Hancock County Board of Supervisors

Regular Meeting Agenda

December 6, 2021 at 9:00 a.m.

Board Meeting Room

1. Call to Order

A. Pledge of Allegiance
B. Invocation

2. Roll Call

3. Amendments to the Agenda

A. Motion to accept the agenda.

4. Announcements

A. The next regular scheduled Board of Supervisor's meeting will be held at 9:00 a.m. on Monday, December 20, 2021.

B. Biweekly payroll for check date November 26, 2021 totaled $747,316.46.

5. External Business Agenda

A. Port & Harbor Commission

1. Motion to accept the Hancock County Port & Harbor Commission's Resolution #20211122-01, approving the HCPHC November 22, 2021 Docket of Claims.
2. Motion to accept the Hancock County Port and Harbor Commission's Resolution #20211122-03 FY2022 Budget Amendment #2 for an increase of

$1,230,811.48 to the Capital Budget due to the purchase of the Manufab Building at Port Bienville Industrial Park.

3. Motion to accept the Hancock County Port & Harbor Commission's Resolution #20211122-07 to consider and take action upon authorization of the execution of a lease agreement with Tyonek Services Group LLC for the Packaging Hangar at Stennis International Airport - 3 year contract for $183,750.00 annually.
4. Motion to accept the Hancock County Port and Harbor Commission's Resolution #20211122-08, to authorize the execution and closing of purchase and sale agreement for the Manufab Building (3310 Port and Harbor Drive, BSL) at Port Bienville Industrial Park for $1,250,000.

B. Bill Cotter - Stennis International Airport Capital Projects Updates

1. Presentation: Stennis International Airport Capital Projects Updates

C. Nikki Moon, Jimmie Ladner, Blaine Lafontaine, Brook Shoultz, Pam Tomasovsky, Zach Holifield, Karen Conner and Anna Roy - Coastal Mississippi Marketing Plan and Budget FY22

1. Presentation regarding Gulf Coast Regional Tourism's Marketing Plan and Budget for Fiscal Year 2022.

D. Frank Bordeaux - BXS Insurance Updates

1. Presentation/Update from Frank Bordeaux with BXS Insurance.

E. Christina Shurley - Digital Engineering - Bayside Drainage Project

1. Motion to approve obligating the preliminary costs for the Bayside Park Drainage Project, and authorize Digital Engineering to procure for an engineering contract, and spread cost estimate and map on the Minutes.

F. Lonnie Falgout - Alice Mosely Museum Updates

1. Presentation from Lonnie Falgout regarding Alice Moseley Folk Art & Antique Museum

6. Departmental Agendas

A. Emergency Management Agency

B. E-911/Dispatch

1. Motion to rescind sending Dora Jones, Sandra Watson and Jennifer Harris to NECI Bomb Threat Calls Course December 7, 2021 at Pearl River County E911 in Picayune that was approved on the November 15, 2021 meeting due to a scheduling conflict.

2. Motion to approve the termination of Cidney Reis from Dispatch, effective November 29, 2021.
3. Motion to approve hiring Mikayla Smith as a full time dispatcher at the rate of pay of $11.50 per hour, effective December 6, 2021, pending successful drug screen and physical with a 90 day probationary period.

C. Animal Shelter

D. Justice Court

E. IT Department

F. Purchasing

1. Motion to approve advertisement for County Semi-Annual Term Bids as follows: Office Supplies, Janitorial Supplies, Liquid Asphalt, Hot Bituminous in place & picked up, Cold Bituminous in place & picked up, Microsurfacing and Seals, Portable Toilet Service, Gravel & Sand, Limestone, Unprocessed Fill Dirt, Unprocessed Clay, Unprocessed Clay Gravel, Culverts & Couplings, Highway Signs and Highway Posts.
2. Motion to approve the purchase of 8 SCBA cylinders for Fenton VFD from Sunbelt Fire in the amount of $9,151.20 on MS State Contract #8200058768, effective October 1, 2022-September 30, 2022.
3. Motion to approve the purchase of turn out gear & fire fighting PPE accessories in the amount of $21,699.00 for Fenton VFD from Emergency Equipment Professionals. State Contract #8200055326, effective March 1, 2021-February 28, 2022, State Contract #8200055343, effective March 1, 2021-February 28, 2022, State Contract #5200055320, effective March 1, 2021-February 28, 2022. This will be paid for with Insurance Rebate money.
4. Motion to approve the purchase of turn out gear & fire fighting PPE accessories in the amount of $46,807.00 for Kiln VFD from Emergency Equipment Professionals. State Contract #8200055326, effective March 1, 2021-February 28, 2022, State Contract #8200055343, effective March 1, 2021-February 28, 2022, State Contract #5200055320, effective March 1, 2021-February 28, 2022. This will be paid for with Insurance Rebate money.
5. Motion to approve the purchase of 15 body armor vests for the Sheriff's Department on State Contract #8200058808, effective October 1, 2021-September 30, 2022 from Mid South Uniform & Supply, Inc., contract price is $15,080.06. This will require a budget amendment in the amount of $1,680.00.
6. Motion to approve the purchase of a 2022 Chevrolet Silverado 1500 for the Sheriff's Department. Low quote is $44,200.00 from Walt Massey Automotive and spread both quotes on the Minutes.
7. Motion to approve the purchase of a New F-150 Crew Cab from Courtesy Motors Inc., on State Contract #8200059542, effective dates October 1, 2021-September 30, 2022, in the amount of $29,931.00 with additional options

totaling $3,921.00, for a grand total of $33,852.00. This purchase has been budgeted in Road & Bridge Department.

8. Motion to approve the purchase of a New F-150 Crew Cab for Seawall Department, from Courtesy Motors Inc., on State Contract #8200059542, effective dates October 1, 2021-September 30, 2022, in the amount of $29,931.00 with additional options totaling $3,215.00, for a grand total of $33,146.00. This purchase has been budgeted.
9. Motion to approve the purchase of a New F-150 Crew Cab for Road & Bridge Department, from Landers Ford South, on State Contract #8200059543, effective dates October 1, 2021-September 30, 2022, in the amount of $27,111.00 with additional options totaling $4,165.00, for a grand total of $31,276.00.
10. Motion to approve the purchase of (2) New Dodge Ram 1500 for Building & Grounds, from Kirk Auto World Inc., on State Contract #8200059544, effective dates October 1, 2021-September 30, 2022, in the amount of $24,869.00 each with additional options totaling $2,889.00 each, for a grand total of $55,516.00.
11. Motion to approve the purchase of a 2021 Caterpillar 420-07 Backhoe Loader for Seawall, from Puckett Machinery, in the amount of $108,116.49, State Contract #8200057236, effective dates May 20, 2021-May 19, 2022 and spread the buyback prices on the Minutes. This purchase is to replace the Backhoe that Insurance claimed as a total loss.
12. Motion to approve the Letter of Recommendation for Sand Relocation along Hancock County Beach to DNA Underground, LLC in the amount of $24,800.00 & spread all bids & bid tabulation on the Minutes.

G. Planning and Zoning

1. Motion to approve the Planning Commission Meeting Minutes held on October 21, 2021.
2. Motion to approve the Planning Commission Meeting Minutes held on November 18, 2021.

H. Parks & Recreation

I. Inventory Clerk

1. Motion to approve the removal and disposal of county assets listed on the attached Exhibit A.

J. Comptroller

1. Motion to approve the docket of claims for December 6, 2021 in the amount of $2,336,443.54.
2. Motion to approve the following Interfund Transfers: a. Transfer into Fleet Maintenance $50,000 of that $14,000 from the General Fund, $33,000 from the Road Fund, and $3,000 from the Seawall Fund.

3. Motion to ratify the payment for the poll-worker payroll in the amount of $730.00 for the Hancock County Special Election held on November 2, 2021. This was an additional payment for poll workers that qualified for the trip charge of picking up and delivering ballots. This amount was not in the previous poll worker payroll that was approved at the November 15, 2021 meeting.
4. Motion to approve the attached Budget Amendments.

K. Board Secretary

1. Motion to approve Regular Meeting Minutes of Monday November 15th, 2021

7. Elected/Appointed Agendas

A. Sheriff's Office

1. Motion to spread on the Minutes, the following personnel changes: a. Remove Jordan Galvin from payroll, effective November 24, 2021; b. Remove Hannah Moran from payroll, effective November 30, 2021; c. Move Lacey Cheramie from part time to full time deputy, at a rate of pay of $17.00 per hour, effective December 05, 2021.
2. Motion to approve and authorize Board President to sign a letter requesting to move original budgeted money for the FY22 VAWA-STOP grant from the insurance line to capital outlay.
3. Motion to remove Mark Alison's assigned duty weapon, Asset #4360, Glock .45 caliber, Serial number PCL405, from inventory and allow him to purchase his weapon for $1.00 pursuant to State Statue 45-9-131.
4. Motion to approve the Direct TV 24-month quote for the Sheriff's Office in the amount $123.99 per month for 24 months. This will be paid from Sheriff's gaming and will also require a budget amendment.
5. Motion to approve Christopher Sholar to go to Five Stages of Interview & Interrogation Techniques training Seminar in Hammond, Louisiana on January 11 – 13, 2022. He will need a check cut for advancement pay, and for tuition $325.00.
6. Motion to spread on the Minutes, acknowledgement of receipt of the monthly inmate meal log from the Hancock County Adult Detention Center for the month of November 2021, as on file with the County Administrator, pursuant to Mississippi State Statute 19-25-74.

B. Tax Assessor

1. Motion to spread on the Minutes, the Increase /Decrease in Assessment forms for October, 2021 and November, 2021, and authorize Board President and Chancery Clerk to sign same.
2. Motion to approve changing the fee for an established beer manufacturer to $50.00 per year for Privilege License in accordance with Section 27-71-303.

3. Motion to approve the attached Voided Tax Sale.

C. Circuit Clerk

1. Motion to approve the following Election Commissioners to attend ECAM 2022 Annual Elections Seminar and Certification Training in Biloxi on January 18 - 21, 2022, for a total cost of $2,000.00. a. Stephanie Ladner, Election Commissioner, for a cost of $500.00; b. Sandra F. Henley, Election Commissioner, for a cost of $500.00; c. Donna L. Henry, Election Commissioner, for a cost of $500.00; d. Joseph E. Pettigrew, Election Commissioner, for a cost of $250.00; e. Eugene J. Bice, Election Commissioner, for a cost of $250.00.

D. County Court

E. Youth Court / Family Treatment Court

1. Motion to approve hiring Bennett Rimmer in the position of Parent Representative, full-time, at a salary of $65,000 per year, effective January 3, 2022. This will require of Youth Court budget amendment in the amount of $8,800.00 of due to the increase in salary for this position.
2. Motion to approve total amount of purchases for Youth Court/ FTC in the total amount of $1,646.30, pursuant to the attached spreadsheet and quotes.

F. Chancery Clerk

1. Motion to spread on the Minutes, the Chancery Clerk's November Land Redemption Settlement Check in the amount of $8,158.33 to Hancock County, for the General Fund, and the Settlement Report.

G. County Engineer

1. Motion to approve ROW Occupancy Request from Kiln Utility and Fire District by moving the pump station equipment from the north side of Kiln Delisle Road and Magnolia Cove Drive to south side of Kiln Delisle Road.
2. Motion to approve ROW Occupancy Request from Coast Electric Power Company to perform a bore under Kiln DeLisle Road.
3. Motion to approve ROW Request from Kiln Utility and Fire District for new waterline at Bayou Laterre Bridge.
4. Motion to approve and authorize Board President to sign the Task Order Request (221-076.011) for Preliminary Design and Fairground Development at Hancock County Fairgrounds.
5. Motion to approve and authorize Board President to sign Close-Out Documents for Outfall No. 31 Box Culvert Connection.
6. Motion to request authorization to advertise for renourishment and repairs to Hancock County Beach and Walking Path.

7. Motion to approve and authorize Board President to sign Change Order No. 3 for Repairs to Hancock County Arena with an increased amount of $50,008.14.
8. Motion to request authorization to advertise for the repairs to Clermont Harbor Pier.
9. Motion to request authorization to advertise for replacement of Washington Street Pier.
10. Motion to request authorization to advertise for repairs to Hancock County Arena Phase II.
11. Motion to request having a workshop to discuss project (HC Arena Master Plan) on December 20th.
12. Discussion regarding Field Review for County - Lawrence Ladner and Amy Lee Roads.

H. Road Manager

1. Motion to approve hiring Travis Vernaci in Sand Beach department as a Class lll laborer at a rate of pay of $11.00 per hour, effective upon successful completion of physical and drug test.
2. Motion to approve hiring Patricia Palmer in Buildings & Grounds as a part time custodian not to exceed 19 1/2 hours per week at a rate of pay of $10.00 per hour, effective upon successful completion of physical and drug test.
3. Motion to approve hiring William Mahley in Buildings & Grounds as a class lll grounds keeper at a rate of pay of $11.00 per hour, effective upon successful completion of physical and drug test.
4. Discussion regarding the naming of Harbor Drive Boat launch.

I. Grant Administrator

1. Motion to approve and authorize Board President to sign the Sworn Statement In Proof of Loss in the amount of $7,142.32 for county property insurance claims for Tropical Storm Claudette Damages.
2. Motion to approve payment of Compton Engineering's Invoice No. 219-076.002-26 in the amount of $3,276.00, and Ellis Dozer Service, LLC Pay Application No. 1 in the amount of $89,805.73 for Crane Creek Bridge Replacement Project.
3. Motion to spread on the Minutes, the OSARC Annual Road Maintenance inspection report conducted on September 23, 2021.
4. Motion to approve and authorize Board President, Scotty Adam to be the Certifying Official and Grant Administrator, Maureen Anderson to be the Applicant Agent for FEMA's Local Disaster Assistance Agreement for Hurricane Ida.
5. Motion to ratify the approval and Board President's signature for the Mississippi Office of Homeland Security's FY22 Cybersecurity Grant Initiative for $30,000.00 of IT Security Software for election equipment.

J. County Administrator

1. Motion to ratify and approve travel, registration, and lodging expenses for April Shiyou to travel to Jackson, Mississippi on December 1, 2021 for Purchasing Clerk Certification.
2. Motion to spread on the Minutes, American Medical Response's October 2021 Hancock County All Zones Report.
3. Motion to spread on the Minutes, Philip's Pest Control Monthly and Weekly Reports for October 2021.
4. Discussion regarding legislative priorities meeting with the Clay Firm.

K. County Attorney

1. Motion to spread on the Minutes, the fully executed Agreement between Accurate Controls, Inc., and Hancock County, Mississippi concerning purchase of Video Surveillance System Upgrade.
2. Motion to acknowledge receipt of the Order from the Second Circuit Court District, and approve appointing and setting salary for Leigh Ann Atherton, Deputy Court Administrator, effective October 1, 2021, at an annual salary of $53,000.00.

8. Supervisors Items

A. District 1

B. District 2

C. District 3

D. District 4

1. Discussion regarding beach vending fee

E. District 5

9. Public Comments

10. Executive Session

11. Adjourn/Recess

1. Motion to adjourn the meeting at _____.

Hancock County Port & Harbor Commission

Port & Harbor Commission

Staff Report

Date:	November 22, 2021
To:	Port & Harbor Commission
From:	Tonya Ladner, Comptroller
Subject:	RESOLUTION# 20211122-01
	DOCKET NOVEMBER 22, 2021

ATTACHED:
04-NOVEMBER 22, 2021

Attachment: Resolution# 20211122-01 November 22, 2021 HCPHC Docket (10090 : HCPHC November 22, 2021 Docket of Claims)

HANCOCK
MISSISSIPPI
PORT • AIR • SPACE
HANCOCK COUNTY PORT & HARBOR COMMISSION

RESOLUTION# 20211122-01

Claims Docket

BE IT RESOLVED, that the November 22, 2021 claims dockets be and they are hereby approved for payment;

BE IT FURTHER RESOLVED, having received an affirmative vote from a majority of the members of the Commission, a copy of this resolution shall be forwarded to the Hancock County Board of Supervisors for their approval and/or appropriate action.

PASSED and APPROVED this 22nd day of November 2021.

RESULT:	**CARRIED [UNANIMOUS]**
MOVER:	Aline Ward, Commissioner
SECONDER:	Robert Martin, Commissioner
AYES:	Swanson, Ward, Casano, Holman, Martin, Bennett
EXCUSED:	Paula Jordan, Derek Necaise

Derek Necaise, President

ATTEST:

Michael Bennett,Secretary

ATTACHED:
04-NOVEMBER 22, 2021

Attachment: Resolution# 20211122-01 November 22, 2021 HCPHC Docket (10090 : HCPHC November 22, 2021 Docket of Claims)

HANCOCK COUNTY PORT & HARBOR COMMISSION
G O DOCKET
NOVEMBER 22, 2021 COMMISSION MEETING

	NAME	MEMO	AMOUNT
1	AFLAC	INSURANCE	$ 1,217.78
2	BALCH & BINGHAM LLP	LEGAL SERVICES	$ 2,301.02
3	BALCH & BINGHAM LLP	PB2207, MANUFAB PURCHASE	$ 10,000.00
4	C SPIRE BUSINESS SOLUTIONS	MONTHLY UTILITIES	$ 1,138.62
5	COMMUNITY COFFEE COMPANY, LLC	COFFEE & WATER SERVICES	$ 211.10
6	CONSULTANT CONNECT,INC	NEW ORLEANS SUMMIT 2022	$ 7,500.00
7	CROSSROADS STRATEGIES, LLC	GOVERNMENT AFFAIRS & CONSULTING	$ 10,000.00
8	FEDEX	POSTAGE	$ 23.13
9	FLEXCARE	TELEHEALTH VIRTUAL DOCTOR	$ 85.55
10	GULF BREEZE LANDSCAPING, LLC	LANDSCAPING MAINTENANCE	$ 315.00
11	HANCOCK COUNTY CHANCERY CLERK	RECORDING FEE	$ 28.00
12	HESS, ALLISON	TRAVEL REIMBURSEMENT	$ 23.54
13	INTERNAL REVENUE SERVICE	PAYROLL TAXES	$ 14,287.86
14	ISOLVED BENEFIT SERVICES	MEDICAL HRA PLAN	$ 2,927.50
15	JORDAN, PAULA C.	COMMISSION MEETINGS	$ 432.60
16	MS DEPART. OF HUMAN SERVICES	CHILD SUPPORT WITHHOLDING	$ 144.50
17	MS STATE TAX COMMISSION	GARNISHMENT	$ 146.76
18	MS STATE TAX COMMISSION	PAYROLL TAXES	$ 5,412.00
19	ORION PLANNING + DESIGN	LAND DEVELOPMENT CONSULTANT	$ 412.50
20	PAYROLL	EMPLOYEES ELECTED PAYROLL CHECK	$ 722.84
21	PERS OF MISSISSIPPI	PERS	$ 27,830.73
22	PONDER, JACE	TRAVEL REIMBURSEMENT	$ 771.76
23	RAILROAD CT-1 TAXES	PAYROLL TAXES	$ 8,813.70
24	RANKIN & ASSOC PAYROLL ACCOUNT	MONTHLY PAYROLL	$ 55,640.78
25	RANKIN & ASSOCIATES PLLC	MONTHLY PAYROLL PROCESSING	$ 700.00
26	RLI SURETY	BOND-P. JORDAN	$ 175.00
27	SOUTHSHORE BUILDING SERVICES, INC	CUSTODIAL SERVICES	$ 695.00
28	SWANSON, ROBERT D.	COMMISSION MEETINGS	$ 326.75
29	TAW POWER SYSTEMS, INC	GENERATOR MAINTENANCE	$ 222.75
30	WARD, ALINE M.	COMMISSION MEETINGS	$ 330.20
31	WATSON, CHANSE	TRAVEL REIMBURSEMENT	$ 252.88
		TOTAL GO DOCKET:	$ 153,089.85

Attachment: Resolution# 20211122-01 November 22, 2021 HCPHC Docket (10090 : HCPHC November 22, 2021 Docket of Claims)

HANCOCK COUNTY PORT & HARBOR COMMISSION
RAILROAD DOCKET
NOVEMBER 22, 2021 COMMISSION MEETING

	NAME	MEMO	AMOUNT
1	AT&T MOBILITY	MONTHLY UTILITIES	$ 37.23
2	BXS INSURANCE	AUTO INSURANCE	$ 545.00
3	CARD SERVICES	TRAVEL	$ 1,686.64
4	FASTENAL	SUPPLIES-SAFETY	$ 67.80
5	GIVENS, NORMAN	TRAVEL ADVANCE	$ 168.00
6	LAFONTAINE, SCOTT	TRAVEL ADVANCE	$ 168.00
7	LAFONTAINE, SHANE	TRAVEL ADVANCE	$ 168.00
8	MARCUKUITIS, MATTHEW	UNIFORM-BOOTS	$ 125.00
9	RAILCAR MANAGEMENT, LLC	CAR HIRE AUG/CAR HIRE ACCOUNTING, OCT	$ 3,707.19
10	S & L OFFICE SUPPLIES	SUPPLIES-OFFICE	$ 194.48
11	SOUTHEAST MOTIVE POWER LLC	LOCOMOTIVE INSPECTION	$ 2,200.00
12	SOUTHEAST MOTIVE POWER LLC	R&M-LOCOMOTIVE	$ 113.52
13	TEAM ONE COMM., INC	NEW FREQUENCY LICENSING	$ 545.00
14	WHITNEY BANK CREDIT CARD CENTER	SEE ATTACHED	$ 3,748.36
		TOTAL OPERATING EXPENSE:	$ 13,474.22
		TOTAL RAILROAD DOCKET:	$ 13,474.22

Attachment: Resolution# 20211122-01 November 22, 2021 HCPHC Docket (10090 : HCPHC November 22, 2021 Docket of Claims)

HANCOCK COUNTY PORT & HARBOR COMMISSION
INDUSTRIAL PARK DOCKET
NOVEMBER 22, 2021 COMMISSION MEETING

	NAME	MEMO	AMOUNT
1	C SPIRE BUSINESS SOLUTIONS	MONTHLY UTILITIES	$ 1,041.20
2	COAST ELECTRIC POWER ASSOCIATION	MONTHLY UTILITIES	$ 1,126.43
3	DOORWAYS, INC	R&M-WAREHOUSE 1 ROLLING DOOR	$ 3,975.00
4	SOUTHSHORE BUILDING SERVICES, INC	CUSTODIAL SERVICES	$ 225.00
		TOTAL OPERATING EXPENSE:	$ 6,367.63
		CAPITAL PROJECTS	
5	GILL'S CRANE & DOZER SERVICE, INC	PB1704, NEW DOCK SITE 4	$ 1,010,326.90
		TOTAL CAPITAL EXPENSE:	$ 1,010,326.90
		TOTAL PORT DOCKET:	$ 1,016,694.53

Attachment: Resolution# 20211122-01 November 22, 2021 HCPHC Docket (10090 : HCPHC November 22, 2021 Docket of Claims)

HANCOCK COUNTY PORT & HARBOR COMMISSION
STENNIS INTERNATIONAL AIRPORT DOCKET
NOVEMBER 22, 2021 COMMISSION MEETING

	NAME	MEMO	AMOUNT
1	AIRGAS INC	NITROGEN CYLINDER RENTALS	$ 100.77
2	BXS INSURANCE	GENERAL LIABILITY/PROPERTY INSURANCE	$ 8,776.99
3	C SPIRE BUSINESS SOLUTIONS	ATCT ARFF PHONES, NOV 2021	$ 1,271.16
4	C SPIRE WIRELESS	MONTHLY UTILITIES	$ 227.15
5	COAST ELECTRIC POWER ASSOCIATION	MONTHLY UTILITIES	$ 1,067.06
6	COASTAL HARDWARE & RENTAL CO, INC	Spare Door Keys (AP) 50lb Sand (RR)	$ 228.22
7	FUELMAN	SUPPLIES-FUEL	$ 165.15
8	GULF COAST AVIATION, LLC	AIRPLANE INSURANCE	$ 9,884.00
9	LOWES HOMES CENTERS, INC	R&M-BUILDING/SUPPLIES-OPERATING	$ 531.71
10	MOTOROLA SOLUTIONS, INC	R&M-ARFF STATION RADIOS	$ 3,007.65
11	PRO-TEC	ARFF SERVICES	$ 29,416.67
12	RAINBOW SPRING WATER, INC	BOTTLED WATER	$ 62.24
13	RAY C WEAVER MECHANICAL	CONSULTANT ON TERMINAL RESTROOM A/C	$ 276.00
14	SOUTHSHORE BUILDING SERVICES, INC	CUSTODIAL SERVICES	$ 1,136.00
15	TAW POWER SYSTEMS, INC	GENERATOR SEMI-ANNUAL INSPECTIONS	$ 693.00
16	THE STATION INC, DBA COMPANY TWO	FIRE TRUCK LEASE	$ 8,000.00
		TOTAL OPERATING EXPENSE:	$ 64,843.77
		CAPITAL PROJECTS	
17	BALCH & BINGHAM LLP	AP2107, PROJECT HANGARS	$ 750.00
18	BALCH & BINGHAM LLP	AP2106, PACKAGING HANGAR	$ 2,619.36
19	E FIRE SOUTHERN, INC	AP1701 RESTORE HANGAR PH II	$ 1,243.75
20	KUTCHINS & GROH, LLC	AP2203 MAIN APRON REHABILITATION	$ 2,500.00
21	UNABRIDGED ARCHITECTURE, PLLC	AP2004 846 ACRES SITE DEVELOPMENT	$ 1,190.00
		TOTAL CAPITAL EXPENSE:	$ 8,303.11
		TOTAL AIRPORT DOCKET:	$ 73,146.88

Attachment: Resolution# 20211122-01 November 22, 2021 HCPHC Docket (10090 : HCPHC November 22, 2021 Docket of Claims)

CREDIT CARD RECAP

(WHI01) WHITNEY BANK 10/27/21 closing date **# 2021-10**

PAID FROM EACH FUND ACCT Due 11/22/21

PAY ON-LINE FROM WHITNEY BANK WEBSITE

if not paid before due date, it will auto deduct from bank

FOR NOVEMBER 2021 DOCKET cost:

					code to:	code description:	SA
S. LAFONTAINE CHARGES 5684							SAP
10/27/21	ASLRRA	1,770.00	ASLRRA ANNUAL CONFERENCE , PHOENIX AZ SHANE, SCOTT & NORMAN	RR	6420-20	TRAINING/ EDUCATION	5007
10/28/21	GULF COAST AV	390.74	DRONE PILOT STUDENT KIT. DRONE OPERATING TRAINING for SHANE, SCOTT, & NORMAN	RR	6420-20	TRAINING/ EDUCATION	5007
11/01/21	SELECT BLINDS	384.33	LIFESTYLE SOLAR BLINDS FOR RR OFFICE	RR	5070-20	OFFICE SUPPLIES	5174
11/05/21	WRANGLER	1,203.29	WORK PANTS FOR RAILROAD CREW (SALES TAX WILL BE REFUNDED)	RR	5100-65	UNIFORMS	5173

3,748.36 TOTAL

PAID ON-LINE DATE

PAID FROM RR-BXS 1010-00 **3,748.36** total from above

1,770.00 PAID FROM RR ON 11/1/2021

1,978.36 PAID FROM RR ON 11/12/21

3,748.36 TOTAL PAYMENT

CEO signature & date

Attachment: Resolution# 20211122-01 November 22, 2021 HCPHC Docket (10090 : HCPHC November 22,

CREDIT CARD RECAP

(CARD01) TRAVEL CARD SERVICES

closing date 11/1/2021

PAY ON-LINE FROM COMMERCIAL CARD CENTER WEBSITE

FOR NOVEMBER 2021 DOCKET

due 11/26/21

J. CAROTHERS CHARGES 1190

\- TOTAL

TRAVEL ACCOUNT CHARGES 1471			**PAID BY RAILROAD**			
10/07/21	HOLIDAY INN SOUTHAVEN MS	239.80	MEDC EMERGING LEADERS SESSION, PROFESSIONAL DEVELOPMENT, OBIE McCLURE	ED	6420-35	TRAINING
10/15/21	HILTON, JACKSON MS	131.73	ED ROUND TABLE, COTTER JACKSON, MS	ED	6031-35	MARKETING
10/22/21	TRAVELOCITY	1,315.11	ASLRRA CONF PHONEIX, AZ, 11/17-11/19 SHANE & SCOTT LAFONTAINE, NORMAN GIVENS	RR	6420-65	TRAINING

GO 2020-02 / RR 1150-01

1,686.64 TOTAL

PAID ON-LINE 11/12/21

PAID FROM RR **1,686.64** **GRAND TOTAL**

CEO signature & date

Attachment: Resolution# 20211122-01 November 22, 2021 HCPHC Docket (10090 : HCPHC November 22,

Hancock County Port & Harbor Commission

Port & Harbor Commission

Staff Report

Date:	November 22, 2021
To:	Port & Harbor Commission
From:	Tonya Ladner, Comptroller
Subject:	RESOLUTION# 20211122-03
	FY2022 BUDGET- AMENDMENT #2 FOR AN INCREASE TO THE INDUSTRIAL PARK CAPITAL BUDGET FOR THE PURCHASE OF MANUFAB BUILDING FOR $1,230,811.48

ATTACHED:
2022 CAPITAL SUMMARY budget mod #2
Consolidated summary mod #2

Attachment: Resolution# 20211122-03 FY20222 budget amendment #2 increase idustrial park capital budget for purchase of manufab building

HANCOCK COUNTY PORT & HARBOR COMMISSION

RESOLUTION# 20211122-03

FY2022 BUDGET- AMENDMENT #2 FOR AN INCREASE TO THE INDUSTRIAL PARK CAPITAL BUDGET FOR THE PURCHASE OF MANUFAB BUILDING FOR $1,230,811.48

WHEREAS, by Resolution 20210823-02 and amended by Resolution 20211025-04 the Commission passed its FYE2022 Budget and associated 2021 WIP – 2024 Capital Improvement Plan;

WHEREAS, since the approval of the FY2021 Budget and 2021 WIP – 2024 Capital Improvement Plan (CIP), additional capital needs have come to the attention of the Commission;

WHEREAS, a building located in the Port Bienville Industrial Park previously occupied by a company, Manufab, has been offered to the Commission for sale in the amount of $1,230,811.48 which includes the Purchase price of $1,250,000, attorney fees, recording fees, appraisal and title insurance. Manufab has an aging balance with the Commission of $33,788.52, which has been deducted from the purchase price to come to $1,230,811.48;

NOW THEREFORE BE IT RESOLVED, that the Hancock County Port and Harbor Commission hereby approves an increase in the Capital Budget of **$1,230,811.48** shown on the Budget Amendment # 2 attached to purchase the Manufab building;

BE IT FURTHER RESOLVED, that the Hancock County Port and Harbor Commission hereby authorizes its President to execute such documents necessary to reflect said changes and authorizes its Chief Financial Officer to take such steps as are necessary to implement said changes;

BE IT FURTHER RESOLVED, having received an affirmative vote from a majority of the members of the Commission, a copy of this resolution shall be forwarded to the Hancock County Board of Supervisors for their approval and/or appropriate action.

ATTACHED:
2022 CAPITAL SUMMARY budget mod #2
Consolidated summary mod #2

Attachment: Resolution# 20211122-03 FY20222 budget amendment #2 increase idustrial park capital budget for purchase of manufab building

RESULT:	**CARRIED [UNANIMOUS]**
MOVER:	Robert Martin, Commissioner
SECONDER:	Bob Swanson, Commissioner
AYES:	Swanson, Ward, Casano, Holman, Martin, Bennett
EXCUSED:	Paula Jordan, Derek Necaise

Derek Necaise, President

ATTEST:

Michael Bennett,Secretary

ATTACHED:
2022 CAPITAL SUMMARY budget mod #2
Consolidated summary mod #2

Attachment: Resolution# 20211122-03 FY20222 budget amendment #2 increase idustrial park capital budget for purchase of manufab building

HANCOCK COUNTY PORT & HARBOR COMMISSION
2021 WIP - 2024 CAPITAL IMPROVEMENT PLAN
SUMMARY - USE & SOURCE OF FUNDS
MODIFICATION #2

WORK IN PROGRESS

PROJECT NAME	FYE 2021	2022	2023	2024	TOTAL
Administration	$ -	$ -	$ -	$ -	$ -
Port Bienville Railroad	172,698	6,098,111	20,579,085	8,000,000	34,849,894
Port Bienville Industrial Park	2,872,564	9,640,277	5,944,000	736,000	19,192,842
Stennis International Airport	8,624,057	37,591,655	12,245,000	4,412,630	62,873,343
Total Uses of Funds	$ 11,669,320	$ 53,330,044	$38,768,085	$13,148,630	$116,916,078

WORK IN PROGRESS

SOURCE OF FUNDS	FYE 2021	2022	2023	2024	TOTAL
Federal Grants	$ 4,256,924	$ 15,509,498	$16,320,151	$ 7,136,000	$ 43,222,573
State Grants	2,429,162	17,790,492	766,450	-	20,986,104
Use of Cash Balance	6,141,710	20,030,054	21,681,484	6,012,630	53,865,878
Other - Grants	25,000	-	-	-	25,000
Total Sources of Funds	$ 12,852,797	$ 53,330,044	$38,768,085	$13,148,630	$118,099,555

	2022	2023
Audited Actual Cash & Cash Equivalents Balance FYE2020	**$ 21,025,103**	7,540,166
Projected Net Operating Income FYE 2021	6,367,892	
Projected Work In Process Use of Cash FYE 2021	(6,141,710)	
Projected Excess Sources over Uses after Capital FYE 2021	**226,182**	
Customer Deposits and Unearned Revenue 2020	**(393,225)**	(500,000)
Net Operating & Non-Operating Income Projected EOY 2022	**6,712,160**	6,712,160
Capital Use of Funds BUDGET 2021	**(20,030,054)**	(21,681,484)
Forecasted Ending Unrestricted Cash Balance	**$ 7,540,166**	**(7,929,158)**

Attachment: Resolution# 20211122-03 FY20222 budget amendment #2 increase idustrial park capital

PORT BIENVILLE INDUSTRIAL PARK
2021 WIP - 2024 CAPITAL IMPROVEMENT PLAN
MODIFICATION #2

PROJECT #	PROJECT NAME	PURPOSE *	WIP through FYE 2021	2022	2023	2024	TOTAL
PB1704	Site 4 Transload	SI	$ 2,786,959	$ 5,993,046	$ -	$ -	$ 8,780,005
PB2102	Public Dock Mooring	SI	36,405	$ 657,420	-	-	693,825
PB2103	Bridge to Thian	SA	16,000	10,000	-	-	26,000
PB2104	Deconstruct Lift Station	SI	-	715,000	-	-	715,000
PB2106	Warehouse 2 Drainage	LCM	33,200	20,000	-	-	53,200
PB2201	Property Prep	SI	-	300,000	250,000	-	550,000
PB2202	South Road Rehab	LCM	-	60,000	1,060,000		1,120,000
PB2203	Warehouse 1 Roof Repair	LCM	-	479,000	-		479,000
PB2204	MX Gator	LCM	-	20,000	-		20,000
PB2205	Signage	LCM	-	55,000	-		55,000
PB2207	Manufab Bldg Purchase	SI	-	1,230,811	-	-	1,230,811
PB2302	Site 4 Phase 2 Warehouse	LCM	-	100,000	3,900,000		4,000,000
PB2301	Mooring Dolphin & Storage	SI	-	-	550,000		550,000
PB2303	Security	SA	-		184,000	736,000	920,000
	Total Uses of Funds		$ 2,872,564	$ 9,640,277	$ 5,944,000	$ 736,000	$ 19,192,842

SOURCE OF FUNDS	2021	2022	2023	2024	TOTAL
Federal Grants	$ 2,000,000	$ 5,401,600	$ -	$ 736,000	$ 8,137,600
State Grants	2,000,000	849,639	734,000	-	3,583,639
Use of Cash Balance	56,041	3,389,038	5,210,000	-	8,655,079
Other	-	-	-	-	-
Total Sources of Funds	$ 4,056,041	$ 9,640,277	$ 5,944,000	$ 736,000	$ 20,376,318

**** PURPOSE CODE***

LCM *Life Cycle Maintenance*
SA *Safety*
SI *Strategic Investment*

BUDGET MODIFICATION #2

PB2207 Purchase Manufab Bldg

BUDGET MODIFICATION #1

PB2102 *REDUCED WIP FY2021 BY $9,095 - MOVED TO FY2022*

Attachment: Resolution# 20211122-03 FY20222 budget amendment #2 increase idustrial park capital

HANCOCK COUNTY PORT AND HARBOR COMMISSION
FYE 2022 BUDGET
CONSOLIDATED

	Total Budget	General Operating Budget	Railroad Budget	Industrial Park Budget	Airport Budget	FAA Budget
TOTAL RESOURCES IN						
Use of Money & Property	$7,460,560		$2,834,071	$1,946,948	$2,679,541	
Charges for Services	6,503,445		6,369,445	134,000		
Other Operating Revenue	428,185		11,758	57,472	358,955	
Non Operating Revenue	33,976	1,163	27,000	2,325	3,488	
Grant Revenues - Capital	33,299,990		2,521,420	6,251,239	16,210,335	8,316,996
Appropriations from Prior Year	13,672,924		13,672,924			
Transfers In	17,349,479	2,968,690		1,994,947	12,076,238	309,604
TOTAL RESOURCES IN	78,748,558	2,969,853	25,436,617	10,386,931	31,328,557	8,626,600
TOTAL RESOURCES OUT						
Operating Supplies & Materials	510,406	122,481	235,000	19,275	133,650	
Other Services & Charges	3,889,182	1,177,902	558,845	515,435	1,637,000	
Personnel Services	3,344,844	1,669,470	1,195,182	211,944	268,248	
Capital Projects	44,718,443		6,098,111	9,640,277	28,980,055	
Additions to Fixed Assets	8,626,600					8,626,600
Transfers Out	17,659,083		17,349,479		309,604	
TOTAL RESOURCES OUT	78,748,558	2,969,853	25,436,617	10,386,931	31,328,557	8,626,600

Attachment: Resolution# 20211122-03 FY20222 budget amendment #2 increase idustrial park capital

Hancock County Port & Harbor Commission

Port & Harbor Commission

Staff Report

Date:	November 22, 2021
To:	Port & Harbor Commission
From:	Obie McClure,
Subject:	RESOLUTION# 20211122-07 AUTHORIZING EXECUTION OF LEASE AGREEMENT WITH TYONEK SERVICES GROUP LLC FOR 13,125 SF OF HANGAR SPACE IN THE AIRCRAFT PACKAGING HANGAR AND APPROXIMATELY 2 ACRE PARCEL AT STENNIS INTERNATIONAL AIRPORT.

Licensee -	Tyonek Services Group		
Space -	13,125 SF Hangar & 2 acre parcel		$14 PSF
Term -	3 years	December 1st, 2021 - November 30th, 2024	
Base Rent -	$ 183,750		
Pass Throughs -	None		

ATTACHED:
Tyonek Lease Agreement Packaging Hangar 14061 Fred and Al Key Road fully executed 11-17-21

Attachment: Resolution# 20211122-07 lease agreement with Tyonek Packaging Hangar, 14061 Fred and Al Key Rd. at Stennis International

HANCOCK
MISSISSIPPI
PORT • AIR • SPACE
HANCOCK COUNTY PORT & HARBOR COMMISSION

RESOLUTION# 20211122-07

AUTHORIZING EXECUTION OF LEASE AGREEMENT WITH TYONEK SERVICES GROUP LLC FOR 13,125 SF OF HANGAR SPACE IN THE AIRCRAFT PACKAGING HANGAR AND APPROXIMATELY 2 ACRE PARCEL AT STENNIS INTERNATIONAL AIRPORT.

WHEREAS, it comes for consideration the desire of the Hancock County Port & Harbor Commission ("Commission") to enter into a Lease Agreement with TYONEK SERVICES GROUP LLC, (TYONEK) for 13,125 SF of hangar space and approximately 2 acre parcel located at Stennis International Airport located at 14061 Fred & Al Key Road, Kiln, MS, 39556;

WHEREAS, TYONEK, will use the leased facilities to aviation maintenance repair operations;

WHEREAS, the Lease Agreement shall be for a term of 3 years effective December 1st, 2021, and continuing through November 30th, 2024, at an Annual rent of $183,750;

WHEREAS, the total amount of rent paid by TYONEK through the initial term will be $551,250;

WHEREAS, entering into the proposed Lease Agreement is in the best interest of the Commission;

NOW THEREFORE, BE IT RESOLVED, the Hancock County Port & Harbor Commission hereby accepts and authorizes the Chief Executive Officer of the Hancock County Port & Harbor Commission to execute the Lease Agreement and any and all documents that may be necessary with TYONEK SERVICES GROUP LLC for a lease term of December 1st, 2021, through November 30th, 2024, for approximately 13,125 SF of hangar space and approximately 2-acre parcel for an annual total revenue of $183,750;

ATTACHED:
Tyonek Lease Agreement Packaging Hangar 14061 Fred and Al Key Road fully executed 11-17-21

Attachment: Resolution# 20211122-07 lease agreement with Tyonek Packaging Hangar, 14061 Fred and Al Key Rd. at Stennis International

BE IT FURTHER RESOLVED, having received an affirmative vote from a majority of the members of the Commission, a copy of this resolution shall be forwarded to the Hancock County Board of Supervisors for their approval and/or appropriate action.

RESULT:	**CARRIED [UNANIMOUS]**
MOVER:	Aline Ward, Commissioner
SECONDER:	Robert Martin, Commissioner
AYES:	Swanson, Ward, Casano, Holman, Martin, Bennett
EXCUSED:	Paula Jordan, Derek Necaise

Derek Necaise, President

ATTEST:

Michael Bennett,Secretary

ATTACHED:
Tyonek Lease Agreement Packaging Hangar 14061 Fred and Al Key Road fully executed 11-17-21

Attachment: Resolution# 20211122-07 lease agreement with Tyonek Packaging Hangar, 14061 Fred and Al Key Rd. at Stennis International

LEASE AGREEMENT
Stennis International Airpark

LEASE SUMMARY

Jobs:	
Average Wage:	
Investment:	
Annual Lease Revenue:	$183,750
Lessor:	Hancock County Port & Harbor Commission 14054 Fred & Al Key Road Kiln, MS 39556
Lessee:	Tyonek Services Group, INC. 229 Palmer Road Madison, Al 35758
Square Footage:	13,125 SF Hangar
Premises Description:	14061 Fred & Al Key Road Kiln, MS 39556
Primary Term:	The term of the Lease ("Lease Term") is three (3) years, beginning on December 1st, 2021, and ending on November 30th, 2024.
Annual Base Rent:	$14.00 PSF Hangar
Pass throughs:	No Pass Throughs
Security Deposit:	$15,312.00

*****THIS LEASE SUMMARY IS FOR CONVENIENCE ONLY AND NOT A BINDING AGREEMENT AND DOES NOT MODIFY OR CHANGE OR OTHERWISE AFFECT ANY TERMS OF THE ACTUAL LEASE*****

Attachment: Resolution# 20211122-07 lease agreement with Tyonek Packaging Hangar, 14061 Fred and Al Key Rd. at Stennis International

Table of Contents

Contents

Article I. Premises 5
Section 1.01 **Leased Premises.** 5
Article II. Term 5
Section 2.01 **Term of Lease.** 5
Section 2.02 **Termination Notification.** 5
Section 2.03 **Holdover.** 5
Article III. Rent/Security Deposit 5
Section 3.01 **Fixed Rent.** 5
Section 3.02 **Late Charges.** 6
Section 3.03 **Taxes and Assessments.** 6
Section 3.04 **Security Deposits.** 6
Article IV. USE OF PREMISES 7
Section 4.01 **Lessee's Warranty Regarding Use.** 7
Article V. COMPLIANCE & REPORTING 7
Section 5.01 **Compliance With Laws.** 7
Section 5.02 **Regulatory Reporting Requirements.** 8
Article VI. REPAIRS, MAINTENANCE, AND CLEANUP 8
Section 6.01 **Condition of Premises.** 8
Section 6.02 **Repairs and Maintenance by Lessor.** 8
Section 6.03 **Repairs and Maintenance by Lessee.** 8
Section 6.04 **Lessee's Failure to Repair or Maintain.** 8
Section 6.05 **Delivery of Premises at End of Term.** 9
Section 6.06 **Lien.** 9
Section 6.07 **Allocation of Environmental Cleanup Costs.** 9
Article VII. UTILITIES AND PUBLIC SERVICES 9
Section 7.01 **Electric, Water, and Sewer Services.** 9
Section 7.02 **Other Utility Charges.** 9
Article VIII. ALTERATIONS, IMPROVEMENTS, AND FIXTURES 10
Section 8.01 **Consent of Lessor.** 10
Section 8.02 **Property of Lessor.** 10

Attachment: Resolution# 20211122-07 lease agreement with Tyonek Packaging Hangar, 14061 Fred and Al Key Rd. at Stennis International

Section 8.03 **Signs.** 10
Section 8.04 **Alterations Required by Accessibility Laws.** 10
Article IX. INSURANCE AND INDEMNITY 10
Section 9.01 **Lessee's Property Insurance.** 10
Section 9.02 **Lessor's Property Insurance.** 10
Section 9.03 **Lessee's Liability Insurance.** 10
Section 9.04 **Remedy for Failure to Provide Insurance.** 11
Section 9.05 **Lessee's Environmental Indemnity.** 11
Section 9.06 **Hold-Harmless Clause** 11
Section 9.07 **Release of Claims/Waiver of Subrogation.** 11
Section 9.08 **Additional Insured and Other Requirements.** 11
Article X. DAMAGE OR DESTRUCTION OF PREMISES 12
Section 10.01 **Notice to Lessor.** 12
Section 10.02 **Total Destruction.** 12
Section 10.03 **Partial Destruction.** 12
Article XI. CONDEMNATION 12
Section 11.01 **Total Condemnation.** 12
Section 11.02 **Partial Condemnation.** 12
Section 11.03 **Condemnation Award.** 13
Article XII. DEFAULT 13
Section 12.01 **Lessee's Default.** 13
Section 12.02 **Lessor's Lien.** 13
Section 12.03 **Lessor's Default.** 14
Section 12.04 **Cumulative Remedies.** 14
Section 12.05 **Waiver of Breach.** 14
Section 12.06 **Survival.** 14
Section 12.07 **Limitation of Lessor's Liability.** 14
Article XIII. INSPECTION AND ACCESS BY LESSOR 15
Section 13.01 **Inspection & Access.** 15
Article XIV. ASSIGNMENT AND SUBLEASE 15
Section 14.01 **Assignment and Subletting by Lessee.** 15
Section 14.02 **Assignment by Lessor.** 15
Article XV. CONTINGENT ON APPROVALS 15

Attachment: Resolution# 20211122-07 lease agreement with Tyonek Packaging Hangar, 14061 Fred and Al Key Rd. at Stennis International

Section 15.01 **(Intentionally Omitted)** 15
Section 15.02 **(Intentionally Omitted)** 15
Section 15.03 **(Intentionally Omitted)** 15
Article XVI. MISCELLANEOUS 16
Section 16.01 **Notices and Addresses.** 16
Section 16.02 **Parties Bound.** 16
Section 16.03 **Mississippi Law to Apply.** 16
Section 16.04 **Abandonment.** 16
Section 16.05 **No Set Off.** 17
Section 16.06 **Legal Construction.** 17
Section 16.07 **Prior Agreements Superseded.** 17
Section 16.08 **Amendment.** 17
Section 16.09 **Rights and Remedies Cumulative.** 17
Section 16.10 **Attorney's Fees and Costs.** 17
Section 16.11 **Force Majeure.** 17
Section 16.12 **Time of Essence.** 17
Section 16.13 **LIMITATION OF WARRANTIES.** 17
Section 16.14 **Recording of Lease Agreement.** 17
Section 16.15 **Reservation of Rights.** 18
Section 16.16 **Access to Premises.** 18
Section 16.17 **No Broker or Real Estate Agent.** 18

Exhibit "A" – Lease Area Description
Exhibit "B" – Boundary Survey

Attachment: Resolution# 20211122-07 lease agreement with Tyonek Packaging Hangar, 14061 Fred and Al Key Rd. at Stennis International

LEASE AGREEMENT

This Lease is entered into between Hancock County Port & Harbor Commission ("Lessor"), and Tyonek Service Group, INC.. ("Lessee").

Article I. Premises

Section 1.01 **Leased Premises**. Lessor demises and leases to Lessee, and Lessee leases from Lessor, 13,125 sq. ft. of hangar space as-is and approximately two (2) acre parcel as-is at Stennis International Airport located at 14061 Fred & Al Key Road, Kiln, MS 39556, as shown in Exhibit "A", attached hereto and incorporated by reference (the "Premises").

Article II. Term

Section 2.01 **Term of Lease**. The term of the lease ("Lease Term") is three (3) years, beginning on December 1st, 2021, and ending on November 30th, 2024.

Section 2.02 **Termination Notification.** If the Lessee chooses to terminate the Lease before the end of the Lease Term, Lessee shall give 180-days written notice to Lessor of its intent to terminate the Lease.

Section 2.03 **Holdover.** If Lessee holds over and continues in possession of the Premises after the lease term expires, Lessee will be considered to be occupying the Premises on a month-to-month tenancy, subject to all the terms of this lease, at double the monthly rate in effect when the Lease Term (or any extension) expired. Nothing in this section shall be interpreted as providing Lessee the right to holdover and if Lessee fails to vacate the Premises within ten days of a written request by Lessor, Lessee will be responsible for any legal fees incurred in the eviction process.

Article III. Rent/Security Deposit

Section 3.01 **Fixed Rent.**

(a) Lessee agrees to pay Lessor the sum and amount of one hundred eighty-three thousand seven hundred fifty dollars ($183,750.00) per year for the term of this Lease, payable in installments of fifteen thousand three hundred twelve dollars and fifty cents ($15,312.50) per month in advance beginning on the first day of the month as provided for above, and on the first day of each month during the term of this Lease.

Attachment: Resolution# 20211122-07 lease agreement with Tyonek Packaging Hangar, 14061 Fred and Al Key Rd. at Stennis International

(b) Lessee will pay the fixed rent to Lessor for each month by mail to 14054 Fred & Al Key Road, Kiln, MS 39556 or at such other location or locations that Lessor may from time to time designate by written notice to Lessee.

Section 3.02 **Late Charges.** Lessee shall pay a late charge of five percent (5%) of any payment not received by Lessor by the tenth day of the month in which said payment is due.

Section 3.03 **Taxes and Assessments.** In addition to the fixed rent specified in § 3.01, Lessee will pay in full all real-property taxes, special assessments, and governmental charges of any kind imposed on the Premises or leasehold interest in the Premises commencing on the first day of the lease term and continuing through the end of the calendar year in which the term ends, including any special assessments imposed on or against the Premises for constructing or improving public works. In the event Lessee occupies the Premises for part of a year, it will be responsible for any assessment resulting from such partial year occupancy. These taxes and assessments are payable directly to the entity imposing the tax, assessment, or charge at least 30 days before the date payment is due. Lessee will provide Lessor with a receipt or other evidence of payment for each tax, assessment, or charge paid as soon as a receipt or other evidence is available to Lessee, but not later than the date payment is due. Lessee will provide Lessor with a receipt or other evidence of its annual reporting requirements to the Tax Assessor/Collector of Hancock County for personal property and inventory subject to ad valorem property tax, which is due on or before March 30th of each year. Lessee shall provide notice to Lessor of any tax protest filed with Hancock County within seven (7) days of such notice being filed.

Section 3.04 **Security Deposits.** Upon execution of this Lease, Lessee shall deposit the sum of **$15,312.00** with Lessor as a deposit. Said deposit shall not accrue interest. Lessor may use the deposit to pay arrears of rent, to repair any damage or injury to the Premises, or to pay any expense or liability incurred by Lessor as a result of any default by Lessee under this Lease including but not limited to payment of ad valorem taxes upon the Premises or the leasehold interest in the Premises. If Lessor uses the deposit, or any portion thereof as authorized above, Lessee shall restore the deposit to its original amount within ten (10) days after notice from Lessor. Failure to restore the deposit to its original amount within the required time shall constitute a default under the Lease. Within 30 days after Lessee surrenders the Premises, or completion of repairs or replacement of damaged or destroyed property, whichever is later, Lessor shall return to Lessee any remaining portion of the deposit, after any lawful deductions, provided Lessee has given to Lessor an address specifically for that purpose. IT IS SPECIFICALLY PROVIDED, HOWEVER, THAT LESSEE SHALL NOT BE ENTITLED TO ANY PORTION OF THE SECURITY DEPOSIT AS A REFUND UNLESS LESSEE GIVES LESSOR ONE HUNDRED EIGHTY (180) DAYS NOTICE OF SURRENDERING THE PREMISES.

Attachment: Resolution# 20211122-07 lease agreement with Tyonek Packaging Hangar, 14061 Fred and Al Key Rd. at Stennis International

Article IV. USE OF PREMISES

Section 4.01 **Lessee's Warranty Regarding Use.** Lessee represents and warrants to Lessor that Lessee intends to use the office portion of the Premises as an office facility, break room for pilots, and storage of aircraft parts not containing petroleum products and for no other use. Lessee represents and warrants to Lessor that the Lessee intends to use the hangar portion of the Premises for the storing and maintenance of aircraft, including storage of spare parts and tools, and such other related business uses as the Lessee determines from time to time. Lessee's use of the property is restricted to the purpose specified in this section unless Lessee obtains Lessor's prior written consent to any change in use.

Article V. COMPLIANCE & REPORTING

Section 5.01 **Compliance With Laws.**

(a) Lessee may not use, or permit using, the Premises in any manner that results in waste of Premises or constitutes a nuisance or for any illegal purpose. Lessee, at its own expense, will comply, and will cause its officers, employees, agents, and invitees to comply, with all applicable laws, ordinances, and governmental rules and regulations concerning the use of the premises.

(b) Lessee, at its sole cost, must comply with all Hazardous Materials Laws in connection with Lessee's use of the premises.

(c) "Hazardous Materials" means any substance, material, or waste that is or becomes regulated by any local governmental agency, the State of Mississippi, or the federal government, including, but not limited to, any material or substance that is upon commencement of the Lease or at any time during the Lease, (1) designated as a "hazardous substance" pursuant to Section 311 of the Clean Water Act, 33 U.S.C. § 1251 et seq., or listed pursuant to Section 307 of the Clean Water Act, 33 U.S.C. § 1317, (2) defined as a "hazardous substance" pursuant to Section 101 of the Comprehensive Environmental Response, Compensation, and Liability Act, 42 U.S.C. § 9601 et seq., (3) defined as a "hazardous waste" pursuant to Section 1004 of the Resource Conservation and Recovery Act, 42 U.S.C. § 6901 et seq., (4) petroleum, (5) asbestos, and (6) polychlorinated biphenyls.

(d) "Hazardous Materials Laws" means any federal, state, or local statute, ordinance, order, rule, or regulation of any type relating to the storage, handling, use, or disposal of any Hazardous Materials, the contamination of the environment, or any removal of such contamination, including, without limitation, those statutes referred to in subparagraph c.

(e) Lessee shall coordinate with Lessor regarding environmental issues related to the Premises.

Attachment: Resolution# 20211122-07 lease agreement with Tyonek Packaging Hangar, 14061 Fred and Al Key Rd. at Stennis International

(f) Lessee shall obtain any and all permits and/or licenses required to conduct its business on the Premises, including but not limited to a Hancock County business license, and provide a copy of same to Lessor.

Section 5.02 **Regulatory Reporting Requirements.**

(a) Lessee must promptly supply Lessor with copies of all notices, reports, correspondence, and submissions made by Lessee to the Mississippi Department of Environmental Quality, the United States Environmental Protection Agency, the United States Occupational Safety and Health Administration, and any other local, state, or federal authority that requires submission of any information concerning environmental matters or hazardous materials pursuant to hazardous materials laws. Lessee shall provide to Lessor copies of all permits and/or licenses issued to Lessee for operation of its business on the leased premises and all modifications, amendments and other changes within 30 days after issuance of same.

(b) Lessee must promptly notify Lessor in advance of any scheduled meeting between Lessee and any of the agencies specified or described in subparagraph a. In the case of regulatory inspections for which the Lessee has not received advance notice, Lessee shall notify Lessor within 48 hours of the visit and the corrective actions, if any, required by the agency.

Article VI. REPAIRS, MAINTENANCE, AND CLEANUP

Section 6.01 **Condition of Premises.** Lessee accepts the Premises in their present condition "AS IS" and acknowledges that the Premises are suitable for Lessee's intended use.

Section 6.02 **Repairs and Maintenance by Lessor.** Lessor agrees to keep the roof, foundation, exterior walls, electrical, air conditioning and heating of the Premises in good state of repair. In addition, Lessor agrees to care for the grounds around the Leased Premises, and the parking facilities, etc.

Section 6.03 **Repairs and Maintenance by Lessee.** Lessee shall, at its own cost, throughout the term of this Lease, maintain the doors, windows, interior walls, floors, and fixtures within its leased area, in good order and repair, normal wear and tear excepted. All maintenance, repairs, and replacements required by this section must be performed promptly when required.

Section 6.04 **Lessee's Failure to Repair or Maintain.** If Lessee fails to perform its obligation to repair, replace, or maintain, as set forth in § 6.03, within a reasonable time after notice from Lessor of the need for the repair, replacement, or maintenance, Lessor may enter the Premises and make the repairs or replacements, or perform the

Attachment: Resolution# 20211122-07 lease agreement with Tyonek Packaging Hangar, 14061 Fred and Al Key Rd. at Stennis International

maintenance, or have the repairs or replacements made or maintenance performed, at its own expense. On Lessor's notice to Lessee of the performance and cost of any maintenance, repairs, or replacements under this section, Lessee must immediately reimburse Lessor for any reasonable costs incurred by Lessor under this section, together with interest on the sum at the highest legal rate from the date of the notice until the date paid by Lessee to Lessor.

Section 6.05 **Delivery of Premises at End of Term.** Lessee shall remove all personal property, Lessee owned equipment and stored items from the Premises at the end of the Lease Term. The Premises shall be returned to Lessor in clean, empty, and good condition reasonable wear and tear excepted. Under no circumstances shall stored items be left on or in the Premises. Lessor may retain, destroy, or dispose of any property left on the Premises at the end of the Term without liability to Lessee for loss or damage.

Section 6.06 **Lien.** Lessee will not permit any lien to be placed on the Premises or improvements on the Premises. Lessee must promptly notify Lessor as to any liens threatened or attached against the Premises. Lessee will promptly pay any lien that is filed on the Premises or on improvements located in the Premises. If default in payment of the lien continues for 20 days after Lessor's written notice to Lessee, and in any case before the date on which any proceedings to foreclose on such lien begin, Lessor may, at its option, pay the lien or any portion of it without inquiring into its validity. Any amounts Lessor pays to remove a lien caused by Lessee to be filed against the Premises or improvements on them, including expenses and interest, are due from Lessee to Lessor and must be repaid to Lessor immediately on rendition of notice, together with interest at eighteen (18) percent annually until repaid.

Section 6.07 **Allocation of Environmental Cleanup Costs.** Lessee is responsible only for the payment of that portion of any cleanup costs necessary for compliance with Hazardous Materials Laws that arise as a result of discharge of hazardous materials on the Premises by Lessee or Lessee's agents, contractors, representatives, invitees, or other associated parties.

Article VII. UTILITIES AND PUBLIC SERVICES

Section 7.01 **Electric, Water, and Sewer Services.** Lessee shall be responsible for procuring and paying for all electric, water, and sewer utility services.

Section 7.02 **Other Utility Charges.** Lessee shall be responsible for procuring and paying for all other utility services, including, but not limited to, phone and internet service.

Attachment: Resolution# 20211122-07 lease agreement with Tyonek Packaging Hangar, 14061 Fred and Al Key Rd. at Stennis International

Article VIII. ALTERATIONS, IMPROVEMENTS, AND FIXTURES

Section 8.01 **Consent of Lessor.** Except as provided in Section 8.03, Lessee may not make any alterations, additions, or improvements to the Premises without Lessor's prior written consent.

Section 8.02 **Property of Lessor.** Lessor shall have the option of accepting any or all alterations, additions, or improvements made by Lessee when the Lease terminates with such accepted alterations, additions, and improvements becoming the property of Lessor or rejecting any or all alterations, additions, or improvements made by Lessee and Lessee shall be required to return the Premises to the condition that existed prior to the alterations, additions, or improvements rejected by Lessor. In the event rejected alterations, additions, or improvements have not been undone or removed at the expiration or termination of the Lease, then Lessor may remove such alterations, additions, and improvements made by Lessee and any other property it placed in the premises, and charge Lessee the cost of removal plus interest which amount shall be paid within 50 days of Lessor's notice to Lessee of the amount due.

Section 8.03 **Signs.** Any signs of Lessee shall be consistent with the Uniform Sign Plan for Stennis International Airport. No sign may be erected without written approval of Lessor.

Section 8.04 **Alterations Required by Accessibility Laws.** If any alterations, additions, or improvements to the Premises are mandated by legal requirements related to accessibility by persons with disabilities ("accessibility alterations"), Lessee is responsible for making them. This allocation of responsibility for compliance with such legal requirements is a material inducement for the Parties to enter this Lease.

Article IX. INSURANCE AND INDEMNITY

Section 9.01 **Lessee's Property Insurance.** Lessee must, at its own expense during the lease term, maintain insurance on Lessee's personal property, furniture, fixtures and equipment in such amounts as Lessee deems necessary.

Section 9.02 **Lessor's Property Insurance.** Lessor shall, at its expense, keep all buildings on the Premises insured against loss or damage in an amount determined by Lessor in its sole discretion. Lessee will have no claim to any proceeds of Lessor's insurance policies.

Section 9.03 **Lessee's Liability Insurance.** Lessee, at its own expense, must provide and maintain in force during the lease term (a) general commercial liability insurance, for both personal injury and property damages, including products and completed operations, covering Lessee operations and the Premises and anywhere in the Stennis International Airpark, with a minimum limit of $1,000,000.00 single limit and $2,000,000 in the aggregate, (b) automobile liability insurance on all vehicles owned or operated by Lessee in the Stennis International Airpark, including those which are hired or non-owned and used in

Attachment: Resolution# 20211122-07 lease agreement with Tyonek Packaging Hangar, 14061 Fred and Al Key Rd. at Stennis International

the course of Lessee's operations, with a combined single limit of $1,000,000 per occurrence, (c) a policy of Worker's Compensation Insurance as required by applicable law, and (d) employer's liability insurance in the minimum amount of $1,000,00 for bodily injury by accident, disease, or in the aggregate, covering injury or death to any employee which may be outside the scope of or in addition to liability under an workers compensation statute, (e) environmental/pollution insurance in the minimum amount of $1,000,000.

Section 9.04 **Remedy for Failure to Provide Insurance.** Lessee must furnish Lessor with certificates of all insurance required by this article. If Lessee does not provide the certificates when Lessor delivers possession to Lessee and within ten days prior to any renewal date, or if Lessee allows any insurance required under this article to lapse, Lessor may, at its option, take out and pay the premiums on the necessary insurance to comply with Lessee's obligations under this article. Lessor is entitled to reimbursement from Lessee for all amounts spent to procure and maintain the insurance, with interest at the rate of eighteen (18) percent annually from the date Lessee receives Lessor's notice of payment until reimbursement.

Section 9.05 **Lessee's Environmental Indemnity.** Lessee agrees to indemnify, defend, and hold harmless Lessor from and against all claims, liabilities, losses, damages, remediation expenses, fines and penalties, and costs, foreseen or unforeseen, including without limitation counsel, engineering, and other professional or expert fees, that Lessor may incur by reason of Lessee's action or inaction with regard to Lessee's obligations under Article 5 of this lease. This section survives the expiration or earlier termination of this lease.

Section 9.06 **Hold-Harmless Clause** Lessee will indemnify and hold Lessor harmless against any claims, demands, damages, costs, and expenses, including reasonable attorney's fees for defending claims and demands, arising from the conduct or management of Lessee's business on the Premises or its use of them; from any breach by Lessee of any conditions of this Lease; or from any act of negligence of Lessee, its agents, contractors, employees, sublessee, concessionaires, or licensees in or about the Premises. If any action or proceeding is brought against Lessor by reason of any such claim, Lessee, on notice from Lessor, will defend the action or proceeding by counsel acceptable to Lessor.

Section 9.07 **Release of Claims/Waiver of Subrogation.** Lessee shall release Lessor from any claim, by subrogation or otherwise, for any damage to the Premises, the building, or personal property within the building, regardless of cause, including negligence of Lessor, however, the release applies only to the extent the damage is covered by insurance proceeds and the release does not adversely affect any insurance coverage. Lessee will notify their insurance companies of the release set forth herein and will have the insurance policies, endorsed, if necessary, to prevent invalidation of the insurance coverage.

Section 9.08 **Additional Insured and Other Requirements.** All insurance required to be carried by Lessee shall be written on an occurrence basis, and with the exception of workers' compensation and employer's liability, shall name Hancock County and the Hancock County Port & Harbor Commission as additional insured. Lessee shall provide

Attachment: Resolution# 20211122-07 lease agreement with Tyonek Packaging Hangar, 14061 Fred and Al Key Rd. at Stennis International

Lessor with certificates of insurance for each insurance policy required in a form acceptable to Lessor evidencing policies of insurance and such certificates will indicate that the described insurance policies may not be canceled before the expiration of a thirty (30) day notification period and that the Lessor will be immediately notified in writing of any such notice of termination. All insurance shall be written by an insurance company authorized by the Commissioner of Insurance of the State of Mississippi to do business in the State of Mississippi.

Article X. DAMAGE OR DESTRUCTION OF PREMISES

Section 10.01 **Notice to Lessor.** If the Premises, or any structures or improvements on them, are damaged or destroyed by fire, tornado, or other casualty, Lessee must immediately give Lessor written notice of the damage or destruction, including a general description of the damage and, as far as known to Lessee, the cause of the damage.

Section 10.02 **Total Destruction.** If the building on the premises is totally destroyed by fire, tornado, or other casualty by other than the negligence, gross negligence, or intentional tort of Lessee or any person in or about the premises with Lessee's express or implied consent, or if it is so damaged that rebuilding or repairs cannot reasonably be completed within ninety (90) working days at a cost not to exceed the insurance recovery proceeds, this lease will terminate, and rent will be abated for the unexpired portion of this lease, effective as of the date of written notification as provided in § 10.01.

Section 10.03 **Partial Destruction.** If the building or other improvements on the premises are partially damaged by fire, tornado, or other casualty by other than the negligence, gross negligence, or intentional tort of Lessee or any person in or about the premises with Lessee's express or implied consent, but not to such an extent that rebuilding or repairs cannot reasonably be completed within ninety (90) working days and at a cost not to exceed the insurance recovery proceeds, this lease will not terminate except that if Lessor elects not to rebuild or repair and the damage rendered the premises unusable in whole or in part for the purposes of Lessee, Lessee may terminate the lease or continue it with the rent for the remainder of the lease period adjusted equitably.

Article XI. CONDEMNATION

Section 11.01 **Total Condemnation.** If, during the lease term or any extension or renewal of it, all of the premises are taken for any public or quasi-public use under any governmental law, ordinance, or regulation, or by right of eminent domain, or are sold to the condemning authority under threat of condemnation, this lease will terminate, and the rent will be abated during the unexpired portion of this lease, effective as of the date the condemning authority takes the premises.

Section 11.02 **Partial Condemnation.**

Attachment: Resolution# 20211122-07 lease agreement with Tyonek Packaging Hangar, 14061 Fred and Al Key Rd. at Stennis International

(a) If less than all, but more than twenty-five percent (25%), of the premises is taken for any public or quasi-public use under any governmental law, ordinance, or regulation, or by right of eminent domain, or is sold to the condemning authority under threat of condemnation, Lessee may terminate the lease by giving Lessor written notice within 30 days after the entity exercising the power of condemnation takes possession of the condemned portion. In addition, if twenty-five percent (25%) of the parking area, or all of the signage, of the premises is taken for any public or quasi-public use under any governmental law, ordinance, or regulation or by right of eminent domain, or is sold to the condemning authority under threat of condemnation, Lessee may terminate the lease by giving Lessor written notice within 30 days after the entity exercising the power of condemnation takes possession of the condemned portion.

(b) If the premises are partially condemned and Lessee fails to exercise the option to terminate the lease under this section, or if less than twenty five percent (25%) of the premises is condemned, this lease will not terminate, but Lessee may, at its sole expense, restore and reconstruct the building and other improvements situated on the premises to make them reasonably usable and suitable for the uses for which the premises are leased. The fixed rent payable under § 2.01 of this lease will be adjusted equitably during the unexpired portion of this lease.

Section 11.03 **Condemnation Award.** Lessor is entitled to receive and retain the entire award in any condemnation proceedings, except for any portion attributable to trade fixtures, which Lessee is entitled to receive and retain. The termination of this lease will not affect the right to this award.

Article XII. DEFAULT

Section 12.01 **Lessee's Default.** If Lessee allows the rent to be in arrears more than fifteen (15) days after its due date, or remains in breach under any other provision of this lease for 30 days after written notice from Lessor, Lessor may, at its option, without notice to Lessee, terminate this lease, or, in the alternative, Lessor may reenter and take possession of the premises and remove all persons and property without being considered guilty of any manner of trespass and may (but is not required to) relet the premises (or any part of them) for all or any part of the remainder of the lease term, to a party satisfactory to Lessor and at the monthly rental as Lessor can secure with reasonable diligence. If Lessor cannot relet after reasonable efforts to do so or if the monthly rental is less than the rental Lessee was obligated to pay under this lease (or any renewal of it) plus the expense of reletting, then Lessee must pay Lessor the amount of the deficiency.

Section 12.02 **Lessor's Lien.** If Lessee defaults in paying rent or any other sum due from Lessee to Lessor under this lease, Lessor has a lien on all fixtures, chattels, or other property of any description belonging to Lessee that are placed in, or become a part of, the premises as security for rent due and to become due for the remainder of the current lease

Attachment: Resolution# 20211122-07 lease agreement with Tyonek Packaging Hangar, 14061 Fred and Al Key Rd. at Stennis International

term and any other sum Lessee owes Lessor. This lien is not in lieu of, nor in any way affects, any statutory Lessor's lien but is in addition to such lien, and Lessee grants Lessor a security interest in all of Lessee's property placed in or on the premises for purposes of this contractual lien. This does not prevent Lessee's selling any merchandise in the ordinary course of business free of such Lessor's lien. If Lessor exercises the option to terminate the leasehold, reenter, and relet the premises as provided in the preceding paragraph and gives Lessee reasonable notice of the intent to take possession and an opportunity for a hearing on the matter, Lessor may take possession of all of Lessee's property on the premises and sell it at public or private sale after giving Lessee reasonable notice of the time and place of any public sale or of the time after which any private sale is to be made, for cash or on credit, for the prices and terms that Lessor considers best, with or without having the property present at the sale. The proceeds of the sale will be applied first to the necessary and proper expense of removing, storing, and selling the property, then to the payment of any rent due or to become due under this lease; any balance will be paid to Lessee. Lessee further grants Lessor a security interest in Lessee's personal property now or subsequently placed in or on the Premises.

Section 12.03 **Lessor's Default.** If Lessor remains in breach of any material condition of this lease for thirty (30) days after written notice from Lessee may (i) remedy the default by any reasonable and necessary action and, in connection with the remedy, and Lessor must, on demand, pay the reasonable costs borne by Lessee in remedying such breach or (ii) terminate this Lease by providing thirty (30) days written notice to Lessor. all sums expended, or obligations incurred, by Lessee in connection with remedying Lessor's default. It is agreed, however, that if Lessor commences action within 30 days after receipt of notice to remedy any default and diligently pursues such action to conclusion, Lessee's rights under this section shall not apply.

Section 12.04 **Cumulative Remedies.** All Lessor's and Lessee's rights and remedies under this Article are cumulative, and none will exclude any other right or remedy provided by law or any other provision of this lease. All the consistent rights and remedies may be exercised and enforced concurrently and whenever occasion for their exercise arises.

Section 12.05 **Waiver of Breach.** Lessor's or Lessee's waiving a breach of this lease by the other party does not constitute a continuing waiver or a waiver of any subsequent breach.

Section 12.06 **Survival.** Notwithstanding anything to the contrary in this Agreement, provisions which by their nature and context are intended to survive the expiration or termination of the Lease will survive the expiration or termination of the Lease, including without limitation, termination provisions, damages provisions, and indemnification provisions.

Section 12.07 **Limitation of Lessor's Liability.** Notwithstanding anything to the contrary contained herein, no personal or individual liability of any kind or character whatsoever shall now or at any time hereafter attach to Lessor or its property other than Lease Area for the payment of any amount payable under this Lease. The exclusive remedy of Lessee for the

Attachment: Resolution# 20211122-07 lease agreement with Tyonek Packaging Hangar, 14061 Fred and Al Key Rd. at Stennis International

failure of Lessor to perform any of its obligations under this Lease shall be to proceed against the interest of Lessor in and to the Lease Area.

Article XIII. INSPECTION AND ACCESS BY LESSOR

Section 13.01 **Inspection & Access.** Lessee must permit Lessor and Lessor's agents, servants, and employees, including but not limited to legal counsel and environmental consultants and engineers, access to the Premises at all reasonable times for the purpose of inspection, whether environmental inspections and sampling or inspections of the condition of the Premises or otherwise and for any other purpose necessary to protect the Lessor's interest in the Premises or to perform Lessor's duties under this Lease or to show the Premises to prospective future Lessees and must permit access during other hours in the event of an emergency. Lessee may not restrict access to any part of the Premises, and Lessee may not impose any conditions to access. If Lessor's inspection includes sampling and testing of the Premises, Lessor must use its best efforts to avoid interfering with Lessee's use of the Premises, and on completion of sampling and testing must repair and restore the affected areas of the Premises as made necessary by any sampling and testing.

Article XIV. ASSIGNMENT AND SUBLEASE

Section 14.01 **Assignment and Subletting by Lessee.**

(a) The Lessee shall have the right to sublet and assign all or any part of the Premises to Lessee's affiliate company without the consent of the Lessor and to any Lessee third party business entity with the consent of the Lessor, additionally provided that Lessee: (i) Provides Lessor with advance written notice of the sublet and assignment; (ii) provides Lessor, in advance, with proof that the affiliate company or third party business entity has all insurance in place required to be maintained under this Lease including naming Lessor as an additional insured; An "affiliate company" shall mean, for purposes of this Article XIV, any corporation, partnership or other business entity under common control and ownership with the Lessee, or with the parent or any subsidiary of the Lessee.

Section 14.02 **Assignment by Lessor.** Lessor may assign or transfer any of its interests under this lease. On transfer, and on the transferee's assumption of its obligations, Lessor is relieved of its obligations under the lease.

Article XV. CONTINGENT ON APPROVALS

Section 15.01 **(Intentionally Omitted)**

Section 15.02 **(Intentionally Omitted)**

Section 15.03 **(Intentionally Omitted)**

Attachment: Resolution# 20211122-07 lease agreement with Tyonek Packaging Hangar, 14061 Fred and Al Key Rd. at Stennis International

Article XVI. MISCELLANEOUS

Section 16.01 **Notices and Addresses.** All notices required under this lease may be given by the following methods:

(a) By certified mail, return receipt requested, addressed to the proper party, at the following addresses:

Lessor: Hancock County Port & Harbor Commission

14054 Fred & Al Key Road
Kiln, Mississippi 39556
Attn: Chief Executive Officer

Lessee: Tyonek Services Group, INC.
229 Palmer Road
Madison, AL 35758

(b) By fax transmission, to the proper party, at the following fax numbers:

Lessor: 228-467-9341
Attn: Chief Executive Officer

Lessee: 256-258-6299
Attn: TSG President

Notices are effective when received. Either party may change the address or fax number to which notices are to be sent by sending written notice of the new address or number to the other party in accordance with the provisions of this section.

Section 16.02 **Parties Bound.** This agreement binds, and inures to the benefit of, the parties to the lease and their respective heirs, executors, administrators, legal representatives, successors, and assigns when this agreement permits.

Section 16.03 **Mississippi Law to Apply.** This agreement is to be construed under Mississippi law, and all obligations of the parties created by this lease are performable in Hancock County, Mississippi, and both parties irrevocably consent to the exclusive personal jurisdiction and venue in the circuit, chancery, and justice court of Hancock County, Mississippi.

Section 16.04 **Abandonment.** Lessee agrees not to vacate or abandon the Premises at any time during the Lease Term. Should Lessee vacate or abandon the Premises or be dispossessed by process of law or otherwise, such abandonment, vacating or dispossession shall be a breach of this Lease, and entitle to Lessor to all of the remedies for default set forth in this Lease or available under law.

Attachment: Resolution# 20211122-07 lease agreement with Tyonek Packaging Hangar, 14061 Fred and Al Key Rd. at Stennis International

Section 16.05 **No Set Off.** Lessee shall perform its obligations under this Lease without setoff, deduction, recoupment, or withholding of any kind for any claim Lessee may have against Lessor, whether under this Lease or any other agreement or interaction between the parties.

Section 16.06 **Legal Construction.** If one or more of the provisions contained in this agreement are for any reason held by a court of competent jurisdiction to be invalid, illegal, or unenforceable in any respect, the invalidity, illegality, or unenforceability will not affect any other provision of the agreement, which will be construed as if it had not included the invalid, illegal, or unenforceable provision.

Section 16.07 **Prior Agreements Superseded.** This agreement constitutes the parties' sole agreement and supersedes any prior understandings or written or oral agreements between the parties with respect to the subject matter.

Section 16.08 **Amendment.** No amendment, modification, or alteration of this agreement is binding unless in writing, dated subsequent to the date of this agreement, and duly executed by the parties.

Section 16.09 **Rights and Remedies Cumulative.** The rights and remedies provided by this lease are cumulative, and either party's using any right or remedy will not preclude or waive its right to use any other remedy. These rights and remedies are in addition to any other rights the parties may have by law, statute, ordinance, or otherwise.

Section 16.10 **Attorney's Fees and Costs.** If, as a result of Lessee breaching this agreement, the Lessor employs an attorney to enforce its rights under this lease, then the Lessee will pay the Lessor the reasonable attorney's fees and costs incurred to enforce the lease.

Section 16.11 **Force Majeure.** With the exception of the obligation to pay money owed, neither Lessor nor Lessee is required to perform any term or covenant in this lease so long as performance is delayed or prevented by *force majeure,* which includes acts of God, strikes, lockouts, material or labor restrictions by any governmental authority, civil riot, floods, and any other cause not reasonably within Lessor's or Lessee's control and that Lessor or Lessee cannot, by exercising due diligence and paying money, prevent or overcome, in whole or part.

Section 16.12 **Time of Essence.** Time is of the essence of this agreement.

Section 16.13 **LIMITATION OF WARRANTIES.** THERE ARE NO IMPLIED WARRANTIES OF MERCHANTABILITY OR FITNESS FOR A PARTICULAR PURPOSE OR OF ANY OTHER KIND ARISING OUT OF THIS LEASE. THERE ARE NO WARRANTIES THAT EXTEND BEYOND THOSE, IF ANY, EXPRESSLY STATED IN THIS LEASE.

Section 16.14 **Recording of Lease Agreement**. This Lease or a memorandum thereof may be recorded by Lessor in the real property records kept by the Hancock County Chancery Clerk.

Attachment: Resolution# 20211122-07 lease agreement with Tyonek Packaging Hangar, 14061 Fred and Al Key Rd. at Stennis International

Section 16.15 **Reservation of Rights.** Premises are within the Stennis International Airport and Lessee agrees to abide by the Protective Covenants for Stennis International Airpark and Stennis International Airport's Rules and Regulations and Minimum Standards, as amended by Lessor from time to time.

Section 16.16 **Access to Premises**. Lessor shall provide Lessee with key access to the exterior door of the terminal building and to Room #214. Any keys provided to Lessee shall be numbered and inventoried and Lessee shall not make copies or allow copies to be made of any keys. Lessee shall be charged cost plus a reasonable mark-up for any keys provided in excess of four keys. Lessee shall notify Lessor immediately in the event any exterior door key is lost. In the event any keys are lost or not returned at the expiration of the Lease, Lessee shall be responsible for any replacement costs and the costs for any rekeying of locks.

Section 16.17 **No Broker or Real Estate Agent**. Lessee represents and warrants that no real estate agent or broker was used by Lessee to identify and secure this Lease and will defend, hold harmless, and indemnify Lessor from any claims for a commission or other fee asserted by a broker or real estate agent based on any alleged services provided to Lessee.

The undersigned Lessor and Lessee execute this agreement on the 17 day of Nov, 2021.

Robt Steven Adlich

Name Robert Steven Adlich **Date** 11/17/2021

Company Tyonek Services Group

William P Cotter 11-17-21

William P. Cotter **Date**

Hancock County Port & Harbor Commission

Attachment: Resolution# 20211122-07 lease agreement with Tyonek Packaging Hangar, 14061 Fred and Al Key Rd. at Stennis International

LESSOR
HANCOCK COUNTY PORT & HARBOR COMMISSION

By: William P Cotter
Name: William P. Cotter
Title: Chief Executive Officer

MISSISSIPPI NOTARY ACKNOWLEDGEMENT

State of Mississippi

County of Hancock

Personally appeared before me, the undersigned authority in and for the said county and state, on this 17th day of November, 20 21, within my jurisdiction, the within named William P. Cotter [name(s) of person(s) acknowledged], who acknowledged that (he) (she) (they) executed the above and foregoing instrument

[Seal]

STATE OF MISSISSIPPI NOTARY PUBLIC ID # 280204 ALLISON M. HESS Commission Expires Feb. 25, 2025 HANCOCK COUNTY

Allison M Hess

[Notary Public]

My Commission Expires: 2-25-25

Attachment: Resolution# 20211122-07 lease agreement with Tyonek Packaging Hangar, 14061 Fred and Al Key Rd. at Stennis International

LESSEE

Tyonek Services Allich

By: Robert Steven Allich

Name: Robert Steven Allich

Title: President

MISSISSIPPI NOTARY ACKNOWLEDGEMENT

State of Mississippi

County of Hancock

Personally appeared before me, the undersigned authority in and for the said county and state, on this 17th day of November, 2021, within my jurisdiction, the within named Mr. Steven Allich [name(s) of person(s) acknowledged], who acknowledged that (he) (she) (they) executed the above and foregoing instrument

[Seal]

STATE OF MISSISSIPPI NOTARY PUBLIC ID # 280204 ALLISON M. HESS Commission Expires Feb. 25, 2025 HANCOCK COUNTY

[Notary Public]

My Commission Expires: 2-25-25

Attachment: Resolution# 20211122-07 lease agreement with Tyonek Packaging Hangar, 14061 Fred and Al Key Rd. at Stennis International

EXHIBIT "A"
LEASED PREMISES DESCRIPTION



Attachment: Resolution# 20211122-07 lease agreement with Tyonek Packaging Hangar, 14061 Fred and Al Key Rd. at Stennis International

EXHIBIT "B"
BOUNDARY SURVEY

PROPERTY DESCRIPTION

Being a 1.9843 acre tract of land situated in Section 1, Township 8 South, Range 15 West, as shown on survey by Paul D. Pitts, Jr., dated March 15, 2021, whose basis of bearings is the Mississippi State Plane Coordinate System, East Zone (2301), NAD 83 (2011 Epoch 2010.00), Geoid 18, grid values, using a scale factor of 0.999993335 and a convergence angle of (Neg.) 00 degrees 18 minutes 42.71 seconds determined specifically for this project using GPS methods from a static base station located at N300,836.3650, E828,874.6120 obtained from a USM Network, being all of that tract of land conveyed to James H. Paulus, as recorded in Deed Book BB20, Page 822, Deed Records, Hancock County, Mississippi, and being more particularly described as follows:

Commencing at a brass disc in concrete found on the easterly right of way line of Fred and Al Key Road, having Mississippi State Plane Coordinates N318,667.1050 (N257,993.14 Deed), E789,764.7900 (E305,526.17 Deed);

Thence, North 89 degrees 52 minutes 34 seconds West a distance of 99.97 feet, to a 1/2 inch iron rod found for corner for the Point of Beginning, having Mississippi State Plane Coordinates N318,667.3210 E789,664.8180;

Thence, North 89 degrees 49 minutes 26 seconds West a distance of 348.74 feet, to a 1/2 inch iron rod found for corner, having Mississippi State Plane Coordinates N318,668.3930, E789,316.0790;

Thence, North 00 degrees 13 minutes 24 seconds East a distance of 248.01 feet (N 00° 13' 19" E 249.84' Deed), to a 1/2 inch iron rod found for corner;

Thence, South 89 degrees 46 minutes 17 seconds East a distance of 348.74 feet, to a 1/2 inch iron rod found on the west right of way line of the aforementioned Fred and Al Key Road;

Thence, along said west right of way line, South 00 degrees 13 minutes 24 seconds West a distance of 247.70 feet (S 00° 13' 24" W 249.84' Deed), to the Point of Beginning and containing 1.9843 acres of land.

(A plat of even survey date herewith accompanies this description.)


The undersigned, Professional Licensed Surveyor, hereby certifies that the foregoing description and accompanying survey was made on the ground under my direct supervision and meets or exceeds the requirements of the Standards of Practice for Surveyors in Mississippi as adopted by the Mississippi Board of Licensure for Professional Engineers and Surveyors.

15 May 2021

Paul D. Pitts, Jr.
MS PLS No. 3069

PAUL D. PITTS JR. LICENSED PROFESSIONAL Surveyor 3069 STATE OF MISSISSIPPI

Attachment: Resolution# 20211122-07 lease agreement with Tyonek Packaging Hangar, 14061 Fred and Al Key Rd. at Stennis International

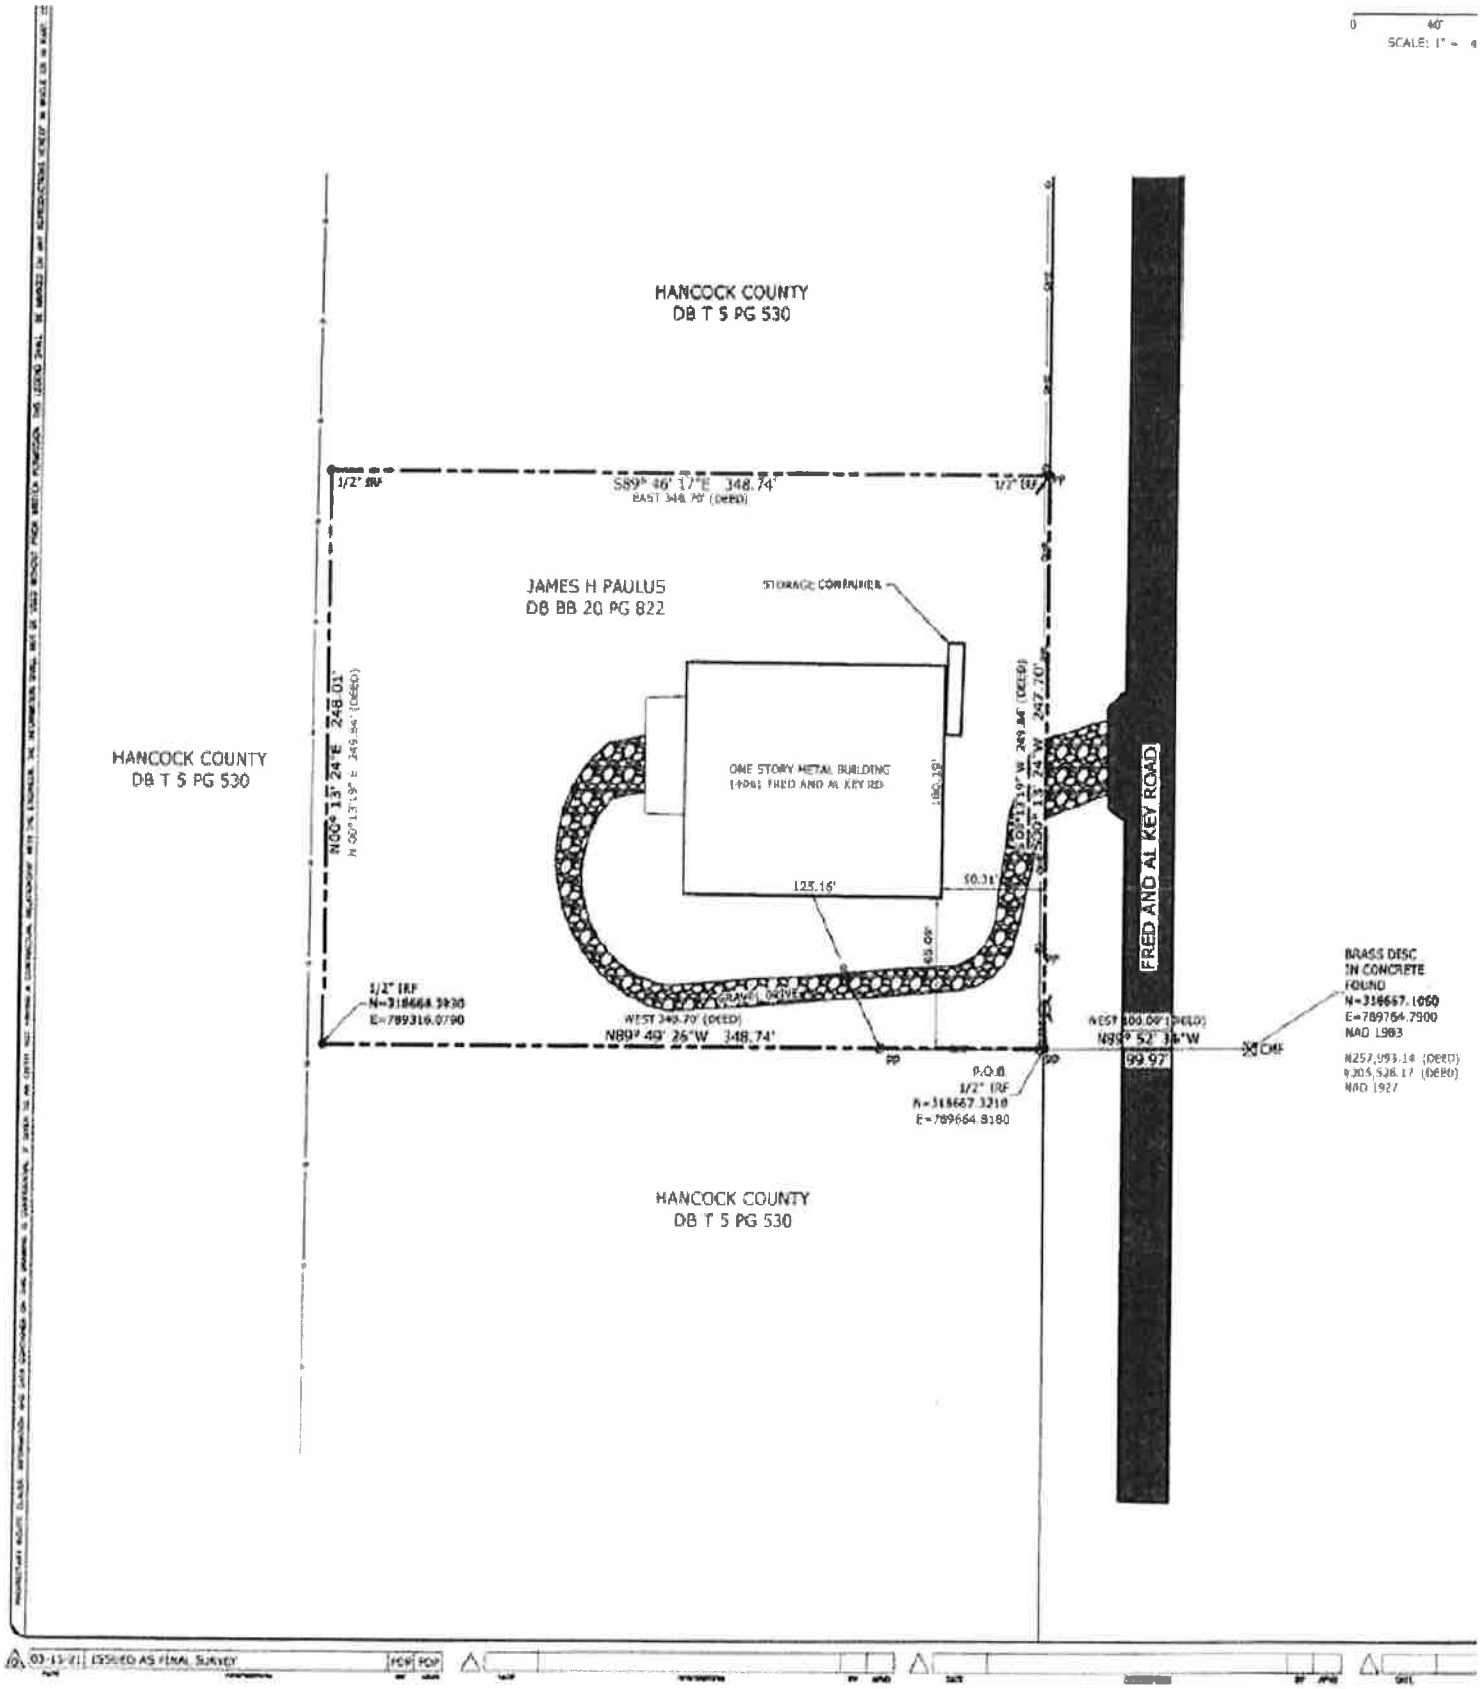

Attachment: Resolution# 20211122-07 lease agreement with Tyonek Packaging Hangar, 14061 Fred and Al Key Rd. at Stennis International

Hancock County Port & Harbor Commission

Port & Harbor Commission

Staff Report

Date:	November 22, 2021
To:	Port & Harbor Commission
From:	Madeline Walker, Chief Administrative Officer
Subject:	RESOLUTION# 20211122-08
	AUTHORIZING THE EXECUTION AND CLOSING PURCHASE FOR THE MANUFAB BUILDING AT 3310 PORT AND HARBOR DRIVE FOR $1,250,000

ATTACHED:
Manufab purchase and sale agreement 3310 Port and Harbor Drive

Attachment: Resolution# 20211122-08 Authorizing the execution and closing purchase of the Manufab Building at 3310 Port and Harbor Drive,

Attachment: Resolution# 20211122-08 Authorizing the execution and closing purchase of the Manufab Building at 3310 Port and Harbor Drive,

HANCOCK
MISSISSIPPI
PORT • AIR • SPACE
HANCOCK COUNTY PORT & HARBOR COMMISSION

RESOLUTION# 20211122-08

AUTHORIZING THE EXECUTION AND CLOSING PURCHASE FOR THE MANUFAB BUILDING AT 3310 PORT AND HARBOR DRIVE FOR $1,250,000

WHEREAS, it came for consideration by the Hancock County Port & Harbor Commission ("Commission") the potential to purchase of the Manufab building, a warehouse at Port Bienville (the "Property") 3310 Port and Harbor Drive, as fully described and shown on Exhibit A to the Purchase and Sale Agreement attached hereto and incorporated herein by reference;

WHEREAS, the Property, if purchased by the Commission, would provide additional inventory for future at Port Bienville Industrial Park;

WHEREAS, the purchase of this Property is contingent upon the fair market value of the property being equal to or greater than the agreed upon purchase price;

WHEREAS, purchasing the Property is in the best interest of the Commission;

WHEREAS, by Resolution 20200824-02, the Hancock County Port & Harbor Commission ("Commission") adopted its FY2021 Budget, associated 2021 WIP – 2021 Capital Improvement Plan and Budget Modification Number One (1) by Resolution 20210322-02, and Budget Modification Number Two (2) 20211122-03;

NOW THEREFORE, BE IT RESOLVED, that the Hancock County Port & Harbor Commission hereby accepts and authorizes its Chief Executive Officer to execute the attached Purchase and Sale Agreement to acquire the warehouse & surrounding property, described and shown on Exhibit A to the Purchase and Sale Agreement;

BE IT FURTHER RESOLVED, that the Hancock County Port & Harbor Commission authorizes its Chief Executive Officer to procure any professional services or products necessary to complete due diligence and closing for the acquisition of the property;

ATTACHED:
Manufab purchase and sale agreement 3310 Port and Harbor Drive

BE IT FURTHER RESOLVED, that the Chief Executive Officer is hereby authorized to execute any and all documents and make any payments necessary to complete the closing of the acquisition pursuant to the Purchase and Sale Agreement;

BE IT FURTHER RESOLVED, having received an affirmative vote from a majority of the members of the Commission, a copy of this resolution shall be forwarded to the Hancock County Board of Supervisors for their approval and/or appropriate action.

RESULT:	**CARRIED [UNANIMOUS]**
MOVER:	Bob Swanson, Commissioner
SECONDER:	Aline Ward, Commissioner
AYES:	Swanson, Ward, Casano, Holman, Martin, Bennett
EXCUSED:	Paula Jordan, Derek Necaise

Derek Necaise, President

ATTEST:

Michael Bennett,Secretary

ATTACHED:
Manufab purchase and sale agreement 3310 Port and Harbor Drive

Attachment: Resolution# 20211122-08 Authorizing the execution and closing purchase of the Manufab Building at 3310 Port and Harbor Drive,

Attachment: Resolution# 20211122-08 Authorizing the execution and closing purchase of the Manufab Building at 3310 Port and Harbor Drive,

PURCHASE AND SALE AGREEMENT

This is an Agreement ("**Agreement**") dated as of the date on which the last of Buyer and Seller signs and delivers this Agreement (the "**Effective Date**") by and between **MANUFAB, INC.**, a Louisiana corporation, whose principal office address is 4910 Folse Court, Metairie, LA 70006 ("**Seller**"), and **HANCOCK COUNTY PORT AND HARBOR COMMISSION**, a County Port & Harbor Commission organized under the laws of the State of Mississippi, acting by and through its Board of Commissioners, acting for and on behalf of **HANCOCK COUNTY, MISSISSIPPI** ("**Buyer**").

1. **Sale of Property.** Seller agrees to sell to Buyer and Buyer agrees to purchase from Seller, subject to the terms and conditions of this Agreement, that certain parcel of land commonly referred to as 3310 Port and Harbor Drive, more particularly described in **Exhibit "A"** and made a part hereof, being located in Hancock County, Mississippi (the "**Property**"). All Property referenced in **Exhibit "A"** is being sold by Seller and purchased by Buyer together with all right, title and interest of Seller in and to any improvements thereon, any land lying in the bed of any highway, street, road, opened or proposed, in front of or abutting or adjoining such tracts or pieces of land, all licenses, privileges and any easements and appurtenances pertaining thereto. The improvements and appurtenances on the Property are sold in an "AS IS, WHERE IS" condition, without warranties, either express or implied, as to its/their condition, functionability or suitability for any purpose. Buyer, prior to Closing shall satisfy itself as to the condition of improvements, and expressly acknowledges waiver by Seller of any and all warranties, express or implied, relating to the same.

2. **Purchase Price.** The Purchase Price for the Property shall be One Million Two Hundred Fifty Thousand and No/100 Dollars ($1,250,000.00) (the "**Purchase Price**") subject to any offsets as provided for in this Agreement; provided, however, Buyer's obligation to purchase the Property for the Purchase Price set forth hereinabove is wholly contingent upon an appraisal, prepared by a licensed appraiser in the State of Mississippi, confirming that the fair market value of the Property equals or exceeds the Purchase Price. In addition to any other offsets provided in this Agreement, Buyer shall offset the Purchase Price at Closing by such amount owed by Seller to Buyer through the Closing Date, which amount is estimated to be Thirty-Three Thousand Seven Hundred Eighty-Eight and 52/100 Dollars ($33,788.52) (the "**Arrearage Amount**").

3. **Deposit.** Within two (2) business days after the execution of this Agreement by Buyer and Seller, Buyer shall deposit with Buyer's counsel, Balch & Bingham LLP ("**Escrow Agent**") the sum of Ten Thousand and No/100 Dollars ($10,000.00) (the "**Deposit**"). The Deposit shall be placed in Escrow Agent's non-interest bearing trust account and shall be held in escrow pursuant to the terms and conditions of this Agreement. Unless otherwise provided herein, the Escrow Agent shall pay the Deposit to Seller at Closing to be credited to Buyer's payment of the Purchase Price.

4. **Inspection and Due Diligence Period.** Beginning on the Effective Date of this Agreement and for a period of time not to exceed 5:00 PM CST on December 15, 2021, Buyer and its agents and representatives shall, after reasonable notice to Seller and at reasonable times during the term of this Agreement, be entitled to go upon the Property for the purpose of making or conducting any inspection, investigation or survey reasonably related to the purchase of the Property or to Buyer's prospective use thereof and to examine title to the Property and notify Seller in writing of any title objection, encumbrance or other matter that would adversely affect Buyer's intended use and enjoyment of the Property (the "**Due Diligence Period**").

5. **Title.** Seller shall convey to Buyer merchantable and insurable, fee simple title to the Property by special warranty deed. Prior to the expiration of the Due Diligence Period, Buyer shall, at Buyer's expense, obtain and deliver to Seller a written commitment issued by a title insurance underwriter reasonably acceptable to Buyer (the "**Title Company**") binding the Title Company to insure good and marketable title to the Property subject to exceptions for ad valorem taxes for the year of closing, prior reservations of oil, gas and mineral rights and interests, and all applicable federal, state and local governmental statutes, ordinances and regulations, and other exceptions acceptable to Buyer (the "**Permitted Exceptions**") by its Owner Title Insurance Policy upon recording of the Deed (the "**Title Commitment**").

Seller shall (i) pay in full all ad valorem taxes and assessments of any kind constituting a lien against the Property; (ii) release or cause to be released any mortgages, deeds of trust, deeds to secure debt or similar instruments which encumber the Property; and (iii) cancel or cause to be cancelled and discharged (1) any mechanics', contractors' or similar liens which encumber the Property; (2) any options to purchase or right(s) of first refusal to purchase the Property; and (3) any judgment or tax liens which encumber the Property (the matters referenced in the foregoing clauses (i) through and including (iii) are collectively referred to herein as "**Monetary Liens**").

6. **Documents Affecting Title.** No later than ten (10) days from execution of this Agreement by Seller, Seller shall provide Buyer with the following: (i) any surveys, architectural drawings and site plans of the Property, (ii) environmental reports of the Property, (iii) unrecorded leases related to the Property, and (iv) proof of proper formation and due authorization of Seller prior to closing the transaction by obtaining: (a) confirmation of current good standing from both Louisiana and Mississippi Secretary of State; (b) copies of the entity's formation documents (e.g., articles of incorporation, certificate of formation, etc.) and any amendments thereto; (c) copies of the entity's current governing documents (e.g., by-laws, operating agreement, partnership agreement, etc.) and any amendments thereto; and (d) a written consent or resolution executed by the governing body of the entity authorizing the transaction and designating the person(s) who will execute the instruments. The resolution must set forth the consideration and the terms of the transaction. Upon review of these documents, Buyer reserves the right to make such additional requirements as it may deem necessary.

7. **Defects in Title. P**rior to the expiration of the Due Diligence Period, Buyer shall notify Seller of any objections to title revealed in the Title Commitment or Survey or through examination of relevant documents. Buyer shall also have the right to re-examine title to the Property up to and including the date of Closing and to raise any additional objections to title arising after the date of the Title Commitment. Seller shall make reasonable efforts to cure any title objections received from Buyer at Seller's expense, and the Closing Date shall be extended, if necessary to complete such cure. If Seller is unable to cure any such objections within such period, Buyer may terminate this Agreement or accept a conveyance of title to the Property in its existing condition. If Buyer elects to terminate this Agreement because of such failure of Seller to render title merchantable and insurable, the Deposit shall be returned to Buyer, and the parties shall have no further rights or obligations hereunder or to each other, except as otherwise expressly set forth herein.

8. **Closing**. The settlement or consummation of the purchase and sale contemplated by this Agreement ("Closing") shall be held on or before December 17, 2021 ("Closing Date") or a mutually agreed upon date. Settlement shall take place at the office of Balch & Bingham, LLP, 1310 Twenty-Fifth Avenue, Gulfport, Mississippi 39501 (the "Buyer's Counsel"); however, the Closing may be handled by delivery to Buyer's Counsel of closing documents which have been dully executed under the supervision of the executing party's attorney.

   a. Seller shall deliver the following documents, all of which will be duly executed and acknowledged (where appropriate):

      i. A Special Warranty Deed (the "Deed") executed by Seller;
      ii. A Non-Foreign Person Affidavit;
      iii. A tax information form for 1099 reporting purposes;
      iv. An ad valorem tax proration agreement;
      v. Seller's Settlement Statement;
      vi. Seller's Resolution authorizing the transaction;
      vii. The Title Company's standard form of Seller's/Owner's Affidavit with such disclosures and qualifications as Seller deems necessary to accurately represent matters of title addressed therein;
      viii. Such additional documents, including but not limited to a broker's lien affidavit, as might be reasonably required by the Escrow Agent and Title Company to consummate the sale of the Property, subject to Seller's approval of the form of same.

Attachment: Resolution# 20211122-08 Authorizing the execution and closing purchase of the Manufab Building at 3310 Port and Harbor Drive,

b. At Closing, Buyer shall deliver the following documents:

i. Buyer's Closing Settlement Statement;
ii. An ad valorem tax proration agreement; and
iii. Such additional documents, including but not limited to a broker's lien affidavit, as might be reasonably required by the Escrow Agent and Title Company to consummate the sale of the Property, subject to Buyer's approval of the form of same.

9. Closing Costs. Closing costs and expenses shall be paid as follows:

Buyer	Title Search;
Buyer	Title Examination;
Buyer	Title Insurance Commitment;
Seller	The cost of Seller's attorney retained for Seller's sole representation;
Buyer	The cost of Buyer's attorney retained for Buyer's sole representation;
Buyer	Recording deed;
Buyer	Title Insurance Premium-Owner's policy;
Buyer	Title Insurance Premium-Loan policy (if applicable);
Buyer	Environmental Site Assessment;
Buyer	Survey; and
Seller	The costs of obtaining and recording releases of any Monetary Liens or documents necessary to cure title objections.

Taxes and assessments for the year of the Closing shall be prorated to the date of Closing. If the Closing occurs before the tax rate is fixed for the then current year, the apportionment of taxes shall be upon the basis of the tax rate of the preceding year applied to the latest assessed valuation. Buyer shall request that the tax assessor remove the Property from the tax rolls for the year of the Closing. If Buyer receives confirmation from the assessor that the Property has been made exempt for such year, Buyer shall refund the prorated taxes to Seller.

10. Seller's Representations and Additional Covenants. Seller represents and covenants that each of the following is true and correct on the date of this Agreement and shall be true and correct on the date of Closing, and it shall be a condition of Buyer's obligation to close the purchase of the Property that each of the following is true and correct on the date of Closing:

a. Seller is duly authorized to enter into and perform its obligations under this Agreement. The individual(s) executing this Agreement on behalf of Seller have all requisite authority to execute this Agreement; and this Agreement, as executed, is valid, legal and binding upon Seller.

b. Seller has no actual knowledge of any pending or threatened condemnation or similar proceeding or assessments affecting the Property or any portion thereof, nor has Seller knowledge that any such action is presently contemplated.

c. To actual Seller's knowledge (i) no "hazardous substances", as that term is defined in the Comprehensive Environmental Response, Compensation, and Liability Act, and the rules and regulations promulgated pursuant thereto, or any other pollutants, toxic materials, or contaminants have been or shall prior to Closing be discharged, disbursed, released, stored, treated, generated, disposed of, or allowed to escape on the Property in violation of applicable law; (ii) no underground storage tanks are located on the Property or were located on the Property and subsequently removed or filled; (iii) the Property has not previously been used as a gas station, cemetery, landfill, or as a dump for garbage or refuse; and (iv) the Property has not previously been and is not currently listed on the Mississippi Department of Environmental Quality's CERCLA/Uncontrolled Sites File List. As of the Effective Date, Seller has not received any notice or demand from any governmental or regulatory agency or authority requiring Seller to remove any hazardous substances or contaminants or toxic materials from the Property.

Attachment: Resolution# 20211122-08 Authorizing the execution and closing purchase of the Manufab Building at 3310 Port and Harbor Drive,

Attachment: Resolution# 20211122-08 Authorizing the execution and closing purchase of the Manufab Building at 3310 Port and Harbor Drive,

d. Seller has not entered into any unrecorded contracts, options, leases, servitudes, conveyances or other agreements affecting the use, title, occupancy or development of and rights appurtenant to the Property.

e. Seller is solvent and has not made a general assignment for the benefit of creditors or been adjudicated a bankrupt or insolvent, nor has a receiver, liquidator or trustee of Seller or any of its respective properties (including the Property) been appointed or a petition filed by or against Seller for bankruptcy, reorganization or arrangement pursuant to the Federal Bankruptcy Act or any similar federal or state statute, or any proceeding instituted for the dissolution or liquidation of Seller.

The representations,warranties and agreements set forth in this paragraph shall survive Closing.

11. **Buyer's Representations and Contingency.** Buyer represents and covenants that each of the following is true and correct on the date of this Agreement and shall be true and correct on the date of Closing, and it shall be a condition of Seller's and Buyer's obligation to close the purchase of the Property that each of the following is true and correct on the date of Closing:

Subject to the approval by the Board of Supervisors of Hancock County, Mississippi, which approval shall be a contingency to Buyer's obligations under this Agreement, Buyer is duly authorized to enter into and perform its obligations under this Agreement. The individuals executing this Agreement on behalf of Buyer have all requisite authority to execute this Agreement; and this Agreement, as executed, is valid, legal and binding upon Buyer.

12. **Default.**

a. If the sale and purchase of the Property is not closed because of default of Buyer, and if Seller is not in default under this Agreement, at the option of Seller, the Deposit shall be delivered to Seller as liquidated damages, and this shall be Seller's sole remedy for Buyer's default hereunder. It is understood and agreed that Seller's damages in the event of Buyer's default cannot be ascertained with reasonable certainty at this time and that both parties have agreed to the amount of the liquidated damages in lieu of any suit for actual damages.

b. If the sale and purchase of the Property is not closed because of default of Seller and if Buyer is not in default under this Agreement, at the option of Buyer, (i) the Deposit shall be returned to Buyer upon demand, or (ii) Buyer may seek to enforce specific performance of Seller's obligations hereunder.

13. **Possession.** At Closing, Seller shall deliver to Buyer exclusive use and possession of the Property.

14. **Notices.** Any notice required or permitted to be given by the terms of this Agreement or under any applicable law by either party shall be in writing and shall be either hand delivered, sent by overnight courier or sent by certified or registered mail, postage prepaid, return receipt requested. Such written notice shall be addressed as set forth on the signature pages hereinbelow. Any party may, by subsequent written notice, designate a different address or party for receiving notice. Notice shall be deemed to have been given when hand or courier delivered or two (2) days after being deposited in the U.S. certified mail, properly addressed and with the full first class postage affixed.

15. **Condemnation.** Should any governmental entity having the power of condemnation initiate eminent domain proceedings prior to the time of Closing hereunder to condemn any portion of or any interest in the Property, Buyer, at its sole option, may elect to:

a. Terminate Buyer's obligation to purchase the Property by giving written notice to Seller within ten (10) days after notification and receive a refund of the Deposit; or

Attachment: Resolution# 20211122-08 Authorizing the execution and closing purchase of the Manufab Building at 3310 Port and Harbor Drive,

b. Complete the purchase of the Property in accordance with the terms of this Agreement without diminution of the purchase price or change of the terms hereof, in which event Seller shall assign to Buyer all sums to be awarded or to be awarded in connection with said condemnation. Seller shall not negotiate a settlement of any pending or threatened eminent domain proceeding without the prior written consent of Buyer.

16. **Miscellaneous.** This Agreement may be modified only by an instrument in writing signed by both parties. This Agreement shall be binding upon and inure to the benefit of the parties hereto, their respective successors and assigns. The waiver of any breach of any term or condition hereof shall not be deemed a waiver of any other or subsequent breach, whether of like or of different nature. The captions contained herein are only for the convenience of the parties and do not modify, amplify or give full notice of any of the terms, covenants and conditions of any article, paragraph, clause or provision of this Agreement. This agreement shall be interpreted and construed in accordance with the laws of the State of Mississippi. The invalidity or unenforceability of any provision hereof shall not affect the validity or enforceability of the remainder of this Agreement. Whenever used herein, the singular form shall include the plural and vice versa, and the use of any gender shall include all genders, as appropriate.

17. **Entire Agreement.** This Agreement contains the entire agreement between the parties. There are no promises, agreements, conditions, undertakings, warranties or representations, oral, written, express or implied, between the parties other than as herein set forth.

18. **Brokerage**. There are no real estate or brokerage commissions payable in connection with the transactions contemplated by this Agreement to any party claiming through Seller, or arising out of the actions of Seller, other than the commission payable by Seller to Keller Williams (the "**Broker**"), including but not limited to, compensation payable to another broker under a previous listing agreement or "protection period" clause in a previous agreement. Buyer is not represented by any person, firm, broker or finder in connection with the negotiations of this Agreement and/or the consummation of the purchase and sale contemplated hereby and Seller shall not be responsible for the payment of any sums owed to any broker or other person, firm or entity for any commission or finder's fee in connection with this transaction.

19. **Time is of the Essence**. Time is of the essence with respect to this Agreement.

20. **Counterparts**. This Agreement may be executed simultaneously in counterparts, each of which shall be deemed an original and all of which, when taken together, constitute one and the same document. The signature of any party to any counterpart shall be deemed a signature to, and may be appended to, any other counterpart.

[See separate signature page(s) attached]

MISSISSIPPI NOTARY ACKNOWLEDGEMENT

State of **Mississippi**

County of **Hancock**

Personally appeared before me, the undersigned authority in and for the said county and state, on this 18th **day of** November, **2021** within my jurisdiction, the within named **William P. Cotter, CEO of Hancock County Port & Harbor Commission**, who acknowledged that he executed the attached **Purchase Agreement with MANUFAB, INC.**

William P Cotter

William P. Cotter
CEO
Hancock County Port & Harbor Commission

SWORN TO AND SUBCRIBED BEFORE ME on this, the 17th **of** November, **2021.**

Allison Hess

Allison Hess
Notary Public

HANCOCK COUNTY
Commission Expires
Feb. 25, 2025
ALLISON M. HESS
ID # 280204
NOTARY PUBLIC
STATE OF MISSISSIPPI

See

118168193

Attachment: Resolution# 20211122-08 Authorizing the execution and closing purchase of the Manufab Building at 3310 Port and Harbor Drive,

Attachment: Resolution# 20211122-08 Authorizing the execution and closing purchase of the Manufab Building at 3310 Port and Harbor Drive,

Exhibit A

The Property

[insert deed description here]

MISSISSIPPI NOTARY ACKNOWLEDGEMENT

State of **Mississippi**

County of **Hancock**

Personally appeared before me, the undersigned authority in and for the said county and state, on this 17 day of March, **2021** within my jurisdiction, the within named Margie T. Morton, President **of MANUFAB, INC.**,, who acknowledged that he executed the attached **Purchase Agreement with Hancock County Port & Harbor Commission**.

Margie T. Morton, President
MANUFAB, INC.

SWORN TO AND SUBCRIBED BEFORE ME on this, the 17 **of** March, **2021.**

Valerie M. Mandina
Notary Public
NP41560

Seal

11816819.3

Attachment: Resolution# 20211122-08 Authorizing the execution and closing purchase of the Manufab Building at 3310 Port and Harbor Drive,

IN WITNESS WHEREOF, the parties hereto have caused this Agreement to be duly executed by on the date(s) set forth below.

BUYER:
HANCOCK COUNTY PORT AND HARBOR COMMISSION

By: _____

Name: William P. Cotter

Title: CEO

Date: 11/18/2021

Notice Address:
Hancock County Port and Harbor Commission
Attn: William P. Cotter, Chief Executive Officer
14054 Fred and Al Key Road
Kiln, MS 39556
Email: bcotter@hcpch.ms

SELLER:
MANUFAB, INC., a Louisiana corporation:

By: _____
Margie T. Morton, Director, President
Date: 11/17/21

Notice Address:
Manufab, Inc.
Attn: Margie T. Morton, Director, President
3310 Port and Harbor Drive
Bay St. Louis, MS 39520
Email: _____

w/ copy to Seller's Broker:

Keller Williams
Attn: Philip Demoran
1710 E. Pass Road, Gulfport, MS 39507
Email: pdemoran@kw.com

Attachment: Resolution# 20211122-08 Authorizing the execution and closing purchase of the Manufab Building at 3310 Port and Harbor Drive,

HANCOCK
MISSISSIPPI
PORT • AIR • SPACE

STENNIS INTERNATIONAL







THE CORNERSTONE OF MISSISSIPPI'S AEROSPACE INDUSTRY

Attachment: December 2021 Airport update for supervisors (10162 : Presentation: Stennis

THE CORNERSTONE OF MISSISSIPPI'S AEROSPACE INDUSTRY

- Equipment, amenities and **synergy** offer premier advantages fo corporate and military operations.
- Stennis International Airport is **Hancock County's community airport** and the cornerstone of Mississippi's aerospace industry, adjacent to the 125,000-acre buffer zone of NASA's rocket test center.
- With an **8,500-foot runway** rated for the world's largest aircraft and pending **spaceport** application, Stennis is poised for space exploration.
- A **full-service FBO** provides aircraft refueling, a comfortably appointed terminal, food service and more.
- A pipeline of next-generation of aerospace engineers and technician will be trained locally at Pearl River Community College's workforce development center at the airport. In recent years, the aerospace industry has added **230 new jobs** and invested nearly $100 million in development.

Attachment: December 2021 Airport update for supervisors (10162 : Presentation: Stennis

Stennis International Airport | Site Map

Bay St. Louis, Mississippi (Hancock County)
30.36792, -89.46055

Cooperative Energy | ECONOMIC DEVELOPMENT



HANCOCK

Attachment: December 2021 Airport update for supervisors (10162 : Presentation: Stennis

RECENT CAPITAL INVESTMENTS

- 24,000 SF RESTORE Hangar - Leased by Tyonek and scheduled for occupancy
- 10,000 SF Corporate Hangar with 2,500 SF additional office space
- Airport lighting improvements
- Runway maintenance, restriping and rubber removal

Attachment: December 2021 Airport update for supervisors (10162 : Presentation: Stennis

RESTORE HANGAR



Attachment: December 2021 Airport update for supervisors (10162 : Presentation: Stennis

CORPORATE HANGAR

- 10,000 SF
- 2,500 SF additional office space
- 80'x 26' hangar door



Attachment: December 2021 Airport update for supervisors (10162 : Presentation: Stennis

PLANNED CAPITAL INVESTMENTS

- North Apron Expansion
  - Phase 1 - $2.6M awarded to Huey P. Stockstill LLC
    - Adds about 69,000 SF of apron space
  - Phase 2 - $3.1M FAA grant
    - Will complete North Apron
- Technology Park
  - 40-acre multiphase project
    - Phase 1 – JALBTCX Building
      - $2.2M RESTORE grant
    - Phase 2 – Site Development
      - Seeking MDA grant
- Multi-user Aero Strip
  - $5.8M funds in place
    - Seeking $3.5M to complete financing


Attachment: December 2021 Airport update for supervisors (10162 : Presentation: Stennis

NORTH APRON EXPANSION




Attachment: December 2021 Airport update for supervisors (10162 : Presentation: Stennis

TECHNOLOGY PARK

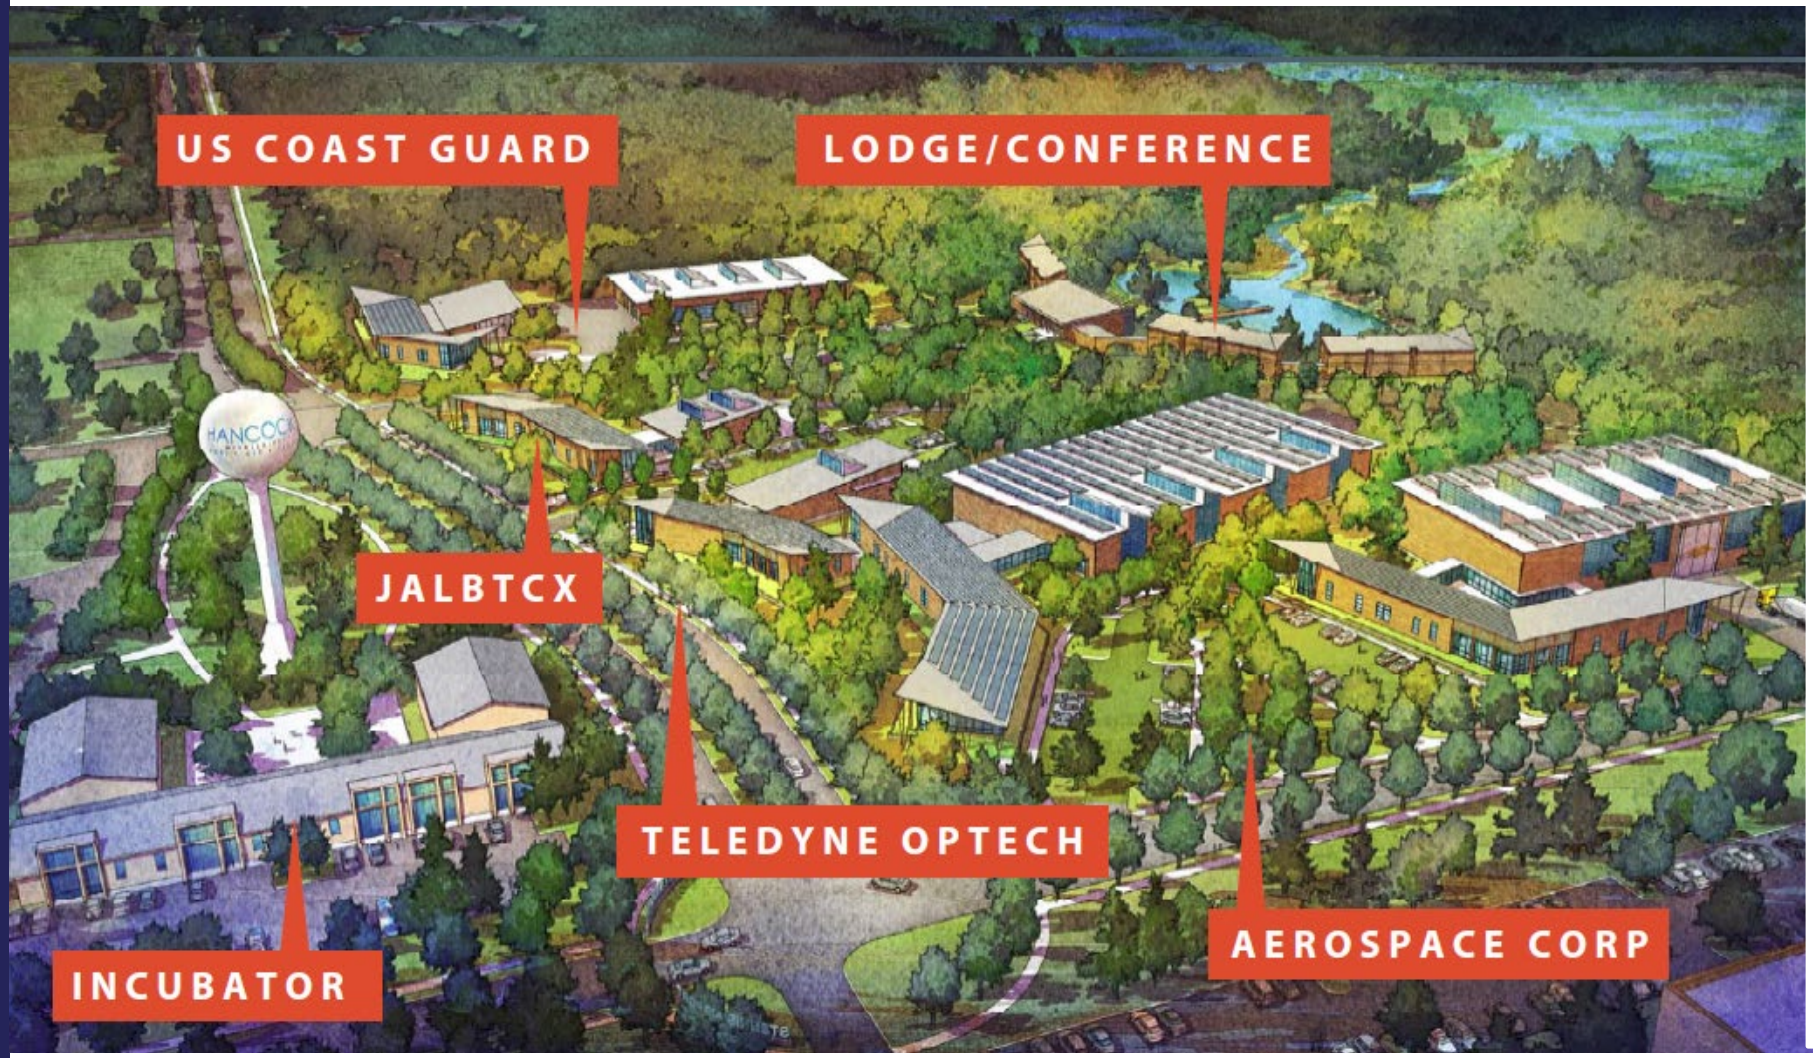


Attachment: December 2021 Airport update for supervisors (10162 : Presentation: Stennis

TECHONOLOGY PARK LAYOUT

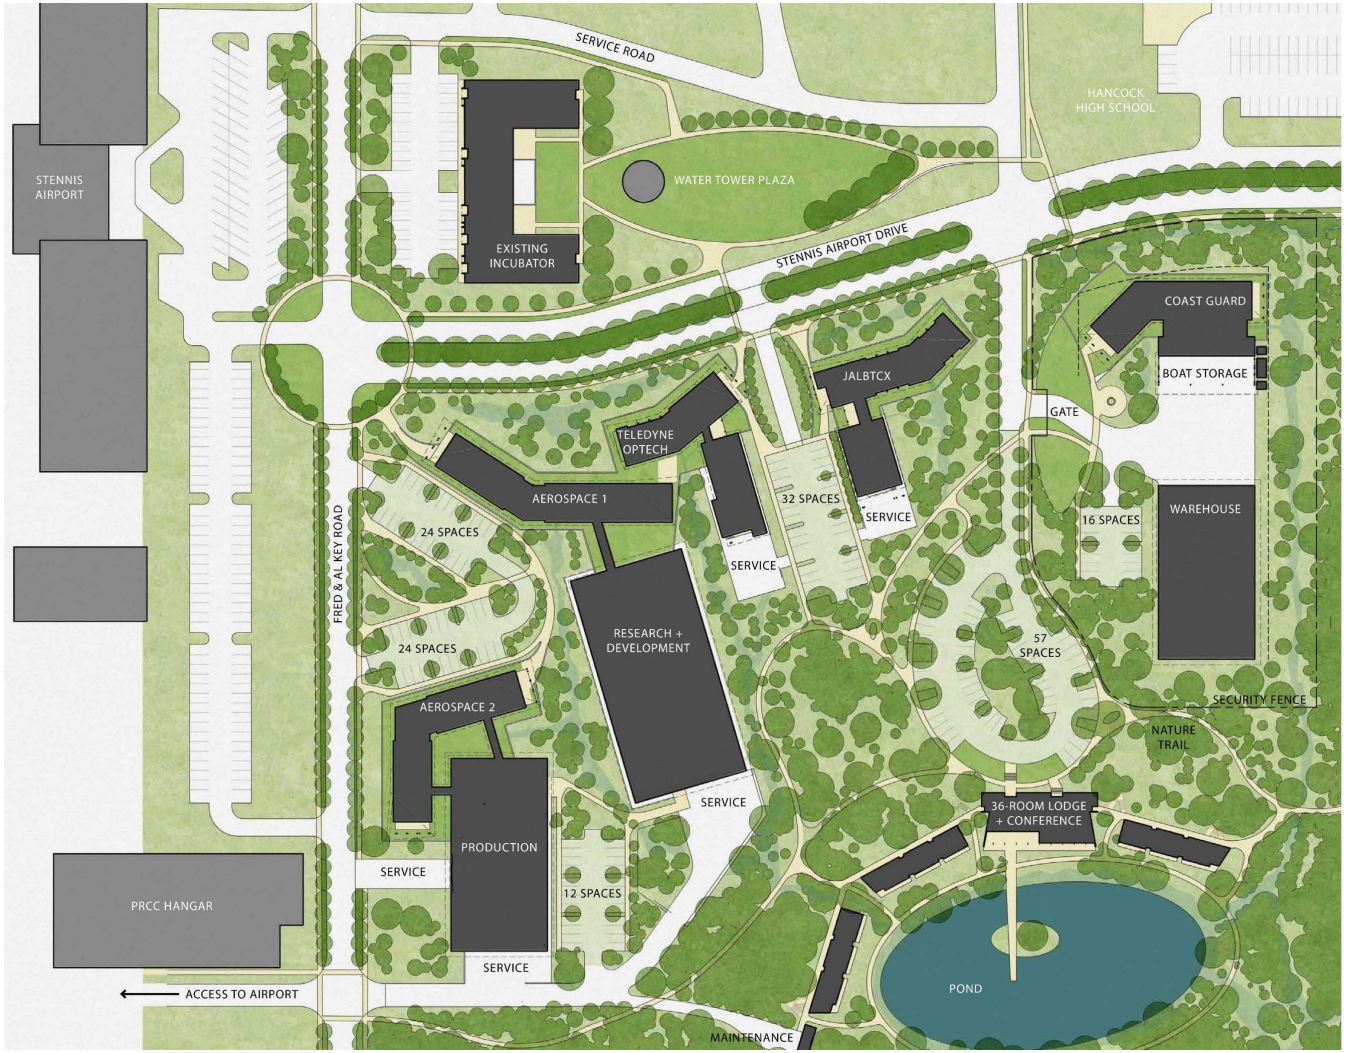

Attachment: December 2021 Airport update for supervisors (10162 : Presentation: Stennis

TECHNOLOGY PARK PHASES

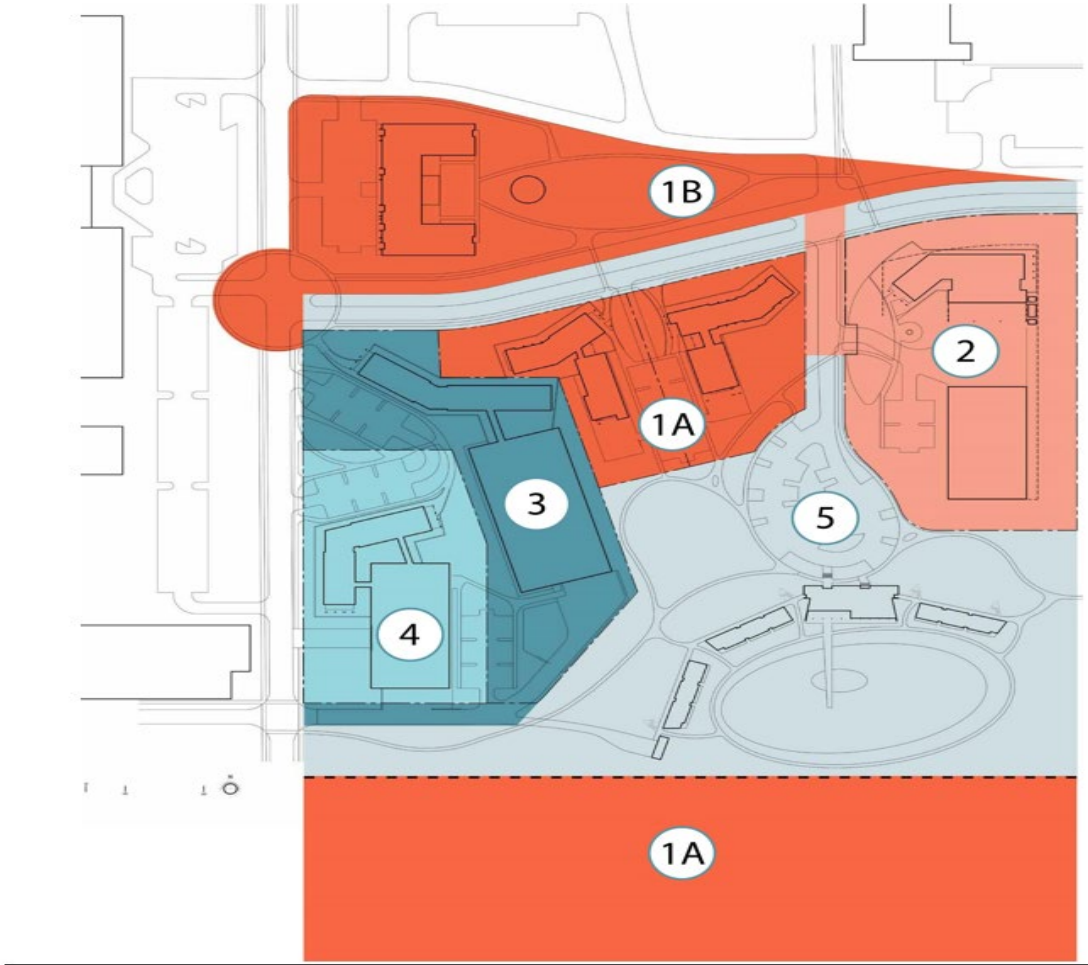

PROJECT PHASES
TECH CENTER

Attachment: December 2021 Airport update for supervisors (10162 : Presentation: Stennis

TECHNOLOGY PARK PHASE 1 - JALBTCX

Joint Airborne Lidar Bathymetry Technical Center of Expertise


The mission of the Joint Airborne Lidar Bathymetry Technical Center of Expertise (JALBTCX) is to perform operations, research, and development in airborne lidar bathymetry and complementary technologies to support the coastal mapping and charting.

Supporting:

- U.S. Army Corps of Engineers
- U.S. Naval Meteorology and Oceanography Command
- National Oceanic and Atmospheric Administration (NOAA)

Attachment: December 2021 Airport update for supervisors (10162 : Presentation: Stennis

TECHNOLOGY PARK PHASE 1 - JALBTCX

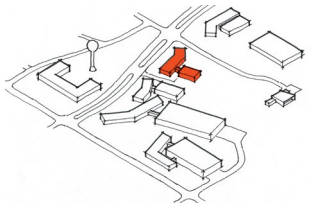

1 ENTRY PORCH
2 RECEPTION
3 CONFERENCE RM
4 NAVO OFFICER
5 USACE OFFICER
6 OPEN OFFICE NAVO
7 OPEN OFFICE USACE
8 BREAK ROOM
9 TOILET ROOM
10 SERVER ROOM
11 FILE ROOM
12 PORCH
13 NAVY MET OFFICER
14 NOAA OFFICER
15 NAVY MET OPEN OFFICE
16 NOAA OPEN OFFICE
17 MECHANICAL
18 FISHBOWL
19 SHIPPING / RECEIVING
20 EQUIPMENT WORKSHOP
21 EQUIPMENT STORAGE
22 LOADING DOCK
23 SERVICE YARD

EXISTING: 9,500 SF
PROPOSED: 10,200 SF



Attachment: December 2021 Airport update for supervisors (10162 : Presentation: Stennis

TECHNOLOGY PARK
PHASE 2 – SITE DEVELOPMENT



Attachment: December 2021 Airport update for supervisors (10162 : Presentation: Stennis

MULTI-USER AERO STRIP









Attachment: December 2021 Airport update for supervisors (10162 : Presentation: Stennis

PRCC AEROSPACE ACADEMY

Pearl River Community College:

- The college is building an Aerospace Academy at Stennis International Airport.
- This campus will enhance workforce training capacity and benefit the economy of the Gulf Coast Region by implementing Aerospace Technology programs including the following:
  - Unmanned Aerial Systems
  - Instrumentation
  - Propulsion & Aerodynamics
- Aviation Programs to include:
  - Airframe & Propulsion Technology
  - Commercial Flight Pilot Training.







Attachment: December 2021 Airport update for supervisors (10162 : Presentation: Stennis

KHSA TOP INDUSTRIES

Tyonek Native Corporation

Avionic Systems Integration services and installing C4ISR into aircraft platforms

TELEDYNE OPTECH Everywhereyoulook™

World Leader in R&D and manufacturing of advanced lidar and camera survey instruments for airborne, mobile, and terrestrial mapping.

KSI

Leading international manufacturer providing custom stainless steel and sheet metal products to industries

BOEING

Maintenance, Repair and Overhaul (MRO) for NAVAIR

Supports:
- US Army Corps of Engineers
- CNMOC
- NOAA
- NAVOCEANO

Performs operations, research, and development in airborne lidar bathymetry

JALBTCX

Hot Sticks

Leaders in drumsticks innovation. The first manufacturer to incorporate an exclusive dry grinding process to protect the integrity of the wood during production.

Attachment: December 2021 Airport update for supervisors (10162 : Presentation: Stennis

Attachment: December 2021 Airport update for supervisors (10162 : Presentation: Stennis

For more information,
please contact

Jace R. Ponder

Communications Director

jponder@hcphc.ms
Work: (228)•467•9231
Mobile: (228)•332•0027

www.portairspace.com

Hancock County Stormwater Program Management


PROJECT 1.10 - BAYSIDE PARK

Opinion of Probable Costs

Description	Quantity	Unit	Unit Cost	Total Cost
Construction				
Channel Cleaning	13,800	LF	$60.00	$828,000.00
Upsize Culverts	8	EA	$5,000.00	$40,000.00
Pavement Repair	8	EA	$2,500.00	$20,000.00
Bulkhead	100	LF	$100.00	$10,000.00
Rip Rap	500	TONS	$75.00	$37,500.00
Filter Fabric	250	SY	$5.00	$1,250.00
Sediment & Erosion Control	1	LS	$25,000.00	$25,000.00
Seeding and Mulch	1	LS	$5,000.00	$5,000.00
Traffic Control	1	LS	$10,000.00	$10,000.00
Mobilization	1	LS	$48,840.00	$48,840.00
			Construction Subtotal	$1,025,590.00
			Contingency (20%)	$205,118.00
			Construction Total	$1,230,708.00
Professional Services				
Engineering (Geotechnical, Survey, Design)	1	LS	$97,220.00	$97,220.00
Resident Inspection	1	LS	$41,570.00	$41,570.00
Permitting	1	LS	$10,000.00	$10,000.00
			Professional Services Total	$148,790.00
			PROJECT TOTAL	**$1,379,498.00**

Attachment: 1.10 Bayside Park Cost Estimate (10153 : Bayside Park drainage project)

Project 1.10, Bayside Pa

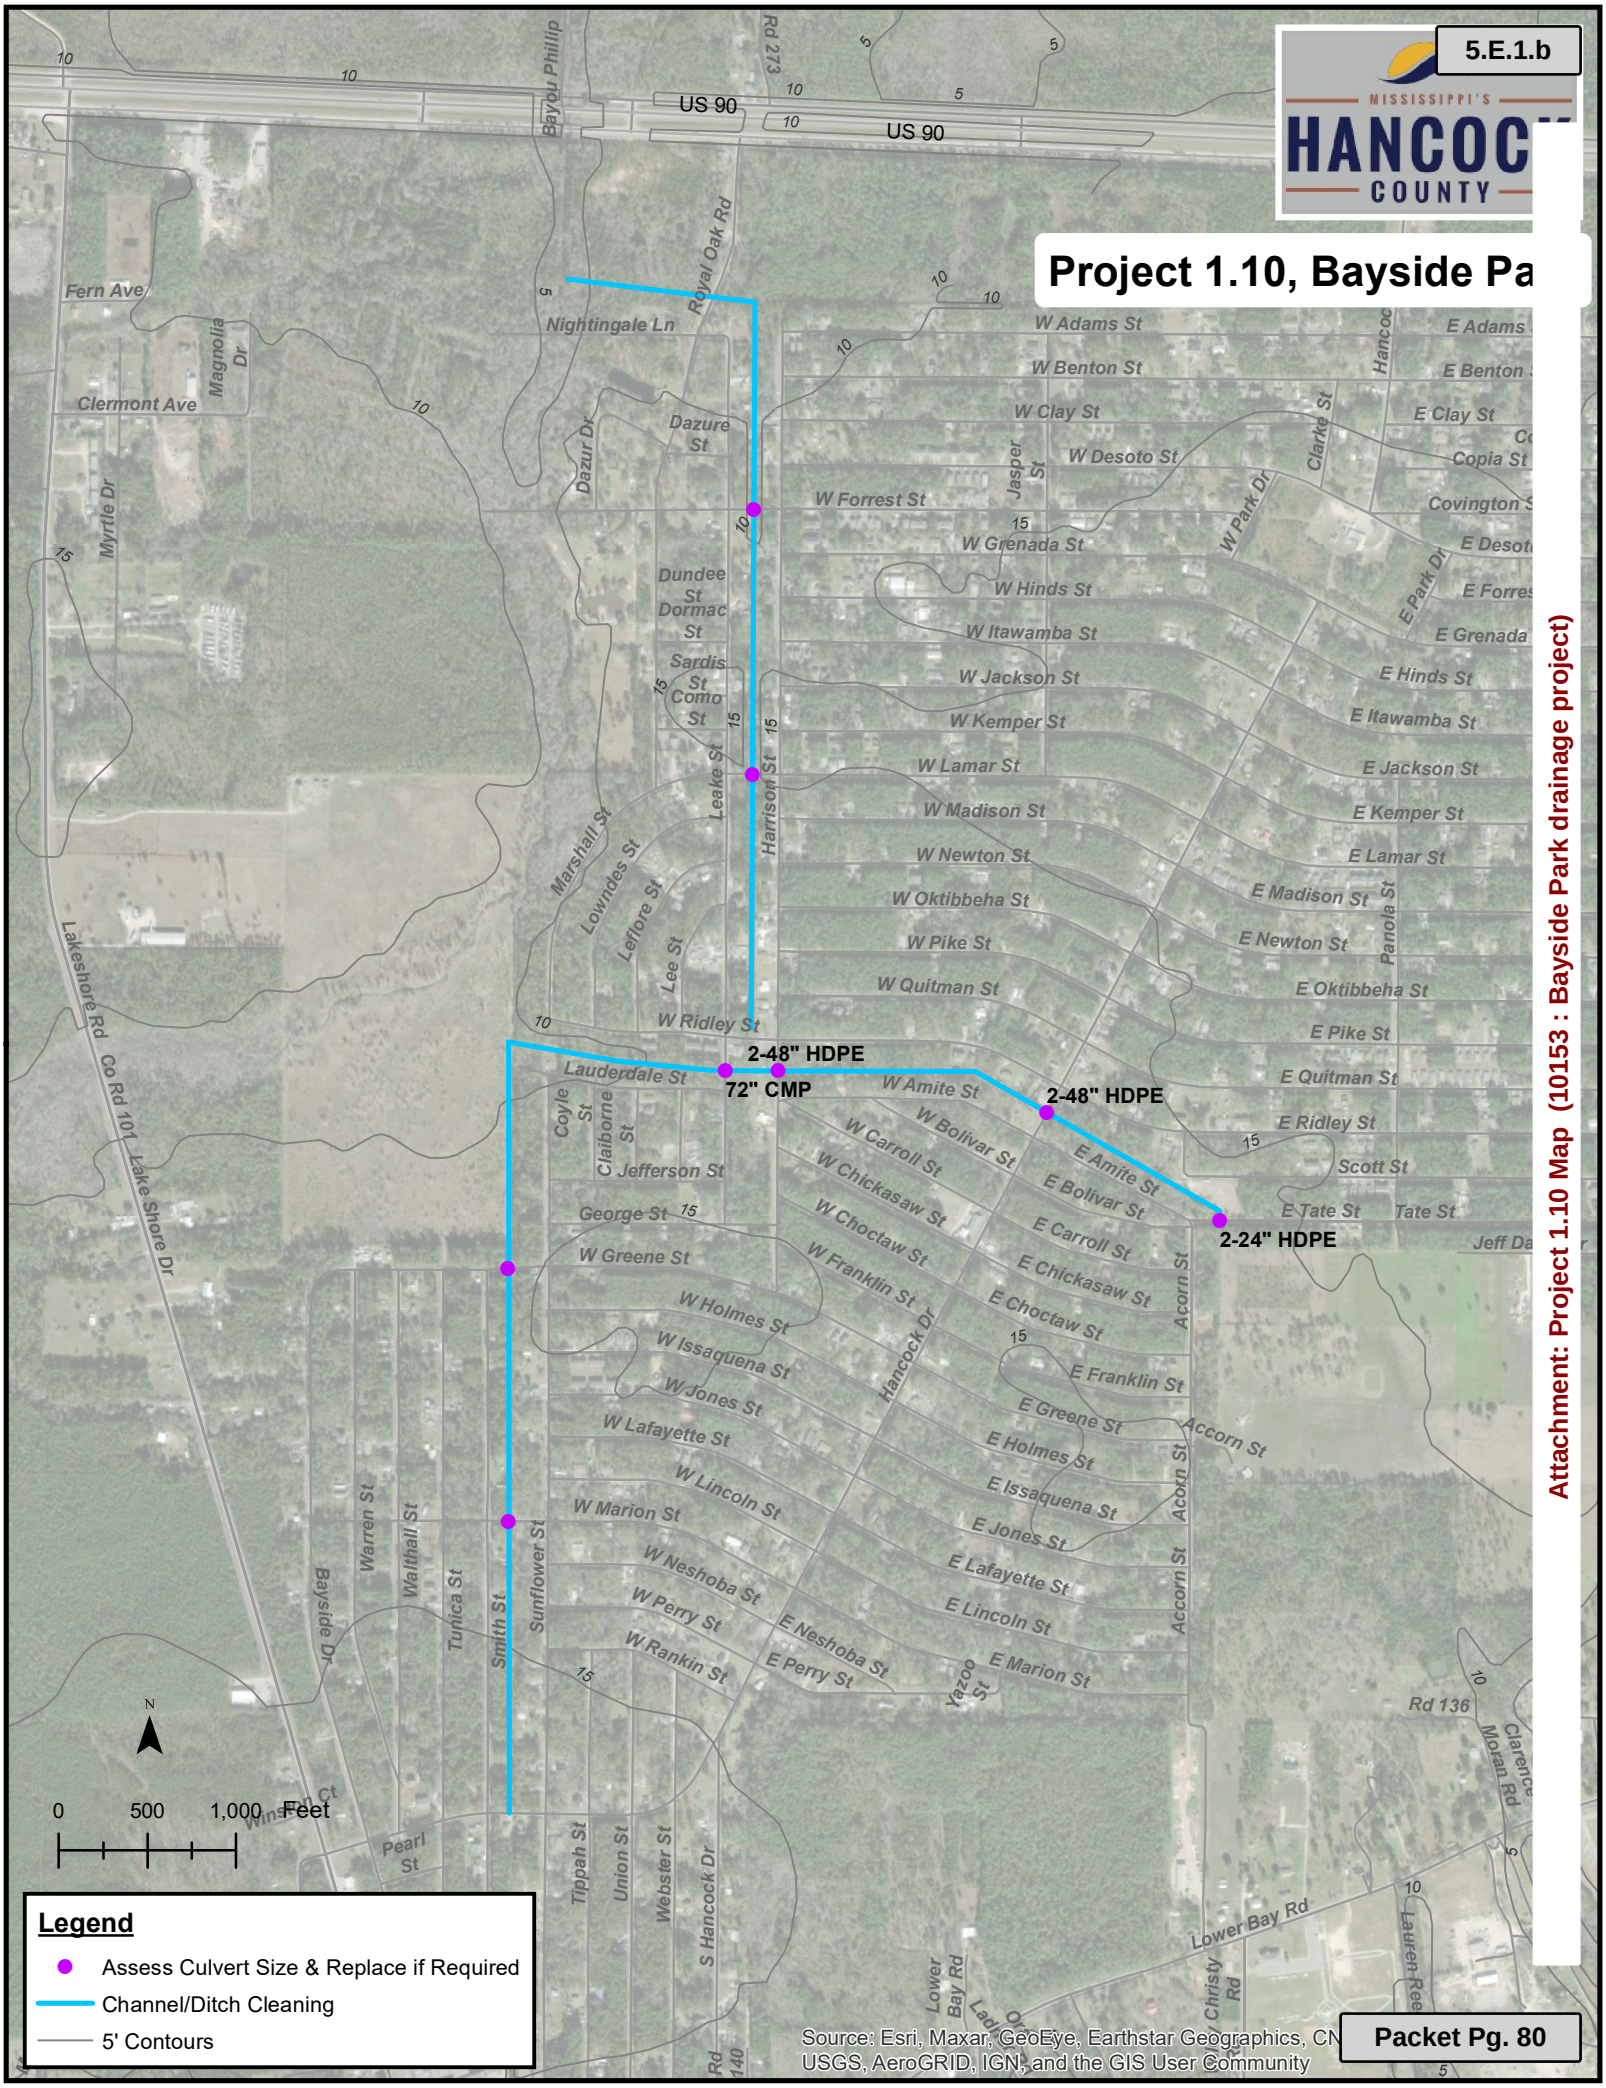

Attachment: Project 1.10 Map (10153 : Bayside Park drainage project)

STATE OF MISSISSIPPI

VENDOR INFORMATION

Vendor Number : 3100031251
Vendor :
MINE SAFETY APPL CO FIRE SRVC PROD
4029 MARTHAS CIRCLE
BIRMINGHAM AL 35243

Contact Name : MINE SAFETY APPL CO FIRE SRVC PROD MINE SAFETY APPL CO FIRE SRVC PROD
Tel Number : (412) 967-3013
Fax Number :
Email :
Dennis.Benefield@msasafety.com

CONTRACT INFORMATION

Contract Number	: 8200058768
Agency Contract Identifier	: 1130-22-C-SWCT-00024
Contract Type	: Statewide Contract
Contract Description	: N/A
Contract Valid Dates	: 10/01/2021 - 09/30/2022
Total Value	: N/A
Distributors	: Yes
Delivery Days	: 0

SHIPPING ADDRESS

BUYER INFORMATION

Contact Person : Lashun Smith
Telephone :
Fax :
E-mail : LASHUN.SMITH@DFA.MS.GOV

Notice to Vendor :
Fire Protection Equip. / Mine Safety

Item	Qty	Unit	Price Per Unit	Description	Delivery / Required Date
		Retention	Product Number/ Supplier Product	Discount	Amount
# 1	N/A		$ 0.00	Fire Protection Equipment and Supplies	-
		0.00 %		0.00	N/A
Distributor : SUNBELT FIRE, INC.					
Distributors : **ID :** 3100034151 SUNBELT FIRE, INC. 8050 MCGOWIN DRIVE FAIRHOPE AL 36532 Telephone : (800) 642-8484 Fax : (251) 928-9933					

Attachment: Fenton SCBA (10099 : Purchase SCBA Cylinders for Fenton VFD)

SunbeltFire
8050 McGowin Dr.
Fairhope, AL 36532
(251) 928-9917 · (800) 642-8484
(251) 928-9933 Fax
www.sunbeltfire.com

ALL CLAIMS AND RETURNED GOODS MUST BE ACCOMPANIED BY THIS INVOICE.
NO RETURNS ON ELECTRICAL OR SPECIAL ORDER PARTS.
NO RETURNS AFTER 30 DAYS. 10% RE-STOCK CHARGE ON ALL RETURNED PARTS.

DISCLAIMER OF WARRANTIES

Any warranties on the product sold hereby are those made by the manufacturer. The seller hereby expressly disclaims all warranties, either express or implied, includir any implied warranty of merchantability or fitness for a particular purpose, and the seller neither assumes nor authorizes any other person to assume for it any liability connection with the sale of said products.

DATE ENTERED	YOUR ORDER NO.	DATE SHIPPED	INVOICE DATE	INVOICE NUMBER
06 OCT 21	CYLINDER QUO	03 DEC 21		Q959916

** QUOTE ONLY-DO NOT PAY!! **

ACCOUNT NO. 5670 PAGE 1 OF 1

SOLD TO
FENTON VFD
20224 FENTON DEDAUX RD
KILN, MS 39556

SHIP TO
FENTON VOL FIRE DEPT
18333 MS 603
FENTON, MS 39556

SHIP VIA	SLSM.	B/L NO.	TERMS	F.O.B. POINT
	KB MN		DUE ON RECEIPT	FAIRHOPE,AL

QUANTITY ORD	QUANTITY SHIP	QUANTITY B.O	PART NO. / DESCRIPTION	LIST	NET	AMOUNT
8	8	0	MSA807586 CYLINDER,STEALTH CARBON FIBRE		1143.90	9,151.20
			MS STATE CONTRACT NUMBER 3130001255			
			FREE FREIGHT FOR 8 CYLINDERS ORDER MUST BE PLACED BY 10/29/21 TO AVOID A NOVEMBER 1ST PRICE INCREASE!!!!! PRICING PER CYLINDER WILL BE $1295.00 EA AFTER THAT DATE **** Q U O T E O N L Y - D O N O T P A Y!****			

Thank you for allowing us to be of service to you! We appreciate your business. Please let us know if we did not meet your expectations or if we do not stock something you need.

CUSTOMER'S SIGNATURE
X

PARTS	9,151.20
SUBLET	
FREIGHT	0.00
SALES TAX	0.00
TOTAL	$9,151.20

Attachment: Fenton SCBA (10099 : Purchase SCBA Cylinders for Fenton VFD)

x1pi1.100_1
Copyright 2014 CDK Global, LLC PARTS INVOICE 1UP - PI3C1 - IMAGING

CUSTOMER COPY

Remit To:

EEP
PO BOX 1739
Southaven, MS. 38671
PH: (662) 280-4729
Fax:(662) 342-7251

Please Note:
Invoices paid by Credit Card will incur a 3% Service Fee

QUOTE 211394

CUSTOMER NO.
868

BILL TO:

Hancock County Bookeeping Dept
854 Hwy 90 Suite A

Bay St Louis, MS 39520

SHIP TO:

Hancock County Vol Fire Dept
18333 Hwy 603

PHONE: 228/467-6012
FAX:

Visit our website at www.emergencyequipment.us

DATE	SHIP VIA	F.O.B.	TERMS
07/13/21	SHIP COMPLETE		NET 30 DAYS

PURCHASE ORDER NUMBER	ORDER DATE	SALESPERSON	OUR QUOTE NUMB
	07/13/21	RP RP	211394

QUANTITY REQUIRED	QUANTITY SHIPPED	ITEM NUMBER	DESCRIPTION	UNIT PRICE	AMOUNT
7		INN.ENERGYCUSTOMCOAT	INNOTEX ENERGY CUSTOM COAT	1,297.00	9,079.
7		INN.ENERGYCUSTOMPANT	INNOTEX ENERGY CUSTOM PANTS	877.00	6,139.
5		FDX.G2L-LG	FIREDEX DEX PRO GLOVE- LG Outer - Cowhide & Goatskin NFPA APPROVED	86.00	430.
1		FDX.FDXL200-10.5M	FIRE-DEX LEATHER FIRE BOOT MEDIUM	315.00	315.
7		ERG.13005	ERGODYNE LARGE GEAR BAG 5 COMPARTMENT 7280CU IN RED W/MALTESE CROSS STATE CONTRACT #s Fire Dex - 8200055343 Bullard - 8200055326 Innotex - 8200055320 Pricing good through July 15th Innotex price increases 3% on July 16th.	74.00	518.
1		FDX.G2L-M	FIREDEX DEX PRO GLOVE-MEDIUM Outer - Cowhide & Goatskin NFPA APPROVED	86.00	86.
1		FDX.G2L-XL	FIREDEX DEX PRO GLOVE-XLARGE Outer - Cowhide & Goatskin NFPA APPROVED	86.00	86.
1		FDX.FDXL200-10M	FIRE-DEX LEATHER FIRE BOOT MEDIUM	315.00	315.
4		FDX.FDXL200-11M	FIRE-DEX LEATHER FIRE BOOT	315.00	1,260.

Product Total	Discount	Freight	Taxable Amount	Tax	Misc. Amt.	QUOTATION TOTA

Terms and Conditions: Interest will be charged at the rate of 1 1/2% per month, or 18% annually on any unpaid balance. Customer agrees to pay reasonable attorney's fee and all other costs of collection after default. All orders received "As Ordered" and returned are subject to a 20% restocking fee. No returns are allowed without prior written approval from Emergency Equipment Professionals. All shortages and discrepancies must be reported to Emergency Equipment Professionals within 10 days of receipt of shipment. No cash refunds will be given.

Attachment: Turnout Gear_Fenton_12062021 (10109 : Purchase of PPE for Fenton VFD)

Remit To:

EEP
PO BOX 1739
Southaven, MS. 38671
PH: (662) 280-4729
Fax:(662) 342-7251

Please Note:
Invoices paid by Credit Card will incur a 3% Service Fee

QUOTE 211394

CUSTOMER NO.
868

BILL TO:

Hancock County Bookeeping Dept
854 Hwy 90 Suite A

Bay St Louis, MS 39520

SHIP TO:

Hancock County Vol Fire Dept
18333 Hwy 603

PHONE: 228/467-6012
FAX:

Visit our website at www.emergencyequipment.us

DATE	SHIP VIA	F.O.B.	TERMS
07/13/21	SHIP COMPLETE		NET 30 DAYS

PURCHASE ORDER NUMBER	ORDER DATE	SALESPERSON	OUR QUOTE NUMB
	07/13/21	RP RP	211394

QUANTITY REQUIRED	QUANTITY SHIPPED	ITEM NUMBER	DESCRIPTION	UNIT PRICE	AMOUNT
			MEDIUM		
1		FDX.FDXL200-12M	FIRE-DEX LEATHER FIRE BOOT MEDIUM	315.00	315.
7		MFA.PACIINOMEXBLEND	MAJESTIC PACIINOMEX BLEND HOOD 21IN LENGTH 2PC CONSTRUCTION NOTCHED SHOLDER DOUBLE PLY 20% NOMEX / 80% LENSING	23.00	161.
5		BUL.UST6TL-YELLOW	HELMET TRAD YELLOW 4IN FACE 6IN EAGLE TRAK LITE	335.00	1,675.
1		Bul.UST6TL-WH	HELMET,TRAD,WHITE,4"FACE,6"EAG Trak Lite	335.00	335.
2		BUL.UST6TL-RED	HELMET TRAD RED 4IN FACE SHLD 6IN EAGLE TRAK LITE	335.00	670.
			STATE CONTRACT #s Bullard - 8200055326 Fire Dex - 8200055343 Innotex - 5200055320		
1		FDX.FDXL200-9.5M	FIRE-DEX LEATHER FIRE BOOT MEDIUM	315.00	315.
			Fenton VFD		

Please note: Invoices paid by Credit Card will have a 3% fee added to the Total Quote Amount shown below

Product Total	Discount	Freight	Taxable Amount	Tax	Misc. Amt.	QUOTATION TOTA
21,699.00			21,699.00	0.00		21,699.00

Terms and Conditions: Interest will be charged at the rate of 1 1/2% per month, or 18% annually on any unpaid balance. Customer agrees to pay reasonable attorney's fee and all other costs of collection after default. All orders received "As Ordered" and returned are subject to a 20% restocking fee. No returns are allowed without prior written approval from Emergency Equipment Professionals. All shortages and discrepancies must be reported to Emergency Equipment Professionals within 10 days of receipt of shipment. No cash refunds will be given.

Attachment: Turnout Gear_Fenton_12062021 (10109 : Purchase of PPE for Fenton VFD)

STATE OF MISSISSIPPI

VENDOR INFORMATION

Vendor Number : 3102045407
Vendor :
FIRE-DEX LLC
780 S. PROGRESS DR.
MEDINA OH 44256

Contact Name : Jackie Dobro
Tel Number : (330) 723-0000375
Fax Number :
Email : jackiedobro@firedex.com

CONTRACT INFORMATION

Contract Number	: 8200055343
Agency Contract Identifier	: 1130-21-C-SWCT-00205
Contract Type	: Statewide Contract
Contract Description	: N/A
Contract Valid Dates	: 03/01/2021 - 02/28/2022
Total Value	: N/A
Distributors	: Yes
Delivery Days	: 0

SHIPPING ADDRESS

BUYER INFORMATION

Contact Person : Kizzie Shorter
Telephone :
Fax :
E-mail : KIZZIE.SHORTER@DFA.MS.GOV

Notice to Vendor :
Fire Dex LLC Fire Fighting Uniforms

Item	Qty	Unit	Price Per Unit	Description	Delivery / Required Date
		Retention	Product Number/ Supplier Product	Discount	Amount
# 1	N/A		$ 0.00	Fire Protectionn, Boots, Hats & Gloves	-
		0.00 %		0.00	N/A
Distributor : MUNICIPAL EMERGENCY SERVICES, INC.,FERRARA FIRE APPARATUS,G & W DIESEL SERV INC,EMERGENCY EQUIPMENT					
# 2	N/A		$ 0.00	Fire Protection, Boots, Hats & Gloves	-
		0.00 %		0.00	N/A
Distributor : MUNICIPAL EMERGENCY SERVICES, INC.,FERRARA FIRE APPARATUS,G & W DIESEL SERV INC,EMERGENCY EQUIPMENT					

Distributors :

ID : 3102001329
MUNICIPAL EMERGENCY SERVICES, INC.
6701-C NORTHPARK BLVD
CHARLOTTE NC 28216
Telephone : (391) 242-1952
Fax :

Attachment: Turnout Gear_Fenton_12062021 (10109 : Purchase of PPE for Fenton VFD)

ID : 3100034106
FERRARA FIRE APPARATUS
27855 JAMES CHAPEL RD N
HOLDEN LA 70744-5309
Telephone : (800) 443-9006
Fax :

ID : 3100013349
G & W DIESEL SERV INC
PO BOX 257
MEMPHIS TN 38101
Telephone : (901) 948-1625
Fax :

ID : 3100008759
EMERGENCY EQUIPMENT
PROFESSIONALS INC
6441 HIGHWAY 51
HORN LAKE MS 38637
Telephone : (662) 280-4729
Fax : (662) 342-7251

Attachment: Turnout Gear_Fenton_12062021 (10109 : Purchase of PPE for Fenton VFD)

STATE OF MISSISSIPPI

VENDOR INFORMATION

Vendor Number : 3100031134
Vendor :
BULLARD
1898 SAFETY WAY
CYNTHIANA KY 41031

Contact Name : Diane Ashe
Tel Number : (321) 231-1842
Fax Number :
Email : diane_ashe@bullard.com

CONTRACT INFORMATION

Contract Number	: 8200055326
Agency Contract Identifier	: 1130-21-C-SWCT-00198
Contract Type	: Statewide Contract
Contract Description	: N/A
Contract Valid Dates	: 03/01/2021 - 02/28/2022
Total Value	: N/A
Distributors	: Yes
Delivery Days	: 0

SHIPPING ADDRESS

BUYER INFORMATION

Contact Person : Kizzie Shorter
Telephone :
Fax :
E-mail : KIZZIE.SHORTER@DFA.MS.GOV

Notice to Vendor :
Fire Fighting Uniforms, Boots, Hats, and Gloves/Bullard

Item	Qty	Unit	Price Per Unit	Description	Delivery / Required Date
		Retention	Product Number/ Supplier Product	Discount	Amount
# 3	N/A		$ 0.00		-
		0.00 %		0.00	N/A
Distributor : G&W DIESEL SERVICES,EMERGENCY EQUIPMENT,BGS, LLC,CENTRAL ALABAMA TRAINING SOLUTIONS					
# 4	N/A		$ 0.00		-
		0.00 %		0.00	N/A
Distributor : G&W DIESEL SERVICES,EMERGENCY EQUIPMENT,BGS, LLC,CENTRAL ALABAMA TRAINING SOLUTIONS					

Distributors :

ID : 3102008647
G&W DIESEL SERVICES
EVS EMERGENCY VEHICLE SPECIALISTS
7195 MAYGAN DRIVE
OLIVE BRANCH TN 38654
Telephone : (901) 94-8162
Fax : (901) 94-6475

Attachment: Turnout Gear_Fenton_12062021 (10109 : Purchase of PPE for Fenton VFD)

ID : 3100008759
EMERGENCY EQUIPMENT
PROFESSIONALS INC
6441 HIGHWAY 51
HORN LAKE MS 38637
Telephone : (662) 280-4729
Fax : (662) 342-7251

ID : 3102008825
BGS, LLC
PO BOX 1329
GONZALES LA 70707
Telephone : (225) 644-4545
Fax : (225) 644-5253

ID : 3102021986
CENTRAL ALABAMA TRAINING SOLUTIONS
5100 CULVER RD
TUSCALOOSA AL 35401
Telephone : (205) 242-1996
Fax : (205) 331-5393

Attachment: Turnout Gear_Fenton_12062021 (10109 : Purchase of PPE for Fenton VFD)

STATE OF MISSISSIPPI

VENDOR INFORMATION

Vendor Number : 3102041494
Vendor :
INNOTEX
2397 HARTS FERRY ROAD
OHATCHEE AL 36271

Contact Name : Wendy Cote
Tel Number : (819) 82-6 59
Fax Number : (819) 826-5195
Email :
Wendy.cote@innotexprotection.com

CONTRACT INFORMATION

Contract Number	: 8200055320
Agency Contract Identifier	: 1130-21-C-SWCT-00195
Contract Type	: Statewide Contract
Contract Description	: N/A
Contract Valid Dates	: 03/01/2021 - 02/28/2022
Total Value	: N/A
Distributors	: Yes
Delivery Days	: 0

SHIPPING ADDRESS

BUYER INFORMATION

Contact Person : Kizzie Shorter
Telephone :
Fax :
E-mail : KIZZIE.SHORTER@DFA.MS.GOV

Supplier Text :
RFX Response must be submitted per the attached Proposal. Please answer the attached questions and sign and return with your response.

Notice to Vendor :
Innotex/Fire Fighters Uniforms

Item	Qty	Unit	Price Per Unit	Description	Delivery / Required Date
		Retention	Product Number/ Supplier Product	Discount	Amount
# 1	N/A		$ 0.00	Fire Protectopn, Boots, Hats & Gloves	-
		0.00 %		0.00	N/A
Distributor : SUNBELT FIRE, INC.,EMERGENCY EQUIPMENT,BGS, LLC					
# 2	N/A		$ 0.00	Fire Protectopn, Boots, Hats & Gloves	-
		0.00 %		0.00	N/A
Distributor : SUNBELT FIRE, INC.,EMERGENCY EQUIPMENT,BGS, LLC					

Distributors :

ID : 3100034151
SUNBELT FIRE, INC.
8050 MCGOWIN DRIVE
FAIRHOPE AL 36532
Telephone : (800) 642-8484
Fax : (251) 928-9933

Attachment: Turnout Gear_Fenton_12062021 (10109 : Purchase of PPE for Fenton VFD)

ID : 3100008759
EMERGENCY EQUIPMENT
PROFESSIONALS INC
6441 HIGHWAY 51
HORN LAKE MS 38637
Telephone : (662) 280-4729
Fax : (662) 342-7251

ID : 3102008825
BGS, LLC
PO BOX 1329
GONZALES LA 70707
Telephone : (225) 644-4545
Fax : (225) 644-5253

Attachment: Turnout Gear_Fenton_12062021 (10109 : Purchase of PPE for Fenton VFD)

Remit To:

EEP
PO BOX 1739
Southaven, MS. 38671
PH: (662) 280-4729
Fax:(662) 342-7251

Please Note:
Invoices paid by Credit Card will incur a 3% Service Fee

QUOTE 211669

CUSTOMER NO.
868

BILL TO:

Hancock County Bookeeping Dept
854 Hwy 90 Suite A

Bay St Louis, MS 39520

SHIP TO:

Hancock County Bookeeping De
854 Hwy 90 Suite A

PHONE: 228/467-6012
FAX:

Visit our website at www.emergencyequipment.us

DATE	SHIP VIA	F.O.B.	TERMS
09/09/21	SHIP COMPLETE		NET 30 DAYS

PURCHASE ORDER NUMBER	ORDER DATE	SALESPERSON	OUR QUOTE NUMB
	09/09/21	RP RP	211669

QUANTITY REQUIRED	QUANTITY SHIPPED	ITEM NUMBER	DESCRIPTION	UNIT PRICE	AMOUNT
15		INN.ENERGYCUSTOMCOAT	INNOTEX ENERGY CUSTOM COAT	1,297.00	19,455.
15		INN.ENERGYCUSTOMPANT	INNOTEX ENERGY CUSTOM PANTS	877.00	13,155.
23		INN.INNOTEXGRAY25	INNOTEX GRAY HOOD 3-Layer Shields vulnerable area between helmet & coat. 3-layer system. Outer shell is an air permeable particulate blocking layer. Smooth, cooling inner viscose filament liner. TTP >25/THL 385. Medium/Large	89.00	2,047.
5		FDX.G2L-M	FIREDEX DEX PRO GLOVE-MEDIUM Outer - Cowhide & Goatskin NFPA APPROVED	86.00	430.
12		FDX.G2L-LG	FIREDEX DEX PRO GLOVE- LG Outer - Cowhide & Goatskin NFPA APPROVED	86.00	1,032.
5		FDX.G2L-XL	FIREDEX DEX PRO GLOVE-XLARGE Outer - Cowhide & Goatskin NFPA APPROVED	86.00	430.
1		FDX.FDXL200-7M	FIRE-DEX LEATHER FIRE BOOT MEDIUM	315.00	315.
1		FDX.FDXL200-9M	FIRE-DEX LEATHER FIRE BOOT MEDIUM	315.00	315.
2		FDX.FDXL200-10M	FIRE-DEX LEATHER FIRE BOOT	315.00	630.

Product Total	Discount	Freight	Taxable Amount	Tax	Misc. Amt.	QUOTATION TOTA

Terms and Conditions: Interest will be charged at the rate of 1 1/2% per month, or 18% annually on any unpaid balance. Customer agrees to pay reasonable attorney's fee and all other costs of collection after default. All orders received "As Ordered" and returned are subject to a 20% restocking fee. No returns are allowed without prior written approval from Emergency Equipment Professionals. All shortages and discrepancies must be reported to Emergency Equipment Professionals within 10 days of receipt of shipment. No cash refunds will be given.

Attachment: Turnout Gear_Kiln_12062021 (10110 : Purchase of PPE for Kiln VFD)

Remit To:

EEP
PO BOX 1739
Southaven, MS. 38671
PH: (662) 280-4729
Fax:(662) 342-7251

Please Note:
Invoices paid by Credit Card will incur a 3% Service Fee

QUOTE 211669

CUSTOMER NO.
868

BILL TO:

Hancock County Bookeeping Dept
854 Hwy 90 Suite A

Bay St Louis, MS 39520

SHIP TO:

Hancock County Bookeeping De
854 Hwy 90 Suite A

PHONE: 228/467-6012
FAX:

Visit our website at www.emergencyequipment.us

DATE	SHIP VIA	F.O.B.	TERMS
09/09/21	SHIP COMPLETE		NET 30 DAYS

PURCHASE ORDER NUMBER	ORDER DATE	SALESPERSON	OUR QUOTE NUMB
	09/09/21	RP RP	211669

QUANTITY REQUIRED	QUANTITY SHIPPED	ITEM NUMBER	DESCRIPTION	UNIT PRICE	AMOUNT
			MEDIUM		
1		FDX.FDXL200-11M	FIRE-DEX LEATHER FIRE BOOT	315.00	315.
			MEDIUM		
1		FDX.FDXL200-11W	FIRE-DEX LEATHER FIRE BOOT	315.00	315.
			WIDE		
8		FDX.FDXL200-10.5M	FIRE-DEX LEATHER FIRE BOOT	315.00	2,520.
			MEDIUM		
23		BUL.PXSYL	BULLARD THERMOPLASTIC HELMET	206.00	4,738.
			THERMOPLASTIC 4IN FACESHIELD		
			YELLOW		
15		ERG.13005	ERGODYNE LARGE GEAR BAG	74.00	1,110.
			5 COMPARTMENT 7280CU IN		
			RED W/MALTESE CROSS		

STATE CONTRACTS
Bullard - 8200055326
Fire Dex - 8200055343
Innotex - 8200055320
Kiln VFD

Please note: Invoices paid by Credit Card will have a 3% fee added to the Total Quote Amount shown below

Product Total	Discount	Freight	Taxable Amount	Tax	Misc. Amt.	QUOTATION TOTA
46,807.00			46,807.00	0.00		46,807.00

Terms and Conditions: Interest will be charged at the rate of 1 1/2% per month, or 18% annually on any unpaid balance. Customer agrees to pay reasonable attorney's fee and all other costs of collection after default. All orders received "As Ordered" and returned are subject to a 20% restocking fee. No returns are allowed without prior written approval from Emergency Equipment Professionals. All shortages and discrepancies must be reported to Emergency Equipment Professionals within 10 days of receipt of shipment. No cash refunds will be given.

Attachment: Turnout Gear_Kiln_12062021 (10110 : Purchase of PPE for Kiln VFD)

STATE OF MISSISSIPPI

VENDOR INFORMATION

Vendor Number : 3102045407
Vendor :
FIRE-DEX LLC
780 S. PROGRESS DR.
MEDINA OH 44256

Contact Name : Jackie Dobro
Tel Number : (330) 723-0000375
Fax Number :
Email : jackiedobro@firedex.com

CONTRACT INFORMATION

Contract Number	: 8200055343
Agency Contract Identifier	: 1130-21-C-SWCT-00205
Contract Type	: Statewide Contract
Contract Description	: N/A
Contract Valid Dates	: 03/01/2021 - 02/28/2022
Total Value	: N/A
Distributors	: Yes
Delivery Days	: 0

SHIPPING ADDRESS

BUYER INFORMATION

Contact Person : Kizzie Shorter
Telephone :
Fax :
E-mail : KIZZIE.SHORTER@DFA.MS.GOV

Notice to Vendor :
Fire Dex LLC Fire Fighting Uniforms

Item	Qty	Unit	Price Per Unit	Description	Delivery / Required Date
		Retention	Product Number/ Supplier Product	Discount	Amount
# 1	N/A		$ 0.00	Fire Protectionn, Boots, Hats & Gloves	-
		0.00 %		0.00	N/A
Distributor : MUNICIPAL EMERGENCY SERVICES, INC.,FERRARA FIRE APPARATUS,G & W DIESEL SERV INC,EMERGENCY EQUIPMENT					
# 2	N/A		$ 0.00	Fire Protection, Boots, Hats & Gloves	-
		0.00 %		0.00	N/A
Distributor : MUNICIPAL EMERGENCY SERVICES, INC.,FERRARA FIRE APPARATUS,G & W DIESEL SERV INC,EMERGENCY EQUIPMENT					

Distributors :

ID : 3102001329
MUNICIPAL EMERGENCY SERVICES, INC.
6701-C NORTHPARK BLVD
CHARLOTTE NC 28216
Telephone : (391) 242-1952
Fax :

Attachment: Turnout Gear_Kiln_12062021 (10110 : Purchase of PPE for Kiln VFD)

ID : 3100034106
FERRARA FIRE APPARATUS
27855 JAMES CHAPEL RD N
HOLDEN LA 70744-5309
Telephone : (800) 443-9006
Fax :

ID : 3100013349
G & W DIESEL SERV INC
PO BOX 257
MEMPHIS TN 38101
Telephone : (901) 948-1625
Fax :

ID : 3100008759
EMERGENCY EQUIPMENT
PROFESSIONALS INC
6441 HIGHWAY 51
HORN LAKE MS 38637
Telephone : (662) 280-4729
Fax : (662) 342-7251

Attachment: Turnout Gear_Kiln_12062021 (10110 : Purchase of PPE for Kiln VFD)

STATE OF MISSISSIPPI

VENDOR INFORMATION

Vendor Number : 3100031134
Vendor :
BULLARD
1898 SAFETY WAY
CYNTHIANA KY 41031

Contact Name : Diane Ashe
Tel Number : (321) 231-1842
Fax Number :
Email : diane_ashe@bullard.com

CONTRACT INFORMATION

Contract Number	: 8200055326
Agency Contract Identifier	: 1130-21-C-SWCT-00198
Contract Type	: Statewide Contract
Contract Description	: N/A
Contract Valid Dates	: 03/01/2021 - 02/28/2022
Total Value	: N/A
Distributors	: Yes
Delivery Days	: 0

SHIPPING ADDRESS

BUYER INFORMATION

Contact Person : Kizzie Shorter
Telephone :
Fax :
E-mail : KIZZIE.SHORTER@DFA.MS.GOV

Notice to Vendor :
Fire Fighting Uniforms, Boots, Hats, and Gloves/Bullard

Item	Qty	Unit	Price Per Unit	Description	Delivery / Required Date
		Retention	Product Number/ Supplier Product	Discount	Amount
# 3	N/A		$ 0.00		-
		0.00 %		0.00	N/A
Distributor : G&W DIESEL SERVICES,EMERGENCY EQUIPMENT,BGS, LLC,CENTRAL ALABAMA TRAINING SOLUTIONS					
# 4	N/A		$ 0.00		-
		0.00 %		0.00	N/A
Distributor : G&W DIESEL SERVICES,EMERGENCY EQUIPMENT,BGS, LLC,CENTRAL ALABAMA TRAINING SOLUTIONS					

Distributors :

ID : 3102008647
G&W DIESEL SERVICES
EVS EMERGENCY VEHICLE SPECIALISTS
7195 MAYGAN DRIVE
OLIVE BRANCH TN 38654
Telephone : (901) 94-8162
Fax : (901) 94-6475

Attachment: Turnout Gear_Kiln_12062021 (10110 : Purchase of PPE for Kiln VFD)

ID : 3100008759
EMERGENCY EQUIPMENT
PROFESSIONALS INC
6441 HIGHWAY 51
HORN LAKE MS 38637
Telephone : (662) 280-4729
Fax : (662) 342-7251

ID : 3102008825
BGS, LLC
PO BOX 1329
GONZALES LA 70707
Telephone : (225) 644-4545
Fax : (225) 644-5253

ID : 3102021986
CENTRAL ALABAMA TRAINING SOLUTIONS
5100 CULVER RD
TUSCALOOSA AL 35401
Telephone : (205) 242-1996
Fax : (205) 331-5393

Attachment: Turnout Gear_Kiln_12062021 (10110 : Purchase of PPE for Kiln VFD)

STATE OF MISSISSIPPI

VENDOR INFORMATION

Vendor Number : 3102041494
Vendor :
INNOTEX
2397 HARTS FERRY ROAD
OHATCHEE AL 36271

Contact Name : Wendy Cote
Tel Number : (819) 82-6 59
Fax Number : (819) 826-5195
Email :
Wendy.cote@innotexprotection.com

CONTRACT INFORMATION

Contract Number	: 8200055320
Agency Contract Identifier	: 1130-21-C-SWCT-00195
Contract Type	: Statewide Contract
Contract Description	: N/A
Contract Valid Dates	: 03/01/2021 - 02/28/2022
Total Value	: N/A
Distributors	: Yes
Delivery Days	: 0

SHIPPING ADDRESS

BUYER INFORMATION

Contact Person : Kizzie Shorter
Telephone :
Fax :
E-mail : KIZZIE.SHORTER@DFA.MS.GOV

Supplier Text :
RFX Response must be submitted per the attached Proposal. Please answer the attached questions and sign and return with your response.

Notice to Vendor :
Innotex/Fire Fighters Uniforms

Item	Qty	Unit	Price Per Unit	Description	Delivery / Required Date
		Retention	Product Number/ Supplier Product	Discount	Amount
# 1	N/A		$ 0.00	Fire Protectopn, Boots, Hats & Gloves	-
		0.00 %		0.00	N/A
Distributor : SUNBELT FIRE, INC.,EMERGENCY EQUIPMENT,BGS, LLC					
# 2	N/A		$ 0.00	Fire Protectopn, Boots, Hats & Gloves	-
		0.00 %		0.00	N/A
Distributor : SUNBELT FIRE, INC.,EMERGENCY EQUIPMENT,BGS, LLC					

Distributors :

ID : 3100034151
SUNBELT FIRE, INC.
8050 MCGOWIN DRIVE
FAIRHOPE AL 36532
Telephone : (800) 642-8484
Fax : (251) 928-9933

Attachment: Turnout Gear_Kiln_12062021 (10110 : Purchase of PPE for Kiln VFD)

ID : 3100008759
EMERGENCY EQUIPMENT
PROFESSIONALS INC
6441 HIGHWAY 51
HORN LAKE MS 38637
Telephone : (662) 280-4729
Fax : (662) 342-7251

ID : 3102008825
BGS, LLC
PO BOX 1329
GONZALES LA 70707
Telephone : (225) 644-4545
Fax : (225) 644-5253

Attachment: Turnout Gear_Kiln_12062021 (10110 : Purchase of PPE for Kiln VFD)

STATE OF MISSISSIPPI

VENDOR INFORMATION

Vendor Number : 3100034054
Vendor :
SAFARILAND, LLC
PO BOX 406351
ATLANTA GA 30384-6351

Contact Name : Wendy Fuchs
Tel Number : (904) 371-2207
Fax Number : (800) 588-0399
Email : wendy.fuchs@safariland.com

CONTRACT INFORMATION

Contract Number	: 8200058808
Agency Contract Identifier	: 1130-22-C-SWCT-00032
Contract Type	: Statewide Contract
Contract Description	: N/A
Contract Valid Dates	: 10/01/2021 - 09/30/2022
Total Value	: N/A
Distributors	: Yes
Delivery Days	: 0

SHIPPING ADDRESS

BUYER INFORMATION

Contact Person : James Brabston
Telephone : (601) 359-2007
Fax :
E-mail : JAMES.BRABSTON@DFA.MS.GOV

Supplier Text :
MAGIC users must use Internal Catalog to order products and view/compare prices.

Notice to Vendor :
Safariland, State of MS Body Armor & Supplies contract.

Item	Qty	Unit	Price Per Unit	Description	Delivery / Required Date
		Retention	Product Number/ Supplier Product	Discount	Amount
# 1	N/A		$ 0.00	Boby Armor, Riot Shield and Supplies	-
		0.00 %		0.00	N/A

Distributor : BARNEYS POLICE SUPPLIES,MID SOUTH UNIFORM & SUPPLY INC

Distributors :

ID : 3100035730
BARNEYS POLICE SUPPLIES
1491 BEECH SPRINGS RD
SALTILLO MS 38866
Telephone :
Fax :

ID : 3100015225
MID SOUTH UNIFORM & SUPPLY INC
1825 UNIVERSITY BLVD
JACKSON MS 39204-5099
Telephone : (601) 373-3613
Fax :

Attachment: Bulletproof Vests_MidSouth_12062021 (10142 : Purhcase of Body Armor for Sheriff's Department)

MID SOUTH UNIFORM & SUPPLY, INC.
1825 UNIVERSITY BLVD
JACKSON, MS 39204
(601)373-3613 (800)325-3958

12/01/21

BODY ARMOR AND CARRIERS
HANCOCK CO SHERIFF'S DEPT
ATTN: FINANCE DEPARTMENT
854 HIGHWAY 90 SUITE A
BAY ST LOUIS MS 39520

228-466-6900

Dear Sirs:

Please accept this correspondence as our quote on the following:

QUOTE #36901

--	ITEM #	DESCRIPTION	QTY.	UNIT PRICE	EXTENSION
1	HW201905SB-M	SBA HARDWIRE 51 ARMOR-LVL 2 M	13	705.00	9,165.00
	Comment:	PART # 1350429-M LINE 2			
2	SBA-SX02-IIF	SBA ARMOR SX02 LVL 2 FEMALE	2	705.00	1,410.00
	Comment:	PART # 1219784-F LINE 12			
3	SBA-PSM1-S1M	SBA PRISM SPIKE 1 STAB VEST M	2	297.75	595.50
	Comment:	PART # 1219804-M LINE 42			
4	SBA-STP-5X8	SBA SOFT TRAUMA PLATE 5X8	17	20.84	354.28
	Comment:	PART # 1220902-58 LINE 86			
5	SBA-M2	SBA M2 CONCEALABLE CARRIER	17	89.33	1,518.61
	Comment:	PART # 1348925 LINE 92			
6	SBAV1SIDEPKT	SBA EXT CARRIER SIDE OPEN -PKT	1	184.61	184.61
	Comment:	PART # 1303564 LINE 105			
7	SBA-OCC-6566	SBA OREGON CITY CARRIER DN6566	10	178.65	1,786.50
	Comment:	PART # 1303518-OC LINE 112			
8	ID PTCH-V1SO	BACK PATCH -V1 SHERIFF 8.5"X3"	11	5.96	65.56
	Comment:	PART # 1223589-SL LINE 150			
9	MSSC2022	MS STATE CONTRACT# 8200058808	1		

Total of lines with quantities only: 73 15,080.06

Thank you for allowing us this opportunity to serve you.
This quote is valid for up to 30 days.

Sincerely,

Terry Dahlem
Vice President Sales

Attachment: Bulletproof Vests_MidSouth_12062021 (10142 : Purhcase of Body Armor for Sheriff's Department)

GM Vehicle Locator

Detail Report for Customer

WALT MASSEY AUTOMOTIVE, INC.
11241 OLD 63 SOUTH, LUCEDALE, MS, 39452
601-947-3001

Customer/Company: HANCOCK CO. SHERIFF DEPT.
Sales Consultant:
Address: JASON BYRD

Vehicle #1: 2022 Chevrolet 1500 Silverado LTD	VIN/Order #	MSRP	Stock #
	3GCPYBEK1NG116467	$44,265.00	LG16467
Additional Vehicle Information			
GM Marketing Information			

Body Style: CK18543-4WD, Short Crew
PEG: 1CX-Custom Preferred Equipment Group
Primary Color: GAN-Silver Ice Metallic
Trim: H1T-1WT/1CX/2CX/1FL-Cloth, Jet Black, Interior Trim
Engine: L3B-Engine: 2.7L, Turbo
Transmission: MQE-8-Speed Automatic

Options:
1CX-Custom Preferred Equipment Group
AE7-Seats: Front 40/20/40 Split-Bench, Uplevel
AKO-Glass, Deep Tinted
AQQ-Keyless Remote Entry
AU3-Power Door Locks
B30-Floor Covering: Carpet, Color Keyed
BTV-Remote Engine Starting Pkg
C49-Defogger, Rear Window, Electric
C4P-Air Conditioning - Single Zone Manual, Semi-automatic
C5W-GVW Rating 7000 Lbs
DLF-Mirrors, O/S: Power, Heated
E63-Durabed
FE9-Federal Emissions
G80-Auto Locking Differential, Rear
GAN-Silver Ice Metallic
GU6-Rear Axle: 3.42 Ratio
H1T-1WT/1CX/2CX/1FL-Cloth, Jet Black, Interior Trim
IOR-Chevrolet Infotainment, 8" Color Screen
JL1-Integrated Trailer Brake Controller
K34-Cruise Control
KW5-Alternator, 220 AMP
L3B-Engine: 2.7L, Turbo
MQE-8-Speed Automatic
NZP-Wheels, 20" x 9" Silver Painted Aluminum
PCX-1CX/2CX Convenience 1 Package
PDX-1CX Custom Value Package
QAB-Tires: 275/60 R20 All Season, Blackwall
QAQ-Tire, Spare: 255/80 R17 All Season, Blackwall
QK2-Multi-Flex Tailgate
QT5-Tailgate Function--EZ Lift, Power Lock & Release
R6W-Low Displacement Engine
RFQ-Focused Ordering Configuration
SAF-Spare Tire Lock
SFZ-LPO--Chevy Bow Tie, Blacked Out
U2K-SiriusXM Satellite Radio (subscription)
UE1-OnStar Communication System
UF2-Lighting, Cargo Box, LED
UTJ-Theft Protection System, Unauthorized Entry
UVC-Rear Vision Camera
V76-Recovery Hooks
VK3-Front License Plate Mounting Provisions
YM8-LPO Processing Option
Z82-Trailering Package
ZLA-Infotainment Package

Attachment: SO_22 Silverado_12062021 (10144 : Purchase 2022 Chevrolet Silverado for Sheriff's Department)

☐ Walt Massey Chevrolet
1501 W. Pine Street
Hattiesburg, MS 39401
601-584-8451

☑ Walt Massey Automotive
11241 Old 63 South
Lucedale, MS 39452
601-947-3001

MASSEY AUTOMOTIVE GROUP
BUICK CHEVROLET GMC RAM Jeep CHRYSLER DODGE

☐ Massey Automotive Inc.
600 W. By Pass Hwy.
Andalusia , AL 36420
334-222-4171

☐ Massey Chrysler Center, Inc.
604 W. By Pass Hwy.
Andalusia, AL 36420
334-222-4171

☒ NEW	☐ USED	☐ DEMONSTRATOR	☐ PROGRAM	DATE 12/01/2021

PURCHASER NAME	HANCOCK CO. SHERIFF DEPT.	RES. PHONE	BUS. PHONE
ADDRESS	CITY	COUNTY HANCOCK	STATE & ZIP CODE MS

PURCHASER HEREBY PURCHASES AND DEALER SELLS SUBJECT TO THE TERMS AND CONDITIONS SPECIFIED HEREIN IN THE FOLLOWING:

STOCK NO. LG16467		YEAR 2022	MAKE CHEVROLET	MODEL SILVERADO 1500 LTD
SERIAL NO. 3GCPYBEK1NG116467		CYL 4	COLOR SILVER 4 DOOR	BODY CREW CAB SHORT 4X4
MILEAGE 25	S.S. NO N/A	DOB	E-MAIL ADD JBYRD@HANCOCK.MS.US	

Purchaser hereby sells and transfers unto Dealer the used car described herein and warrants that he has absolute title thereto and that same is free from any liens or encumbrances except as disclosed herein provided. However. ii IF.ere is any difference between the actual pay-off on the vehicle traded in and the balance as stated herein, then and in that event, Purchaser shall pay sald difference within 24 hours. If Purchaser fails to pay said difference within 24 hours after demand, Dealer may, at its election declare this agreement null and void with no lille passing to Purchaser and Purchaser agrees 10 return to Dealer immediately the vehicle sold lo Purchaser. Purchaser understands ii is ultimately Purchaser's responsibility to insure accuracy of said pay-off.
Purchaser certifies that Purchaser is 18 years of age or older.
Purchaser accepts delivery of the vehicle sold by the dealer as described herein and acknowledges that this vehicle has a FEDERAL PRICE LABEL on the vehicle pursuant to Public Law 85.506.

DISCLAIMER OF WARRANTY

The only warranties applying to this vehicle are those offered by the Manufacturer. The selling Dealer hereby expressly disclaims all warranties. either expressed or implied. including any implied warranties of merchantability or fitness for a particular purpose. and neither assumes nor authorizes any other person to assume for it any liability m connection with the sale of this vehicle. Purchaser shall not be entitled to recover from the selling Dealer any consequential damages to property. damages for loss of use. loss of time. loss of profits. or income. or any other incidental damages.
In addition to damage to the vehicle (if any) which may have been disclosed to the Buyer by separate instrument. Buyer understands that the vehicle purchased from Dealer may have suffered damage during production. transit. or while in the control and the possession of the Dealer. Buyer understands that there are no warranties of merchantability or fitness being made by the Dealer to the Buyer as to any repairs of such damages.
This vehicle may contain Dealer-installed equipment which was not produced by the manufacturer of the vehicle. Any warranties issued in connection with such equipment are those al the manufacturer of the equipment and not the Dealer or manufacturer al the vehicle.

CONTRACTUAL DISCLOSURE STATEMENT (USED CARS ONLY)

The information you see on the window term (Buyers Guide) for this vehicle 1s part of this contract Information on the window form overrides any contrary provisions in the contract sale.

TRADE-IN INFORMATION		
MAKE	YEAR	MILES
MODEL	COLOR	BODY CREW PICKUP
VIN		
BALANCE OWED TO		
ADDRESS N/A		
CITY N/A	STATE N/A	ZIP N/A
ACCT # N/A		
PAYOFF GOOD UNTIL N/A		
QUOTED BY N/A	CHARGE PER DAY N/A	

SECOND TRADE-IN INFORMATION		
MAKE N/A	YEAR N/A	MILES N/A
MODEL N/A	COLOR N/A	BODY N/A
VIN N/A		
BALANCE OWED TO N/A		
ADDRESS N/A		
CITY N/A	STATE N/A	ZIP N/A
ACCT # N/A		
PAYOFF GOOD UNTIL N/A		
QUOTED BY N/A	CHARGE PER DAY N/A	

LIABILITY INSURANCE COVERAGE FOR BODILY INJURY AND PROPERTY DAMAGE CAUSED OTHERS IS NOT INCLUDED. NOTICE TO THE PURCHASER: Do not sign this order before you read it or if it contains any blank spaces. You are entitled to an exact copy of the order form you sign. PURCHASER ACKNOWLEDGES he has read and received a completed copy or this order comprising the entire agreement affecting the purchase and that this order is subject lo Purchaser's satisfactory credit rating. You authorize an investigation of your credit and employment history.
This Buyers Order and the Arbitration Agreements. These documents comprise the complete and exclusive statement of the terms of the agreement relating to the sale of the motor vehicle.
This instrument constitutes an offer the purchaser to purchase the above described automobile from selling dealer. THIS AGREEMENT SHALL NOT BECOME BINDING UNTIL SIGNED AND ACCEPTED BY SELLING DEALER AND/OR AUTHORIZED REPRESENTATIVE_____INITIAL
If the purchase of the vehicle is being financed. Buyer understands that the sale is contingent upon obtaining approval of the financing agency in the event that the vehicle has been delivered to the Buyer but financing is not obtained. Buyer agrees to immediately return the vehicle to the Dealer.
BY SIGNING THIS ORDER,THE PURCHASER ACKNOWLEDGES THAT HE/SHE HAS READ, UNDERSTAND, AND AGREES TO BE BOUND BY THE ARBITRATION AGREEMENT INCLUDED OF REVERSE OF BUYERS ORDER.

PURCHASER'S SIGNATURE

12/01/2021
DATE

N/A
PURCHASER'S SIGNATURE

N/A
DATE

INS.CO.		
POLICY#	EXPIRES	
AGENT		
ADDRESS		
CITY	STATE	ZIP
PHONE		
CONTACT PERSON		
COMPREHENSIVE DED.	COLLISION DED.	

TRANSACTION	
SELLING PRICE	$44265.00
OPTIONS	
N/A	N/A
N/A	N/A
N/A	N/A
N/A	N/A
SELLING PRICE	44265.00
TRADE ALLOWANCE	
BALANCE	
DOCUMENTARY FEE	425.00
BALANCE	$44690.00
SALES TAX (at _____ %)	
TITLE	10.00
N/A	N/A
N/A	N/A
N/A	N/A
SUBTOTAL	$44700.00
BALANCE OWED ON TRADE-IN	
TOTAL	$44700.00
N/A	N/A
N/A	N/A
N/A	N/A
GRAND TOTAL	$44700.00
FACTORY INCENTIVE	500.00
CASH ON DELIVERY	N/A
AMOUNT FINANCED	$44200.00

D. MOORMAN
SALESMAN

MANAGER'S SIGNATURE

DEALER OR HIS AUTHORIZED REPRESENTATIVE

Attachment: SO_22 Silverado_12062021 (10144 : Purchase 2022 Chevrolet Silverado for Sheriff's Department)

Chatom Motor Company

251-847-2211 • 1-800-510-1520

P.O. Box 598 Chatom, AL 36518

www.ChatomMotorCompany.com

☐ NEW ☐ USED ☐ DEMONSTRATOR ☐ PROGRAM

DATE 12/1/22

PURCHASER NAME Hancock County Sheriff Dept RES. PHONE BUS. PHONE

CITY COUNTY STATE & ZIP CODE

ADDRESS

PURCHASER HEREBY PURCHASES AND DEALER SELLS SUBJECT TO THE TERMS AND CONDITIONS SPECIFIED HEREIN IN THE FOLLOWING:

STOCK NO. N1505 YEAR 2022 MAKE CHEV MODEL 1CX Silverado

SERIAL NO. 1GCPYBEK9NZ141505 CYL. COLOR BODY Crew

MILEAGE 50 S.S. NO. DOB E-MAIL ADD.

Purchaser hereby sells and transfers unto Dealer the used car described herein and warrants that he has absolute title thereto and that same is free from any liens or encumbrances except as disclosed herein provided. However, if there is any difference between the actual pay-off on the vehicle traded in and the balance as stated herein, then and in that event, Purchaser shall pay said difference within 24 hours. If Purchaser fails to pay said difference within 24 hours after demand, Delaer may, at its election, declare this agreement null and void with no title passing to Purchaser and Purchaser agrees to return to Dealer immediately the vehicle sold to Purchaser. Purchaser understands it is ultimately Purchaser's responsibility to insure accuracy of said pay-off Purchaser certifies that Purchaser is 19 years of age or older.

Purchaser accepts delivery of the vehicle sold by the dealer as described herein and acknowledges that this vehicle has a FEDERAL PRICE LABEL on the vehicle pursuant to Public Law 85.506.

DISCLAIMER OF WARRANTY

The only warranties applying to this vehicle are those offered by the Manufacturer. The selling Dealer hereby expressly disclaims all warranties, either expressed or implied, including any implied warranties of merchantability or fitness for a particular purpose and neither assumes nor authorizes any other person to assume for it any liability in connection with the sale of this vehicle. Purchaser shall not be entitled to recover from the selling Dealer any consequential damages to property, damages fro loss of use, loss of time, loss of profits, or income, or any other incidental damages.

In addition to damage to the vehicle (if any) which may have been disclosed to the Buyer by separate instrument, Buyer understands that the vehicle purchased from Dealer may have suffered damage during production, transit, or while in the control and the possession of the Dealer. Buyer understands that there are no warranties of merchantability or fitness being made by the Dealer to the Buyer as to any repairs of such damages.

This vehicle may contain Dealer-installed equipment which was not produced by the manufacturer of the vehicle. Any warranties issued in connection with such equipment are those of the manufacturer of the equipment and not the Dealer or manufacturer of the vehicle.

CONTRACTUAL DISCLOSURE STATEMENT (USED CAR ONLY)

The information you see on the window form (Buyers Guide) for this vehicle is part of this contract. Information on the window form overrides any contrary provisions in the contract sale.

TRADE-IN INFORMATION

MAKE YR MILES

MODEL COLOR BODY

VIN #

BALANCE OWED TO

ADDRESS

CITY, STATE, ZIP

ACCT #

PAYOFF GOOD UNTIL

QUOTED BY

CHARGE PER DAY

SECOND TRADE INFORMATION

MAKE YR MILES

MODEL COLOR BODY

VIN #

BALANCE OWED TO

ADDRESS

CITY, STATE, ZIP

ACCT #

PAYOFF GOOD UNTIL

QUOTED BY

CHARGE PER DAY

INS. CO.	
POLICY #	EXPIRES
AGENT	
ADDRESS	
CITY, STATE, ZIP	
PHONE	
CONTACT PERSON	
COMPREHENSIVE DED.	COLLISION DED.

TRANSACTION

SELLING PRICE		
OPTIONS		
SELLING PRICE	44925	
TRADE ALLOWANCE		
BALANCE		
DOCUMENTARY FEE	399	00
BALANCE		
SALES TAX (AT ____%)	—	—
TITLE	—	—
SUBTOTAL		
BALANCE OWED ON TRADE-IN		
TOTAL		
OPTIONAL ITEMS		
GRAND TOTAL	44925	
FACTORY INCENTIVE		
CASH ON DELIVERY		
AMOUNT FINANCED	44925	00

LIABILITY INSURANCE COVERAGE FOR BODILY INJURY AND PROPERTY DAMAGE CAUSED TO OTHERS IS NOT INCLUDED. NOTICE TO THE PURCHASER: Do not sign this order before you read it or if it contains any blank spaces. You are entitled to an exact copy of the order form you sign. PURCHASER ACKNOWLEDGES he has read and received a completed copy of this order comprising the entire agreement affecting the purchase and that this order is subject to Purchaser's satisfactory credit rating. You authorize an investigation of your credit and employment history.

This Buyers Order, and the Arbitration Agreement, includes all of the terms and conditions of the sale and cancels and supersedes any prior written or oral agreements. These documents comprise the complete and exclusive statement of the terms os the agreement relating to the sale of the motor vehicle.

This instrument constitutes an offer by the Purchaser to purchase the above described automobile from selling dealer. THIS AGREEMENT SHALL NOT BECOME BINDING UNTIL SIGNED AND ACCEPTED BY SELLING DEALER AND/OR AUTHORIZED REPRESENTATIVE.

INITIAL

If the Purchase of the vehicle is being financed, Buyer understands that the sale is contingent upon obtaining approval of the financing by the financing agency in the event that the vehicle has been delivered to the Buyer but financing is not obtained. Buyer agrees to immediately return the vehicle to the Dealer.

BY SIGNING THIS ORDER, THE PURCHASER ACKNOWLEDGES THAT HE/SHE HAS READ, UNDERSTANDS, AND AGREES TO BE BOUND BY THE ARBITRATION AGREEMENT INCLUDED OF REVERSE OF BUYERS ORDER.

PURCHASER'S SIGNATURE DATE

PURCHASER'S SIGNATURE DATE

SALESMAN

MANAGER'S SIGNATURE

DEALER OR HIS AUTHORIZED REPRESENTATIVE

Attachment: SO_22 Silverado_12062021 (10144 : Purchase 2022 Chevrolet Silverado for Sheriff's Department)

STATE OF MISSISSIPPI

VENDOR INFORMATION

Vendor Number : 3100017371
Vendor :
COURTESY MOTORS INC
6393 HIGHWAY 98 WEST
HATTIESBURG MS 39402

Contact Name : COURTESY MOTORS INC
COURTESY MOTORS INC
Tel Number :
Fax Number :
Email : bdeen@courtesyfordinc.com

CONTRACT INFORMATION

Contract Number	: 8200059542
Agency Contract Identifier	: 1130-22-C-SWCT-00073
Contract Type	: Statewide Contract
Contract Description	: N/A
Contract Valid Dates	: 10/01/2021 - 09/30/2022
Total Value	: N/A
Distributors	: None
Delivery Days	: 0

SHIPPING ADDRESS

BUYER INFORMATION

Contact Person : Ramona Jones
Telephone : (601) 359-9335
Fax :
E-mail : RAMONA.JONES@DFA.MS.GOV

Notice to Vendor :
Automobiles, Trucks Vans and SUV's State of MS 2021-2022 Contract for Courtesy Motors

Item	Qty	Unit	Price Per Unit	Description	Delivery / Required Date
		Retention	Product Number/ Supplier Product	Discount	Amount
#1	N/A	EA	$ 29,931.00	TRUCK, STD CREW CAB 4 WHEEL DR 8CYL	-
		0.00 %	7048523110	0.00	N/A
#2	N/A	EA	$ 0.00	options	-
		0.00 %		0.00	N/A

Attachment: F150_D5_12062021 (10145 : Purchase of F150 for District 5)

STANDARD/OPTIONAL EQUIPMENT FORM

DESCRIPTION: TRUCK STD CREW CAB 4 WHEEL DR 8CYL
VENDOR: COURTESY MOTORS
ITEM NO.: 070-48523110
MAKE/MODEL Ford F-150 Crew Cab
ENGINE: 3.3L V6
PRICE INCLUDING TITLE FEE: $ 29,931

Miles Per Gallon	
City	16
Hwy	22
Combined	18

8200059542
Courtesy Motors Inc. E-mail: rbearden@pinebeltmotors.com
6393 HWY 98 West Phone: 601-264-5555
Hattiesburg, MS 39402 Toll Free: 1-800-844-0111
Ritchie Bearden

LIST FACTORY COLORS AVAILABLE AT NO CHARGE:

Agate Black Metallic Iconic Silver Metallic Oxford White Race Red Stone Gray Metallic

IF COLOR IS NOT MARKED IT WILL BE ORDERED WHITE

ITEM List optional engines:	OPTION CODE	DEALER COST	REQ. OPTION CODE
5.0 V8	995	$1,995	
3.5 V6 Ecoboost	998	$2,362	
Air Conditioning	INC		
Braking System, Anti-Lock	INC		
Bumper, Rear Step	INC		
Clock, Digital	INC		
Headliner, Cloth	INC		
Radio, AM/FM	INC		
Driver & Pass Air Bag	INC		
Pwr Windows/Locks/Tilt/Cruise	INC		
Remote Keyless Entry	INC		
Transmission, 4-Speed Auto	INC		
Trailer Towing Package	53A	$992	
Appearance Package	86A	$ 706	
Running Boards, Black Platform	18B	$ 228	

In an effort to be more efficient in government spending and to save taxpayer dollars, this year's contract does not provide for any options other than the ones listed on the Standard Equipment Form. Any vehicles purchased that deviate from this list will be in violation of State Contract bid requirements. If you need any equipment other than what is listed on this form, you will need to follow normal purchasing procedures.

District 5
Rd dept

✓

29,931
992 - 53A
706 - 86A
228 - 18B
31,857
1995 - 995
33,852

Attachment: F150_D5_12062021 (10145 : Purchase of F150 for District 5)

STATE OF MISSISSIPPI

VENDOR INFORMATION

Vendor Number : 3100017371
Vendor :
COURTESY MOTORS INC
6393 HIGHWAY 98 WEST
HATTIESBURG MS 39402

Contact Name : COURTESY MOTORS INC
COURTESY MOTORS INC
Tel Number :
Fax Number :
Email : bdeen@courtesyfordinc.com

CONTRACT INFORMATION

Contract Number	: 8200059542
Agency Contract Identifier	: 1130-22-C-SWCT-00073
Contract Type	: Statewide Contract
Contract Description	: N/A
Contract Valid Dates	: 10/01/2021 - 09/30/2022
Total Value	: N/A
Distributors	: None
Delivery Days	: 0

SHIPPING ADDRESS

BUYER INFORMATION

Contact Person : Ramona Jones
Telephone : (601) 359-9335
Fax :
E-mail : RAMONA.JONES@DFA.MS.GOV

Notice to Vendor :
Automobiles, Trucks Vans and SUV's State of MS 2021-2022 Contract for Courtesy Motors

Item	Qty	Unit	Price Per Unit	Description	Delivery / Required Date
		Retention	Product Number/ Supplier Product	Discount	Amount
#1	N/A	EA	$ 29,931.00	TRUCK, STD CREW CAB 4 WHEEL DR 8CYL	-
		0.00 %	7048523110	0.00	N/A
#2	N/A	EA	$ 0.00	options	-
		0.00 %		0.00	N/A

Attachment: F150_Seawall_12062021 (10146 : Purchase of F150 for Seawall)

STANDARD/OPTIONAL EQUIPMENT FORM

DESCRIPTION: TRUCK STD CREW CAB 4 WHEEL DR 8CYL
VENDOR: COURTESY MOTORS
ITEM NO.: 070-48523110
MAKE/MODEL Ford F-150 Crew Cab
ENGINE: 3.3L V6
PRICE INCLUDING TITLE FEE: $ 29,931

Miles Per Gallon	
City	16
Hwy	22
Combined	18

8200059542
Courtesy Motors Inc. E-mail: rbearden@pinebeltmotors.com
6393 HWY 98 West Phone: 601-264-5555
Hattiesburg, MS 39402 Toll Free: 1-800-844-0111
Ritchie Bearden

LIST FACTORY COLORS AVAILABLE AT NO CHARGE:

Agate Black Metallic Iconic Silver Metallic Oxford White Race Red Stone Gray Metallic

IF COLOR IS NOT MARKED IT WILL BE ORDERED WHITE

ITEM List optional engines:	OPTION CODE	DEALER COST	REQ. OPTION CODE
5.0 V8	995	$1,995	
3.5 V6 Ecoboost	998	$2,362	
Air Conditioning	INC		
Braking System, Anti-Lock	INC		
Bumper, Rear Step	INC		
Clock, Digital	INC		
Headliner, Cloth	INC		
Radio, AM/FM	INC		
Driver & Pass Air Bag	INC		
Pwr Windows/Locks/Tilt/Cruise	INC		
Remote Keyless Entry	INC		
Transmission, 4-Speed Auto	INC		
Trailer Towing Package	53A	$992	
Appearance Package	86A	$ 706	
Running Boards, Black Platform	18B	$ 228	

In an effort to be more efficient in government spending and to save taxpayer dollars, this year's contract does not provide for any options other than the ones listed on the Standard Equipment Form. Any vehicles purchased that deviate from this list will be in violation of State Contract bid requirements. If you need any equipment other than what is listed on this form, you will need to follow normal purchasing procedures.

seawall equipment fund / amendment to vehicles

29,931
1,995 - 995
992 - 531
228 - 18B
33,146

Attachment: F150_Seawall_12062021 (10146 : Purchase of F150 for Seawall)

STATE OF MISSISSIPPI

VENDOR INFORMATION

Vendor Number : 3102065589
Vendor :
LANDERS SOUTH, LLC
LANDERS FORD SOUTH
PO BOX 304
SOUTHAVEN MS 38671

Contact Name : Steve Bell
Tel Number : (901) 489-9582
Fax Number : (662) 996-1040
Email : steve.bell@landersmemphis.com

CONTRACT INFORMATION

Contract Number	: 8200059543
Agency Contract Identifier	: 1130-22-C-SWCT-00074-V004
Contract Type	: Statewide Contract
Contract Description	: N/A
Contract Valid Dates	: 10/01/2021 - 09/30/2022
Total Value	: N/A
Distributors	: None
Delivery Days	: 0

SHIPPING ADDRESS

BUYER INFORMATION

Contact Person : Ramona Jones
Telephone : (601) 359-9335
Fax :
E-mail : RAMONA.JONES@DFA.MS.GOV

Notice to Vendor :
Automobiles Trucks, Vans and SUV's State of MS 2021-2022 Contract for Landers South,LLC

Item	Qty	Unit	Price Per Unit	Description	Delivery / Required Date
		Retention	Product Number/ Supplier Product	Discount	Amount
# 33	N/A	EA	$ 0.00	options	-
		0.00 %		0.00	N/A
# 32	N/A	EA	$ 0.00	options	-
		0.00 %		0.00	N/A
# 30	N/A	EA	$ 33,385.00	VAN, 15 PASS	-
		0.00 %	7093532609 / 07093	0.00	N/A
# 28	N/A	EA	$ 31,995.00	VAN, 12 PASSENGER	-
		0.00 %	7093532203 / 07093	0.00	N/A
# 26	N/A	EA	$ 26,899.00	VAN, CARGO 3/4 TON	-
		0.00 %	7092351100 / 07092	0.00	N/A
# 24	N/A	EA	$ 27,956.00	VAN, CARGO, 1 TON	-
		0.00 %	7092351506 / 07092	0.00	N/A
# 23	N/A	EA	$ 0.00	options	-
		0.00 %		0.00	N/A
# 22	N/A	EA	$ 0.00	options	-
		0.00 %		0.00	N/A

Attachment: F150_R&B_12062021 (10147 : Purchase of F150 for Road & Bridge)

STANDARD/OPTIONAL EQUIPMENT FORM

DESCRIPTION: TRUCK STANDARD 2 WHEEL DR CREW CAB
VENDOR: Landers Ford South
ITEM NO.: 070-48523109
MAKE/MODEL 2022 FORD F150
ENGINE: 3.3L V6
PRICE INCLUDING TITLE FEE: $27,111

Miles Per Gallon	
City	
Hwy	
Combined	

Contract No 8200059543

STEVE.BELL@LANDERSMEMPHIS.COM
901 489 9582

LIST FACTORY COLORS AVAILABLE AT NO CHARGE:
WHITE YZ BLACK UA SILVER JS RACE RED PQ INTERIOR GRAY VINYL AS

ITEM	OPTION CODE	DEALER COST	REQ. OPTION CODE
List optional engines:			
2.7L ECOBOOST V6 GAS		$1,088	99P
5.0L V8 GAS		$1,816	995
3.5L ECOBOOST V6 GAS		$ 2,362	998
3.5L POWER BOOST V6		$ 4,091	99D 44H
Air Conditioning	INC		
Braking System, Anti-Lock	INC		
Bumper, Rear Step	INC		
Clock, Digital	INC		
Headliner, Cloth	INC		
Radio, AM/FM	INC		
Driver & Pass Air Bag	INC		
Pwr Windows/Locks/Tilt/Cruise	INC		
Remote Keyless Entry	INC		
Transmission, 4-Speed Auto	INC		
Trailer Towing Package		$992	53A
ELOCKING REAR AXLE		$ 518	XL6
CLOTH SEATS		$ 269	88W

	OPTION CODE	DEALER COST	REQ. OPTION CODE
BOX LINK		$ 80	55B
TRAILER BRAKE CONTROLLER		$ 275	67T
ADAPTIVE STEERING		$ 910	17A
REVERSE SENSING		$ 275	76R
DROP IN BEDLINER		$ 319	96P
SPRAY IN LINER		$ 542	96W
DAY TIME RUNNING LIGHTS		$ 45	942
110V/400W OUTLET 1 CAB 1 BED		$ 290	471
110V/400W OUTLET 2 CAB 1 BED		$ 340	471
BACK UP ALARM		$ 145	85H
LED WARNING STROBE		$ 592	94R
RED/BLUE			
AMBER			
AMBER WHITE			
FIRST AID KIT		$ 46	AHQAB
ROADSIDE ASSISTANCE KIT		$ 63	AHMAB
FOG LAMPS		$ 140	595
RUNNING BOARDS		$ 250	18B
CLASS IV TRAILER HITCH		$ 205	53B

In an effort to be more efficient in government spending and to save taxpayer dollars, this year's contract does not provide for any options other than the ones listed on the Standard Equipment Form. Any vehicles purchased that deviate from this list will be in violation of State Contract bid requirements. If you need any equipment other than what is listed on this form, you will need to follow normal purchasing procedures.

R&B

Gaming need budget amend.

Nancy has on amendments

27,111
1,816 - 995
992 - 53A
275 - 67T
45 - 942
290 - 471
205 - 53B
542 - 96W
31,276

Attachment: F150_R&B_12062021 (10147 : Purchase of F150 for Road & Bridge)

STATE OF MISSISSIPPI

VENDOR INFORMATION

Vendor Number : 3100018216
Vendor :
KIRK AUTO WORLD INC
SUNSET CHRYSLER DODGE JEEP
PO BOX 1267
GRENADA MS 38902-1267

Contact Name : KIRK AUTO WORLD INC KIRK AUTO WORLD INC
Tel Number : (601) 226-5124
Fax Number :
Email : wes@kirkautomotive.com

CONTRACT INFORMATION

Contract Number	: 8200059544
Agency Contract Identifier	: 1130-22-C-SWCT-00075-V001
Contract Type	: Statewide Contract
Contract Description	: N/A
Contract Valid Dates	: 10/01/2021 - 09/30/2022
Total Value	: N/A
Distributors	: None
Delivery Days	: 0

SHIPPING ADDRESS

BUYER INFORMATION

Contact Person : Ramona Jones
Telephone : (601) 359-9335
Fax :
E-mail : RAMONA.JONES@DFA.MS.GOV

Notice to Vendor :
Automobiles, Trucks Vans and SUV's State of MS 2021-2022 Contract for Kirk Auto World Inc

Item	Qty	Unit	Price Per Unit	Description	Delivery / Required Date
		Retention	Product Number/ Supplier Product	Discount	Amount
# 1	N/A	EA	$ 29,712.00	PICK-UP, 1 TON, RC, LONG WB, 2WD	-
		0.00 %	7048524404 / D23L62	0.00	N/A
# 2	N/A	EA	$ 21,917.00	PICK-UP, STNDRD, RC, LONG WB, 2WD	-
		0.00 %	7048523208 / DS1L62	0.00	N/A
# 3	N/A	EA	$ 26,559.00	.5 TON LONG WB 4WD 4.6 L 8 CYL	-
		0.00 %	7048523209 / DS6L62	0.00	N/A
# 4	N/A	EA	$ 24,869.00	TRUCK STD EXT CAB SHORT W.B. 2WD	-
		0.00 %	7048523000 / DS1L41	0.00	N/A
# 5	N/A	EA	$ 0.00	options	-
		0.00 %		0.00	N/A

Attachment: 2Dodge Rams_B&G_12062021 (10148 : Purchase of Dodge Ram 1500)

STANDARD/OPTIONAL EQUIPMENT FORM

DESCRIPTION: Pick-up, Standard, SWB, Extended Cab, 2WD,
VENDOR: Kirk Auto World
ITEM NO.: 070-4852300-0
MAKE/MODEL RAM 1500 QUAD
ENGINE: 3.6L V-6
PRICE INCLUDING TITLE FEE: $24,869.00

Miles Per Gallon	
City	21
Hwy	29
Combined	24

Contract No: 8200059544
Address: E-Mail: wes@kirkautomotive.com
Phone: 601-503-4534
cell

LIST FACTORY COLORS AVAILABLE AT NO CHARGE:					
WHITE	RED				FREE
MAROON	BLACK	BLUE			$92.00
BLACK	GRANITE				$184.00

ITEM List optional engines:		OPTION CODE	DEALER COST	REQ. OPTION CODE
5.7 l v-8		26B	$2,300	
Air Conditioning			INC	
Braking System, Anti-Lock			INC	
Bumper, Rear Step			INC	
Clock, Digital			INC	
Headliner, Cloth			INC	
Radio, AM/FM/CD			INC	
Driver & Pass Air Bag			INC	
Pwr Windows/Locks/Tilt/Cruise			INC	
Transmission, Auto			INC	
Remote Keyless Entry			INC	
Trailer Towing Package		XFH	$317	
Hubs: Manual or Automatic			INC	
ALL TERRAIN TIRES		TTB	$235	
TRAILER BRAKE CONTROL		XHC	$272	

In an effort to be more efficient in government spending and to save taxpayer dollars, this year's contract does not provide for any options other than the ones listed on the Standard Equipment Form. Any vehicles purchased that deviate from this list will be in violation of State Contract bid requirements. If you need any equipment other than what is listed on this form, you will need to follow normal purchasing procedures.

B & G
Needs Budget Amendment in Gaming #4240.
Jeep-budgeted
Jeep - to replace totaled truck insurance money

24,869
2,300 - 26B
317 - XFH
272 - XHC
27,758 x's 2
55,516

Attachment: 2Dodge Rams_B&G_12062021 (10148 : Purchase of Dodge Ram 1500)

STATE OF MISSISSIPPI

VENDOR INFORMATION

Vendor Number : 3102045342
Vendor :
CATERPILLAR INC.
100 NE ADAMS STREET
PEORIA IL 61615

Contact Name : Patty Redpath
Tel Number : (309) 494-4578
Fax Number :
Email : redpath_patty@cat.com

CONTRACT INFORMATION

Contract Number	: 8200057236
Agency Contract Identifier	: 1130-21-C-SWCT-00392-V008
Contract Type	: Statewide Contract
Contract Description	: N/A
Contract Valid Dates	: 05/20/2021 - 05/19/2022
Total Value	: N/A
Distributors	: Yes
Delivery Days	: 0

SHIPPING ADDRESS

BUYER INFORMATION

Contact Person : Stephen Tucker
Telephone : (601) 359-3107
Fax :
E-mail : STEPHEN.TUCKER@DFA.MS.GOV

Supplier Text :
NJPA cooperative contract for construction equipment Only...

The Following Equipment cannot be sold as a part of this contract:

Motorscooters & Trucksters (Incl. All Terrain Types, etc)
Agricultural Equipment Tractors, Farm, Wheel Type
Agricultural Equipment Cutters & Shredder, Flail, Center/Tow
Agricultural Equip Cutter & Shredder, Reel/Rotary,Center/Tow
Agricultural Equip Mower: Steep Slope w/ Cutter Head Telesc.
Agricultural Equip Mower: Tractor Mount Steep Slope w/Cutter
Lawn Maintenance, Aerators, Pluggers, and Spikers
Lawn Maintenance, Blowers, Lawn, Power
Lawn Maintenance, Edgers, Trimmers, and Weed Cutters
Lawn Maintenance, Lawn Mowers, Power, Heavy Duty, Flail Type
Lawn Maintenance, Lawn Mowers, Power, Heavy Duty,Rotary Type
Lawn Maintenance, Lawn Mowers, Power, Light Duty, Reel Type
Lawn Maintenance, Lawn Mowers, Power, Light Duty,Rotary Type
Lawn Maintenance, Lawn Mowers, Riding Type (Incl. Parts)
Lawn Maintenance, Rakers and Combers, Lawn, Power
Lawn Maintenance, Spreaders, Broadcast, Fertilizer and Seed
Lawn Maintenance, Tree Trimming & Pruning (Portable, Power)
Lawn Maintenance, Vacuum Cleaners & Other Litter Pickup
Industrial Machinery, Chain Saws

Notice to Vendor :
Sourcewell cooperative contract for Caterpillar cooperative construction equipment contract only. Buy backs, service agreements, non-OEM items and leasing/rental equipment are not a part of this contract.

The Following Equipment cannot be sold as a part of this contract:

Motorscooters & Trucksters (Incl. All Terrain Types, etc)

Attachment: Backhoe_Seawall_12062021 (10149 : Purchase of 2021 Backhoe Loader)

Agricultural Equipment Tractors, Farm, Wheel Type
Agricultural Equipment Cutters & Shredder, Flail, Center/Tow
Agricultural Equip Cutter & Shredder, Reel/Rotary,Center/Tow
Agricultural Equip Mower: Steep Slope w/ Cutter Head Telesc.
Agricultural Equip Mower: Tractor Mount Steep Slope w/Cutter
Lawn Maintenance, Aerators, Pluggers, and Spikers
Lawn Maintenance, Blowers, Lawn, Power
Lawn Maintenance, Edgers, Trimmers, and Weed Cutters
Lawn Maintenance, Lawn Mowers, Power, Heavy Duty, Flail Type
Lawn Maintenance, Lawn Mowers, Power, Heavy Duty,Rotary Type
Lawn Maintenance, Lawn Mowers, Power, Light Duty, Reel Type
Lawn Maintenance, Lawn Mowers, Power, Light Duty,Rotary Type
Lawn Maintenance, Lawn Mowers, Riding Type (Incl. Parts)
Lawn Maintenance, Rakers and Combers, Lawn, Power
Lawn Maintenance, Spreaders, Broadcast, Fertilizer and Seed
Lawn Maintenance, Tree Trimming & Pruning (Portable, Power)
Lawn Maintenance, Vacuum Cleaners & Other Litter Pickup
Industrial Machinery, Chain Saws

Item	Qty	Unit	Price Per Unit	Description	Delivery / Required Date
		Retention	Product Number/ Supplier Product	Discount	Amount
# 2	N/A		$ 0.00	Construction equipment	-
		0.00 %		0.00	N/A

Distributor : THOMPSON MACHINERY COMMERCE

Distributors :

ID: 3100015766
THOMPSON MACHINERY COMMERCE
PO BOX 535496
ATLANTA GA 30353-6220
Telephone :
Fax :

ID: 3100017384
PUCKETT MACHINERY CO
PUCKETT RENTS
PO BOX 321033
FLOWOOD MS 39232
Telephone : (601) 969-6000
Fax :

Attachment: Backhoe_Seawall_12062021 (10149 : Purchase of 2021 Backhoe Loader)

Puckett CAT

MACHINE SALES QUOTATION

Flowood (601) 969-6000
Hattiesburg (228) 832-1711
Gulfport (601) 442-1633
Brookhaven (601) 483-4511
Meridian (601) 268-2000
Natchez (601) 833-5115

Sourcewell ID#	160720
Company Name:	Hancock County
	100 South Beach Blvd S
	Bay St. Louis, MS 39520
Contact:	
Phone No:	

Quote No:	
Date:	11/9/2021
Salesman:	Jim Webb
Machine Model:	CAT 420
Serial No:	H8T00766
P. O. No:	

QTY	DESCRIPTION	PRICE
1	**NEW 2021 CATERPILLAR 420-07 BACKHOE LOADER**	$ 130,915.00
	14FT EXTENDABLE STICK, 4WD/2WS POWERSHIFT, MP HYD, DELUXE CAB,	
	TIRES, 12.5 80/19.5L-24, FLIP-OVER STABILIZER PADS,	
	24" SOIL BUCKET, RIDE CONTROL, FM BLUETOOTH RADIO	
	SOURCWELL DISCOUNT 22%-CONTRACT # 8200057236	**$ (28,801.30)**
1	NEW CATERPILLAR BUCKET-MP, 1.3 YD3, PO, BOCE	$ 7,553.00
	SOURCWELL DISCOUNT 22%-CONTRACT # 8200057236	**$ (1,161.66)**
	FREIGHT, PREP, DELIVERY	$ 2,257.00
	WARRANTY: 5 YR/5,000 HRS PREMIER	$ 6,160.00
		$ 116,922.04
	PUCKETT MACHINERY DISCOUNT	**$ (8,805.55)**
	CONTRACT # 8200057236	
	SOURCEWELL CONTRACT #032119-CAT	
	Seawall Backhoe to replace John Deere that was totaled	
	Total	**$ 108,116.49**

THIS QUOTE IS VALID FOR 30 DAYS

PRODUCT AVAILABILITY

_____ DAYS

Seller: _____

Accepted by: _____

Attachment: Backhoe_Seawall_12062021 (10149 : Purchase of 2021 Backhoe Loader)

Puckett

MACHINE SALES QUOTATION

Flowood (601) 969-6000
Hattiesburg (228) 832-1711
Gulfport (601) 442-1633
Brookhaven (601) 483-4511
Meridian (601) 268-2000
Natchez (601) 833-5115

Sourcewell ID#	160720
Company Name:	Hancock County
	100 South Beach Blvd S
	Bay St. Louis, MS 39520
Contact:	
Phone No:	

Quote No:	
Date:	11/9/2021
Salesman:	Jim Webb
Machine Model:	CAT 420
Serial No:	H8T00766
P. O. No:	

QTY	DESCRIPTION	PRICE
	Buyback Information	
	36 Months $59,500.00	
	48 Months $55,000.00	
	60 Months $45,000.00	
	BUYBACK IS BASED ON 1000 HOURS PER YEAR, NORMAL WEAR & TEAR.	
	ANY DAMAGES INCLUDING CRACKED OR BROKEN GLASS WILL BE DEDUCTED	
	IF THE BUYBACK IS EXCERCISED.	
	WE WILL ALSO REQUIRE A MINIMUM OF 50% TIRE TREAD LIFE.	
	BUYBACK IS ON A 420, CAB/AIR, 4X4, E-STICK AND MP BUCKET.	
	Total	$ -

THIS QUOTE IS VALID FOR 30 DAYS

PRODUCT AVAILABILITY

_____ DAYS

Seller: _____

Accepted by: _____

Attachment: Backhoe_Seawall_12062021 (10149 : Purchase of 2021 Backhoe Loader)

TABULATION OF QUOTES
SAND RELOCATION ALONG HANCOCK COUNTY BEACH
QUOTES REC'D: 11/30/2021 4:00 P.M.
HANCOCK COUNTY BOARD OF SUPERVISORS

			DNA Underground, LLC 16101 S. Swan Road Gulfport, MS 39503		Black Diamond Construction P.O. Box 507 Kiln, MS 39556	
DESCRIPTION	**APPX. QUANTITY**	**UNITS**	**TOTAL**	**UNIT PRICE**	**TOTAL**	**UNIT PRICE**
Load, Haul, and Spread Stockpile Sand along Beach	1.0	LS	$24,800.00	$24,800.00	$28,000.00	$28,000.00

Attachment: Bid Tab (10159 : Sand Relocation Recommendation to Award)

QUOTE PACKAGE FOR
SAND RELOCATION ALONG HANCOCK COUNTY BEACH

Sealed Quotes for the SAND RELOCATION ALONG HANCOCK COUNTY BEACH addressed to the Hancock County Board of Supervisors will be received by the Hancock County Purchasing Office, at 854 Highway 90, Bay St. Louis, Mississippi, until 4:00 P.M. local time on the **30th day of November 2021**. Any Quotes received after the time and date specified will not be considered and will be returned unopened.

Contractor's certification number or a statement that the Quote inside is less than $50,000 shall appear on the outside or exterior of the envelope or container of such Quotes, failing which said Quote shall not be opened or considered. Changes for this Quote shall not be made by notations on the exterior of the container of the Quote.

QUOTE CONTACT INFORMATION DOCUMENT

DATE: 11/29/21

FIRM NAME: Black Diamond Construction

SIGNED (Name & Title): [signature] owner Chris Zimmerman

ADDRESS OF FIRM: PO Box 509

CITY AND STATE: Kiln MS 39556

PHONE: (228) 342-2742 **FAX:**

CONTRACTOR CERT. NUMBER: 20047-MC

NOTICE TO BIDDERS:

ALL QUOTES SHOULD BE SUBMITTED ON THIS FORM, AND SHALL BE SUBMITTED IN A SEALED ENVELOPE MARKED **"SAND RELOCATION ALONG HANCOCK COUNTY BEACH"** TO BE OPENED BY HANCOCK COUNTY BOARD OF SUPERVISORS.

QUOTES NOT SUBMITTED ON THIS FORM MAY BE DISQUALIFIED. THE HANCOCK COUNTY BOARD OF SUPERVISORS RESERVES THE RIGHT TO REJECT ANY AND ALL QUOTES.

Attachment: BlackDiamond_Sand Relocation (10159 : Sand Relocation Recommendation to Award)

QUOTE

DESCRIPTION

Project is located in various locations along Hancock County Beach in Hancock County, MS. (see site locations drawings). Work will consist of loading/removal of piles of sand located in various locations along beach identified on location drawings. Sand shall be deposited and spread along shoreline or depression areas adjacent to pile locations. No placement and spreading of sand shall require more than 500' of haul. Sand shall also be removed from impacted canopy shelters in locations identified. Contractor to determine own means of methods for removal, haul, and spread. Base Quote shall consist of Lump Sum Cost per attached Quote Schedule and shall include all work and materials incidental to the Work. Notice to Proceed is expected to be issued concurrent with Notice of Award, and time will begin immediately. Thirty (30) days have been allowed for Contract Time. Notice to Proceed/Notice of Award is anticipated for Tuesday, December 4, 2021.

Existing Conditions consists primarily of sand stockpiled adjacent to pedestrian pathway and at shelters. Contractor to fully familiarize themselves with existing conditions along beach. Site visit is strongly encouraged. Estimated amount of material to be moved is 7,300cy but not limited to this amount. Contractor is to provide their own estimate of quantity, all work to be included under LS amount.

MATERIALS

Specifications for materials are indicated on the provided Drawing. If requested by the Engineer, all certifications or supply sources shall be submitted by Contractor.

NOTE: NO TRACKED EQUIPMENT ON PEDESTRIAN PATHWAY.

Attachment: BlackDiamond_Sand Relocation (10159 : Sand Relocation Recommendation to Award)

QUOTE SCHEDULE

SALES AND USE TAXES
The Contractor agrees that all federal, state and local sales and use taxes are included in the stated bid prices for the Work.

UNIT PRICE WORK – BASE QUOTE
The Contractor further proposes to accept as full payment for the Work proposed herein the amounts completed under the provisions of the Quote Documents and based on the following unit price amounts.

If awarded, insurance will be required as attached in the *Contractor's Insurance* specification. **Performance and Payment bonds in the amount of 100% of the Quote will also be required for Quotes of $25,00.00 or more.**

Payment will be made in one lump sum after all Work is complete and accepted by the Owner.

BASE QUOTE – CONTRACT TIME TO COMPLETE PROJECT – 30 CALENDAR DAYS				
Description	**Qty**	**Unit**	**LS Price**	**Amount**
Load, Haul, and Spread Stockpiled Sand along Beach	1	LS	28,000	28,000.00
TOTAL BASE QUOTE:				

Twenty Eight thousand and zero cents

FOR INFORMATION AND TECHNICAL INQUIRIES CONTACT:

HANCOCK COUNTY BOARD OF SUPERVISOR PURCHASER, APRIL SHIYOU

GEOFFREY CLEMENS AND DEVIN HERRINGTON
COMPTON ENGINEERING, INC.
228-762-3970

Attachment: BlackDiamond_Sand Relocation (10159 : Sand Relocation Recommendation to Award)

The limits of liability for the insurance required by this *Contractor's Insurance* Specification shall provide coverages for not less than the following amounts or greater where required by Laws and Regulations:

1. Worker's Compensation, and related coverage:
   - a. State: Statutory
   - b. Applicable Federal: Statutory (e.g. Longshoreman's)
   - c. Employer's Liability: $100,000 or Statutory

2. Contractor's General Liability which shall include completed operations and product liability coverages and eliminate the exclusion with respect to property under the care, custody and control of Contractor:

a.	General Aggregate:	$ 1,000,000.00
b.	Products- Completed Operations Aggregate	$ 1,000,000.00
c.	Personal and Advertising Injury	$ 1,000,000.00
d.	Each Occurrence (Bodily Injury and Property Damage)	$ 1,000,000.00
e.	Property Damage liability insurance will provide Explosion, Collapse and Under-ground coverages where applicable.	
f.	Excess or Umbrella Liability	
	1) General Aggregate	$ 1,000,000.00
	2) Each Occurrence	$ 1,000,000.00

3. Automobile Liability:

a.	Bodily Injury:	
	Each Person	$ 1,000,000.00
	Each Accident	$ 1,000,000.00
b.	Property Damage:	
	Each Accident	$ 1,000,000.00
c.	Combined Single:	
	Limit of	$ 1,000,000.00

4. The Contractual Liability coverage shall provide coverage for not less than the following amounts:

a.	Bodily Injury:	
	Each Person	$ 1,000,000.00
	Annual Aggregate	$ 1,000,000.00
b.	Property Damage:	
	Each Accident	$ 1,000,000.00
	Annual Aggregate	$ 1,000,000.00

5. The list of names, other persons, or entities to be included on the policy as additional insured are as follows:
   Where applicable, all insurance policies shall name the Owner and Engineer as herein before defined as additional insured.

Attachment: BlackDiamond_Sand Relocation (10159 : Sand Relocation Recommendation to Award)

QUOTE PACKAGE FOR
SAND RELOCATION ALONG HANCOCK COUNTY BEACH

Sealed Quotes for the SAND RELOCATION ALONG HANCOCK COUNTY BEACH addressed to the Hancock County Board of Supervisors will be received by the Hancock County Purchasing Office, at 854 Highway 90, Bay St. Louis, Mississippi, until 4:00 P.M. local time on the **30th day of November 2021**. Any Quotes received after the time and date specified will not be considered and will be returned unopened.

Contractor's certification number or a statement that the Quote inside is less than $50,000 shall appear on the outside or exterior of the envelope or container of such Quotes, failing which said Quote shall not be opened or considered. Changes for this Quote shall not be made by notations on the exterior of the container of the Quote.

QUOTE CONTACT INFORMATION DOCUMENT

DATE: 11/30/21

FIRM NAME: DNA Underground, LLC

SIGNED (Name & Title): Dustin Gartman / Owner

ADDRESS OF FIRM: 16101 S Swan Road

CITY AND STATE: Gulfport, MS 39503

PHONE: (228) 284-5049 **FAX:** (228) 284-5049

CONTRACTOR CERT. NUMBER: 20907-MC

NOTICE TO BIDDERS:

ALL QUOTES SHOULD BE SUBMITTED ON THIS FORM, AND SHALL BE SUBMITTED IN A SEALED ENVELOPE MARKED **"SAND RELOCATION ALONG HANCOCK COUNTY BEACH"** TO BE OPENED BY HANCOCK COUNTY BOARD OF SUPERVISORS.

QUOTES NOT SUBMITTED ON THIS FORM MAY BE DISQUALIFIED. THE HANCOCK COUNTY BOARD OF SUPERVISORS RESERVES THE RIGHT TO REJECT ANY AND ALL QUOTES.

Attachment: DNA_Sand Relocation (10159 : Sand Relocation Recommendation to Award)

QUOTE

DESCRIPTION

Project is located in various locations along Hancock County Beach in Hancock County, MS. (see site locations drawings). Work will consist of loading/removal of piles of sand located in various locations along beach identified on location drawings. Sand shall be deposited and spread along shoreline or depression areas adjacent to pile locations. No placement and spreading of sand shall require more than 500' of haul. Sand shall also be removed from impacted canopy shelters in locations identified. Contractor to determine own means of methods for removal, haul, and spread. Base Quote shall consist of Lump Sum Cost per attached Quote Schedule and shall include all work and materials incidental to the Work. Notice to Proceed is expected to be issued concurrent with Notice of Award, and time will begin immediately. Thirty (30) days have been allowed for Contract Time. Notice to Proceed/Notice of Award is anticipated for Tuesday, December 4, 2021.

Existing Conditions consists primarily of sand stockpiled adjacent to pedestrian pathway and at shelters. Contractor to fully familiarize themselves with existing conditions along beach. Site visit is strongly encouraged. Estimated amount of material to be moved is 7,300cy but not limited to this amount. Contractor is to provide their own estimate of quantity, all work to be included under LS amount.

MATERIALS

Specifications for materials are indicated on the provided Drawing. If requested by the Engineer, all certifications or supply sources shall be submitted by Contractor.

NOTE: NO TRACKED EQUIPMENT ON PEDESTRIAN PATHWAY.

Attachment: DNA_Sand Relocation (10159 : Sand Relocation Recommendation to Award)

QUOTE SCHEDULE

SALES AND USE TAXES
The Contractor agrees that all federal, state and local sales and use taxes are included in the stated bid prices for the Work.

UNIT PRICE WORK – BASE QUOTE
The Contractor further proposes to accept as full payment for the Work proposed herein the amounts completed under the provisions of the Quote Documents and based on the following unit price amounts.

If awarded, insurance will be required as attached in the *Contractor's Insurance* specification. **Performance and Payment bonds in the amount of 100% of the Quote will also be required for Quotes of $25,00.00 or more.**

Payment will be made in one lump sum after all Work is complete and accepted by the Owner.

BASE QUOTE – CONTRACT TIME TO COMPLETE PROJECT – 30 CALENDAR DAYS				
Description	**Qty**	**Unit**	**LS Price**	**Amount**
Load, Haul, and Spread Stockpiled Sand along Beach	1	LS	24,800.00	24,800.00
TOTAL BASE QUOTE:			24,800.00	

FOR INFORMATION AND TECHNICAL INQUIRIES CONTACT:

HANCOCK COUNTY BOARD OF SUPERVISOR PURCHASER, APRIL SHIYOU

GEOFFREY CLEMENS AND DEVIN HERRINGTON
COMPTON ENGINEERING, INC.
228-762-3970

Attachment: DNA_Sand Relocation (10159 : Sand Relocation Recommendation to Award)

Contractor's Insurance

The limits of liability for the insurance required by this *Contractor's Insurance* Specification shall provide coverages for not less than the following amounts or greater where required by Laws and Regulations:

1. Worker's Compensation, and related coverage:
   a. State: Statutory
   b. Applicable Federal: Statutory (e.g. Longshoreman's)
   c. Employer's Liability: $100,000 or Statutory

2. Contractor's General Liability which shall include completed operations and product liability coverages and eliminate the exclusion with respect to property under the care, custody and control of Contractor:

   a. General Aggregate: $ 1,000,000.00
   b. Products- Completed Operations Aggregate $ 1,000,000.00
   c. Personal and Advertising Injury $ 1,000,000.00
   d. Each Occurrence (Bodily Injury and Property Damage) $ 1,000,000.00
   e. Property Damage liability insurance will provide Explosion, Collapse and Under-ground coverages where applicable.
   f. Excess or Umbrella Liability
      1) General Aggregate $ 1,000,000.00
      2) Each Occurrence $ 1,000,000.00

3. Automobile Liability:
   a. Bodily Injury:
      Each Person $ 1,000,000.00
      Each Accident $ 1,000,000.00

   b. Property Damage:
      Each Accident $ 1,000,000.00

   c. Combined Single:
      Limit of $ 1,000,000.00

4. The Contractual Liability coverage shall provide coverage for not less than the following amounts:

   a. Bodily Injury:
      Each Person $ 1,000,000.00
      Annual Aggregate $ 1,000,000.00

   b. Property Damage:
      Each Accident $ 1,000,000.00
      Annual Aggregate $ 1,000,000.00

5. The list of names, other persons, or entities to be included on the policy as additional insured are as follows:
   Where applicable, all insurance policies shall name the Owner and Engineer as herein before defined as additional insured.

Attachment: DNA_Sand Relocation (10159 : Sand Relocation Recommendation to Award)

SECTION 00520
CONTRACT

THIS AGREEMENT is by and between **HANCOCK COUNTY BOARD OF SUPERVISORS**

(Owner) and _____

(Contractor).

Owner and Contractor, in consideration of the mutual covenants set forth herein, agree as follows:

ARTICLE 1 - WORK

1.01 Contractor shall complete all Work as specified or indicated in the Contract Documents. The Work is generally described as follows:

Work will consist of loading/removal of piles of sand located in various locations along beach identified on location drawings. Sand shall be deposited and spread along shoreline or depression areas adjacent to pile locations. No placement and spreading of sand shall require more than 500' of haul. Sand shall also be removed in similar locations from impacted canopy shelters in locations identified.

ARTICLE 2 - THE PROJECT

2.01 The Project for which the Work under the Contract Documents may be the whole or only a part is generally described as follows:

Work will consist of loading/removal of piles of sand located in various locations along beach identified on location drawings. Sand shall be deposited and spread along shoreline or depression areas adjacent to pile locations. No placement and spreading of sand shall require more than 500' of haul. Sand shall also be removed in similar locations from impacted canopy shelters in locations identified.

ARTICLE 3 - ENGINEER

3.01 The Project has been designed by:

Compton Engineering, Inc.
3036 Longfellow Drive
Bay St. Louis, MS 39520

Compton Engineering, who is to act as Owner's representative, assumes all duties and responsibilities, and have the rights and authority assigned to Engineer in the Contract Documents in connection with the completion of the Work in accordance with the Contract Documents.

ARTICLE 4 - CONTRACT TIMES

4.01 Time of the Essence

A. All time limits for Milestones, if any, Substantial Completion, and completion and readiness for final payment as stated in the Contract Documents are of the essence of the Contract. Time shall commence running at the time of execution of this agreement.

4.02 Days to Achieve Substantial Completion and Final Payment

A. The Work will be substantially completed and ready for final payment within thirty (30) calendar days after the date when the Contract Times commence to run.

Attachment: DNA_Sand Relocation (10159 : Sand Relocation Recommendation to Award)

4.03 Liquidated Damages

A. Contractor and Owner recognize that time is of the essence of this Agreement and that Owner will suffer financial loss if the Work is not completed within the times specified in Paragraph 4.02 above. The parties also recognize the delays, expense, and difficulties involved in proving in a legal or arbitration proceeding the actual loss suffered by Owner if the Work is not completed on time. Accordingly, instead of requiring any such proof, Owner and Contractor agree that as liquidated damages for delay (but not as a penalty), Contractor shall pay Owner **$250.00** for each day that expires after the time specified in Paragraph 4.02 for Substantial Completion until the Work is substantially complete and ready for final payment.

ARTICLE 5 - CONTRACT PRICE

5.01 Owner shall pay Contractor for completion of the Work in accordance with the Contract Documents an amount in current funds equal to the sum of the amounts determined below:

Base Bid:

Alternate: N/A

A. For all Work, at the prices stated in Contractor's Bid, attached hereto as an exhibit.

ARTICLE 6 - PAYMENT PROCEDURES

6.01 Submittal and Processing of Payments

A. Contractor shall submit Applications for Payment to Engineer for its review, who will provide its recommendation to the City in the normal course of the City's schedule. All invoices must be received by the City by the published docket schedule for placement on the agenda.

6.02 Progress Payments; Retainage

A. Owner shall make payment in full upon completion and acceptance by the Owner on the basis of the Contractor's Application for Payment. All such payments will be measured by the number of units completed as provided in the unit price bid.

ARTICLE 7 - INTEREST

7.01 All moneys not paid when due shall bear interest at the rate specified by Mississippi State Law.

ARTICLE 8 – CONTRACTOR'S REPRESENTATIONS

8.01 In order to induce Owner to enter into this Agreement Contractor makes the following representations:

A. Contractor has examined and carefully studied the Contract Documents and the other related data identified in the Bidding Documents.

B. Contractor has visited the Site and become familiar with and is satisfied as to the general, local, and Site conditions that may affect cost, progress, and performance of the Work.

C. Contractor is familiar with and is satisfied as to all federal, state, and local Laws and Regulations that may affect cost, progress, and performance of the Work.

D. Contractor has carefully studied all: (1) reports of explorations and tests of subsurface conditions at or contiguous to the Site and all drawings of physical conditions relating to existing surface or subsurface structures at the Site (except Underground Facilities), if any, that have been identified in Paragraph SC-4.02 of the Supplementary Conditions as containing reliable "technical data," and (2) reports and drawings of Hazardous Environmental Conditions, if any, at the Site that have been identified in Paragraph SC-4.06 of the Supplementary Conditions as containing reliable "technical data."

Attachment: DNA_Sand Relocation (10159 : Sand Relocation Recommendation to Award)

E. Contractor has considered the information known to Contractor; information commonly known to contractors doing business in the locality of the site; information and observations obtained from visits to the Site; the Contract Documents; and the Site-related reports and drawings identified in the Contract Documents, with respect to the effect of such information, observations, and documents on (1) the cost, progress, and performance of the Work; (2) the means, methods, techniques, sequences, and procedures of construction to be employed by Contractor, including any specific means, methods, techniques, sequences, and procedures of construction expressly required by the Contract Documents; and (3) Contractor's safety precautions and programs.

F. Based on the information and observations referred to in Paragraph 8.01.E above, Contractor does not consider that further examinations, investigations, explorations, tests, studies, or data are necessary for the performance of the Work at the Contract Price, within the Contract Times, and in accordance with the other terms and conditions of the Contract Documents.

G. Contractor is aware of the general nature of work to be performed by Owner and others at the Site that relates to the Work as indicated in the Contract Documents.

H. Contractor has given Engineer written notice of all conflicts, errors, ambiguities, or discrepancies that Contractor has discovered in the Contract Documents, and the written resolution thereof by Engineer is acceptable to Contractor.

I. The Contract Documents are generally sufficient to indicate and convey understanding of all terms and conditions for performance and furnishing of the Work.

ARTICLE 9 - CONTRACT DOCUMENTS

9.01 Contents

A. The Contract Documents consist of the following:

1. This Agreement (pages 1 to 5, inclusive).

2. Exhibits to this Agreement (enumerated as follows):

a. Contractor's Quote (pages _ to _, inclusive).

b. Sheet C1.0 Chicot Street Sewer Repair Proposed Repair Plan & Details.

3. The following which may be delivered or issued on or after the Effective Date of the Agreement and are not attached hereto:

a. Notice to Proceed.

b. Work Change Directives.

c. Change Order(s).

B. The documents listed in Paragraph 9.01.A are attached to this Agreement (except as expressly noted otherwise above).

C. There are no Contract Documents other than those listed above in this Article 9.

D. The Contract Documents may only be amended, modified, or supplemented by Change Order.

ARTICLE 10 - MISCELLANEOUS

10.01 N/A

10.02 Assignment of Contract

A. No assignment by a party hereto of any rights under or interests in the Contract will be binding on another party hereto without the written consent of the party sought to be bound; and, specifically but without limitation, moneys that may become due and moneys that are due may not be assigned without such consent (except to the extent that the effect of this

Attachment: DNA_Sand Relocation (10159 : Sand Relocation Recommendation to Award)

restriction may be limited by law), and unless specifically stated to the contrary in any written consent to an assignment, no assignment will release or discharge the assignor from any duty or responsibility under the Contract Documents.

10.03 Successors and Assigns

A. Owner and Contractor each binds itself, its partners, successors, assigns, and legal representatives to the other party hereto, its partners, successors, assigns, and legal representatives in respect to all covenants, agreements, and obligations contained in the Contract Documents.

10.04 Severability

A. Any provision or part of the Contract Documents held to be void or unenforceable under any Law or Regulation shall be deemed stricken, and all remaining provisions shall continue to be valid and binding upon Owner and Contractor, who agree that the Contract Documents shall be reformed to replace such stricken provision or part thereof with a valid and enforceable provision that comes as close as possible to expressing the intention of the stricken provision.

10.05 Contractor's Certifications

A. Contractor certifies that it has not engaged in corrupt, fraudulent, collusive, or coercive practices in competing for or in executing the Contract. For the purposes of this Paragraph 10.05:

1. "corrupt practice" means the offering, giving, receiving, or soliciting of any thing of value likely to influence the action of a public official in the bidding process or in the Contract execution;

2. "fraudulent practice" means an intentional misrepresentation of facts made (a) to influence the bidding process or the execution of the Contract to the detriment of Owner, (b) to establish Bid or Contract prices at artificial non-competitive levels, or (c) to deprive Owner of the benefits of free and open competition;

3. "collusive practice" means a scheme or arrangement between two or more Bidders, with or without the knowledge of Owner, a purpose of which is to establish Bid prices at artificial, non-competitive levels; and

4. "coercive practice" means harming or threatening to harm, directly or indirectly, persons or their property to influence their participation in the bidding process or affect the execution of the Contract.

10.06 Other Provisions: N/A

Attachment: DNA_Sand Relocation (10159 : Sand Relocation Recommendation to Award)

IN WITNESS WHEREOF, Owner and Contractor have signed this Agreement in duplicate. One counterpart each has been delivered to Owner and Contractor. All portions of the Contract Documents have been signed or identified by Owner and Contractor or on their behalf.

This Agreement will be effective on _____, _____ (which is the Effective Date of the Agreement).

OWNER:	CONTRACTOR:
HANCOCK COUNTY BOARD OF SUPERVISORS	
By:	By:
Title:	Title:
[CORPORATE SEAL]	[CORPORATE SEAL]
Attest:	Attest:
Title:	Title:
Address for giving notices:	Address for giving notices:
854 Hwy 90	
Bay St. Louis, MS 39520	
(If Owner is a corporation, attach evidence of authority to sign. If Owner is a public body, attach evidence of authority to sign and resolution or other documents authorizing execution of Owner-Contractor Agreement.)	License No.: _____ (Where applicable)
	Agent for service or process:
	(If Contractor is a corporation or a partnership, attach evidence of authority to sign.)

Attachment: DNA_Sand Relocation (10159 : Sand Relocation Recommendation to Award)

SECTION 00610
PERFORMANCE BOND

Any singular reference to Contractor, Surety, Owner, or other party shall be considered plural where applicable.

CONTRACTOR (Name and Address):

SURETY (Name and Address of Principal Place of Business):

OWNER (Name and Address):

Hancock County Board of Supervisors
854 Hwy 90
Bay St. Louis, MS 39520

CONTRACT
Date:
Amount:
Description (Name and Location):

Sand Relocation along Hancock County Beach

BOND
Bond Number:
Date (Not earlier than Contract Date):
Amount:
Modifications to this Bond Form:

Surety and Contractor, intending to be legally bound hereby, subject to the terms printed on the reverse side hereof, do each cause this Performance Bond to be duly executed on its behalf by its authorized officer, agent, or representative.

CONTRACTOR AS PRINCIPAL
Company:

Signature: _____ (Seal)
Name and Title:

SURETY

_____ (Seal)
Surety's Name and Corporate Seal

By: _____
Signature and Title
(Attach Power of Attorney)

(Space is provided below for signatures of additional parties, if required.)

Attest: _____
Signature and Title

CONTRACTOR AS PRINCIPAL
Company:

Signature: _____ (Seal)
Name and Title:

SURETY

_____ (Seal)
Surety's Name and Corporate Seal

By: _____
Signature and Title
(Attach Power of Attorney)

Attest: _____
Signature and Title:

Attachment: DNA_Sand Relocation (10159 : Sand Relocation Recommendation to Award)

1. Contractor and Surety, jointly and severally, bind themselves, their heirs, executors, administrators, successors, and assigns to Owner for the performance of the Contract, which is incorporated herein by reference.

2. If Contractor performs the Contract, Surety and Contractor have no obligation under this Bond, except to participate in conferences as provided in Paragraph 3.1.

3. If there is no Owner Default, Surety's obligation under this Bond shall arise after:

3.1. Owner has notified Contractor and Surety, at the addresses described in Paragraph 10 below, that Owner is considering declaring a Contractor Default and has requested and attempted to arrange a conference with Contractor and Surety to be held not later than 15 days after receipt of such notice to discuss methods of performing the Contract. If Owner, Contractor and Surety agree, Contractor shall be allowed a reasonable time to perform the Contract, but such an agreement shall not waive Owner's right, if any, subsequently to declare a Contractor Default; and

3.2. Owner has declared a Contractor Default and formally terminated Contractor's right to complete the Contract. Such Contractor Default shall not be declared earlier than 20 days after Contractor and Surety have received notice as provided in Paragraph 3.1; and

3.3. Owner has agreed to pay the Balance of the Contract Price to:

1. Surety in accordance with the terms of the Contract;

2. Another contractor selected pursuant to Paragraph 4.3 to perform the Contract.

4. When Owner has satisfied the conditions of Paragraph 3, Surety shall promptly and at Surety's expense take one of the following actions:

4.1. Arrange for Contractor, with consent of Owner, to perform and complete the Contract; or

4.2. Undertake to perform and complete the Contract itself, through its agents or through independent contractors; or

4.3. Obtain bids or negotiated proposals from qualified contractors acceptable to Owner for a contract for performance and completion of the Contract, arrange for a contract to be prepared for execution by Owner and Contractor selected with Owner's concurrence, to be secured with performance and payment bonds executed by a qualified surety equivalent to the bonds issued on the Contract, and pay to Owner the amount of damages as described in Paragraph 6 in excess of the Balance of the Contract Price incurred by Owner resulting from Contractor Default; or

4.4. Waive its right to perform and complete, arrange for completion, or obtain a new contractor and with reasonable promptness under the circumstances:

1. After investigation, determine the amount for which it may be liable to Owner and, as soon as practicable after the amount is determined, tender payment therefor to Owner; or

2. Deny liability in whole or in part and notify Owner citing reasons therefor.

5. If Surety does not proceed as provided in Paragraph 4 with reasonable promptness, Surety shall be deemed to be in default on this Bond 15 days after receipt of an additional written notice from Owner to Surety demanding that Surety perform its obligations under this Bond, and Owner shall be entitled to enforce any remedy available to Owner. If Surety proceeds as provided in Paragraph 4.4, and Owner refuses the payment tendered or Surety has denied liability, in whole or in part, without further notice Owner shall be entitled to enforce any remedy available to Owner.

6. After Owner has terminated Contractor's right to complete the Contract, and if Surety elects to act under Paragraph 4.1, 4.2, or 4.3 above, then the responsibilities of Surety to Owner shall not be greater than those of Contractor under the Contract, and the responsibilities of Owner to Surety shall not be greater than those of Owner under the Contract. To a limit of the amount of this Bond, but subject to commitment by Owner of the Balance of the Contract Price to mitigation of costs and damages on the Contract, Surety is obligated without duplication for:

6.1. The responsibilities of Contractor for correction of defective Work and completion of the Contract;

6.2. Additional legal, design professional, and delay costs resulting from Contractor's Default, and resulting from the actions or failure to act of Surety under Paragraph 4, as well as any and all professional costs related to any defects or default of Contractor; and

6.3. Liquidated damages, or if no liquidated damages are specified in the Contract, actual damages caused by delayed performance or non-performance of Contractor.

7. Surety shall not be liable to Owner or others for obligations of Contractor that are unrelated to the Contract, and the Balance of the Contract Price shall not be reduced or set off on account of any such unrelated obligations. No right of action shall accrue on this Bond to any person or entity other than Owner or its heirs, executors, administrators, or successors.

8. Surety hereby waives notice of any change, including changes of time, to Contract or to related subcontracts, purchase orders, and other obligations.

9. Any proceeding, legal or equitable, under this Bond may be instituted in any court of competent jurisdiction in the location in which the Work or part of the Work is located and shall be instituted within two years after Contractor Default or within two years after Contractor ceased working or within two years after Surety refuses or fails to perform its obligations under this Bond, whichever occurs first. If the provisions of this paragraph are void or prohibited by law, the minimum period of limitation available to sureties as a defense in the jurisdiction of the suit shall be applicable.

10. Notice to Surety, Owner, or Contractor shall be mailed or delivered to the address shown on the signature page.

11. When this Bond has been furnished to comply with a statutory requirement in the location where the Contract was to be performed, any provision in this Bond conflicting with said statutory requirement shall be deemed deleted herefrom and provisions conforming to such statutory requirement shall be deemed incorporated herein. The intent is that this Bond shall be construed as a statutory bond and not as a common law bond.

12. Definitions.

12.1 Balance of the Contract Price: The total amount payable by Owner to Contractor under the Contract after all proper adjustments have been made, including allowance to Contractor of any amounts received or to be received by Owner in settlement of insurance or other Claims for damages to which Contractor is entitled, reduced by all valid and proper payments made to or on behalf of Contractor under the Contract.

12.2. Contract: The agreement between Owner and Contractor identified on the signature page, including all Contract Documents and changes thereto.

12.3. Contractor Default: Failure of Contractor, which has neither been remedied nor waived, to perform or otherwise to comply with the terms of the Contract.

12.4. Owner Default: Failure of Owner, which has neither been remedied nor waived, to pay Contractor as required by the Contract or to perform and complete or comply with the other terms thereof.

FOR INFORMATION ONLY – Name, Address and Telephone
Surety Agency or Broker
Owner's Representative (engineer or other party)

Attachment: DNA_Sand Relocation (10159 : Sand Relocation Recommendation to Award)

SECTION 00615
PAYMENT BOND

Any singular reference to Contractor, Surety, Owner, or other party shall be considered plural where applicable.

CONTRACTOR (Name and Address):

SURETY (Name and Address of Principal Place of Business):

OWNER (Name and Address):

Hancock County Board of Supervisors
854 Hwy 90
Bay St. Louis, MS 39520

CONTRACT
Date:
Amount:
Description (Name and Location):

Sand Relocation along Hancock County Beach

BOND
Bond Number:
Date (Not earlier than Contract Date):
Amount:
Modifications to this Bond Form:

Surety and Contractor, intending to be legally bound hereby, subject to the terms printed on the reverse side hereof, do each cause this Payment Bond to be duly executed on its behalf by its authorized officer, agent, or representative.

CONTRACTOR AS PRINCIPAL
Company:

Signature: _____ (Seal)
Name and Title:

SURETY

_____ (Seal)
Surety's Name and Corporate Seal

By: _____
Signature and Title
(Attach Power of Attorney)

(Space is provided below for signatures of additional parties, if required.)

Attest: _____
Signature and Title

CONTRACTOR AS PRINCIPAL
Company:

Signature: _____ (Seal)
Name and Title:

SURETY

_____ (Seal)
Surety's Name and Corporate Seal

By: _____
Signature and Title
(Attach Power of Attorney)

Attest: _____
Signature and Title:

Attachment: DNA_Sand Relocation (10159 : Sand Relocation Recommendation to Award)

1. Contractor and Surety, jointly and severally, bind themselves, their heirs, executors, administrators, successors, and assigns to Owner to pay for labor, materials, and equipment furnished by Claimants for use in the performance of the Contract, which is incorporated herein by reference.

2. With respect to Owner, this obligation shall be null and void if Contractor:

2.1. Promptly makes payment, directly or indirectly, for all sums due Claimants, and

2.2. Defends, indemnifies, and holds harmless Owner from all claims, demands, liens, or suits alleging non-payment by Contractor by any person or entity who furnished labor, materials, or equipment for use in the performance of the Contract, provided Owner has promptly notified Contractor and Surety (at the addresses described in Paragraph 12) of any claims, demands, liens, or suits and tendered defense of such claims, demands, liens, or suits to Contractor and Surety, and provided there is no Owner Default.

3. With respect to Claimants, this obligation shall be null and void if Contractor promptly makes payment, directly or indirectly, for all sums due.

4. Surety shall have no obligation to Claimants under this Bond until:

4.1. Claimants who are employed by or have a direct contract with Contractor have given notice to Surety (at the addresses described in Paragraph 12) and sent a copy, or notice thereof, to Owner, stating that a claim is being made under this Bond and, with substantial accuracy, the amount of the claim.

4.2. Claimants who do not have a direct contract with Contractor:

1. Have furnished written notice to Contractor and sent a copy, or notice thereof, to Owner, within 90 days after having last performed labor or last furnished materials or equipment included in the claim stating, with substantial accuracy, the amount of the claim and the name of the party to whom the materials or equipment were furnished or supplied, or for whom the labor was done or performed; and

2. Have either received a rejection in whole or in part from Contractor, or not received within 30 days of furnishing the above notice any communication from Contractor by which Contractor had indicated the claim will be paid directly or indirectly; and

3. Not having been paid within the above 30 days, have sent a written notice to Surety and sent a copy, or notice thereof, to Owner, stating that a claim is being made under this Bond and enclosing a copy of the previous written notice furnished to Contractor.

5. If a notice by a Claimant required by Paragraph 4 is provided by Owner to Contractor or to Surety, that is sufficient compliance.

6. When a Claimant has satisfied the conditions of Paragraph 4, the Surety shall promptly and at Surety's expense take the following actions:

6.1. Send an answer to that Claimant, with a copy to Owner, within 45 days after receipt of the claim, stating the amounts that are undisputed and the basis for challenging any amounts that are disputed.

6.2. Pay or arrange for payment of any undisputed amounts.

7. Surety's total obligation shall not exceed the amount of this Bond, and the amount of this Bond shall be credited for any payments made in good faith by Surety.

8. Amounts owed by Owner to Contractor under the Contract shall be used for the performance of the Contract and to satisfy claims, if any, under any performance bond. By Contractor furnishing and Owner accepting this Bond, they agree that all funds earned by Contractor in the performance of the Contract are dedicated to satisfy obligations of Contractor and Surety under this Bond, subject to Owner's priority to use the funds for the completion of the Work.

9. Surety shall not be liable to Owner, Claimants, or others for obligations of Contractor that are unrelated to the Contract. Owner shall not be liable for payment of any costs or expenses of any Claimant under this Bond, and shall have under this Bond no obligations to make payments to, give notices on behalf of, or otherwise have obligations to Claimants under this Bond.

10. Surety hereby waives notice of any change, including changes of time, to the Contract or to related Subcontracts, purchase orders and other obligations.

11. No suit or action shall be commenced by a Claimant under this Bond other than in a court of competent jurisdiction in the location in which the Work or part of the Work is located or after the expiration of one year from the date (1) on which the Claimant gave the notice required by Paragraph 4.1 or Paragraph 4.2.3, or (2) on which the last labor or service was performed by anyone or the last materials or equipment were furnished by anyone under the Construction Contract, whichever of (1) or (2) first occurs. If the provisions of this paragraph are void or prohibited by law, the minimum period of limitation available to sureties as a defense in the jurisdiction of the suit shall be applicable.

12. Notice to Surety, Owner, or Contractor shall be mailed or delivered to the addresses shown on the signature page. Actual receipt of notice by Surety, Owner, or Contractor, however accomplished, shall be sufficient compliance as of the date received at the address shown on the signature page.

13. When this Bond has been furnished to comply with a statutory requirement in the location where the Contract was to be performed, any provision in this Bond conflicting with said statutory requirement shall be deemed deleted herefrom and provisions conforming to such statutory requirement shall be deemed incorporated herein. The intent is that this Bond shall be construed as a statutory Bond and not as a common law bond.

14. Upon request of any person or entity appearing to be a potential beneficiary of this Bond, Contractor shall promptly furnish a copy of this Bond or shall permit a copy to be made.

15. DEFINITIONS

15.1. Claimant: An individual or entity having a direct contract with Contractor, or with a first-tier subcontractor of Contractor, to furnish labor, materials, or equipment for use in the performance of the Contract. The intent of this Bond shall be to include without limitation in the terms "labor, materials or equipment" that part of water, gas, power, light, heat, oil, gasoline, telephone service, or rental equipment used in the Contract, architectural and engineering services required for performance of the Work of Contractor and Contractor's Subcontractors, and all other items for which a mechanic's lien may be asserted in the jurisdiction where the labor, materials, or equipment were furnished.

15.2. Contract: The agreement between Owner and Contractor identified on the signature page, including all Contract Documents and changes thereto.

15.3. Owner Default: Failure of Owner, which has neither been remedied nor waived, to pay Contractor as required by the Contract or to perform and complete or comply with the other terms thereof.

FOR INFORMATION ONLY – Name, Address and Telephone
Surety Agency or Broker:
Owner's Representative (engineer or other party):

Attachment: DNA_Sand Relocation (10159 : Sand Relocation Recommendation to Award)



1 C0.0 SAND PILE LOCATION MAP
SCALE: 1" = 1,500'

TYPICAL SAND PILE

TYPICAL SAND PILE

SAND PILE @ LIGHT HOUSE

SAND PILE @ LIGHT HOUSE

SAND PILE @ COMFORT STATION

SAND PILE @ COMFORT STATION

11-22-21 ISSUED FOR REVIEW TP GC

COMPTON ENGINEERING, INC.
ENGINEERING, SURVEYING & ENVIRONMENTAL SERVICES
PASCAGOULA • BILOXI • BAY ST. LOUIS
228-762-3970 228-432-2133 228-467-2770
www.comptonengineering.com

HANCOCK COUNTY BOARD OF SUPERVISORS
SAND BEACH RENOURISHMENT & REPAIRS

SAND PILE LOCATION MAP

SCALE: AS NOTED
JOB NO.: 221-190
DATE:
DSGN.: G. CLEMENS
DWG. BY: T. PARKER
CHK.:
APVD.: GC

C0.0

M:\2021\221-190 - HCBOS - County Engineer\Quote - Sand Relocation Along HC Beach\C0.0.dwg, 11/22/2021 9:41:08 AM, tommy, DWG To PDF.pc3

Attachment: DNA_Sand Relocation (10159 : Sand Relocation Recommendation to Award)

DNA UNDERGROUND, LLC
16101 S Swan Road
Gulfport, MS 39503
Phone/Fax: (228) 284-5049
Cell: (228) 216-0863

November 30, 2021

Sand Relocation Along Hancock County Beach

I, Dustin Gartman, hereby ceritify that I have read and understand the plans and contract documents for the above mentioned project and that I am the Owner of DNA Underground, LLC, and I am authorized to execute and submit proposals, bids and execute agreements on behalf of DNA Underground, LLC.

_____ (Signature of Affiant)

Subscribed and sworn to before me this 30 day of November, 2021.

_____ Notary Public

My Commission Expires: June 11, 2025

STATE OF MISSISSIPPI
NOTARY PUBLIC
ID # 120480
MICHELE D. GILLIHAN
Commission Expires
June 11, 2025
HARRISON COUNTY

Attachment: DNA_Sand Relocation (10159 : Sand Relocation Recommendation to Award)

State of Mississippi

BOARD OF CONTRACTORS

ACTIVE

DNA UNDERGROUND LLC
16101 S SWAN RD
GULFPORT, MS 39503

is duly registered and entitled to perform

1) CULVERTS AND DRAINAGE STRUCTURES 2) DEMOLITION
3) DIRECTIONAL BORING/PIPE INSTALLATION 4) DREDGING
5) HIGHWAY, STREET AND BRIDGE CONSTRUCTION 6) INSTALLATION OF LININGS AND COATINGS
7) MARINE CONSTRUCTION 8) UNDERGROUND UTILITIES

We have hereunto set our hand and caused the Seal of the Mississippi Board of Contractors to be affixed this 22 day of Dec., 2020

BOARD OF CONTRACTORS ★ STATE OF MISSISSIPPI ★

CERTIFICATE OF RESPONSIBILITY
No. 20907-MC
Expires Dec. 22, 2021

Joel A. Caudle

CHAIRMAN OF THE BOARD

Attachment: DNA_Sand Relocation (10159 : Sand Relocation Recommendation to Award)

COMPTON ENGINEERING, INC.
ENGINEERING, SURVEYING & ENVIRONMENTAL SERVIC

3036 Longfellow Drive
P.O. Box 2795
Bay St. Louis, MS 39521

Phone: 228.467.2770
Fax: 228.467.2720

comptonengineering.com

December 2, 2021

Hancock County Board of Supervisors
854 Highway 90
Bay St. Louis, MS 39520

Re: Sand Relocation Along Hancock County Beach

Dear Board Members:

Attached please find a copy of the Certified Bid Tabulation for Quotes taken on November 30, 2021 at 4:00 p.m. for the above referenced project.

We have completed our evaluation and recommend award to the low Quote, DNA Underground, LLC in the amount of Twenty-Four Thousand, Eight Hundred Dollars and 00/100 Cents $24,800.00).

If you have any questions, please advise.

Sincerely,

COMPTON ENGINEERING, INC,

Geoffrey Clemens, P.E.

GFC:dm

Attachment

PASCAGOULA
BILOXI
BAY ST. LOUIS

Attachment: Recommendation to Award_signed (10159 : Sand Relocation Recommendation to Award)

TABULATION OF QUOTES
SAND RELOCATION ALONG HANCOCK COUNTY BEACH
QUOTES REC'D: 11/30/2021 4:00 P.M.
HANCOCK COUNTY BOARD OF SUPERVISORS

			DNA Underground, LLC 16101 S. Swan Road Gulfport, MS 39503		Black Diamond Construction P.O. Box 507 Kiln, MS 39556	
DESCRIPTION	**APPX. QUANTITY**	**UNITS**	**TOTAL**	**UNIT PRICE**	**TOTAL**	**UNIT PRICE**
Load, Haul, and Spread Stockpile Sand along Beach	1.0	LS	$24,800.00	$24,800.00	$28,000.00	$28,000.00

Attachment: Recommendation to Award_signed (10159 : Sand Relocation Recommendation to Award)

Regular Meeting of the Hancock County Planning Commission held on October 21, 2021

Those Present: Farve, Koenig and Kellar

Also Present
Anthony Cuevas, Director of Planning & Zoning

Minutes of Previous Meetings: The minutes of the October 7, 2021 regular meeting were unanimously adopted on the motion of Commissioner Farve.

Joshua Foster and Jerod Breaux d/b/a Old Sawmill LLC- Variance Request-Tabled from October 7, 2021

The Commission tabled the application once more for clarity on the application concerning the moving of lot lines from the previous approved mini subdivision unanimously adopted on the motion of Commissioner Koenig.

McLeod Joyner Properties LP being represented by Sue Ashman (agent)-Mini Subdivision

The Commission considered the application of McLeod Joyner Properties LP being represented by Sue Ashman (agent) requesting to divide a 26-acre parcel of property into 5 separate parcels of property. The property is located south of the intersection of Runnymede Rd. and Rd. 398 Kiln, MS 39556. The parcel number for the property is 061 -0-12-012.000. The property is currently zoned A-1 General Agricultural.

Sue Ashman was present at the meeting representing McLeod Joyner Properties LP and explained to the Commission that they would like to divide the property in order to sell.

After discussion on the matter it was unanimously adopted on the motion of Commissioner Koenig to recommend approval of the proposed subdivision as a mini subdivision based on the findings that said division meets the previously established criteria for a mini subdivision and that formal compliance with the requirements of the Subdivision Regulations is not necessary, but subject to the stipulations and on the condition that the applicant files an affidavit of subdivision in the public land records along with a certified survey showing new parcels with the legal descriptions. Commissioner Koenig also included in his motion for agreements concerning the maintenance of the easement to be disclosed to each parcel reflected in the mini subdivision survey as presented.

Dennis & Debra Hoda-Mini Subdivision

Mrs. Debra Hoda was present at the meeting and after discussion on the application Mrs. Hoda withdrew her application.

The withdrawal of the application was unanimously adopted on the motion of Commissioner Koenig recommending that the $51.00 fee submitted by Mrs. Hoda be credited toward a Mobile Home permit fee.

Attachment: 10.21.2021 Minutes (10102 : October 21, 2021 P&Z Minutes)

Harold Hunter White III d/b/a Cat Flea LLC being represented by Harry Frierson

The Commission considered the application of Harold Hunter White III d/b/a Cat Flea LLC being represented by Harry Frierson requesting to divide 120 acres from a 418-acre parcel of property. The property is located on Rocky Hill Dedeaux Rd. The parcel number for the property is 059 -0-29-003.000. The property is currently zoned A-1 General Agricultural.

Harry Frierson was present at the meeting and explained to the Commission that Mr. White would like to the divide the property to sell.

After discussion on the matter it was unanimously adopted on the motion of Commissioner Koenig to recommend approval of the proposed subdivision as a mini subdivision based on the findings that said division meets the previously established criteria for a mini subdivision and that formal compliance with the requirements of the Subdivision Regulations is not necessary, but subject to the stipulations and on the condition that the applicant files an affidavit of subdivision in the public land records along with a certified survey showing new parcels with the legal descriptions.

Meeting Adjourned at 5:33 p.m.

11-18-2021

Chairman

Attachment: 10.21.2021 Minutes (10102 : October 21, 2021 P&Z Minutes)

Inventory Control Agenda
HANCOCK COUNTY BOARD OF SUPERVISORS MEETING
DECEMBER 6, 2021

*The asset will be disposed in trash

DEPARTMENT: Sheriff's Office			
COUNTY DECAL	**ASSET NUMBER**	**DESCRIPTION**	**SERIAL NO.**
20180189	8132	Iphone 7	359460087549963
20210327	20210327	WiFi	TRK9031180
20170427	7863	Iphone 7	359465081635874
20181075	8975	Iphone X	F2LZL1DQKXKW
20180855	8769	IPHONE 8	354889099939520
20180806	8734	WiFi	QSJ2008297
20180789	8645	iphone 8	354895098982783
20111170	5771	TV	218LC32MS70AH074281
20111173	5773	TV	21ALC32MS70AH050502

*The assets will be disposed in trash

DEPARTMENT: CORONER			
COUNTY DECAL	**ASSET NUMBER**	**DESCRIPTION**	**SERIAL NO.**
20210131	20210131	Iphone XR	356434109536004

*The assets will be disposed in trash

DEPARTMENT: CIRCUIT CLERK			
COUNTY DECAL	**ASSET NUMBER**	**DESCRIPTION**	**SERIAL NO.**
20070363	3382	PRINTER PHASER 4510	ART341249

Attachment: 12062021 Inventory Disposals (10161 : Inventory Removals)

Hancock County Board of Supervisors

PRELIMINARY ACCOUNTS PAYABLE CHECK RUN REPORT

Detail Invoice List

CHECK RUN: 12062021 12/06/2021
DUE DATE: 12/06/2021

CASH ACCOUNT: 999 1002 CASH IN BANK

VENDOR		REMIT	PO	TYPE	DUE DATE	INVOICE	AMOUNT	VOUCHER	CHECK
9883	1st Direct Products,	0000	21002296	INV	12/06/2021	21002296			
	ACCOUNT DETAIL					**LINE AMOUNT**			
	1 157530 5922		MCLEOD	OTH>5000		3,397.00			
							3,397.00		
						CHECK TOTAL	**3,397.00**		
8	ABC RENTAL INC	0000	22000269	INV	12/06/2021	193247-2			
	ACCOUNT DETAIL					**LINE AMOUNT**			
	1 001151 5534		BLDS/GRNDS	RENT-OTH		84.00			
							84.00		
						CHECK TOTAL	**84.00**		
8565	ACCURATE CONTROL EQUI	0001		INV	11/01/2021	173076			
	ACCOUNT DETAIL					**LINE AMOUNT**			
	1 001101 5603		CHANC CLK	OFFICE SUP		204.95			
							204.95		
						CHECK TOTAL	**204.95**		
8694	ACCURATE CONTROLS, IN	0000	22000305	INV	12/06/2021	16574			
	ACCOUNT DETAIL					**LINE AMOUNT**			
	1 001220 5641		IMP EXP	BLDG SUPP		187.75			
							187.75		
8694	ACCURATE CONTROLS, IN	0000	22000172	INV	12/06/2021	16573			
	ACCOUNT DETAIL					**LINE AMOUNT**			
	1 001220 5641		IMP EXP	BLDG SUPP		1,748.81			
							1,748.81		
						CHECK TOTAL	**1,936.56**		
8437	ACE DATA STORAGE	0000	22000390	INV	12/06/2021	80606			
	ACCOUNT DETAIL					**LINE AMOUNT**			
	1 001100 5599		SUPERVIS	OTHER CONT		25.00			
							25.00		
8437	ACE DATA STORAGE	0000	22000385	INV	12/06/2021	80605			
	ACCOUNT DETAIL					**LINE AMOUNT**			
	1 001168 5599		DA OFFICE	OTHER CONT		25.00			
							25.00		

Attachment: docket 120621 (10150 : Docket of claims for December 6, 2021)

Hancock County Board of Supervisors

PRELIMINARY ACCOUNTS PAYABLE CHECK RUN REPORT

Detail Invoice List

CHECK RUN: 12062021 12/06/2021
DUE DATE: 12/06/2021

CASH ACCOUNT: 999 1002 CASH IN BANK

VENDOR		REMIT	PO	TYPE	DUE DATE	INVOICE	AMOUNT	VOUCHER	CHECK
8437	ACE DATA STORAGE	0000	21003019	INV	12/06/2021	78983			
	ACCOUNT DETAIL					**LINE AMOUNT**			
	1 001102 5599		CIRC CLK	OTHER CONT		25.00			
							25.00		
8437	ACE DATA STORAGE	0000	22000538	INV	12/06/2021	81134			
	ACCOUNT DETAIL					**LINE AMOUNT**			
	1 001163 5599		YOUTH CT	OTHER CONT		25.00			
							25.00		
						CHECK TOTAL	**100.00**		
9924	Advanced Systems Tech	0000	21003663	INV	12/06/2021	486967			
	ACCOUNT DETAIL					**LINE AMOUNT**			
	1 150300 5681		RD MNT	REPAIR & R		5,328.59			
							5,328.59		
						CHECK TOTAL	**5,328.59**		
9536	AIMIE CECCATO	0000		INV	12/06/2021	NOV. 2021			
	ACCOUNT DETAIL					**LINE AMOUNT**			
	1 001151 5539		BLDS/GRNDS	JANITORIAL		50.00			
							50.00		
						CHECK TOTAL	**50.00**		
5958	AIRGAS USA, LLC	0000		INV	12/06/2021	9983712943			
	ACCOUNT DETAIL					**LINE AMOUNT**			
	1 001220 5699		IMP EXP	OTH CNS		72.37			
							72.37		
						CHECK TOTAL	**72.37**		
9021	ALBERT LOUIS JEANFREA	0000		INV	12/06/2021	OCT/NOV 2021			
	ACCOUNT DETAIL					**LINE AMOUNT**			
	1 001151 5539		BLDS/GRNDS	JANITORIAL		100.00			
							100.00		
						CHECK TOTAL	**100.00**		
9428	ALERT-ALL CORP	0000	22000460	INV	12/06/2021	W28913			
	ACCOUNT DETAIL					**LINE AMOUNT**			
	1 199268 5616		FIRE MARSH	TRN SUPPL		2,499.91			
							2,499.91		

Attachment: docket 120621 (10150 : Docket of claims for December 6, 2021)

Hancock County Board of Supervisors

PRELIMINARY ACCOUNTS PAYABLE CHECK RUN REPORT

Detail Invoice List

CHECK RUN: 12062021 12/06/2021
DUE DATE: 12/06/2021

CASH ACCOUNT: 999 1002 CASH IN BANK

VENDOR		REMIT	PO	TYPE	DUE DATE	INVOICE	AMOUNT	VOUCHER	CHECK
						CHECK TOTAL	**2,499.91**		
9908	Alphonse Kenison Roy,	0000		INV	12/06/2021	OCT. 2021			
	ACCOUNT DETAIL					**LINE AMOUNT**			
	1 001164 5477		Fam court	TRAV VEH		282.24			
							282.24		
						CHECK TOTAL	**282.24**		
9954	Ann Rodgers	0000		INV	12/06/2021	11/19/21			
	ACCOUNT DETAIL					**LINE AMOUNT**			
	1 001160 5411		CHANC CT	REP		326.40			
							326.40		
						CHECK TOTAL	**326.40**		
2892	ANN WILLIAMSON	0000		INV	12/06/2021	NOV 2021			
	ACCOUNT DETAIL					**LINE AMOUNT**			
	1 001200 5556		SHERIFF	PROF FEES		100.00			
							100.00		
						CHECK TOTAL	**100.00**		
4075	ANNUNCIATION CATHOLIC	0000		INV	12/06/2021	NOV 2, 2021			
	ACCOUNT DETAIL					**LINE AMOUNT**			
	1 001180 5573		ELECTIONS	ELECTION W		100.00			
							100.00		
						CHECK TOTAL	**100.00**		
6888	ASSOC OF STATE FLOODP	0001		INV	12/06/2021	MEMBERSHIP DUES			
	ACCOUNT DETAIL					**LINE AMOUNT**			
	1 001675 5571		BLDG DEPT	DUES AND S		165.00			
							165.00		
						CHECK TOTAL	**165.00**		
64	ASSOCIATED FOOD EQUIP	0000	22000787	INV	12/06/2021	30814			
	ACCOUNT DETAIL					**LINE AMOUNT**			
	1 001220 5697		IMP EXP	KITCHEN SU		188.10			
							188.10		
						CHECK TOTAL	**188.10**		

Attachment: docket 120621 (10150 : Docket of claims for December 6, 2021)

Hancock County Board of Supervisors

PRELIMINARY ACCOUNTS PAYABLE CHECK RUN REPORT

Detail Invoice List

CHECK RUN: 12062021 12/06/2021
DUE DATE: 12/06/2021

CASH ACCOUNT: 999 1002 CASH IN BANK

VENDOR		REMIT	PO	TYPE	DUE DATE	INVOICE	AMOUNT	VOUCHER	CHECK
7867	AT&T	0000		INV	12/06/2021	8577295609			
ACCOUNT DETAIL						**LINE AMOUNT**			
1	001151 5502		BLDS/GRNDS	TELEPHONE		858.44			
							858.44		
						CHECK TOTAL	**858.44**		
7867	AT&T	0000		INV	12/06/2021	2398555606			
ACCOUNT DETAIL						**LINE AMOUNT**			
1	001631 5504		CNTY AGENT	INTERNET		125.00			
							125.00		
						CHECK TOTAL	**125.00**		
7867	AT&T	0000		INV	12/06/2021	8502395606			
ACCOUNT DETAIL						**LINE AMOUNT**			
1	001631 5504		CNTY AGENT	INTERNET		286.72			
2	001151 5504		BLDS/GRNDS	INTERNET		286.72			
							573.44		
						CHECK TOTAL	**573.44**		
7867	AT&T	0000		INV	12/06/2021	8550395608			
ACCOUNT DETAIL						**LINE AMOUNT**			
1	097110 5502		EMER 911	TELEPHONE		392.06			
							392.06		
						CHECK TOTAL	**392.06**		
7867	AT&T	0000		INV	12/06/2021	7600915605			
ACCOUNT DETAIL						**LINE AMOUNT**			
1	001151 5502		BLDS/GRNDS	TELEPHONE		398.29			
2	001200 5502		SHERIFF	TELEPHONE		398.29			
							796.58		
						CHECK TOTAL	**796.58**		
9790	AT&T	0001		INV	12/06/2021	11-10 - 12-9-2021			
ACCOUNT DETAIL						**LINE AMOUNT**			
1	001200 5609		SHERIFF	SOFTWARE		2,585.00			
2	001220 5609		IMP EXP	SOFTWARE		2,743.00			
3	097110 5502		EMER 911	TELEPHONE		2,015.00			
							7,343.00		

Attachment: docket 120621 (10150 : Docket of claims for December 6, 2021)

Hancock County Board of Supervisors

PRELIMINARY ACCOUNTS PAYABLE CHECK RUN REPORT

Detail Invoice List

CHECK RUN: 12062021 12/06/2021
DUE DATE: 12/06/2021

CASH ACCOUNT: 999 1002 CASH IN BANK

VENDOR		REMIT	PO	TYPE	DUE DATE	INVOICE	AMOUNT	VOUCHER	CHECK
						CHECK TOTAL	**7,343.00**		
9510	AXON ENTERPRISES, INC	0001	22000091	INV	12/06/2021	INUS025423			
	ACCOUNT DETAIL					**LINE AMOUNT**			
	1 001200 5613		SHERIFF	ENF SUPPL		337.50			
							337.50		
9510	AXON ENTERPRISES, INC	0001	22000443	INV	12/06/2021	INUS024871			
	ACCOUNT DETAIL					**LINE AMOUNT**			
	1 001220 5613		IMP EXP	ENF SUPPL		1,837.20			
							1,837.20		
						CHECK TOTAL	**2,174.70**		
9488	B & H LAWN SERVICE, L	0000		INV	12/06/2021	NOV 2021			
	ACCOUNT DETAIL					**LINE AMOUNT**			
	1 001531 5544		RECREATION	MNT AG		15,458.75			
							15,458.75		
						CHECK TOTAL	**15,458.75**		
9173	BENVENUTTI ELECTRICAL	0001	21003495	INV	12/06/2021	32677			
	ACCOUNT DETAIL					**LINE AMOUNT**			
	1 001151 5641		BLDS/GRNDS	BLDG SUPP		1,049.00			
							1,049.00		
						CHECK TOTAL	**1,049.00**		
4883	BAY ST LOUIS/WAVELAND	0000		INV	12/06/2021	OCTOBER, 2021			
	ACCOUNT DETAIL					**LINE AMOUNT**			
	1 001150 5721		ED SUPT	PRIVILEGE		1,389.88			
							1,389.88		
						CHECK TOTAL	**1,389.88**		
114	BAYSIDE FIRE DISTRICT	0000		INV	12/06/2021	OCTOBER, 2021			
	ACCOUNT DETAIL					**LINE AMOUNT**			
	1 193253 5720		BAY VFD	PASS THRU		45.95			
	2 193253 5793		BAY VFD	GAMING REV		2,460.84			
							2,506.79		
						CHECK TOTAL	**2,506.79**		

Attachment: docket 120621 (10150 : Docket of claims for December 6, 2021)

Hancock County Board of Supervisors

PRELIMINARY ACCOUNTS PAYABLE CHECK RUN REPORT

Detail Invoice List

CHECK RUN: 12062021 12/06/2021
DUE DATE: 12/06/2021

CASH ACCOUNT: 999 1002 CASH IN BANK

VENDOR		REMIT	PO	TYPE	DUE DATE	INVOICE	AMOUNT	VOUCHER	CHECK
4277	BERTRAND TRACEY G	0000		INV	12/06/2021	10-25 TO 10-26,2021			
	ACCOUNT DETAIL					**LINE AMOUNT**			
	1 001160 5477		CHANC CT	TRAV VEH		35.84			
							35.84		
						CHECK TOTAL	**35.84**		
9838	Black Diamond Constru	0000		INV	12/06/2021	05			
	ACCOUNT DETAIL					**LINE AMOUNT**			
	1 156331 5544		SEAWALL	MNT AG		37,600.00			
							37,600.00		
						CHECK TOTAL	**37,600.00**		
8378	BOB BARKER COMPANY IN	0001	22000246	INV	12/06/2021	1687095,1682311			
	ACCOUNT DETAIL					**LINE AMOUNT**			
	1 614220 5692		INMATE	CLOTHES &		838.65			
							838.65		
						CHECK TOTAL	**838.65**		
9889	Breezy L. Bice	0000		INV	12/06/2021	NOV 2021			
	ACCOUNT DETAIL					**LINE AMOUNT**			
	1 001151 5539		BLDS/GRNDS	JANITORIAL		50.00			
							50.00		
						CHECK TOTAL	**50.00**		
9947	Broadway Hospitality	0000		INV	12/06/2021	257360			
	ACCOUNT DETAIL					**LINE AMOUNT**			
	1 001675 5476		BLDG DEPT	MEALS/LDG		410.85			
							410.85		
						CHECK TOTAL	**410.85**		
8791	VARSITY BRANDS HOLDIN	0001	21002838	INV	12/06/2021	914652278			
	ACCOUNT DETAIL					**LINE AMOUNT**			
	1 001100 5922		SUPERVIS	OTH>5000		2,447.18			
							2,447.18		
						CHECK TOTAL	**2,447.18**		

Attachment: docket 120621 (10150 : Docket of claims for December 6, 2021)

Hancock County Board of Supervisors

PRELIMINARY ACCOUNTS PAYABLE CHECK RUN REPORT

Detail Invoice List

CHECK RUN: 12062021 12/06/2021
DUE DATE: 12/06/2021

CASH ACCOUNT: 999 1002 CASH IN BANK

VENDOR		REMIT	PO	TYPE	DUE DATE	INVOICE	AMOUNT	VOUCHER	CHECK
9271	BURROUGHS DIESEL, INC	0001	22000535	INV	12/06/2021	88429			
	ACCOUNT DETAIL					**LINE AMOUNT**			
	1 150300 5680		RD MNT	TIRES AND		4,114.00			
							4,114.00		
						CHECK TOTAL	**4,114.00**		
8728	Butler Animal Health	0000	22000448	INV	12/06/2021	VM72628			
	ACCOUNT DETAIL					**LINE AMOUNT**			
	1 001411 5696		ANIM SHLT	DRUGS & ME		159.61			
							159.61		
						CHECK TOTAL	**159.61**		
6394	BUTLER,SNOW,O'MARA,ST	0000		INV	12/06/2021	10319031			
	ACCOUNT DETAIL					**LINE AMOUNT**			
	1 097110 5550		EMER 911	LEGAL FEES		540.70			
							540.70		
						CHECK TOTAL	**540.70**		
2425	C SPIRE WIRELESS	0000		INV	12/06/2021	10-19 TO 11-18-2021			
	ACCOUNT DETAIL					**LINE AMOUNT**			
	1 001100 5502		SUPERVIS	TELEPHONE		103.28			
	2 001151 5502		BLDS/GRNDS	TELEPHONE		51.64			
	3 001163 5502		YOUTH CT	TELEPHONE		51.64			
	4 001167 5502		CORONER	TELEPHONE		51.15			
	5 097110 5502		EMER 911	TELEPHONE		47.37			
	6 001260 5502		EMA	TELEPHONE		94.74			
	7 001262 5502		CONSTABLES	TELEPHONE		103.28			
	8 001675 5502		BLDG DEPT	TELEPHONE		103.28			
	9 150300 5502		RD MNT	TELEPHONE		47.37			
	10 001530 5502		MCLEOD PK	TELEPHONE		47.37			
							701.12		
						CHECK TOTAL	**701.12**		
243	CAR PARTS CENTER	0000	22000436	INV	12/06/2021	-698327			
	ACCOUNT DETAIL					**LINE AMOUNT**			
	1 150300 5684		RD MNT	BATTERIES		126.66			
							126.66		

Attachment: docket 120621 (10150 : Docket of claims for December 6, 2021)

Hancock County Board of Supervisors

PRELIMINARY ACCOUNTS PAYABLE CHECK RUN REPORT

Detail Invoice List

CHECK RUN: 12062021 12/06/2021
DUE DATE: 12/06/2021

CASH ACCOUNT: 999 1002 CASH IN BANK

VENDOR		REMIT	PO	TYPE	DUE DATE	INVOICE	AMOUNT	VOUCHER	CHECK
243	CAR PARTS CENTER	0000	22000492	INV	12/06/2021	-698575			
	ACCOUNT DETAIL						**LINE AMOUNT**		
	1 150300 5681		RD MNT	REPAIR & R			83.72		
							83.72		
243	CAR PARTS CENTER	0000	22000555	INV	12/06/2021	-698590			
	ACCOUNT DETAIL						**LINE AMOUNT**		
	1 150300 5681		RD MNT	REPAIR & R			12.47		
							12.47		
243	CAR PARTS CENTER	0000	22000537	INV	12/06/2021	-698557			
	ACCOUNT DETAIL						**LINE AMOUNT**		
	1 150300 5681		RD MNT	REPAIR & R			28.73		
							28.73		
243	CAR PARTS CENTER	0000	22000452	INV	12/06/2021	-698357			
	ACCOUNT DETAIL						**LINE AMOUNT**		
	1 150300 5681		RD MNT	REPAIR & R			12.47		
							12.47		
243	CAR PARTS CENTER	0000	22000487	INV	12/06/2021	-698462			
	ACCOUNT DETAIL						**LINE AMOUNT**		
	1 150300 5684		RD MNT	BATTERIES			171.33		
							171.33		
243	CAR PARTS CENTER	0000	22000527	INV	12/06/2021	-698543			
	ACCOUNT DETAIL						**LINE AMOUNT**		
	1 001200 5681		SHERIFF	REPAIR & R			854.07		
							854.07		
243	CAR PARTS CENTER	0000	22000507	INV	12/06/2021	-698513			
	ACCOUNT DETAIL						**LINE AMOUNT**		
	1 150300 5681		RD MNT	REPAIR & R			31.62		
							31.62		
243	CAR PARTS CENTER	0000	22000621	INV	12/06/2021	-698717			
	ACCOUNT DETAIL						**LINE AMOUNT**		
	1 150300 5681		RD MNT	REPAIR & R			13.56		
							13.56		
243	CAR PARTS CENTER	0000	22000637	INV	12/06/2021	-698781			
	ACCOUNT DETAIL						**LINE AMOUNT**		
	1 156331 5684		SEAWALL	BATTERIES			195.49		
							195.49		

Attachment: docket 120621 (10150 : Docket of claims for December 6, 2021)

Hancock County Board of Supervisors

PRELIMINARY ACCOUNTS PAYABLE CHECK RUN REPORT

Detail Invoice List

CHECK RUN: 12062021 12/06/2021
DUE DATE: 12/06/2021

CASH ACCOUNT: 999 1002 CASH IN BANK

VENDOR		REMIT	PO	TYPE	DUE DATE	INVOICE	AMOUNT	VOUCHER	CHECK
243	CAR PARTS CENTER	0000	22000685	INV	12/06/2021	-698912			
	ACCOUNT DETAIL					**LINE AMOUNT**			
	1 001151 5675		BLDS/GRNDS	ANTIFREEZE		9.90			
							9.90		
243	CAR PARTS CENTER	0000	22000553	INV	12/06/2021	-698657			
	ACCOUNT DETAIL					**LINE AMOUNT**			
	1 001151 5681		BLDS/GRNDS	REPAIR & R		6.61			
	2 150300 5681		RD MNT	REPAIR & R		35.39			
	3 156331 5681		SEAWALL	REPAIR & R		69.54			
							111.54		
243	CAR PARTS CENTER	0000	22000664	INV	12/06/2021	-698864			
	ACCOUNT DETAIL					**LINE AMOUNT**			
	1 001200 5681		SHERIFF	REPAIR & R		743.04			
							743.04		
243	CAR PARTS CENTER	0000	22000644	INV	12/06/2021	-699055			
	ACCOUNT DETAIL					**LINE AMOUNT**			
	1 150300 5681		RD MNT	REPAIR & R		89.50			
							89.50		
243	CAR PARTS CENTER	0000	22000711	INV	12/06/2021	-698981			
	ACCOUNT DETAIL					**LINE AMOUNT**			
	1 001200 5681		SHERIFF	REPAIR & R		686.08			
							686.08		
243	CAR PARTS CENTER	0000	22000745	INV	12/06/2021	-699092			
	ACCOUNT DETAIL					**LINE AMOUNT**			
	1 001200 5681		SHERIFF	REPAIR & R		401.04			
							401.04		
243	CAR PARTS CENTER	0000	22000743	INV	12/06/2021	-69909			
	ACCOUNT DETAIL					**LINE AMOUNT**			
	1 001531 5681		RECREATION	REPAIR & R		19.26			
							19.26		
243	CAR PARTS CENTER	0000	22000752	INV	12/06/2021	-699199			
	ACCOUNT DETAIL					**LINE AMOUNT**			
	1 150300 5681		RD MNT	REPAIR & R		143.32			
							143.32		
						CHECK TOTAL	**3,733.80**		

Attachment: docket 120621 (10150 : Docket of claims for December 6, 2021)

Hancock County Board of Supervisors

PRELIMINARY ACCOUNTS PAYABLE CHECK RUN REPORT

Detail Invoice List

CHECK RUN: 12062021 12/06/2021
DUE DATE: 12/06/2021

CASH ACCOUNT: 999 1002 CASH IN BANK

VENDOR		REMIT	PO	TYPE	DUE DATE	INVOICE	AMOUNT	VOUCHER	CHECK
5918	CDW GOVERNMENT LLC, C	0000	22000203	INV	12/06/2021	L 886697			
	ACCOUNT DETAIL					**LINE AMOUNT**			
	1 001125 5919		INFO TECH	F&E<5000		345.80			
							345.80		
5918	CDW GOVERNMENT LLC, C	0000	22000526	INV	12/06/2021	N419622			
	ACCOUNT DETAIL					**LINE AMOUNT**			
	1 108105 5919		INT/TAX	F&E<5000		693.00			
							693.00		
5918	CDW GOVERNMENT LLC, C	0000	22000245	INV	12/06/2021	m047323			
	ACCOUNT DETAIL					**LINE AMOUNT**			
	1 096153 5919		MAPPING	F&E<5000		1,204.47			
							1,204.47		
5918	CDW GOVERNMENT LLC, C	0000	21003401	INV	12/06/2021	N308166			
	ACCOUNT DETAIL					**LINE AMOUNT**			
	1 097110 5699		EMER 911	OTH CNS		339.29			
							339.29		
						CHECK TOTAL	**2,582.56**		
262	CHAMBER OF COMMERCE	0000		INV	12/06/2021	NOV 2021			
	ACCOUNT DETAIL					**LINE AMOUNT**			
	1 001679 5776		CHAMBER	APPROP CH		1,333.33			
							1,333.33		
						CHECK TOTAL	**1,333.33**		
7100	CHARLES MIKE SMITH	0000		INV	12/06/2021	nov. 2021			
	ACCOUNT DETAIL					**LINE AMOUNT**			
	1 001200 5556		SHERIFF	PROF FEES		100.00			
							100.00		
						CHECK TOTAL	**100.00**		
8967	CHEM-AQUA INC	0000		INV	12/06/2021	7586524			
	ACCOUNT DETAIL					**LINE AMOUNT**			
	1 001220 5540		IMP EXP	MAINTENANC		237.50			
							237.50		
						CHECK TOTAL	**237.50**		

Attachment: docket 120621 (10150 : Docket of claims for December 6, 2021)

Hancock County Board of Supervisors

PRELIMINARY ACCOUNTS PAYABLE CHECK RUN REPORT

Detail Invoice List

CHECK RUN: 12062021 12/06/2021
DUE DATE: 12/06/2021

CASH ACCOUNT: 999 1002 CASH IN BANK

VENDOR		REMIT	PO	TYPE	DUE DATE	INVOICE	AMOUNT	VOUCHER	CHECK
8816	CHERE L HAYWARD	0000		INV	12/06/2021	NOV 2021			
	ACCOUNT DETAIL						**LINE AMOUNT**		
	1 001200 5556		SHERIFF	PROF FEES			100.00		
							100.00		
						CHECK TOTAL	**100.00**		
8720	CHILLYS LLC	0000	22000772	INV	12/06/2021	40109426			
	ACCOUNT DETAIL						**LINE AMOUNT**		
	1 001530 5698		MCLEOD PK	VN MACH			215.04		
							215.04		
						CHECK TOTAL	**215.04**		
276	CHRIST EPISCOPAL CHUR	0000		INV	12/06/2021	NOV 2,2021			
	ACCOUNT DETAIL						**LINE AMOUNT**		
	1 001180 5573		ELECTIONS	ELECTION W			100.00		
							100.00		
						CHECK TOTAL	**100.00**		
9937	Christopher Gerard Gu	0000		INV	12/06/2021	OCT. 2021			
	ACCOUNT DETAIL						**LINE AMOUNT**		
	1 001164 5477		Fam court	TRAV VEH			268.80		
							268.80		
						CHECK TOTAL	**268.80**		
9116	CINTAS CORPORATION NO	0001		INV	12/06/2021	4100106082			
	ACCOUNT DETAIL						**LINE AMOUNT**		
	1 001151 5592		BLDS/GRNDS	LAUNDRY			65.94		
							65.94		
9116	CINTAS CORPORATION NO	0001		INV	12/06/2021	4100105981			
	ACCOUNT DETAIL						**LINE AMOUNT**		
	1 170302 5592		VEH MNT	LAUNDRY			35.94		
	2 150300 5592		RD MNT	LAUNDRY			33.34		
							69.28		
9116	CINTAS CORPORATION NO	0001		INV	12/06/2021	4099384464			
	ACCOUNT DETAIL						**LINE AMOUNT**		
	1 001151 5592		BLDS/GRNDS	LAUNDRY			65.94		
							65.94		

Attachment: docket 120621 (10150 : Docket of claims for December 6, 2021)

Hancock County Board of Supervisors

PRELIMINARY ACCOUNTS PAYABLE CHECK RUN REPORT

Detail Invoice List

CHECK RUN: 12062021 12/06/2021
DUE DATE: 12/06/2021

CASH ACCOUNT: 999 1002 CASH IN BANK

VENDOR		REMIT	PO	TYPE	DUE DATE	INVOICE	AMOUNT	VOUCHER	CHECK
9116	CINTAS CORPORATION NO	0001		INV	12/06/2021	4099384406			
	ACCOUNT DETAIL					**LINE AMOUNT**			
	1 170302 5592		VEH MNT	LAUNDRY		35.94			
	2 150300 5592		RD MNT	LAUNDRY		33.34			
							69.28		
9116	CINTAS CORPORATION NO	0001		INV	12/06/2021	4100812500			
	ACCOUNT DETAIL					**LINE AMOUNT**			
	1 170302 5592		VEH MNT	LAUNDRY		35.94			
	2 150300 5592		RD MNT	LAUNDRY		33.34			
							69.28		
9116	CINTAS CORPORATION NO	0001		INV	12/06/2021	4100812533			
	ACCOUNT DETAIL					**LINE AMOUNT**			
	1 001151 5592		BLDS/GRNDS	LAUNDRY		67.52			
							67.52		
9116	CINTAS CORPORATION NO	0001		INV	12/06/2021	4101408536			
	ACCOUNT DETAIL					**LINE AMOUNT**			
	1 170302 5592		VEH MNT	LAUNDRY		40.62			
	2 150300 5592		RD MNT	LAUNDRY		33.34			
							73.96		
9116	CINTAS CORPORATION NO	0001		INV	12/06/2021	4101408441			
	ACCOUNT DETAIL					**LINE AMOUNT**			
	1 001151 5592		BLDS/GRNDS	LAUNDRY		70.02			
							70.02		
9116	CINTAS CORPORATION NO	0001		INV	12/06/2021	4102793157			
	ACCOUNT DETAIL					**LINE AMOUNT**			
	1 170302 5592		VEH MNT	LAUNDRY		35.94			
	2 150300 5592		RD MNT	LAUNDRY		33.34			
							69.28		
9116	CINTAS CORPORATION NO	0001		INV	12/06/2021	4102793222			
	ACCOUNT DETAIL					**LINE AMOUNT**			
	1 001151 5592		BLDS/GRNDS	LAUNDRY		65.94			
							65.94		
9116	CINTAS CORPORATION NO	0001		INV	12/06/2021	4102135301			
	ACCOUNT DETAIL					**LINE AMOUNT**			
	1 170302 5592		VEH MNT	LAUNDRY		69.28			
							69.28		

Attachment: docket 120621 (10150 : Docket of claims for December 6, 2021)

Hancock County Board of Supervisors

PRELIMINARY ACCOUNTS PAYABLE CHECK RUN REPORT

Detail Invoice List

CHECK RUN: 12062021 12/06/2021
DUE DATE: 12/06/2021

CASH ACCOUNT: 999 1002 CASH IN BANK

VENDOR		REMIT	PO	TYPE	DUE DATE	INVOICE	AMOUNT	VOUCHER	CHECK
9116	CINTAS CORPORATION NO	0001		INV	12/06/2021	4102135375			
	ACCOUNT DETAIL					**LINE AMOUNT**			
	1 001151 5592		BLDS/GRNDS	LAUNDRY		65.94			
							65.94		
						CHECK TOTAL	**821.66**		
105	CITY OF BAY ST LOUIS	0000		INV	12/06/2021	OCTOBER, 2021			
	ACCOUNT DETAIL					**LINE AMOUNT**			
	1 151300 5722		RD MNT-BSL	ROAD & BRI		1,409.22			
							1,409.22		
						CHECK TOTAL	**1,409.22**		
105	CITY OF BAY ST LOUIS	0000		INV	12/06/2021	OCTOBER, 2021*			
	ACCOUNT DETAIL					**LINE AMOUNT**			
	1 001306 5721		PRIV	PRIVILEGE		314.03			
							314.03		
						CHECK TOTAL	**314.03**		
8164	CITY OF WAVELAND - RE	0001		INV	12/06/2021	131560000 NOV21			
	ACCOUNT DETAIL					**LINE AMOUNT**			
	1 001151 5510		BLDS/GRNDS	HEAT LIGHT		29.98			
							29.98		
8164	CITY OF WAVELAND - RE	0001		INV	12/06/2021	062790022 NOV21			
	ACCOUNT DETAIL					**LINE AMOUNT**			
	1 001333 5510		MARINA	HEAT LIGHT		20.00			
							20.00		
8164	CITY OF WAVELAND - RE	0001		INV	12/06/2021	062790030 NOV21			
	ACCOUNT DETAIL					**LINE AMOUNT**			
	1 001333 5510		MARINA	HEAT LIGHT		26.75			
							26.75		
8164	CITY OF WAVELAND - RE	0001		INV	12/06/2021	062790015 NOV21			
	ACCOUNT DETAIL					**LINE AMOUNT**			
	1 001333 5510		MARINA	HEAT LIGHT		49.75			
							49.75		
8164	CITY OF WAVELAND - RE	0001		INV	12/06/2021	062790020 NOV21			
	ACCOUNT DETAIL					**LINE AMOUNT**			
	1 001333 5510		MARINA	HEAT LIGHT		20.00			
							20.00		

Attachment: docket 120621 (10150 : Docket of claims for December 6, 2021)

Hancock County Board of Supervisors

PRELIMINARY ACCOUNTS PAYABLE CHECK RUN REPORT

Detail Invoice List

CHECK RUN: 12062021 12/06/2021
DUE DATE: 12/06/2021

CASH ACCOUNT: 999 1002 CASH IN BANK

VENDOR		REMIT	PO	TYPE	DUE DATE	INVOICE	AMOUNT	VOUCHER	CHECK
8164	CITY OF WAVELAND - RE	0001		INV	12/06/2021	062790041 NOV21			
	ACCOUNT DETAIL					**LINE AMOUNT**			
	1 001333 5510		MARINA	HEAT LIGHT		22.25			
							22.25		
8164	CITY OF WAVELAND - RE	0001		INV	12/06/2021	062790038 NOV21			
	ACCOUNT DETAIL					**LINE AMOUNT**			
	1 001333 5510		MARINA	HEAT LIGHT		62.75			
							62.75		
8164	CITY OF WAVELAND - RE	0001		INV	12/06/2021	062790035 MNOV21			
	ACCOUNT DETAIL					**LINE AMOUNT**			
	1 001333 5510		MARINA	HEAT LIGHT		33.50			
							33.50		
8164	CITY OF WAVELAND - RE	0001		INV	12/06/2021	062790032 NOV21			
	ACCOUNT DETAIL					**LINE AMOUNT**			
	1 001333 5510		MARINA	HEAT LIGHT		26.75			
							26.75		
8164	CITY OF WAVELAND - RE	0001		INV	12/06/2021	062790024 NOV21			
	ACCOUNT DETAIL					**LINE AMOUNT**			
	1 001333 5510		MARINA	HEAT LIGHT		26.75			
							26.75		
8164	CITY OF WAVELAND - RE	0001		INV	12/06/2021	062790021 NOV21			
	ACCOUNT DETAIL					**LINE AMOUNT**			
	1 001333 5510		MARINA	HEAT LIGHT		22.25			
							22.25		
8164	CITY OF WAVELAND - RE	0001		INV	12/06/2021	062790042 NOV21			
	ACCOUNT DETAIL					**LINE AMOUNT**			
	1 001333 5510		MARINA	HEAT LIGHT		20.00			
							20.00		
8164	CITY OF WAVELAND - RE	0001		INV	12/06/2021	062790039 NOV 21			
	ACCOUNT DETAIL					**LINE AMOUNT**			
	1 001333 5510		MARINA	HEAT LIGHT		20.00			
							20.00		
8164	CITY OF WAVELAND - RE	0001		INV	12/06/2021	062790036 NOV21			
	ACCOUNT DETAIL					**LINE AMOUNT**			
	1 001333 5510		MARINA	HEAT LIGHT		22.25			
							22.25		

Attachment: docket 120621 (10150 : Docket of claims for December 6, 2021)

Hancock County Board of Supervisors

PRELIMINARY ACCOUNTS PAYABLE CHECK RUN REPORT

Detail Invoice List

CHECK RUN: 12062021 12/06/2021
DUE DATE: 12/06/2021

CASH ACCOUNT: 999 1002 CASH IN BANK

VENDOR		REMIT	PO	TYPE	DUE DATE	INVOICE	AMOUNT	VOUCHER	CHECK
8164	CITY OF WAVELAND - RE	0001		INV	12/06/2021	062790033 nov21			
	ACCOUNT DETAIL					**LINE AMOUNT**			
	1 001333 5510		MARINA	HEAT LIGHT		22.25			
							22.25		
8164	CITY OF WAVELAND - RE	0001		INV	12/06/2021	062790037 NOV21			
	ACCOUNT DETAIL					**LINE AMOUNT**			
	1 001333 5510		MARINA	HEAT LIGHT		31.25			
							31.25		
8164	CITY OF WAVELAND - RE	0001		INV	12/06/2021	062790034 NOV21			
	ACCOUNT DETAIL					**LINE AMOUNT**			
	1 001333 5510		MARINA	HEAT LIGHT		20.00			
							20.00		
8164	CITY OF WAVELAND - RE	0001		INV	12/06/2021	062790031 NOV21			
	ACCOUNT DETAIL					**LINE AMOUNT**			
	1 001333 5510		MARINA	HEAT LIGHT		22.25			
							22.25		
8164	CITY OF WAVELAND - RE	0001		INV	12/06/2021	062790023 NOV21			
	ACCOUNT DETAIL					**LINE AMOUNT**			
	1 001333 5510		MARINA	HEAT LIGHT		20.00			
							20.00		
						CHECK TOTAL	**518.73**		
8164	CITY OF WAVELAND - RE	0001		INV	12/06/2021	OCT 2021			
	ACCOUNT DETAIL					**LINE AMOUNT**			
	1 001308 5721		WAVE PRIV	PRIVILEGE		405.26			
							405.26		
						CHECK TOTAL	**405.26**		
8878	CLAIBORNE HILL SUPERM	0000	22000686	INV	12/06/2021	PO# 22000686			
	ACCOUNT DETAIL					**LINE AMOUNT**			
	1 032200 5699		SHERIFF	OTH CNS		204.67			
							204.67		
8878	CLAIBORNE HILL SUPERM	0000	22000706	INV	12/06/2021	PO# 22000706			
	ACCOUNT DETAIL					**LINE AMOUNT**			
	1 001220 5593		IMP EXP	WATER		99.00			
							99.00		
						CHECK TOTAL	**303.67**		

Attachment: docket 120621 (10150 : Docket of claims for December 6, 2021)

Hancock County Board of Supervisors

PRELIMINARY ACCOUNTS PAYABLE CHECK RUN REPORT

Detail Invoice List

CHECK RUN: 12062021 12/06/2021
DUE DATE: 12/06/2021

CASH ACCOUNT: 999 1002 CASH IN BANK

VENDOR		REMIT	PO	TYPE	DUE DATE	INVOICE	AMOUNT	VOUCHER	CHECK
2993	CLERMONT HARBOR FIRE	0000		INV	12/06/2021	OCTOBER, 2021			
	ACCOUNT DETAIL					**LINE AMOUNT**			
	1 194252 5793		CLMT VFD	GAMING REV		2,460.84			
							2,460.84		
						CHECK TOTAL	**2,460.84**		
299	COAST ELECTRIC POWER	0001		INV	12/06/2021	15070-062 NOV21			
	ACCOUNT DETAIL					**LINE AMOUNT**			
	1 097110 5510		EMER 911	HEAT LIGHT		345.09			
							345.09		
299	COAST ELECTRIC POWER	0001		INV	12/06/2021	15070-061 NOV21			
	ACCOUNT DETAIL					**LINE AMOUNT**			
	1 097110 5510		EMER 911	HEAT LIGHT		295.15			
	2 001151 5510		BLDS/GRNDS	HEAT LIGHT		1,672.52			
							1,967.67		
299	COAST ELECTRIC POWER	0001		INV	12/06/2021	504420-005 NOV21			
	ACCOUNT DETAIL					**LINE AMOUNT**			
	1 150300 5510		RD MNT	HEAT LIGHT		41.13			
							41.13		
299	COAST ELECTRIC POWER	0001		INV	12/06/2021	504420-015 NOV21			
	ACCOUNT DETAIL					**LINE AMOUNT**			
	1 150300 5510		RD MNT	HEAT LIGHT		39.73			
							39.73		
299	COAST ELECTRIC POWER	0001		INV	12/06/2021	15070-028 NOV21			
	ACCOUNT DETAIL					**LINE AMOUNT**			
	1 001151 5510		BLDS/GRNDS	HEAT LIGHT		146.65			
							146.65		
299	COAST ELECTRIC POWER	0001		INV	12/06/2021	504420-037 NOV21			
	ACCOUNT DETAIL					**LINE AMOUNT**			
	1 001151 5510		BLDS/GRNDS	HEAT LIGHT		147.04			
							147.04		
299	COAST ELECTRIC POWER	0001		INV	12/06/2021	504420-035 NOV21			
	ACCOUNT DETAIL					**LINE AMOUNT**			
	1 001151 5510		BLDS/GRNDS	HEAT LIGHT		269.77			
							269.77		
299	COAST ELECTRIC POWER	0001		INV	12/06/2021	504420-032 NOV21			
	ACCOUNT DETAIL					**LINE AMOUNT**			
	1 001151 5510		BLDS/GRNDS	HEAT LIGHT		41.16			

Attachment: docket 120621 (10150 : Docket of claims for December 6, 2021)

Hancock County Board of Supervisors

PRELIMINARY ACCOUNTS PAYABLE CHECK RUN REPORT

Detail Invoice List

CHECK RUN: 12062021 12/06/2021
DUE DATE: 12/06/2021

CASH ACCOUNT: 999 1002 CASH IN BANK

VENDOR		REMIT	PO	TYPE	DUE DATE	INVOICE	AMOUNT	VOUCHER	CHECK
							41.16		
299	COAST ELECTRIC POWER	0001		INV	12/06/2021	504420-028 NOV21			
	ACCOUNT DETAIL					**LINE AMOUNT**			
	1 001151 5510		BLDS/GRNDS	HEAT LIGHT		1,727.14			
							1,727.14		
299	COAST ELECTRIC POWER	0001		INV	12/06/2021	504420-036 NOV21			
	ACCOUNT DETAIL					**LINE AMOUNT**			
	1 001151 5510		BLDS/GRNDS	HEAT LIGHT		1,566.44			
							1,566.44		
299	COAST ELECTRIC POWER	0001		INV	12/06/2021	3000821-019 NOV21			
	ACCOUNT DETAIL					**LINE AMOUNT**			
	1 001151 5510		BLDS/GRNDS	HEAT LIGHT		85.54			
							85.54		
299	COAST ELECTRIC POWER	0001		INV	12/06/2021	3000821-005 NOV21			
	ACCOUNT DETAIL					**LINE AMOUNT**			
	1 001531 5510		RECREATION	HEAT LIGHT		105.47			
							105.47		
299	COAST ELECTRIC POWER	0001		INV	12/06/2021	3000821-018 NOV21			
	ACCOUNT DETAIL					**LINE AMOUNT**			
	1 001531 5510		RECREATION	HEAT LIGHT		184.13			
							184.13		
299	COAST ELECTRIC POWER	0001		INV	12/06/2021	15070-034 NOV21			
	ACCOUNT DETAIL					**LINE AMOUNT**			
	1 001531 5510		RECREATION	HEAT LIGHT		2,001.74			
							2,001.74		
299	COAST ELECTRIC POWER	0001		INV	12/06/2021	77472-001 NOV21			
	ACCOUNT DETAIL					**LINE AMOUNT**			
	1 154523 5510		ARENA	HEAT LIGHT		51.97			
							51.97		
299	COAST ELECTRIC POWER	0001		INV	12/06/2021	15070-032 NOV21			
	ACCOUNT DETAIL					**LINE AMOUNT**			
	1 001531 5510		RECREATION	HEAT LIGHT		40.13			
							40.13		
299	COAST ELECTRIC POWER	0001		INV	12/06/2021	15070-033 NOV21			
	ACCOUNT DETAIL					**LINE AMOUNT**			
	1 001531 5510		RECREATION	HEAT LIGHT		37.90			
							37.90		

Attachment: docket 120621 (10150 : Docket of claims for December 6, 2021)

Hancock County Board of Supervisors

PRELIMINARY ACCOUNTS PAYABLE CHECK RUN REPORT

Detail Invoice List

CHECK RUN: 12062021 12/06/2021
DUE DATE: 12/06/2021

CASH ACCOUNT: 999 1002 CASH IN BANK

VENDOR		REMIT	PO	TYPE	DUE DATE	INVOICE	AMOUNT	VOUCHER	CHECK
299	COAST ELECTRIC POWER	0001		INV	12/06/2021	15070-015 NOV21			
	ACCOUNT DETAIL					**LINE AMOUNT**			
	1 001531 5510		RECREATION	HEAT LIGHT		56.17			
							56.17		
299	COAST ELECTRIC POWER	0001		INV	12/06/2021	15070-051 NOV21			
	ACCOUNT DETAIL					**LINE AMOUNT**			
	1 001220 5510		IMP EXP	HEAT LIGHT		15,527.03			
							15,527.03		
299	COAST ELECTRIC POWER	0001		INV	12/06/2021	15070-049 NOV21			
	ACCOUNT DETAIL					**LINE AMOUNT**			
	1 001151 5510		BLDS/GRNDS	HEAT LIGHT		339.33			
							339.33		
299	COAST ELECTRIC POWER	0001		INV	12/06/2021	15070-036 NOV21			
	ACCOUNT DETAIL					**LINE AMOUNT**			
	1 001151 5510		BLDS/GRNDS	HEAT LIGHT		158.64			
							158.64		
299	COAST ELECTRIC POWER	0001		INV	12/06/2021	78496-002 NOV21			
	ACCOUNT DETAIL					**LINE AMOUNT**			
	1 154523 5510		ARENA	HEAT LIGHT		121.63			
							121.63		
299	COAST ELECTRIC POWER	0001		INV	12/06/2021	78496-003 NOV21			
	ACCOUNT DETAIL					**LINE AMOUNT**			
	1 154523 5510		ARENA	HEAT LIGHT		135.78			
							135.78		
299	COAST ELECTRIC POWER	0001		INV	12/06/2021	78496-004 NOV21			
	ACCOUNT DETAIL					**LINE AMOUNT**			
	1 154523 5510		ARENA	HEAT LIGHT		139.10			
							139.10		
299	COAST ELECTRIC POWER	0001		INV	12/06/2021	99774-001 NOV21			
	ACCOUNT DETAIL					**LINE AMOUNT**			
	1 154523 5510		ARENA	HEAT LIGHT		49.44			
							49.44		
299	COAST ELECTRIC POWER	0001		INV	12/06/2021	100314-002 NOV21			
	ACCOUNT DETAIL					**LINE AMOUNT**			
	1 001530 5510		MCLEOD PK	HEAT LIGHT		268.02			
							268.02		

Attachment: docket 120621 (10150 : Docket of claims for December 6, 2021)

Hancock County Board of Supervisors

PRELIMINARY ACCOUNTS PAYABLE CHECK RUN REPORT

Detail Invoice List

CHECK RUN: 12062021 12/06/2021
DUE DATE: 12/06/2021

CASH ACCOUNT: 999 1002 CASH IN BANK

VENDOR		REMIT	PO	TYPE	DUE DATE	INVOICE	AMOUNT	VOUCHER	CHECK
299	COAST ELECTRIC POWER	0001		INV	12/06/2021	504420-026 NOV21			
	ACCOUNT DETAIL					**LINE AMOUNT**			
	1 001531 5510		RECREATION	HEAT LIGHT		45.74			
							45.74		
299	COAST ELECTRIC POWER	0001		INV	12/06/2021	504420-020 NOV21			
	ACCOUNT DETAIL					**LINE AMOUNT**			
	1 001530 5510		MCLEOD PK	HEAT LIGHT		183.37			
							183.37		
299	COAST ELECTRIC POWER	0001		INV	12/06/2021	504420-019 NOV21			
	ACCOUNT DETAIL					**LINE AMOUNT**			
	1 001530 5510		MCLEOD PK	HEAT LIGHT		94.57			
							94.57		
299	COAST ELECTRIC POWER	0001		INV	12/06/2021	504420-018 NOV21			
	ACCOUNT DETAIL					**LINE AMOUNT**			
	1 001530 5510		MCLEOD PK	HEAT LIGHT		211.18			
							211.18		
299	COAST ELECTRIC POWER	0001		INV	12/06/2021	504420-017 NOV21			
	ACCOUNT DETAIL					**LINE AMOUNT**			
	1 001531 5510		RECREATION	HEAT LIGHT		265.23			
							265.23		
299	COAST ELECTRIC POWER	0001		INV	12/06/2021	504420-010 NOV21			
	ACCOUNT DETAIL					**LINE AMOUNT**			
	1 001530 5510		MCLEOD PK	HEAT LIGHT		317.91			
							317.91		
299	COAST ELECTRIC POWER	0001		INV	12/06/2021	504420-007 NOV21			
	ACCOUNT DETAIL					**LINE AMOUNT**			
	1 001530 5510		MCLEOD PK	HEAT LIGHT		236.31			
							236.31		
299	COAST ELECTRIC POWER	0001		INV	12/06/2021	504420-*003 NOV21			
	ACCOUNT DETAIL					**LINE AMOUNT**			
	1 001530 5510		MCLEOD PK	HEAT LIGHT		128.40			
							128.40		
299	COAST ELECTRIC POWER	0001		INV	12/06/2021	15070-017 NOV21			
	ACCOUNT DETAIL					**LINE AMOUNT**			
	1 154523 5510		ARENA	HEAT LIGHT		846.75			
							846.75		

Attachment: docket 120621 (10150 : Docket of claims for December 6, 2021)

Hancock County Board of Supervisors

PRELIMINARY ACCOUNTS PAYABLE CHECK RUN REPORT

Detail Invoice List

CHECK RUN: 12062021 12/06/2021
DUE DATE: 12/06/2021

CASH ACCOUNT: 999 1002 CASH IN BANK

VENDOR		REMIT	PO	TYPE	DUE DATE	INVOICE	AMOUNT	VOUCHER	CHECK
299	COAST ELECTRIC POWER	0001		INV	12/06/2021	15070-025 NOV21			
	ACCOUNT DETAIL						**LINE AMOUNT**		
	1 154523 5510		ARENA	HEAT LIGHT			124.11		
							124.11		
299	COAST ELECTRIC POWER	0001		INV	12/06/2021	15070-037 NOV21			
	ACCOUNT DETAIL						**LINE AMOUNT**		
	1 154523 5510		ARENA	HEAT LIGHT			119.66		
							119.66		
299	COAST ELECTRIC POWER	0001		INV	12/06/2021	15070-038 NOV21			
	ACCOUNT DETAIL						**LINE AMOUNT**		
	1 154523 5510		ARENA	HEAT LIGHT			154.36		
							154.36		
299	COAST ELECTRIC POWER	0001		INV	12/06/2021	15070-043 NOV21			
	ACCOUNT DETAIL						**LINE AMOUNT**		
	1 154523 5510		ARENA	HEAT LIGHT			151.66		
							151.66		
299	COAST ELECTRIC POWER	0001		INV	12/06/2021	15070-044 NOV21			
	ACCOUNT DETAIL						**LINE AMOUNT**		
	1 154523 5510		ARENA	HEAT LIGHT			109.56		
							109.56		
299	COAST ELECTRIC POWER	0001		INV	12/06/2021	15070-045 NOV21			
	ACCOUNT DETAIL						**LINE AMOUNT**		
	1 154523 5510		ARENA	HEAT LIGHT			89.91		
							89.91		
299	COAST ELECTRIC POWER	0001		INV	12/06/2021	15070-046 NOV21			
	ACCOUNT DETAIL						**LINE AMOUNT**		
	1 154523 5510		ARENA	HEAT LIGHT			136.62		
							136.62		
299	COAST ELECTRIC POWER	0001		INV	12/06/2021	15070-047 NOV21			
	ACCOUNT DETAIL						**LINE AMOUNT**		
	1 154523 5510		ARENA	HEAT LIGHT			239.85		
							239.85		
299	COAST ELECTRIC POWER	0001		INV	12/06/2021	15070-048 NOV21			
	ACCOUNT DETAIL						**LINE AMOUNT**		
	1 154523 5510		ARENA	HEAT LIGHT			209.87		
							209.87		

Attachment: docket 120621 (10150 : Docket of claims for December 6, 2021)

Hancock County Board of Supervisors

PRELIMINARY ACCOUNTS PAYABLE CHECK RUN REPORT

Detail Invoice List

CHECK RUN: 12062021 12/06/2021
DUE DATE: 12/06/2021

CASH ACCOUNT: 999 1002 CASH IN BANK

VENDOR		REMIT	PO	TYPE	DUE DATE	INVOICE	AMOUNT	VOUCHER	CHECK
299	COAST ELECTRIC POWER	0001		INV	12/06/2021	15070-058 NOV21			
	ACCOUNT DETAIL					**LINE AMOUNT**			
	1 154523 5510		ARENA	HEAT LIGHT		65.76			
							65.76		
299	COAST ELECTRIC POWER	0001		INV	12/06/2021	15070-066 NOV21			
	ACCOUNT DETAIL					**LINE AMOUNT**			
	1 154523 5510		ARENA	HEAT LIGHT		202.18			
							202.18		
299	COAST ELECTRIC POWER	0001		INV	12/06/2021	15070-067 NOV21			
	ACCOUNT DETAIL					**LINE AMOUNT**			
	1 154523 5510		ARENA	HEAT LIGHT		209.68			
							209.68		
299	COAST ELECTRIC POWER	0001		INV	12/06/2021	860235-005 NOV21			
	ACCOUNT DETAIL					**LINE AMOUNT**			
	1 001524 5510		SOCCERPLEX	HEAT LIGHT		753.06			
							753.06		
299	COAST ELECTRIC POWER	0001		INV	12/06/2021	15070-042 NOV21			
	ACCOUNT DETAIL					**LINE AMOUNT**			
	1 001151 5510		BLDS/GRNDS	HEAT LIGHT		85.87			
							85.87		
299	COAST ELECTRIC POWER	0001		INV	12/06/2021	15070-065 NOV21			
	ACCOUNT DETAIL					**LINE AMOUNT**			
	1 001151 5510		BLDS/GRNDS	HEAT LIGHT		45.75			
							45.75		
299	COAST ELECTRIC POWER	0001		INV	12/06/2021	3000821-003 NOV21			
	ACCOUNT DETAIL					**LINE AMOUNT**			
	1 001151 5510		BLDS/GRNDS	HEAT LIGHT		432.63			
							432.63		
299	COAST ELECTRIC POWER	0001		INV	12/06/2021	3000821-007 NOV21			
	ACCOUNT DETAIL					**LINE AMOUNT**			
	1 001151 5510		BLDS/GRNDS	HEAT LIGHT		35.67			
							35.67		
299	COAST ELECTRIC POWER	0001		INV	12/06/2021	115302-002 NOV21			
	ACCOUNT DETAIL					**LINE AMOUNT**			
	1 001151 5510		BLDS/GRNDS	HEAT LIGHT		450.04			
							450.04		

Attachment: docket 120621 (10150 : Docket of claims for December 6, 2021)

Hancock County Board of Supervisors

PRELIMINARY ACCOUNTS PAYABLE CHECK RUN REPORT

Detail Invoice List

CHECK RUN: 12062021 12/06/2021
DUE DATE: 12/06/2021

CASH ACCOUNT: 999 1002 CASH IN BANK

VENDOR		REMIT	PO	TYPE	DUE DATE	INVOICE	AMOUNT	VOUCHER	CHECK
299	COAST ELECTRIC POWER	0001		INV	12/06/2021	504420-011 NOV21			
	ACCOUNT DETAIL					**LINE AMOUNT**			
	1 001531 5510		RECREATION	HEAT LIGHT		85.71			
							85.71		
299	COAST ELECTRIC POWER	0001		INV	12/06/2021	504420-006 NOV21			
	ACCOUNT DETAIL					**LINE AMOUNT**			
	1 001151 5510		BLDS/GRNDS	HEAT LIGHT		79.80			
							79.80		
299	COAST ELECTRIC POWER	0001		INV	12/06/2021	504420-029 NOV21			
	ACCOUNT DETAIL					**LINE AMOUNT**			
	1 001151 5510		BLDS/GRNDS	HEAT LIGHT		548.44			
							548.44		
299	COAST ELECTRIC POWER	0001		INV	12/06/2021	115244-002 NOV21			
	ACCOUNT DETAIL					**LINE AMOUNT**			
	1 001151 5510		BLDS/GRNDS	HEAT LIGHT		116.70			
							116.70		
299	COAST ELECTRIC POWER	0001		INV	12/06/2021	15070-005 NOV21			
	ACCOUNT DETAIL					**LINE AMOUNT**			
	1 001151 5510		BLDS/GRNDS	HEAT LIGHT		110.57			
							110.57		
299	COAST ELECTRIC POWER	0001		INV	12/06/2021	15070-004 NOV21			
	ACCOUNT DETAIL					**LINE AMOUNT**			
	1 001531 5510		RECREATION	HEAT LIGHT		225.84			
							225.84		
299	COAST ELECTRIC POWER	0001		INV	12/06/2021	504420-002 NOV21			
	ACCOUNT DETAIL					**LINE AMOUNT**			
	1 001530 5510		MCLEOD PK	HEAT LIGHT		1,076.77			
							1,076.77		
299	COAST ELECTRIC POWER	0001		INV	12/06/2021	115299-001 nov21			
	ACCOUNT DETAIL					**LINE AMOUNT**			
	1 001151 5510		BLDS/GRNDS	HEAT LIGHT		521.57			
							521.57		
299	COAST ELECTRIC POWER	0001		INV	12/06/2021	24731-002 NOV21			
	ACCOUNT DETAIL					**LINE AMOUNT**			
	1 001333 5510		MARINA	HEAT LIGHT		468.94			
							468.94		

Attachment: docket 120621 (10150 : Docket of claims for December 6, 2021)

Hancock County Board of Supervisors

PRELIMINARY ACCOUNTS PAYABLE CHECK RUN REPORT

Detail Invoice List

CHECK RUN: 12062021 12/06/2021
DUE DATE: 12/06/2021

CASH ACCOUNT: 999 1002 CASH IN BANK

VENDOR		REMIT	PO	TYPE	DUE DATE	INVOICE	AMOUNT	VOUCHER	CHECK
299	COAST ELECTRIC POWER	0001		INV	12/06/2021	504420-030 NOV21			
	ACCOUNT DETAIL					**LINE AMOUNT**			
	1 001333 5510		MARINA	HEAT LIGHT		908.27			
							908.27		
299	COAST ELECTRIC POWER	0001		INV	12/06/2021	504420-021 NOV21			
	ACCOUNT DETAIL					**LINE AMOUNT**			
	1 001333 5510		MARINA	HEAT LIGHT		236.93			
							236.93		
299	COAST ELECTRIC POWER	0001		INV	12/06/2021	3000821-016 NOV21			
	ACCOUNT DETAIL					**LINE AMOUNT**			
	1 001333 5510		MARINA	HEAT LIGHT		55.65			
							55.65		
299	COAST ELECTRIC POWER	0001		INV	12/06/2021	15070-003 NOV21			
	ACCOUNT DETAIL					**LINE AMOUNT**			
	1 001151 5510		BLDS/GRNDS	HEAT LIGHT		166.94			
							166.94		
299	COAST ELECTRIC POWER	0001		INV	12/06/2021	15070-002 NOV21			
	ACCOUNT DETAIL					**LINE AMOUNT**			
	1 001151 5510		BLDS/GRNDS	HEAT LIGHT		52.17			
							52.17		
299	COAST ELECTRIC POWER	0001		INV	12/06/2021	15070-001 NOV21			
	ACCOUNT DETAIL					**LINE AMOUNT**			
	1 001151 5510		BLDS/GRNDS	HEAT LIGHT		51.16			
							51.16		
299	COAST ELECTRIC POWER	0001		INV	12/06/2021	15070-020 NOV21			
	ACCOUNT DETAIL					**LINE AMOUNT**			
	1 001151 5510		BLDS/GRNDS	HEAT LIGHT		1,069.09			
							1,069.09		
299	COAST ELECTRIC POWER	0001		INV	12/06/2021	15070-019 NOV21			
	ACCOUNT DETAIL					**LINE AMOUNT**			
	1 150300 5510		RD MNT	HEAT LIGHT		563.35			
							563.35		
299	COAST ELECTRIC POWER	0001		INV	12/06/2021	15070-018 NOV21			
	ACCOUNT DETAIL					**LINE AMOUNT**			
	1 150300 5510		RD MNT	HEAT LIGHT		573.54			
							573.54		

Attachment: docket 120621 (10150 : Docket of claims for December 6, 2021)

Hancock County Board of Supervisors

PRELIMINARY ACCOUNTS PAYABLE CHECK RUN REPORT

Detail Invoice List

CHECK RUN: 12062021 12/06/2021
DUE DATE: 12/06/2021

CASH ACCOUNT: 999 1002 CASH IN BANK

VENDOR		REMIT	PO	TYPE	DUE DATE	INVOICE	AMOUNT	VOUCHER	CHECK
299	COAST ELECTRIC POWER	0001		INV	12/06/2021	15070-016 NOV21			
	ACCOUNT DETAIL					**LINE AMOUNT**			
	1 001151 5510		BLDS/GRNDS	HEAT LIGHT		235.45			
							235.45		
299	COAST ELECTRIC POWER	0001		INV	12/06/2021	15070-011 NOV21			
	ACCOUNT DETAIL					**LINE AMOUNT**			
	1 150300 5510		RD MNT	HEAT LIGHT		1,076.40			
							1,076.40		
299	COAST ELECTRIC POWER	0001		INV	12/06/2021	15070-009 NOV21			
	ACCOUNT DETAIL					**LINE AMOUNT**			
	1 150300 5510		RD MNT	HEAT LIGHT		91.04			
							91.04		
299	COAST ELECTRIC POWER	0001		INV	12/06/2021	15070-007 NOV21			
	ACCOUNT DETAIL					**LINE AMOUNT**			
	1 150300 5510		RD MNT	HEAT LIGHT		1,124.58			
							1,124.58		
299	COAST ELECTRIC POWER	0001		INV	12/06/2021	15070-006 NOV21			
	ACCOUNT DETAIL					**LINE AMOUNT**			
	1 150300 5510		RD MNT	HEAT LIGHT		105.97			
							105.97		
						CHECK TOTAL	**41,084.42**		
8751	COAST VETERINARY HOPS	0000		INV	12/06/2021	SEPTEMBER, 2021			
	ACCOUNT DETAIL					**LINE AMOUNT**			
	1 001411 5552		ANIM SHLT	MED FEES		3,416.67			
							3,416.67		
						CHECK TOTAL	**3,416.67**		
8751	COAST VETERINARY HOSP	0001		INV	12/06/2021	OCTOBER, 2021			
	ACCOUNT DETAIL					**LINE AMOUNT**			
	1 001411 5552		ANIM SHLT	MED FEES		3,416.67			
							3,416.67		
8751	COAST VETERINARY HOSP	0001		INV	12/06/2021	NOVEMBER, 2021			
	ACCOUNT DETAIL					**LINE AMOUNT**			
	1 001411 5552		ANIM SHLT	MED FEES		3,416.67			
							3,416.67		
						CHECK TOTAL	**6,833.34**		

Attachment: docket 120621 (10150 : Docket of claims for December 6, 2021)

Hancock County Board of Supervisors

PRELIMINARY ACCOUNTS PAYABLE CHECK RUN REPORT

Detail Invoice List

CHECK RUN: 12062021 12/06/2021
DUE DATE: 12/06/2021

CASH ACCOUNT: 999 1002 CASH IN BANK

VENDOR		REMIT	PO	TYPE	DUE DATE	INVOICE	AMOUNT	VOUCHER	CHECK
5536	COASTAL HARDWARE & RE	0001	22000450	INV	12/06/2021	D20322188			
	ACCOUNT DETAIL						**LINE AMOUNT**		
	1 150300 5699		RD MNT	OTH CNS			99.35		
							99.35		
5536	COASTAL HARDWARE & RE	0001	22000444	INV	12/06/2021	A20421375			
	ACCOUNT DETAIL						**LINE AMOUNT**		
	1 150300 5674		RD MNT	LUBRICATIN			31.98		
	2 150300 5699		RD MNT	OTH CNS			6.99		
							38.97		
5536	COASTAL HARDWARE & RE	0001	22000437	INV	12/06/2021	A20421193			
	ACCOUNT DETAIL						**LINE AMOUNT**		
	1 001151 5645		BLDS/GRNDS	JANITORIAL			19.99		
							19.99		
5536	COASTAL HARDWARE & RE	0001	22000563	INV	12/06/2021	B20378185			
	ACCOUNT DETAIL						**LINE AMOUNT**		
	1 001260 5699		EMA	OTH CNS			44.97		
							44.97		
5536	COASTAL HARDWARE & RE	0001	22000580	INV	12/06/2021	D20322221			
	ACCOUNT DETAIL						**LINE AMOUNT**		
	1 154523 5641		ARENA	BLDG SUPP			104.40		
							104.40		
5536	COASTAL HARDWARE & RE	0001	22000489	INV	12/06/2021	A20421830,D20322194			
	ACCOUNT DETAIL						**LINE AMOUNT**		
	1 001151 5644		BLDS/GRNDS	SMALL TOOL			299.99		
	2 001151 5699		BLDS/GRNDS	OTH CNS			7.58		
							307.57		
5536	COASTAL HARDWARE & RE	0001	22000457	INV	12/06/2021	A20421481			
	ACCOUNT DETAIL						**LINE AMOUNT**		
	1 001151 5643		BLDS/GRNDS	HARDWARE,			2.80		
							2.80		
5536	COASTAL HARDWARE & RE	0001	22000481	INV	12/06/2021	D20322220			
	ACCOUNT DETAIL						**LINE AMOUNT**		
	1 150300 5634		RD MNT	CULVERTS			371.28		
							371.28		
5536	COASTAL HARDWARE & RE	0001	22000453	INV	12/06/2021	D20322219			
	ACCOUNT DETAIL						**LINE AMOUNT**		
	1 150300 5634		RD MNT	CULVERTS			32.10		
							32.10		

Attachment: docket 120621 (10150 : Docket of claims for December 6, 2021)

Hancock County Board of Supervisors

PRELIMINARY ACCOUNTS PAYABLE CHECK RUN REPORT

Detail Invoice List

CHECK RUN: 12062021 12/06/2021
DUE DATE: 12/06/2021

CASH ACCOUNT: 999 1002 CASH IN BANK

VENDOR		REMIT	PO	TYPE	DUE DATE	INVOICE	AMOUNT	VOUCHER	CHECK
5536	COASTAL HARDWARE & RE	0001	22000500	INV	12/06/2021	A20421862			
	ACCOUNT DETAIL						**LINE AMOUNT**		
	1 150300 5681		RD MNT	REPAIR & R			52.98		
							52.98		
5536	COASTAL HARDWARE & RE	0001	22000556	INV	12/06/2021	A20422321			
	ACCOUNT DETAIL						**LINE AMOUNT**		
	1 150300 5681		RD MNT	REPAIR & R			147.78		
							147.78		
5536	COASTAL HARDWARE & RE	0001	22000582	INV	12/06/2021	A20422669			
	ACCOUNT DETAIL						**LINE AMOUNT**		
	1 150300 5642		RD MNT	PAINTS			15.98		
							15.98		
5536	COASTAL HARDWARE & RE	0001	22000451	INV	12/06/2021	D20322187,A20421473			
	ACCOUNT DETAIL						**LINE AMOUNT**		
	1 001151 5641		BLDS/GRNDS	BLDG SUPP			9.99		
	2 001151 5699		BLDS/GRNDS	OTH CNS			27.20		
							37.19		
5536	COASTAL HARDWARE & RE	0001	22000605	INV	12/06/2021	D20322260			
	ACCOUNT DETAIL						**LINE AMOUNT**		
	1 150300 5634		RD MNT	CULVERTS			208.80		
							208.80		
5536	COASTAL HARDWARE & RE	0001	21003488	INV	12/06/2021	D20321985			
	ACCOUNT DETAIL						**LINE AMOUNT**		
	1 012125 5919		GAM-IT	F&E<5000			3,741.16		
							3,741.16		
5536	COASTAL HARDWARE & RE	0001	22000594	INV	12/06/2021	D20322223			
	ACCOUNT DETAIL						**LINE AMOUNT**		
	1 154523 5641		ARENA	BLDG SUPP			313.20		
							313.20		
5536	COASTAL HARDWARE & RE	0001	22000504	INV	12/06/2021	A20422014			
	ACCOUNT DETAIL						**LINE AMOUNT**		
	1 001151 5643		BLDS/GRNDS	HARDWARE,			10.99		
							10.99		
5536	COASTAL HARDWARE & RE	0001	22000566	INV	12/06/2021	A20422368,B20377820			
	ACCOUNT DETAIL						**LINE AMOUNT**		
	1 150300 5633		RD MNT	CONCRETE			87.50		
	2 150300 5681		RD MNT	REPAIR & R			19.98		
							107.48		

Attachment: docket 120621 (10150 : Docket of claims for December 6, 2021)

Hancock County Board of Supervisors

PRELIMINARY ACCOUNTS PAYABLE CHECK RUN REPORT

Detail Invoice List

CHECK RUN: 12062021 12/06/2021
DUE DATE: 12/06/2021

CASH ACCOUNT: 999 1002 CASH IN BANK

VENDOR		REMIT	PO	TYPE	DUE DATE	INVOICE	AMOUNT	VOUCHER	CHECK
5536	COASTAL HARDWARE & RE	0001	22000591	INV	12/06/2021	B20378244			
	ACCOUNT DETAIL						**LINE AMOUNT**		
	1 150300 5684		RD MNT	BATTERIES			7.97		
							7.97		
5536	COASTAL HARDWARE & RE	0001	22000364	INV	12/06/2021	B20376598			
	ACCOUNT DETAIL						**LINE AMOUNT**		
	1 001151 5675		BLDS/GRNDS	ANTIFREEZE			3.99		
							3.99		
5536	COASTAL HARDWARE & RE	0001	22000567	INV	12/06/2021	A20422115,			
	ACCOUNT DETAIL						**LINE AMOUNT**		
	1 001151 5641		BLDS/GRNDS	BLDG SUPP			4.77		
	2 001151 5643		BLDS/GRNDS	HARDWARE,			5.37		
	3 001151 5644		BLDS/GRNDS	SMALL TOOL			52.97		
	4 001151 5699		BLDS/GRNDS	OTH CNS			3.05		
							66.16		
5536	COASTAL HARDWARE & RE	0001	22000589	INV	12/06/2021	A20423600			
	ACCOUNT DETAIL						**LINE AMOUNT**		
	1 001151 5643		BLDS/GRNDS	HARDWARE,			7.19		
							7.19		
5536	COASTAL HARDWARE & RE	0001	22000593	INV	12/06/2021	B20378246			
	ACCOUNT DETAIL						**LINE AMOUNT**		
	1 156331 5646		SEAWALL	LUMBER			366.32		
							366.32		
5536	COASTAL HARDWARE & RE	0001	22000552	INV	12/06/2021	D20322250			
	ACCOUNT DETAIL						**LINE AMOUNT**		
	1 150300 5634		RD MNT	CULVERTS			627.98		
							627.98		
5536	COASTAL HARDWARE & RE	0001	22000673	INV	12/06/2021	A20423600,D20322238			
	ACCOUNT DETAIL						**LINE AMOUNT**		
	1 001151 5643		BLDS/GRNDS	HARDWARE,			32.19		
							32.19		
5536	COASTAL HARDWARE & RE	0001	22000677	INV	12/06/2021	D20322243,D20322244			
	ACCOUNT DETAIL						**LINE AMOUNT**		
	1 150300 5643		RD MNT	HARDWARE,			2.09		
	2 150300 5681		RD MNT	REPAIR & R			67.45		
	3 150300 5699		RD MNT	OTH CNS			38.99		
							108.53		

Attachment: docket 120621 (10150 : Docket of claims for December 6, 2021)

Hancock County Board of Supervisors

PRELIMINARY ACCOUNTS PAYABLE CHECK RUN REPORT

Detail Invoice List

CHECK RUN: 12062021 12/06/2021
DUE DATE: 12/06/2021

CASH ACCOUNT: 999 1002 CASH IN BANK

VENDOR		REMIT	PO	TYPE	DUE DATE	INVOICE	AMOUNT	VOUCHER	CHECK
5536	COASTAL HARDWARE & RE	0001	22000702	INV	12/06/2021	B20378818			
	ACCOUNT DETAIL					**LINE AMOUNT**			
	1 150300 5681		RD MNT	REPAIR & R		129.54			
	2 150300 5699		RD MNT	OTH CNS		31.74			
							161.28		
5536	COASTAL HARDWARE & RE	0001	22000619	INV	12/06/2021	D20322224,A20422823			
	ACCOUNT DETAIL					**LINE AMOUNT**			
	1 150300 5681		RD MNT	REPAIR & R		2.40			
	2 150300 5699		RD MNT	OTH CNS		17.99			
							20.39		
5536	COASTAL HARDWARE & RE	0001	22000660	INV	12/06/2021	B20378433			
	ACCOUNT DETAIL					**LINE AMOUNT**			
	1 150300 5646		RD MNT	LUMBER		183.16			
							183.16		
5536	COASTAL HARDWARE & RE	0001	22000675	INV	12/06/2021	D20322239			
	ACCOUNT DETAIL					**LINE AMOUNT**			
	1 001151 5641		BLDS/GRNDS	BLDG SUPP		401.00			
							401.00		
						CHECK TOTAL	**7,643.15**		
9945	Coastal Hydraulics Ho	0000	22000367	INV	12/06/2021	P21-192			
	ACCOUNT DETAIL					**LINE AMOUNT**			
	1 150300 5681		RD MNT	REPAIR & R		27.39			
							27.39		
						CHECK TOTAL	**27.39**		
298	COAST COCA-COLA BOTTL	0001	22000756	INV	12/06/2021	25469200402			
	ACCOUNT DETAIL					**LINE AMOUNT**			
	1 001530 5698		MCLEOD PK	VN MACH		618.52			
							618.52		
						CHECK TOTAL	**618.52**		
8711	COLLINS FILTER CO INC	0000	22000422	INV	12/06/2021	60617			
	ACCOUNT DETAIL					**LINE AMOUNT**			
	1 001220 5645		IMP EXP	JANITORIAL		825.08			
							825.08		
						CHECK TOTAL	**825.08**		

Attachment: docket 120621 (10150 : Docket of claims for December 6, 2021)

Hancock County Board of Supervisors

PRELIMINARY ACCOUNTS PAYABLE CHECK RUN REPORT

Detail Invoice List

CHECK RUN: 12062021 12/06/2021
DUE DATE: 12/06/2021

CASH ACCOUNT: 999 1002 CASH IN BANK

VENDOR		REMIT	PO	TYPE	DUE DATE	INVOICE	AMOUNT	VOUCHER	CHECK
8098	COMPLETE ENVIROMENTAL	0000		INV	12/06/2021	10156			
	ACCOUNT DETAIL					**LINE AMOUNT**			
	1 040321 5512		HAZ GRNT	RECYCLING		40,952.44			
							40,952.44		
						CHECK TOTAL	**40,952.44**		
2245	COMPTON ENGINEERING,	0000		INV	12/06/2021	221-030-5			
	ACCOUNT DETAIL					**LINE AMOUNT**			
	1 037312 5555		WTRSHD	ENGINEERIN		10,133.40			
							10,133.40		
2245	COMPTON ENGINEERING,	0000		INV	12/06/2021	221-044-4			
	ACCOUNT DETAIL					**LINE AMOUNT**			
	1 025331 5555		Zeta-Seawa	ENGINEERIN		14,625.00			
							14,625.00		
2245	COMPTON ENGINEERING,	0000		INV	12/06/2021	220-076.006-18			
	ACCOUNT DETAIL					**LINE AMOUNT**			
	1 160301 5555		BRIDGE CON	ENGINEERIN		21,600.00			
							21,600.00		
2245	COMPTON ENGINEERING,	0000		INV	12/06/2021	220-076.004-15			
	ACCOUNT DETAIL					**LINE AMOUNT**			
	1 160301 5555		BRIDGE CON	ENGINEERIN		3,600.00			
							3,600.00		
2245	COMPTON ENGINEERING,	0000		INV	12/06/2021	220-076.010-7			
	ACCOUNT DETAIL					**LINE AMOUNT**			
	1 156331 5555		SEAWALL	ENGINEERIN		4,000.00			
							4,000.00		
2245	COMPTON ENGINEERING,	0000		INV	12/06/2021	221-042-4			
	ACCOUNT DETAIL					**LINE AMOUNT**			
	1 025331 5555		Zeta-Seawa	ENGINEERIN		320.00			
							320.00		
2245	COMPTON ENGINEERING,	0000		INV	12/06/2021	221-043-4			
	ACCOUNT DETAIL					**LINE AMOUNT**			
	1 025331 5555		Zeta-Seawa	ENGINEERIN		1,000.00			
							1,000.00		
2245	COMPTON ENGINEERING,	0000		INV	12/06/2021	221-076.004-5			
	ACCOUNT DETAIL					**LINE AMOUNT**			
	1 157333 5555		Marina	ENGINEERIN		2,500.00			
							2,500.00		

Attachment: docket 120621 (10150 : Docket of claims for December 6, 2021)

Hancock County Board of Supervisors

PRELIMINARY ACCOUNTS PAYABLE CHECK RUN REPORT

Detail Invoice List

CHECK RUN: 12062021 12/06/2021
DUE DATE: 12/06/2021

CASH ACCOUNT: 999 1002 CASH IN BANK

VENDOR		REMIT	PO	TYPE	DUE DATE	INVOICE	AMOUNT	VOUCHER	CHECK
2245	COMPTON ENGINEERING,	0000		INV	12/06/2021	221-076.006-3			
	ACCOUNT DETAIL					**LINE AMOUNT**			
	1 157337 5555		CLMT HARB	ENGINEERIN		1,650.00			
							1,650.00		
2245	COMPTON ENGINEERING,	0000		INV	12/06/2021	221-076.005-7			
	ACCOUNT DETAIL					**LINE AMOUNT**			
	1 150300 5555		RD MNT	ENGINEERIN		2,520.00			
							2,520.00		
						CHECK TOTAL	**61,948.40**		
2245	COMPTON ENGINEERING,	0001		INV	12/06/2021	221-064-3			
	ACCOUNT DETAIL					**LINE AMOUNT**			
	1 027331 5556		Ida	PROF FEES		14,380.50			
							14,380.50		
						CHECK TOTAL	**14,380.50**		
9664	CONNECTWISE, INC	0000		INV	12/06/2021	451880			
	ACCOUNT DETAIL					**LINE AMOUNT**			
	1 001125 5544		INFO TECH	MNT AG		1,241.70			
							1,241.70		
						CHECK TOTAL	**1,241.70**		
6686	CONSULTING PSYCHOLOGI	0000		INV	12/06/2021	8183852			
	ACCOUNT DETAIL					**LINE AMOUNT**			
	1 001165 5442		LUNACY	CHAN CT CO		2,100.00			
							2,100.00		
						CHECK TOTAL	**2,100.00**		
3020	CORSO INC	0001	22000409	INV	12/06/2021	po# 22000409			
	ACCOUNT DETAIL					**LINE AMOUNT**			
	1 001530 5698		MCLEOD PK	VN MACH		50.80			
							50.80		
						CHECK TOTAL	**50.80**		
9950	Court Programs, Inc	0000		INV	12/06/2021	4338179			
	ACCOUNT DETAIL					**LINE AMOUNT**			
	1 001163 5594		YOUTH CT	DRUG TESTI		100.00			
							100.00		

Attachment: docket 120621 (10150 : Docket of claims for December 6, 2021)

Hancock County Board of Supervisors

PRELIMINARY ACCOUNTS PAYABLE CHECK RUN REPORT

Detail Invoice List

CHECK RUN: 12062021 12/06/2021
DUE DATE: 12/06/2021

CASH ACCOUNT: 999 1002 CASH IN BANK

VENDOR		REMIT	PO	TYPE	DUE DATE	INVOICE	AMOUNT	VOUCHER	CHECK
						CHECK TOTAL	**100.00**		
2463	CRAIN TRACTOR & EQUIP	0000	22000620	INV	12/06/2021	CP94187			
	ACCOUNT DETAIL					**LINE AMOUNT**			
	1 150300 5681		RD MNT	REPAIR & R		275.00			
							275.00		
2463	CRAIN TRACTOR & EQUIP	0000	22000624	INV	12/06/2021	CP97404			
	ACCOUNT DETAIL					**LINE AMOUNT**			
	1 150300 5681		RD MNT	REPAIR & R		65.87			
							65.87		
						CHECK TOTAL	**340.87**		
4813	CRESCO INC	0000		INV	12/06/2021	157054			
	ACCOUNT DETAIL					**LINE AMOUNT**			
	1 001220 5641		IMP EXP	BLDG SUPP		184.00			
							184.00		
						CHECK TOTAL	**184.00**		
4549	CRIME VICTIMS'COMPENS	0000		INV	12/06/2021	OCT.2021			
	ACCOUNT DETAIL					**LINE AMOUNT**			
	1 650 2137		JUD ASSESSCRIME VICT			1,107.50			
							1,107.50		
						CHECK TOTAL	**1,107.50**		
8856	DAKTECK, INC	0001	22000576	INV	12/06/2021	0343408			
	ACCOUNT DETAIL					**LINE AMOUNT**			
	1 108105 5919		INT/TAX	F&E<5000		9,274.00			
							9,274.00		
8856	DAKTECK, INC	0001	21003602	INV	12/06/2021	0343034			
	ACCOUNT DETAIL					**LINE AMOUNT**			
	1 115200 5613		DRUG TASK	ENF SUPPL		999.00			
							999.00		
						CHECK TOTAL	**10,273.00**		
9687	DANA SAFETY SUPPLY, I	0001	22000459	INV	12/06/2021	756893			
	ACCOUNT DETAIL					**LINE AMOUNT**			
	1 012200 5919		GAM-SHER	F&E<5000		525.00			
							525.00		

Attachment: docket 120621 (10150 : Docket of claims for December 6, 2021)

Hancock County Board of Supervisors

PRELIMINARY ACCOUNTS PAYABLE CHECK RUN REPORT

Detail Invoice List

CHECK RUN: 12062021 12/06/2021
DUE DATE: 12/06/2021

CASH ACCOUNT: 999 1002 CASH IN BANK

VENDOR		REMIT	PO	TYPE	DUE DATE	INVOICE	AMOUNT	VOUCHER	CHECK
9687	DANA SAFETY SUPPLY, I	0001	22000227	INV	12/06/2021	747568,754672,			
	ACCOUNT DETAIL					**LINE AMOUNT**			
	1 120200 5915		SHERIFF GA VEH>5000			1,685.00			
							1,685.00		
9687	DANA SAFETY SUPPLY, I	0001	21003444	INV	12/06/2021	758126			
	ACCOUNT DETAIL					**LINE AMOUNT**			
	1 116200 5915		DOJ FORF VEH>5000			49,999.00			
							49,999.00		
						CHECK TOTAL	**52,209.00**		
9871	DANIEL DEREK TURNAGE	0000		INV	12/06/2021	CAROLYN TRUE			
	ACCOUNT DETAIL					**LINE AMOUNT**			
	1 001167 5477		CORONER TRAV VEH			5.60			
							5.60		
9871	DANIEL DEREK TURNAGE	0000		INV	12/06/2021	FRANCIS BELL			
	ACCOUNT DETAIL					**LINE AMOUNT**			
	1 001167 5477		CORONER TRAV VEH			7.84			
							7.84		
9871	DANIEL DEREK TURNAGE	0000		INV	12/06/2021	SUSAN BOES			
	ACCOUNT DETAIL					**LINE AMOUNT**			
	1 001167 5477		CORONER TRAV VEH			39.20			
							39.20		
9871	DANIEL DEREK TURNAGE	0000		INV	12/06/2021	WANDA BURAS			
	ACCOUNT DETAIL					**LINE AMOUNT**			
	1 001167 5477		CORONER TRAV VEH			8.96			
							8.96		
9871	DANIEL DEREK TURNAGE	0000		INV	12/06/2021	RITA FORESTIERE			
	ACCOUNT DETAIL					**LINE AMOUNT**			
	1 001167 5477		CORONER TRAV VEH			8.96			
							8.96		
9871	DANIEL DEREK TURNAGE	0000		INV	12/06/2021	ROBERT MOCK			
	ACCOUNT DETAIL					**LINE AMOUNT**			
	1 001167 5477		CORONER TRAV VEH			39.76			
							39.76		
9871	DANIEL DEREK TURNAGE	0000		INV	12/06/2021	JEFFREY MARTIN			
	ACCOUNT DETAIL					**LINE AMOUNT**			
	1 001167 5477		CORONER TRAV VEH			38.64			
							38.64		

Attachment: docket 120621 (10150 : Docket of claims for December 6, 2021)

Hancock County Board of Supervisors

PRELIMINARY ACCOUNTS PAYABLE CHECK RUN REPORT

Detail Invoice List

CHECK RUN: 12062021 12/06/2021
DUE DATE: 12/06/2021

CASH ACCOUNT: 999 1002 CASH IN BANK

VENDOR		REMIT	PO	TYPE	DUE DATE	INVOICE	AMOUNT	VOUCHER	CHECK
9871	DANIEL DEREK TURNAGE	0000		INV	12/06/2021	MICHAEL MORAN			
	ACCOUNT DETAIL					**LINE AMOUNT**			
	1 001167 5477		CORONER	TRAV VEH		40.88			
							40.88		
9871	DANIEL DEREK TURNAGE	0000		INV	12/06/2021	PATRICIA MCLAIN			
	ACCOUNT DETAIL					**LINE AMOUNT**			
	1 001167 5477		CORONER	TRAV VEH		42.00			
							42.00		
9871	DANIEL DEREK TURNAGE	0000		INV	12/06/2021	HERMAN STANDLEE, JR			
	ACCOUNT DETAIL					**LINE AMOUNT**			
	1 001167 5477		CORONER	TRAV VEH		36.96			
							36.96		
9871	DANIEL DEREK TURNAGE	0000		INV	12/06/2021	DONALD R CUEVAS			
	ACCOUNT DETAIL					**LINE AMOUNT**			
	1 001167 5477		CORONER	TRAV VEH		42.00			
							42.00		
9871	DANIEL DEREK TURNAGE	0000		INV	12/06/2021	WILLIE BOWENS			
	ACCOUNT DETAIL					**LINE AMOUNT**			
	1 001167 5477		CORONER	TRAV VEH		10.64			
							10.64		
9871	DANIEL DEREK TURNAGE	0000		INV	12/06/2021	ANTHONY LEGENDRE			
	ACCOUNT DETAIL					**LINE AMOUNT**			
	1 001167 5477		CORONER	TRAV VEH		40.32			
							40.32		
9871	DANIEL DEREK TURNAGE	0000		INV	12/06/2021	PATRICIA SHUBERT			
	ACCOUNT DETAIL					**LINE AMOUNT**			
	1 001167 5477		CORONER	TRAV VEH		14.00			
							14.00		
9871	DANIEL DEREK TURNAGE	0000		INV	12/06/2021	RANDALL WILLIAMS			
	ACCOUNT DETAIL					**LINE AMOUNT**			
	1 001161 5477		CIRC CT	TRAV VEH		38.64			
							38.64		
9871	DANIEL DEREK TURNAGE	0000		INV	12/06/2021	DENNIS MCJUNKIN			
	ACCOUNT DETAIL					**LINE AMOUNT**			
	1 001167 5477		CORONER	TRAV VEH		8.96			
							8.96		

Attachment: docket 120621 (10150 : Docket of claims for December 6, 2021)

Hancock County Board of Supervisors

PRELIMINARY ACCOUNTS PAYABLE CHECK RUN REPORT

Detail Invoice List

CHECK RUN: 12062021 12/06/2021
DUE DATE: 12/06/2021

CASH ACCOUNT: 999 1002 CASH IN BANK

VENDOR		REMIT	PO	TYPE	DUE DATE	INVOICE	AMOUNT	VOUCHER	CHECK
9871	DANIEL DEREK TURNAGE	0000		INV	12/06/2021	ROBERT MEHAN			
	ACCOUNT DETAIL					**LINE AMOUNT**			
	1 001167 5477		CORONER	TRAV VEH		22.40			
							22.40		
						CHECK TOTAL	**445.76**		
5959	DATA SYSTEMS MANAGMEN	0000		INV	12/06/2021	4032			
	ACCOUNT DETAIL					**LINE AMOUNT**			
	1 096153 5556		MAPPING	PROF FEES		1,658.00			
							1,658.00		
5959	DATA SYSTEMS MANAGMEN	0000		INV	12/06/2021	4030			
	ACCOUNT DETAIL					**LINE AMOUNT**			
	1 400340 5544		SOL WAST	MNT AG		156.00			
							156.00		
5959	DATA SYSTEMS MANAGMEN	0000		INV	12/06/2021	4031			
	ACCOUNT DETAIL					**LINE AMOUNT**			
	1 001101 5544		CHANC CLK	MNT AG		194.00			
							194.00		
5959	DATA SYSTEMS MANAGMEN	0000		INV	12/06/2021	4033			
	ACCOUNT DETAIL					**LINE AMOUNT**			
	1 097110 5544		EMER 911	MNT AG		80.00			
							80.00		
						CHECK TOTAL	**2,088.00**		
3039	DAVID'S CHAINSAW & LA	0001	22000717	INV	12/06/2021	PO# 22000717			
	ACCOUNT DETAIL					**LINE AMOUNT**			
	1 001530 5681		MCLEOD PK	REPAIR & R		92.00			
							92.00		
						CHECK TOTAL	**92.00**		
6241	DELL MARKETING L.P.	0001	22000212	INV	12/06/2021	10530789782			
	ACCOUNT DETAIL					**LINE AMOUNT**			
	1 012125 5919		GAM-IT	F&E<5000		1,019.44			
							1,019.44		
						CHECK TOTAL	**1,019.44**		

Attachment: docket 120621 (10150 : Docket of claims for December 6, 2021)

Hancock County Board of Supervisors

PRELIMINARY ACCOUNTS PAYABLE CHECK RUN REPORT

Detail Invoice List

CHECK RUN: 12062021 12/06/2021
DUE DATE: 12/06/2021

CASH ACCOUNT: 999 1002 CASH IN BANK

VENDOR		REMIT	PO	TYPE	DUE DATE	INVOICE	AMOUNT	VOUCHER	CHECK
4092	DELTA COMPUTER SYSTEM	0000		INV	12/06/2021	DHLMN03203			
	ACCOUNT DETAIL					**LINE AMOUNT**			
	1 001675 5544		BLDG DEPT MNT AG			630.00			
							630.00		
4092	DELTA COMPUTER SYSTEM	0000		INV	12/06/2021	HRMN007770			
	ACCOUNT DETAIL					**LINE AMOUNT**			
	1 001161 5544		CIRC CT MNT AG			295.00			
	2 001102 5544		CIRC CLK MNT AG			120.00			
	3 001161 5544		CIRC CT MNT AG			2,010.00			
							2,425.00		
						CHECK TOTAL	**3,055.00**		
1639	DEPARTMENT OF FINANCE	0000		INV	12/06/2021	october, 2021			
	ACCOUNT DETAIL					**LINE AMOUNT**			
	1 650 2132		JUD ASSESSSTATE COUR			432.00			
	2 650 2122		JUD ASSESSTRAF VIOL			23,117.50			
	3 650 2123		JUD ASSESSIMPLIED CO			2,236.50			
	4 650 2124		JUD ASSESSGAME&FISH			89.00			
	5 650 2141		JUD ASSESSTRAUMA TRA			1,675.50			
	6 650 2126		JUD ASSESSOTHER MISD			2,062.00			
	7 650 2127		JUD ASSESSOTHER FELO			2,412.00			
	8 650 2128		JUD ASSESSAPP BOND			1,486.50			
	9 650 2134		JUD ASSESSDOM VIO			602.00			
	10 650 2129		JUD ASSESSCOURT CONS			252.50			
	11 650 2133		JUD ASSESSTREAS FEE			40.00			
	12 650 2125		JUD ASSESSMS CHILDRE			175.50			
	13 650 2142		JUD ASSESSCOMP ELECT			900.00			
	14 650 2143		JUD ASSESSCIVIL LEGA			450.00			
	15 650 2144		JUD ASSESSJUDGE			3,700.00			
	16 650 2140		JUD ASSESSUNINSURED			5,787.50			
							45,418.50		
						CHECK TOTAL	**45,418.50**		
444	DIAMONDHEAD FIRE DIST	0000		INV	12/06/2021	OCTOBER, 2021			
	ACCOUNT DETAIL					**LINE AMOUNT**			
	1 191254 5793		DIAM VFD GAMING REV			2,460.84			
							2,460.84		
						CHECK TOTAL	**2,460.84**		

Attachment: docket 120621 (10150 : Docket of claims for December 6, 2021)

Hancock County Board of Supervisors

PRELIMINARY ACCOUNTS PAYABLE CHECK RUN REPORT

Detail Invoice List

CHECK RUN: 12062021 12/06/2021
DUE DATE: 12/06/2021

CASH ACCOUNT: 999 1002 CASH IN BANK

VENDOR		REMIT	PO	TYPE	DUE DATE	INVOICE	AMOUNT	VOUCHER	CHECK
447	DIAMONDHEAD PROPERTY	0000		INV	12/06/2021	NOV 2, 2021			
	ACCOUNT DETAIL						**LINE AMOUNT**		
	1 001180 5573		ELECTIONS	ELECTION W			100.00		
							100.00		
						CHECK TOTAL	**100.00**		
9712	ADAM DIAZ	0001	22000376	INV	12/06/2021	4462			
	ACCOUNT DETAIL						**LINE AMOUNT**		
	1 001180 5603		ELECTIONS	OFFICE SUP			528.00		
							528.00		
9712	ADAM DIAZ	0001	22000128	INV	12/06/2021	4458			
	ACCOUNT DETAIL						**LINE AMOUNT**		
	1 001180 5603		ELECTIONS	OFFICE SUP			1,050.00		
							1,050.00		
						CHECK TOTAL	**1,578.00**		
8184	DIGITAL ENGINEERING &	0001		INV	12/06/2021	711-0800-17			
	ACCOUNT DETAIL						**LINE AMOUNT**		
	1 037312 5556		WTRSHD	PROF FEES			23,640.50		
							23,640.50		
8184	DIGITAL ENGINEERING &	0001		INV	12/06/2021	711-0800-18			
	ACCOUNT DETAIL						**LINE AMOUNT**		
	1 037312 5556		WTRSHD	PROF FEES			14,311.50		
							14,311.50		
						CHECK TOTAL	**37,952.00**		
8005	DISTRICT ATTORNEY'S O	0000		INV	12/06/2021	ND-077-1-2016			
	ACCOUNT DETAIL						**LINE AMOUNT**		
	1 115200 5599		DRUG TASK	OTHER CONT			6,600.00		
							6,600.00		
						CHECK TOTAL	**6,600.00**		
6285	DIXIELAND HOME,FARM &	0000	22000319	INV	12/06/2021	452526			
	ACCOUNT DETAIL						**LINE AMOUNT**		
	1 156331 5699		SEAWALL	OTH CNS			479.80		
							479.80		
						CHECK TOTAL	**479.80**		

Attachment: docket 120621 (10150 : Docket of claims for December 6, 2021)

Hancock County Board of Supervisors

PRELIMINARY ACCOUNTS PAYABLE CHECK RUN REPORT

Detail Invoice List

CHECK RUN: 12062021 12/06/2021
DUE DATE: 12/06/2021

CASH ACCOUNT: 999 1002 CASH IN BANK

VENDOR		REMIT	PO	TYPE	DUE DATE	INVOICE	AMOUNT	VOUCHER	CHECK
8504	DONNA ESTOPINAL	0000		INV	12/06/2021	NOVEMBER, 2021			
	ACCOUNT DETAIL						**LINE AMOUNT**		
	1 001151 5539		BLDS/GRNDS	JANITORIAL			50.00		
							50.00		
						CHECK TOTAL	**50.00**		
8356	DORI RAY MARTIN	0000		INV	12/06/2021	11-5 -THRU 11-7-2021			
	ACCOUNT DETAIL						**LINE AMOUNT**		
	1 001151 5539		BLDS/GRNDS	JANITORIAL			75.00		
							75.00		
8356	DORI RAY MARTIN	0000		INV	12/06/2021	11/27 & 11/28/2021			
	ACCOUNT DETAIL						**LINE AMOUNT**		
	1 001151 5539		BLDS/GRNDS	JANITORIAL			37.50		
							37.50		
						CHECK TOTAL	**112.50**		
9895	Dorty Joseph Necaise	0000		INV	12/06/2021	NOV 2021			
	ACCOUNT DETAIL						**LINE AMOUNT**		
	1 001151 5539		BLDS/GRNDS	JANITORIAL			50.00		
							50.00		
						CHECK TOTAL	**50.00**		
8556	DREW T FUCICH	0000	22000658	INV	12/06/2021	BP-324			
	ACCOUNT DETAIL						**LINE AMOUNT**		
	1 001151 5540		BLDS/GRNDS	MAINTENANC			197.56		
							197.56		
						CHECK TOTAL	**197.56**		
9667	DUNGAN ENGINEERING, P	0000		INV	12/06/2021	001			
	ACCOUNT DETAIL						**LINE AMOUNT**		
	1 150300 5555		RD MNT	ENGINEERIN			350.00		
							350.00		
						CHECK TOTAL	**350.00**		
9081	E FIRE SOUTHERN	0000	22000356	INV	12/06/2021	34570			
	ACCOUNT DETAIL						**LINE AMOUNT**		
	1 001220 5540		IMP EXP	MAINTENANC			450.00		

Attachment: docket 120621 (10150 : Docket of claims for December 6, 2021)

Hancock County Board of Supervisors

PRELIMINARY ACCOUNTS PAYABLE CHECK RUN REPORT

Detail Invoice List

CHECK RUN: 12062021 12/06/2021
DUE DATE: 12/06/2021

CASH ACCOUNT: 999 1002 CASH IN BANK

VENDOR		REMIT	PO	TYPE	DUE DATE	INVOICE	AMOUNT	VOUCHER	CHECK
							450.00		
						CHECK TOTAL	**450.00**		
8578	EAGLE ENERGY, INC	0000	22000661	INV	12/06/2021	32720, 32721			
	ACCOUNT DETAIL						**LINE AMOUNT**		
	1 001151 5671		BLDS/GRNDS	GASOLINE			658.97		
	2 001260 5671		EMA	GASOLINE			343.81		
	3 001411 5671		ANIM SHLT	GASOLINE			68.77		
	4 001530 5671		MCLEOD PK	GASOLINE			338.08		
	5 001531 5671		RECREATION	GASOLINE			309.43		
	6 150300 5671		RD MNT	GASOLINE			1,719.04		
	7 156331 5671		SEAWALL	GASOLINE			186.23		
	8 170302 5671		VEH MNT	GASOLINE			386.78		
							4,011.11		
						CHECK TOTAL	**4,011.11**		
8607	ELECTION SYSTEMS & SO	0001	22000008	INV	12/06/2021	CD2011875			
	ACCOUNT DETAIL						**LINE AMOUNT**		
	1 001180 5603		ELECTIONS	OFFICE SUP			1,310.42		
							1,310.42		
						CHECK TOTAL	**1,310.42**		
8607	ELECTION SYSTEMS & SO	0001		INV	12/06/2021	CD2012639			
	ACCOUNT DETAIL						**LINE AMOUNT**		
	1 001180 5544		ELECTIONS	MNT AG			5,637.50		
							5,637.50		
						CHECK TOTAL	**5,637.50**		
9925	Ellis Dozer Service,	0000		INV	12/06/2021	04			
	ACCOUNT DETAIL						**LINE AMOUNT**		
	1 160301 5913		BRIDGE CON	BR CONST			175,297.48		
							175,297.48		
						CHECK TOTAL	**175,297.48**		
9131	EMR SERVICES, LLC	0000		INV	12/06/2021	10770			
	ACCOUNT DETAIL						**LINE AMOUNT**		
	1 001151 5544		BLDS/GRNDS	MNT AG			431.00		
	2 001333 5544		MARINA	MNT AG			100.00		

Attachment: docket 120621 (10150 : Docket of claims for December 6, 2021)

Hancock County Board of Supervisors

PRELIMINARY ACCOUNTS PAYABLE CHECK RUN REPORT

Detail Invoice List

CHECK RUN: 12062021 12/06/2021
DUE DATE: 12/06/2021

CASH ACCOUNT: 999 1002 CASH IN BANK

VENDOR		REMIT	PO	TYPE	DUE DATE	INVOICE	AMOUNT	VOUCHER	CHECK
							531.00		
						CHECK TOTAL	**531.00**		
9650	EUGENE J. HOFFMAN, IV	0000		INV	12/06/2021	20210007			
	ACCOUNT DETAIL					**LINE AMOUNT**			
	1 001163 5550		YOUTH CT	LEGAL FEES		2,100.00			
							2,100.00		
						CHECK TOTAL	**2,100.00**		
4728	FEDEX	0001		INV	12/06/2021	7-561-56261			
	ACCOUNT DETAIL					**LINE AMOUNT**			
	1 096153 5501		MAPPING	POSTAGE AN		8.46			
							8.46		
						CHECK TOTAL	**8.46**		
2529	FENTON FIRE PROTECTIO	0000		INV	12/06/2021	OCTOBER, 2021			
	ACCOUNT DETAIL					**LINE AMOUNT**			
	1 196259 5793		FENTN VFD	GAMING REV		2,460.84			
							2,460.84		
						CHECK TOTAL	**2,460.84**		
4242	FLEETCOR TECHNOLOGIES	0000		INV	12/06/2021	NP61136606			
	ACCOUNT DETAIL					**LINE AMOUNT**			
	1 001101 5671		CHANC CLK	GASOLINE		47.87			
							47.87		
4242	FLEETCOR TECHNOLOGIES	0000		INV	12/06/2021	NP61136365			
	ACCOUNT DETAIL					**LINE AMOUNT**			
	1 001200 5671		SHERIFF	GASOLINE		5,619.59			
							5,619.59		
						CHECK TOTAL	**5,667.46**		
4242	FLEETCOR TECHNOLOGIES	0000		INV	12/06/2021	NP61064270			
	ACCOUNT DETAIL					**LINE AMOUNT**			
	1 001163 5671		YOUTH CT	GASOLINE		36.33			
	2 001200 5671		SHERIFF	GASOLINE		6,390.31			
							6,426.64		
						CHECK TOTAL	**6,426.64**		

Attachment: docket 120621 (10150 : Docket of claims for December 6, 2021)

Hancock County Board of Supervisors

PRELIMINARY ACCOUNTS PAYABLE CHECK RUN REPORT

Detail Invoice List

CHECK RUN: 12062021 12/06/2021
DUE DATE: 12/06/2021

CASH ACCOUNT: 999 1002 CASH IN BANK

VENDOR		REMIT	PO	TYPE	DUE DATE	INVOICE	AMOUNT	VOUCHER	CHECK
4242	FLEETCOR TECHNOLOGIES	0000		INV	12/06/2021	NP61084039			
	ACCOUNT DETAIL					**LINE AMOUNT**			
	1 096153 5671		MAPPING	GASOLINE		274.72			
							274.72		
						CHECK TOTAL	**274.72**		
4242	FLEETCOR TECHNOLOGIES	0000		INV	12/06/2021	NP61084154			
	ACCOUNT DETAIL					**LINE AMOUNT**			
	1 001675 5671		BLDG DEPT	GASOLINE		115.72			
							115.72		
						CHECK TOTAL	**115.72**		
4242	FLEETCOR TECHNOLOGIES	0000		INV	12/06/2021	NP61083912			
	ACCOUNT DETAIL					**LINE AMOUNT**			
	1 001163 5671		YOUTH CT	GASOLINE		36.58			
	2 001200 5671		SHERIFF	GASOLINE		6,888.71			
							6,925.29		
						CHECK TOTAL	**6,925.29**		
4242	FLEETCOR TECHNOLOGIES	0000		INV	12/06/2021	NP61114621			
	ACCOUNT DETAIL					**LINE AMOUNT**			
	1 096153 5671		MAPPING	GASOLINE		291.12			
							291.12		
						CHECK TOTAL	**291.12**		
4242	FLEETCOR TECHNOLOGIES	0000		INV	12/06/2021	NP61114736			
	ACCOUNT DETAIL					**LINE AMOUNT**			
	1 001675 5671		BLDG DEPT	GASOLINE		202.09			
							202.09		
						CHECK TOTAL	**202.09**		
4242	FLEETCOR TECHNOLOGIES	0000		INV	12/06/2021	NP61114494			
	ACCOUNT DETAIL					**LINE AMOUNT**			
	1 001163 5671		YOUTH CT	GASOLINE		33.76			
	2 001200 5671		SHERIFF	GASOLINE		7,099.37			
							7,133.13		
						CHECK TOTAL	**7,133.13**		

Attachment: docket 120621 (10150 : Docket of claims for December 6, 2021)

Hancock County Board of Supervisors

PRELIMINARY ACCOUNTS PAYABLE CHECK RUN REPORT

Detail Invoice List

CHECK RUN: 12062021 12/06/2021
DUE DATE: 12/06/2021

CASH ACCOUNT: 999 1002 CASH IN BANK

VENDOR		REMIT	PO	TYPE	DUE DATE	INVOICE	AMOUNT	VOUCHER	CHECK
4242	FLEETCOR TECHNOLOGIES	0000		INV	12/06/2021	NP61136491			
	ACCOUNT DETAIL					**LINE AMOUNT**			
	1 096153 5671		MAPPING	GASOLINE		93.30			
							93.30		
						CHECK TOTAL	**93.30**		
9739	FLOORE INDUSTRIAL CON	0000		INV	12/06/2021	10			
	ACCOUNT DETAIL					**LINE AMOUNT**			
	1 037530 5911		MCLEOD	CIP		169,169.81			
							169,169.81		
						CHECK TOTAL	**169,169.81**		
8717	FLOWERS BAKING COMPAN	0000	22000440	INV	12/06/2021	3034153085			
	ACCOUNT DETAIL					**LINE AMOUNT**			
	1 001220 5694		IMP EXP	FOOD-PRIS		124.18			
							124.18		
8717	FLOWERS BAKING COMPAN	0000		INV	12/06/2021	3034153167			
	ACCOUNT DETAIL					**LINE AMOUNT**			
	1 001220 5694		IMP EXP	FOOD-PRIS		118.65			
							118.65		
8717	FLOWERS BAKING COMPAN	0000	22000600	INV	12/06/2021	3034153219			
	ACCOUNT DETAIL					**LINE AMOUNT**			
	1 001220 5694		IMP EXP	FOOD-PRIS		142.38			
							142.38		
8717	FLOWERS BAKING COMPAN	0000	22000608	INV	12/06/2021	3034153256			
	ACCOUNT DETAIL					**LINE AMOUNT**			
	1 001220 5694		IMP EXP	FOOD-PRIS		118.65			
							118.65		
8717	FLOWERS BAKING COMPAN	0000	22000097	INV	12/06/2021	3034152717			
	ACCOUNT DETAIL					**LINE AMOUNT**			
	1 001220 5694		IMP EXP	FOOD-PRIS		100.45			
							100.45		
8717	FLOWERS BAKING COMPAN	0000	22000671	INV	12/06/2021	3034153308			
	ACCOUNT DETAIL					**LINE AMOUNT**			
	1 001220 5694		IMP EXP	FOOD-PRIS		132.09			
							132.09		

Attachment: docket 120621 (10150 : Docket of claims for December 6, 2021)

Hancock County Board of Supervisors

PRELIMINARY ACCOUNTS PAYABLE CHECK RUN REPORT

Detail Invoice List

CHECK RUN: 12062021 12/06/2021
DUE DATE: 12/06/2021

CASH ACCOUNT: 999 1002 CASH IN BANK

VENDOR		REMIT	PO	TYPE	DUE DATE	INVOICE	AMOUNT	VOUCHER	CHECK
8717	FLOWERS BAKING COMPAN	0000	22000709	INV	12/06/2021	3034153341			
	ACCOUNT DETAIL					**LINE AMOUNT**			
	1 001220 5694		IMP EXP	FOOD-PRIS		118.65			
							118.65		
8717	FLOWERS BAKING COMPAN	0000	22000731	INV	12/06/2021	3034153394			
	ACCOUNT DETAIL					**LINE AMOUNT**			
	1 001220 5694		IMP EXP	FOOD-PRIS		118.65			
							118.65		
8717	FLOWERS BAKING COMPAN	0000	22000790	INV	12/06/2021	3034153466			
	ACCOUNT DETAIL					**LINE AMOUNT**			
	1 001220 5694		IMP EXP	FOOD-PRIS		87.01			
							87.01		
						CHECK TOTAL	**1,060.71**		
8116	G & O SUPPLY CO., INC	0000	22000588	INV	12/06/2021	G14187			
	ACCOUNT DETAIL					**LINE AMOUNT**			
	1 150300 5634		RD MNT	CULVERTS		835.20			
							835.20		
						CHECK TOTAL	**835.20**		
2858	GALL'S INC	0001	22000438	INV	12/06/2021	OR19412112			
	ACCOUNT DETAIL					**LINE AMOUNT**			
	1 001220 5691		IMP EXP	UNIFORMS		1,044.55			
							1,044.55		
						CHECK TOTAL	**1,044.55**		
4719	GE CAPITAL CORPORATIO	0000	22000403	INV	12/06/2021	PO# 22000403			
	ACCOUNT DETAIL					**LINE AMOUNT**			
	1 001530 5698		MCLEOD PK	VN MACH		527.61			
							527.61		
						CHECK TOTAL	**527.61**		
7406	GEOGRAPHIC COMPUTER T	0000		INV	12/06/2021	6125			
	ACCOUNT DETAIL					**LINE AMOUNT**			
	1 096153 5556		MAPPING	PROF FEES		6,090.00			
							6,090.00		
						CHECK TOTAL	**6,090.00**		

Attachment: docket 120621 (10150 : Docket of claims for December 6, 2021)

Hancock County Board of Supervisors

PRELIMINARY ACCOUNTS PAYABLE CHECK RUN REPORT

Detail Invoice List

CHECK RUN: 12062021 12/06/2021
DUE DATE: 12/06/2021

CASH ACCOUNT: 999 1002 CASH IN BANK

VENDOR		REMIT	PO	TYPE	DUE DATE	INVOICE	AMOUNT	VOUCHER	CHECK
8972	GET STITCHED	0000	22000423	INV	12/06/2021	PO#22000423			
	ACCOUNT DETAIL					**LINE AMOUNT**			
	1 001200 5691		SHERIFF	UNIFORMS		170.50			
							170.50		
8972	GET STITCHED	0000	22000623	INV	12/06/2021	22000623			
	ACCOUNT DETAIL					**LINE AMOUNT**			
	1 001200 5691		SHERIFF	UNIFORMS		288.00			
							288.00		
8972	GET STITCHED	0000	22000622	INV	12/06/2021	22000622			
	ACCOUNT DETAIL					**LINE AMOUNT**			
	1 001200 5691		SHERIFF	UNIFORMS		600.00			
							600.00		
						CHECK TOTAL	**1,058.50**		
8772	GTG AUTO PARTS LLC	0000		INV	12/06/2021	463			
	ACCOUNT DETAIL					**LINE AMOUNT**			
	1 040321 5512		HAZ GRNT	RECYCLING		5,839.40			
							5,839.40		
						CHECK TOTAL	**5,839.40**		
3034	GULF COAST BUSINESS S	0001	22000354	INV	12/06/2021	232019			
	ACCOUNT DETAIL					**LINE AMOUNT**			
	1 001530 5603		MCLEOD PK	OFFICE SUP		122.32			
							122.32		
3034	GULF COAST BUSINESS S	0001	22000432	INV	12/06/2021	232005			
	ACCOUNT DETAIL					**LINE AMOUNT**			
	1 001220 5603		IMP EXP	OFFICE SUP		44.72			
							44.72		
3034	GULF COAST BUSINESS S	0001	22000614	INV	12/06/2021	232586			
	ACCOUNT DETAIL					**LINE AMOUNT**			
	1 001105 5603		TAX/COL	OFFICE SUP		67.08			
							67.08		
3034	GULF COAST BUSINESS S	0001	22000729	INV	12/06/2021	233028			
	ACCOUNT DETAIL					**LINE AMOUNT**			
	1 097110 5603		EMER 911	OFFICE SUP		122.32			
							122.32		
						CHECK TOTAL	**356.44**		

Attachment: docket 120621 (10150 : Docket of claims for December 6, 2021)

Hancock County Board of Supervisors

PRELIMINARY ACCOUNTS PAYABLE CHECK RUN REPORT

Detail Invoice List

CHECK RUN: 12062021 12/06/2021
DUE DATE: 12/06/2021

CASH ACCOUNT: 999 1002 CASH IN BANK

VENDOR		REMIT	PO	TYPE	DUE DATE	INVOICE	AMOUNT	VOUCHER	CHECK
9942	Gulf Coast Movers	0000		INV	12/06/2021	114483			
	ACCOUNT DETAIL					**LINE AMOUNT**			
	1 001180 5599		ELECTIONS	OTHER CONT		812.50			
							812.50		
9942	Gulf Coast Movers	0000		INV	12/06/2021	114482			
	ACCOUNT DETAIL					**LINE AMOUNT**			
	1 001180 5599		ELECTIONS	OTHER CONT		1,020.00			
							1,020.00		
						CHECK TOTAL	**1,832.50**		
9037	GULF REGIONAL PLANNIN	0000		INV	12/06/2021	FY21-3021.2-HHWD			
	ACCOUNT DETAIL					**LINE AMOUNT**			
	1 040321 5599		HAZ GRNT	OTHER CONT		1,351.73			
							1,351.73		
						CHECK TOTAL	**1,351.73**		
6178	GULF STATES DISTRIBUT	0000	22000384	INV	12/06/2021	1401566-IN			
	ACCOUNT DETAIL					**LINE AMOUNT**			
	1 001200 5619		SHERIFF	AMMUNITION		1,125.00			
							1,125.00		
6178	GULF STATES DISTRIBUT	0000	22000382	INV	12/06/2021	1401565-IN			
	ACCOUNT DETAIL					**LINE AMOUNT**			
	1 001200 5619		SHERIFF	AMMUNITION		1,176.00			
							1,176.00		
						CHECK TOTAL	**2,301.00**		
6074	HANCOCK BANK WHITNEY	0001		INV	12/06/2021	37982			
	ACCOUNT DETAIL					**LINE AMOUNT**			
	1 001100 5556		SUPERVIS	PROF FEES		2,750.00			
							2,750.00		
						CHECK TOTAL	**2,750.00**		
719	HANCOCK COUNTY HEALTH	0000		INV	12/06/2021	NOV 2021			
	ACCOUNT DETAIL					**LINE AMOUNT**			
	1 001400 5701		HEALTH	APPROP		6,250.00			
							6,250.00		
						CHECK TOTAL	**6,250.00**		

Attachment: docket 120621 (10150 : Docket of claims for December 6, 2021)

Hancock County Board of Supervisors

PRELIMINARY ACCOUNTS PAYABLE CHECK RUN REPORT

Detail Invoice List

CHECK RUN: 12062021 12/06/2021
DUE DATE: 12/06/2021

CASH ACCOUNT: 999 1002 CASH IN BANK

VENDOR		REMIT	PO	TYPE	DUE DATE	INVOICE	AMOUNT	VOUCHER	CHECK
289	HANCOCK COUNTY LIBRAR	0000		INV	12/06/2021	NOVEMBER, 2021			
	ACCOUNT DETAIL						**LINE AMOUNT**		
	1 001500 5720		LIBRARY	PASS THRU			100,333.33		
							100,333.33		
						CHECK TOTAL	**100,333.33**		
289	HANCOCK COUNTY LIBRAR	0000		INV	12/06/2021	OCTOBER, 2021			
	ACCOUNT DETAIL						**LINE AMOUNT**		
	1 095500 5793		LIBRARY	GAMING REV			11,073.80		
							11,073.80		
						CHECK TOTAL	**11,073.80**		
723	HANCOCK COUNTY SCHOOL	0000		INV	12/06/2021	OCTOBER, 2021			
	ACCOUNT DETAIL						**LINE AMOUNT**		
	1 130150 5793		SCH GAMING	GAMING REV			33,221.39		
							33,221.39		
						CHECK TOTAL	**33,221.39**		
723	HANCOCK COUNTY SCHOOL	0000		INV	12/06/2021	OCT 2021			
	ACCOUNT DETAIL						**LINE AMOUNT**		
	1 001150 5721		ED SUPT	PRIVILEGE			6,586.48		
							6,586.48		
						CHECK TOTAL	**6,586.48**		
4029	HANCOCK COUNTY SOLID	0000		INV	12/06/2021	1033			
	ACCOUNT DETAIL						**LINE AMOUNT**		
	1 154523 5591		ARENA	GARBAGE			89.53		
	2 001151 5591		BLDS/GRNDS	GARBAGE			1,609.01		
	3 001220 5591		IMP EXP	GARBAGE			358.08		
	4 001531 5591		RECREATION	GARBAGE			513.59		
	5 001530 5591		MCLEOD PK	GARBAGE			716.16		
	6 001411 5591		ANIM SHLT	GARBAGE			179.04		
	7 001333 5591		MARINA	GARBAGE			179.04		
	8 097110 5591		EMER 911	GARBAGE			44.76		
							3,689.21		
4029	HANCOCK COUNTY SOLID	0000		INV	12/06/2021	1032			
	ACCOUNT DETAIL						**LINE AMOUNT**		
	1 400340 5591		SOL WAST	GARBAGE			73,210.50		

Attachment: docket 120621 (10150 : Docket of claims for December 6, 2021)

Hancock County Board of Supervisors

PRELIMINARY ACCOUNTS PAYABLE CHECK RUN REPORT

Detail Invoice List

CHECK RUN: 12062021 12/06/2021
DUE DATE: 12/06/2021

CASH ACCOUNT: 999 1002 CASH IN BANK

VENDOR		REMIT	PO	TYPE	DUE DATE	INVOICE	AMOUNT	VOUCHER	CHECK
							73,210.50		
4029	HANCOCK COUNTY SOLID	0000		INV	12/06/2021	OCTOBER, 2021			
	ACCOUNT DETAIL					**LINE AMOUNT**			
	1 401341 5701		SW-WW	APPROP		106,854.00			
							106,854.00		
						CHECK TOTAL	**183,753.71**		
4420	HANCOCK CNTY TOURISM	0001		INV	12/06/2021	NOV 2021			
	ACCOUNT DETAIL					**LINE AMOUNT**			
	1 012100 5701		GAM-SUP	APPROP		2,083.33			
							2,083.33		
						CHECK TOTAL	**2,083.33**		
743	HARRISON COUNTY BOARD	0002		INV	12/06/2021	EQSH Oct 2021			
	ACCOUNT DETAIL					**LINE AMOUNT**			
	1 114200 5599		DOT-Forfei	OTHER CONT		82,203.90			
							82,203.90		
						CHECK TOTAL	**82,203.90**		
9892	Hopkins Construction	0000		INV	12/06/2021	005			
	ACCOUNT DETAIL					**LINE AMOUNT**			
	1 012151 5922		GAM-BLD/GDOTH>5000			50,153.35			
							50,153.35		
						CHECK TOTAL	**50,153.35**		
9892	Hopkins Construction	0000		INV	12/06/2021	006			
	ACCOUNT DETAIL					**LINE AMOUNT**			
	1 012151 5922		GAM-BLD/GDOTH>5000			60,270.34			
							60,270.34		
						CHECK TOTAL	**60,270.34**		
9892	Hopkins Construction	0000		INV	12/06/2021	007			
	ACCOUNT DETAIL					**LINE AMOUNT**			
	1 012151 5922		GAM-BLD/GDOTH>5000			75,429.52			
							75,429.52		
						CHECK TOTAL	**75,429.52**		

Attachment: docket 120621 (10150 : Docket of claims for December 6, 2021)

Hancock County Board of Supervisors

PRELIMINARY ACCOUNTS PAYABLE CHECK RUN REPORT

Detail Invoice List

CHECK RUN: 12062021 12/06/2021
DUE DATE: 12/06/2021

CASH ACCOUNT: 999 1002 CASH IN BANK

VENDOR		REMIT	PO	TYPE	DUE DATE	INVOICE	AMOUNT	VOUCHER	CHECK
809	HOWARD SMITH EQUIPMEN	0001	22000604	INV	12/06/2021	392012			
	ACCOUNT DETAIL						**LINE AMOUNT**		
	1 150300 5681		RD MNT	REPAIR & R			130.10		
							130.10		
809	HOWARD SMITH EQUIPMEN	0001	22000541	INV	12/06/2021	391652			
	ACCOUNT DETAIL						**LINE AMOUNT**		
	1 150300 5681		RD MNT	REPAIR & R			21.85		
							21.85		
809	HOWARD SMITH EQUIPMEN	0001	22000692	INV	12/06/2021	392504			
	ACCOUNT DETAIL						**LINE AMOUNT**		
	1 150300 5681		RD MNT	REPAIR & R			965.00		
							965.00		
						CHECK TOTAL	**1,116.95**		
9868	Hub International Mid	0000		INV	12/06/2021	11-1 to 11-15-2021			
	ACCOUNT DETAIL						**LINE AMOUNT**		
	1 501155 5468		INS CLR	GROUP INS			702.00		
	2 501155 5552		INS CLR	MED FEES			486.18		
	3 501155 5552		INS CLR	MED FEES			6,829.85		
							8,018.03		
						CHECK TOTAL	**8,018.03**		
1790	HUBBARDS WAVELAND HAR	0000	22000455	INV	12/06/2021	94549			
	ACCOUNT DETAIL						**LINE AMOUNT**		
	1 001333 5643		MARINA	HARDWARE,			102.57		
							102.57		
1790	HUBBARDS WAVELAND HAR	0000	22000657	INV	12/06/2021	95135			
	ACCOUNT DETAIL						**LINE AMOUNT**		
	1 154523 5643		ARENA	HARDWARE,			22.00		
							22.00		
1790	HUBBARDS WAVELAND HAR	0000	22000501	INV	12/06/2021	94750			
	ACCOUNT DETAIL						**LINE AMOUNT**		
	1 156331 5643		SEAWALL	HARDWARE,			4.45		
							4.45		
1790	HUBBARDS WAVELAND HAR	0000	22000326	INV	12/06/2021	94315			
	ACCOUNT DETAIL						**LINE AMOUNT**		
	1 001151 5644		BLDS/GRNDS	SMALL TOOL			72.53		
	2 001151 5699		BLDS/GRNDS	OTH CNS			3.95		

Attachment: docket 120621 (10150 : Docket of claims for December 6, 2021)

Hancock County Board of Supervisors

PRELIMINARY ACCOUNTS PAYABLE CHECK RUN REPORT

Detail Invoice List

CHECK RUN: 12062021 12/06/2021
DUE DATE: 12/06/2021

CASH ACCOUNT: 999 1002 CASH IN BANK

VENDOR		REMIT	PO	TYPE	DUE DATE	INVOICE	AMOUNT	VOUCHER	CHECK
							76.48		
1790	HUBBARDS WAVELAND HAR	0000	22000502	INV	12/06/2021	94647,94703			
	ACCOUNT DETAIL						**LINE AMOUNT**		
	1 001151 5642		BLDS/GRNDS	PAINTS			6.03		
	2 001151 5643		BLDS/GRNDS	HARDWARE,			11.46		
	3 001151 5645		BLDS/GRNDS	JANITORIAL			8.00		
	4 001151 5699		BLDS/GRNDS	OTH CNS			7.81		
							33.30		
1790	HUBBARDS WAVELAND HAR	0000	22000771	INV	12/06/2021	95462			
	ACCOUNT DETAIL						**LINE AMOUNT**		
	1 001531 5641		RECREATION	BLDG SUPP			9.94		
							9.94		
1790	HUBBARDS WAVELAND HAR	0000	22000784	INV	12/06/2021	95494			
	ACCOUNT DETAIL						**LINE AMOUNT**		
	1 001531 5643		RECREATION	HARDWARE,			3.43		
							3.43		
1790	HUBBARDS WAVELAND HAR	0000	22000780	INV	12/06/2021	95481			
	ACCOUNT DETAIL						**LINE AMOUNT**		
	1 001530 5643		MCLEOD PK	HARDWARE,			1.35		
							1.35		
						CHECK TOTAL	**253.52**		
9438	HUEY P STOCKSTILL, LL	0000	22000261	INV	12/06/2021	39812, 39850			
	ACCOUNT DETAIL						**LINE AMOUNT**		
	1 001151 5635		BLDS/GRNDS	TOPPING AN			464.20		
							464.20		
						CHECK TOTAL	**464.20**		
8060	HUNT SOUTHLAND REFINI	0000	22000400	INV	12/06/2021	1618593			
	ACCOUNT DETAIL						**LINE AMOUNT**		
	1 150300 5632		RD MNT	ASPHALT			391.90		
							391.90		
8060	HUNT SOUTHLAND REFINI	0000	22000447	INV	12/06/2021	1620196			
	ACCOUNT DETAIL						**LINE AMOUNT**		
	1 150300 5632		RD MNT	ASPHALT			422.38		
							422.38		

Attachment: docket 120621 (10150 : Docket of claims for December 6, 2021)

Hancock County Board of Supervisors

PRELIMINARY ACCOUNTS PAYABLE CHECK RUN REPORT

Detail Invoice List

CHECK RUN: 12062021 12/06/2021
DUE DATE: 12/06/2021

CASH ACCOUNT: 999 1002 CASH IN BANK

VENDOR		REMIT	PO	TYPE	DUE DATE	INVOICE	AMOUNT	VOUCHER	CHECK
8060	HUNT SOUTHLAND REFINI	0000	22000503	INV	12/06/2021	1622534			
	ACCOUNT DETAIL						**LINE AMOUNT**		
	1 150300 5632		RD MNT	ASPHALT			414.43		
							414.43		
8060	HUNT SOUTHLAND REFINI	0000	22000592	INV	12/06/2021	1625020			
	ACCOUNT DETAIL						**LINE AMOUNT**		
	1 150300 5632		RD MNT	ASPHALT			432.85		
							432.85		
8060	HUNT SOUTHLAND REFINI	0000	22000647	INV	12/06/2021	1627697			
	ACCOUNT DETAIL						**LINE AMOUNT**		
	1 150300 5632		RD MNT	ASPHALT			437.45		
							437.45		
						CHECK TOTAL	**2,099.01**		
9787	International Associa	0000		INV	12/06/2021	22-10180194			
	ACCOUNT DETAIL						**LINE AMOUNT**		
	1 096153 5571		MAPPING	DUES AND S			305.00		
							305.00		
						CHECK TOTAL	**305.00**		
9478	INDUSTRIAL WELDING SU	0001		INV	12/06/2021	36581649			
	ACCOUNT DETAIL						**LINE AMOUNT**		
	1 150300 5699		RD MNT	OTH CNS			164.18		
							164.18		
9478	INDUSTRIAL WELDING SU	0001	22000493	INV	12/06/2021	36592491			
	ACCOUNT DETAIL						**LINE AMOUNT**		
	1 150300 5681		RD MNT	REPAIR & R			274.31		
							274.31		
						CHECK TOTAL	**438.49**		
6877	INTERNATIONAL CODE CO	0000		INV	12/06/2021	3318912			
	ACCOUNT DETAIL						**LINE AMOUNT**		
	1 001675 5571		BLDG DEPT	DUES AND S			145.00		
							145.00		
						CHECK TOTAL	**145.00**		

Attachment: docket 120621 (10150 : Docket of claims for December 6, 2021)

Hancock County Board of Supervisors

PRELIMINARY ACCOUNTS PAYABLE CHECK RUN REPORT

Detail Invoice List

CHECK RUN: 12062021 12/06/2021
DUE DATE: 12/06/2021

CASH ACCOUNT: 999 1002 CASH IN BANK

VENDOR		REMIT	PO	TYPE	DUE DATE	INVOICE	AMOUNT	VOUCHER	CHECK
7778	J. DONALD MATHERNE, P	0000		INV	12/06/2021	V, T.			
	ACCOUNT DETAIL					**LINE AMOUNT**			
	1 001163 5599		YOUTH CT	OTHER CONT		250.00			
							250.00		
						CHECK TOTAL	**250.00**		
9648	JAMES C. CRITTENDEN,	0000		INV	12/06/2021	2022-HAN-0002			
	ACCOUNT DETAIL					**LINE AMOUNT**			
	1 001222 5556		INM MED	PROF FEES		1,500.00			
							1,500.00		
						CHECK TOTAL	**1,500.00**		
9588	JAY V. GAMBLE	0000		INV	12/06/2021	NOV. 2021			
	ACCOUNT DETAIL					**LINE AMOUNT**			
	1 614220 5599		INMATE	OTHER CONT		1,200.00			
							1,200.00		
						CHECK TOTAL	**1,200.00**		
9951	Jeff Hair	0000		INV	12/06/2021	11-6 TO 11-18-2021			
	ACCOUNT DETAIL					**LINE AMOUNT**			
	1 001167 5477		CORONER	TRAV VEH		334.32			
							334.32		
						CHECK TOTAL	**334.32**		
9573	JEFFERY J CUEVAS	0000	22000513	INV	12/06/2021	PO# 22000513			
	ACCOUNT DETAIL					**LINE AMOUNT**			
	1 001530 5643		MCLEOD PK	HARDWARE,		1,340.00			
							1,340.00		
						CHECK TOTAL	**1,340.00**		
8835	JOSEPH EDWARD BANASHA	0000		INV	12/06/2021	OCT 2021			
	ACCOUNT DETAIL					**LINE AMOUNT**			
	1 001220 5599		IMP EXP	OTHER CONT		618.00			
							618.00		
						CHECK TOTAL	**618.00**		

Attachment: docket 120621 (10150 : Docket of claims for December 6, 2021)

Hancock County Board of Supervisors

PRELIMINARY ACCOUNTS PAYABLE CHECK RUN REPORT

Detail Invoice List

CHECK RUN: 12062021 12/06/2021
DUE DATE: 12/06/2021

CASH ACCOUNT: 999 1002 CASH IN BANK

VENDOR		REMIT	PO	TYPE	DUE DATE	INVOICE	AMOUNT	VOUCHER	CHECK
9952	Judi M. Schultz	0000		INV	12/06/2021	1-2 TO 11-22-2021			
	ACCOUNT DETAIL					**LINE AMOUNT**			
	1 001160 5477		CHANC CT	TRAV VEH		383.04			
							383.04		
						CHECK TOTAL	**383.04**		
9949	Judi Morrow Schultz	0000		INV	12/06/2021	PROULX -V-KING			
	ACCOUNT DETAIL					**LINE AMOUNT**			
	1 001451 5413		INDIGENT	CRT APPT C		244.80			
							244.80		
						CHECK TOTAL	**244.80**		
6675	JUDITH LADNER	0000		INV	12/06/2021	NOV 2021			
	ACCOUNT DETAIL					**LINE AMOUNT**			
	1 001200 5556		SHERIFF	PROF FEES		100.00			
							100.00		
						CHECK TOTAL	**100.00**		
9798	Karen Kendra Necaise	0000		INV	12/06/2021	OCTOBER, 2021			
	ACCOUNT DETAIL					**LINE AMOUNT**			
	1 001162 5454		CNTY CT	ATTD CRT		1,350.00			
							1,350.00		
						CHECK TOTAL	**1,350.00**		
9798	Karen Kendra Necaise	0000		INV	12/06/2021	YOUTH COURT, OCT 21			
	ACCOUNT DETAIL					**LINE AMOUNT**			
	1 001163 5445		YOUTH CT	STATUTORY		425.00			
							425.00		
						CHECK TOTAL	**425.00**		
9798	Karen Kendra Necaise	0000		INV	12/06/2021	ELECTION 11-2-2021			
	ACCOUNT DETAIL					**LINE AMOUNT**			
	1 001180 5459		ELECTIONS	ELECTION F		3,500.00			
							3,500.00		
						CHECK TOTAL	**3,500.00**		

Attachment: docket 120621 (10150 : Docket of claims for December 6, 2021)

Hancock County Board of Supervisors

PRELIMINARY ACCOUNTS PAYABLE CHECK RUN REPORT

Detail Invoice List

CHECK RUN: 12062021 12/06/2021
DUE DATE: 12/06/2021

CASH ACCOUNT: 999 1002 CASH IN BANK

VENDOR		REMIT	PO	TYPE	DUE DATE	INVOICE	AMOUNT	VOUCHER	CHECK
9798	Karen Kendra Necaise	0000		INV	12/06/2021	NOV 2021			
	ACCOUNT DETAIL					**LINE AMOUNT**			
	1 001162 5454		CNTY CT	ATTD CRT		1,355.00			
							1,355.00		
						CHECK TOTAL	**1,355.00**		
6152	KELLAR TIM	0000		INV	12/06/2021	NOV 2021			
	ACCOUNT DETAIL					**LINE AMOUNT**			
	1 001451 5413		INDIGENT	CRT APPT C		1,580.00			
							1,580.00		
6152	KELLAR TIM	0000		INV	12/06/2021	OCT/NOV 2021			
	ACCOUNT DETAIL					**LINE AMOUNT**			
	1 660101 5599		CHNC CLK	OTHER CONT		1,098.00			
							1,098.00		
						CHECK TOTAL	**2,678.00**		
6152	KELLAR TIM	0000		INV	12/06/2021	CHANCERY CT 10-2021			
	ACCOUNT DETAIL					**LINE AMOUNT**			
	1 001451 5413		INDIGENT	CRT APPT C		1,106.00			
							1,106.00		
						CHECK TOTAL	**1,106.00**		
6152	KELLAR TIM	0000		INV	12/06/2021	Household Hazardous			
	ACCOUNT DETAIL					**LINE AMOUNT**			
	1 040321 5426		HAZ GRNT	OT-CLERIC		351.89			
							351.89		
						CHECK TOTAL	**351.89**		
6152	KELLAR TIM	0000		INV	12/06/2021	ELECTION DAY POLLWOR			
	ACCOUNT DETAIL					**LINE AMOUNT**			
	1 001180 5426		ELECTIONS	OT-CLERIC		325.82			
							325.82		
						CHECK TOTAL	**325.82**		
6152	KELLAR TIM	0000		INV	12/06/2021	OCT-NOV 2021			
	ACCOUNT DETAIL					**LINE AMOUNT**			
	1 660101 5599		CHNC CLK	OTHER CONT		1,560.00			
							1,560.00		

Attachment: docket 120621 (10150 : Docket of claims for December 6, 2021)

Hancock County Board of Supervisors

PRELIMINARY ACCOUNTS PAYABLE CHECK RUN REPORT

Detail Invoice List

CHECK RUN: 12062021 12/06/2021
DUE DATE: 12/06/2021

CASH ACCOUNT: 999 1002 CASH IN BANK

VENDOR		REMIT	PO	TYPE	DUE DATE	INVOICE	AMOUNT	VOUCHER	CHECK
						CHECK TOTAL	**1,560.00**		
8023	DS WATERS OF AMERICA,	0001		INV	12/06/2021	213025370045			
	ACCOUNT DETAIL					**LINE AMOUNT**			
	1 001120 5593		CNTY ADMN WATER			19.00			
							19.00		
8023	DS WATERS OF AMERICA,	0001		INV	12/06/2021	213025370044			
	ACCOUNT DETAIL					**LINE AMOUNT**			
	1 001100 5593		SUPERVIS WATER			9.50			
							9.50		
8023	DS WATERS OF AMERICA,	0001	22000476	INV	12/06/2021	213025370042			
	ACCOUNT DETAIL					**LINE AMOUNT**			
	1 001105 5593		TAX/COL WATER			23.75			
							23.75		
8023	DS WATERS OF AMERICA,	0001	22000456	INV	12/06/2021	212995370022			
	ACCOUNT DETAIL					**LINE AMOUNT**			
	1 001166 5593		JUST CT WATER			4.75			
							4.75		
8023	DS WATERS OF AMERICA,	0001	22000475	INV	12/06/2021	213025370043			
	ACCOUNT DETAIL					**LINE AMOUNT**			
	1 001101 5593		CHANC CLK WATER			14.25			
							14.25		
8023	DS WATERS OF AMERICA,	0001	22000601	INV	12/06/2021	213135370004			
	ACCOUNT DETAIL					**LINE AMOUNT**			
	1 001220 5593		IMP EXP WATER			66.50			
							66.50		
8023	DS WATERS OF AMERICA,	0001	22000662	INV	12/06/2021	213165370056			
	ACCOUNT DETAIL					**LINE AMOUNT**			
	1 001101 5593		CHANC CLK WATER			14.25			
							14.25		
8023	DS WATERS OF AMERICA,	0001	22000646	INV	12/06/2021	213165370058			
	ACCOUNT DETAIL					**LINE AMOUNT**			
	1 001120 5593		CNTY ADMN WATER			19.00			
							19.00		
8023	DS WATERS OF AMERICA,	0001	22000649	INV	12/06/2021	213165370057			
	ACCOUNT DETAIL					**LINE AMOUNT**			
	1 001100 5593		SUPERVIS WATER			9.50			
							9.50		

Attachment: docket 120621 (10150 : Docket of claims for December 6, 2021)

Hancock County Board of Supervisors

PRELIMINARY ACCOUNTS PAYABLE CHECK RUN REPORT

Detail Invoice List

CHECK RUN: 12062021 12/06/2021
DUE DATE: 12/06/2021

CASH ACCOUNT: 999 1002 CASH IN BANK

VENDOR		REMIT	PO	TYPE	DUE DATE	INVOICE	AMOUNT	VOUCHER	CHECK
8023	DS WATERS OF AMERICA,	0001	22000610	INV	12/06/2021	213165370055			
	ACCOUNT DETAIL					**LINE AMOUNT**			
	1 001105 5593		TAX/COL WATER			23.75			
							23.75		
8023	DS WATERS OF AMERICA,	0001	22000741	INV	12/06/2021	213275370021			
	ACCOUNT DETAIL					**LINE AMOUNT**			
	1 001200 5593		SHERIFF WATER			42.75			
							42.75		
8023	DS WATERS OF AMERICA,	0001	22000769	INV	12/06/2021	213275370022			
	ACCOUNT DETAIL					**LINE AMOUNT**			
	1 001166 5593		JUST CT WATER			9.50			
							9.50		
8023	DS WATERS OF AMERICA,	0001	22000496	INV	12/06/2021	213355370021			
	ACCOUNT DETAIL					**LINE AMOUNT**			
	1 150300 5593		RD MNT WATER			19.00			
							19.00		
8023	DS WATERS OF AMERICA,	0001	22000795	INV	12/06/2021	213345370049			
	ACCOUNT DETAIL					**LINE AMOUNT**			
	1 001100 5593		SUPERVIS WATER			4.75			
							4.75		
8023	DS WATERS OF AMERICA,	0001	22000794	INV	12/06/2021	213345370050			
	ACCOUNT DETAIL					**LINE AMOUNT**			
	1 001120 5593		CNTY ADMN WATER			19.00			
							19.00		
						CHECK TOTAL	**299.25**		
913	KILN UTILITY & FIRE D	0000		INV	12/06/2021	010092550 NOV21			
	ACCOUNT DETAIL					**LINE AMOUNT**			
	1 001530 5510		MCLEOD PK HEAT LIGHT			283.62			
							283.62		
913	KILN UTILITY & FIRE D	0000		INV	12/06/2021	010061800 NOV21			
	ACCOUNT DETAIL					**LINE AMOUNT**			
	1 154523 5510		ARENA HEAT LIGHT			272.10			
							272.10		
913	KILN UTILITY & FIRE D	0000		INV	12/06/2021	010042105 NOV21			
	ACCOUNT DETAIL					**LINE AMOUNT**			
	1 001530 5510		MCLEOD PK HEAT LIGHT			89.37			
							89.37		

Attachment: docket 120621 (10150 : Docket of claims for December 6, 2021)

Hancock County Board of Supervisors

PRELIMINARY ACCOUNTS PAYABLE CHECK RUN REPORT

Detail Invoice List

CHECK RUN: 12062021 12/06/2021
DUE DATE: 12/06/2021

CASH ACCOUNT: 999 1002 CASH IN BANK

VENDOR		REMIT	PO	TYPE	DUE DATE	INVOICE	AMOUNT	VOUCHER	CHECK
						CHECK TOTAL	**645.09**		
913	KILN UTILITY & FIRE D	0000		INV	12/06/2021	OCTOBER, 2021			
	ACCOUNT DETAIL						**LINE AMOUNT**		
	1 192251 5793		KILN VFD	GAMING REV			2,460.84		
							2,460.84		
						CHECK TOTAL	**2,460.84**		
9812	King Waste Services,	0000	22000126	INV	12/06/2021	9159			
	ACCOUNT DETAIL						**LINE AMOUNT**		
	1 001151 5596		BLDS/GRNDS	WASTE SERV			480.00		
							480.00		
9812	King Waste Services,	0000		INV	12/06/2021	9245			
	ACCOUNT DETAIL						**LINE AMOUNT**		
	1 001200 5596		SHERIFF	WASTE SERV			95.00		
	2 001531 5596		RECREATION	WASTE SERV			300.00		
							395.00		
						CHECK TOTAL	**875.00**		
9333	KIRK'S WHEEL & TIRE,	0000	22000472	INV	12/06/2021	53516			
	ACCOUNT DETAIL						**LINE AMOUNT**		
	1 001200 5680		SHERIFF	TIRES AND			277.32		
							277.32		
9333	KIRK'S WHEEL & TIRE,	0000	22000539	INV	12/06/2021	53528			
	ACCOUNT DETAIL						**LINE AMOUNT**		
	1 001200 5680		SHERIFF	TIRES AND			727.68		
							727.68		
						CHECK TOTAL	**1,005.00**		
9333	KIRK NECAISE	0001	22000461	INV	12/06/2021	53472			
	ACCOUNT DETAIL						**LINE AMOUNT**		
	1 001200 5680		SHERIFF	TIRES AND			15.00		
							15.00		
9333	KIRK NECAISE	0001	22000462	INV	12/06/2021	53471			
	ACCOUNT DETAIL						**LINE AMOUNT**		
	1 001200 5681		SHERIFF	REPAIR & R			1,033.75		
							1,033.75		

Attachment: docket 120621 (10150 : Docket of claims for December 6, 2021)

Hancock County Board of Supervisors

PRELIMINARY ACCOUNTS PAYABLE CHECK RUN REPORT

Detail Invoice List

CHECK RUN: 12062021 12/06/2021
DUE DATE: 12/06/2021

CASH ACCOUNT: 999 1002 CASH IN BANK

VENDOR		REMIT	PO	TYPE	DUE DATE	INVOICE	AMOUNT	VOUCHER	CHECK
9333	KIRK NECAISE	0001	22000463	INV	12/06/2021	53470			
	ACCOUNT DETAIL						**LINE AMOUNT**		
	1 001200 5680		SHERIFF	TIRES AND			554.64		
							554.64		
9333	KIRK NECAISE	0001	22000464	INV	12/06/2021	53469			
	ACCOUNT DETAIL						**LINE AMOUNT**		
	1 001200 5542		SHERIFF	REP-VEH			89.95		
	2 001200 5680		SHERIFF	TIRES AND			628.56		
							718.51		
9333	KIRK NECAISE	0001	22000465	INV	12/06/2021	53468			
	ACCOUNT DETAIL						**LINE AMOUNT**		
	1 001200 5680		SHERIFF	TIRES AND			30.00		
							30.00		
9333	KIRK NECAISE	0001	22000466	INV	12/06/2021	53467			
	ACCOUNT DETAIL						**LINE AMOUNT**		
	1 001200 5680		SHERIFF	TIRES AND			15.00		
							15.00		
9333	KIRK NECAISE	0001	22000467	INV	12/06/2021	53466			
	ACCOUNT DETAIL						**LINE AMOUNT**		
	1 001200 5680		SHERIFF	TIRES AND			15.00		
							15.00		
9333	KIRK NECAISE	0001	22000468	INV	12/06/2021	53465			
	ACCOUNT DETAIL						**LINE AMOUNT**		
	1 001200 5542		SHERIFF	REP-VEH			89.95		
	2 001200 5680		SHERIFF	TIRES AND			747.96		
							837.91		
9333	KIRK NECAISE	0001	22000470	INV	12/06/2021	53463			
	ACCOUNT DETAIL						**LINE AMOUNT**		
	1 001200 5542		SHERIFF	REP-VEH			135.00		
							135.00		
9333	KIRK NECAISE	0001	22000471	INV	12/06/2021	53464			
	ACCOUNT DETAIL						**LINE AMOUNT**		
	1 001200 5680		SHERIFF	TIRES AND			30.00		
							30.00		
9333	KIRK NECAISE	0001	22000161	INV	12/06/2021	53017			
	ACCOUNT DETAIL						**LINE AMOUNT**		
	1 001200 5680		SHERIFF	TIRES AND			15.00		
							15.00		

Attachment: docket 120621 (10150 : Docket of claims for December 6, 2021)

Hancock County Board of Supervisors

PRELIMINARY ACCOUNTS PAYABLE CHECK RUN REPORT

Detail Invoice List

CHECK RUN: 12062021 12/06/2021
DUE DATE: 12/06/2021

CASH ACCOUNT: 999 1002 CASH IN BANK

VENDOR		REMIT	PO	TYPE	DUE DATE	INVOICE	AMOUNT	VOUCHER	CHECK
9333	KIRK NECAISE	0001	22000264	INV	12/06/2021	53515			
	ACCOUNT DETAIL					**LINE AMOUNT**			
	1 001200 5681		SHERIFF	REPAIR & R		99.99			
							99.99		
9333	KIRK NECAISE	0001	22000696	INV	12/06/2021	53934			
	ACCOUNT DETAIL					**LINE AMOUNT**			
	1 001200 5680		SHERIFF	TIRES AND		277.32			
							277.32		
9333	KIRK NECAISE	0001	22000697	INV	12/06/2021	53935			
	ACCOUNT DETAIL					**LINE AMOUNT**			
	1 001200 5680		SHERIFF	TIRES AND		277.32			
							277.32		
9333	KIRK NECAISE	0001	22000698	INV	12/06/2021	53936			
	ACCOUNT DETAIL					**LINE AMOUNT**			
	1 001200 5680		SHERIFF	TIRES AND		138.66			
							138.66		
9333	KIRK NECAISE	0001	22000699	INV	12/06/2021	53938			
	ACCOUNT DETAIL					**LINE AMOUNT**			
	1 001200 5680		SHERIFF	TIRES AND		40.00			
							40.00		
9333	KIRK NECAISE	0001	22000700	INV	12/06/2021	53937			
	ACCOUNT DETAIL					**LINE AMOUNT**			
	1 001200 5680		SHERIFF	TIRES AND		286.66			
							286.66		
						CHECK TOTAL	**4,519.76**		
9888	Lakeshore of Picayune	0000	22000495	INV	12/06/2021	10335			
	ACCOUNT DETAIL					**LINE AMOUNT**			
	1 001151 5681		BLDS/GRNDS	REPAIR & R		201.60			
							201.60		
						CHECK TOTAL	**201.60**		
8640	LAND SHAPER, INC	0000	22000229	INV	12/06/2021	92404			
	ACCOUNT DETAIL					**LINE AMOUNT**			
	1 150300 5912		RD MNT	RD CONST		1,865.40			
							1,865.40		

Attachment: docket 120621 (10150 : Docket of claims for December 6, 2021)

Hancock County Board of Supervisors

PRELIMINARY ACCOUNTS PAYABLE CHECK RUN REPORT

Detail Invoice List

CHECK RUN: 12062021 12/06/2021
DUE DATE: 12/06/2021

CASH ACCOUNT: 999 1002 CASH IN BANK

VENDOR		REMIT	PO	TYPE	DUE DATE	INVOICE	AMOUNT	VOUCHER	CHECK
8640	LAND SHAPER, INC	0000	22000298	INV	12/06/2021	202809			
	ACCOUNT DETAIL					**LINE AMOUNT**			
	1 150300 5912		RD MNT	RD CONST		4,392.38			
							4,392.38		
8640	LAND SHAPER, INC	0000	22000299	INV	12/06/2021	202808			
	ACCOUNT DETAIL					**LINE AMOUNT**			
	1 150300 5912		RD MNT	RD CONST		27,055.44			
							27,055.44		
8640	LAND SHAPER, INC	0000	22000296	INV	12/06/2021	202816			
	ACCOUNT DETAIL					**LINE AMOUNT**			
	1 150300 5912		RD MNT	RD CONST		11,072.76			
							11,072.76		
						CHECK TOTAL	**44,385.98**		
9726	LANIE ROUSSEL	0000		INV	12/06/2021	11-16-2021			
	ACCOUNT DETAIL					**LINE AMOUNT**			
	1 001163 5477		YOUTH CT	TRAV VEH		221.76			
							221.76		
						CHECK TOTAL	**221.76**		
1028	LEETOWN VOL FIRE DEPT	0000		INV	12/06/2021	OCTOBER, 2021			
	ACCOUNT DETAIL					**LINE AMOUNT**			
	1 195258 5793		LEE VFD	GAMING REV		2,460.84			
							2,460.84		
						CHECK TOTAL	**2,460.84**		
6848	LEWIS, KAREN	0000		INV	12/06/2021	OCT/NOV 2021			
	ACCOUNT DETAIL					**LINE AMOUNT**			
	1 001151 5539		BLDS/GRNDS	JANITORIAL		100.00			
							100.00		
						CHECK TOTAL	**100.00**		
5294	LOWE'S CREDIT SERVICE	0000	22000477	INV	12/06/2021	PO# 22000477			
	ACCOUNT DETAIL					**LINE AMOUNT**			
	1 150300 5681		RD MNT	REPAIR & R		66.49			
							66.49		

Attachment: docket 120621 (10150 : Docket of claims for December 6, 2021)

Hancock County Board of Supervisors

PRELIMINARY ACCOUNTS PAYABLE CHECK RUN REPORT

Detail Invoice List

CHECK RUN: 12062021 12/06/2021
DUE DATE: 12/06/2021

CASH ACCOUNT: 999 1002 CASH IN BANK

VENDOR		REMIT	PO	TYPE	DUE DATE	INVOICE	AMOUNT	VOUCHER	CHECK
5294	LOWE'S CREDIT SERVICE	0000	21002693	INV	12/06/2021	PO# 21002693			
	ACCOUNT DETAIL					**LINE AMOUNT**			
	1 150300 5641		RD MNT	BLDG SUPP		2.82			
	2 150300 5644		RD MNT	SMALL TOOL		5.72			
							8.54		
5294	LOWE'S CREDIT SERVICE	0000	21002752	INV	12/06/2021	PO# 21002752			
	ACCOUNT DETAIL					**LINE AMOUNT**			
	1 001220 5641		IMP EXP	BLDG SUPP		39.51			
							39.51		
5294	LOWE'S CREDIT SERVICE	0000	21002718	INV	12/06/2021	PO# 21002718			
	ACCOUNT DETAIL					**LINE AMOUNT**			
	1 150300 5644		RD MNT	SMALL TOOL		37.96			
							37.96		
5294	LOWE'S CREDIT SERVICE	0000	22000648	INV	12/06/2021	PO# 22000648			
	ACCOUNT DETAIL					**LINE AMOUNT**			
	1 001100 5699		SUPERVIS	OTH CNS		264.08			
							264.08		
						CHECK TOTAL	**416.58**		
9599	MATERIAL RESOURCES, I	0000	22000606	INV	12/06/2021	17391			
	ACCOUNT DETAIL					**LINE AMOUNT**			
	1 150300 5632		RD MNT	ASPHALT		2,432.11			
							2,432.11		
						CHECK TOTAL	**2,432.11**		
9659	MCKESSON MEDICAL SURG	0000	22000749	INV	12/06/2021	18794874,18795743			
	ACCOUNT DETAIL					**LINE AMOUNT**			
	1 001220 5696		IMP EXP	DRUGS & ME		456.61			
							456.61		
						CHECK TOTAL	**456.61**		
9678	MEDICAL WASTE MANAGEM	0000		INV	12/06/2021	85827			
	ACCOUNT DETAIL					**LINE AMOUNT**			
	1 001222 5596		INM MED	WASTE SERV		75.00			
							75.00		
						CHECK TOTAL	**75.00**		

Attachment: docket 120621 (10150 : Docket of claims for December 6, 2021)

Hancock County Board of Supervisors

PRELIMINARY ACCOUNTS PAYABLE CHECK RUN REPORT

Detail Invoice List

CHECK RUN: 12062021 12/06/2021
DUE DATE: 12/06/2021

CASH ACCOUNT: 999 1002 CASH IN BANK

VENDOR		REMIT	PO	TYPE	DUE DATE	INVOICE	AMOUNT	VOUCHER	CHECK
9678	MEDICAL WASTE MANAGEM	0001		INV	12/06/2021	89143			
	ACCOUNT DETAIL					**LINE AMOUNT**			
	1 001222 5596		INM MED	WASTE SERV		45.00			
							45.00		
						CHECK TOTAL	**45.00**		
1128	MID-SOUTH UNIFORM	0001	22000414	INV	12/06/2021	623374			
	ACCOUNT DETAIL					**LINE AMOUNT**			
	1 001200 5691		SHERIFF	UNIFORMS		396.00			
							396.00		
						CHECK TOTAL	**396.00**		
99998	ALEX & DARNELL CUEVAS	0000		INV	12/06/2021	SW#22825			
	ACCOUNT DETAIL					**LINE AMOUNT**			
	1 400000 4340		REVENUE	REFUNDS		10.00			
							10.00		
						CHECK TOTAL	**10.00**		
99998	AMY FLYNT	0000		INV	12/06/2021	AMY FLYNT			
	ACCOUNT DETAIL					**LINE AMOUNT**			
	1 001180 5477		ELECTIONS	TRAV VEH		29.18			
							29.18		
						CHECK TOTAL	**29.18**		
99998	ANDREW & RACHEL NIGHT	0000		INV	12/06/2021	SW#25208			
	ACCOUNT DETAIL					**LINE AMOUNT**			
	1 400000 4340		REVENUE	REFUNDS		118.34			
							118.34		
						CHECK TOTAL	**118.34**		
99998	ANDREW ELCHOS	0000		INV	12/06/2021	SW#20389			
	ACCOUNT DETAIL					**LINE AMOUNT**			
	1 400000 4340		REVENUE	REFUNDS		20.00			
							20.00		
						CHECK TOTAL	**20.00**		

Attachment: docket 120621 (10150 : Docket of claims for December 6, 2021)

Hancock County Board of Supervisors

PRELIMINARY ACCOUNTS PAYABLE CHECK RUN REPORT

Detail Invoice List

CHECK RUN: 12062021 12/06/2021
DUE DATE: 12/06/2021

CASH ACCOUNT: 999 1002 CASH IN BANK

VENDOR		REMIT	PO	TYPE	DUE DATE	INVOICE	AMOUNT	VOUCHER	CHECK
99998	ARRIERTA, ARACELI	0000		INV	12/06/2021	NOV 2021			
	ACCOUNT DETAIL					**LINE AMOUNT**			
	1 001161 5575		CIRC CT	JURORS AND		62.00			
							62.00		
						CHECK TOTAL	**62.00**		
99998	Arthur Joseph Smith	0000		INV	12/06/2021	Cause no CC19-0293			
	ACCOUNT DETAIL					**LINE AMOUNT**			
	1 670200 4340		DRUG SHER REFUNDS			2,136.00			
							2,136.00		
						CHECK TOTAL	**2,136.00**		
99998	ARTHUR SMITH	0000		INV	12/06/2021	SEIZED FUNDS			
	ACCOUNT DETAIL					**LINE AMOUNT**			
	1 670200 4340		DRUG SHER REFUNDS			2,136.00			
							2,136.00		
						CHECK TOTAL	**2,136.00**		
99998	ASHLEY BUSH	0000		INV	12/06/2021	11-14 TO 11-19-2021			
	ACCOUNT DETAIL					**LINE AMOUNT**			
	1 001105 5476		TAX/COL	MEALS/LDG		246.00			
							246.00		
						CHECK TOTAL	**246.00**		
99998	BLACKMORE, DEANNA	0000		INV	12/06/2021	BLACKSMORE, D NOV21			
	ACCOUNT DETAIL					**LINE AMOUNT**			
	1 001161 5575		CIRC CT	JURORS AND		56.00			
							56.00		
						CHECK TOTAL	**56.00**		
99998	BLAKE & JESALYNN SPRO	0000		INV	12/06/2021	SW#25106			
	ACCOUNT DETAIL					**LINE AMOUNT**			
	1 400000 4340		REVENUE	REFUNDS		23.66			
							23.66		
						CHECK TOTAL	**23.66**		

Attachment: docket 120621 (10150 : Docket of claims for December 6, 2021)

Hancock County Board of Supervisors

PRELIMINARY ACCOUNTS PAYABLE CHECK RUN REPORT

Detail Invoice List

CHECK RUN: 12062021 12/06/2021
DUE DATE: 12/06/2021

CASH ACCOUNT: 999 1002 CASH IN BANK

VENDOR		REMIT	PO	TYPE	DUE DATE	INVOICE	AMOUNT	VOUCHER	CHECK
99998	BROWNSBERGER, TAMMY	0000		INV	12/06/2021	BROWNSBERGER NOV21			
	ACCOUNT DETAIL					**LINE AMOUNT**			
	1 001161 5575		CIRC CT	JURORS AND		50.00			
							50.00		
						CHECK TOTAL	**50.00**		
99998	BSL POSTMASTER	0000		INV	12/06/2021	STAMPS FOR YOUTH			
	ACCOUNT DETAIL					**LINE AMOUNT**			
	1 001163 5501		YOUTH CT	POSTAGE AN		580.00			
							580.00		
						CHECK TOTAL	**580.00**		
99998	CARLOS & MELISSA LAVE	0000		INV	12/06/2021	SW#24528			
	ACCOUNT DETAIL					**LINE AMOUNT**			
	1 400000 4340		REVENUE	REFUNDS		60.00			
							60.00		
						CHECK TOTAL	**60.00**		
99998	CARLOS VELLON	0000		INV	12/06/2021	NOV 14 TO NOV. 19-20			
	ACCOUNT DETAIL					**LINE AMOUNT**			
	1 096153 5476		MAPPING	MEALS/LDG		246.00			
							246.00		
						CHECK TOTAL	**246.00**		
99998	CHRIS JACKSON	0000		INV	12/06/2021	CHRIS JACKSON			
	ACCOUNT DETAIL					**LINE AMOUNT**			
	1 001180 5477		ELECTIONS	TRAV VEH		25.26			
							25.26		
						CHECK TOTAL	**25.26**		
99998	CHRISTIAN D MAYEAUX	0000		INV	12/06/2021	SW#23781			
	ACCOUNT DETAIL					**LINE AMOUNT**			
	1 400000 4340		REVENUE	REFUNDS		11.83			
							11.83		
						CHECK TOTAL	**11.83**		

Attachment: docket 120621 (10150 : Docket of claims for December 6, 2021)

Hancock County Board of Supervisors

PRELIMINARY ACCOUNTS PAYABLE CHECK RUN REPORT

Detail Invoice List

CHECK RUN: 12062021 12/06/2021
DUE DATE: 12/06/2021

CASH ACCOUNT: 999 1002 CASH IN BANK

VENDOR		REMIT	PO	TYPE	DUE DATE	INVOICE	AMOUNT	VOUCHER	CHECK
99998	CLIFFORD FAYE	0000		INV	12/06/2021	SW#33809			
	ACCOUNT DETAIL					**LINE AMOUNT**			
	1 400000 4340		REVENUE	REFUNDS		198.60			
							198.60		
						CHECK TOTAL	**198.60**		
99998	COX, JERRY	0000		INV	12/06/2021	11-4-2021			
	ACCOUNT DETAIL					**LINE AMOUNT**			
	1 001161 5575		CIRC CT	JURORS AND		25.00			
							25.00		
						CHECK TOTAL	**25.00**		
99998	CUEVAS, VICTORIA	0000		INV	12/06/2021	CUEVAS, VICTORIA			
	ACCOUNT DETAIL					**LINE AMOUNT**			
	1 001161 5575		CIRC CT	JURORS AND		50.00			
							50.00		
						CHECK TOTAL	**50.00**		
99998	CURTIS & MARLA STEVIS	0000		INV	12/06/2021	SW#25109			
	ACCOUNT DETAIL					**LINE AMOUNT**			
	1 400000 4340		REVENUE	REFUNDS		24.50			
							24.50		
						CHECK TOTAL	**24.50**		
99998	DARLENE LEE	0000		INV	12/06/2021	DARLENE LEE			
	ACCOUNT DETAIL					**LINE AMOUNT**			
	1 001180 5477		ELECTIONS	TRAV VEH		16.74			
							16.74		
						CHECK TOTAL	**16.74**		
99998	DARRYL RUSSELL	0000		INV	12/06/2021	DARRYL RUSSELL 2021			
	ACCOUNT DETAIL					**LINE AMOUNT**			
	1 001200 5691		SHERIFF	UNIFORMS		300.00			
							300.00		
						CHECK TOTAL	**300.00**		

Attachment: docket 120621 (10150 : Docket of claims for December 6, 2021)

Hancock County Board of Supervisors

PRELIMINARY ACCOUNTS PAYABLE CHECK RUN REPORT

Detail Invoice List

CHECK RUN: 12062021 12/06/2021
DUE DATE: 12/06/2021

CASH ACCOUNT: 999 1002 CASH IN BANK

VENDOR		REMIT	PO	TYPE	DUE DATE	INVOICE	AMOUNT	VOUCHER	CHECK
99998	DAVID BUZBEE	0000		INV	12/06/2021	SW#17275			
	ACCOUNT DETAIL					**LINE AMOUNT**			
	1 400000 4340		REVENUE	REFUNDS		134.75			
							134.75		
						CHECK TOTAL	**134.75**		
99998	DELRIE, BURNIS	0000		INV	12/06/2021	DELRIE, BURNIS NOV21			
	ACCOUNT DETAIL					**LINE AMOUNT**			
	1 001161 5575		CIRC CT	JURORS AND		25.00			
							25.00		
						CHECK TOTAL	**25.00**		
99998	DEVRON THIBODEAUX	0000		INV	12/06/2021	SW#09314			
	ACCOUNT DETAIL					**LINE AMOUNT**			
	1 400000 4340		REVENUE	REFUNDS		100.00			
							100.00		
						CHECK TOTAL	**100.00**		
99998	DON PICOU	0000		INV	12/06/2021	SW#13503			
	ACCOUNT DETAIL					**LINE AMOUNT**			
	1 400000 4340		REVENUE	REFUNDS		208.75			
							208.75		
						CHECK TOTAL	**208.75**		
99998	DONALD & SUSAN CARROL	0000		INV	12/06/2021	SW#26414			
	ACCOUNT DETAIL					**LINE AMOUNT**			
	1 400000 4340		REVENUE	REFUNDS		49.00			
							49.00		
						CHECK TOTAL	**49.00**		
99998	DONNA HENRY	0000		INV	12/06/2021	DONNA HENRY			
	ACCOUNT DETAIL					**LINE AMOUNT**			
	1 001180 5477		ELECTIONS	TRAV VEH		68.32			
							68.32		
						CHECK TOTAL	**68.32**		

Attachment: docket 120621 (10150 : Docket of claims for December 6, 2021)

Hancock County Board of Supervisors

PRELIMINARY ACCOUNTS PAYABLE CHECK RUN REPORT

Detail Invoice List

CHECK RUN: 12062021 12/06/2021
DUE DATE: 12/06/2021

CASH ACCOUNT: 999 1002 CASH IN BANK

VENDOR		REMIT	PO	TYPE	DUE DATE	INVOICE	AMOUNT	VOUCHER	CHECK
99998	DORTHEA COOK	0000		INV	12/06/2021	SW#02963			
	ACCOUNT DETAIL					**LINE AMOUNT**			
	1 400000 4340		REVENUE	REFUNDS		60.00			
							60.00		
						CHECK TOTAL	**60.00**		
99998	DUPREY, SCOTTIE	0000		INV	12/06/2021	DUPREY, SCOTTIE NOV2			
	ACCOUNT DETAIL					**LINE AMOUNT**			
	1 001161 5575		CIRC CT	JURORS AND		62.00			
							62.00		
						CHECK TOTAL	**62.00**		
99998	DWAYNE RAPHAEL	0000		INV	12/06/2021	OCT 5-6,2021			
	ACCOUNT DETAIL					**LINE AMOUNT**			
	1 096153 5476		MAPPING	MEALS/LDG		82.00			
							82.00		
						CHECK TOTAL	**82.00**		
99998	E.J. BICE	0000		INV	12/06/2021	E.J. BICE			
	ACCOUNT DETAIL					**LINE AMOUNT**			
	1 001180 5477		ELECTIONS	TRAV VEH		139.22			
							139.22		
						CHECK TOTAL	**139.22**		
99998	EDWARD WALLEY	0000		INV	12/06/2021	EDWARD WALLEY			
	ACCOUNT DETAIL					**LINE AMOUNT**			
	1 001200 5691		SHERIFF	UNIFORMS		300.00			
							300.00		
						CHECK TOTAL	**300.00**		
99998	EDWARD WANNAGE	0000		INV	12/06/2021	EDWARD WANNAGE			
	ACCOUNT DETAIL					**LINE AMOUNT**			
	1 001675 4340		BLDG DEPT	REFUNDS		150.00			
							150.00		
						CHECK TOTAL	**150.00**		

Attachment: docket 120621 (10150 : Docket of claims for December 6, 2021)

Hancock County Board of Supervisors

PRELIMINARY ACCOUNTS PAYABLE CHECK RUN REPORT

Detail Invoice List

CHECK RUN: 12062021 12/06/2021
DUE DATE: 12/06/2021

CASH ACCOUNT: 999 1002 CASH IN BANK

VENDOR		REMIT	PO	TYPE	DUE DATE	INVOICE	AMOUNT	VOUCHER	CHECK
99998	EHREN RICHARDSON	0000		INV	12/06/2021	SW#26894			
	ACCOUNT DETAIL					**LINE AMOUNT**			
	1 400000 4340		REVENUE	REFUNDS		20.00			
							20.00		
						CHECK TOTAL	**20.00**		
99998	ELENA L LADNER	0000		INV	12/06/2021	ELENA L LADNER			
	ACCOUNT DETAIL					**LINE AMOUNT**			
	1 001180 5477		ELECTIONS	TRAV VEH		24.30			
							24.30		
						CHECK TOTAL	**24.30**		
99998	ELIZABETH VERDIN	0000		INV	12/06/2021	ELIZABETH VERDIN			
	ACCOUNT DETAIL					**LINE AMOUNT**			
	1 001180 5477		ELECTIONS	TRAV VEH		25.70			
							25.70		
						CHECK TOTAL	**25.70**		
99998	FORD, KEVIN	0000		INV	12/06/2021	FORD, KEVIN NOV21			
	ACCOUNT DETAIL					**LINE AMOUNT**			
	1 001161 5575		CIRC CT	JURORS AND		25.00			
							25.00		
						CHECK TOTAL	**25.00**		
99998	FREDERICK EAGAN	0000		INV	12/06/2021	FREDERICK EAGAN 2021			
	ACCOUNT DETAIL					**LINE AMOUNT**			
	1 001200 5691		SHERIFF	UNIFORMS		300.00			
							300.00		
						CHECK TOTAL	**300.00**		
99998	GARY PARNIGONI	0000		INV	12/06/2021	SW#27017			
	ACCOUNT DETAIL					**LINE AMOUNT**			
	1 400000 4340		REVENUE	REFUNDS		118.33			
							118.33		
						CHECK TOTAL	**118.33**		

Attachment: docket 120621 (10150 : Docket of claims for December 6, 2021)

Hancock County Board of Supervisors

PRELIMINARY ACCOUNTS PAYABLE CHECK RUN REPORT

Detail Invoice List

CHECK RUN: 12062021 12/06/2021
DUE DATE: 12/06/2021

CASH ACCOUNT: 999 1002 CASH IN BANK

VENDOR		REMIT	PO	TYPE	DUE DATE	INVOICE	AMOUNT	VOUCHER	CHECK
99998	HANCOCK COUNTY RENTAL	0000		INV	12/06/2021	10-22 TO 11-19-2021			
	ACCOUNT DETAIL					**LINE AMOUNT**			
	1 001000 4332		REVENUE	RENT		3,200.00			
							3,200.00		
						CHECK TOTAL	**3,200.00**		
99998	HANCOCK COUNTY TAX CO	0000		INV	12/06/2021	137D-0-42-021.000			
	ACCOUNT DETAIL					**LINE AMOUNT**			
	1 001000 2110		REVENUE	Tax refund		145.00			
							145.00		
						CHECK TOTAL	**145.00**		
99998	HANCOCK COUNTY TAX CO	0000		INV	12/06/2021	OCT. 2021			
	ACCOUNT DETAIL					**LINE AMOUNT**			
	1 001000 2110		REVENUE	Tax refund		146.42			
							146.42		
						CHECK TOTAL	**146.42**		
99998	HANSEN, MICHAEL	0000		INV	12/06/2021	HANSEN, MICHAEL NOV			
	ACCOUNT DETAIL					**LINE AMOUNT**			
	1 001161 5575		CIRC CT	JURORS AND		25.00			
							25.00		
						CHECK TOTAL	**25.00**		
99998	HEAD, ELSIE	0000		INV	12/06/2021	HEAD, ELSIE NOV21			
	ACCOUNT DETAIL					**LINE AMOUNT**			
	1 001161 5575		CIRC CT	JURORS AND		70.00			
							70.00		
						CHECK TOTAL	**70.00**		
99998	HEBERT, MEGAN	0000		INV	12/06/2021	HEBERT, M NOV21			
	ACCOUNT DETAIL					**LINE AMOUNT**			
	1 001161 5575		CIRC CT	JURORS AND		62.00			
							62.00		
						CHECK TOTAL	**62.00**		

Attachment: docket 120621 (10150 : Docket of claims for December 6, 2021)

Hancock County Board of Supervisors

PRELIMINARY ACCOUNTS PAYABLE CHECK RUN REPORT

Detail Invoice List

CHECK RUN: 12062021 12/06/2021
DUE DATE: 12/06/2021

CASH ACCOUNT: 999 1002 CASH IN BANK

VENDOR		REMIT	PO	TYPE	DUE DATE	INVOICE	AMOUNT	VOUCHER	CHECK
99998	IDA LOU FERGUSON	0000		INV	12/06/2021	IDA LOU FERGUSON			
	ACCOUNT DETAIL					**LINE AMOUNT**			
	1 001180 5477		ELECTIONS	TRAV VEH		15.74			
							15.74		
						CHECK TOTAL	**15.74**		
99998	JAMES BRYANT, JR	0000		INV	12/06/2021	SW#20862			
	ACCOUNT DETAIL					**LINE AMOUNT**			
	1 400000 4340		REVENUE	REFUNDS		20.00			
							20.00		
						CHECK TOTAL	**20.00**		
99998	JANA & BRAD ALBRECHT	0000		INV	12/06/2021	SW#26265			
	ACCOUNT DETAIL					**LINE AMOUNT**			
	1 400000 4340		REVENUE	REFUNDS		36.75			
							36.75		
						CHECK TOTAL	**36.75**		
99998	JANIS VEZZOSO	0000		INV	12/06/2021	JANIS VEZZOSO			
	ACCOUNT DETAIL					**LINE AMOUNT**			
	1 001180 5477		ELECTIONS	TRAV VEH		17.25			
							17.25		
						CHECK TOTAL	**17.25**		
99998	JASON EDMONDS	0000		INV	12/06/2021	JASON EDMONDS 2021			
	ACCOUNT DETAIL					**LINE AMOUNT**			
	1 001200 5691		SHERIFF	UNIFORMS		298.48			
							298.48		
						CHECK TOTAL	**298.48**		
99998	JESSICA N. PAVOLINI	0000		INV	12/06/2021	SEIZED FUNDS*			
	ACCOUNT DETAIL					**LINE AMOUNT**			
	1 670200 4340		DRUG SHER	REFUNDS		1,311.80			
							1,311.80		
						CHECK TOTAL	**1,311.80**		

Attachment: docket 120621 (10150 : Docket of claims for December 6, 2021)

Hancock County Board of Supervisors

PRELIMINARY ACCOUNTS PAYABLE CHECK RUN REPORT

Detail Invoice List

CHECK RUN: 12062021 12/06/2021
DUE DATE: 12/06/2021

CASH ACCOUNT: 999 1002 CASH IN BANK

VENDOR		REMIT	PO	TYPE	DUE DATE	INVOICE	AMOUNT	VOUCHER	CHECK
99998	Jessica Nicole Pavoli	0000		INV	12/06/2021	CC19-0293			
	ACCOUNT DETAIL					**LINE AMOUNT**			
	1 670200 4340		DRUG SHER REFUNDS			1,311.80			
							1,311.80		
						CHECK TOTAL	**1,311.80**		
99998	JIMMIE LADNER, JR	0000		INV	12/06/2021	1GNSKLED3MR356452			
	ACCOUNT DETAIL					**LINE AMOUNT**			
	1 001200 5669		SHERIFF	LIC TAGS		10.00			
							10.00		
						CHECK TOTAL	**10.00**		
99998	JIMMIE LADNER, JR	0000		INV	12/06/2021	11-16 TO 11-18-2021			
	ACCOUNT DETAIL					**LINE AMOUNT**			
	1 096153 5476		MAPPING	MEALS/LDG		41.00			
	2 096153 5477		MAPPING	TRAV VEH		297.92			
							338.92		
						CHECK TOTAL	**338.92**		
99998	JOHN & SANDRA KOLODZI	0000		INV	12/06/2021	SW#06394			
	ACCOUNT DETAIL					**LINE AMOUNT**			
	1 400000 4340		REVENUE	REFUNDS		94.66			
							94.66		
						CHECK TOTAL	**94.66**		
99998	JULIA GILMORE	0000		INV	12/06/2021	SW#19573			
	ACCOUNT DETAIL					**LINE AMOUNT**			
	1 400000 4340		REVENUE	REFUNDS		100.00			
							100.00		
						CHECK TOTAL	**100.00**		
99998	JULIE BOUDREAUX	0000		INV	12/06/2021	JULIE BOUDREAUX			
	ACCOUNT DETAIL					**LINE AMOUNT**			
	1 001180 5477		ELECTIONS	TRAV VEH		14.62			
							14.62		
						CHECK TOTAL	**14.62**		

Attachment: docket 120621 (10150 : Docket of claims for December 6, 2021)

Hancock County Board of Supervisors

PRELIMINARY ACCOUNTS PAYABLE CHECK RUN REPORT

Detail Invoice List

CHECK RUN: 12062021 12/06/2021
DUE DATE: 12/06/2021

CASH ACCOUNT: 999 1002 CASH IN BANK

VENDOR		REMIT	PO	TYPE	DUE DATE	INVOICE	AMOUNT	VOUCHER	CHECK
99998	KALAH GAUTHIER	0000		INV	12/06/2021	SW#19427			
	ACCOUNT DETAIL					**LINE AMOUNT**			
	1 400000 4340		REVENUE	REFUNDS		50.00			
							50.00		
						CHECK TOTAL	**50.00**		
99998	KEENAN, MICHAEL	0000		INV	12/06/2021	KEENAN, MICHAEL NOV2			
	ACCOUNT DETAIL					**LINE AMOUNT**			
	1 001161 5575		CIRC CT	JURORS AND		70.00			
							70.00		
						CHECK TOTAL	**70.00**		
99998	KENNETH CAMERON	0000		INV	12/06/2021	SW#17464			
	ACCOUNT DETAIL					**LINE AMOUNT**			
	1 400000 4340		REVENUE	REFUNDS		85.75			
							85.75		
						CHECK TOTAL	**85.75**		
99998	LANCE LUCK	0000		INV	12/06/2021	SW#24187			
	ACCOUNT DETAIL					**LINE AMOUNT**			
	1 400000 4340		REVENUE	REFUNDS		20.00			
							20.00		
						CHECK TOTAL	**20.00**		
99998	LARRY MYNOTT	0000		INV	12/06/2021	SW#16599			
	ACCOUNT DETAIL					**LINE AMOUNT**			
	1 400000 4340		REVENUE	REFUNDS		59.95			
							59.95		
						CHECK TOTAL	**59.95**		
99998	LESLIE BRIGGS	0000		INV	12/06/2021	LESLIE BRIGGS			
	ACCOUNT DETAIL					**LINE AMOUNT**			
	1 001180 5477		ELECTIONS	TRAV VEH		8.12			
							8.12		
						CHECK TOTAL	**8.12**		

Attachment: docket 120621 (10150 : Docket of claims for December 6, 2021)

Hancock County Board of Supervisors

PRELIMINARY ACCOUNTS PAYABLE CHECK RUN REPORT

Detail Invoice List

CHECK RUN: 12062021 12/06/2021
DUE DATE: 12/06/2021

CASH ACCOUNT: 999 1002 CASH IN BANK

VENDOR		REMIT	PO	TYPE	DUE DATE	INVOICE	AMOUNT	VOUCHER	CHECK
99998	LOUIS & ROSE RYBISKI	0000		INV	12/06/2021	SW#06495			
	ACCOUNT DETAIL					**LINE AMOUNT**			
	1 400000 4340		REVENUE	REFUNDS		23.66			
							23.66		
						CHECK TOTAL	**23.66**		
99998	LUTHERAN CHURCH OF TH	0000		INV	12/06/2021	NOV 2, 2021			
	ACCOUNT DETAIL					**LINE AMOUNT**			
	1 001180 5573		ELECTIONS	ELECTION W		100.00			
							100.00		
						CHECK TOTAL	**100.00**		
99998	MARCUS JASSBY	0000		INV	12/06/2021	MARCUS JASSBY 2021			
	ACCOUNT DETAIL					**LINE AMOUNT**			
	1 001200 5691		SHERIFF	UNIFORMS		300.00			
							300.00		
						CHECK TOTAL	**300.00**		
99998	MARIO ECHVERRIA	0000		INV	12/06/2021	SW#11512			
	ACCOUNT DETAIL					**LINE AMOUNT**			
	1 400000 4340		REVENUE	REFUNDS		106.50			
							106.50		
						CHECK TOTAL	**106.50**		
99998	MARJORIE & SPURGEON C	0000		INV	12/06/2021	SW#15997			
	ACCOUNT DETAIL					**LINE AMOUNT**			
	1 400000 4340		REVENUE	REFUNDS		94.66			
							94.66		
						CHECK TOTAL	**94.66**		
99998	MARY SHETTER	0000		INV	12/06/2021	MARY SHETTER			
	ACCOUNT DETAIL					**LINE AMOUNT**			
	1 001180 5477		ELECTIONS	TRAV VEH		29.96			
							29.96		
						CHECK TOTAL	**29.96**		

Attachment: docket 120621 (10150 : Docket of claims for December 6, 2021)

Hancock County Board of Supervisors

PRELIMINARY ACCOUNTS PAYABLE CHECK RUN REPORT

Detail Invoice List

CHECK RUN: 12062021 12/06/2021
DUE DATE: 12/06/2021

CASH ACCOUNT: 999 1002 CASH IN BANK

VENDOR		REMIT	PO	TYPE	DUE DATE	INVOICE	AMOUNT	VOUCHER	CHECK
99998	MCCALL, ROBIN	0000		INV	12/06/2021	MCCALL, ROBIN			
	ACCOUNT DETAIL					**LINE AMOUNT**			
	1 001161 5575		CIRC CT	JURORS AND		70.00			
							70.00		
						CHECK TOTAL	**70.00**		
99998	MCKISSACK, KENNETH	0000		INV	12/06/2021	MCKISSACK, K NOV21			
	ACCOUNT DETAIL					**LINE AMOUNT**			
	1 001161 5575		CIRC CT	JURORS AND		70.00			
							70.00		
						CHECK TOTAL	**70.00**		
99998	MEAGAN KELLY	0000		INV	12/06/2021	11-14 TO 11-19-2021*			
	ACCOUNT DETAIL					**LINE AMOUNT**			
	1 096153 5476		MAPPING	MEALS/LDG		246.00			
							246.00		
						CHECK TOTAL	**246.00**		
99998	MS CHAPTER IAAO	0000		INV	12/06/2021	2021 MS CHAPTER DUES			
	ACCOUNT DETAIL					**LINE AMOUNT**			
	1 096153 5571		MAPPING	DUES AND S		120.00			
							120.00		
						CHECK TOTAL	**120.00**		
99998	MS CHAPTER IAAO	0000		INV	12/06/2021	DUES: 2021-2022			
	ACCOUNT DETAIL					**LINE AMOUNT**			
	1 096153 5571		MAPPING	DUES AND S		20.00			
							20.00		
						CHECK TOTAL	**20.00**		
99998	NANCY CALHOUN	0000		INV	12/06/2021	SW#24749			
	ACCOUNT DETAIL					**LINE AMOUNT**			
	1 400000 4340		REVENUE	REFUNDS		47.33			
							47.33		
						CHECK TOTAL	**47.33**		

Attachment: docket 120621 (10150 : Docket of claims for December 6, 2021)

Hancock County Board of Supervisors

PRELIMINARY ACCOUNTS PAYABLE CHECK RUN REPORT

Detail Invoice List

CHECK RUN: 12062021 12/06/2021
DUE DATE: 12/06/2021

CASH ACCOUNT: 999 1002 CASH IN BANK

VENDOR		REMIT	PO	TYPE	DUE DATE	INVOICE	AMOUNT	VOUCHER	CHECK
99998	NATALIE BOURG	0000		INV	12/06/2021	SW#10293			
	ACCOUNT DETAIL					**LINE AMOUNT**			
	1 400000 4340		REVENUE	REFUNDS		24.26			
							24.26		
						CHECK TOTAL	**24.26**		
99998	NATALIE TRIBBLE	0000		INV	12/06/2021	NATALIE TRIBBLE			
	ACCOUNT DETAIL					**LINE AMOUNT**			
	1 001180 5477		ELECTIONS	TRAV VEH		10.98			
							10.98		
						CHECK TOTAL	**10.98**		
99998	NECAISE, SAMANTHA	0000		INV	12/06/2021	NECAISE, SAMANTHA			
	ACCOUNT DETAIL					**LINE AMOUNT**			
	1 001161 5575		CIRC CT	JURORS AND		62.00			
							62.00		
						CHECK TOTAL	**62.00**		
99998	PATRICIA MARTIN	0000		INV	12/06/2021	PATRICIA MARTIN			
	ACCOUNT DETAIL					**LINE AMOUNT**			
	1 001180 5477		ELECTIONS	TRAV VEH		32.03			
							32.03		
						CHECK TOTAL	**32.03**		
99998	PATRICK CONNOLLY	0000		INV	12/06/2021	SW#04297			
	ACCOUNT DETAIL					**LINE AMOUNT**			
	1 400000 4340		REVENUE	REFUNDS		94.66			
							94.66		
						CHECK TOTAL	**94.66**		
99998	PONTCHARTAIN TAX SALE	0000		INV	12/06/2021	149F-0-29-164.900			
	ACCOUNT DETAIL					**LINE AMOUNT**			
	1 001000 2110		REVENUE	Tax refund		2,860.00			
							2,860.00		
						CHECK TOTAL	**2,860.00**		

Attachment: docket 120621 (10150 : Docket of claims for December 6, 2021)

Hancock County Board of Supervisors

PRELIMINARY ACCOUNTS PAYABLE CHECK RUN REPORT

Detail Invoice List

CHECK RUN: 12062021 12/06/2021
DUE DATE: 12/06/2021

CASH ACCOUNT: 999 1002 CASH IN BANK

VENDOR		REMIT	PO	TYPE	DUE DATE	INVOICE	AMOUNT	VOUCHER	CHECK
99998	RALPH & NINA DAY	0000		INV	12/06/2021	SW#12165			
	ACCOUNT DETAIL					**LINE AMOUNT**			
	1 400000 4340		REVENUE	REFUNDS		60.00			
							60.00		
						CHECK TOTAL	**60.00**		
99998	RAULYNN DAIRE	0000		INV	12/06/2021	SW#24090			
	ACCOUNT DETAIL					**LINE AMOUNT**			
	1 400000 4340		REVENUE	REFUNDS		106.50			
							106.50		
						CHECK TOTAL	**106.50**		
99998	RICHARD CURRY	0000		INV	12/06/2021	SW#12226			
	ACCOUNT DETAIL					**LINE AMOUNT**			
	1 400000 4340		REVENUE	REFUNDS		153.83			
							153.83		
						CHECK TOTAL	**153.83**		
99998	ROBERT ARROWSMITH	0000		INV	12/06/2021	SW#20048			
	ACCOUNT DETAIL					**LINE AMOUNT**			
	1 400000 4340		REVENUE	REFUNDS		232.32			
							232.32		
						CHECK TOTAL	**232.32**		
99998	ROBERT FERNANDEZ, SR	0000		INV	12/06/2021	SW#22257			
	ACCOUNT DETAIL					**LINE AMOUNT**			
	1 400000 4340		REVENUE	REFUNDS		58.08			
							58.08		
						CHECK TOTAL	**58.08**		
99998	ROCHE, STEVEN	0000		INV	12/06/2021	ROCHE, STEVEN NOV21			
	ACCOUNT DETAIL					**LINE AMOUNT**			
	1 001161 5575		CIRC CT	JURORS AND		70.00			
							70.00		
						CHECK TOTAL	**70.00**		

Attachment: docket 120621 (10150 : Docket of claims for December 6, 2021)

Hancock County Board of Supervisors

PRELIMINARY ACCOUNTS PAYABLE CHECK RUN REPORT

Detail Invoice List

CHECK RUN: 12062021 12/06/2021
DUE DATE: 12/06/2021

CASH ACCOUNT: 999 1002 CASH IN BANK

VENDOR		REMIT	PO	TYPE	DUE DATE	INVOICE	AMOUNT	VOUCHER	CHECK
99998	SALISTA STRING	0000		INV	12/06/2021	SALISTA STRONG			
	ACCOUNT DETAIL					**LINE AMOUNT**			
	1 001180 5477		ELECTIONS	TRAV VEH		33.43			
							33.43		
						CHECK TOTAL	**33.43**		
99998	SAMUEL TRENT FAVRE	0000		INV	12/06/2021	11-9-2021			
	ACCOUNT DETAIL					**LINE AMOUNT**			
	1 001164 5477		Fam court	TRAV VEH		13.44			
							13.44		
						CHECK TOTAL	**13.44**		
99998	SANDRA HATEM	0000		INV	12/06/2021	SANDRA HATEM			
	ACCOUNT DETAIL					**LINE AMOUNT**			
	1 001180 5477		ELECTIONS	TRAV VEH		14.78			
							14.78		
						CHECK TOTAL	**14.78**		
99998	SANDRA HENLEY	0000		INV	12/06/2021	SANDRA HENLEY			
	ACCOUNT DETAIL					**LINE AMOUNT**			
	1 001180 5477		ELECTIONS	TRAV VEH		98.00			
							98.00		
						CHECK TOTAL	**98.00**		
99998	SARA GARCIA	0000		INV	12/06/2021	SARA GARCIA			
	ACCOUNT DETAIL					**LINE AMOUNT**			
	1 001180 5477		ELECTIONS	TRAV VEH		6.83			
							6.83		
						CHECK TOTAL	**6.83**		
99998	SHELLEY LEE	0000		INV	12/06/2021	SHELLEY LEE			
	ACCOUNT DETAIL					**LINE AMOUNT**			
	1 001180 5477		ELECTIONS	TRAV VEH		12.99			
							12.99		
						CHECK TOTAL	**12.99**		

Attachment: docket 120621 (10150 : Docket of claims for December 6, 2021)

Hancock County Board of Supervisors

PRELIMINARY ACCOUNTS PAYABLE CHECK RUN REPORT

Detail Invoice List

CHECK RUN: 12062021 12/06/2021
DUE DATE: 12/06/2021

CASH ACCOUNT: 999 1002 CASH IN BANK

VENDOR		REMIT	PO	TYPE	DUE DATE	INVOICE	AMOUNT	VOUCHER	CHECK
99998	STAKELUM, SEAN	0000		INV	12/06/2021	STAKELUM,SEAN NOV21			
	ACCOUNT DETAIL					**LINE AMOUNT**			
	1 001161 5575		CIRC CT	JURORS AND		50.00			
							50.00		
						CHECK TOTAL	**50.00**		
99998	STEPHANIE LADNER	0000		INV	12/06/2021	STEPHANIE LADNER			
	ACCOUNT DETAIL					**LINE AMOUNT**			
	1 001180 5477		ELECTIONS	TRAV VEH		70.56			
							70.56		
						CHECK TOTAL	**70.56**		
99998	STEPHEN BOND	0000		INV	12/06/2021	STEPHEN BOND			
	ACCOUNT DETAIL					**LINE AMOUNT**			
	1 001180 5477		ELECTIONS	TRAV VEH		14.90			
							14.90		
						CHECK TOTAL	**14.90**		
99998	TAMMY VERDIN	0000		INV	12/06/2021	TAMMY VERDIN			
	ACCOUNT DETAIL					**LINE AMOUNT**			
	1 001180 5477		ELECTIONS	TRAV VEH		10.70			
							10.70		
						CHECK TOTAL	**10.70**		
99998	TERRIE L DOWNS	0000		INV	12/06/2021	TERRIE L DOWNS			
	ACCOUNT DETAIL					**LINE AMOUNT**			
	1 001180 5477		ELECTIONS	TRAV VEH		11.59			
							11.59		
						CHECK TOTAL	**11.59**		
99998	THOMAS & FELICITY EDW	0000		INV	12/06/2021	SW#19527			
	ACCOUNT DETAIL					**LINE AMOUNT**			
	1 400000 4340		REVENUE	REFUNDS		23.66			
							23.66		
						CHECK TOTAL	**23.66**		

Attachment: docket 120621 (10150 : Docket of claims for December 6, 2021)

Hancock County Board of Supervisors

PRELIMINARY ACCOUNTS PAYABLE CHECK RUN REPORT

Detail Invoice List

CHECK RUN: 12062021 12/06/2021
DUE DATE: 12/06/2021

CASH ACCOUNT: 999 1002 CASH IN BANK

VENDOR		REMIT	PO	TYPE	DUE DATE	INVOICE	AMOUNT	VOUCHER	CHECK
99998	THOMAS & JEANNE KOGER	0000		INV	12/06/2021	SW#24352			
	ACCOUNT DETAIL					**LINE AMOUNT**			
	1 400000 4340		REVENUE	REFUNDS		59.16			
							59.16		
						CHECK TOTAL	**59.16**		
99998	THOMAS W RHODES	0000		INV	12/06/2021	SW#05102			
	ACCOUNT DETAIL					**LINE AMOUNT**			
	1 400000 4340		REVENUE	REFUNDS		71.00			
							71.00		
						CHECK TOTAL	**71.00**		
99998	TIFFANY JONES	0000		INV	12/06/2021	11-14 - 11-19-2021			
	ACCOUNT DETAIL					**LINE AMOUNT**			
	1 001105 5476		TAX/COL	MEALS/LDG		246.00			
							246.00		
						CHECK TOTAL	**246.00**		
99998	TRINA LIZANA	0000		INV	12/06/2021	NOV 14- NOV 19-2021			
	ACCOUNT DETAIL					**LINE AMOUNT**			
	1 096153 5476		MAPPING	MEALS/LDG		246.00			
							246.00		
						CHECK TOTAL	**246.00**		
99998	UPS	0000		INV	12/06/2021	00007274X8471			
	ACCOUNT DETAIL					**LINE AMOUNT**			
	1 001200 5501		SHERIFF	POSTAGE AN		17.74			
							17.74		
						CHECK TOTAL	**17.74**		
99998	VELMA LADNER	0000		INV	12/06/2021	VELMA LADNER			
	ACCOUNT DETAIL					**LINE AMOUNT**			
	1 001180 5477		ELECTIONS	TRAV VEH		32.82			
							32.82		
						CHECK TOTAL	**32.82**		

Attachment: docket 120621 (10150 : Docket of claims for December 6, 2021)

Hancock County Board of Supervisors

PRELIMINARY ACCOUNTS PAYABLE CHECK RUN REPORT

Detail Invoice List

CHECK RUN: 12062021 12/06/2021
DUE DATE: 12/06/2021

CASH ACCOUNT: 999 1002 CASH IN BANK

VENDOR		REMIT	PO	TYPE	DUE DATE	INVOICE	AMOUNT	VOUCHER	CHECK
99998	WILLIAM COTTER	0000		INV	12/06/2021	WILLIAM COTTER			
	ACCOUNT DETAIL					**LINE AMOUNT**			
	1 001200 5691		SHERIFF	UNIFORMS		300.00			
							300.00		
						CHECK TOTAL	**300.00**		
99998	WILLIAM P HANCOCK	0000		INV	12/06/2021	SW#26562			
	ACCOUNT DETAIL					**LINE AMOUNT**			
	1 400000 4340		REVENUE	REFUNDS		70.00			
							70.00		
						CHECK TOTAL	**70.00**		
99998	WORD JOHNSTON	0000		INV	12/06/2021	SW#19032			
	ACCOUNT DETAIL					**LINE AMOUNT**			
	1 400000 4340		REVENUE	REFUNDS		36.75			
							36.75		
						CHECK TOTAL	**36.75**		
7201	MOBILE MONITORING FLE	0000		INV	12/06/2021	2533672			
	ACCOUNT DETAIL					**LINE AMOUNT**			
	1 001220 5599		IMP EXP	OTHER CONT		367.30			
							367.30		
7201	MOBILE MONITORING FLE	0000		INV	12/06/2021	2533997			
	ACCOUNT DETAIL					**LINE AMOUNT**			
	1 096153 5599		MAPPING	OTHER CONT		145.95			
							145.95		
						CHECK TOTAL	**513.25**		
8799	MORREALE CONSTRUCTION	0000		INV	12/06/2021	4518			
	ACCOUNT DETAIL					**LINE AMOUNT**			
	1 001100 5597		SUPERVIS	DEMOLITION		2,950.00			
							2,950.00		
						CHECK TOTAL	**2,950.00**		
8367	MOSSY MOTORS OF MS	0000	22000458	INV	12/06/2021	15041856			
	ACCOUNT DETAIL					**LINE AMOUNT**			
	1 001200 5681		SHERIFF	REPAIR & R		554.15			
							554.15		

Attachment: docket 120621 (10150 : Docket of claims for December 6, 2021)

Hancock County Board of Supervisors

PRELIMINARY ACCOUNTS PAYABLE CHECK RUN REPORT

Detail Invoice List

CHECK RUN: 12062021 12/06/2021
DUE DATE: 12/06/2021

CASH ACCOUNT: 999 1002 CASH IN BANK

VENDOR		REMIT	PO	TYPE	DUE DATE	INVOICE	AMOUNT	VOUCHER	CHECK
						CHECK TOTAL	**554.15**		
5583	MOTOROLA, INC	0001		INV	12/06/2021	12-1 TO 12-31-21			
	ACCOUNT DETAIL						**LINE AMOUNT**		
	1 097110 5544		EMER 911	MNT AG			10,492.40		
							10,492.40		
						CHECK TOTAL	**10,492.40**		
9789	MS Dept of Archives a	0000		INV	12/06/2021	OCT/NOV 2021			
	ACCOUNT DETAIL						**LINE AMOUNT**		
	1 003100 5599		REC RET	OTHER CONT			9,367.50		
							9,367.50		
						CHECK TOTAL	**9,367.50**		
6475	MS DEPT OF PUBLIC SAF	0000		INV	12/06/2021	901111444			
	ACCOUNT DETAIL						**LINE AMOUNT**		
	1 001200 5562		SHERIFF	EVIDENCE			420.00		
							420.00		
						CHECK TOTAL	**420.00**		
6475	MS DEPT OF PUBLIC SAF	0000		INV	12/06/2021	OCTOBER, 2021			
	ACCOUNT DETAIL						**LINE AMOUNT**		
	1 001000 4230		REVENUE	JC FINES			1,693.50		
							1,693.50		
						CHECK TOTAL	**1,693.50**		
6475	MS DEPT OF PUBLIC SAF	0000		INV	12/06/2021	90111445			
	ACCOUNT DETAIL						**LINE AMOUNT**		
	1 001200 5562		SHERIFF	EVIDENCE			900.00		
							900.00		
						CHECK TOTAL	**900.00**		
6475	MS DEPT OF PUBLIC SAF	0000		INV	12/06/2021	OCT SETTLEMENT			
	ACCOUNT DETAIL						**LINE AMOUNT**		
	1 650 2136		JUD ASSESSANALYTICAL				1.75		
							1.75		
						CHECK TOTAL	**1.75**		

Attachment: docket 120621 (10150 : Docket of claims for December 6, 2021)

Hancock County Board of Supervisors

PRELIMINARY ACCOUNTS PAYABLE CHECK RUN REPORT

Detail Invoice List

CHECK RUN: 12062021 12/06/2021
DUE DATE: 12/06/2021

CASH ACCOUNT: 999 1002 CASH IN BANK

VENDOR		REMIT	PO	TYPE	DUE DATE	INVOICE	AMOUNT	VOUCHER	CHECK
6475	MS DEPT OF PUBLIC SAF	0000		INV	12/06/2021	OCT. 2021 SETTLEMENT			
	ACCOUNT DETAIL					**LINE AMOUNT**			
	1 650 2146		JUD ASSESSMS CRM STP			298.50			
							298.50		
						CHECK TOTAL	**298.50**		
6475	MS DEPT OF PUBLIC SAF	0000		INV	12/06/2021	OCTOBER, 2021*			
	ACCOUNT DETAIL					**LINE AMOUNT**			
	1 650 2135		JUD ASSESSMHP WIRELE			2,508.50			
							2,508.50		
						CHECK TOTAL	**2,508.50**		
9612	MS DEPT OF REVENUE	0000		INV	12/06/2021	11-UNDERCOVER TAG RE			
	ACCOUNT DETAIL					**LINE AMOUNT**			
	1 001200 5669		SHERIFF LIC TAGS			162.25			
							162.25		
						CHECK TOTAL	**162.25**		
9612	MS DEPT OF REVENUE	0000		INV	12/06/2021	1GNSKLED3MR356452			
	ACCOUNT DETAIL					**LINE AMOUNT**			
	1 001200 5669		SHERIFF LIC TAGS			12.00			
							12.00		
						CHECK TOTAL	**12.00**		
1140	MS STATE UNIVERSITY E	0000		INV	12/06/2021	222310			
	ACCOUNT DETAIL					**LINE AMOUNT**			
	1 001631 5401		CNTY AGENTADMIN/MANA			1,115.52			
	2 001631 5409		CNTY AGENTOTHER PRO			911.18			
	3 001631 5409		CNTY AGENTOTHER PRO			961.30			
	4 001631 5465		CNTY AGENTSTATE RETI			519.91			
	5 001631 5466		CNTY AGENTSOCIAL SEC			228.58			
	6 001631 5467		CNTY AGENTWORK COMP			6.12			
							3,742.61		
						CHECK TOTAL	**3,742.61**		

Attachment: docket 120621 (10150 : Docket of claims for December 6, 2021)

Hancock County Board of Supervisors

PRELIMINARY ACCOUNTS PAYABLE CHECK RUN REPORT

Detail Invoice List

CHECK RUN: 12062021 12/06/2021
DUE DATE: 12/06/2021

CASH ACCOUNT: 999 1002 CASH IN BANK

VENDOR		REMIT	PO	TYPE	DUE DATE	INVOICE	AMOUNT	VOUCHER	CHECK
1140	MS STATE UNIVERSITY E	0000		INV	12/06/2021	222301			
	ACCOUNT DETAIL					**LINE AMOUNT**			
	1 001631 5401		CNTY AGENTADMIN/MANA			1,115.52			
	2 001631 5409		CNTY AGENTOTHER PRO			1,175.70			
	3 001631 5404		CNTY AGENTCLERICAL			961.30			
	4 001631 5465		CNTY AGENTSTATE RETI			565.98			
	5 001631 5466		CNTY AGENTSOCIAL SEC			248.83			
	6 001631 5467		CNTY AGENTWORK COMP			7.97			
							4,075.30		
						CHECK TOTAL	**4,075.30**		
9287	MS TIRE RECYCLING, LL	0000		INV	12/06/2021	1592			
	ACCOUNT DETAIL					**LINE AMOUNT**			
	1 040340 5512		SOLID WASTRECYCLING			5,400.00			
							5,400.00		
						CHECK TOTAL	**5,400.00**		
7103	MULTI SERVICE TECHNOL	0001	22000645	INV	12/06/2021	5614013			
	ACCOUNT DETAIL					**LINE AMOUNT**			
	1 001200 5699		SHERIFF OTH CNS			1,377.96			
							1,377.96		
						CHECK TOTAL	**1,377.96**		
6084	NACO	0000		INV	12/06/2021	202108144			
	ACCOUNT DETAIL					**LINE AMOUNT**			
	1 001100 5571		SUPERVIS DUES AND S			879.00			
							879.00		
						CHECK TOTAL	**879.00**		
6751	NAPA AUTO & TRUCK PAR	0001	22000486	INV	12/06/2021	302038			
	ACCOUNT DETAIL					**LINE AMOUNT**			
	1 150300 5684		RD MNT BATTERIES			155.94			
							155.94		
6751	NAPA AUTO & TRUCK PAR	0001	22000350	INV	12/06/2021	300807			
	ACCOUNT DETAIL					**LINE AMOUNT**			
	1 150300 5644		RD MNT SMALL TOOL			28.54			
							28.54		

Attachment: docket 120621 (10150 : Docket of claims for December 6, 2021)

Hancock County Board of Supervisors

PRELIMINARY ACCOUNTS PAYABLE CHECK RUN REPORT

Detail Invoice List

CHECK RUN: 12062021 12/06/2021
DUE DATE: 12/06/2021

CASH ACCOUNT: 999 1002 CASH IN BANK

VENDOR		REMIT	PO	TYPE	DUE DATE	INVOICE	AMOUNT	VOUCHER	CHECK
6751	NAPA AUTO & TRUCK PAR	0001	22000485	INV	12/06/2021	302037			
	ACCOUNT DETAIL						**LINE AMOUNT**		
	1 170302 5674		VEH MNT	LUBRICATIN			14.98		
							14.98		
6751	NAPA AUTO & TRUCK PAR	0001	22000498	INV	12/06/2021	302184			
	ACCOUNT DETAIL						**LINE AMOUNT**		
	1 150300 5684		RD MNT	BATTERIES			244.24		
							244.24		
6751	NAPA AUTO & TRUCK PAR	0001	22000234	INV	12/06/2021	299961			
	ACCOUNT DETAIL						**LINE AMOUNT**		
	1 150300 5681		RD MNT	REPAIR & R			70.00		
	2 150300 5699		RD MNT	OTH CNS			66.96		
							136.96		
6751	NAPA AUTO & TRUCK PAR	0001	22000545	INV	12/06/2021	302421			
	ACCOUNT DETAIL						**LINE AMOUNT**		
	1 156331 5681		SEAWALL	REPAIR & R			130.94		
							130.94		
6751	NAPA AUTO & TRUCK PAR	0001	22000549	INV	12/06/2021	30261			
	ACCOUNT DETAIL						**LINE AMOUNT**		
	1 150300 5681		RD MNT	REPAIR & R			284.31		
							284.31		
6751	NAPA AUTO & TRUCK PAR	0001	22000679	INV	12/06/2021	303565			
	ACCOUNT DETAIL						**LINE AMOUNT**		
	1 150300 5699		RD MNT	OTH CNS			124.90		
							124.90		
6751	NAPA AUTO & TRUCK PAR	0001	22000744	INV	12/06/2021	304101			
	ACCOUNT DETAIL						**LINE AMOUNT**		
	1 001151 5675		BLDS/GRNDS	ANTIFREEZE			7.49		
							7.49		
6751	NAPA AUTO & TRUCK PAR	0001	22000715	INV	12/06/2021	303835			
	ACCOUNT DETAIL						**LINE AMOUNT**		
	1 150300 5674		RD MNT	LUBRICATIN			46.68		
	2 150300 5681		RD MNT	REPAIR & R			7.18		
							53.86		
6751	NAPA AUTO & TRUCK PAR	0001	22000748	INV	12/06/2021	304100			
	ACCOUNT DETAIL						**LINE AMOUNT**		
	1 001151 5675		BLDS/GRNDS	ANTIFREEZE			7.49		
							7.49		

Attachment: docket 120621 (10150 : Docket of claims for December 6, 2021)

Hancock County Board of Supervisors

PRELIMINARY ACCOUNTS PAYABLE CHECK RUN REPORT

Detail Invoice List

CHECK RUN: 12062021 12/06/2021
DUE DATE: 12/06/2021

CASH ACCOUNT: 999 1002 CASH IN BANK

VENDOR		REMIT	PO	TYPE	DUE DATE	INVOICE	AMOUNT	VOUCHER	CHECK
6751	NAPA AUTO & TRUCK PAR	0001	22000747	INV	12/06/2021	304099			
	ACCOUNT DETAIL					**LINE AMOUNT**			
	1 150300 5699		RD MNT	OTH CNS		27.49			
							27.49		
6751	NAPA AUTO & TRUCK PAR	0001	22000691	INV	12/06/2021	303749			
	ACCOUNT DETAIL					**LINE AMOUNT**			
	1 150300 5681		RD MNT	REPAIR & R		4.50			
	2 150300 5684		RD MNT	BATTERIES		136.08			
							140.58		
6751	NAPA AUTO & TRUCK PAR	0001	22000713	INV	12/06/2021	304074			
	ACCOUNT DETAIL					**LINE AMOUNT**			
	1 001530 5681		MCLEOD PK	REPAIR & R		37.64			
							37.64		
6751	NAPA AUTO & TRUCK PAR	0001	22000650	INV	12/06/2021	303182			
	ACCOUNT DETAIL					**LINE AMOUNT**			
	1 150300 5681		RD MNT	REPAIR & R		72.47			
							72.47		
6751	NAPA AUTO & TRUCK PAR	0001	22000667	INV	12/06/2021	303418			
	ACCOUNT DETAIL					**LINE AMOUNT**			
	1 156331 5681		SEAWALL	REPAIR & R		14.42			
							14.42		
						CHECK TOTAL	**1,482.25**		
7502	NARCOTICS TASK FORCE-	0000		INV	12/06/2021	ND-077-1-2016			
	ACCOUNT DETAIL					**LINE AMOUNT**			
	1 670200 4340		DRUG SHER	REFUNDS		33,000.00			
							33,000.00		
						CHECK TOTAL	**33,000.00**		
8178	TRI-TECH FORENSICS IN	0001	21002574	INV	12/06/2021	568254			
	ACCOUNT DETAIL					**LINE AMOUNT**			
	1 001200 5613		SHERIFF	ENF SUPPL		200.90			
							200.90		
						CHECK TOTAL	**200.90**		
9317	NECAISE & COMPANY, PL	0000		INV	12/06/2021	12525			
	ACCOUNT DETAIL					**LINE AMOUNT**			
	1 001100 5551		SUPERVIS	AUD FEES		2,330.00			

Attachment: docket 120621 (10150 : Docket of claims for December 6, 2021)

Hancock County Board of Supervisors

PRELIMINARY ACCOUNTS PAYABLE CHECK RUN REPORT

Detail Invoice List

CHECK RUN: 12062021 12/06/2021
DUE DATE: 12/06/2021

CASH ACCOUNT: 999 1002 CASH IN BANK

VENDOR		REMIT	PO	TYPE	DUE DATE	INVOICE	AMOUNT	VOUCHER	CHECK
							2,330.00		
						CHECK TOTAL	**2,330.00**		
8542	NEOPOST USA INC	0000		INV	12/06/2021	NOV 2021			
	ACCOUNT DETAIL					**LINE AMOUNT**			
	1 001180 5501		ELECTIONS	POSTAGE AN		100.00			
							100.00		
8542	NEOPOST USA INC	0000		INV	12/06/2021	NOVEMBER, 2021			
	ACCOUNT DETAIL					**LINE AMOUNT**			
	1 001102 5501		CIRC CLK	POSTAGE AN		100.00			
							100.00		
						CHECK TOTAL	**200.00**		
1270	NEWELL PAPER COMPANY	0000	22000630	INV	12/06/2021	4120220,4120385			
	ACCOUNT DETAIL					**LINE AMOUNT**			
	1 001220 5613		IMP EXP	ENF SUPPL		839.55			
	2 001220 5692		IMP EXP	CLOTHES &		3,786.20			
							4,625.75		
1270	NEWELL PAPER COMPANY	0000	22000631	INV	12/06/2021	4120222			
	ACCOUNT DETAIL					**LINE AMOUNT**			
	1 001151 5645		BLDS/GRNDS	JANITORIAL		188.80			
							188.80		
						CHECK TOTAL	**4,814.55**		
9794	Terrell A. Newell	0000	22000469	INV	12/06/2021	PO# 22000469			
	ACCOUNT DETAIL					**LINE AMOUNT**			
	1 001151 5635		BLDS/GRNDS	TOPPING AN		288.00			
							288.00		
						CHECK TOTAL	**288.00**		
8825	NI GOVERNMENT SERVICE	0002		INV	12/06/2021	21102996541			
	ACCOUNT DETAIL					**LINE AMOUNT**			
	1 001260 5502		EMA	TELEPHONE		48.36			
							48.36		
						CHECK TOTAL	**48.36**		

Attachment: docket 120621 (10150 : Docket of claims for December 6, 2021)

Hancock County Board of Supervisors

PRELIMINARY ACCOUNTS PAYABLE CHECK RUN REPORT

Detail Invoice List

CHECK RUN: 12062021 12/06/2021
DUE DATE: 12/06/2021

CASH ACCOUNT: 999 1002 CASH IN BANK

VENDOR		REMIT	PO	TYPE	DUE DATE	INVOICE	AMOUNT	VOUCHER	CHECK
9694	OCHSNER CLINIC FOUNDA	0000		INV	12/06/2021	-T0000342			
	ACCOUNT DETAIL						**LINE AMOUNT**		
	1 001151 5510		BLDS/GRNDS	HEAT LIGHT			28.00		
							28.00		
						CHECK TOTAL	**28.00**		
9694	OCHSNER CLINIC, llc	0002		INV	12/06/2021	36996			
	ACCOUNT DETAIL						**LINE AMOUNT**		
	1 097110 5552		EMER 911	MED FEES			95.00		
	2 097110 5552		EMER 911	MED FEES			95.00		
	3 001530 5552		MCLEOD PK	MED FEES			95.00		
	4 150300 5552		RD MNT	MED FEES			95.00		
	5 001151 5552		BLDS/GRNDS	MED FEES			95.00		
							475.00		
						CHECK TOTAL	**475.00**		
9694	OCHSNER CLINIC, llc	0002		INV	12/06/2021	36855			
	ACCOUNT DETAIL						**LINE AMOUNT**		
	1 001166 5552		JUST CT	MED FEES			40.00		
	2 097110 5552		EMER 911	MED FEES			50.00		
	3 097110 5552		EMER 911	MED FEES			50.00		
	4 150300 5552		RD MNT	MED FEES			55.00		
	5 001125 5552		INFO TECH	MED FEES			50.00		
	6 001151 5552		BLDS/GRNDS	MED FEES			50.00		
	7 150300 5552		RD MNT	MED FEES			50.00		
	8 001105 5552		TAX/COL	MED FEES			50.00		
							395.00		
						CHECK TOTAL	**395.00**		
4680	OFFICE DEPOT CREDIT P	0000	22000137	INV	12/06/2021	PO# 22000137			
	ACCOUNT DETAIL						**LINE AMOUNT**		
	1 097110 5603		EMER 911	OFFICE SUP			54.98		
							54.98		
4680	OFFICE DEPOT CREDIT P	0000	22000603	INV	12/06/2021	PO# 22000603			
	ACCOUNT DETAIL						**LINE AMOUNT**		
	1 001222 5610		INM MED	PROFESSION			795.51		
							795.51		

Attachment: docket 120621 (10150 : Docket of claims for December 6, 2021)

Hancock County Board of Supervisors

PRELIMINARY ACCOUNTS PAYABLE CHECK RUN REPORT

Detail Invoice List

CHECK RUN: 12062021 12/06/2021
DUE DATE: 12/06/2021

CASH ACCOUNT: 999 1002 CASH IN BANK

VENDOR		REMIT	PO	TYPE	DUE DATE	INVOICE	AMOUNT	VOUCHER	CHECK
4680	OFFICE DEPOT CREDIT P	0000	22000404	INV	12/06/2021	PO # 22000404			
	ACCOUNT DETAIL					**LINE AMOUNT**			
	1 001200 5603		SHERIFF	OFFICE SUP		225.56			
	2 001222 5603		INM MED	OFFICE SUP		651.91			
							877.47		
						CHECK TOTAL	**1,727.96**		
4680	OFFICE DEPOT CREDIT P	0000		INV	12/06/2021	202462352-001			
	ACCOUNT DETAIL					**LINE AMOUNT**			
	1 097110 5603		EMER 911	OFFICE SUP		49.99			
							49.99		
						CHECK TOTAL	**49.99**		
9057	OMNI TECHNOLOGIES, LL	0000		INV	12/06/2021	10399			
	ACCOUNT DETAIL					**LINE AMOUNT**			
	1 001151 5502		BLDS/GRNDS	TELEPHONE		177.51			
							177.51		
9057	OMNI TECHNOLOGIES, LL	0000		INV	12/06/2021	10360			
	ACCOUNT DETAIL					**LINE AMOUNT**			
	1 001101 5565		CHANC CLK	COMPUTER S		1,757.00			
							1,757.00		
9057	OMNI TECHNOLOGIES, LL	0000		INV	12/06/2021	10359			
	ACCOUNT DETAIL					**LINE AMOUNT**			
	1 001101 5565		CHANC CLK	COMPUTER S		200.00			
							200.00		
9057	OMNI TECHNOLOGIES, LL	0000		INV	12/06/2021	10528			
	ACCOUNT DETAIL					**LINE AMOUNT**			
	1 001151 5544		BLDS/GRNDS	MNT AG		177.51			
							177.51		
						CHECK TOTAL	**2,312.02**		
9633	PARTS TOWN, LLC	0001	22000173	INV	12/06/2021	325338			
	ACCOUNT DETAIL					**LINE AMOUNT**			
	1 001220 5641		IMP EXP	BLDG SUPP		463.80			
							463.80		
						CHECK TOTAL	**463.80**		

Attachment: docket 120621 (10150 : Docket of claims for December 6, 2021)

Hancock County Board of Supervisors

PRELIMINARY ACCOUNTS PAYABLE CHECK RUN REPORT

Detail Invoice List

CHECK RUN: 12062021 12/06/2021
DUE DATE: 12/06/2021

CASH ACCOUNT: 999 1002 CASH IN BANK

VENDOR		REMIT	PO	TYPE	DUE DATE	INVOICE	AMOUNT	VOUCHER	CHECK
3523	PEARL RIVER COMMUNITY	0000		INV	12/06/2021	OCTOBER, 2021			
	ACCOUNT DETAIL						**LINE AMOUNT**		
	1 690550 5720		PR COLLEGE	PASS THRU			11,714.20		
							11,714.20		
						CHECK TOTAL	**11,714.20**		
8962	PHILIP'S PEST CONTROL	0000		INV	12/06/2021	NOV. 2021			
	ACCOUNT DETAIL						**LINE AMOUNT**		
	1 001412 5757		MOS CNTRL	MOSQUITO C			14,566.67		
							14,566.67		
						CHECK TOTAL	**14,566.67**		
7049	PIKE INC	0000		INV	12/06/2021	OCTOBER, 2021			
	ACCOUNT DETAIL						**LINE AMOUNT**		
	1 001151 5544		BLDS/GRNDS	MNT AG			1,350.00		
							1,350.00		
						CHECK TOTAL	**1,350.00**		
7692	PINNACLE TOWERS, LLC	0000		INV	12/06/2021	36479102			
	ACCOUNT DETAIL						**LINE AMOUNT**		
	1 097110 5534		EMER 911	RENT-OTH			3,634.13		
							3,634.13		
						CHECK TOTAL	**3,634.13**		
2528	POST 58 FIRE DISTRICT	0000		INV	12/06/2021	nov 2,2021			
	ACCOUNT DETAIL						**LINE AMOUNT**		
	1 001180 5573		ELECTIONS	ELECTION W			100.00		
							100.00		
						CHECK TOTAL	**100.00**		
2528	POST 58 FIRE DISTRICT	0000		INV	12/06/2021	OCTOBER, 2021			
	ACCOUNT DETAIL						**LINE AMOUNT**		
	1 197266 5720		58 VFD	PASS THRU			2.60		
	2 197266 5793		58 VFD	GAMING REV			2,460.84		
							2,463.44		
						CHECK TOTAL	**2,463.44**		

Attachment: docket 120621 (10150 : Docket of claims for December 6, 2021)

Hancock County Board of Supervisors

PRELIMINARY ACCOUNTS PAYABLE CHECK RUN REPORT

Detail Invoice List

CHECK RUN: 12062021 12/06/2021
DUE DATE: 12/06/2021

CASH ACCOUNT: 999 1002 CASH IN BANK

VENDOR		REMIT	PO	TYPE	DUE DATE	INVOICE	AMOUNT	VOUCHER	CHECK
7549	PRECISION DELTA CORP.	0001	21000769	INV	12/06/2021	19400,20114			
	ACCOUNT DETAIL					**LINE AMOUNT**			
	1 001200 5619		SHERIFF	AMMUNITION		4,820.86			
							4,820.86		
						CHECK TOTAL	**4,820.86**		
8980	PRESTON J. MAUFFRAY	0000		INV	12/06/2021	OCTOBER, 2021			
	ACCOUNT DETAIL					**LINE AMOUNT**			
	1 001160 5550		CHANC CT	LEGAL FEES		2,085.00			
							2,085.00		
						CHECK TOTAL	**2,085.00**		
1403	PUCKETT MACHINERY COM	0000	22000509	INV	12/06/2021	C5471367			
	ACCOUNT DETAIL					**LINE AMOUNT**			
	1 150300 5681		RD MNT	REPAIR & R		40.92			
							40.92		
1403	PUCKETT MACHINERY COM	0000	22000579	INV	12/06/2021	C5471578			
	ACCOUNT DETAIL					**LINE AMOUNT**			
	1 150300 5681		RD MNT	REPAIR & R		50.57			
							50.57		
						CHECK TOTAL	**91.49**		
1403	PUCKETT MACHINERY COM	0001	22000388	INV	12/06/2021	C5470991			
	ACCOUNT DETAIL					**LINE AMOUNT**			
	1 150300 5681		RD MNT	REPAIR & R		440.79			
							440.79		
1403	PUCKETT MACHINERY COM	0001	22000449	INV	12/06/2021	C5471255			
	ACCOUNT DETAIL					**LINE AMOUNT**			
	1 150300 5680		RD MNT	TIRES AND		56.26			
							56.26		
1403	PUCKETT MACHINERY COM	0001	22000512	INV	12/06/2021	C5471408			
	ACCOUNT DETAIL					**LINE AMOUNT**			
	1 150300 5681		RD MNT	REPAIR & R		308.94			
							308.94		
1403	PUCKETT MACHINERY COM	0001	22000656	INV	12/06/2021	C5471895			
	ACCOUNT DETAIL					**LINE AMOUNT**			
	1 150300 5681		RD MNT	REPAIR & R		74.53			
							74.53		

Attachment: docket 120621 (10150 : Docket of claims for December 6, 2021)

Hancock County Board of Supervisors

PRELIMINARY ACCOUNTS PAYABLE CHECK RUN REPORT

Detail Invoice List

CHECK RUN: 12062021 12/06/2021
DUE DATE: 12/06/2021

CASH ACCOUNT: 999 1002 CASH IN BANK

VENDOR		REMIT	PO	TYPE	DUE DATE	INVOICE	AMOUNT	VOUCHER	CHECK
1403	PUCKETT MACHINERY COM	0001	22000678	INV	12/06/2021	C5472000			
	ACCOUNT DETAIL					**LINE AMOUNT**			
	1 150300 5681		RD MNT	REPAIR & R		9.12			
							9.12		
						CHECK TOTAL	**889.64**		
9831	PUckett Machinery Com	0001	22000490	INV	12/06/2021	PO # 22000490			
	ACCOUNT DETAIL					**LINE AMOUNT**			
	1 012300 5916		GAM-RD MNT	EQP>5000		189,615.76			
							189,615.76		
						CHECK TOTAL	**189,615.76**		
9781	Quadient Finance USA,	0000		INV	12/06/2021	11-3-2021			
	ACCOUNT DETAIL					**LINE AMOUNT**			
	1 001101 5501		CHANC CLK	POSTAGE AN		400.00			
							400.00		
						CHECK TOTAL	**400.00**		
9834	Quadient Finance USA,	0000		INV	12/06/2021	NOV 10,2021			
	ACCOUNT DETAIL					**LINE AMOUNT**			
	1 001166 5501		JUST CT	POSTAGE AN		123.13			
							123.13		
						CHECK TOTAL	**123.13**		
9825	Quadient Leasing USA,	0000		INV	12/06/2021	N9129133			
	ACCOUNT DETAIL					**LINE AMOUNT**			
	1 001101 5533		CHANC CLK	RENT-OFF		2,296.44			
							2,296.44		
						CHECK TOTAL	**2,296.44**		
9782	Quest Diagnostics Lab	0000		INV	12/06/2021	640806			
	ACCOUNT DETAIL					**LINE AMOUNT**			
	1 001222 5609		INM MED	SOFTWARE		424.00			
							424.00		
						CHECK TOTAL	**424.00**		

Attachment: docket 120621 (10150 : Docket of claims for December 6, 2021)

Hancock County Board of Supervisors

PRELIMINARY ACCOUNTS PAYABLE CHECK RUN REPORT

Detail Invoice List

CHECK RUN: 12062021 12/06/2021
DUE DATE: 12/06/2021

CASH ACCOUNT: 999 1002 CASH IN BANK

VENDOR		REMIT	PO	TYPE	DUE DATE	INVOICE	AMOUNT	VOUCHER	CHECK
1433	RED CROSS - MS GULF C	0000		INV	12/06/2021	NOV 2021			
	ACCOUNT DETAIL						**LINE AMOUNT**		
	1 001461 5701		RED CROSS APPROP				1,000.00		
							1,000.00		
						CHECK TOTAL	**1,000.00**		
9123	REDD PEST CONTROL CO.	0001	22000565	INV	12/06/2021	799987			
	ACCOUNT DETAIL						**LINE AMOUNT**		
	1 001151 5540		BLDS/GRNDS	MAINTENANC			560.00		
							560.00		
						CHECK TOTAL	**560.00**		
6617	REDWOOD TOXICOLOGY LA	0002	22000392	INV	12/06/2021	755649			
	ACCOUNT DETAIL						**LINE AMOUNT**		
	1 001164 5610		Fam court	PROFESSION			977.50		
							977.50		
						CHECK TOTAL	**977.50**		
6617	REDWOOD TOXICOLOGY LA	0002		INV	12/06/2021	306808202110			
	ACCOUNT DETAIL						**LINE AMOUNT**		
	1 001164 5556		Fam court	PROF FEES			27.50		
							27.50		
						CHECK TOTAL	**27.50**		
8486	REGION XII COMM	0000		INV	12/06/2021	NOV 2021			
	ACCOUNT DETAIL						**LINE AMOUNT**		
	1 001401 5756		GULF MH	GULF COAST			27,679.92		
							27,679.92		
						CHECK TOTAL	**27,679.92**		
8701	REYES HOLDINGS, LLC	0001	22000426	INV	12/06/2021	777890			
	ACCOUNT DETAIL						**LINE AMOUNT**		
	1 001220 5694		IMP EXP	FOOD-PRIS			4,436.88		
							4,436.88		
8701	REYES HOLDINGS, LLC	0001	22000497	INV	12/06/2021	780353			
	ACCOUNT DETAIL						**LINE AMOUNT**		
	1 001220 5694		IMP EXP	FOOD-PRIS			852.80		
							852.80		

Attachment: docket 120621 (10150 : Docket of claims for December 6, 2021)

Hancock County Board of Supervisors

PRELIMINARY ACCOUNTS PAYABLE CHECK RUN REPORT

Detail Invoice List

CHECK RUN: 12062021 12/06/2021
DUE DATE: 12/06/2021

CASH ACCOUNT: 999 1002 CASH IN BANK

VENDOR		REMIT	PO	TYPE	DUE DATE	INVOICE	AMOUNT	VOUCHER	CHECK
8701	REYES HOLDINGS, LLC	0001	22000546	INV	12/06/2021	783330			
	ACCOUNT DETAIL						**LINE AMOUNT**		
	1 001220 5694		IMP EXP	FOOD-PRIS			4,831.87		
							4,831.87		
8701	REYES HOLDINGS, LLC	0001	22000725	INV	12/06/2021	793517			
	ACCOUNT DETAIL						**LINE AMOUNT**		
	1 001220 5694		IMP EXP	FOOD-PRIS			92.76		
							92.76		
8701	REYES HOLDINGS, LLC	0001	22000710	INV	12/06/2021	792559			
	ACCOUNT DETAIL						**LINE AMOUNT**		
	1 001220 5692		IMP EXP	CLOTHES &			145.60		
							145.60		
8701	REYES HOLDINGS, LLC	0001	22000676	INV	12/06/2021	792492, 792489			
	ACCOUNT DETAIL						**LINE AMOUNT**		
	1 001220 5694		IMP EXP	FOOD-PRIS			4,821.72		
	2 001220 5694		IMP EXP	FOOD-PRIS			0.00		
							4,821.72		
8701	REYES HOLDINGS, LLC	0001	22000626	INV	12/06/2021	786514			
	ACCOUNT DETAIL						**LINE AMOUNT**		
	1 614220 5692		INMATE	CLOTHES &			852.26		
							852.26		
8701	REYES HOLDINGS, LLC	0001	22000607	INV	12/06/2021	787107			
	ACCOUNT DETAIL						**LINE AMOUNT**		
	1 001220 5694		IMP EXP	FOOD-PRIS			4,735.71		
							4,735.71		
8701	REYES HOLDINGS, LLC	0001		CRM	12/06/2021	749415			
	ACCOUNT DETAIL						**LINE AMOUNT**		
	1 001220 5694		IMP EXP	FOOD-PRIS			-456.98		
							-456.98		
8701	REYES HOLDINGS, LLC	0001		CRM	12/06/2021	751580			
	ACCOUNT DETAIL						**LINE AMOUNT**		
	1 001220 5694		IMP EXP	FOOD-PRIS			-58.30		
							-58.30		
8701	REYES HOLDINGS, LLC	0001		CRM	12/06/2021	767916			
	ACCOUNT DETAIL						**LINE AMOUNT**		
	1 001220 5694		IMP EXP	FOOD-PRIS			-58.30		
							-58.30		

Attachment: docket 120621 (10150 : Docket of claims for December 6, 2021)

Hancock County Board of Supervisors

PRELIMINARY ACCOUNTS PAYABLE CHECK RUN REPORT

Detail Invoice List

CHECK RUN: 12062021 12/06/2021
DUE DATE: 12/06/2021

CASH ACCOUNT: 999 1002 CASH IN BANK

VENDOR		REMIT	PO	TYPE	DUE DATE	INVOICE	AMOUNT	VOUCHER	CHECK
8701	REYES HOLDINGS, LLC	0001		CRM	12/06/2021	747383			
	ACCOUNT DETAIL					**LINE AMOUNT**			
	1 001220 5694		IMP EXP	FOOD-PRIS		-28.36			
							-28.36		
8701	REYES HOLDINGS, LLC	0001		CRM	12/06/2021	747382			
	ACCOUNT DETAIL					**LINE AMOUNT**			
	1 001220 5694		IMP EXP	FOOD-PRIS		-119.46			
							-119.46		
						CHECK TOTAL	**20,048.20**		
8952	RJ YOUNG COMPANY	0001		INV	12/06/2021	4466256			
	ACCOUNT DETAIL					**LINE AMOUNT**			
	1 001101 5533		CHANC CLK	RENT-OFF		45.00			
							45.00		
8952	RJ YOUNG COMPANY	0001		INV	12/06/2021	4509891			
	ACCOUNT DETAIL					**LINE AMOUNT**			
	1 001101 5533		CHANC CLK	RENT-OFF		45.00			
							45.00		
						CHECK TOTAL	**90.00**		
9196	RLI INSURANCE COMPANY	0002		INV	12/06/2021	LSM1570335			
	ACCOUNT DETAIL					**LINE AMOUNT**			
	1 001167 5570		CORONER	INSURANCE		202.00			
							202.00		
						CHECK TOTAL	**202.00**		
9196	RLI INSURANCE COMPANY	0002		INV	12/06/2021	LSM0985992***			
	ACCOUNT DETAIL					**LINE AMOUNT**			
	1 001121 5570		FINANCE	INSURANCE		32.00			
							32.00		
						CHECK TOTAL	**32.00**		
9024	GLASS INC	0001	22000375	INV	12/06/2021	306247			
	ACCOUNT DETAIL					**LINE AMOUNT**			
	1 001220 5641		IMP EXP	BLDG SUPP		688.00			
							688.00		
						CHECK TOTAL	**688.00**		

Attachment: docket 120621 (10150 : Docket of claims for December 6, 2021)

Hancock County Board of Supervisors

PRELIMINARY ACCOUNTS PAYABLE CHECK RUN REPORT

Detail Invoice List

CHECK RUN: 12062021 12/06/2021
DUE DATE: 12/06/2021

CASH ACCOUNT: 999 1002 CASH IN BANK

VENDOR		REMIT	PO	TYPE	DUE DATE	INVOICE	AMOUNT	VOUCHER	CHECK
2848	ROCKING C TRUCK & TRA	0001	22000550	INV	12/06/2021	01P32826			
	ACCOUNT DETAIL					**LINE AMOUNT**			
	1 150300 5681		RD MNT	REPAIR & R		73.59			
							73.59		
2848	ROCKING C TRUCK & TRA	0001	22000540	INV	12/06/2021	01P32823			
	ACCOUNT DETAIL					**LINE AMOUNT**			
	1 150300 5681		RD MNT	REPAIR & R		18.72			
							18.72		
2848	ROCKING C TRUCK & TRA	0001	22000564	INV	12/06/2021	01P32854			
	ACCOUNT DETAIL					**LINE AMOUNT**			
	1 150300 5681		RD MNT	REPAIR & R		162.42			
							162.42		
						CHECK TOTAL	**254.73**		
8820	RODGER WESLEY MCREE	0000		INV	12/06/2021	NOV 2021			
	ACCOUNT DETAIL					**LINE AMOUNT**			
	1 001220 5599		IMP EXP	OTHER CONT		1,584.00			
							1,584.00		
						CHECK TOTAL	**1,584.00**		
8950	ROOFING SOLUTIONS LLC	0000		INV	12/06/2021	002			
	ACCOUNT DETAIL					**LINE AMOUNT**			
	1 025151 5922		Zeta- B&G	OTH>5000		19,122.30			
							19,122.30		
						CHECK TOTAL	**19,122.30**		
1470	ROPER SUPPLY -00171	0000	22000288	INV	12/06/2021	53525			
	ACCOUNT DETAIL					**LINE AMOUNT**			
	1 150300 5639		RD MNT	SIGNS		472.50			
							472.50		
						CHECK TOTAL	**472.50**		
1480	RSVP	0001		INV	12/06/2021	NOV 2021			
	ACCOUNT DETAIL					**LINE AMOUNT**			
	1 001452 5751		RSVP	R.S.V.P.		404.17			
							404.17		
						CHECK TOTAL	**404.17**		

Attachment: docket 120621 (10150 : Docket of claims for December 6, 2021)

Hancock County Board of Supervisors

PRELIMINARY ACCOUNTS PAYABLE CHECK RUN REPORT

Detail Invoice List

CHECK RUN: 12062021 12/06/2021
DUE DATE: 12/06/2021

CASH ACCOUNT: 999 1002 CASH IN BANK

VENDOR		REMIT	PO	TYPE	DUE DATE	INVOICE	AMOUNT	VOUCHER	CHECK
9049	S&L OFFICE SUPPLIES	0000	22000433	INV	12/06/2021	93671			
	ACCOUNT DETAIL						**LINE AMOUNT**		
	1 001220 5603		IMP EXP	OFFICE SUP			50.10		
							50.10		
9049	S&L OFFICE SUPPLIES	0000	22000562	INV	12/06/2021	93918			
	ACCOUNT DETAIL						**LINE AMOUNT**		
	1 001200 5603		SHERIFF	OFFICE SUP			286.19		
							286.19		
9049	S&L OFFICE SUPPLIES	0000	22000528	INV	12/06/2021	93864			
	ACCOUNT DETAIL						**LINE AMOUNT**		
	1 001220 5645		IMP EXP	JANITORIAL			1,399.50		
							1,399.50		
9049	S&L OFFICE SUPPLIES	0000	22000529	INV	12/06/2021	93865			
	ACCOUNT DETAIL						**LINE AMOUNT**		
	1 001220 5645		IMP EXP	JANITORIAL			631.00		
							631.00		
9049	S&L OFFICE SUPPLIES	0000	22000560	INV	12/06/2021	93965			
	ACCOUNT DETAIL						**LINE AMOUNT**		
	1 001200 5603		SHERIFF	OFFICE SUP			46.09		
							46.09		
9049	S&L OFFICE SUPPLIES	0000	22000634	INV	12/06/2021	94022			
	ACCOUNT DETAIL						**LINE AMOUNT**		
	1 001151 5645		BLDS/GRNDS	JANITORIAL			124.20		
							124.20		
9049	S&L OFFICE SUPPLIES	0000	22000639	INV	12/06/2021	94110			
	ACCOUNT DETAIL						**LINE AMOUNT**		
	1 001200 5603		SHERIFF	OFFICE SUP			537.78		
							537.78		
9049	S&L OFFICE SUPPLIES	0000	22000643	INV	12/06/2021	94157			
	ACCOUNT DETAIL						**LINE AMOUNT**		
	1 001102 5603		CIRC CLK	OFFICE SUP			71.12		
							71.12		
9049	S&L OFFICE SUPPLIES	0000	22000613	INV	12/06/2021	94053			
	ACCOUNT DETAIL						**LINE AMOUNT**		
	1 096153 5603		MAPPING	OFFICE SUP			723.40		
							723.40		

Attachment: docket 120621 (10150 : Docket of claims for December 6, 2021)

Hancock County Board of Supervisors

PRELIMINARY ACCOUNTS PAYABLE CHECK RUN REPORT

Detail Invoice List

CHECK RUN: 12062021 12/06/2021
DUE DATE: 12/06/2021

CASH ACCOUNT: 999 1002 CASH IN BANK

VENDOR		REMIT	PO	TYPE	DUE DATE	INVOICE	AMOUNT	VOUCHER	CHECK
9049	S&L OFFICE SUPPLIES	0000	22000694	INV	12/06/2021	94236			
	ACCOUNT DETAIL						**LINE AMOUNT**		
	1 001200 5603		SHERIFF	OFFICE SUP			40.89		
							40.89		
9049	S&L OFFICE SUPPLIES	0000	22000687	INV	12/06/2021	94252			
	ACCOUNT DETAIL						**LINE AMOUNT**		
	1 001121 5603		FINANCE	OFFICE SUP			59.01		
							59.01		
9049	S&L OFFICE SUPPLIES	0000	22000577	INV	12/06/2021	94201			
	ACCOUNT DETAIL						**LINE AMOUNT**		
	1 001200 5603		SHERIFF	OFFICE SUP			401.00		
							401.00		
9049	S&L OFFICE SUPPLIES	0000	22000728	INV	12/06/2021	94323			
	ACCOUNT DETAIL						**LINE AMOUNT**		
	1 097110 5645		EMER 911	JANITORIAL			15.50		
							15.50		
9049	S&L OFFICE SUPPLIES	0000	22000721	INV	12/06/2021	94322			
	ACCOUNT DETAIL						**LINE AMOUNT**		
	1 001151 5645		BLDS/GRNDS	JANITORIAL			45.99		
							45.99		
9049	S&L OFFICE SUPPLIES	0000	22000548	INV	12/06/2021	94442			
	ACCOUNT DETAIL						**LINE AMOUNT**		
	1 001200 5603		SHERIFF	OFFICE SUP			79.30		
							79.30		
9049	S&L OFFICE SUPPLIES	0000	22000754	INV	12/06/2021	94452			
	ACCOUNT DETAIL						**LINE AMOUNT**		
	1 001675 5603		BLDG DEPT	OFFICE SUP			88.25		
							88.25		
9049	S&L OFFICE SUPPLIES	0000	22000755	INV	12/06/2021	94381			
	ACCOUNT DETAIL						**LINE AMOUNT**		
	1 001675 5603		BLDG DEPT	OFFICE SUP			98.97		
							98.97		
						CHECK TOTAL	**4,698.29**		
1493	SACRED HEART PARISH C	0000		INV	12/06/2021	NOV 2, 2021			
	ACCOUNT DETAIL						**LINE AMOUNT**		
	1 001180 5573		ELECTIONS	ELECTION W			100.00		
							100.00		

Attachment: docket 120621 (10150 : Docket of claims for December 6, 2021)

Hancock County Board of Supervisors

PRELIMINARY ACCOUNTS PAYABLE CHECK RUN REPORT

Detail Invoice List

CHECK RUN: 12062021 12/06/2021
DUE DATE: 12/06/2021

CASH ACCOUNT: 999 1002 CASH IN BANK

VENDOR		REMIT	PO	TYPE	DUE DATE	INVOICE	AMOUNT	VOUCHER	CHECK
						CHECK TOTAL	100.00		
7171	SANICO, INC	0001		INV	12/06/2021	95988			
	ACCOUNT DETAIL						LINE AMOUNT		
	1 001151 5539		BLDS/GRNDS	JANITORIAL			26.60		
							26.60		
7171	SANICO, INC	0001		INV	12/06/2021	93982			
	ACCOUNT DETAIL						LINE AMOUNT		
	1 001151 5539		BLDS/GRNDS	JANITORIAL			29.15		
							29.15		
7171	SANICO, INC	0001		INV	12/06/2021	96010			
	ACCOUNT DETAIL						LINE AMOUNT		
	1 001151 5539		BLDS/GRNDS	JANITORIAL			29.15		
							29.15		
7171	SANICO, INC	0001		INV	12/06/2021	96002			
	ACCOUNT DETAIL						LINE AMOUNT		
	1 001166 5539		JUST CT	JANITORIAL			35.60		
							35.60		
7171	SANICO, INC	0001		INV	12/06/2021	96001			
	ACCOUNT DETAIL						LINE AMOUNT		
	1 001220 5539		IMP EXP	JANITORIAL			36.80		
							36.80		
7171	SANICO, INC	0001		INV	12/06/2021	98036			
	ACCOUNT DETAIL						LINE AMOUNT		
	1 001151 5539		BLDS/GRNDS	JANITORIAL			29.15		
							29.15		
7171	SANICO, INC	0001		INV	12/06/2021	98031			
	ACCOUNT DETAIL						LINE AMOUNT		
	1 001166 5539		JUST CT	JANITORIAL			35.60		
							35.60		
7171	SANICO, INC	0001		INV	12/06/2021	98030			
	ACCOUNT DETAIL						LINE AMOUNT		
	1 001220 5539		IMP EXP	JANITORIAL			36.80		
							36.80		
7171	SANICO, INC	0001	22000281	INV	12/06/2021	S00500			
	ACCOUNT DETAIL						LINE AMOUNT		
	1 001102 5603		CIRC CLK	OFFICE SUP			330.00		
							330.00		

Attachment: docket 120621 (10150 : Docket of claims for December 6, 2021)

Hancock County Board of Supervisors

PRELIMINARY ACCOUNTS PAYABLE CHECK RUN REPORT

Detail Invoice List

CHECK RUN: 12062021 12/06/2021
DUE DATE: 12/06/2021

CASH ACCOUNT: 999 1002 CASH IN BANK

VENDOR		REMIT	PO	TYPE	DUE DATE	INVOICE	AMOUNT	VOUCHER	CHECK
7171	SANICO, INC	0001		INV	12/06/2021	00048			
	ACCOUNT DETAIL						**LINE AMOUNT**		
	1 001151 5539		BLDS/GRNDS	JANITORIAL			26.60		
							26.60		
7171	SANICO, INC	0001		INV	12/06/2021	98015			
	ACCOUNT DETAIL						**LINE AMOUNT**		
	1 001151 5539		BLDS/GRNDS	JANITORIAL			26.60		
							26.60		
7171	SANICO, INC	0001		INV	12/06/2021	00061			
	ACCOUNT DETAIL						**LINE AMOUNT**		
	1 001220 5539		IMP EXP	JANITORIAL			36.80		
							36.80		
7171	SANICO, INC	0001		INV	12/06/2021	00069			
	ACCOUNT DETAIL						**LINE AMOUNT**		
	1 001151 5539		BLDS/GRNDS	JANITORIAL			29.15		
							29.15		
7171	SANICO, INC	0001		INV	12/06/2021	02063			
	ACCOUNT DETAIL						**LINE AMOUNT**		
	1 001151 5539		BLDS/GRNDS	JANITORIAL			26.60		
							26.60		
7171	SANICO, INC	0001		INV	12/06/2021	02084			
	ACCOUNT DETAIL						**LINE AMOUNT**		
	1 001151 5539		BLDS/GRNDS	JANITORIAL			29.15		
							29.15		
7171	SANICO, INC	0001		INV	12/06/2021	02078			
	ACCOUNT DETAIL						**LINE AMOUNT**		
	1 001220 5539		IMP EXP	JANITORIAL			36.80		
							36.80		
7171	SANICO, INC	0001		INV	12/06/2021	00062			
	ACCOUNT DETAIL						**LINE AMOUNT**		
	1 001166 5539		JUST CT	JANITORIAL			35.60		
							35.60		
7171	SANICO, INC	0001		INV	12/06/2021	0004119			
	ACCOUNT DETAIL						**LINE AMOUNT**		
	1 001151 5539		BLDS/GRNDS	JANITORIAL			26.60		
							26.60		

Attachment: docket 120621 (10150 : Docket of claims for December 6, 2021)

Hancock County Board of Supervisors

PRELIMINARY ACCOUNTS PAYABLE CHECK RUN REPORT

Detail Invoice List

CHECK RUN: 12062021 12/06/2021
DUE DATE: 12/06/2021

CASH ACCOUNT: 999 1002 CASH IN BANK

VENDOR		REMIT	PO	TYPE	DUE DATE	INVOICE	AMOUNT	VOUCHER	CHECK
7171	SANICO, INC	0001		INV	12/06/2021	0004133			
	ACCOUNT DETAIL						**LINE AMOUNT**		
	1 001166 5539		JUST CT	JANITORIAL			35.60		
							35.60		
7171	SANICO, INC	0001		INV	12/06/2021	02079			
	ACCOUNT DETAIL						**LINE AMOUNT**		
	1 001166 5539		JUST CT	JANITORIAL			35.60		
							35.60		
						CHECK TOTAL	**933.95**		
9306	SCI, INC	0000		INV	12/06/2021	01			
	ACCOUNT DETAIL						**LINE AMOUNT**		
	1 160301 5555		BRIDGE CON	ENGINEERIN			84,668.75		
							84,668.75		
						CHECK TOTAL	**84,668.75**		
1523	SEA COAST ECHO	0000		INV	12/06/2021	105097-00 10/21			
	ACCOUNT DETAIL						**LINE AMOUNT**		
	1 040321 5521		HAZ GRNT	LEGAL ADVE			275.00		
							275.00		
1523	SEA COAST ECHO	0000		INV	12/06/2021	105097-00 OCT21			
	ACCOUNT DETAIL						**LINE AMOUNT**		
	1 150300 5521		RD MNT	LEGAL ADVE			39.08		
							39.08		
1523	SEA COAST ECHO	0000		INV	12/06/2021	105097-00 NOV21			
	ACCOUNT DETAIL						**LINE AMOUNT**		
	1 001100 5521		SUPERVIS	LEGAL ADVE			25.88		
							25.88		
						CHECK TOTAL	**339.96**		
1523	SEA COAST ECHO	0000		INV	12/06/2021	105278-00			
	ACCOUNT DETAIL						**LINE AMOUNT**		
	1 001105 5521		TAX/COL	LEGAL ADVE			2,857.00		
							2,857.00		
						CHECK TOTAL	**2,857.00**		

Attachment: docket 120621 (10150 : Docket of claims for December 6, 2021)

Hancock County Board of Supervisors

PRELIMINARY ACCOUNTS PAYABLE CHECK RUN REPORT

Detail Invoice List

CHECK RUN: 12062021 12/06/2021
DUE DATE: 12/06/2021

CASH ACCOUNT: 999 1002 CASH IN BANK

VENDOR		REMIT	PO	TYPE	DUE DATE	INVOICE	AMOUNT	VOUCHER	CHECK
9366	SEAL INVESTMENTS, INC	0000	22000393	INV	12/06/2021	2140			
	ACCOUNT DETAIL					**LINE AMOUNT**			
	1 001530 5698		MCLEOD PK VN MACH			162.50			
							162.50		
9366	SEAL INVESTMENTS, INC	0000	21002142	INV	12/06/2021	2108			
	ACCOUNT DETAIL					**LINE AMOUNT**			
	1 001530 5698		MCLEOD PK VN MACH			130.00			
							130.00		
9366	SEAL INVESTMENTS, INC	0000	22000596	INV	12/06/2021	2141			
	ACCOUNT DETAIL					**LINE AMOUNT**			
	1 001530 5698		MCLEOD PK VN MACH			200.00			
							200.00		
						CHECK TOTAL	**492.50**		
8228	SECURITY ZONE, LLC	0000		INV	12/06/2021	71556			
	ACCOUNT DETAIL					**LINE AMOUNT**			
	1 001411 5544		ANIM SHLT MNT AG			20.00			
							20.00		
8228	SECURITY ZONE, LLC	0000		INV	12/06/2021	71284			
	ACCOUNT DETAIL					**LINE AMOUNT**			
	1 001151 5544		BLDS/GRNDS MNT AG			25.00			
							25.00		
8228	SECURITY ZONE, LLC	0000		INV	12/06/2021	71597			
	ACCOUNT DETAIL					**LINE AMOUNT**			
	1 001151 5544		BLDS/GRNDS MNT AG			25.00			
							25.00		
						CHECK TOTAL	**70.00**		
9340	SHALE ENERGY SUPPORT	0000	22000169	INV	12/06/2021	12513, 12560			
	ACCOUNT DETAIL					**LINE AMOUNT**			
	1 150300 5631		RD MNT GRAV/SHL			3,281.20			
							3,281.20		
						CHECK TOTAL	**3,281.20**		
9252	SHERI D. HOKAMP	0000		INV	12/06/2021	21-0014			
	ACCOUNT DETAIL					**LINE AMOUNT**			
	1 097110 5480		EMER 911 TRAINING			300.00			
							300.00		

Attachment: docket 120621 (10150 : Docket of claims for December 6, 2021)

Hancock County Board of Supervisors

PRELIMINARY ACCOUNTS PAYABLE CHECK RUN REPORT

Detail Invoice List

CHECK RUN: 12062021 12/06/2021
DUE DATE: 12/06/2021

CASH ACCOUNT: 999 1002 CASH IN BANK

VENDOR		REMIT	PO	TYPE	DUE DATE	INVOICE	AMOUNT	VOUCHER	CHECK
						CHECK TOTAL	**300.00**		
5693	SHERWIN WILLIAMS	0000	22000508	INV	12/06/2021	PO# 22000508			
	ACCOUNT DETAIL						**LINE AMOUNT**		
	1 001151 5642		BLDS/GRNDS PAINTS				202.87		
	2 001151 5699		BLDS/GRNDS OTH CNS				5.09		
							207.96		
5693	SHERWIN WILLIAMS	0000	22000716	INV	12/06/2021	3782-7			
	ACCOUNT DETAIL						**LINE AMOUNT**		
	1 001151 5641		BLDS/GRNDS BLDG SUPP				41.80		
	2 001151 5642		BLDS/GRNDS PAINTS				174.94		
							216.74		
5693	SHERWIN WILLIAMS	0000	22000742	INV	12/06/2021	PO# 22000742			
	ACCOUNT DETAIL						**LINE AMOUNT**		
	1 001151 5642		BLDS/GRNDS PAINTS				144.95		
							144.95		
						CHECK TOTAL	**569.65**		
9341	SHORELINE ENVIRONMENT	0000		INV	12/06/2021	56539			
	ACCOUNT DETAIL						**LINE AMOUNT**		
	1 001200 5599		SHERIFF OTHER CONT				100.00		
							100.00		
						CHECK TOTAL	**100.00**		
4554	SIRCHIE ACQUISITION C	0000	22000442	INV	12/06/2021	0519859-in			
	ACCOUNT DETAIL						**LINE AMOUNT**		
	1 115200 5613		DRUG TASK ENF SUPPL				437.25		
							437.25		
						CHECK TOTAL	**437.25**		
4455	SLADE'S	0000	22000510	INV	12/06/2021	49500			
	ACCOUNT DETAIL						**LINE AMOUNT**		
	1 001530 5698		MCLEOD PK VN MACH				127.80		
							127.80		
4455	SLADE'S	0000	22000681	INV	12/06/2021	50068			
	ACCOUNT DETAIL						**LINE AMOUNT**		
	1 001530 5698		MCLEOD PK VN MACH				130.05		
							130.05		

Attachment: docket 120621 (10150 : Docket of claims for December 6, 2021)

Hancock County Board of Supervisors

PRELIMINARY ACCOUNTS PAYABLE CHECK RUN REPORT

Detail Invoice List

CHECK RUN: 12062021 12/06/2021
DUE DATE: 12/06/2021

CASH ACCOUNT: 999 1002 CASH IN BANK

VENDOR		REMIT	PO	TYPE	DUE DATE	INVOICE	AMOUNT	VOUCHER	CHECK
						CHECK TOTAL	257.85		
8201	SLIDELL ARMY SURPLUS	0000	22000578	INV	12/06/2021	210111			
	ACCOUNT DETAIL					LINE AMOUNT			
	1 001200 5691		SHERIFF	UNIFORMS		199.40			
							199.40		
8201	SLIDELL ARMY SURPLUS	0000	22000584	INV	12/06/2021	211103			
	ACCOUNT DETAIL					LINE AMOUNT			
	1 001200 5613		SHERIFF	ENF SUPPL		69.85			
							69.85		
8201	SLIDELL ARMY SURPLUS	0000	22000586	INV	12/06/2021	211101			
	ACCOUNT DETAIL					LINE AMOUNT			
	1 001200 5613		SHERIFF	ENF SUPPL		742.75			
							742.75		
8201	SLIDELL ARMY SURPLUS	0000	22000587	INV	12/06/2021	211106			
	ACCOUNT DETAIL					LINE AMOUNT			
	1 001200 5691		SHERIFF	UNIFORMS		289.25			
							289.25		
8201	SLIDELL ARMY SURPLUS	0000	22000024	INV	12/06/2021	92121			
	ACCOUNT DETAIL					LINE AMOUNT			
	1 001200 5691		SHERIFF	UNIFORMS		540.00			
							540.00		
8201	SLIDELL ARMY SURPLUS	0000	22000379	INV	12/06/2021	HC22000379			
	ACCOUNT DETAIL					LINE AMOUNT			
	1 001200 5691		SHERIFF	UNIFORMS		347.10			
							347.10		
8201	SLIDELL ARMY SURPLUS	0000	22000628	INV	12/06/2021	HC22000628			
	ACCOUNT DETAIL					LINE AMOUNT			
	1 001200 5613		SHERIFF	ENF SUPPL		460.00			
							460.00		
8201	SLIDELL ARMY SURPLUS	0000	22000746	INV	12/06/2021	hc-22000746			
	ACCOUNT DETAIL					LINE AMOUNT			
	1 001167 5610		CORONER	PROFESSION		153.50			
							153.50		
8201	SLIDELL ARMY SURPLUS	0000	22000707	INV	12/06/2021	HC22000707			
	ACCOUNT DETAIL					LINE AMOUNT			
	1 001200 5691		SHERIFF	UNIFORMS		347.10			
							347.10		

Attachment: docket 120621 (10150 : Docket of claims for December 6, 2021)

Hancock County Board of Supervisors

PRELIMINARY ACCOUNTS PAYABLE CHECK RUN REPORT

Detail Invoice List

CHECK RUN: 12062021 12/06/2021
DUE DATE: 12/06/2021

CASH ACCOUNT: 999 1002 CASH IN BANK

VENDOR		REMIT	PO	TYPE	DUE DATE	INVOICE	AMOUNT	VOUCHER	CHECK
8201	SLIDELL ARMY SURPLUS	0000	22000733	INV	12/06/2021	HC22000733			
	ACCOUNT DETAIL					**LINE AMOUNT**			
	1 001220 5691		IMP EXP	UNIFORMS		115.70			
							115.70		
8201	SLIDELL ARMY SURPLUS	0000	22000767	INV	12/06/2021	212911			
	ACCOUNT DETAIL					**LINE AMOUNT**			
	1 001200 5613		SHERIFF	ENF SUPPL		956.92			
							956.92		
						CHECK TOTAL	**4,221.57**		
7104	SMITH GRAVEL & TRUCKI	0000	21003247	INV	12/06/2021	PO#21003247			
	ACCOUNT DETAIL					**LINE AMOUNT**			
	1 150300 5631		RD MNT	GRAV/SHL		1,336.50			
							1,336.50		
						CHECK TOTAL	**1,336.50**		
1594	SOIL & WATER CONSERVA	0000		INV	12/06/2021	NOV 2021			
	ACCOUNT DETAIL					**LINE AMOUNT**			
	1 001630 5701		SOIL CONS	APPROP		9,541.67			
							9,541.67		
						CHECK TOTAL	**9,541.67**		
8792	SOLAR SUPPLY INC	0000	22000074	INV	12/06/2021	2845303,2845081			
	ACCOUNT DETAIL					**LINE AMOUNT**			
	1 001151 5641		BLDS/GRNDS	BLDG SUPP		120.68			
	2 001151 5641		BLDS/GRNDS	BLDG SUPP		0.00			
							120.68		
						CHECK TOTAL	**120.68**		
7663	SOUTHERN EXTERIORS FE	0000	22000415	INV	12/06/2021	12158			
	ACCOUNT DETAIL					**LINE AMOUNT**			
	1 001220 5641		IMP EXP	BLDG SUPP		900.00			
							900.00		
7663	SOUTHERN EXTERIORS FE	0000	21003583	INV	12/06/2021	12113			
	ACCOUNT DETAIL					**LINE AMOUNT**			
	1 001220 5599		IMP EXP	OTHER CONT		1,986.12			
							1,986.12		
						CHECK TOTAL	**2,886.12**		

Attachment: docket 120621 (10150 : Docket of claims for December 6, 2021)

Hancock County Board of Supervisors

PRELIMINARY ACCOUNTS PAYABLE CHECK RUN REPORT

Detail Invoice List

CHECK RUN: 12062021 12/06/2021
DUE DATE: 12/06/2021

CASH ACCOUNT: 999 1002 CASH IN BANK

VENDOR		REMIT	PO	TYPE	DUE DATE	INVOICE	AMOUNT	VOUCHER	CHECK
9685	SOUTHERN FIRE SPRINKL	0000	22000166	INV	12/06/2021	20-32240			
	ACCOUNT DETAIL					**LINE AMOUNT**			
	1 001220 5599		IMP EXP	OTHER CONT		1,245.00			
							1,245.00		
						CHECK TOTAL	**1,245.00**		
1611	SOUTHERN PIPE & SUPPL	0001	22000374	INV	12/06/2021	5959379-00			
	ACCOUNT DETAIL					**LINE AMOUNT**			
	1 001220 5540		IMP EXP	MAINTENANC		194.52			
							194.52		
1611	SOUTHERN PIPE & SUPPL	0001	22000595	INV	12/06/2021	6025049-00			
	ACCOUNT DETAIL					**LINE AMOUNT**			
	1 001411 5681		ANIM SHLT	REPAIR & R		698.05			
							698.05		
						CHECK TOTAL	**892.57**		
1612	SOUTHERN PRINTING	0000	22000431	INV	12/06/2021	21-4614			
	ACCOUNT DETAIL					**LINE AMOUNT**			
	1 001200 5691		SHERIFF	UNIFORMS		227.50			
							227.50		
1612	SOUTHERN PRINTING	0000	22000434	INV	12/06/2021	21-4629,21-4630			
	ACCOUNT DETAIL					**LINE AMOUNT**			
	1 001200 5691		SHERIFF	UNIFORMS		340.50			
							340.50		
						CHECK TOTAL	**568.00**		
6704	SOUTHERN TIRE MART,LL	0000	22000243	INV	12/06/2021	2500081492			
	ACCOUNT DETAIL					**LINE AMOUNT**			
	1 001675 5680		BLDG DEPT	TIRES AND		497.56			
							497.56		
6704	SOUTHERN TIRE MART,LL	0000	21002979	INV	12/06/2021	2500083401			
	ACCOUNT DETAIL					**LINE AMOUNT**			
	1 150300 5680		RD MNT	TIRES AND		300.00			
							300.00		
6704	SOUTHERN TIRE MART,LL	0000	21003696	INV	12/06/2021	2500079431			
	ACCOUNT DETAIL					**LINE AMOUNT**			
	1 150300 5680		RD MNT	TIRES AND		128.00			

Attachment: docket 120621 (10150 : Docket of claims for December 6, 2021)

Hancock County Board of Supervisors

PRELIMINARY ACCOUNTS PAYABLE CHECK RUN REPORT

Detail Invoice List

CHECK RUN: 12062021 12/06/2021
DUE DATE: 12/06/2021

CASH ACCOUNT: 999 1002 CASH IN BANK

VENDOR		REMIT	PO	TYPE	DUE DATE	INVOICE	AMOUNT	VOUCHER	CHECK
							128.00		
6704	SOUTHERN TIRE MART,LL	0000	22000473	INV	12/06/2021	2500082438			
	ACCOUNT DETAIL						**LINE AMOUNT**		
	1 150300 5680		RD MNT	TIRES AND			125.67		
							125.67		
6704	SOUTHERN TIRE MART,LL	0000	22000474	INV	12/06/2021	2500082439			
	ACCOUNT DETAIL						**LINE AMOUNT**		
	1 150300 5680		RD MNT	TIRES AND			125.67		
							125.67		
6704	SOUTHERN TIRE MART,LL	0000	22000479	INV	12/06/2021	2500083284			
	ACCOUNT DETAIL						**LINE AMOUNT**		
	1 001151 5680		BLDS/GRNDS	TIRES AND			267.00		
							267.00		
6704	SOUTHERN TIRE MART,LL	0000	22000511	INV	12/06/2021	2500083496			
	ACCOUNT DETAIL						**LINE AMOUNT**		
	1 001530 5680		MCLEOD PK	TIRES AND			186.00		
							186.00		
6704	SOUTHERN TIRE MART,LL	0000	22000625	INV	12/06/2021	2500083416			
	ACCOUNT DETAIL						**LINE AMOUNT**		
	1 001151 5680		BLDS/GRNDS	TIRES AND			89.00		
							89.00		
6704	SOUTHERN TIRE MART,LL	0000	22000638	INV	12/06/2021	2500084325			
	ACCOUNT DETAIL						**LINE AMOUNT**		
	1 150300 5680		RD MNT	TIRES AND			708.30		
							708.30		
6704	SOUTHERN TIRE MART,LL	0000	22000602	INV	12/06/2021	2500084130			
	ACCOUNT DETAIL						**LINE AMOUNT**		
	1 150300 5680		RD MNT	TIRES AND			5.00		
							5.00		
6704	SOUTHERN TIRE MART,LL	0000	22000629	INV	12/06/2021	2500083418			
	ACCOUNT DETAIL						**LINE AMOUNT**		
	1 001151 5680		BLDS/GRNDS	TIRES AND			292.00		
							292.00		
						CHECK TOTAL	**2,724.20**		
8031	STANDARD DEDEAUX WATE	0000		INV	12/06/2021	080014380 NOV21			
	ACCOUNT DETAIL						**LINE AMOUNT**		
	1 001151 5510		BLDS/GRNDS	HEAT LIGHT			25.00		

Attachment: docket 120621 (10150 : Docket of claims for December 6, 2021)

Hancock County Board of Supervisors

PRELIMINARY ACCOUNTS PAYABLE CHECK RUN REPORT

Detail Invoice List

CHECK RUN: 12062021 12/06/2021
DUE DATE: 12/06/2021

CASH ACCOUNT: 999 1002 CASH IN BANK

VENDOR		REMIT	PO	TYPE	DUE DATE	INVOICE	AMOUNT	VOUCHER	CHECK
							25.00		
8031	STANDARD DEDEAUX WATE	0000		INV	12/06/2021	090001135 NOV21			
	ACCOUNT DETAIL					**LINE AMOUNT**			
	1 001151 5510		BLDS/GRNDS	HEAT LIGHT		27.70			
							27.70		
8031	STANDARD DEDEAUX WATE	0000		INV	12/06/2021	080012230 NOV21			
	ACCOUNT DETAIL					**LINE AMOUNT**			
	1 001151 5510		BLDS/GRNDS	HEAT LIGHT		25.00			
							25.00		
8031	STANDARD DEDEAUX WATE	0000		INV	12/06/2021	090005925 NOV21			
	ACCOUNT DETAIL					**LINE AMOUNT**			
	1 001531 5510		RECREATION	HEAT LIGHT		25.00			
							25.00		
						CHECK TOTAL	**102.70**		
5949	STATEWIDE APPRAISAL S	0000		INV	12/06/2021	5977			
	ACCOUNT DETAIL					**LINE AMOUNT**			
	1 096153 5556		MAPPING	PROF FEES		2,720.00			
							2,720.00		
						CHECK TOTAL	**2,720.00**		
9653	STENOGRAPH, LLC	0001		INV	12/06/2021	CQ028571			
	ACCOUNT DETAIL					**LINE AMOUNT**			
	1 001163 5556		YOUTH CT	PROF FEES		210.00			
							210.00		
						CHECK TOTAL	**210.00**		
1657	STRIBLING EQUIPMENT	0000	22000006	INV	12/06/2021	RS007014507			
	ACCOUNT DETAIL					**LINE AMOUNT**			
	1 150300 5541		RD MNT	REP-ROAD		5,438.01			
							5,438.01		
1657	STRIBLING EQUIPMENT	0000	22000590	INV	12/06/2021	CS007054091:01			
	ACCOUNT DETAIL					**LINE AMOUNT**			
	1 150300 5681		RD MNT	REPAIR & R		639.14			
							639.14		
1657	STRIBLING EQUIPMENT	0000	22000683	INV	12/06/2021	RS007014551:01			
	ACCOUNT DETAIL					**LINE AMOUNT**			
	1 150300 5599		RD MNT	OTHER CONT		2,438.00			

Attachment: docket 120621 (10150 : Docket of claims for December 6, 2021)

Hancock County Board of Supervisors

PRELIMINARY ACCOUNTS PAYABLE CHECK RUN REPORT

Detail Invoice List

CHECK RUN: 12062021 12/06/2021
DUE DATE: 12/06/2021

CASH ACCOUNT: 999 1002 CASH IN BANK

VENDOR		REMIT	PO	TYPE	DUE DATE	INVOICE	AMOUNT	VOUCHER	CHECK
							2,438.00		
1657	STRIBLING EQUIPMENT	0000	22000598	INV	12/06/2021	CS007053967:01			
	ACCOUNT DETAIL					**LINE AMOUNT**			
	1 150300 5681		RD MNT	REPAIR & R		203.74			
							203.74		
						CHECK TOTAL	**8,718.89**		
3186	SUN COAST/CLAYS BUS S	0000	22000238	INV	12/06/2021	1294384-0,1294384-1			
	ACCOUNT DETAIL					**LINE AMOUNT**			
	1 001105 5600		TAX/COL	RECORD BOO		424.32			
							424.32		
3186	SUN COAST/CLAYS BUS S	0000	21003616	INV	12/06/2021	1291670-0			
	ACCOUNT DETAIL					**LINE AMOUNT**			
	1 001151 5645		BLDS/GRNDS	JANITORIAL		153.94			
							153.94		
3186	SUN COAST/CLAYS BUS S	0000	22000454	INV	12/06/2021	1296040-0			
	ACCOUNT DETAIL					**LINE AMOUNT**			
	1 001200 5603		SHERIFF	OFFICE SUP		198.77			
							198.77		
3186	SUN COAST/CLAYS BUS S	0000	22000551	INV	12/06/2021	1296768-0			
	ACCOUNT DETAIL					**LINE AMOUNT**			
	1 001220 5603		IMP EXP	OFFICE SUP		113.80			
							113.80		
3186	SUN COAST/CLAYS BUS S	0000	22000561	INV	12/06/2021	1296811-0			
	ACCOUNT DETAIL					**LINE AMOUNT**			
	1 001220 5645		IMP EXP	JANITORIAL		136.17			
							136.17		
3186	SUN COAST/CLAYS BUS S	0000	22000499	INV	12/06/2021	1296411-0			
	ACCOUNT DETAIL					**LINE AMOUNT**			
	1 001161 5603		CIRC CT	OFFICE SUP		19.98			
							19.98		
3186	SUN COAST/CLAYS BUS S	0000	22000532	INV	12/06/2021	1296637-0			
	ACCOUNT DETAIL					**LINE AMOUNT**			
	1 001220 5645		IMP EXP	JANITORIAL		104.16			
							104.16		
3186	SUN COAST/CLAYS BUS S	0000	22000530	INV	12/06/2021	1296636-0			
	ACCOUNT DETAIL					**LINE AMOUNT**			
	1 001220 5645		IMP EXP	JANITORIAL		290.55			

Attachment: docket 120621 (10150 : Docket of claims for December 6, 2021)

Hancock County Board of Supervisors

PRELIMINARY ACCOUNTS PAYABLE CHECK RUN REPORT

Detail Invoice List

CHECK RUN: 12062021 12/06/2021
DUE DATE: 12/06/2021

CASH ACCOUNT: 999 1002 CASH IN BANK

VENDOR		REMIT	PO	TYPE	DUE DATE	INVOICE	AMOUNT	VOUCHER	CHECK
							290.55		
3186	SUN COAST/CLAYS BUS S	0000	22000635	INV	12/06/2021	1297209-0			
	ACCOUNT DETAIL						**LINE AMOUNT**		
	1 156331 5645		SEAWALL	JANITORIAL			43.20		
							43.20		
3186	SUN COAST/CLAYS BUS S	0000	22000612	INV	12/06/2021	1297159-0			
	ACCOUNT DETAIL						**LINE AMOUNT**		
	1 001105 5603		TAX/COL	OFFICE SUP			239.72		
							239.72		
3186	SUN COAST/CLAYS BUS S	0000	22000641	INV	12/06/2021	1297223-0			
	ACCOUNT DETAIL						**LINE AMOUNT**		
	1 001151 5645		BLDS/GRNDS	JANITORIAL			476.93		
							476.93		
3186	SUN COAST/CLAYS BUS S	0000	22000533	INV	12/06/2021	1298019-0			
	ACCOUNT DETAIL						**LINE AMOUNT**		
	1 001220 5645		IMP EXP	JANITORIAL			95.52		
							95.52		
3186	SUN COAST/CLAYS BUS S	0000	22000611	INV	12/06/2021	1297177-0			
	ACCOUNT DETAIL						**LINE AMOUNT**		
	1 001105 5603		TAX/COL	OFFICE SUP			155.88		
							155.88		
3186	SUN COAST/CLAYS BUS S	0000	22000727	INV	12/06/2021	1298118-0			
	ACCOUNT DETAIL						**LINE AMOUNT**		
	1 097110 5645		EMER 911	JANITORIAL			37.99		
							37.99		
3186	SUN COAST/CLAYS BUS S	0000		CRM	12/06/2021	C1296433-0			
	ACCOUNT DETAIL						**LINE AMOUNT**		
	1 001105 5603		TAX/COL	OFFICE SUP			-29.96		
							-29.96		
3186	SUN COAST/CLAYS BUS S	0000		CRM	12/06/2021	C1295106-0			
	ACCOUNT DETAIL						**LINE AMOUNT**		
	1 001105 5603		TAX/COL	OFFICE SUP			-160.03		
							-160.03		
3186	SUN COAST/CLAYS BUS S	0000	22000724	INV	12/06/2021	1298117-0			
	ACCOUNT DETAIL						**LINE AMOUNT**		
	1 001151 5645		BLDS/GRNDS	JANITORIAL			194.32		
							194.32		
						CHECK TOTAL	**2,495.26**		

Attachment: docket 120621 (10150 : Docket of claims for December 6, 2021)

Hancock County Board of Supervisors

PRELIMINARY ACCOUNTS PAYABLE CHECK RUN REPORT

Detail Invoice List

CHECK RUN: 12062021 12/06/2021
DUE DATE: 12/06/2021

CASH ACCOUNT: 999 1002 CASH IN BANK

VENDOR		REMIT	PO	TYPE	DUE DATE	INVOICE	AMOUNT	VOUCHER	CHECK
2667	SUNBELT FIRE,INC	0001	21003666	INV	12/06/2021	331246			
	ACCOUNT DETAIL						**LINE AMOUNT**		
	1 117259 5710		Q-FEN VFD	VFD EXP			120.76		
							120.76		
2667	SUNBELT FIRE,INC	0001	21003010	INV	12/06/2021	126145			
	ACCOUNT DETAIL						**LINE AMOUNT**		
	1 117259 5710		Q-FEN VFD	VFD EXP			2,244.90		
							2,244.90		
						CHECK TOTAL	**2,365.66**		
9920	The Administrators of	0000		INV	12/06/2021	HCC1021			
	ACCOUNT DETAIL						**LINE AMOUNT**		
	1 001164 5556		Fam court	PROF FEES			5,200.00		
							5,200.00		
						CHECK TOTAL	**5,200.00**		
9456	THE CLAY FIRM	0000		INV	12/06/2021	120121			
	ACCOUNT DETAIL						**LINE AMOUNT**		
	1 001100 5556		SUPERVIS	PROF FEES			2,000.00		
							2,000.00		
						CHECK TOTAL	**2,000.00**		
8364	THOMSON REUTERS-WEST	0000		INV	12/06/2021	844857715			
	ACCOUNT DETAIL						**LINE AMOUNT**		
	1 001102 5600		CIRC CLK	RECORD BOO			265.50		
	2 001161 5600		CIRC CT	RECORD BOO			265.50		
							531.00		
						CHECK TOTAL	**531.00**		
8693	TNT LEWIS INCORPORATE	0000	22000654	INV	12/06/2021	58976			
	ACCOUNT DETAIL						**LINE AMOUNT**		
	1 001530 5698		MCLEOD PK	VN MACH			1,440.00		
							1,440.00		
8693	TNT LEWIS INCORPORATE	0000	22000737	INV	12/06/2021	59133			
	ACCOUNT DETAIL						**LINE AMOUNT**		
	1 150300 5673		RD MNT	LP GAS			278.40		
							278.40		

Attachment: docket 120621 (10150 : Docket of claims for December 6, 2021)

Hancock County Board of Supervisors

PRELIMINARY ACCOUNTS PAYABLE CHECK RUN REPORT

Detail Invoice List

CHECK RUN: 12062021 12/06/2021
DUE DATE: 12/06/2021

CASH ACCOUNT: 999 1002 CASH IN BANK

VENDOR		REMIT	PO	TYPE	DUE DATE	INVOICE	AMOUNT	VOUCHER	CHECK
						CHECK TOTAL	**1,718.40**		
9708	TOP OFFICE SOLUTIONS	0001		INV	12/06/2021	SC202111151			
	ACCOUNT DETAIL					**LINE AMOUNT**			
	1 001160 5544		CHANC CT	MNT AG		357.93			
	2 001161 5544		CIRC CT	MNT AG		357.92			
							715.85		
						CHECK TOTAL	**715.85**		
7149	TRANE U.S. INC	0002	22000183	INV	12/06/2021	11179629			
	ACCOUNT DETAIL					**LINE AMOUNT**			
	1 001151 5641		BLDS/GRNDS	BLDG SUPP		1,849.22			
							1,849.22		
						CHECK TOTAL	**1,849.22**		
9811	Trinity Capital Inves	0000		INV	12/06/2021	3RD QTR			
	ACCOUNT DETAIL					**LINE AMOUNT**			
	1 001100 5556		SUPERVIS	PROF FEES		5,320.08			
							5,320.08		
						CHECK TOTAL	**5,320.08**		
3610	TWIN L CONSTRUCTION I	0000		INV	12/06/2021	1			
	ACCOUNT DETAIL					**LINE AMOUNT**			
	1 156331 5922		SEAWALL	OTH>5000		64,960.05			
							64,960.05		
						CHECK TOTAL	**64,960.05**		
3610	TWIN L CONSTRUCTION I	0000		INV	12/06/2021	01			
	ACCOUNT DETAIL					**LINE AMOUNT**			
	1 150300 5912		RD MNT	RD CONST		60,145.36			
							60,145.36		
						CHECK TOTAL	**60,145.36**		
9918	UNMANNED SYSTEMS GROU	0000	21003664	INV	12/06/2021	7600			
	ACCOUNT DETAIL					**LINE AMOUNT**			
	1 001220 5480		IMP EXP	TRAINING		2,941.50			
							2,941.50		
						CHECK TOTAL	**2,941.50**		

Attachment: docket 120621 (10150 : Docket of claims for December 6, 2021)

Hancock County Board of Supervisors

PRELIMINARY ACCOUNTS PAYABLE CHECK RUN REPORT

Detail Invoice List

CHECK RUN: 12062021 12/06/2021
DUE DATE: 12/06/2021

CASH ACCOUNT: 999 1002 CASH IN BANK

VENDOR		REMIT	PO	TYPE	DUE DATE	INVOICE	AMOUNT	VOUCHER	CHECK
9281	UTILITY SERVICES,LLC	0001		INV	12/06/2021	070024001 NOV21			
	ACCOUNT DETAIL					**LINE AMOUNT**			
	1 001531 5510		RECREATION	HEAT LIGHT		36.00			
							36.00		
						CHECK TOTAL	**36.00**		
9934	Viken Detection Corpo	0000	22000335	INV	12/06/2021	4010			
	ACCOUNT DETAIL					**LINE AMOUNT**			
	1 114200 5920		DOT-Forfei	F&E>5000		38,700.00			
							38,700.00		
						CHECK TOTAL	**38,700.00**		
5371	VINSON UNIFORMS, INC.	0000	21002419	INV	12/06/2021	167560			
	ACCOUNT DETAIL					**LINE AMOUNT**			
	1 117253 5710		Q-BAY VFD	VFD EXP		111.95			
							111.95		
						CHECK TOTAL	**111.95**		
9716	VISA	0000		INV	12/06/2021	NOV 21,2021			
	ACCOUNT DETAIL					**LINE AMOUNT**			
	1 108105 5476		INT/TAX	MEALS/LDG		1,719.65			
							1,719.65		
						CHECK TOTAL	**1,719.65**		
9716	VISA	0000		INV	12/06/2021	SHERIFF 11-21-2021			
	ACCOUNT DETAIL					**LINE AMOUNT**			
	1 001200 5671		SHERIFF	GASOLINE		37.31			
	2 001200 5476		SHERIFF	MEALS/LDG		72.53			
							109.84		
						CHECK TOTAL	**109.84**		
8312	VULCAN INC.	0001	21003418	INV	12/06/2021	R09136			
	ACCOUNT DETAIL					**LINE AMOUNT**			
	1 150300 5639		RD MNT	SIGNS		375.00			
							375.00		

Attachment: docket 120621 (10150 : Docket of claims for December 6, 2021)

Hancock County Board of Supervisors

PRELIMINARY ACCOUNTS PAYABLE CHECK RUN REPORT

Detail Invoice List

CHECK RUN: 12062021 12/06/2021
DUE DATE: 12/06/2021

CASH ACCOUNT: 999 1002 CASH IN BANK

VENDOR		REMIT	PO	TYPE	DUE DATE	INVOICE	AMOUNT	VOUCHER	CHECK
8312	VULCAN INC.	0001	22000125	INV	12/06/2021	R12157			
	ACCOUNT DETAIL					**LINE AMOUNT**			
	1 156331 5639		SEAWALL	SIGNS		1,260.00			
							1,260.00		
						CHECK TOTAL	**1,635.00**		
5601	WARREN PAVING	0000	22000531	INV	12/06/2021	53009			
	ACCOUNT DETAIL					**LINE AMOUNT**			
	1 150300 5647		RD MNT	LIMESTONE		1,324.94			
							1,324.94		
						CHECK TOTAL	**1,324.94**		
7684	WAVELAND FIRE DEPARTM	0000		INV	12/06/2021	october, 2021			
	ACCOUNT DETAIL					**LINE AMOUNT**			
	1 119257 5793		WAVE GAM	GAMING REV		2,460.86			
							2,460.86		
						CHECK TOTAL	**2,460.86**		
1802	WEST HANCOCK F D	0000		INV	12/06/2021	OCTOBER, 2021			
	ACCOUNT DETAIL					**LINE AMOUNT**			
	1 198255 5720		WEST VFD	PASS THRU		57.60			
	2 198255 5793		WEST VFD	GAMING REV		2,460.84			
							2,518.44		
						CHECK TOTAL	**2,518.44**		
8888	ZOETIS LLC	0000	22000158	INV	12/06/2021	PO# 22000158			
	ACCOUNT DETAIL					**LINE AMOUNT**			
	1 001411 5696		ANIM SHLT	DRUGS & ME		2,085.00			
							2,085.00		
						CHECK TOTAL	**2,085.00**		
9399	ZONES, INC	0001		INV	12/06/2021	K17240830102			
	ACCOUNT DETAIL					**LINE AMOUNT**			
	1 096153 5919		MAPPING	F&E<5000		730.56			
							730.56		

Attachment: docket 120621 (10150 : Docket of claims for December 6, 2021)

Hancock County Board of Supervisors

PRELIMINARY ACCOUNTS PAYABLE CHECK RUN REPORT

Detail Invoice List

CHECK RUN: 12062021 12/06/2021
DUE DATE: 12/06/2021

CASH ACCOUNT: 999 1002 CASH IN BANK

VENDOR		REMIT	PO	TYPE	DUE DATE	INVOICE	AMOUNT	VOUCHER	CHECK
9399	ZONES, INC	0001	22000202	INV	12/06/2021	K18154420102			
	ACCOUNT DETAIL					**LINE AMOUNT**			
	1 001125 5603		INFO TECH	OFFICE SUP		172.90			
	2 001125 5690		INFO TECH	COMPUTER S		721.74			
							894.64		
9399	ZONES, INC	0001	22000439	INV	12/06/2021	K18270400101			
	ACCOUNT DETAIL					**LINE AMOUNT**			
	1 012125 5919		GAM-IT	F&E<5000		1,553.43			
							1,553.43		
9399	ZONES, INC	0001	22000429	INV	12/06/2021	K18281870101			
	ACCOUNT DETAIL					**LINE AMOUNT**			
	1 001260 5603		EMA	OFFICE SUP		11.99			
							11.99		
9399	ZONES, INC	0001	22000718	INV	12/06/2021	K18420430101			
	ACCOUNT DETAIL					**LINE AMOUNT**			
	1 012125 5919		GAM-IT	F&E<5000		1,006.92			
							1,006.92		
						CHECK TOTAL	**4,197.54**		

805	INVOICES	WARRANT TOTAL	2,336,443.54	2,336,443.54
		CASH ACCOUNT BALANCE		51,232,200.89

Attachment: docket 120621 (10150 : Docket of claims for December 6, 2021)

Hancock County Board of Supervisors

PRELIMINARY ACCOUNTS PAYABLE CHECK RUN REPORT

Preliminary Check Run Summary

CHECK RUN: 12062021 12/06/2021
DUE DATE: 12/06/2021

FUND	ORG		ACCOUNT		AMOUNT	AVLB BUDGET
001	001000	GENERAL FUND REV	001-00-000-00-001-2110-	Tax Collector Refunds	3,151.42	
001	001000	GENERAL FUND REV	001-00-000-00-001-4230-	JUSTICE COURT FINES	1,693.50	0.00
001	001000	GENERAL FUND REV	001-00-000-00-001-4332-	RENT	3,200.00	0.00
001	001100	BOARD OF SUPERVISORS	001-10-100-00-000-5502-	TELEPHONE SERVICE	103.28	163.39
001	001100	BOARD OF SUPERVISORS	001-10-100-00-000-5521-	LEGAL ADVERTISING	25.88	507.19
001	001100	BOARD OF SUPERVISORS	001-10-100-00-000-5551-	AUDITING FEES	2,330.00	38.88
001	001100	BOARD OF SUPERVISORS	001-10-100-00-000-5556-	PROFESSIONAL FEES & O	10,070.08	3,622.26
001	001100	BOARD OF SUPERVISORS	001-10-100-00-000-5571-	DUES AND SUBSCRIPTION	879.00	21.00
001	001100	BOARD OF SUPERVISORS	001-10-100-00-000-5593-	WATER	23.75	220.75
001	001100	BOARD OF SUPERVISORS	001-10-100-00-000-5597-	DEMOLITION/CLEANUP CO	2,950.00	0.00
001	001100	BOARD OF SUPERVISORS	001-10-100-00-000-5599-	OTHER CONTRACTUAL SER	25.00	3,680.78
001	001100	BOARD OF SUPERVISORS	001-10-100-00-000-5699-	OTHER CONSUMABLE SUPP	264.08	248.00
001	001100	BOARD OF SUPERVISORS	001-10-100-00-000-5922-	OTHER CAPITAL OUTLAY	2,447.18	27,757.50
001	001101	CHANCERY CLERKS DEPAR	001-10-101-00-000-5501-	POSTAGE AND BOX RENT	400.00	8,142.67
001	001101	CHANCERY CLERKS DEPAR	001-10-101-00-000-5533-	RENTAL OF OFFICE EQUI	2,386.44	808.63
001	001101	CHANCERY CLERKS DEPAR	001-10-101-00-000-5544-	MAINTENANCE AGREEMENT	194.00	2,648.08
001	001101	CHANCERY CLERKS DEPAR	001-10-101-00-000-5565-	COMPUTER SERVICES	1,957.00	351.12
001	001101	CHANCERY CLERKS DEPAR	001-10-101-00-000-5593-	WATER	28.50	48.50
001	001101	CHANCERY CLERKS DEPAR	001-10-101-00-000-5603-	OFFICE SUPPLIES	204.95	901.04
001	001101	CHANCERY CLERKS DEPAR	001-10-101-00-000-5671-	GASOLINE	47.87	258.65
001	001102	CIRCUIT CLERK'S DEPAR	001-10-102-00-000-5501-	POSTAGE AND BOX RENT	100.00	0.00
001	001102	CIRCUIT CLERK'S DEPAR	001-10-102-00-000-5544-	MAINTENANCE AGREEMENT	120.00	350.00
001	001102	CIRCUIT CLERK'S DEPAR	001-10-102-00-000-5599-	OTHER CONTRACTUAL SER	25.00	56.46
001	001102	CIRCUIT CLERK'S DEPAR	001-10-102-00-000-5600-	RECORD BOOKS, BINDERS	265.50	400.00
001	001102	CIRCUIT CLERK'S DEPAR	001-10-102-00-000-5603-	OFFICE SUPPLIES	401.12	94.62
001	001105	TAX ASSESSOR/COLLECTO	001-10-105-00-000-5476-	MEALS AND LODGING	492.00	193.04
001	001105	TAX ASSESSOR/COLLECTO	001-10-105-00-000-5521-	LEGAL ADVERTISING	2,857.00	12,833.00
001	001105	TAX ASSESSOR/COLLECTO	001-10-105-00-000-5552-	MEDICAL FEES	50.00	0.00
001	001105	TAX ASSESSOR/COLLECTO	001-10-105-00-000-5593-	WATER	47.50	26.00
001	001105	TAX ASSESSOR/COLLECTO	001-10-105-00-000-5600-	RECORD BOOKS, BINDERS	424.32	162.00
001	001105	TAX ASSESSOR/COLLECTO	001-10-105-00-000-5603-	OFFICE SUPPLIES	272.69	10.27
001	001120	COUNTY ADMINISTRATOR	001-10-120-00-000-5593-	WATER	57.00	67.50
001	001121	FINANCE DEPARTMENT	001-10-121-00-000-5570-	INSURANCE & FIDELITY	32.00	2.50
001	001121	FINANCE DEPARTMENT	001-10-121-00-000-5603-	OFFICE SUPPLIES	59.01	1,676.00
001	001125	IT DEPARTMENT	001-10-125-00-000-5544-	MAINTENANCE AGREEMENT	1,241.70	15,266.33
001	001125	IT DEPARTMENT	001-10-125-00-000-5552-	MEDICAL FEES	50.00	0.00
001	001125	IT DEPARTMENT	001-10-125-00-000-5603-	OFFICE SUPPLIES	172.90	322.73
001	001125	IT DEPARTMENT	001-10-125-00-000-5690-	COMPUTER SUPPLIES	721.74	1,629.30
001	001125	IT DEPARTMENT	001-10-125-00-000-5919-	FURNITURE & EQUIP < $	345.80	27,719.05
001	001150	SUPT OF EDUCATION DEP	001-10-150-00-000-5721-	PRIVILEGE PASS THRU	7,976.36	-4,606.02

Report generated: 12/02/2021 13:14:12
User: Nancy Kelly (NKelly)
Program ID: apwarrnt

Attachment: docket 120621 (10150 : Docket of claims for December 6, 2021)

Hancock County Board of Supervisors

PRELIMINARY ACCOUNTS PAYABLE CHECK RUN REPORT

001	001151	MAINT OF BUILDING & G	001-10-151-00-000-5502-	TELEPHONE SERVICE	1,485.88	5,911.87
001	001151	MAINT OF BUILDING & G	001-10-151-00-000-5504-	INTERNET SERVICES	286.72	1,991.28
001	001151	MAINT OF BUILDING & G	001-10-151-00-000-5510-	HEAT LIGHT POWER GAS	10,291.76	2,096.66
001	001151	MAINT OF BUILDING & G	001-10-151-00-000-5534-	RENTALS	84.00	1,500.00
001	001151	MAINT OF BUILDING & G	001-10-151-00-000-5539-	JANITORIAL CONTRACTUR	791.25	2,904.55
001	001151	MAINT OF BUILDING & G	001-10-151-00-000-5540-	MAINTENANCE OF BUILDI	757.56	1,950.81
001	001151	MAINT OF BUILDING & G	001-10-151-00-000-5544-	MAINTENANCE AGREEMENT	2,008.51	4,336.96
001	001151	MAINT OF BUILDING & G	001-10-151-00-000-5552-	MEDICAL FEES	145.00	0.00
001	001151	MAINT OF BUILDING & G	001-10-151-00-000-5591-	GARBAGE PICKUP	1,609.01	3,282.12
001	001151	MAINT OF BUILDING & G	001-10-151-00-000-5592-	LAUNDRY SERVICE	401.30	444.97
001	001151	MAINT OF BUILDING & G	001-10-151-00-000-5596-	WASTE SERVICE	480.00	2,080.00
001	001151	MAINT OF BUILDING & G	001-10-151-00-000-5635-	TOPPING AND FILL DIRT	752.20	447.80
001	001151	MAINT OF BUILDING & G	001-10-151-00-000-5641-	BUILDING REPAIRS & SU	3,476.46	60,150.47
001	001151	MAINT OF BUILDING & G	001-10-151-00-000-5642-	PAINTS & PRESERVATIVE	528.79	268.68
001	001151	MAINT OF BUILDING & G	001-10-151-00-000-5643-	HARDWARE, PLUMBING &	70.00	6,246.57
001	001151	MAINT OF BUILDING & G	001-10-151-00-000-5644-	SMALL TOOLS	425.49	853.08
001	001151	MAINT OF BUILDING & G	001-10-151-00-000-5645-	JANITORIAL SUPPLIES	1,212.17	466.59
001	001151	MAINT OF BUILDING & G	001-10-151-00-000-5671-	GASOLINE	658.97	1,246.50
001	001151	MAINT OF BUILDING & G	001-10-151-00-000-5675-	ANTIFREEZE, STARTER F	28.87	31.21
001	001151	MAINT OF BUILDING & G	001-10-151-00-000-5680-	TIRES AND TUBES	648.00	2.18
001	001151	MAINT OF BUILDING & G	001-10-151-00-000-5681-	REPAIR & REPLACEMENT	208.21	3,649.81
001	001151	MAINT OF BUILDING & G	001-10-151-00-000-5699-	OTHER CONSUMABLE SUPP	54.68	1.97
001	001160	CHANCERY COURT	001-10-160-00-000-5411-	COURT REPORTERS	326.40	16,417.65
001	001160	CHANCERY COURT	001-10-160-00-000-5477-	TRAVEL IN PRIVATE VEH	418.88	33.74
001	001160	CHANCERY COURT	001-10-160-00-000-5544-	MAINTENANCE AGREEMENT	357.93	207.07
001	001160	CHANCERY COURT	001-10-160-00-000-5550-	LEGAL FEES	2,085.00	0.47
001	001161	CIRCUIT COURT	001-10-161-00-000-5477-	TRAVEL IN PRIVATE VEH	38.64	1,264.86
001	001161	CIRCUIT COURT	001-10-161-00-000-5544-	MAINTENANCE AGREEMENT	2,662.92	702.21
001	001161	CIRCUIT COURT	001-10-161-00-000-5575-	JURORS AND WITNESS FE	904.00	20,948.49
001	001161	CIRCUIT COURT	001-10-161-00-000-5600-	RECORD BOOKS, BINDERS	265.50	54.00
001	001161	CIRCUIT COURT	001-10-161-00-000-5603-	OFFICE SUPPLIES	19.98	36.85
001	001162	COUNTY COURT	001-10-162-00-000-5454-	ATTENDING COURT	2,705.00	-1,110.00
001	001163	YOUTH COURT	001-10-163-00-000-5445-	STATUTORY FEES	425.00	5,805.00
001	001163	YOUTH COURT	001-10-163-00-000-5477-	TRAVEL IN PRIVATE VEH	221.76	221.00
001	001163	YOUTH COURT	001-10-163-00-000-5501-	POSTAGE AND BOX RENT	580.00	1.80
001	001163	YOUTH COURT	001-10-163-00-000-5502-	TELEPHONE SERVICE	51.64	242.30
001	001163	YOUTH COURT	001-10-163-00-000-5550-	LEGAL FEES	2,100.00	2,160.75
001	001163	YOUTH COURT	001-10-163-00-000-5556-	PROFESSIONAL FEES & O	210.00	12.50
001	001163	YOUTH COURT	001-10-163-00-000-5594-	DRUG TESTING	100.00	594.23
001	001163	YOUTH COURT	001-10-163-00-000-5599-	OTHER CONTRACTUAL SER	275.00	124.75
001	001163	YOUTH COURT	001-10-163-00-000-5671-	GASOLINE	106.67	96.56
001	001164	Family Drug Court	001-10-164-00-000-5477-	TRAVEL IN PRIVATE VEH	564.48	11,307.30
001	001164	Family Drug Court	001-10-164-00-000-5556-	PROFESSIONAL FEES & O	5,227.50	88,450.00
001	001164	Family Drug Court	001-10-164-00-000-5610-	PROFESSIONAL SUPPLIES	977.50	14,977.70
001	001165	LUNACY DEPT	001-10-165-00-000-5442-	CHAN CT COMMITMENT FE	2,100.00	4,950.00

Attachment: docket 120621 (10150 : Docket of claims for December 6, 2021)

Hancock County Board of Supervisors

PRELIMINARY ACCOUNTS PAYABLE CHECK RUN REPORT

001	001166	JUSTICE COURT	001-10-166-00-000-5501-	POSTAGE AND BOX RENT	123.13	2,128.30
001	001166	JUSTICE COURT	001-10-166-00-000-5539-	JANITORIAL CONTRACTUR	178.00	18.80
001	001166	JUSTICE COURT	001-10-166-00-000-5552-	MEDICAL FEES	40.00	100.00
001	001166	JUSTICE COURT	001-10-166-00-000-5593-	WATER	14.25	43.00
001	001167	CORONER AND RANGER	001-10-167-00-000-5477-	TRAVEL IN PRIVATE VEH	741.44	0.95
001	001167	CORONER AND RANGER	001-10-167-00-000-5502-	TELEPHONE SERVICE	51.15	62.24
001	001167	CORONER AND RANGER	001-10-167-00-000-5570-	INSURANCE & FIDELITY	202.00	0.00
001	001167	CORONER AND RANGER	001-10-167-00-000-5610-	PROFESSIONAL SUPPLIES	153.50	-30.14
001	001168	DISTRICT ATTORNEY'S O	001-10-168-00-000-5599-	OTHER CONTRACTUAL SER	25.00	0.00
001	001180	ELECTIONS	001-10-180-00-000-5426-	OVERTIME-CLERICAL	325.82	3,358.27
001	001180	ELECTIONS	001-10-180-00-000-5459-	ELECTION FEES	3,500.00	22,871.93
001	001180	ELECTIONS	001-10-180-00-000-5477-	TRAVEL IN PRIVATE VEH	764.02	436.97
001	001180	ELECTIONS	001-10-180-00-000-5501-	POSTAGE AND BOX RENT	100.00	59.37
001	001180	ELECTIONS	001-10-180-00-000-5544-	MAINTENANCE AGREEMENT	5,637.50	1,417.49
001	001180	ELECTIONS	001-10-180-00-000-5573-	ELECTION WORKERS' FEE	600.00	27,740.70
001	001180	ELECTIONS	001-10-180-00-000-5599-	OTHER CONTRACTUAL SER	1,832.50	0.00
001	001180	ELECTIONS	001-10-180-00-000-5603-	OFFICE SUPPLIES	2,888.42	112.33
001	001200	SHERIFF	001-20-200-00-000-5476-	MEALS AND LODGING	72.53	876.94
001	001200	SHERIFF	001-20-200-00-000-5501-	POSTAGE AND BOX RENT	17.74	1,155.71
001	001200	SHERIFF	001-20-200-00-000-5502-	TELEPHONE SERVICE	398.29	643.36
001	001200	SHERIFF	001-20-200-00-000-5542-	VEHICLE REPAIRS	314.90	2,935.38
001	001200	SHERIFF	001-20-200-00-000-5556-	PROFESSIONAL FEES & O	400.00	150.00
001	001200	SHERIFF	001-20-200-00-000-5562-	EVIDENCE TESTING	1,320.00	760.00
001	001200	SHERIFF	001-20-200-00-000-5593-	WATER	42.75	20.12
001	001200	SHERIFF	001-20-200-00-000-5596-	WASTE SERVICE	95.00	-292.08
001	001200	SHERIFF	001-20-200-00-000-5599-	OTHER CONTRACTUAL SER	100.00	15,370.21
001	001200	SHERIFF	001-20-200-00-000-5603-	OFFICE SUPPLIES	1,815.58	311.08
001	001200	SHERIFF	001-20-200-00-000-5609-	SOFTWARE	2,585.00	0.00
001	001200	SHERIFF	001-20-200-00-000-5613-	LAW ENFORCEMENT SUPPL	2,767.92	968.77
001	001200	SHERIFF	001-20-200-00-000-5619-	AMMUNITION	7,121.86	1.74
001	001200	SHERIFF	001-20-200-00-000-5669-	LICENSE TAGS	184.25	37.25
001	001200	SHERIFF	001-20-200-00-000-5671-	GASOLINE	26,035.29	-3,165.77
001	001200	SHERIFF	001-20-200-00-000-5680-	TIRES AND TUBES	4,076.12	551.71
001	001200	SHERIFF	001-20-200-00-000-5681-	REPAIR & REPLACEMENT	4,372.12	27.29
001	001200	SHERIFF	001-20-200-00-000-5691-	UNIFORMS	5,543.83	190.35
001	001200	SHERIFF	001-20-200-00-000-5699-	OTHER CONSUMABLE SUPP	1,377.96	225.52
001	001220	IMPRISONMENT EXPENSE	001-20-220-00-000-5480-	TRAINING & SEMINARS	2,941.50	0.70
001	001220	IMPRISONMENT EXPENSE	001-20-220-00-000-5510-	HEAT LIGHT POWER GAS	15,527.03	24,031.28
001	001220	IMPRISONMENT EXPENSE	001-20-220-00-000-5539-	JANITORIAL CONTRACTUR	147.20	7.60
001	001220	IMPRISONMENT EXPENSE	001-20-220-00-000-5540-	MAINTENANCE OF BUILDI	882.02	9,108.01
001	001220	IMPRISONMENT EXPENSE	001-20-220-00-000-5591-	GARBAGE PICKUP	358.08	239.69
001	001220	IMPRISONMENT EXPENSE	001-20-220-00-000-5593-	WATER	165.50	1.00
001	001220	IMPRISONMENT EXPENSE	001-20-220-00-000-5599-	OTHER CONTRACTUAL SER	5,800.42	10,697.96
001	001220	IMPRISONMENT EXPENSE	001-20-220-00-000-5603-	OFFICE SUPPLIES	208.62	23.43
001	001220	IMPRISONMENT EXPENSE	001-20-220-00-000-5609-	SOFTWARE	2,743.00	0.00

Attachment: docket 120621 (10150 : Docket of claims for December 6, 2021)

Hancock County Board of Supervisors

PRELIMINARY ACCOUNTS PAYABLE CHECK RUN REPORT

001	001220	IMPRISONMENT EXPENSE	001-20-220-00-000-5613-	LAW ENFORCEMENT SUPPL	2,676.75	212.62
001	001220	IMPRISONMENT EXPENSE	001-20-220-00-000-5641-	BUILDING REPAIRS & SU	4,211.87	9.90
001	001220	IMPRISONMENT EXPENSE	001-20-220-00-000-5645-	JANITORIAL SUPPLIES	3,481.98	436.63
001	001220	IMPRISONMENT EXPENSE	001-20-220-00-000-5691-	UNIFORMS	1,160.25	295.78
001	001220	IMPRISONMENT EXPENSE	001-20-220-00-000-5692-	CLOTHES & DRY GOODS F	3,931.80	246.68
001	001220	IMPRISONMENT EXPENSE	001-20-220-00-000-5694-	FOOD FOR PRISONERS	20,111.05	8,020.25
001	001220	IMPRISONMENT EXPENSE	001-20-220-00-000-5696-	DRUGS & MEDICINE	456.61	-1,401.84
001	001220	IMPRISONMENT EXPENSE	001-20-220-00-000-5697-	SUPPLIES FOR KITCHEN	188.10	266.53
001	001220	IMPRISONMENT EXPENSE	001-20-220-00-000-5699-	OTHER CONSUMABLE SUPP	72.37	-12.16
001	001222	INMATE MEDICAL	001-20-222-00-000-5556-	PROFESSIONAL FEES & O	1,500.00	0.24
001	001222	INMATE MEDICAL	001-20-222-00-000-5596-	WASTE SERVICE	120.00	1.00
001	001222	INMATE MEDICAL	001-20-222-00-000-5603-	OFFICE SUPPLIES	651.91	7.43
001	001222	INMATE MEDICAL	001-20-222-00-000-5609-	SOFTWARE	424.00	95.86
001	001222	INMATE MEDICAL	001-20-222-00-000-5610-	PROFESSIONAL SUPPLIES	795.51	4.76
001	001260	EMERGENCY MANAGEMENT	001-20-260-00-000-5502-	TELEPHONE SERVICE	143.10	609.09
001	001260	EMERGENCY MANAGEMENT	001-20-260-00-000-5603-	OFFICE SUPPLIES	11.99	2.73
001	001260	EMERGENCY MANAGEMENT	001-20-260-00-000-5671-	GASOLINE	343.81	1,908.85
001	001260	EMERGENCY MANAGEMENT	001-20-260-00-000-5699-	OTHER CONSUMABLE SUPP	44.97	167.46
001	001262	CONSTABLES	001-20-262-00-000-5502-	TELEPHONE SERVICE	103.28	60.32
001	001306	BSL ADD'L PRIVILEGE	001-30-306-00-000-5721-	PRIVILEGE PASS THRU	314.03	-362.40
001	001308	WAVELAND-ADD'L PRIVIL	001-30-308-00-000-5721-	PRIVILEGE PASS THRU	405.26	-494.03
001	001333	MARINA	001-30-333-00-000-5510-	HEAT LIGHT POWER GAS	2,158.54	3,844.49
001	001333	MARINA	001-30-333-00-000-5544-	MAINTENANCE AGREEMENT	100.00	0.00
001	001333	MARINA	001-30-333-00-000-5591-	GARBAGE PICKUP	179.04	-59.24
001	001333	MARINA	001-30-333-00-000-5643-	HARDWARE, PLUMBING &	102.57	0.09
001	001400	HEALTH DEPARTMENT	001-40-400-00-000-5701-	APPROPRIATIONS	6,250.00	0.00
001	001401	GULF COAST MENTAL HEA	001-40-401-00-000-5756-	GULF COAST MENTAL HEA	27,679.92	61,215.64
001	001411	ANIMAL SHELTER	001-40-411-00-000-5544-	MAINTENANCE AGREEMENT	20.00	474.01
001	001411	ANIMAL SHELTER	001-40-411-00-000-5552-	MEDICAL FEES	10,250.01	8,981.74
001	001411	ANIMAL SHELTER	001-40-411-00-000-5591-	GARBAGE PICKUP	179.04	-59.24
001	001411	ANIMAL SHELTER	001-40-411-00-000-5671-	GASOLINE	68.77	962.64
001	001411	ANIMAL SHELTER	001-40-411-00-000-5681-	REPAIR & REPLACEMENT	698.05	500.00
001	001411	ANIMAL SHELTER	001-40-411-00-000-5696-	DRUGS & MEDICINE	2,244.61	1,563.44
001	001412	MOSQUITO CONTROL	001-40-412-00-000-5757-	MOSQUITO CONTROL	14,566.67	23,217.65
001	001451	INDIGENT CASES	001-40-451-00-000-5413-	CRT APPT CUSTODIAL FE	2,930.80	0.00
001	001452	R.S.V.P.	001-40-452-00-000-5751-	R.S.V.P.	404.17	0.00
001	001461	RED CROSS	001-40-461-00-000-5701-	APPROPRIATIONS	1,000.00	0.04
001	001500	HANCOCK COUNTY LIBRAR	001-50-500-00-000-5720-	PASS THRU	100,333.33	200,666.70
001	001524	SOCCERPLEX	001-50-524-00-000-5510-	HEAT LIGHT POWER GAS	753.06	1,739.07
001	001530	MCLEOD PARK	001-50-530-00-000-5502-	TELEPHONE SERVICE	47.37	384.06
001	001530	MCLEOD PARK	001-50-530-00-000-5510-	HEAT LIGHT POWER GAS	2,889.52	-3,746.83
001	001530	MCLEOD PARK	001-50-530-00-000-5552-	MEDICAL FEES	95.00	0.00
001	001530	MCLEOD PARK	001-50-530-00-000-5591-	GARBAGE PICKUP	716.16	262.43
001	001530	MCLEOD PARK	001-50-530-00-000-5603-	OFFICE SUPPLIES	122.32	201.93
001	001530	MCLEOD PARK	001-50-530-00-000-5643-	HARDWARE, PLUMBING &	1,341.35	1,420.58

Attachment: docket 120621 (10150 : Docket of claims for December 6, 2021)

Hancock County Board of Supervisors

PRELIMINARY ACCOUNTS PAYABLE CHECK RUN REPORT

001	001530	MCLEOD PARK	001-50-530-00-000-5671-	GASOLINE	338.08	381.52
001	001530	MCLEOD PARK	001-50-530-00-000-5680-	TIRES AND TUBES	186.00	157.56
001	001530	MCLEOD PARK	001-50-530-00-000-5681-	REPAIR & REPLACEMENT	129.64	212.83
001	001530	MCLEOD PARK	001-50-530-00-000-5698-	VENDING MACHINES	3,602.32	1,278.87
001	001531	RECREATION DEPARTMENT	001-50-531-00-000-5510-	HEAT LIGHT POWER GAS	3,109.06	5,376.94
001	001531	RECREATION DEPARTMENT	001-50-531-00-000-5544-	MAINTENANCE AGREEMENT	15,458.75	12,185.00
001	001531	RECREATION DEPARTMENT	001-50-531-00-000-5591-	GARBAGE PICKUP	513.59	-227.64
001	001531	RECREATION DEPARTMENT	001-50-531-00-000-5596-	WASTE SERVICE	300.00	4.00
001	001531	RECREATION DEPARTMENT	001-50-531-00-000-5641-	BUILDING REPAIRS & SU	9.94	1,167.87
001	001531	RECREATION DEPARTMENT	001-50-531-00-000-5643-	HARDWARE, PLUMBING &	3.43	452.92
001	001531	RECREATION DEPARTMENT	001-50-531-00-000-5671-	GASOLINE	309.43	610.04
001	001531	RECREATION DEPARTMENT	001-50-531-00-000-5681-	REPAIR & REPLACEMENT	19.26	1,595.42
001	001630	SOIL CONSERVATION	001-60-630-00-000-5701-	APPROPRIATIONS	9,541.67	0.00
001	001631	COUNTY AGENT	001-60-631-00-000-5401-	ADMIN/MANAGERIAL/FORE	2,231.04	951.04
001	001631	COUNTY AGENT	001-60-631-00-000-5404-	SALARIES/OFFICE CLERI	961.30	1,797.11
001	001631	COUNTY AGENT	001-60-631-00-000-5409-	OTHER PROFESSIONAL SA	3,048.18	3,403.47
001	001631	COUNTY AGENT	001-60-631-00-000-5465-	STATE RETIREMENT MATC	1,085.89	1,700.17
001	001631	COUNTY AGENT	001-60-631-00-000-5466-	SOCIAL SECURITY MATCH	477.41	743.75
001	001631	COUNTY AGENT	001-60-631-00-000-5467-	WORKERS COMPENSATION	14.09	137.49
001	001631	COUNTY AGENT	001-60-631-00-000-5504-	INTERNET SERVICES	411.72	0.00
001	001675	BUILDING DEPARTMENT	001-70-675-00-000-4340-	REFUNDS	150.00	0.00
001	001675	BUILDING DEPARTMENT	001-70-675-00-000-5476-	MEALS AND LODGING	410.85	249.90
001	001675	BUILDING DEPARTMENT	001-70-675-00-000-5502-	TELEPHONE SERVICE	103.28	296.80
001	001675	BUILDING DEPARTMENT	001-70-675-00-000-5544-	MAINTENANCE AGREEMENT	630.00	2,240.20
001	001675	BUILDING DEPARTMENT	001-70-675-00-000-5571-	DUES AND SUBSCRIPTION	310.00	0.00
001	001675	BUILDING DEPARTMENT	001-70-675-00-000-5603-	OFFICE SUPPLIES	187.22	304.53
001	001675	BUILDING DEPARTMENT	001-70-675-00-000-5671-	GASOLINE	317.81	71.62
001	001675	BUILDING DEPARTMENT	001-70-675-00-000-5680-	TIRES AND TUBES	497.56	36.68
001	001679	CHAMBER OF COMMERCE	001-70-679-00-000-5776-	APPROPRIATION CHAMBER	1,333.33	0.04
				FUND TOTAL	**463,783.23**	

CASH ACCOUNT 999 1002 BALANCE 51,232,200.89

003	003100	RECORD RETENTION	003-10-100-00-000-5599-	OTHER CONTRACTUAL SER	9,367.50	3,185.50
				FUND TOTAL	**9,367.50**	

CASH ACCOUNT 999 1002 BALANCE 51,232,200.89

012	012100	GAMING-BOARD OF SUPER	012-10-100-00-000-5701-	APPROPRIATIONS	2,083.33	1,000.04
012	012125	GAMING-INFORMATION TE	012-10-125-00-000-5919-	FURNITURE & EQUIP < $	7,320.95	11,118.06
012	012151	GAMING-BUILDING&GROUN	012-10-151-00-000-5922-	OTHER CAPITAL OUTLAY	185,853.21	0.00
012	012200	GAMING-SHERIFF	012-20-200-00-000-5919-	FURNITURE & EQUIP < $	525.00	2,474.75
012	012300	GAMING-ROAD MAINTENAN	012-30-300-00-000-5916-	ROAD EQUIP & MACH > $	189,615.76	30,637.00
				FUND TOTAL	**385,398.25**	

Attachment: docket 120621 (10150 : Docket of claims for December 6, 2021)

Hancock County Board of Supervisors

PRELIMINARY ACCOUNTS PAYABLE CHECK RUN REPORT

CASH ACCOUNT 999 1002 BALANCE 51,232,200.89

025	025151	Hurricane Zeta- B&G	025-10-151-00-000-5922-	OTHER CAPITAL OUTLAY	19,122.30	0.30
025	025331	Hurricane Zeta-Seawal	025-30-331-00-000-5555-	ENGINEERING FEES	15,945.00	0.00
				FUND TOTAL	**35,067.30**	

CASH ACCOUNT 999 1002 BALANCE 51,232,200.89

027	027331	Hurricane Ida	027-30-331-00-000-5556-	PROFESSIONAL FEES & O	14,380.50	0.00
				FUND TOTAL	**14,380.50**	

CASH ACCOUNT 999 1002 BALANCE 51,232,200.89

032	032200	SHERIFF	032-20-200-00-000-5699-	OTHER CONSUMABLE SUPP	204.67	355.27
				FUND TOTAL	**204.67**	

CASH ACCOUNT 999 1002 BALANCE 51,232,200.89

037	037312	WATERSHED-STORMWATER	037-30-312-00-000-5555-	ENGINEERING FEES	10,133.40	109,487.55
037	037312	WATERSHED-STORMWATER	037-30-312-00-000-5556-	PROFESSIONAL FEES & O	37,952.00	650,141.00
037	037530	MCLEOD PARK	037-50-530-00-000-5911-	CONSTRUCTION-IN-PROGR	169,169.81	544,485.27
				FUND TOTAL	**217,255.21**	

CASH ACCOUNT 999 1002 BALANCE 51,232,200.89

040	040321	SW GRNT-HOUSEHOLD HAZ	040-30-321-00-000-5426-	OVERTIME-CLERICAL	351.89	-451.52
040	040321	SW GRNT-HOUSEHOLD HAZ	040-30-321-00-000-5512-	RECYCLING	46,791.84	2,671.63
040	040321	SW GRNT-HOUSEHOLD HAZ	040-30-321-00-000-5521-	LEGAL ADVERTISING	275.00	-275.00
040	040321	SW GRNT-HOUSEHOLD HAZ	040-30-321-00-000-5599-	OTHER CONTRACTUAL SER	1,351.73	3,827.78
040	040340	SW GRNT-SOLID WASTE	040-30-340-00-000-5512-	RECYCLING	5,400.00	0.00
				FUND TOTAL	**54,170.46**	

CASH ACCOUNT 999 1002 BALANCE 51,232,200.89

095	095500	HANCOCK COUNTY LIBRAR	095-50-500-00-000-5793-	GAMING REVENUE HB 163	11,073.80	6,934.04
				FUND TOTAL	**11,073.80**	

CASH ACCOUNT 999 1002 BALANCE 51,232,200.89

096	096153	REAPPRAISAL & MAPPING	096-10-153-00-000-5476-	MEALS AND LODGING	861.00	1,166.50
096	096153	REAPPRAISAL & MAPPING	096-10-153-00-000-5477-	TRAVEL IN PRIVATE VEH	297.92	152.38
096	096153	REAPPRAISAL & MAPPING	096-10-153-00-000-5501-	POSTAGE AND BOX RENT	8.46	1,860.62
096	096153	REAPPRAISAL & MAPPING	096-10-153-00-000-5556-	PROFESSIONAL FEES & O	10,468.00	38,880.20
096	096153	REAPPRAISAL & MAPPING	096-10-153-00-000-5571-	DUES AND SUBSCRIPTION	445.00	1.30
096	096153	REAPPRAISAL & MAPPING	096-10-153-00-000-5599-	OTHER CONTRACTUAL SER	145.95	2,249.26

Attachment: docket 120621 (10150 : Docket of claims for December 6, 2021)

Hancock County Board of Supervisors

PRELIMINARY ACCOUNTS PAYABLE CHECK RUN REPORT

096	096153	REAPPRAISAL & MAPPING	096-10-153-00-000-5603-	OFFICE SUPPLIES	723.40	388.34
096	096153	REAPPRAISAL & MAPPING	096-10-153-00-000-5671-	GASOLINE	659.14	3,256.86
096	096153	REAPPRAISAL & MAPPING	096-10-153-00-000-5919-	FURNITURE & EQUIP < $	1,935.03	926.46
				FUND TOTAL	**15,543.90**	

CASH ACCOUNT 999 1002 BALANCE 51,232,200.89

097	097110	EMERGENCY 911	097-10-110-00-000-5480-	TRAINING & SEMINARS	300.00	1,063.00
097	097110	EMERGENCY 911	097-10-110-00-000-5502-	TELEPHONE SERVICE	2,454.43	2,492.46
097	097110	EMERGENCY 911	097-10-110-00-000-5510-	HEAT LIGHT POWER GAS	640.24	335.94
097	097110	EMERGENCY 911	097-10-110-00-000-5534-	RENTALS	3,634.13	5,307.20
097	097110	EMERGENCY 911	097-10-110-00-000-5544-	MAINTENANCE AGREEMENT	10,572.40	6,441.31
097	097110	EMERGENCY 911	097-10-110-00-000-5550-	LEGAL FEES	540.70	1,925.00
097	097110	EMERGENCY 911	097-10-110-00-000-5552-	MEDICAL FEES	290.00	910.00
097	097110	EMERGENCY 911	097-10-110-00-000-5591-	GARBAGE PICKUP	44.76	-38.73
097	097110	EMERGENCY 911	097-10-110-00-000-5603-	OFFICE SUPPLIES	227.29	131.11
097	097110	EMERGENCY 911	097-10-110-00-000-5645-	JANITORIAL SUPPLIES	53.49	23.68
097	097110	EMERGENCY 911	097-10-110-00-000-5699-	OTHER CONSUMABLE SUPP	339.29	448.10
				FUND TOTAL	**19,096.73**	

CASH ACCOUNT 999 1002 BALANCE 51,232,200.89

108	108105	INTERFACE/TAX COLL	108-10-105-00-000-5476-	MEALS AND LODGING	1,719.65	1,534.00
108	108105	INTERFACE/TAX COLL	108-10-105-00-000-5919-	FURNITURE & EQUIP < $	9,967.00	792.70
				FUND TOTAL	**11,686.65**	

CASH ACCOUNT 999 1002 BALANCE 51,232,200.89

114	114200	Dept of Treasury-Forf	114-20-200-00-000-5599-	OTHER CONTRACTUAL SER	82,203.90	0.00
114	114200	Dept of Treasury-Forf	114-20-200-00-000-5920-	FURNITURE & EQUIP > $	38,700.00	0.50
				FUND TOTAL	**120,903.90**	

CASH ACCOUNT 999 1002 BALANCE 51,232,200.89

115	115200	DRUG TASK FORCE-SHERI	115-30-200-00-000-5599-	OTHER CONTRACTUAL SER	6,600.00	0.40
115	115200	DRUG TASK FORCE-SHERI	115-30-200-00-000-5613-	LAW ENFORCEMENT SUPPL	1,436.25	717.18
				FUND TOTAL	**8,036.25**	

CASH ACCOUNT 999 1002 BALANCE 51,232,200.89

116	116200	DOJ FORFIETURES-SHERI	116-30-200-00-000-5915-	VEHICLES > $5000	49,999.00	4,813.00
				FUND TOTAL	**49,999.00**	

CASH ACCOUNT 999 1002 BALANCE 51,232,200.89

Attachment: docket 120621 (10150 : Docket of claims for December 6, 2021)

Hancock County Board of Supervisors

PRELIMINARY ACCOUNTS PAYABLE CHECK RUN REPORT

117	117253	QTR MILL-BAYSIDE PARK	117-20-253-00-000-5710-	VOLUNTEER FIRE DEPT E	111.95	7,805.55
117	117259	QTR MILL-FENTON VFD	117-20-259-00-000-5710-	VOLUNTEER FIRE DEPT E	2,365.66	7,920.76
				FUND TOTAL	**2,477.61**	
CASH ACCOUNT	**999 1002**	**BALANCE**	**51,232,200.89**			
119	119257	WAVELAND VFD GAMING	119-20-257-00-000-5793-	GAMING REVENUE HB 163	2,460.86	-6,348.12
				FUND TOTAL	**2,460.86**	
CASH ACCOUNT	**999 1002**	**BALANCE**	**51,232,200.89**			
120	120200	SHERIFF GAMING	120-20-200-00-000-5915-	VEHICLES > $5000	1,685.00	1.42
				FUND TOTAL	**1,685.00**	
CASH ACCOUNT	**999 1002**	**BALANCE**	**51,232,200.89**			
130	130150	SCHOOL SYS GAMING	130-10-150-00-000-5793-	GAMING REVENUE HB 163	33,221.39	20,802.09
				FUND TOTAL	**33,221.39**	
CASH ACCOUNT	**999 1002**	**BALANCE**	**51,232,200.89**			
150	150300	ROAD MAINTENANCE FUND	150-30-300-00-000-5502-	TELEPHONE SERVICE	47.37	2,345.33
150	150300	ROAD MAINTENANCE FUND	150-30-300-00-000-5510-	HEAT LIGHT POWER GAS	3,615.74	4,705.72
150	150300	ROAD MAINTENANCE FUND	150-30-300-00-000-5521-	LEGAL ADVERTISING	39.08	1,300.00
150	150300	ROAD MAINTENANCE FUND	150-30-300-00-000-5541-	REPAIRS TO ROAD EQUIP	5,438.01	18,263.92
150	150300	ROAD MAINTENANCE FUND	150-30-300-00-000-5552-	MEDICAL FEES	200.00	0.00
150	150300	ROAD MAINTENANCE FUND	150-30-300-00-000-5555-	ENGINEERING FEES	2,870.00	37,037.20
150	150300	ROAD MAINTENANCE FUND	150-30-300-00-000-5592-	LAUNDRY SERVICE	166.70	256.05
150	150300	ROAD MAINTENANCE FUND	150-30-300-00-000-5593-	WATER	19.00	371.00
150	150300	ROAD MAINTENANCE FUND	150-30-300-00-000-5599-	OTHER CONTRACTUAL SER	2,438.00	1,855.91
150	150300	ROAD MAINTENANCE FUND	150-30-300-00-000-5631-	GRAVEL OR SHELL	4,617.70	463.22
150	150300	ROAD MAINTENANCE FUND	150-30-300-00-000-5632-	ASPHALT	4,531.12	5,131.97
150	150300	ROAD MAINTENANCE FUND	150-30-300-00-000-5633-	CONCRETE	87.50	873.00
150	150300	ROAD MAINTENANCE FUND	150-30-300-00-000-5634-	CULVERTS	2,075.36	1,279.94
150	150300	ROAD MAINTENANCE FUND	150-30-300-00-000-5639-	SIGNS	847.50	127.39
150	150300	ROAD MAINTENANCE FUND	150-30-300-00-000-5641-	BUILDING REPAIRS & SU	2.82	685.40
150	150300	ROAD MAINTENANCE FUND	150-30-300-00-000-5642-	PAINTS & PRESERVATIVE	15.98	9,626.19
150	150300	ROAD MAINTENANCE FUND	150-30-300-00-000-5643-	HARDWARE, PLUMBING &	2.09	1,681.22
150	150300	ROAD MAINTENANCE FUND	150-30-300-00-000-5644-	SMALL TOOLS	72.22	24.65
150	150300	ROAD MAINTENANCE FUND	150-30-300-00-000-5646-	LUMBER	183.16	364.63
150	150300	ROAD MAINTENANCE FUND	150-30-300-00-000-5647-	LIMESTONE	1,324.94	135.48
150	150300	ROAD MAINTENANCE FUND	150-30-300-00-000-5671-	GASOLINE	1,719.04	-968.49
150	150300	ROAD MAINTENANCE FUND	150-30-300-00-000-5673-	LP GAS	278.40	637.50
150	150300	ROAD MAINTENANCE FUND	150-30-300-00-000-5674-	LUBRICATING OILS & GR	78.66	1,271.75
150	150300	ROAD MAINTENANCE FUND	150-30-300-00-000-5680-	TIRES AND TUBES	5,562.90	140.61

Attachment: docket 120621 (10150 : Docket of claims for December 6, 2021)

Hancock County Board of Supervisors

PRELIMINARY ACCOUNTS PAYABLE CHECK RUN REPORT

150	150300	ROAD MAINTENANCE FUND	150-30-300-00-000-5681-	REPAIR & REPLACEMENT	10,486.45	4,114.19
150	150300	ROAD MAINTENANCE FUND	150-30-300-00-000-5684-	BATTERIES	842.22	37.13
150	150300	ROAD MAINTENANCE FUND	150-30-300-00-000-5699-	OTHER CONSUMABLE SUPP	578.59	73.33
150	150300	ROAD MAINTENANCE FUND	150-30-300-00-000-5912-	ROAD CONSTRUCTION	104,531.34	282,521.67
				FUND TOTAL	**152,671.89**	

CASH ACCOUNT 999 1002 BALANCE 51,232,200.89

151	151300	ROAD MAINT BAY ST LOU	151-30-300-00-000-5722-	ROAD & BRIDGE PASS TH	1,409.22	-13,908.23
				FUND TOTAL	**1,409.22**	

CASH ACCOUNT 999 1002 BALANCE 51,232,200.89

154	154523	MULTIPURPOSE ARENA	154-50-523-00-000-5510-	HEAT LIGHT POWER GAS	3,429.99	68.71
154	154523	MULTIPURPOSE ARENA	154-50-523-00-000-5591-	GARBAGE PICKUP	89.53	-4.74
154	154523	MULTIPURPOSE ARENA	154-50-523-00-000-5641-	BUILDING REPAIRS & SU	417.60	485.83
154	154523	MULTIPURPOSE ARENA	154-50-523-00-000-5643-	HARDWARE, PLUMBING &	22.00	692.88
				FUND TOTAL	**3,959.12**	

CASH ACCOUNT 999 1002 BALANCE 51,232,200.89

156	156331	SEAWALL	156-30-331-00-000-5544-	MAINTENANCE AGREEMENT	37,600.00	54,050.00
156	156331	SEAWALL	156-30-331-00-000-5555-	ENGINEERING FEES	4,000.00	24,701.60
156	156331	SEAWALL	156-30-331-00-000-5639-	SIGNS	1,260.00	2,359.48
156	156331	SEAWALL	156-30-331-00-000-5643-	HARDWARE, PLUMBING &	4.45	226.56
156	156331	SEAWALL	156-30-331-00-000-5645-	JANITORIAL SUPPLIES	43.20	204.47
156	156331	SEAWALL	156-30-331-00-000-5646-	LUMBER	366.32	42.60
156	156331	SEAWALL	156-30-331-00-000-5671-	GASOLINE	186.23	696.29
156	156331	SEAWALL	156-30-331-00-000-5681-	REPAIR & REPLACEMENT	214.90	5,530.07
156	156331	SEAWALL	156-30-331-00-000-5684-	BATTERIES	195.49	139.67
156	156331	SEAWALL	156-30-331-00-000-5699-	OTHER CONSUMABLE SUPP	479.80	328.13
156	156331	SEAWALL	156-30-331-00-000-5922-	OTHER CAPITAL OUTLAY	64,960.05	300,000.00
				FUND TOTAL	**109,310.44**	

CASH ACCOUNT 999 1002 BALANCE 51,232,200.89

157	157333	Tidelands-Marina	157-30-333-00-000-5555-	ENGINEERING FEES	2,500.00	49,000.00
157	157337	CLERMONT HARBOR PIER	157-30-337-00-000-5555-	ENGINEERING FEES	1,650.00	0.00
157	157530	MCLEOD PARK	157-50-530-00-000-5922-	OTHER CAPITAL OUTLAY	3,397.00	262.39
				FUND TOTAL	**7,547.00**	

CASH ACCOUNT 999 1002 BALANCE 51,232,200.89

160	160301	BRIDGE CONSTRUCTION	160-30-301-00-000-5555-	ENGINEERING FEES	109,868.75	183,000.80
160	160301	BRIDGE CONSTRUCTION	160-30-301-00-000-5913-	BRIDGE CONSTRUCTION	175,297.48	926,073.99

Attachment: docket 120621 (10150 : Docket of claims for December 6, 2021)

Hancock County Board of Supervisors

PRELIMINARY ACCOUNTS PAYABLE CHECK RUN REPORT

					FUND TOTAL	**285,166.23**	
CASH ACCOUNT 999 1002			**BALANCE 51,232,200.89**				
170	170302	VEHICLE MAINTENANCE	170-30-302-00-000-5592-	LAUNDRY SERVICE	253.66	102.82
170	170302	VEHICLE MAINTENANCE	170-30-302-00-000-5671-	GASOLINE	386.78	465.99
170	170302	VEHICLE MAINTENANCE	170-30-302-00-000-5674-	LUBRICATING OILS & GR	14.98	200.00
					FUND TOTAL	**655.42**	
CASH ACCOUNT 999 1002			**BALANCE 51,232,200.89**				
191	191254	DIAMONDHEAD VFD	191-30-254-00-000-5793-	GAMING REVENUE HB 163	2,460.84	-6,347.97
					FUND TOTAL	**2,460.84**	
CASH ACCOUNT 999 1002			**BALANCE 51,232,200.89**				
192	192251	KILN VFD	192-20-251-00-000-5793-	GAMING REVENUE HB 163	2,460.84	-4,166.34
					FUND TOTAL	**2,460.84**	
CASH ACCOUNT 999 1002			**BALANCE 51,232,200.89**				
193	193253	BAYSIDE PARK VFD	193-20-253-00-000-5720-	PASS THRU	45.95	14,303.01
193	193253	BAYSIDE PARK VFD	193-20-253-00-000-5793-	GAMING REVENUE HB 163	2,460.84	-6,347.97
					FUND TOTAL	**2,506.79**	
CASH ACCOUNT 999 1002			**BALANCE 51,232,200.89**				
194	194252	CLERMONT HARBOR VFD	194-20-252-00-000-5793-	GAMING REVENUE HB 163	2,460.84	-6,347.97
					FUND TOTAL	**2,460.84**	
CASH ACCOUNT 999 1002			**BALANCE 51,232,200.89**				
195	195258	LEETOWN VFD	195-20-258-00-000-5793-	GAMING REVENUE HB 163	2,460.84	-6,347.97
					FUND TOTAL	**2,460.84**	
CASH ACCOUNT 999 1002			**BALANCE 51,232,200.89**				
196	196259	FENTON VFD	196-20-259-00-000-5793-	GAMING REVENUE HB 163	2,460.84	-6,347.97
					FUND TOTAL	**2,460.84**	
CASH ACCOUNT 999 1002			**BALANCE 51,232,200.89**				
197	197266	POST 58 VFD	197-20-266-00-000-5720-	PASS THRU	2.60	-1,589.78
197	197266	POST 58 VFD	197-20-266-00-000-5793-	GAMING REVENUE HB 163	2,460.84	-6,347.97
					FUND TOTAL	**2,463.44**	

Attachment: docket 120621 (10150 : Docket of claims for December 6, 2021)

Hancock County Board of Supervisors

PRELIMINARY ACCOUNTS PAYABLE CHECK RUN REPORT

CASH ACCOUNT 999 1002 BALANCE 51,232,200.89

198	198255	WEST HANCOCK VFD	198-20-255-00-000-5720-	PASS THRU	57.60	595.37
198	198255	WEST HANCOCK VFD	198-20-255-00-000-5793-	GAMING REVENUE HB 163	2,460.84	-6,347.40
				FUND TOTAL	**2,518.44**	

CASH ACCOUNT 999 1002 BALANCE 51,232,200.89

199	199268	FIRE MARSHALL TRAININ	199-20-268-00-000-5616-	TRAINING SUPPLIES	2,499.91	1,941.18
				FUND TOTAL	**2,499.91**	

CASH ACCOUNT 999 1002 BALANCE 51,232,200.89

400	400000	SOLID WASTE BILLING&C	400-00-000-00-001-4340-	REFUNDS	2,887.24	0.00
400	400340	SOLID WASTE	400-30-340-00-000-5544-	MAINTENANCE AGREEMENT	156.00	284.00
400	400340	SOLID WASTE	400-30-340-00-000-5591-	GARBAGE PICKUP	73,210.50	14,499.00
				FUND TOTAL	**76,253.74**	

CASH ACCOUNT 999 1002 BALANCE 51,232,200.89

401	401341	SOLID WASTE MILLAGE-W	401-30-341-00-000-5701-	APPROPRIATIONS	106,854.00	0.00
				FUND TOTAL	**106,854.00**	

CASH ACCOUNT 999 1002 BALANCE 51,232,200.89

501	501155	INSURANCE CLEARING	501-10-155-00-000-5468-	GROUP INSURANCE	702.00	-262,783.85
501	501155	INSURANCE CLEARING	501-10-155-00-000-5552-	MEDICAL FEES	7,316.03	4,285.89
				FUND TOTAL	**8,018.03**	

CASH ACCOUNT 999 1002 BALANCE 51,232,200.89

614	614220	INMATE-IMPRISONMENT E	614-20-220-00-000-5599-	OTHER CONTRACTUAL SER	1,200.00	0.00
614	614220	INMATE-IMPRISONMENT E	614-20-220-00-000-5692-	CLOTHES & DRY GOODS F	1,690.91	1,207.90
				FUND TOTAL	**2,890.91**	

CASH ACCOUNT 999 1002 BALANCE 51,232,200.89

650	650	JUDICIAL ASSESSMENT C	650-00-000-00-000-2122-	TRAFFIC VIOLATIONS	23,117.50	
650	650	JUDICIAL ASSESSMENT C	650-00-000-00-000-2123-	IMPLIED CONSENT	2,236.50	
650	650	JUDICIAL ASSESSMENT C	650-00-000-00-000-2124-	GAME & FISH COMMISSIO	89.00	
650	650	JUDICIAL ASSESSMENT C	650-00-000-00-000-2125-	MS CHILDREN'S TRUST F	175.50	
650	650	JUDICIAL ASSESSMENT C	650-00-000-00-000-2126-	OTHER MISDEMEANORS	2,062.00	
650	650	JUDICIAL ASSESSMENT C	650-00-000-00-000-2127-	OTHER FELONIES	2,412.00	
650	650	JUDICIAL ASSESSMENT C	650-00-000-00-000-2128-	APPEARANCE BOND FEE	1,486.50	
650	650	JUDICIAL ASSESSMENT C	650-00-000-00-000-2129-	COURT CONSTITUENTS	252.50	

Attachment: docket 120621 (10150 : Docket of claims for December 6, 2021)

Hancock County Board of Supervisors

PRELIMINARY ACCOUNTS PAYABLE CHECK RUN REPORT

650	650	JUDICIAL ASSESSMENT C	650-00-000-00-000-2132-	STATE COURT EDUCATION	432.00	
650	650	JUDICIAL ASSESSMENT C	650-00-000-00-000-2133-	TREASURY FEE	40.00	
650	650	JUDICIAL ASSESSMENT C	650-00-000-00-000-2134-	VICTIMS OF DOMESTIC V	602.00	
650	650	JUDICIAL ASSESSMENT C	650-00-000-00-000-2135-	MHP WIRELESS COMMUNIC	2,508.50	
650	650	JUDICIAL ASSESSMENT C	650-00-000-00-000-2136-	ANALYTICAL FEE (RST)	1.75	
650	650	JUDICIAL ASSESSMENT C	650-00-000-00-000-2137-	CRIME VICTIM COMPENSA	1,107.50	
650	650	JUDICIAL ASSESSMENT C	650-00-000-00-000-2140-	UNINSURED MOTORIST ID	5,787.50	
650	650	JUDICIAL ASSESSMENT C	650-00-000-00-000-2141-	TRAUMA TRAFFIC VIOLAT	1,675.50	
650	650	JUDICIAL ASSESSMENT C	650-00-000-00-000-2142-	COMP ELECTRONIC COURT	900.00	
650	650	JUDICIAL ASSESSMENT C	650-00-000-00-000-2143-	CIVIL LEGAL ASSISTANC	450.00	
650	650	JUDICIAL ASSESSMENT C	650-00-000-00-000-2144-	JUDICIAL FUND-JUDGE	3,700.00	
650	650	JUDICIAL ASSESSMENT C	650-00-000-00-000-2146-	MS COAST CRIME STOPPE	298.50	
				FUND TOTAL	**49,334.75**	
CASH ACCOUNT	**999 1002**	**BALANCE**	**51,232,200.89**			
660	660101	CHANCERY CLERK	660-10-101-00-000-5599-	OTHER CONTRACTUAL SER	2,658.00	-15,020.30
				FUND TOTAL	**2,658.00**	
CASH ACCOUNT	**999 1002**	**BALANCE**	**51,232,200.89**			
670	670200	SEIZED DRUG FUNDS-SHE	670-20-200-00-000-4340-	REFUNDS	39,895.60	0.00
				FUND TOTAL	**39,895.60**	
CASH ACCOUNT	**999 1002**	**BALANCE**	**51,232,200.89**			
690	690550	PR COLLEGE MAINT FUND	690-50-550-00-000-5720-	PASS THRU	11,714.20	-37,226.40
				FUND TOTAL	**11,714.20**	
CASH ACCOUNT	**999 1002**	**BALANCE**	**51,232,200.89**			
				WARRANT SUMMARY TOTAL	**2,336,443.54**	
				GRAND TOTAL	**2,336,443.54**	

Attachment: docket 120621 (10150 : Docket of claims for December 6, 2021)

RESOLUTION OF THE BOARD OF SUPERVISORS
OF HANCOCK COUNTY, MISSISSIPPI
AUTHORIZING OPERATING TRANSFERS FOR FYE SEPTEMBER 30, 2022

WHEREAS, the Board has determined that certain operating transfers were necessary for the proper and efficient operation of the county for FYE September 30, 2022.

BE IT, THEREFORE, RESOLVED that the Board of Supervisors hereby authorizes the following operating transfers in:

Fleet Maintenance Fund	170-000-387	Interfund Transfer	50,000.00

BE IT, THEREFORE, RESOLVED that the Board of Supervisors hereby authorizes the following operating transfer out:

General Fund	001-900-951	Interfund Transfer	14,000.00
Road Fund	150-900-951	Interfund Transfer	33,000.00
Seawall Fund	156-900-951	Interfund Transfer	3,000.00

The motion to approve the foregoing resolution was made by Supervisor _____, seconded by Supervisor _____, and the following vote was recorded:

Supervisor	District 1	_____
Supervisor	District 2	_____
Supervisor	District 3	_____
Supervisor	District 4	_____
Supervisor	District 5	_____

RESOLVED, this the 6th day of December, 2021.

.

ATTEST:

_____
Tim Kellar, Clerk of the Board

BOARD OF SUPERVISORS

By: _____
President

Attachment: Interfund Transfers 12.06.21 (10151 : Interfund Transfer.)

GENERAL ELECTION
11/02/2021

DISTRICT 1	STEPHANIE LADNER		
LAST	FIRST		AMT
AUTRY	LISA	$	10.00
CROWE	JENNIFER	$	10.00
JACKSON	LAURA	$	10.00
KING	DAPHNE	$	10.00
LADNER	CRISTEN	$	20.00
LEDFORD	SANDI	$	10.00
MCARTHUR	KENDRA	$	10.00
VERDIN	ELIZABETH	$	20.00
VERDIN	TAMMY	$	10.00

TOTAL	$	100.00

Attachment: poll workers (10152 : Pollworkers Payroll November 2, 2021)

GENERAL ELECTION
11/02/2021

DISTRICT 2	SANDRA HENLEY		
LAST	FIRST		AMT
BOND	STEPHEN	$	10.00
DOWNS	TERRIE	$	10.00
FERGUSON	IDA LOU	$	10.00
LADNER	ELENA LAURA	$	10.00
LADNER	VELMA	$	20.00
LEE	SHELLEY	$	10.00
MARTIN	PATRICIA	$	20.00
SHETTER	MARY	$	20.00
SPIERS	ALICE	$	20.00
SPIERS	TOMMIE	$	10.00
TARTAVOULLE	CHARLOTTE	$	20.00
TARTAVOULLE	TERRY	$	10.00
TOTAL		$	170.00

Attachment: poll workers (10152 : Pollworkers Payroll November 2, 2021)

GENERAL ELECTION
11/02/2021

DISTRICT 3	E.J. BICE		
LAST	FIRST		AMT
FORE	BAYLEE	$	20.00
GARICA	SARA	$	10.00
HATEM	SANDRA	$	20.00
ISAACS	MARK	$	10.00
JACKSON	CHRISTOPHER	$	20.00
LAWS	MARY JUNE	$	20.00
WARREN	BRAILYNN	$	10.00

TOTAL	$	110.00

Attachment: poll workers (10152 : Pollworkers Payroll November 2, 2021)

GENERAL ELECTION
11/02/2021

DISTRICT 4	DONNA HENRY		
LAST	FIRST		AMT
ALFONSO	RAYMOND	$	10.00
BRIGGS	LESLIE	$	10.00
BUTLER	LAJOIE	$	20.00
CURRY	EVELYN	$	10.00
ELLIOTT	LAURA	$	10.00
ENGOLIA SR	ANTHONY	$	10.00
ENGOLIA	BRIDGETTE	$	20.00
HOFER	JOHN	$	10.00
NICHOLS	LYLIE	$	20.00
STROEHMAN	KAY	$	20.00
VEZZOSO	JANIS	$	20.00
WATSON	LINDA	$	20.00
TOTAL		$	180.00

Attachment: poll workers (10152 : Pollworkers Payroll November 2, 2021)

GENERAL ELECTION
11/02/2021

DISTRICT 5	JOE PETTIGREW		
LAST	FIRST		AMT
BICE	BREEZY	$	10.00
BOUDREAUX	JULIE	$	20.00
FAVRE	MARCELLA	$	10.00
FLYNT	AMY	$	20.00
JOHNSTON	KAREN	$	20.00
LEE	DARLENE	$	20.00
LEE	TANIA	$	20.00
NECAISE	SONYA	$	20.00
PETRUCCELLI	KENT	$	10.00
STRONG	SALISTA	$	20.00

TOTAL	$	170.00

GRAND TOTAL **$ 730.00**

Attachment: poll workers (10152 : Pollworkers Payroll November 2, 2021)

Budget Amendments Summary 12/06/21

General Fund #001

Board of Supervisors #100

-Adjust line items- Decrease contractual services $3,100 and increase consumable supplies $3,100 for Christmas decoration lift.

Maintenance #151

-Increase capital outlay $27,758 for vehicle replaced from insurance loss. Transferring from gaming budget, insurance proceeds received in the general fund. The vehicle will take an additional $4,240 to replace.

Records Retention #003

Board of Supervisors #100

-Increase revenue $10,000 for archive fees collected.

-Increase contractual services $14,400 MS Dept of Archives and History.

Special Gaming #012

Building Maintenance #151

-Decrease capital outlay $23,518 for vehicle replacement, for transfer to the general fund where insurance proceeds were recorded.

Solid Waste Assistance Grant #040

Household Hazardous Waste Grant

-Adjust line items- Decrease personal services $2,805 and increase contractual services $2,805.

Insurance Rebate VFD #112

-Fire departments Insurance rebate budgets being increased $1,979 for Diamondhead portion. The City of Diamondhead received the Diamondhead Fire Department share that was usually received by the county.

Attachment: Budget Amendments Summary 12.06.21 (10155 : Budget Amendments)

		For the Fiscal Year Ending September 30, 2022								
			APPROVED		FOR APPROVAL					
			11/1/2021	BUDGET AMENDMENT REQUEST	12/6/2021					
DEPT	OBJ	Department								
GENERAL COUNTY #001										
BEGINNING CASH										
000		**General County**								
	200	Revenues	16,685,000		16,685,000					
	300	Revenues	4,291,100		4,291,100					
		Total Revenue	20,976,100	-	20,976,100					
100		**Board of Supervisors**								
	500	Contractual Services	333,975	3,100	337,075	Adjust line items				
	600	Consumable Supplies	17,100	(3,100)	14,000	Adjust line items				
		Total Disbursements	351,075	-	351,075					
151		**Maintenance**								
	900	Capital Outlay & Other		27,758	27,758	Vehicle/insurance received from prior yr				
		Total Disbursements	-	27,758	27,758					
215		**Bulletproof Vest Grant**								
	200	Revenues	13,402	(6,701)	6,701	Grant only pays half of expenses				
		Total Revenue	13,402	(6,701)	6,701					
	900	Capital Outlay & Other	13,402	1,680	15,082	Increase quantity				
		Total Disbursements	13,402	1,680	15,082					
		Total Revenue	21,429,502	(6,701)	21,422,801					
		Total Disbursements	464,581	29,438	494,019					
ENDING CASH										
		Net total adjustments to general fund FY 2022		**(41,939)**						
RECORDS RETENTION #003										
BEGINNING CASH										
000		**Records Retention**								
	200	Revenues	18,735	10,000	28,735	Records fees				
		Total Revenue	18,735	10,000	28,735					
	500	Contractual Services		14,400		MS Dept Archives/History				
		Total Disbursements	15,000	14,400	15,000					
ENDING CASH										
SPECIAL GAMING ACCOUNT #012										
BEGINNING CASH										
000		**Special Gaming Account**								
151		**Maintenance of Building & Grounds**								
	900	Capital Outlay & Other		(23,518)	(23,518)	Moved to 001 for insurance proceeds purchase				

Attachment: budget amendments 12.06.21 (10155 : Budget Amendments)

		For the Fiscal Year Ending September 30, 2022								
			APPROVED		FOR APPROVAL					
			11/1/2021	BUDGET AMENDMENT REQUEST	12/6/2021					
DEPT	OBJ	Department								
		Total Disbursements	-	(23,518)	(23,518)					
		Total Revenue	-	-	-					
		Total Disbursements	-	(23,518)	(23,518)					
ENDING CASH										
SOLID WASTE ASSISTANCE GRANT #040										
BEGINNING CASH										
000		**Solid Waste Assistance Grant**								
321		**Household Hazardous Waste Grant**								
	400	Personal Services	-	(2,805)	(2,805)	Adjust line items				
	500	Contractual Services		2,805	2,805	Adjust line items				
		Total Disbursements	-	-	-					
		TOTAL DISBURSEMENTS	-	-	-					
INSURANCE REBATE VFD #112										
BEGINNING CASH										
000		**Insurance Rebate**								
	200	Revenues	-	110,840	110,840					
		Total Revenue	-	110,840	110,840					
251		**Kiln VFD**								
	700	Grants & Subsidies	199,165	1,979	201,144	Additional funds/City received Diamondhead's				
		Total Disbursements	199,165	1,979	201,144					
252		**Clermont Harbor VFD**								
	700	Grants & Subsidies	162,414	1,979	164,393	Additional funds/City received Diamondhead's				
		Total Disbursements	162,414	1,979	164,393					
253		**Bayside Park VFD**								
	700	Grants & Subsidies	22,821	1,979	24,800	Additional funds/City received Diamondhead's				
		Total Disbursements	22,821	1,979	24,800					
254		**Diamondhead VFD**								
	700	Grants & Subsidies	-	9,575	9,575	FY 2021 Carryover funds				
		Total Disbursements	-	9,575	9,575					
255		**West Hancock**								
	700	Grants & Subsidies	45,485	1,979	47,464	Additional funds/City received Diamondhead's				
		Total Disbursements	45,485	1,979	47,464					
258		**Leetown VFD**								
	700	Grants & Subsidies	55,782	1,979	57,761	Additional funds/City received Diamondhead's				
		Total Disbursements	55,782	1,979	57,761					

Attachment: budget amendments 12.06.21 (10155 : Budget Amendments)

		For the Fiscal Year Ending September 30, 2022								
			APPROVED		FOR APPROVAL					
			11/1/2021	BUDGET AMENDMENT REQUEST	12/6/2021					
DEPT	OBJ	Department								
259		**Fenton VFD**								
	700	Grants & Subsidies	99,475	1,979	101,454	Additional funds/City received Diamondhead's				
		Total Disbursements	99,475	1,979	101,454					
266		**Post 58 VFD**								
	700	Grants & Subsidies	218,956	1,979	220,935	Additional funds/City received Diamondhead's				
		Total Disbursements	218,956	1,979	220,935					
		TOTAL REVENUE	-	110,840	110,840					
		TOTAL DISBURSEMENTS	804,098	23,428	827,526					
ENDING CASH										

Attachment: budget amendments 12.06.21 (10155 : Budget Amendments)

Hancock County Board of Supervisors

Regular Meeting Minutes

November 15, 2021 at 9:00 a.m.

Board Meeting Room

Minutes Acceptance: Minutes of Nov 15, 2021 9:00 AM (Board Secretary)

1. Call to Order

A. Pledge of Allegiance
B. Invocation

2. Roll Call

The record reflects County Administrator, Eddie Favre, Chancery Clerk, Tim Kellar, County Attorney, Gary Yarborough, Grant Administrator, Maureen Anderson, Tax Assessor, Jimmie Ladner, Road Manager, Vic Johnson, County Engineer, Geoff Clemens, Comptroller, Nancy Kelly, and Deputy Clerk, Valerie Fitts were all present in the Board Room. Sheriff, Ricky Adam and Circuit Clerk, Kendra Necaise were all present via remote access.

Attendee Name	Title	Status	Arrived
Theresa Ryan	District 1	Present	8:00 AM
Greg Shaw	District 2	Present	8:00 AM
Kodie Koenenn	District 3	Present	8:00 AM
Scotty Adam	District 4	Present	8:00 AM
Darrin Bo Ladner	District 5	Present	8:00 AM

3. Amendments to the Agenda

5.B.1. Presentation from Blaine LaFontaine and Derek Necaise regarding the Hancock County Arena Project

7.J.12.- Motion to authorize the Krewe of Nereids to parade on Sunday, February 20, 2022, and use the Annex parking lot to line up the marching units and Krewe of Nereids floats.

7.J.13. Authorize payroll correction for Trina Luziana to 14.63 per hour, retroactive to October 1, 2022

7.K.2. Accurate Controls, Inc., Service Agreement quote, two POs that will need to be broken into two, first one in the amount of completed $181,062.00, second PO will be submitted at a later date for the balance, contingent upon

execution upon security agreement by Accurate Controls in a form agreeable to the county attorney.

8.A.1. Appointment to Pearlington Water and Sewer District

8.A.2. Discussion regarding Bayside drainage project

A. **Motion to:** Motion to accept the agenda.**Adopted**

RESULT:	**ADOPTED [UNANIMOUS]**
MOVER:	Greg Shaw, District 2
SECONDER:	Kodie Koenenn, District 3
AYES:	Ryan, Shaw, Koenenn, Adam, Ladner

4. Announcements

A. The next regular scheduled Board of Supervisor's meeting will be held at 9:00 a.m., on Monday, December 6, 2021.

B. Bi-weekly payroll for ending date November 6, 2021 with check date November 12, 2021 totaled $725,426.15.

5. External Business Agenda

A. Port & Harbor Commission

1. Motion to accept the Hancock County Port & Harbor Commission's Resolution #20211108-01, approving the HCPHC November 8, 2021 Docket of Claims.**Approved**

RESULT:	**APPROVED [UNANIMOUS]**
MOVER:	Theresa Ryan, District 1
SECONDER:	Darrin Bo Ladner, District 5
AYES:	Ryan, Shaw, Koenenn, Adam, Ladner

B. Blaine LaFontaine and Derek Necaise - Hancock County Arena Master Plan Phase I Project Update

1. Presentation regarding Hancock County Arena Project Phase I**No Action Taken**

Minutes Acceptance: Minutes of Nov 15, 2021 9:00 AM (Board Secretary)

The record reflects Blaine LaFontaine and Derek Necaise gave a presentation to the Board regarding Hancock County Arena Project Phase I.

RESULT: NO ACTION TAKEN

C. Sue Richards - Presentation

1. Presentation/Discussion from Mrs. Sue Richards regarding 40 foot storage container.**No Action Taken**

   The record reflects Sue Richards spoke to the Board requesting the review of county zoning and regulations for the use of cargo containers for storage.

   RESULT: NO ACTION TAKEN

D. Lisa Morrison - Compton Engineering - Stormwater Training

1. Hancock County Stormwater Training, by Lisa Morrison with Compton Engineering.**No Action Taken**

   RESULT: NO ACTION TAKEN

E. GRPC - Jeff Loftus

1. Motion to approve and authorize Board President to sign Payment Request 5 for McLeod Park RV Park Expansion and Pier Construction.**Approved**

   RESULT: **APPROVED [UNANIMOUS]**
   MOVER: Kodie Koenenn, District 3
   SECONDER: Darrin Bo Ladner, District 5
   AYES: Ryan, Shaw, Koenenn, Adam, Ladner

2. Motion to approve and authorize Board President to sign the Planning Services Agreement renewal with GRPC for FY2022.**Approved**

   RESULT: **APPROVED [UNANIMOUS]**
   MOVER: Greg Shaw, District 2
   SECONDER: Theresa Ryan, District 1
   AYES: Ryan, Shaw, Koenenn, Adam, Ladner

6. Departmental Agendas

A. Emergency Management Agency

B. E-911/Dispatch

1. Motion to approve hiring the following Dispatchers, effective November 15, 2021, pending successful drug screen and physical with a 90 day probationary period: a. Corina Ladner, full time, at a rate of pay of $11.50 per hour; and b. Kristen Burkett, part time, at a rate of pay of $11.50 per hour.**Approved**

Minutes Acceptance: Minutes of Nov 15, 2021 9:00 AM (Board Secretary)

RESULT:	**APPROVED [UNANIMOUS]**
MOVER:	Kodie Koenenn, District 3
SECONDER:	Darrin Bo Ladner, District 5
AYES:	Ryan, Shaw, Koenenn, Adam, Ladner

2. Motion to rescind the hiring of Tara Cole as a full time dispatcher that was approved at the November 1, 2021 Meeting.**Approved**

RESULT:	**APPROVED [UNANIMOUS]**
MOVER:	Theresa Ryan, District 1
SECONDER:	Greg Shaw, District 2
AYES:	Ryan, Shaw, Koenenn, Adam, Ladner

3. Motion to approve sending Dora Jones, Sandra Watson and Jennifer Harris to NECI Bomb Threat Calls Course December 7, 2021 at Pearl River County E911 in Picayune. The cost is $150.00 per person. The total cost is $450.00.**Approved**

RESULT:	**APPROVED [UNANIMOUS]**
MOVER:	Darrin Bo Ladner, District 5
SECONDER:	Kodie Koenenn, District 3
AYES:	Ryan, Shaw, Koenenn, Adam, Ladner

4. Motion to approve Jamie Harvel to attend the Mandatory 16 Hour Orientation Course in Ridgeland on December 13-14, 2021 at a total cost of $496.66. Registration is at no cost, hotel is $192.00, meals are $110.00, and mileage is $194.66 for total cost of $496.66. Will need a check in advance for meals and mileage. All expenses will be reimbursed by the state.**Approved**

RESULT:	**APPROVED [UNANIMOUS]**
MOVER:	Theresa Ryan, District 1
SECONDER:	Kodie Koenenn, District 3
AYES:	Ryan, Shaw, Koenenn, Adam, Ladner

5. Motion to approve sending Rebecca Necaise and Brittany Castiglia to NECI Hazmat Course December 6, 2021 at Pearl River County E911 in Picayune. The cost is $150.00 per person. The total cost will be $300.00.**Approved**

RESULT:	**APPROVED [UNANIMOUS]**
MOVER:	Darrin Bo Ladner, District 5
SECONDER:	Kodie Koenenn, District 3
AYES:	Ryan, Shaw, Koenenn, Adam, Ladner

C. Animal Shelter

1. Discussion regarding Animal Shelter from Shane Wyman**No Action Taken**
   The record reflects Animal Shelter Director, Shane Wyman addressed the Board requesting assistance with keeping the grass cut at the shelter, along with the air

Minutes Acceptance: Minutes of Nov 15, 2021 9:00 AM (Board Secretary)

purifier being left running 24 hours per day, and discussed having the 2008 Ford Expedition, inventory number 20080029, VIN number 1FMFK15538LA40013 removed from the Animal Shelter and scheduled to be sent to auction, the automobile was removed from inventory on August 6, 2018.

RESULT: NO ACTION TAKEN

2. Executive Session

1. Motion to consider the appropriateness of an executive session regarding personnel issues at the Animal Shelter.**Approved**

RESULT:	**APPROVED [UNANIMOUS]**
MOVER:	Darrin Bo Ladner, District 5
SECONDER:	Theresa Ryan, District 1
AYES:	Ryan, Shaw, Koenenn, Adam, Ladner

2. Motion to enter executive session regarding personnel issues at the Animal Shelter.**Approved**

RESULT:	**APPROVED [UNANIMOUS]**
MOVER:	Darrin Bo Ladner, District 5
SECONDER:	Theresa Ryan, District 1
AYES:	Ryan, Shaw, Koenenn, Adam, Ladner

3. Motion to exit executive session with no action taken.**Approved**

RESULT:	**APPROVED [UNANIMOUS]**
MOVER:	Greg Shaw, District 2
SECONDER:	Kodie Koenenn, District 3
AYES:	Ryan, Shaw, Koenenn, Adam, Ladner

D. Justice Court

E. IT Department

F. Purchasing

1. Motion to approve the purchase of 22 Glock weapons & 17 holsters which includes 10 Glock trade-ins for Sheriff's Department. Low quote is $6,163.50 from The Southern Connection, spread both quotes on the Minutes, and authorize budget amendment.**Approved as Amended**

Minutes Acceptance: Minutes of Nov 15, 2021 9:00 AM (Board Secretary)

RESULT:	**APPROVED AS AMENDED [UNANIMOUS]**
MOVER:	Scotty Adam, District 4
SECONDER:	Darrin Bo Ladner, District 5
AYES:	Ryan, Shaw, Koenenn, Adam, Ladner

2. Motion to approve the purchase of 4 Dell Mobile Precision 3561 Laptops and 8 Dell Thunderbolt WD19TBS Docking Stations off the MS State EPL 3760, expiration date June 30, 2023 for EMA Office. Total State Contract price is $10,141.04 from Dell.**Approved**

RESULT:	**APPROVED [UNANIMOUS]**
MOVER:	Scotty Adam, District 4
SECONDER:	Kodie Koenenn, District 3
AYES:	Ryan, Shaw, Koenenn, Adam, Ladner

G. Planning and Zoning

1. Motion to approve conference registration fee of $150.00 for Anthony Cuevas to attend the Building Officials Association of Mississippi's Winter Training Event to be held December 1 thru December 3, 2021 in Natchez Mississippi, and authorize travel to and from the event in a county vehicle.**Approved**

   The record reflects Items 1 and 2 were voted on in one consent block.

RESULT:	**APPROVED [UNANIMOUS]**
MOVER:	Greg Shaw, District 2
SECONDER:	Darrin Bo Ladner, District 5
AYES:	Ryan, Shaw, Koenenn, Adam, Ladner

2. Motion to approve lodging for Anthony Cuevas at the Natchez Grand Hotel while attending the Building Officials Association of Mississippi's Winter Training Event for three nights in Natchez Mississippi, not to exceed $410.85.**Approved**

RESULT:	**APPROVED [UNANIMOUS]**
MOVER:	Greg Shaw, District 2
SECONDER:	Darrin Bo Ladner, District 5
AYES:	Ryan, Shaw, Koenenn, Adam, Ladner

H. Parks & Recreation

1. Motion to approve Reid LeBlanc the 3 percent raise given to employees on October 1, 2021. He was to receive a raise to $11.00 per hour after ninety (90) days and was excluded from the 3 percent. His new rate of pay will be $11.33 per hour.**Approved as Amended**

Minutes Acceptance: Minutes of Nov 15, 2021 9:00 AM (Board Secretary)

The record reflects Items 1 and 2 were voted on in one consent block.

RESULT:	**APPROVED AS AMENDED [UNANIMOUS]**
MOVER:	Scotty Adam, District 4
SECONDER:	Kodie Koenenn, District 3
AYES:	Ryan, Shaw, Koenenn, Adam, Ladner

2. Motion to approve Cody Henely to receive the 3 percent cost of living raise. He was to receive a raise to $11.00 per hour after ninety (90) days and was excluded from the 3 percent. His new rate of pay will be $11.33 per hour.**Approved as Amended**

RESULT:	**APPROVED AS AMENDED [UNANIMOUS]**
MOVER:	Scotty Adam, District 4
SECONDER:	Kodie Koenenn, District 3
AYES:	Ryan, Shaw, Koenenn, Adam, Ladner

I. Inventory Clerk

1. Motion to approve the removal and disposal of county assets listed on the attached Exhibit A, in addition to removing the 2008 Ford Expedition, inventory number 20080029, VIN number 1FMFK15538LA40013 from the Animal Shelter and schedule it to be sent to auction.**Approved as Amended**

RESULT:	**APPROVED AS AMENDED [UNANIMOUS]**
MOVER:	Greg Shaw, District 2
SECONDER:	Darrin Bo Ladner, District 5
AYES:	Ryan, Shaw, Koenenn, Adam, Ladner

J. Comptroller

1. Motion to approve the poll-worker payroll and authorize the payment in the amount of $18,520.00 for the Hancock County Special Election held on November 2, 2021.**Approved**

RESULT:	**APPROVED [UNANIMOUS]**
MOVER:	Theresa Ryan, District 1
SECONDER:	Darrin Bo Ladner, District 5
AYES:	Ryan, Shaw, Koenenn, Adam, Ladner

2. Motion to approve the docket of claims for November 15, 2021 in the amount of $124,839.13.**Approved**

Minutes Acceptance: Minutes of Nov 15, 2021 9:00 AM (Board Secretary)

RESULT: **APPROVED [UNANIMOUS]**
MOVER: Greg Shaw, District 2
SECONDER: Kodie Koenenn, District 3
AYES: Ryan, Shaw, Koenenn, Adam, Ladner

K. Board Secretary

1. Motion to approve Regular Meeting Minutes of Monday November 1st, 2021**Accepted**
   The record reflects Items 1 and 2 were voted on in one consent block.

   RESULT: **ACCEPTED [UNANIMOUS]**
   MOVER: Kodie Koenenn, District 3
   SECONDER: Theresa Ryan, District 1
   AYES: Ryan, Shaw, Koenenn, Adam, Ladner
2. Motion to approve Public Hearing Minutes of Monday November 1st, 2021**Accepted**

   RESULT: **ACCEPTED [UNANIMOUS]**
   MOVER: Kodie Koenenn, District 3
   SECONDER: Theresa Ryan, District 1
   AYES: Ryan, Shaw, Koenenn, Adam, Ladner

7. Elected/Appointed Agendas

A. Sheriff's Office

1. Motion to approve accepting the electronic bid from OD Security North America on purchasing (1) Full Body Scanning Security System in the amount of $118,750.00 (this is budgeted out of Sheriff's gaming).**Approved**

   RESULT: **APPROVED [UNANIMOUS]**
   MOVER: Theresa Ryan, District 1
   SECONDER: Kodie Koenenn, District 3
   AYES: Ryan, Shaw, Koenenn, Adam, Ladner

2. Motion to spread on the Minutes, the following personnel changes: a. Move Braxton Manuel to part time deputy, at a rate of pay of $12.00 per hour, effective November 06, 2021; b. Remove Eloi Guidry from payroll, effective November 12, 2021; c. Add Christian Ulmer to payroll as part time deputy, at a rate of pay $12.00 an hour, effective November 15, 2021; d. Jason Allen pay to be adjusted to $17.00 per hour, effective November 21, 2021; e. Add Charles Artigue to payroll as full time Correction Officer, at a rate of pay $15.07 per hour, effective November 15, 2021; and f. Add Lacey Cheramie to payroll as part time Deputy, at a rate of pay $12.00 per hour, effective November 15, 2021.**Approved**

Minutes Acceptance: Minutes of Nov 15, 2021 9:00 AM (Board Secretary)

The record reflects County Attorney's Agenda Item 7.K.2 was discussed and voted on after this Item.

RESULT:	**APPROVED [UNANIMOUS]**
MOVER:	Kodie Koenenn, District 3
SECONDER:	Theresa Ryan, District 1
AYES:	Ryan, Shaw, Koenenn, Adam, Ladner

B. Tax Assessor

C. Circuit Clerk

1. Motion to spread on the Minutes, the Oath of Office for the new Hancock County Coroner, Jeff Hair, and authorize base salary to be set at $1,250 per month, plus other per case compensation.**Approved as Amended**

RESULT:	**APPROVED AS AMENDED [UNANIMOUS]**
MOVER:	Theresa Ryan, District 1
SECONDER:	Kodie Koenenn, District 3
AYES:	Ryan, Shaw, Koenenn, Adam, Ladner

D. County Court

E. Youth Court / Family Treatment Court

1. Motion to rescind Motion Number 9946 from the October 18, 2021 Meeting to approve the transfer of J.P. Compretta from conflict attorney to public defender to replace Jeremy Necaise at the Youth Court, at the same rate of pay as Jeremy Necaise. Pursuant to the attached Order of Appointment of a Public Defender, Mr. Compretta will be classified as an independent contractor and not a county employee for this position.**Approved**

   The record reflects Items 1 and 2 were voted on in one consent block.

RESULT:	**APPROVED [UNANIMOUS]**
MOVER:	Theresa Ryan, District 1
SECONDER:	Greg Shaw, District 2
AYES:	Ryan, Shaw, Koenenn, Adam, Ladner

2. Motion to spread on the Minutes, the Order of Appointment and Oath of Office for J.P. Compretta, Public Defender. Mr. Compretta will be classified as an independent contractor for this position, and authorize a different line item and budget amendment.**Approved as Amended**

Minutes Acceptance: Minutes of Nov 15, 2021 9:00 AM (Board Secretary)

RESULT:	**APPROVED AS AMENDED [UNANIMOUS]**
MOVER:	Theresa Ryan, District 1
SECONDER:	Greg Shaw, District 2
AYES:	Ryan, Shaw, Koenenn, Adam, Ladner

F. Chancery Clerk

1. Motion to spread on the Minutes, the Chancery Clerk's October Land Redemption Settlement Check, in the amount of $22,610.98 to the General Fund, and the Settlement Report.**Approved**

RESULT:	**APPROVED [UNANIMOUS]**
MOVER:	Greg Shaw, District 2
SECONDER:	Kodie Koenenn, District 3
AYES:	Ryan, Shaw, Koenenn, Adam, Ladner

G. County Engineer

1. Motion to approve and authorize Board President to sign Task Order Request (221-076.009-1) to provide Hancock County Beach Post Ida Profile Survey.**Approved**

RESULT:	**APPROVED [UNANIMOUS]**
MOVER:	Theresa Ryan, District 1
SECONDER:	Greg Shaw, District 2
AYES:	Ryan, Shaw, Koenenn, Adam, Ladner

2. Motion to amend the agenda to include Task Order Request (221-076.008-1) regarding Repairs to Hancock County Arena Phase II and authorize County Engineer to procure Bids.**Approved**

RESULT:	**APPROVED [UNANIMOUS]**
MOVER:	Darrin Bo Ladner, District 5
SECONDER:	Kodie Koenenn, District 3
AYES:	Ryan, Shaw, Koenenn, Adam, Ladner

3. Motion to approve and authorize Board President to sign Task Order Bid Request (221-076.008-1) regarding repairs to Hancock County Arena Phase II in the estimated amount of $20,000.00, to include without limitation, downspouts, alternates for painting, gutters, and other immediate items, excluding the bathrooms, and authorize budget amendment to come from surplus/general fund.**Approved**

Minutes Acceptance: Minutes of Nov 15, 2021 9:00 AM (Board Secretary)

RESULT:	**APPROVED [UNANIMOUS]**
MOVER:	Kodie Koenenn, District 3
SECONDER:	Darrin Bo Ladner, District 5
AYES:	Ryan, Shaw, Koenenn, Adam, Ladner

4. Motion to approve and authorize Compton Engineering to prepare a Task Order regarding Anner Necaise Bridge, and Board President to sign.**Approved**

RESULT:	**APPROVED [UNANIMOUS]**
MOVER:	Greg Shaw, District 2
SECONDER:	Theresa Ryan, District 1
AYES:	Ryan, Shaw, Koenenn, Adam, Ladner

H. Road Manager

1. Motion to remove Ayden Draime from payroll in Buildings & Grounds, effective November 5, 2021.**Approved**

RESULT:	**APPROVED [UNANIMOUS]**
MOVER:	Theresa Ryan, District 1
SECONDER:	Darrin Bo Ladner, District 5
AYES:	Ryan, Shaw, Koenenn, Adam, Ladner

I. Grant Administrator

J. County Administrator

1. Motion to regretfully accept the resignation of Attorney Lanie Roussel from the Hancock County Youth Court as the Parent Attorney, and authorize to advertise for replacement pursuant to the attached job posting.**Approved**

RESULT:	**APPROVED [UNANIMOUS]**
MOVER:	Darrin Bo Ladner, District 5
SECONDER:	Kodie Koenenn, District 3
AYES:	Ryan, Shaw, Koenenn, Adam, Ladner

2. Motion to accept with regrets the resignation of Robin Benoit as Hancock County Purchase Clerk, effective November 30, 2021, and appoint April Shiyou as the new Hancock County Purchase Clerk, effective November 15, 2021 to allow for training and transition.**Approved**

Minutes Acceptance: Minutes of Nov 15, 2021 9:00 AM (Board Secretary)

RESULT:	**APPROVED [UNANIMOUS]**
MOVER:	Scotty Adam, District 4
SECONDER:	Darrin Bo Ladner, District 5
AYES:	Ryan, Shaw, Koenenn, Adam, Ladner

3. Motion to approve giving Comptroller, Nancy Kelly and April Shiyou authority to be authorized business officers for TCM Bank (travel credit card).**Approved**

RESULT:	**APPROVED [UNANIMOUS]**
MOVER:	Greg Shaw, District 2
SECONDER:	Theresa Ryan, District 1
AYES:	Ryan, Shaw, Koenenn, Adam, Ladner

4. Motion to accept with regrets the resignation of Jane Clayton as Justice Court Clerk, effective December 31, 2021, and appoint Catherine Garcia as the new Justice Court Clerk, effective November 15, 2021 to allow for training and transition.**Approved**

RESULT:	**APPROVED [UNANIMOUS]**
MOVER:	Darrin Bo Ladner, District 5
SECONDER:	Theresa Ryan, District 1
AYES:	Ryan, Shaw, Koenenn, Adam, Ladner

5. Motion to approve and authorize Board President, Scotty Adam to sign the 16th Section Land Lease Agreement between Picayune School District and Hancock County Solar Project, LLC, beginning date is September 14, 2021 and ending on March 13, 2023. This Agreement will need to be sent to the Secretary of State's Office for Michael Watson's signature prior to recording with the Chancery Clerk.**Approved**

RESULT:	**APPROVED [UNANIMOUS]**
MOVER:	Scotty Adam, District 4
SECONDER:	Kodie Koenenn, District 3
AYES:	Ryan, Shaw, Koenenn, Adam, Ladner

6. Motion to ratify County Administrator, Eddie Favre's Emergency Declaration to authorize repairs to the Crown Castle E-911 Tower Site due to theft/vandalism of grounding wires in an amount not to exceed $5,731.13, and spread E-911 Commission emails, Correspondence from EMA Director, Brian Adam (with Sheriff's Office Report), and quote from MillerCo, Inc., on the Minutes; Motion to also include authorization and approval of any necessary budget amendments.**Approved**

Minutes Acceptance: Minutes of Nov 15, 2021 9:00 AM (Board Secretary)

RESULT:	**APPROVED [UNANIMOUS]**
MOVER:	Greg Shaw, District 2
SECONDER:	Theresa Ryan, District 1
AYES:	Ryan, Shaw, Koenenn, Adam, Ladner

7. Motion to spread on the Minutes, Proclamation from Governor Tate Reeves declaring the following legal holidays in the State of Mississippi: Thursday, November 25, 2021 in observance of Thanksgiving Day; Friday, November 26, 2021 in further observance of Thanksgiving Day; Thursday, December 23, 2021 in further observance of Christmas Day; Friday, December 24, in observance of Christmas Day; and Friday, December 31, 2021 in observance of New Year's Day.**Approved**

RESULT:	**APPROVED [UNANIMOUS]**
MOVER:	Theresa Ryan, District 1
SECONDER:	Kodie Koenenn, District 3
AYES:	Ryan, Shaw, Koenenn, Adam, Ladner

8. Motion to spread on the Minutes, the final EMSOF Grant Application for 2022.**Approved**

RESULT:	**APPROVED [UNANIMOUS]**
MOVER:	Greg Shaw, District 2
SECONDER:	Theresa Ryan, District 1
AYES:	Ryan, Shaw, Koenenn, Adam, Ladner

9. Discussion regarding Small Business Administration Disaster Loan Dollars availability for Hancock County.**No Action Taken**

RESULT:	**NO ACTION TAKEN**

10. Discussion/Motion to spread on the Minutes, funding request letter from the City of Bay St. Louis regarding main drainage system improvements throughout the City.**No Action Taken**

RESULT:	**NO ACTION TAKEN**

11. Discussion regarding Lt. Governor's Presentation on 11-11-2021**No Action Taken**

RESULT:	**NO ACTION TAKEN**

12. Motion to authorize the Krewe of Nereids to parade on Sunday, February 20, 2022, and authorize use of the Annex parking lot for staging.**Approved**

Minutes Acceptance: Minutes of Nov 15, 2021 9:00 AM (Board Secretary)

RESULT:	**APPROVED [UNANIMOUS]**
MOVER:	Greg Shaw, District 2
SECONDER:	Theresa Ryan, District 1
AYES:	Ryan, Shaw, Koenenn, Adam, Ladner

13. Motion to approve a salary adjustment for Trina Luziana in the tax office adjusting her pay to $14.63 per hour, retroactive to October 1, 2021.**Approved**

RESULT:	**APPROVED [UNANIMOUS]**
MOVER:	Kodie Koenenn, District 3
SECONDER:	Scotty Adam, District 4
AYES:	Ryan, Shaw, Koenenn, Adam, Ladner

14. Motion to amend the agenda to include the approval for Supervisors and other County Officials to attend the Gulf Coast Legislative Reception on January 5, 2022 from 5:30 to 7:30 p.m., and the MAS Mid-Winter Legislative Conference in Flowood, Mississippi on January 11 through January 13, 2022.**Approved**

RESULT:	**APPROVED [UNANIMOUS]**
MOVER:	Theresa Ryan, District 1
SECONDER:	Scotty Adam, District 4
AYES:	Ryan, Shaw, Koenenn, Adam, Ladner

15. Motion to authorize Supervisors and other County Officials to travel to attend the Gulf Coast Legislative Reception on January 5, 2022 from 5:30 to 7:30 p.m., and the MAS Mid-Winter Legislative Conference in Flowood, Mississippi on January 11 through January 13, 2022, and approve hotel accommodations for the night of January 5, 2022 and January 11 through January 13, 2022..**Approved**

RESULT:	**APPROVED [UNANIMOUS]**
MOVER:	Kodie Koenenn, District 3
SECONDER:	Theresa Ryan, District 1
AYES:	Ryan, Shaw, Koenenn, Adam, Ladner

K. County Attorney

1. Motion to approve and authorize signature on the Receipt and Release with Respect to The Candice L. Cook Revocable Trust and the Estate of Candice L. Cook, and spread letter from Salloum Law Firm and Receipt and Release on the Minutes, and authorize a donation to the Hancock County Animal Shelter in the amount of $23,367.34.**Approved**

Minutes Acceptance: Minutes of Nov 15, 2021 9:00 AM (Board Secretary)

RESULT:	**APPROVED [UNANIMOUS]**
MOVER:	Scotty Adam, District 4
SECONDER:	Kodie Koenenn, District 3
AYES:	Ryan, Shaw, Koenenn, Adam, Ladner

2. Motion to authorize Accurate Controls, Inc., Service Agreement quote, to be split into two POs, first one in the amount of completed $181,062.00, second PO will be submitted at a later date for the balance of the contract in the amount of $318,800.00, contingent upon execution of security agreement by Accurate Controls in a form agreeable to the county attorney.**Approved**

   The record reflects this Item was discussed and voted on during the Sheriff's agenda.

RESULT:	**APPROVED [UNANIMOUS]**
MOVER:	Scotty Adam, District 4
SECONDER:	Kodie Koenenn, District 3
AYES:	Ryan, Shaw, Koenenn, Adam, Ladner

8. Supervisors Items

A. District 1

1. Motion to appoint Debra Sonnier to the Pearlington Water and Sewer District to fill the unexpired term of James Lamy. Ms. Sonnier's term will run from November 15, 2021 through January 17, 2022.**Approved**

RESULT:	**APPROVED [UNANIMOUS]**
MOVER:	Theresa Ryan, District 1
SECONDER:	Greg Shaw, District 2
AYES:	Ryan, Shaw, Koenenn, Adam, Ladner

2. Discussion regarding Bayside Drainage Project.**No Action Taken**

RESULT:	**NO ACTION TAKEN**

B. District 2

C. District 3

D. District 4

1. Motion to amend the agenda to add a discussion regarding IT Director.**Approved**

Minutes Acceptance: Minutes of Nov 15, 2021 9:00 AM (Board Secretary)

RESULT:	**APPROVED [UNANIMOUS]**
MOVER:	Scotty Adam, District 4
SECONDER:	Greg Shaw, District 2
AYES:	Ryan, Shaw, Koenenn, Adam, Ladner

2. Motion to authorize appointing Scott Schaffer as the deputy or assistant IT Director while IT Director, Jason Bans is unavailable.**Approved**

RESULT:	**APPROVED [UNANIMOUS]**
MOVER:	Scotty Adam, District 4
SECONDER:	Kodie Koenenn, District 3
AYES:	Ryan, Shaw, Koenenn, Adam, Ladner

E. District 5

9. Public Comments

The record reflects Brian Theriot spoke to the Board regarding the Storm Water presentation by Compton Engineering.

10. Adjourn/Recess

1. **Motion to:** Motion to adjourn the meeting at 11:54:08 AM.**Adopted**

RESULT:	**ADOPTED [UNANIMOUS]**
MOVER:	Theresa Ryan, District 1
SECONDER:	Greg Shaw, District 2
AYES:	Ryan, Shaw, Koenenn, Adam, Ladner

The Minutes of the November 15, 2021 have been read and approved.

Scotty Adam

Supervisor Scotty Adam, President

Minutes Acceptance: Minutes of Nov 15, 2021 9:00 AM (Board Secretary)

Hancock County Sheriff's Office

Sheriff Ricky Adam

8450 Highway 90 Bay St. Louis, MS 39520 (228) 466-6900

November 30, 2021

Mrs. Jones,

The Hancock County Sheriff's Office is requesting to move line items in the originally submitted budget for the VAWA-STOP FY22 funding period. A miscalculation of pay periods to be billed for life insurance and health insurance leaves an overage of $646.84 total. We should have calculated these line items at 24 pay periods instead of 26. This reflects $485.13 federal funds and $161.71 in match. We are requesting to move this funding to the Capital Outlay line item in order to purchase a laptop. This laptop has been approved in the past funding, but we were unable to acquire it in the short period of time from the grant award in FY21 July-September due to timeline constraints on shipping. This does not change our budget total, simply moves funding to another line item.

Please find the requested budget revision attached.

Regards,

Scotty Adam
Board President
Hancock County Board of Supervisors

Attachment: HCSOVAWASTOPrevision (10132 : Revised FY22 VAWA-STOP Grant Money Transfer)

Budget Detail Year 1

Organization Name: Hancock County Board of Supervisors

Agency Name: Hancock County Sheriff's Office

Fund Source: VAWA STOP

Project Title: Specialized Domestic Violence Investigator

VAWA STOP

Period Begin: 10/1/2021 Period End: 9/30/2022

Name	Position	Computation					Non-Federal Match			Total Federal/State Funds
		Annual Salary or Hourly Rate	Type of Rate	Hours Worked	Percentage of Time	Total Project Cost	Cash	In-kind	Total Match	
Phi Pham	Domestic Violence Investigato	$ 21.93	hourly	2080	100%	$ 45,614.40	$ 11,403.60	$ -	$ 11,403.60	$ 34,210.80
						$ -			$ -	$ -
					Total(s)	$ 45,614.40	$ 11,403.60	$ -	$ 11,403.60	$ 34,210.80

Personnel Narrative

The assigned investigator, Phi Pham, will be a full-time domestic violence investigator 100% dedicated to the project. The investigator will conduct investigations, and assist victims throughout the criminal justice process. At the Hancock County Sheriff's Office, sworn law enforcement are employed to work a total of 2236 hours of straight time and 104 hours of overtime per year. With a projected 3% raise that will occur in the Fiscal Year 2022, Phi Pham will have an hourly straight time pay rate of $19.71 per hour, and an overtime rate of $29.57 per hour. Due to this, his hourly rate has been averaged out to amount to $21.93 per hour at 2080 hours per year.

B. Payroll Taxes

Description	Computation					Non-Federal Match			Total Federal/State Funds
	Type	Cost Base	Rate	% of Time	Total Project Cost	Cash	In-kind	Total Match	
FICA/SS/Medicare	FICA	$45,614.40	7.65%	100.00%	$ 3,489.50	$ 872.38		$ 872.38	$ 2,617.12
				Total(s)	$ 3,489.50	$ 872.38	$ -	$ 872.38	$ 2,617.12

Payroll Taxes Narrative

Payroll Taxes are witheld from every employee's salary and remitted to the federal government. The rate of 7.65% is applied to the entire salary.

C. Fringe Benefits

Name	Computation (Note - If Type is "Combination", describe in narrative.)					Non-Federal Match			Total Federal/State Funds
	Type	Cost Base	Rate	% of time	Total Project Cost	Cash	In-kind	Total Match	
Retirement	Retirement	Annually	$7,936.91	100.00%	$ 7,936.91	$1,984.23		$ 1,984.23	$ 5,952.68
Health Insurance	Health	Annually	$7,623.36	100.00%	$ 7,623.36	$1,905.84		$ 1,905.84	$ 5,717.52
Life	Life	Annually	$138.72	100.00%	$ 138.72	$34.68		$ 34.68	$ 104.04
Workman's Comp	Other	Annually	$1,760.72	100.00%	$ 1,760.72	$440.18		$ 440.18	$ 1,320.54
				Total(s)	$ 17,459.71	$ 4,364.93	$ -	$ 4,364.93	$ 13,094.78

Fringe Benefits Narrative

The Hancock County Sheriff's Office provides a competitive Retirement, Health Insurance, Life Insurance and Workman's Comp plan to employees to ensure long term employment. Retirement is calculated at 17.4%, Health Insurance is calculated at $317.64 per pay period, for a total of 24 pay periods, Life Insurance is calculated at $5.78 per pay period, for a total of 24 pay periods, and Workman's Comp is calculated at a percentage rate of 3.86%.

Attachment: HCSOVAWASTOPrevision (10132 : Revised FY22 VAWA-STOP Grant Money Transfer)

D. Travel - In State

Purpose of Travel	Conference & Location or Coverage area	Item	Computation (Note - If Item is "Mileage", leave "# of Staff" blank.)				Non-Federal Match			Total Federal/State Funds
			Rate or Cost	# of Staff	# of Miles or Nights/Days	Total Project Cost	Cash	In-kind	Total Match	
Conference	Conference on Crimes Agains	Other	$ 500.000	1.00	1.00	$ 500.00	$ 125.00		$ 125.00	$ 375.00
Conference	Conference on Crimes Agains	Lodging	$ 154.000	1.00	5.00	$ 770.00	$ 192.50		$ 192.50	$ 577.50
Conference	Conference on Crimes Agains	Meals	$ 56.000	1.00	5.00	$ 280.00	$ 82.50		$ 82.50	$ 197.50
Conference	Conference on Crimes Agains	Mileage	$ 2.710	1.00	45.18	$ 122.44	$ 30.61		$ 30.61	$ 91.83
Conference	Conference on Crimes Agains	Other	$ 15.000	1.00	5.00	$ 75.00	$ 18.75		$ 18.75	$ 56.25
					Total(s)	$ 1,747.44	$ 449.36	$ -	$ 449.36	$ 1,298.08

Travel - In State Narrative

Out of State travel reimbursement is being requested for the Domestic Violence Investigator to attend the 2022 Conference on Crimes Against Women in Dallas, TX in Spring of 2022. The goal of attending this conference is to improve delivery of services to victims. The 2021 program was invaluable to the investigator and continued education is essential. The first "other" item is for the cost of registration. For "Mileage", this is a projected cost for gas based off of current rates. The DV Investigator drives a 2019 Nissan Pathfinder that gets 23.5 miles per gallon. We have estimated that he will need 45.18 gallons of gas at the gas average of $2.71 per gallon. This totals to $122.44 for the trip to Dallas and back. Hotel and meal rates are based off of the federal Per Diem rates for Dallas, TX. The second "other" item is to be used for parking at the hotel, with the cost being directly taken from the conference website. According to the website, teh goal of the Conference on Crimes Against Women is to provide practical instruction, using current information, the newest ideas and most successful intervention strategies, to those professionals responsible for combating the many and varied forms of crimes against women. Some of the classes offered cover the following: Investigations, Victim Testimony, Victim Interviewing Techniques, Domestic Violence Fatality Review Teams, and more.

E. Travel - Out of State

Purpose of Travel	Conference & Location or Coverage area	Item	Computation (Note - If Item is "Mileage", leave "# of Staff" blank.)				Non-Federal Match			Total Federal/State Funds
			Rate or Cost	# of Staff	# of Miles or Nights/Days	Total Project Cost	Cash	In-kind	Total Match	
						$ -			$ -	$ -
					Total(s)	$ -	$ -	$ -	$ -	$ -

Travel - Out of State Narrative

F. Contractual

Purpose	Description	Computation						Non-Federal Match			Total Federal/State Funds
		Cost Base	Rate	Quantity	Total Budget Expense	Percentage	Total Project Cost	Cash	In-kind	Total Match	
					$ -		$ -			$ -	$ -
						Total(s)	$ -	$ -	$ -	$ -	$ -

Contractual Narrative

Attachment: HCSOVAWASTOPrevision (10132 : Revised FY22 VAWA-STOP Grant Money Transfer)

G. Commodities

Purpose	Description	Computation						Non-Federal Match			Total Federal/State Funds
		Cost Base	Rate	Quantity	Total Budget Expense	Percentage	Total Project Cost	Cash	In-kind	Total Match	
Brochures	Trifold Brochures	per item	$ 1.10	250.00	$ 275.00	100.00%	$ 275.00	$ 68.75		$ 68.75	$ 206.2
Flyers	2.5x4' flyers	per item	$ 7.50	25.00	$ 187.50	100.00%	$ 187.50	$ 46.88		$ 46.88	$ 140.6
						Total(s)	$ 462.50	$ 115.63	$ -	$ 115.63	$ 346.8

Commodities Narrative

We plan to order 250 custom trifold brochures to hand out to victims going through the criminal justice process during the course of the grant year. These brochures will include vital information about referall services, court processes and information about contacting emergency services. 25 flyers are being ordered to include information about reporting domestic violence crimes, and how to reach out for help. These are to be hung in local community service agencies during outreach. All prices have been derived from an online printing company.

H. Capital Outlay Equipment

Purpose	Description	Computation						Non-Federal Match			Total Federal/State Funds
		Cost Base	Rate	Quantity	Total Budget Expense	Percentage	Total Project Cost	Cash	In-kind	Total Match	
Laptop	Laptop for Investigator	per unit	$ 646.84	1.00	$ 646.84	100.00%	$ 646.84	$ 161.71		$ 161.71	$ 485.1
						Total(s)	$ 646.84	$ 161.71	$ -	$ 161.71	$ 485.1

Equipment Narrative

A laptop will be purchased for the Domestic Violence Investigator. In order to carry out program activities, the Domestic Violence Investigator needs a new laptop. In having this, the investigator would be able to work remotely when needed.

I. Subsidies, Loans and Grants

Purpose	Description	Computation						Non-Federal Match			Total Federal/State Funds
		Cost Base	Rate	Quantity	Total Budget Expense	Percentage	Total Project Cost	Cash	In-kind	Total Match	
					$ -		$ -			$ -	$ -
						Total(s)	$ -	$ -	$ -	$ -	$ -

Subsidies, Loans and Grants Narrative

J. Other Costs

[redacted]

Attachment: HCSOVAWASTOPrevision (10132 : Revised FY22 VAWA-STOP Grant Money Transfer)

[redacted]

Other Costs Narrative

[redacted]

J. Indirect Costs *(10% de minimis rate: enter amount from separate Indirect Cost Calculator)*

Description	Cost Base	Indirect Cost Rate	Total Federal Funds
Indirect Costs			$ -
		Total	$ -

Indirect Costs Narrative

Totals				
Non-Federal Match			Total Federal/State Grant Funds	Total Project Budget
Cash	In-kind	Total Match		
$ 17,367.61	$ -	$ 17,367.61	$ 52,052.78	$ 69,420.39

Attachment: HCSOVAWASTOPrevision (10132 : Revised FY22 VAWA-STOP Grant Money Transfer)

Budget Summary

Organization Name: Hancock County Board of Supervisors

Agency Name: Hancock County Sheriff's Office

Fund Source: VAWA STOP

Project Title: Specialized Domestic Violence Investigator

Budget Category	Budget Year 1 Federal/State Funds	Budget Year 1 Non-Federal Match	Total Project Budget
A. Personnel	$ 34,210.80	$ 11,403.60	$ 45,614.40
B. Payroll Taxes	$ 2,617.12	$ 872.38	$ 3,489.50
C. Fringe Benefits	$ 13,094.78	$ 4,364.93	$ 17,459.71
D. Travel - In State	$ 1,298.08	$ 449.36	$ 1,747.44
E. Travel - Out of State	$ -	$ -	$ -
F. Contractual	$ -	$ -	$ -
G. Commodities	$ 346.87	$ 115.63	$ 462.50
H. Equipment	$ 485.13	$ 161.71	$ 646.84
I. Subsidies, Loans and Grants	$ -	$ -	$ -
Total Direct Costs	$ 52,052.78	$ 17,367.61	$ 69,420.39
J. Indirect Costs	$ -		$ -
Total Project Costs	$ 52,052.78	$ 17,367.61	$ 69,420.39

Percent of Grant Request to Total	75%	75%
Percent of Match to Total	25%	25%
Percent Project Total	100%	100%

Attachment: HCSOVAWASTOPrevision (10132 : Revised FY22 VAWA-STOP Grant Money Transfer)

§ 45-9-131. Purchase of sidearm by retiring member of municipal or county law enforcement agency.

Upon approval of the governing authorities of the municipality or county, a member of any municipal or county law enforcement agency who retires under any state retirement system or any state-approved retirement system may be allowed to purchase as his personal property one (1) sidearm which was issued to him by the law enforcement agency from which he retired. The governing authorities of the municipality or county shall determine the amount to be paid for the firearm by the retiring member of the law enforcement agency.

SOURCES: Laws, 1995, ch. 462, § 1, eff from and after July 1, 1995.

ATTORNEY GENERAL OPINIONS

There is no fair market value requirement placed on a firearm when it is sold to a law enforcement officer who is retiring under the conditions set forth in the statute; the sale will not be considered an illegal donation if the firearm is sold for less than fair market value so long as the retirement conditions in the statute are met. Robichaux, March 10, 2000, A.G. Op. #2000-0124.

§ 45-9-133. Retention of sidearm by retiring law enforcement officer of Mississippi Department of Transportation.

Each person employed as a law enforcement officer by the Mississippi Department of Transportation who retires for superannuation or for reason of disability under the Public Employees' Retirement System shall be allowed to retain as his personal property, one (1) sidearm which was issued to such law enforcement officer.

SOURCES: Laws, 2010, ch. 550, § 2, eff from and after passage (approved Apr. 28, 2010.)

DOCKET OF DEADLY WEAPONS SEIZED

SEC.
45-9-151. Docket of deadly weapons seized.

§ 45-9-151. Docket of deadly weapons seized.

(1) Every law enforcement agency of the state or of any political subdivision thereof shall maintain a docket which shall contain a record of all deadly weapons that are seized by employees of such law enforcement agency. Such docket shall include the name of the arresting officer, the date of the arrest, the charge upon which the seizure was based, the name of the person from whom such deadly weapon was seized, the physical description of the deadly weapon, the serial number, if any, of the deadly weapon, and the chain of custody of the deadly weapon.

Attachment: Purchase a duty Weapon (10089 : Remove Mark Alison's duty weapon from inventory)

AT&T

DIRECTV for Business Summary

DIRECTV for Business Overview

- BUSINESS SELECT™ PACK
- 8 HD Receivers
- Bonus! First TV Access Fee on us for 24 months
- $100 Closing Offer
- NFL SUNDAY TICKET MID-SEASON

Total Cost*

Below is a snapshot of what your DIRECTV for Business costs could be. Refer to the Quote Summary page for cost breakdown details.

Base Package	$74.99/r
Equipment	$49.00/r
Months 1-24	**$123.99/n**
Base Package	$74.99/r
Equipment	$56.00/r
Month 25+	**$130.99/n**
Hardware	$396.(
One-Time Cost	**$396.(**
$100 Closing Offer***	*-$100.*
One-Time Credits	***-$100.(***

* Excluding applicable taxes and fees.
** From month 26 onward, refer to current rack rate pricing (subject to change at any time) + TV Access Fees. Sports packages renew every 12 montl at the then prevailing rate unless otherwise canceled by customer.
*** **$100 Bill Credit Offer:** Offer ends 12/31/21. Requires new 24-mo. agmt. Credit will be issued to the customer's account in the second month.

DIRECTV for Business Details

Base Package

BUSINESS SELECT™ PACK

Details

- Original Value: $74.99/month

Base Package Cost

BUSINESS SELECT™ PACK	$74.99/n

Equipment Cost

8 HD Receiver Access Fees at $7/each

Attachment: Direct TV Quote (10105 : Direct TV 24-month quote for Sheriff's Office)

Bonus! First TV Access Fee on us for 24 months

Total Equipment Cost $49.00/mo

One-Time Hardware Cost

4 HD Receivers at $99.00 each	Include
4 Additional HD Receivers at $99.00 each	$396.0
Delivery & Handling	$19.9
Total One-Time Hardware Cost	**$415.9**

One-Time Credits

$100 Closing Offer	*-$100.0*

Months 1-24	$123.99/m
Month 25+	$130.99/m
One-Time Credit	*-$100.0*

Note: Installation charges may apply based on customer selection of other packages not featured.
* Refer to current rack (rack rate pricing subject to change at anytime) + TV Access Fees.

Sports Package

FCO 1-50

NFL SUNDAY TICKET MID-SEASON Include

Offers end 1/22/22. ALL DIRECTV OFFERS REQUIRE 24-MO. TV AGREEMENT. EARLY CANCELLATION FEE OF UP TO $20/MO. FOR EACH MONTH REMAININ(ON AGMT. ADD'L FEES APPLY. New approved commercial customers only. Credit card req'd (except MA & PA). Regional Sports Network (RSN) fee applies in certain markets.

PRIVATE/BUSINESS BASE PACKAGE OFFERS : Offers end 1/22/22. To receive the promotional price, a 24/mo. agreement is required. After 12 or 24 mos., then-prevailing rate for base package applies (currently: $74.99/mo. for BUSINESS SELECT PACK; $94.99/mo. for BUSINESS ENTERTAINMENT PACK, and $133.99/mo. for BUSINESS XTRA PACK) unless canceled or changed by customer prior to end of the promotional period.

PRIVATE/BUSINESS HARDWARE OFFER : Programming agreement, as defined by customer's commercial programming rate card, required. Offer available to new commercial customers in commercial structures no more than three stories high. No single-family residences allowed. Business Viewing: new BUSINESS XTRA PACK, BUSINESS ENTERTAINMENT PACK and BUSINESS SELECT PACK customers are eligible for up to four HD Receivers Private Viewing: new BUSINESS XTRA PACK, BUSINESS ENTERTAINMENT PACK and BUSINESS SELECT PACK customers are eligible for any combination of up to four HD or two HD DVRs. DVR Service ($15/mo.) required for DVR and HD DVR equipment. Make and model of system at DIRECTV's sole discretion. Offer void where prohibited or restricted. **DIRECTV SVC TERMS: Subject to terms of DIRECTV Comm**

Attachment: Direct TV Quote (10105 : Direct TV 24-month quote for Sheriff's Office)

Agreement. Add'l fees & Terms : Regional Sports Network (RSN) fee of up to $6.00 applies in certain markets for BUSINESS XTR Fees are updated biannually based on the presence of RSNs and/or Collegiate-In-Market programming in applicable ZIP codes. Busines Access Fees of $7/mo. each apply for 1st - 9th receivers; $4/mo. each for 10th - 21st receivers; $2/mo. each for 22nd and each additional receiver. Private TV Access Fees of $7/mo. for the first and each additional receiver. $19.95 Handling and Delivery fee may apply. Taxes not included. Programming, pricing, terms and conditions subject to change at any time. **Installation** : Standard commercial installation included.. Complex/custom installation extra. Applicable use tax adjustment may apply on retail value of installation. Visit **directv.com/legal** or call for details. To access HD programming, HD equipment required. Number of HD channels based on package selection. Eligibility for local channels base on service address. Not all networks available in all markets. All DIRECTV Receivers must be continuously connected to the same land-based phone line or the Internet.

SHOWTIME Offer, Private Viewing only: After 3 mos., services automatically continue at then prevailing rate (currently $19.99/mo.) unless changed/canceled.

EPIX® Offer, Private Viewing only: After 3 mos., service automatically continues at then-prevailing rate (currently $7.99/mo.) unless changed/canceled.

ABP OFFER : New customers who subscribe to BUSINESS SELECT PACK or above with 24-mo. agmt. and enroll in Auto Bill Pay at time of sale will receive $20/mo. bill credit for 24 mos. Credits will begin in one to two bill cycles. After 24 mos. the credit will end and services will automatically continue at the then-prevailing rate.

2021 NFL SUNDAY TICKET MID-SEASON OFFER: In order to receive NFL SUNDAY TICKET, customers must subscribe to a commercial base programming package. New NFL SUND TICKET subscribers must order by 12/09/21 and activate by 01/09/22 to be eligible for the 1-pay option. NFL SUNDAY TICKET price based on Fire Code Occupancy (FCO). The remaining balance of NFL SUNDAY TICKET will be charged to customer's account in the event of early disconnect. NFL SUNDAY TICKET consists of all live out-of-market NFL games (based on customer's service address) broadcast on FOX and CBS. However, games broadcast by your local FOX or CBS affiliate, will not be available in NFL SUNDAY TICKET. Other conditions apply LIMIT ONE NFL SUNDAY TICKET OFFER PER ACCOUNT. Offer void where prohibited or restricted. **NFL SUNDAY TICKET subscription will automatically continue in 2022 ar each season thereafter at then prevailing rate provided that DIRECTV still carries these services at the time of renewal and unless customer calls 1-888-388-4249 to cancel prior to start of season.** Subscription cannot be canceled (in part or in whole) after the start of the season and subscription fee cannot be refunded. Commercial locations require an appropriate licensee agreement.

$7 OFF/MO. FOR 24 MOS. OFFER: Offer ends 1/22/22. New customers only. Requires activation of COMMERCIAL BASIC PLUS, BUSINESS SELECT PACK, BUSINESS ENTERTAINMENT PACK, BUSINESS XTRA PACK, or COMERCIAL OPTIMO MAS PACK with a 24-month agreement. DIRECTV will credit th new customer's account $7/mo. for 24 mos. Credits will begin in one to two bill cycles. After 24 mos. the credit will end and services will automatically continue at the then-prevailing rate (currently $7/mo.). May not be combined with other promotional offers on same services and ma be modified or discontinued at any time without notice.

Regional Sports Network fee is not charged in certain markets.

©2021 DIRECTV. DIRECTV and all other DIRECTV marks are trademarks of DIRECTV, LLC. All other marks are the property of their respective owners.

This information is provided to you 'as is' and for informational purposes only. The rate(s) quoted above are estimates of the monthly charges for the identified plans (which may include, subject to availability/eligibility, certain contractual discounts - see applicable business agreement for details) and are based on information provided by the customer. Actual savings, if any, and costs may vary. AT&T disclaims all warranties including but not limited to, implied warranties of merchantability or fitness for a particular purpose. In no event shall AT&T be liable for any damages relatir to the use or results of the calculator. Rates are for the identified plans only, and do not include additional devices, features or services. Rates ma change and do not include taxes, fees, overage charges and surcharges. Activation fee, additional deposits and other restrictions may apply. Mobil Share plan unlimited talk and text for phones only.

Installment plans require qualifying credit & wireless service plan (voice & data for smartphones, data for tablets). Tax due at sale. If service cancelled, device balance is due.

©2021 AT&T Intellectual Property. All Rights Reserved. AT&T, Globe logo, DIRECTV, and all other DIRECTV marks contained herein are trademarks of AT&T Intellectual Property and/or AT&T affiliated companies. All other marks are the property of their respective owners.

AT&T Mobility, 1055 Lenox Park Blvd., Atlanta, GA 30319-5309, United States of America.

Attachment: Direct TV Quote (10105 : Direct TV 24-month quote for Sheriff's Office)

Five Stages of Interview & Interrogation Techniques

Why Attend?

Most experienced interviewers know and realize if an admission is obtained from a suspect, that admission or statement will more than likely be challenged in court. Over the last few years, well known Interview & Interrogation Techniques have come under the microscope of criminal defense attorneys regarding the tactics used. Cases in both the United States and Canada are being thrown out due to some of these tactics.

Five Stages of Successful Interview Techniques has been designed to train individuals to conduct interviews following a structured interview approach. This process will teach the attendees how to learn better listening skills which in turn will result in obtaining more relevant information.

Five Stages of Successful Interview Techniques has been designed by an individual who has been conducting professional structured interviews for over 35 years. The principal instructor and creator of this course still actively conducts real life interviews on a regular basis. He conducts interviews for both law enforcement agencies and criminal defense attorneys which provides a unique insight to the world of interviewing.

The information taught in the ***Five Stages of Successful Interview Techniques*** will demonstrate to the attendees the importance of having patience and learning how to listen to the subject. The attendees will be taught how to obtain information, statements and confessions which will withstand a court challenge.

During the course of instruction, videos of interviews that the instructor has personally conducted will be used for training purposes. It should be noted that since these training tapes are real life situations, some of the material will be sensitive in nature.

Who Should Attend?

• Investigators • Detectives • Patrol Officers • Loss Prevention • Judicial Investigators • Intelligence Officers • Background Investigators • Probation Officers • Parole Officers • Polygraph Examiners

Legal and Liability Risk Management Institute
700 N. Carr Rd., # 595
Plainfield, IN 46168

Phone: 317-386-8325
Fax: 317-386-8228

Visit us on the Web at:
www.llrmi.com

January 11, 12 & 13, 2022 • Hammond, Louisiana

Legal & Liability Risk Management Institute

Sponsored By:
Hammond Police Department
Hammond, Louisiana

James R. Alsup, *Director*

Training Seminar

Five Stages of Interview & Interrogation Techniques

Instructor:
Daniel E. Sosnowski

FBINAA 2021 Strategic Alliance

January 11, 12 & 13, 2022
Hammond, Louisiana
Register On-Line At: www.llrmi.com

FBINAA 2021 Strategic Alliance

Attachment: 20211202165504 (10157 : Class for Christopher Sholar)

Five Stages of Interview & Interrogation Techniques

Course Objectives:

Traits of Deception: Identify 18 traits researchers have identified which would challenge seasoned interviewers regarding detecting deception.

Types of Denial: Understanding reasons why and how people lie will assist the interviewer in developing information which can be used in the Review & Resolution Stage.

Basic Interview Theories: Simple theories will be explained and discussed which will allow the interviewer to understand interview concepts. These concepts will include Typical Interview Faux Pas, Setting Up the Room and Case Preparation.

Rapport Building: Learning How To Be A Good Listener will help establish empathy which is a crucial building block of rapport.

Five Stages of Successful Interviews: These stages will allow the interviewer to learn and develop a better formula of interviewing all suspects.

Analytical Disclosure Dialogue: These key critical questions will reveal answers which will allow the interviewer to analyze responses to these questions. The responses then can be categorized as being typically acceptable or unacceptable responses.

Improving Listening Skills: Listening is an essential part of communication and is different from hearing. Being a good and patient listener will assist the interviewer to become more effective.

Assessing Verbal Responses: The key to successful interviews is to unlock what the person is saying in response to critical questions in addition to listening to the person's facts and circumstances surrounding the case.

Assessing Non-Verbal Behaviors: Recent research has shown that interviewers are being mislead by non-verbal behavior. This area will focus on how to use observable body language to the benefit of the interviewer.

Seminar Agenda

Five Stages of Interview & Interrogation Techniques

January 11, 12 & 13, 2022 • Hammond, Louisiana

Tuesday, January 11, 2022

8:00 a.m. – 8: 30 a.m.	**Registration**
8:30 a.m. – 12:00 p.m.	**Introductions**
	Setting Up the Room
	Forms of Denial
	• Reasons Why People Lie • Types of Denial
	Ingredients of Good Liars
	•18 Traits of Lying
	Rapport Building
12:00 p.m. – 1:00 p.m.	**Lunch (On Your Own)**
1:00 p.m. – 5:00 p.m.	**5 Stages of Successful Interviews**
	• Introduction Stage, Recounting Stage, Probing Stage • Analytical Disclosure • Review & Resolution, Closing Stage

Wednesday, January 12, 2022

8:00 a.m. – 12:00 p.m.	**5 Stages of Successful Interviews** *(Cont.)*
12:00 p.m. – 1:00 p.m.	**Lunch (On Your Own)**
1:00 p.m. – 5:00 p.m.	**Improving Listening Skills**
	• Analytical Disclosure Dialogue • Assessing Verbal Responses

Thursday, January 13, 2022

8:00 a.m. – 12:00 p.m.	**Assessing Non-Verbal Responses**
12:00 p.m.	**Certificate Presentation**

Cut Along Dotted Line

3 Ways to Register for a Seminar!

Ways to Register

1. ***Register Online:*** www.llrmi.com
2. ***Fax Form: 317-386-8228***
3. ***Mail Form*** to:

Legal and Liability Risk Management
700 N. Carr Rd., # 595
Plainfield, Indiana 46168

Federal ID: 81-0692135

If you have any questions please call

317-386-8325

Upon receiving your registration we will send an invoice to the department or agency.

Checks, Claim Forms, Purchase Orders should be made payable to: LLRMI

Seminar Title: Five Stages of Interview & Interrogation Techniques

Seminar ID #15656

Instructor: Daniel E. Sosnowski

Seminar Location: Hammond/Tangipahoa Training Center
47038 Conrad Anderson Drive
Hammond, Louisiana 70401

When: January 11, 12 & 13, 2022

Registration Time: 8:00 a.m. (January 11, 2022)

Note: To receive special room rates, please identify yourself with **Group Code: INT**

Hotel Reservations: **Holiday Inn - Hammond**
1819 Southwest Railroad Avenue
Hammond, Louisiana 70403
1-888-211-9874
$96.00 King/Queen (plus tax) (Rate Includes Breakfast)

Registration Fee $325.00 Includes Five Stages of Interview and Interrogation Techniques, **Printed Training Manual** and Certificate of Completion.

Names of Attendees 1. Christopher Dunn Sholar

2. _____

3. _____

4. _____

Agency Hancock County Sheriff Office

Invoice To Attn: _____
(Must Be Completed)

Address 8450 Highway 90

City Bay St Louis **State** MS **Zip** 39520

Email CSholar@co.hancock.ms.us

Phone 228 216 4175 **Fax** 228-586-1636

Attachment: 20211202165504 (10157 : Class for Christopher Sholar)

Form **W-9**
(Rev. October 2018)
Department of the Treasury
Internal Revenue Service

Request for Taxpayer Identification Number and Certification

▶ **Go to *www.irs.gov/FormW9* for instructions and the latest information.**

Give Form to the requester. Do not send to the IRS.

Print or type. See **Specific Instructions** on page 3.

1 Name (as shown on your income tax return). Name is required on this line; do not leave this line blank.

Law Enforcement Risk Management Group, Inc

2 Business name/disregarded entity name, if different from above

Legal and Liability Risk Management Institute

3 Check appropriate box for federal tax classification of the person whose name is entered on line 1. Check only **one** of the following seven boxes.

☐ Individual/sole proprietor or single-member LLC ☐ C Corporation ☑ S Corporation ☐ Partnership ☐ Trust/estate

☐ Limited liability company. Enter the tax classification (C=C corporation, S=S corporation, P=Partnership) ▶ _____

Note: Check the appropriate box in the line above for the tax classification of the single-member owner. Do not check LLC if the LLC is classified as a single-member LLC that is disregarded from the owner unless the owner of the LLC is another LLC that is **not** disregarded from the owner for U.S. federal tax purposes. Otherwise, a single-member LLC that is disregarded from the owner should check the appropriate box for the tax classification of its owner.

☐ Other (see instructions) ▶

4 Exemptions (codes apply only to certain entities, not individuals; see instructions on page 3):

Exempt payee code (if any) _____

Exemption from FATCA reporting code (if any) _____

(Applies to accounts maintained outside the U.S.)

5 Address (number, street, and apt. or suite no.) See instructions.

700 N. Carr Road, #595

Requester's name and address (optional)

6 City, state, and ZIP code

Plainfield, IN 46168

7 List account number(s) here (optional)

Part I Taxpayer Identification Number (TIN)

Enter your TIN in the appropriate box. The TIN provided must match the name given on line 1 to avoid backup withholding. For individuals, this is generally your social security number (SSN). However, for a resident alien, sole proprietor, or disregarded entity, see the instructions for Part I, later. For other entities, it is your employer identification number (EIN). If you do not have a number, see *How to get a TIN*, later.

Note: If the account is in more than one name, see the instructions for line 1. Also see *What Name and Number To Give the Requester* for guidelines on whose number to enter.

Social security number

			–			–				

or

Employer identification number

8	1	–	0	6	9	2	1	3	5

Part II Certification

Under penalties of perjury, I certify that:

1. The number shown on this form is my correct taxpayer identification number (or I am waiting for a number to be issued to me); and
2. I am not subject to backup withholding because: (a) I am exempt from backup withholding, or (b) I have not been notified by the Internal Revenue Service (IRS) that I am subject to backup withholding as a result of a failure to report all interest or dividends, or (c) the IRS has notified me that I am no longer subject to backup withholding; and
3. I am a U.S. citizen or other U.S. person (defined below); and
4. The FATCA code(s) entered on this form (if any) indicating that I am exempt from FATCA reporting is correct.

Certification instructions. You must cross out item 2 above if you have been notified by the IRS that you are currently subject to backup withholding because you have failed to report all interest and dividends on your tax return. For real estate transactions, item 2 does not apply. For mortgage interest paid, acquisition or abandonment of secured property, cancellation of debt, contributions to an individual retirement arrangement (IRA), and generally, payments other than interest and dividends, you are not required to sign the certification, but you must provide your correct TIN. See the instructions for Part II, later.

Sign Here | **Signature of U.S. person** ▶ [signature] **Date** ▶ December 1, 2021

General Instructions

Section references are to the Internal Revenue Code unless otherwise noted.

Future developments. For the latest information about developments related to Form W-9 and its instructions, such as legislation enacted after they were published, go to *www.irs.gov/FormW9*.

Purpose of Form

An individual or entity (Form W-9 requester) who is required to file an information return with the IRS must obtain your correct taxpayer identification number (TIN) which may be your social security number (SSN), individual taxpayer identification number (ITIN), adoption taxpayer identification number (ATIN), or employer identification number (EIN), to report on an information return the amount paid to you, or other amount reportable on an information return. Examples of information returns include, but are not limited to, the following.

- Form 1099-INT (interest earned or paid)
- Form 1099-DIV (dividends, including those from stocks or mutual funds)
- Form 1099-MISC (various types of income, prizes, awards, or gross proceeds)
- Form 1099-B (stock or mutual fund sales and certain other transactions by brokers)
- Form 1099-S (proceeds from real estate transactions)
- Form 1099-K (merchant card and third party network transactions)
- Form 1098 (home mortgage interest), 1098-E (student loan interest), 1098-T (tuition)
- Form 1099-C (canceled debt)
- Form 1099-A (acquisition or abandonment of secured property)

Use Form W-9 only if you are a U.S. person (including a resident alien), to provide your correct TIN.

If you do not return Form W-9 to the requester with a TIN, you might be subject to backup withholding. See What is backup withholding, *later.*

Attachment: 20211202165504 (10157 : Class for Christopher Sholar)

HANCOCK COUNTY SHERIFF'S OFFICE

ATTESTATION OF INMATE MEALS SERVED

November 2021
Month Of

Pursuant to Mississippi § 19-25-74, I hereby provide the following attestation as to the number of meals served to the inmate population incarcerated in the Hancock County Adult Detention Center for the month of November 2021, which is supported by an accompanying meal log which has been properly filed with the County Administrator.

Summary of Meals Provided

Total Breakfast Meals Served ↳ Served at 4 a.m. daily.	6462
Total Lunch/Dinner Meals Served ↳ Served at 11 a.m. daily.	6429
Total Supper Meals Served ↳ Served at 4 p.m. daily.	6366
Total Additional Inmate Worker Meals Served	3336
Total Additional Special Diet Meals Served ↳ Medically Ordered, Pregnant Inmates, Pre-Booked Inmates	357
Grand Total All Meals Served	22,950

ATTESTED, this the 01 day of December, 2021.

Respectfully Submitted,

Clayton Richard "Ricky" Adam
Sheriff
Hancock County, Mississippi

Attachment: Meals Served in November 2021 (10114 : Spread November 2021 inmate meal log)

Jimmie Ladner, Jr.
Hancock County
Tax Assessor / Collector

Post Office Box 2428
Bay St. Louis, MS 39521-2428
Toll Free - 1.888.409.6651
FAX - 228.466.6239

Phone Numbers:
COLLECTOR - 228.467.1669
ASSESSOR - 228.467.5727
APPRAISAL - 228.467.0130

To: Hancock County
Board of Supervisors

Date: December 6, 2021

1. Request the following to be spread on the board minutes.
   a) Request to spread on the Board minutes the Increase/Decrease application for October, 2021 and November 2021.

2. Request the following to be approved by the Board of Supervisors.
   a) Request Board Approval to change the fee for an established beer manufacture to $50.00 per year for Privilege License in accordance with section 27-71-303.
   b) Request the Board of Supervisors to approve the attached voided tax sale.

3. General discussion.

If my staff or I can be of any assistance to you please feel free to call.

Sincerely,

Jimmie Ladner, Jr.
Hancock County
Assessor/Tax Collector

Attachment: Increase Decrease for Oct. (10135 : Increase/Decrease in Assessment)

Form 60-607 (Rev 6/99)
Formerly 71-027

NOTICE TO INCREASE THE ASSESSMENT OF REAL/PERSONAL PROPERTY

STATE OF MISSISSIPPI **COUNTY OF HANCOCK**

Assessed to **SEE ATTACHED REPORT.**

In _____ Road District _____ School District_____ Municipality _____

To the Board of Supervisors of Hancock County, Mississippi:

Now comes Jimmie Ladner, Jr. and gives notice as required by Section 27-35-147, Code of 1972, that the assessment of the property herein described should be increased; the said property being assessed on the **Personal Property** Assessment Roll of said County.

The undersigned recommends that the assessment of the said property should be INCREASED as shown below:

Page	Line	Parcel Number	Land Value	Improvements	Total Value	Total Increase
						268,704

Reason for increase: **SEE ATTACHED LIST**
Witness my signature this the 6th day of December, 2021.

_____ _____ ASSESSOR/TAX COLLECTOR
(Signature of Officer) (Title of Officer)

Acceptance by Tax Payer: _____ Date: _____

And it affirmatively appearing to this board:

1. That the Clerk of this Board has given the required notice to said owner to the last known address, by mail, more than ten days before this meeting, as directed by the Order of this Board; and who appeared an presented objections (or failed to appear);
2. That the said owner has, in writing, agreed to the increase, waived notice, entered appearance before this Board and requested that the assessment be made final;

And the Board having heard the evidence, and carefully considered the same, and being satisfied that the said assessment should be increased, as herein set forth;

IT IS, THEREFORE, ORDERED AND ADJUDGED by this Board that an increase in the said original assessment be and is hereby made ad finally approved as follows:

The amount at Page ____, Line ____, be increased from $_____to $_____.

IT IS FURTHER ORDERED, that the Clerk of this Board is hereby directed and commanded to certify two copies of this order to the Department of Revenue, as required by Section 27-35-149.

ORDERED AND ADJUDGED the 6TH day of December, 2021.

_____
President of the Board

CLERK'S CERTIFICATE

I, Timothy A. Kellar, Clerk of the Board of Supervisors of Hancock County, State of Mississippi, do hereby certify that the foregoing is a true and correct transcript of an order of said Board of Supervisors, passed on the 6TH day of December, 2021 as the same appears on Page ____ of Minute Book_____ of said Board, now on file in the office of said Clerk in the City of Bay St. Louis of Hancock in said County.

Witness my hand and official seal this the 6TH day of December, 2021.

_____ by: _____
Clerk of the Board of Supervisors of Said County

Attachment: Increase Decrease for Oct. (10135 : Increase/Decrease in Assessment)

Form 60-605 (Rev. 6/99)
Formerly 71-026

PETITION FOR REDUCTION OF ASSESSMENT

Property of **SEE ATTACHED REPORT** School Dist. _____ Road Dist. _____

STATE OF MISSISSIPPI
COUNTY OF HANCOCK

Now comes Jimmie Ladner, Jr. and applies for a reduction in the assessments against the petitioners on the **REAL/PERSONAL PROPERTY** Assessment Roll for the year **2021.**

PER ATTACHED FORM 60-606 **TOTAL: 430,020**

AFFIDAVIT FOR CHANGE

STATE OF MISSISSIPPI
COUNTY OF HANCOCK

Page	Line	Parcel Land	Improvement	Total Value	Change

Owner _____ Reason for Change **SEE ATTACHED REPORT**

Application is hereby made by, or on behalf of, the taxpayer named for change or reduction of assessment, and the parties signed below swear to and certify that all facts stated are true.

AFFIANT TAX PAYER

Witness my signature this the 6TH day of December, 2021.

TAX ASSESSOR _____

STATE OF MISSISSIPPI
COUNTY OF HANCOCK

ORDER

It appearing to the Board of Supervisors from evidence, both oral and documentary, offered in support of said application that the assessment should be changed or reduced;

IT IS, THEREFORE, ORDERED by the Board of Supervisors of Hancock County, Mississippi, that a total reduction of the assessment on said roll of $ _____ and said changes being for the tax year **2021.**

IT IS FURTHER ORDERED that the Clerk of this Board certify two copies of this order to the Department of Revenue. The Clerk of this Board is hereby authorized and directed to change the Original Assessment Roll in his office, and the Tax Collector of this County is hereby authorized and directed to change the copy in his possession to conform with the provisions of this order, and the Tax Collector be given the proper credit therefor, including district taxes, and Homestead Exemption, if any be adjusted.

ORDERED AND ADJUDGED THIS THE 6th day of December, 2021.

_____
President of Board of Supervisors

CLERK'S CERTIFICATE

I, Timothy A. Kellar, Clerk of the Board of Supervisors of HANCOCK COUNTY, State of Mississippi, do hereby certify that the foregoing is a true and correct transcript of an order of said Board of Supervisors, passed on the 4th day of October, 2021 as the same appears on Page _____ of Minute Book _____ of said Board, now on file in the office of said Clerk in the City of Bay St. Louis of Hancock in said County.

Witness my hand and official seal, this the 6th day of December, 2021.

_____
Clerk of the Board of Supervisors of said County

Attachment: Increase Decrease for Oct. (10135 : Increase/Decrease in Assessment)

DATE: 11/02/2021
TIME: 14:54:41

HANCOCK COUNTY
BOARD ORDER CHANGES FOR:
10/01/2021 THROUGH 10/31/2021

PARCEL NUMBER	PROPERTY OWNER NAME		LAND VALUE	IMP VALUE	TOTAL VALUE
012 -0-04-005.001	PARKER CHERYL J		1,350	3,721	5,071
			1,350	3,721	5,071
		NO VALUE CHANGE	0	0	0
013 -0-05-006.001	SAUCIER BRONSON		1,948	4,140	6,088
			1,948	4,140	6,088
		NO VALUE CHANGE	0	0	0
014 -0-18-006.000	WEAVER JOSEPH D		8,079	562	8,641
			5,829	562	6,391
		REDUCED VALUE	2,250-	0	2,250-
015 -0-15-003.000	LADNER ESTUS L		3,246	13,036	16,282
			3,246	13,036	16,282
		NO VALUE CHANGE	0	0	0
024 -0-19-014.001	FLEMING JERRY C ETUX		5,219	28,752	33,971
			5,219	28,752	33,971
		NO VALUE CHANGE	0	0	0
027T-0-26-017.000	JOHNSON PHILLIP L ETUX		1,412	8,089	9,501
			1,412	8,089	9,501
		NO VALUE CHANGE	0	0	0
028 -0-27-010.000	LEE ROLAND JR ETUX		3,274	21,558	24,832
			3,274	21,558	24,832
		NO VALUE CHANGE	0	0	0
029 -0-29-027.000	SPELL LESLIE C		2,775	10,596	13,371
			2,775	10,596	13,371
		NO VALUE CHANGE	0	0	0
029 -0-32-029.001	RUIZ JOSEPH A		3,525	17,367	20,892
			3,525	17,367	20,892
		NO VALUE CHANGE	0	0	0
036 -0-23-029.000	BENJAMIN ALBERT E ETUX		2,475	7,464	9,939
			2,475	7,464	9,939
		NO VALUE CHANGE	0	0	0
036 -0-23-038.013	BLACK DIAMOND HOLDING LLC		5,691	53,739	59,430
			3,291	52,896	56,187
		REDUCED VALUE	2,400-	843-	3,243-
041S-2-01-058.000	TASTET JACOB T		2,484	3,476	5,960
			2,484	3,476	5,960
		NO VALUE CHANGE	0	0	0
042 -0-04-014.002	PRINCE JEWEL A		2,475	8,869	11,344
			2,475	8,869	11,344
		NO VALUE CHANGE	0	0	0
043 -0-05-020.000	LONADIER DARYL W		4,107	8,746	12,853
			4,107	8,746	12,853
		NO VALUE CHANGE	0	0	0

Attachment: Increase Decrease for Oct. (10135 : Increase/Decrease in Assessment)

DATE: 11/02/2021
TIME: 14:54:41

HANCOCK COUNTY
BOARD ORDER CHANGES FOR:
10/01/2021 THROUGH 10/31/2021

PARCEL NUMBER	PROPERTY OWNER NAME		LAND VALUE	IMP VALUE	TOTAL VALUE
043T-0-06-037.000	WILLIAMS JAMES A ETAL		1,459	6,722	8,181
			1,459	6,722	8,181
		NO VALUE CHANGE	0	0	0
043T-0-06-046.000	WALTERS RITA A		2,166	3,961	6,127
			2,166	3,961	6,127
		NO VALUE CHANGE	0	0	0
043T-0-06-047.000	WALTERS RITA A		2,305	0	2,305
			2,305	0	2,305
		NO VALUE CHANGE	0	0	0
043U-0-07-024.000	RYAN GARY		1,404	4,207	5,611
			1,404	4,207	5,611
		NO VALUE CHANGE	0	0	0
044 -0-17-043.000	MICELI TERRELL A JR		3,933	63,114	67,047
			3,933	56,471	60,404
		REDUCED VALUE	0	6,643-	6,643-
044 -0-18-020.001	SMITH REBECCA L KEYPUNCH ERROR		3,834	43,156	46,990
			3,834	33,298	37,132
		REDUCED VALUE	0	9,858-	9,858-
044 -0-19-006.015	WOLFE PAMELA J		3,601	13,226	16,827
			3,601	13,226	16,827
		NO VALUE CHANGE	0	0	0
044 -0-20-008.006	OWENS JAMES		2,738	12,844	15,582
			2,738	12,844	15,582
		NO VALUE CHANGE	0	0	0
048 -0-28-013.000	FERRILL JACK ETUX		3,182	9,197	12,379
			3,182	9,197	12,379
		NO VALUE CHANGE	0	0	0
051 -0-02-047.002	PETERSON KELVIN R		1,650	10,365	12,015
			1,650	10,365	12,015
		NO VALUE CHANGE	0	0	0
053 -0-08-011.000	LIEBIG NEYSA C NECAISE		2,905	6,618	9,523
			2,905	6,618	9,523
		NO VALUE CHANGE	0	0	0
056 -0-13-012.001	CANDEBAT ERICA M		3,657	10,007	13,664
			3,657	10,007	13,664
		NO VALUE CHANGE	0	0	0
056 -0-24-009.000	NECAISE ROCHELLE C		2,031	6,996	9,027
			2,031	6,996	9,027
		NO VALUE CHANGE	0	0	0
058 -0-27-033.000	NECAISE FRANKIE D ETUX		5,125	78,005	83,130
			5,125	78,005	83,130
		NO VALUE CHANGE	0	0	0

Attachment: Increase Decrease for Oct. (10135 : Increase/Decrease in Assessment)

DATE: 11/02/2021
TIME: 14:54:41

HANCOCK COUNTY
BOARD ORDER CHANGES FOR:
10/01/2021 THROUGH 10/31/2021

PARCEL NUMBER	PROPERTY OWNER NAME	LAND VALUE	IMP VALUE	TOTAL VALUE
058 -0-33-008.000	POYADOU ROBERT C II ETUX	3,263	2,110	5,373
		3,263	2,110	5,373
	NO VALUE CHANGE	0	0	0
059 -0-32-005.011	FARRIOR GEORGE ETUX	1,650	8,235	9,885
		1,650	8,235	9,885
	NO VALUE CHANGE	0	0	0
062 -0-10-019.001	WALL RICHARD A ETUX	2,194	7,547	9,741
		2,194	7,547	9,741
	NO VALUE CHANGE	0	0	0
063 -0-06-008.000	NECAISE RUSSELL A	4,894	8,540	13,434
		4,894	8,540	13,434
	NO VALUE CHANGE	0	0	0
063 -0-07-014.004	GLASS BROOKE N ETAL	2,652	20,189	22,841
		2,350	20,189	22,539
	REDUCED VALUE	302-	0	302-
063 -0-07-014.006		0	0	0
		237	0	237
	ADDED VALUE	237	0	237
064 -0-20-015.000	PIAZZA GLYNNIS L ETAL	1,350	11,319	12,669
		1,350	11,319	12,669
	NO VALUE CHANGE	0	0	0
065 -0-15-018.000	BENNETT LENA GARRIGA ETVIR	8,837	19,409	28,246
		5,087	19,409	24,496
	REDUCED VALUE	3,750-	0	3,750-
065U-0-21-022.000	WILLIAMSON MICHAEL S TRUSTEE (LIFE EST)	1,050	2,561	3,611
		1,050	2,561	3,611
	NO VALUE CHANGE	0	0	0
065U-0-21-192.000	SELF LINDA R	3,225	5,712	8,937
		3,225	5,712	8,937
	NO VALUE CHANGE	0	0	0
066 -0-23-017.008	MIZELL ETTA M O	4,054	20,620	24,674
		4,054	18,796	22,850
	REDUCED VALUE	0	1,824-	1,824-
066 -0-24-025.002	MAUFFRAY ANN W	3,438	22,733	26,171
	OVER 65 H.S VALUE SHOULD BE FROZEN	3,438	20,767	24,205
	REDUCED VALUE	0	1,966-	1,966-
067 -0-25-018.000	WARD CHARLES R ETUX	6,269	24,448	30,717
		6,269	24,448	30,717
	NO VALUE CHANGE	0	0	0
067D-0-26-020.000	HAUZE JESSE ETUX	2,500	30,831	33,331
	KEYPUNCH ERROR	2,500	27,817	30,317
	REDUCED VALUE	0	3,014-	3,014-

Attachment: Increase Decrease for Oct. (10135 : Increase/Decrease in Assessment)

DATE: 11/02/2021
TIME: 14:54:41

HANCOCK COUNTY
BOARD ORDER CHANGES FOR:
10/01/2021 THROUGH 10/31/2021

PARCEL NUMBER	PROPERTY OWNER NAME		LAND VALUE	IMP VALUE	TOTAL VALUE
067D-0-26-063.000	KREGER PETER N ETUX		1,800	15,776	17,576
			1,800	15,776	17,576
		NO VALUE CHANGE	0	0	0
067E-2-26-097.000	PRIEST BRYANT E		1,200	11,007	12,207
			1,200	11,007	12,207
		NO VALUE CHANGE	0	0	0
067F-1-26-100.000	SHIYOU RONALD H JR ETUX		600	5,299	5,899
			600	5,299	5,899
		NO VALUE CHANGE	0	0	0
067F-1-26-166.000	FLATEN KEN A		900	6,890	7,790
			900	6,890	7,790
		NO VALUE CHANGE	0	0	0
067F-2-26-051.000	REED ANN S ETVIR		3,600	25,042	28,642
			3,600	25,042	28,642
		NO VALUE CHANGE	0	0	0
067F-2-26-117.000	DRENNAN FREDRICK D ETAL		5,400	34,567	39,967
			2,400	35,016	37,416
		REDUCED VALUE	3,000-	449	2,551-
067H-2-25-394.000	LANGHAUSER LINDA D B		1,013	22,047	23,060
			1,013	22,047	23,060
		NO VALUE CHANGE	0	0	0
067K-1-36-136.000	MALM BEVERLY J		1,800	16,012	17,812
			1,800	16,012	17,812
		NO VALUE CHANGE	0	0	0
067N-1-35-042.000	FOLDEN HETZEL W ETAL		3,600	35,190	38,790
			3,600	35,190	38,790
		NO VALUE CHANGE	0	0	0
067N-1-35-042.000	FOLDEN HETZEL W ETAL		3,600	35,190	38,790
	SALE PRICE OF $360,000 8/28/2020		3,600	32,885	36,485
		REDUCED VALUE	0	2,305-	2,305-
067P-0-35-083.000	BEARSS CASEY ETUX		5,600	33,839	39,439
	SALE FOR $350,000 7/2020		5,600	29,360	34,960
		REDUCED VALUE	0	4,479-	4,479-
067Q-0-36-073.000	HATTON JOHN		6,000	23,102	29,102
			6,000	23,102	29,102
		NO VALUE CHANGE	0	0	0
067Q-0-36-196.000	MILLS RUSSEL D JR ETAL		4,000	24,229	28,229
	OVER 65 H.S. VALUE SHOULD BE FROZEN		3,000	22,623	25,623
		REDUCED VALUE	1,000-	1,606-	2,606-
067R-1-36-137.000	BOUTTE LAURENT M III ETAL		12,000	52,335	64,335
			9,000	40,189	49,189
		REDUCED VALUE	3,000-	12,146-	15,146-

Attachment: Increase Decrease for Oct. (10135 : Increase/Decrease in Assessment)

DATE: 11/02/2021
TIME: 14:54:41

HANCOCK COUNTY
BOARD ORDER CHANGES FOR:
10/01/2021 THROUGH 10/31/2021

PARCEL NUMBER	PROPERTY OWNER NAME		LAND VALUE	IMP VALUE	TOTAL VALUE
068J-1-41-338.000	WAHL DIDI		1,200	19,254	20,454
			1,200	19,254	20,454
		NO VALUE CHANGE	0	0	0
068J-2-41-019.000	FRANK ERIK D		10,000	30,840	40,840
	CORRECTED VALUE		10,000	29,138	39,138
		REDUCED VALUE	0	1,702-	1,702-
068R-1-41-069.000	RANKIN GREG MICHAEL SR		6,000	37,031	43,031
			6,000	34,985	40,985
		REDUCED VALUE	0	2,046-	2,046-
069B-0-38-004.000	LACOSTE MARIE W		1,813	10,124	11,937
			1,813	7,434	9,247
		REDUCED VALUE	0	2,690-	2,690-
069L-1-31-007.000	MILLER SHIRLEY A		8,500	23,465	31,965
			7,500	21,061	28,561
		REDUCED VALUE	1,000-	2,404-	3,404-
069M-1-31-132.000	THE TRUSTEE OF THE REDSHAW TRUST		7,500	24,820	32,320
	OVER 65 H.S. VALUE SHOULD BE FROZEN		7,500	22,278	29,778
		REDUCED VALUE	0	2,542-	2,542-
069M-2-31-109.000	DOSSETT GREGORY D ETUX		10,000	21,921	31,921
			10,000	21,921	31,921
		NO VALUE CHANGE	0	0	0
069M-2-31-109.000	DOSSETT GREGORY D ETUX		10,000	21,921	31,921
			9,000	19,424	28,424
		REDUCED VALUE	1,000-	2,497-	3,497-
071 -0-01-005.000	WAGNER CLAY A TRUSTEE		4,908	120,074	124,982
			4,908	120,074	124,982
		NO VALUE CHANGE	0	0	0
071 -0-11-018.001	CAPLINGER JOHN B Z ETUX (LIFE ESTATE)		3,704	34,373	38,077
			3,704	32,029	35,733
		REDUCED VALUE	0	2,344-	2,344-
071 -0-12-022.001	RUSSO NICK J ETUX		5,668	30,907	36,575
	OVER 65 H.S. VALUE SHOULD BE FROZEN		5,668	28,217	33,885
		REDUCED VALUE	0	2,690-	2,690-
071T-0-02-003.000	ELOI BLAKE ETAL		5,000	35,277	40,277
			3,500	32,623	36,123
		REDUCED VALUE	1,500-	2,654-	4,154-
071T-0-02-042.000	KNESEL ROBERT M		5,000	29,255	34,255
			3,500	27,099	30,599
		REDUCED VALUE	1,500-	2,156-	3,656-
071T-0-02-043.000	MUMPHREY JUDY TRUSTEE		5,000	30,085	35,085
			5,000	28,235	33,235
		REDUCED VALUE	0	1,850-	1,850-

Attachment: Increase Decrease for Oct. (10135 : Increase/Decrease in Assessment)

DATE: 11/02/2021
TIME: 14:54:41

HANCOCK COUNTY
BOARD ORDER CHANGES FOR:
10/01/2021 THROUGH 10/31/2021

PARCEL NUMBER	PROPERTY OWNER NAME		LAND VALUE	IMP VALUE	TOTAL VALUE
076 -0-24-046.000	CRIFASI CARLO J III ETAL		2,438	8,190	10,628
			2,438	4,348	6,786
		REDUCED VALUE	0	3,842-	3,842-
077 -0-25-016.001	RICHARDS ELMER J III ETUX TRUSTEES		2,920	31,738	34,658
			2,878	28,701	31,579
		REDUCED VALUE	42-	3,037-	3,079-
077 -0-25-043.000	BERGERON ULESS J JR ETUX		5,111	34,768	39,879
			4,611	32,049	36,660
		REDUCED VALUE	500-	2,719-	3,219-
121H-0-01-010.000	PAULUS JAMES H		7,500	36,169	43,669
			7,500	0	7,500
		REDUCED VALUE	0	36,169-	36,169-
131C-1-13-165.000	EMBRY JAMES W ETAL		12,000	33,094	45,094
	KEYPUNCH ERROR		9,000	31,243	40,243
		REDUCED VALUE	3,000-	1,851-	4,851-
131D-2-13-036.000	TENNYSON ZOHN C ETAL		8,000	32,490	40,490
	SALE FOR $339,000 4/5/2020		6,000	26,634	32,634
		REDUCED VALUE	2,000-	5,856-	7,856-
132R-0-10-118.000	TORRENCE EVERETT E ETAL		4,500	37,374	41,874
			4,000	33,753	37,753
		REDUCED VALUE	500-	3,621-	4,121-
132R-0-10-234.000	MARTINEZ VICTOR R		4,800	22,364	27,164
			4,800	22,364	27,164
		NO VALUE CHANGE	0	0	0
132R-0-10-234.000	MARTINEZ VICTOR R		4,800	22,364	27,164
			3,750	19,568	23,318
		REDUCED VALUE	1,050-	2,796-	3,846-
134J-0-40-060.000	ARROYO JOE ETAL		3,500	20,372	23,872
			2,500	18,039	20,539
		REDUCED VALUE	1,000-	2,333-	3,333-
134J-0-40-082.000	DEKLE DAVID L ETUX		12,025	19,219	31,244
	OVER 65 H.S VALUE SHOULD BE FROZEN		12,025	17,196	29,221
		REDUCED VALUE	0	2,023-	2,023-
134R-0-40-165.000	LUCAS ROBERT A SR ETAL		2,300	12,055	14,355
	OVER 65 H.S VALUE SHOULD BE FROZEN		2,300	9,666	11,966
		REDUCED VALUE	0	2,389-	2,389-
134R-0-40-195.000	JARVIS DAVID A SR ETAL		4,200	12,116	16,316
			2,700	11,141	13,841
		REDUCED VALUE	1,500-	975-	2,475-
134R-0-40-277.000	BECKMANN ROBERT ETUX		1,750	25,004	26,754
			1,750	22,250	24,000
		REDUCED VALUE	0	2,754-	2,754-

Attachment: Increase Decrease for Oct. (10135 : Increase/Decrease in Assessment)

DATE: 11/02/2021
TIME: 14:54:41

HANCOCK COUNTY
BOARD ORDER CHANGES FOR:
10/01/2021 THROUGH 10/31/2021

PARCEL NUMBER	PROPERTY OWNER NAME		LAND VALUE	IMP VALUE	TOTAL VALUE
135L-0-39-036.000	COLE M RAY ETUX		3,450	32,722	36,172
			3,450	32,722	36,172
		NO VALUE CHANGE	0	0	0
135M-0-39-041.000	ROWELL STEVE B ETAL		7,500	28,331	35,831
	ASSESSMENT WAS MISSING UPPER FLOOR		7,500	31,067	38,567
		ADDED VALUE	0	2,736	2,736
135M-0-39-310.000	ISHEE VIRGIL O JR ETAL TRUSTEES		3,750	33,822	37,572
			30,000	29,985	59,985
		ADDED VALUE	26,250	3,837-	22,413
135M-0-39-385.000	GAGNARD GARY M ETUX		3,750	16,095	19,845
	OVER 65 H.S. VALUE SHOULD BE FROZEN		3,750	14,353	18,103
		REDUCED VALUE	0	1,742-	1,742-
135P-0-39-192.000	SAMPSON DONALD R ETAL		3,500	24,043	27,543
			3,500	21,443	24,943
		REDUCED VALUE	0	2,600-	2,600-
135R-0-46-139.000	GLORIOSO GREG ETAL		4,000	15,279	19,279
	ADDED UPPER FLOOR		4,000	17,138	21,138
		ADDED VALUE	0	1,859	1,859
135R-0-47-006.000	SENAC DON P ETAL		21,750	24,354	46,104
			11,625	24,354	35,979
		REDUCED VALUE	10,125-	0	10,125-
135R-0-47-007.000	KEISER G MICHAEL ETUX		7,500	28,433	35,933
			3,750	28,433	32,183
		REDUCED VALUE	3,750-	0	3,750-
135R-0-47-007.001	BETHEA THOMAS J		8,250	421	8,671
			4,500	421	4,921
		REDUCED VALUE	3,750-	0	3,750-
135R-0-47-010.000	SMITH DAVID W ETAL		10,500	20,142	30,642
			6,600	20,142	26,742
		REDUCED VALUE	3,900-	0	3,900-
135R-0-47-011.000	KOLL JOSEPH C ETAL		13,500	2,165	15,665
			8,400	2,165	10,565
		REDUCED VALUE	5,100-	0	5,100-
135R-0-47-012.000	MEYN KEITH ETAL		7,500	21,565	29,065
			4,500	21,565	26,065
		REDUCED VALUE	3,000-	0	3,000-
135R-0-47-012.001	DEFATTA JERRY B SR ETUX		7,500	22,097	29,597
			4,500	22,097	26,597
		REDUCED VALUE	3,000-	0	3,000-
135R-0-47-013.000	DEFATTA JERRY B SR ETAL		7,500	0	7,500
			4,500	0	4,500
		REDUCED VALUE	3,000-	0	3,000-

Attachment: Increase Decrease for Oct. (10135 : Increase/Decrease in Assessment)

DATE: 11/02/2021
TIME: 14:54:41

HANCOCK COUNTY
BOARD ORDER CHANGES FOR:
10/01/2021 THROUGH 10/31/2021

PARCEL NUMBER	PROPERTY OWNER NAME		LAND VALUE	IMP VALUE	TOTAL VALUE
135R-0-47-014.000	HART RODNEY ETAL		15,000	0	15,000
			9,000	0	9,000
		REDUCED VALUE	6,000-	0	6,000-
135R-0-47-015.000	DICHIARA PAUL R ETALS		7,500	0	7,500
			4,500	0	4,500
		REDUCED VALUE	3,000-	0	3,000-
135R-0-47-019.001	BIRD BRADLEY D ETUX		11,250	0	11,250
			6,750	0	6,750
		REDUCED VALUE	4,500-	0	4,500-
135R-0-47-020.000	CARRONE ANTHONY J ETAL		7,500	256	7,756
			5,250	256	5,506
		REDUCED VALUE	2,250-	0	2,250-
135R-0-47-024.000	LOMBARDO STEVE JR		7,500	0	7,500
			5,250	0	5,250
		REDUCED VALUE	2,250-	0	2,250-
135R-0-47-025.000	LIVINGSTON EDWARD F TRUSTEE ETAL		8,250	27,540	35,790
			6,000	27,540	33,540
		REDUCED VALUE	2,250-	0	2,250-
135R-0-47-025.000	LIVINGSTON EDWARD F TRUSTEE ETAL		6,000	27,540	33,540
			6,000	30,847	36,847
		ADDED VALUE	0	3,307	3,307
135R-0-47-026.000	HIGH TIDE BUILDERS LLC		8,250	0	8,250
			6,000	0	6,000
		REDUCED VALUE	2,250-	0	2,250-
135R-0-47-027.000	BURNS JAMES E ETAL		8,250	13,104	21,354
			6,000	13,104	19,104
		REDUCED VALUE	2,250-	0	2,250-
135R-0-47-028.000	BAGGETT ROBERT ETUX		7,500	0	7,500
			5,250	0	5,250
		REDUCED VALUE	2,250-	0	2,250-
135R-0-47-029.000	LAMPARD JAIME		12,750	0	12,750
			8,250	0	8,250
		REDUCED VALUE	4,500-	0	4,500-
135R-0-47-031.000	FREEMAN MIKE ETUX		8,250	25,595	33,845
			6,000	25,595	31,595
		REDUCED VALUE	2,250-	0	2,250-
135R-0-47-031.001	LAMPARD JAIME S		8,250	19,579	27,829
			6,000	19,579	25,579
		REDUCED VALUE	2,250-	0	2,250-
135R-0-47-032.000	BETHEA THOMAS J		8,250	0	8,250
			4,500	0	4,500
		REDUCED VALUE	3,750-	0	3,750-

Attachment: Increase Decrease for Oct. (10135 : Increase/Decrease in Assessment)

DATE: 11/02/2021
TIME: 14:54:41

HANCOCK COUNTY
BOARD ORDER CHANGES FOR:
10/01/2021 THROUGH 10/31/2021

PARCEL NUMBER	PROPERTY OWNER NAME		LAND VALUE	IMP VALUE	TOTAL VALUE
135R-0-47-033.000	BETHEA THOMAS J		7,500	0	7,500
			3,750	0	3,750
		REDUCED VALUE	3,750-	0	3,750-
135R-0-47-034.000	BETHEA THOMAS J		7,500	0	7,500
			3,750	0	3,750
		REDUCED VALUE	3,750-	0	3,750-
135R-0-47-035.000	MARANTO VINCENT ETAL		7,500	0	7,500
			3,750	0	3,750
		REDUCED VALUE	3,750-	0	3,750-
135R-0-47-035.001	MARANTO VINCENT ETAL		7,500	0	7,500
			3,750	0	3,750
		REDUCED VALUE	3,750-	0	3,750-
135R-0-47-039.000	BARNES BRIAN C ETAL		15,750	0	15,750
			11,250	0	11,250
		REDUCED VALUE	4,500-	0	4,500-
135R-0-47-041.000	CLEMENTS GENE J ETUX		8,250	210	8,460
			5,250	210	5,460
		REDUCED VALUE	3,000-	0	3,000-
135R-0-47-042.000	MARION LOUIS L III ETUX		8,250	0	8,250
			5,250	0	5,250
		REDUCED VALUE	3,000-	0	3,000-
135R-0-47-043.000	8SERNEY EARLINE C		7,500	0	7,500
			4,500	0	4,500
		REDUCED VALUE	3,000-	0	3,000-
135R-0-47-044.000	TODD JAMES B ETUX		8,250	2,183	10,433
			5,250	2,183	7,433
		REDUCED VALUE	3,000-	0	3,000-
135R-0-47-044.001	TODD JAMES B		8,250	159	8,409
			5,250	159	5,409
		REDUCED VALUE	3,000-	0	3,000-
135R-0-47-069.000	TROSCLAIR CARLTON J		8,250	0	8,250
			5,250	0	5,250
		REDUCED VALUE	3,000-	0	3,000-
135R-0-47-069.001	FLETCHER SCOTTY M		7,500	1,129	8,629
			4,500	1,129	5,629
		REDUCED VALUE	3,000-	0	3,000-
135R-0-47-070.000	TROSCLAIR CARLTON J		8,250	18,648	26,898
			5,250	18,648	23,898
		REDUCED VALUE	3,000-	0	3,000-
135R-0-47-071.000	HALL BO ETAL		8,250	127	8,377
			5,250	127	5,377
		REDUCED VALUE	3,000-	0	3,000-

Attachment: Increase Decrease for Oct. (10135 : Increase/Decrease in Assessment)

DATE: 11/02/2021
TIME: 14:54:41

HANCOCK COUNTY
BOARD ORDER CHANGES FOR:
10/01/2021 THROUGH 10/31/2021

PARCEL NUMBER	PROPERTY OWNER NAME		LAND VALUE	IMP VALUE	TOTAL VALUE
135R-0-47-072.000	HALL BO ETUX		7,500	0	7,500
			4,500	0	4,500
		REDUCED VALUE	3,000-	0	3,000-
135R-0-47-073.000	LA BAUVE ALISON JAY		16,500	0	16,500
			10,500	0	10,500
		REDUCED VALUE	6,000-	0	6,000-
135R-0-47-074.000	BONONO JOSEPH J JR		8,250	0	8,250
			5,250	0	5,250
		REDUCED VALUE	3,000-	0	3,000-
136R-0-38-019.000	JOHNSON CHRISTINE M		5,250	13,688	18,938
			5,250	13,688	18,938
		NO VALUE CHANGE	0	0	0
137A-0-41-006.000	WEEMS MICHAEL C		4,830	19,558	24,388
			4,830	19,558	24,388
		NO VALUE CHANGE	0	0	0
137A-0-42-045.000	MAYLEY DAVID G ETAL		3,325	17,631	20,956
			3,325	17,631	20,956
		NO VALUE CHANGE	0	0	0
137D-0-42-133.000	NECAISE LOUIS J JR		4,500	11,502	16,002
			4,500	11,502	16,002
		NO VALUE CHANGE	0	0	0
137H-0-45-093.000	ARNOLD VICKI M ETAL		4,966	6,356	11,322
			4,966	4,214	9,180
		REDUCED VALUE	0	2,142-	2,142-
137J-0-44-072.000	TRAHAN ANDRE		1,238	7,642	8,880
			1,238	7,642	8,880
		NO VALUE CHANGE	0	0	0
137J-0-44-226.000	GAVAGNIE DONALD J		4,672	16,666	21,338
			2,900	14,719	17,619
		REDUCED VALUE	1,772-	1,947-	3,719-
137K-1-44-092.000	SMITH LARRY JR		3,842	5,831	9,673
			3,842	5,831	9,673
		NO VALUE CHANGE	0	0	0
138C-0-47-061.000	BUXTON PIERCE		1,050	24,783	25,833
			1,050	17,603	18,653
		REDUCED VALUE	0	7,180-	7,180-
138C-0-47-100.000	REISCH JEFFREY V ETAL		450	53,134	53,584
			1,200	37,212	38,412
		REDUCED VALUE	750	15,922-	15,172-
138C-0-47-160.001	PRESCOTT NATHAN L		1,050	15,134	16,184
			1,050	17,710	18,760
		ADDED VALUE	0	2,576	2,576

Attachment: Increase Decrease for Oct. (10135 : Increase/Decrease in Assessment)

DATE: 11/02/2021
TIME: 14:54:41

HANCOCK COUNTY
BOARD ORDER CHANGES FOR:
10/01/2021 THROUGH 10/31/2021

PARCEL NUMBER	PROPERTY OWNER NAME		LAND VALUE	IMP VALUE	TOTAL VALUE
138C-0-47-160.002	CAPIELANO TODD S ETUX		300	13,006	13,306
			1,050	16,490	17,540
		ADDED VALUE	750	3,484	4,234
138C-0-47-160.003	STELLAIRE IV LLC		1,050	12,057	13,107
			1,050	5,227	6,277
		REDUCED VALUE	0	6,830-	6,830-
138C-0-47-160.005	STELLAIRE IV LLC		1,050	11,897	12,947
			1,050	15,472	16,522
		ADDED VALUE	0	3,575	3,575
138C-0-47-199.000	R L MANAGEMENT LLC		300	19,495	19,795
			1,050	15,241	16,291
		REDUCED VALUE	750	4,254-	3,504-
138D-0-47-411.000	KNOBLOCK PROPERTY MANAGEMENT & RENTALS		450	49,787	50,237
			450	40,643	41,093
		REDUCED VALUE	0	9,144-	9,144-
138J-2-34-011.000	ASCHAFFENBURG ERIC		0	0	0
			83,492	67,742	83,492
		ADDED VALUE	83,492	67,742	83,492
138J-2-34-011.000	ASCHAFFENBURG ERIC		0	0	0
			15,750	67,742	83,492
		ADDED VALUE	15,750	67,742	83,492
138P-0-33-041.000	SCHICK BRIAN D JR		400	6,721	7,121
			400	6,721	7,121
		NO VALUE CHANGE	0	0	0
139A-0-29-139.000	DAVIS EVERETT ETUX		2,100	19,428	21,528
	OVER 65 H.S. VALUE SHOULD BE FROZEN		2,100	17,484	19,584
		REDUCED VALUE	0	1,944-	1,944-
139A-0-29-172.000	GIBSON THOMAS GENE SR ETUX		6,000	14,421	20,421
			4,240	12,749	16,989
		REDUCED VALUE	1,760-	1,672-	3,432-
139A-0-40-045.000	SIRCELJ DIANA		1,950	19,717	21,667
			1,200	16,681	17,881
		REDUCED VALUE	750-	3,036-	3,786-
139A-0-40-274.000	HUDSPETH JAMES H ETUX		1,950	15,819	17,769
			1,950	15,819	17,769
		NO VALUE CHANGE	0	0	0
139A-0-40-274.000	HUDSPETH JAMES H ETUX		1,950	15,819	17,769
			1,200	12,566	13,766
		REDUCED VALUE	750-	3,253-	4,003-
139B-0-40-390.000	FRANKS MICHAEL J		3,450	30,860	34,310
	NO UPPER FLOOR IN RES		3,450	23,973	27,423
		REDUCED VALUE	0	6,887-	6,887-

Attachment: Increase Decrease for Oct. (10135 : Increase/Decrease in Assessment)

DATE: 11/02/2021
TIME: 14:54:41

HANCOCK COUNTY
BOARD ORDER CHANGES FOR:
10/01/2021 THROUGH 10/31/2021

PARCEL NUMBER	PROPERTY OWNER NAME	LAND VALUE	IMP VALUE	TOTAL VALUE
139C-0-40-185.000	PETONE BRIAN J ETAL	3,900	25,312	29,212
		3,900	25,312	29,212
	NO VALUE CHANGE	0	0	0
144N-0-19-173.000	NECAISE GARY W ETUX	3,090	8,629	11,719
		3,090	8,629	11,719
	NO VALUE CHANGE	0	0	0
144P-0-19-030.004	POWELL MARSHALL C III ETAL	14,443	55,498	69,941
		14,443	55,498	69,941
	NO VALUE CHANGE	0	0	0
149C-0-21-102.001	EDWARDS RAYMOND J	18,000	53,855	71,855
		18,000	42,941	60,941
	REDUCED VALUE	0	10,914-	10,914-
149F-0-29-155.000	DICKINSON PATRICIA G (LIFE ESTATE)	71,928	33,021	104,949
		71,928	77,917	149,845
	ADDED VALUE	0	44,896	44,896
149M-2-30-108.000	SCHNEIDER BRIAN A ETAL	19,084	12,881	31,965
		12,870	12,881	25,751
	REDUCED VALUE	6,214-	0	6,214-
149P-0-30-030.000	RONDEAU IRMTRAUT G (LIFE ESTATE)	79,695	0	79,695
		62,959	0	62,959
	REDUCED VALUE	16,736-	0	16,736-
161C-0-02-236.000	VEZZOSO JANIS A ETVIR	969	0	969
		969	0	969
	NO VALUE CHANGE	0	0	0
161C-0-02-236.001	BORDEN ANDREW ETAL	600	0	600
		600	0	600
	NO VALUE CHANGE	0	0	0
161D-0-02-150.000	LYNCH AMY ETAL	3,058	33,986	37,044
		3,058	33,986	37,044
	NO VALUE CHANGE	0	0	0
161D-0-02-150.000	LYNCH AMY ETAL	3,058	33,986	37,044
	OVER 65 H.S. VALUE SHOULD BE FROZEN	3,058	31,150	34,208
	REDUCED VALUE	0	2,836-	2,836-
161E-0-02-224.000	FITTS BARRY D ETAL	2,592	11,353	13,945
	MISSING SQUARE FOOTAGE	2,592	17,806	20,398
	ADDED VALUE	0	6,453	6,453
161F-0-02-115.000	NEWMAN WAYNE H JR ETAL	3,600	14,595	18,195
		3,600	14,595	18,195
	NO VALUE CHANGE	0	0	0
162C-1-04-063.005	PINARCI SARAH	1,269	11,110	12,379
		1,269	11,110	12,379
	NO VALUE CHANGE	0	0	0

Attachment: Increase Decrease for Oct. (10135 : Increase/Decrease in Assessment)

DATE: 11/02/2021
TIME: 14:54:41

HANCOCK COUNTY
BOARD ORDER CHANGES FOR:
10/01/2021 THROUGH 10/31/2021

PARCEL NUMBER	PROPERTY OWNER NAME		LAND VALUE	IMP VALUE	TOTAL VALUE
162G-0-03-047.000	WILLIAMS LAWANKIA V		1,000	12,790	13,790
			1,000	12,790	13,790
		NO VALUE CHANGE	0	0	0
162H-0-03-133.000	WILLIAMS WALTER JR		657	5,651	6,308
			657	5,651	6,308
		NO VALUE CHANGE	0	0	0
162J-0-10-239.000	GAUDET ERICA ETVIR		4,500	9,803	14,303
	CORRECTED SQUARE FOOTAGE		4,500	12,994	17,494
		ADDED VALUE	0	3,191	3,191
162J-0-10-265.000	SCHERTLER BONNIE J		1,500	5,225	6,725
			1,500	5,225	6,725
		NO VALUE CHANGE	0	0	0
162L-1-09-044.000	JOHNSON LISA C ETAL		2,240	15,095	17,335
			3,200	20,378	23,578
		ADDED VALUE	960	5,283	6,243
162Q-1-10-082.000	CARMICHAEL MICHAEL H LIVING TRUST		3,800	34,411	38,211
			3,800	30,888	34,688
		REDUCED VALUE	0	3,523-	3,523-
162Q-2-10-108.000	HAYWARD RICHARD H		3,035	23,565	26,600
			3,035	23,565	26,600
		NO VALUE CHANGE	0	0	0
163 -0-05-028.003	NECAISE DAVID J		850	19,707	20,557
			850	19,707	20,557
		NO VALUE CHANGE	0	0	0
163E-0-06-142.000	TAYLOR WILLIAM F		600	2,463	3,063
			600	2,463	3,063
		NO VALUE CHANGE	0	0	0
163M-0-07-283.004	PENTON GASPER		600	7,451	8,051
			600	7,451	8,051
		NO VALUE CHANGE	0	0	0
171H-0-01-180.000	WINNERT RONALD J		900	3,175	4,075
			900	3,175	4,075
		NO VALUE CHANGE	0	0	0
171R-0-12-034.000	STRONG HAROLD J		900	7,121	8,021
			900	7,121	8,021
		NO VALUE CHANGE	0	0	0
171R-0-12-344.000	TOOLEY ANNISE		600	8,338	8,938
			600	8,338	8,938
		NO VALUE CHANGE	0	0	0
178H-1-27-065.000	KING MARGIE ETAL		610	22,229	22,839
			610	19,208	19,818
		REDUCED VALUE	0	3,021-	3,021-

Attachment: Increase Decrease for Oct. (10135 : Increase/Decrease in Assessment)

DATE: 11/02/2021
TIME: 14:54:41

HANCOCK COUNTY
BOARD ORDER CHANGES FOR:
10/01/2021 THROUGH 10/31/2021

PARCEL NUMBER	PROPERTY OWNER NAME	LAND VALUE	IMP VALUE	TOTAL VALUE
184H-1-17-137.000	SINGLEY SUMMER	531	5,855	6,386
		531	5,855	6,386
	NO VALUE CHANGE	0	0	0
185 -0-20-029.000	WILKINSON MICHAEL ETAL	525	9,359	9,884
		525	9,359	9,884
	NO VALUE CHANGE	0	0	0
185F-2-19-114.000	ACKER WALTER ETUX	458	8,713	9,171
		305	5,809	6,114
	REDUCED VALUE	153-	2,904-	3,057-
185F-2-19-125.000	WYMAN MICHAEL S ETAL	563	4,660	5,223
		563	4,660	5,223
	NO VALUE CHANGE	0	0	0
185P-1-20-003.000	BENE JIMMIE A SR ETAL	5,000	19,360	24,360
	OVER 65 H.S. VALUE SHOULD BE FROZEN	5,000	17,174	22,174
	REDUCED VALUE	0	2,186-	2,186-
185P-1-20-013.000	NORRIS AUBREY L ETUX	3,000	15,865	18,865
		3,000	13,578	16,578
	REDUCED VALUE	0	2,287-	2,287-
202D-1-04-078.000	GREMILLION MICHAEL J ETUX	3,750	13,641	17,391
		2,250	12,324	14,574
	REDUCED VALUE	1,500-	1,317-	2,817-
		1,046,904	3,175,170	4,222,074
		982,039	3,146,461	4,060,758
	NET VALUE CHANGE	64,865-	28,709-	161,316-
	TOTAL ADDED VALUE	127,439	209,007	268,704
	TOTAL REDUCED VALUE	192,304-	237,716-	430,020-

Attachment: Increase Decrease for Oct. (10135 : Increase/Decrease in Assessment)

Jimmie Ladner, Jr.
Hancock County
Tax Assessor / Collector

Post Office Box 2428
Bay St. Louis, MS 39521-2428
Toll Free - 1.888.409.6651
FAX - 228.466.6239

Phone Numbers:
COLLECTOR - 228.467.1669
ASSESSOR - 228.467.5727
APPRAISAL - 228.467.0130

To: Hancock County
Board of Supervisors

Date: December 6, 2021

1. Request the following to be spread on the board minutes.
   a) Request to spread on the Board minutes the Increase/Decrease application for October, 2021 and November 2021.

2. Request the following to be approved by the Board of Supervisors.
   a) Request Board Approval to change the fee for an established beer manufacture to $50.00 per year for Privilege License in accordance with section 27-71-303.
   b) Request the Board of Supervisors to approve the attached voided tax sale.

3. General discussion.

If my staff or I can be of any assistance to you please feel free to call.

Sincerely,

Jimmie Ladner, Jr.
Hancock County
Assessor/Tax Collector

Form 60-607 (Rev 6/99)
Formerly 71-027

NOTICE TO INCREASE THE ASSESSMENT OF REAL/PERSONAL PROPERTY

STATE OF MISSISSIPPI **COUNTY OF HANCOCK**

Assessed to **SEE ATTACHED REPORT.**

In _____ Road District _____ School District_____ Municipality _____

To the Board of Supervisors of Hancock County, Mississippi:

Now comes Jimmie Ladner, Jr. and gives notice as required by Section 27-35-147, Code of 1972, that the assessment of the property herein described should be increased; the said property being assessed on the **Personal Property** Assessment Roll of said County.

The undersigned recommends that the assessment of the said property should be INCREASED as shown below:

Page	Line	Parcel Number	Land Value	Improvements	Total Value	Total Increase
						4,970

Reason for increase: **SEE ATTACHED LIST**

Witness my signature this the 6th day of December, 2021.

_____ ASSESSOR/TAX COLLECTOR
(Signature of Officer) (Title of Officer)

Acceptance by Tax Payer: _____ Date: _____

And it affirmatively appearing to this board:

1. That the Clerk of this Board has given the required notice to said owner to the last known address, by mail, more than ten days before this meeting, as directed by the Order of this Board; and who appeared an presented objections (or failed to appear);
2. That the said owner has, in writing, agreed to the increase, waived notice, entered appearance before this Board and requested that the assessment be made final;

And the Board having heard the evidence, and carefully considered the same, and being satisfied that the said assessment should be increased, as herein set forth;

IT IS, THEREFORE, ORDERED AND ADJUDGED by this Board that an increase in the said original assessment be and is hereby made ad finally approved as follows:

The amount at Page ____, Line ____, be increased from $_____to $_____.

IT IS FURTHER ORDERED, that the Clerk of this Board is hereby directed and commanded to certify two copies of this order to the Department of Revenue, as required by Section 27-35-149.

ORDERED AND ADJUDGED the 6TH day of December, 2021.

_____
President of the Board

CLERK'S CERTIFICATE

I, Timothy A. Kellar, Clerk of the Board of Supervisors of Hancock County, State of Mississippi, do hereby certify that the foregoing is a true and correct transcript of an order of said Board of Supervisors, passed on the 6TH day of December, 2021 as the same appears on Page ____ of Minute Book_____ of said Board, now on file in the office of said Clerk in the City of Bay St. Louis of Hancock in said County.

Witness my hand and official seal this the 6TH day of December, 2021.

_____ by: _____
Clerk of the Board of Supervisors of Said County

Attachment: Increase Decrease for Nov. (10135 : Increase/Decrease in Assessment)

Form 60-605 (Rev. 6/99)
Formerly 71-026

PETITION FOR REDUCTION OF ASSESSMENT

Property of **SEE ATTACHED REPORT** School Dist. _____ Road Dist. _____

STATE OF MISSISSIPPI
COUNTY OF HANCOCK

Now comes Jimmie Ladner, Jr. and applies for a reduction in the assessments against the petitioners on the **REAL/PERSONAL PROPERTY** Assessment Roll for the year **2021.**

PER ATTACHED FORM 60-606 **TOTAL: 246,243**

AFFIDAVIT FOR CHANGE

STATE OF MISSISSIPPI
COUNTY OF HANCOCK

Page	Line	Parcel Land	Improvement	Total Value	Change

Owner _____ Reason for Change **SEE ATTACHED REPORT**

Application is hereby made by, or on behalf of, the taxpayer named for change or reduction of assessment, and the parties signed below swear to and certify that all facts stated are true.

AFFIANT TAX PAYER

Witness my signature this the 6TH day of December, 2021.

TAX ASSESSOR _____

STATE OF MISSISSIPPI
COUNTY OF HANCOCK

ORDER

It appearing to the Board of Supervisors from evidence, both oral and documentary, offered in support of said application that the assessment should be changed or reduced;

IT IS, THEREFORE, ORDERED by the Board of Supervisors of Hancock County, Mississippi, that a total reduction of the assessment on said roll of $ _____ and said changes being for the tax year **2021.**

IT IS FURTHER ORDERED that the Clerk of this Board certify two copies of this order to the Department of Revenue. The Clerk of this Board is hereby authorized and directed to change the Original Assessment Roll in his office, and the Tax Collector of this County is hereby authorized and directed to change the copy in his possession to conform with the provisions of this order, and the Tax Collector be given the proper credit therefor, including district taxes, and Homestead Exemption, if any be adjusted.

ORDERED AND ADJUDGED THIS THE 6th day of December, 2021.

_____
President of Board of Supervisors

CLERK'S CERTIFICATE

I, Timothy A. Kellar, Clerk of the Board of Supervisors of HANCOCK COUNTY, State of Mississippi, do hereby certify that the foregoing is a true and correct transcript of an order of said Board of Supervisors, passed on the 4th day of October, 2021 as the same appears on Page _____ of Minute Book _____ of said Board, now on file in the office of said Clerk in the City of Bay St. Louis of Hancock in said County.

Witness my hand and official seal, this the 6th day of December, 2021.

_____
Clerk of the Board of Supervisors of said County

Attachment: Increase Decrease for Nov. (10135 : Increase/Decrease in Assessment)

DATE: 12/01/2021
TIME: 7:38:50

HANCOCK COUNTY
BOARD ORDER CHANGES FOR:
11/01/2021 THROUGH 11/30/2021

PARCEL NUMBER	PROPERTY OWNER NAME	LAND VALUE	IMP VALUE	TOTAL VALUE
F37J-0-44-314.000		4,000	11,324	15,324
		4,000	11,324	15,324
	NO VALUE CHANGE	0	0	0
029 -0-29-030.000	OLAVE DAN J ETAL	5,355	19,138	24,493
	OVER 65 H.S. VALUE SHOULD BE FROZEN	5,355	17,725	23,080
	REDUCED VALUE	0	1,413-	1,413-
029 -0-30-001.000	BYRD MAMYE LOIS BILBO	2,907	18,135	21,042
	OVER 65 H.S. VALUE SHOULD BE FROZEN	2,907	16,637	19,544
	REDUCED VALUE	0	1,498-	1,498-
042 -0-09-003.000	LEE DAVID L SR ETUX	2,355	21,326	23,681
	OVER 65 VALUE SHOULD BE FROZEN	2,355	20,391	22,746
	REDUCED VALUE	0	935-	935-
044 -0-18-019.006	MORGAN SARA E	8,257	0	8,257
	SITE VALUE REMOVED	6,007	0	6,007
	REDUCED VALUE	2,250-	0	2,250-
058 -0-34-008.002	BARNHILL KENNETH W SR	0	0	0
		441	1,647	2,088
	ADDED VALUE	441	1,647	2,088
059U-0-31-014.000	BRIGNAC BRIGITTE	3,538	21,545	25,083
	OVER 65 H.S VALUE SHOULD BE FROZEN	3,538	19,560	23,098
	REDUCED VALUE	0	1,985-	1,985-
061 -0-01-003.000	HODA ALVA P ETUX (LIFE ESTATE)	1,699	8,412	10,111
	OVER 65 H.S. VALUE SHOULD BE FROZEN	1,692	7,357	9,049
	REDUCED VALUE	7-	1,055-	1,062-
061 -0-11-003.008	EAKINS DEBORAH S ETVIR	5,722	22,364	28,086
	OVER 65 H.S. VALUE SHOULD BE FROZEN	5,722	21,167	26,889
	REDUCED VALUE	0	1,197-	1,197-
061 -0-11-006.000	BURK ANNETTE W (LIFE ESTATE)	2,677	17,375	20,052
	OVER 65 H.S. VALUE SHOULD BE FROZEN	2,677	16,195	18,872
	REDUCED VALUE	0	1,180-	1,180-
061 -0-12-013.000	LADNER HARRIS A ETUX TRUSTEES	4,309	23,281	27,590
	OVER 65 H.S. VALUE SHOULD BE FROZEN	4,309	22,080	26,389
	REDUCED VALUE	0	1,201-	1,201-
063 -0-06-047.000	HOLLIMAN WANDA L	1,731	8,340	10,071
	OVER 65 H.S. VALUE SHOULD BE FROZEN ON C	1,731	7,540	9,271
	REDUCED VALUE	0	800-	800-
063 -0-07-001.008	RAGSDALE BOBBIE SR	4,054	19,136	23,190
	OVER 65 H.S. VALUE SHOULD BE FROZEN	4,054	18,228	22,282
	REDUCED VALUE	0	908-	908-
063 -0-07-036.006	CUEVAS GARLAND	2,894	17,029	19,923
	OVER 65 H.S. VALUE SHOULD BE FROZEN	2,894	15,102	17,996
	REDUCED VALUE	0	1,927-	1,927-

Attachment: Increase Decrease for Nov. (10135 : Increase/Decrease in Assessment)

DATE: 12/01/2021
TIME: 7:38:50

HANCOCK COUNTY
BOARD ORDER CHANGES FOR:
11/01/2021 THROUGH 11/30/2021

PARCEL NUMBER	PROPERTY OWNER NAME	LAND VALUE	IMP VALUE	TOTAL VALUE
063 -0-08-011.000	SHIPMAN SHIRLEY C	1,405	6,257	7,662
	OVER 65 H.S.	1,405	6,059	7,464
	REDUCED VALUE	0	198-	198-
063 -0-08-016.000	LIND LARRY A ETUX	3,053	19,260	22,313
	OVER 65 H.S. VALUE SHOULD BE FROZEN'	3,053	18,216	21,269
	REDUCED VALUE	0	1,044-	1,044-
064 -0-17-026.000	HODA WAYNE	2,350	13,499	15,849
	OVER 65 H.S. VALUE SHOULD BE FROZEN	2,350	12,504	14,854
	REDUCED VALUE	0	995-	995-
065U-0-21-205.000	GILLAN PATRICIA (LIFE ESTATE)	1,900	15,709	17,609
	OVER 65 H.S. VALUE SHOULD BE FROZEN	1,900	14,093	15,993
	REDUCED VALUE	0	1,616-	1,616-
065U-0-21-238.014	PADGETT JEFFERY H	3,500	14,559	18,059
	OVER 65 H.S. VALUE SHOULD BE FROZEN	3,500	13,461	16,961
	REDUCED VALUE	0	1,098-	1,098-
066 -0-14-008.001	NECAISE HAROLD F ETUX	3,563	15,781	19,344
	OVER 65 H.S. VALUE SHOULD BE FROZEN	3,563	13,806	17,369
	REDUCED VALUE	0	1,975-	1,975-
066 -0-14-022.000	BINGHAM ROGER L ETUX	1,919	13,697	15,616
	OVER 65 H.S. VALUE SHOULD BE FROZEN	1,883	12,574	14,457
	REDUCED VALUE	36-	1,123-	1,159-
066 -0-14-026.002	REDDOCH JOHN S ETUX	2,513	13,818	16,331
	OVER 65 H.S. VALUE SHOULD BE FROZEN	2,513	13,378	15,891
	REDUCED VALUE	0	440-	440-
066 -0-23-005.002	MCKEOWN DENNIS K SR ETUX	1,650	13,992	15,642
	OVER 65 H.S. VALUE SHOULD BE FROZEN	1,650	12,949	14,599
	REDUCED VALUE	0	1,043-	1,043-
066 -0-23-005.015	FARRELL TANYA C	2,350	16,366	18,716
	OVER 65 H.S. VALUE SHOULD BE FROZEN	2,350	14,726	17,076
	REDUCED VALUE	0	1,640-	1,640-
066 -0-24-010.021	MATHERS SHIRLEY N	4,900	22,682	27,582
	OVER 65 H.S. VALUE SHOULD BE FROZEN	4,900	21,253	26,153
	REDUCED VALUE	0	1,429-	1,429-
066 -0-24-026.000	WICKTOM SANDRA K T TRUSTEE	1,735	12,673	14,408
	OVER 65 H.S. VALUE SHOULD BE FROZEN	1,735	11,228	12,963
	REDUCED VALUE	0	1,445-	1,445-
067 -0-25-023.000	BADGETT RAYMOND A ETUX	2,642	16,839	19,481
	OVER 65 H.S. VALUE SHOULD BE FROZEN	2,642	15,762	18,404
	REDUCED VALUE	0	1,077-	1,077-
067 -0-26-003.000	KENNEY JAMES J JR ETUX TRUSTEES	5,900	39,006	44,906
	OVER 65 H.S. VALUE SHOULD BE FROZEN	5,400	37,594	42,994
	REDUCED VALUE	500-	1,412-	1,912-

Attachment: Increase Decrease for Nov. (10135 : Increase/Decrease in Assessment)

DATE: 12/01/2021
TIME: 7:38:50

HANCOCK COUNTY
BOARD ORDER CHANGES FOR:
11/01/2021 THROUGH 11/30/2021

PARCEL NUMBER	PROPERTY OWNER NAME	LAND VALUE	IMP VALUE	TOTAL VALUE
067E-1-26-205.000	BISHOP JAMES L ETAL	3,600	20,893	24,493
	OVER 65 H.S. VALUE SHOULD BE FROZEN	3,600	19,534	23,134
	REDUCED VALUE	0	1,359-	1,359-
067E-1-26-216.000	CARR ROBERT J ETAL	2,400	17,135	19,535
	OVER 65 H.S. VALUE SHOULD BE FROZEN	2,400	15,665	18,065
	REDUCED VALUE	0	1,470-	1,470-
067J-2-36-062.000	MCHUGHES ALBERT J ETAL	1,200	18,640	19,840
	OVER 65 H.S. VALUE SHOULD BE FROZEN'	1,200	17,299	18,499
	REDUCED VALUE	0	1,341-	1,341-
067J-2-36-064.000	BOYLE TERRANCE J SR ETUX	1,200	13,829	15,029
	OVER 65 H.S. VALUE SHOULD BE FROZEN	1,200	12,764	13,964
	REDUCED VALUE	0	1,065-	1,065-
067J-3-36-021.000	ROSS JERRY H & ALTA C IRREVOCABLE TRUST	2,400	18,960	21,360
	OVER 65 H.S. VALUE SHOULD BE FROZEN	2,400	17,507	19,907
	REDUCED VALUE	0	1,453-	1,453-
067J-3-36-076.000	AVERETT KIMBERLY N ETAL	1,200	19,749	20,949
	OVER 65 H.S. VALUE SHOULD BE FROZEN	1,200	18,324	19,524
	REDUCED VALUE	0	1,425-	1,425-
067K-1-36-124.000	DEAN H G JR ETUX	1,200	26,111	27,311
	OVER 65 H.S VALUE SHOULD BE FROZEN	1,200	24,101	25,301
	REDUCED VALUE	0	2,010-	2,010-
067K-1-36-168.000	MANALLA ROY L JR	1,200	13,761	14,961
	OVER 65 H.S. VALUE SHOULD BE FROZEN	1,200	12,747	13,947
	REDUCED VALUE	0	1,014-	1,014-
067K-2-36-104.000	MORAN JACQUELINE D	1,200	25,806	27,006
	OVER 65 H.S. VALUE SHOULD BE FROZEN	1,200	24,002	25,202
	REDUCED VALUE	0	1,804-	1,804-
067K-2-36-115.000	HICKS JOYCE C ETAL	1,200	13,239	14,439
	OVER 65 H.S. VALUE SHOULD BE FROZEN'	1,200	12,184	13,384
	REDUCED VALUE	0	1,055-	1,055-
067M-1-35-111.003	JACKSON LEE W ETAL	9,000	44,187	53,187
		9,000	40,221	49,221
	REDUCED VALUE	0	3,966-	3,966-
067M-2-35-014.000	DORAN JOHN W ETAL	6,000	24,233	30,233
	SALE FOR $259,000 7/10/2020	4,000	22,241	26,241
	REDUCED VALUE	2,000-	1,992-	3,992-
067M-2-35-015.000	GORDON MARK A	6,000	22,225	28,225
	LOWERED VALUE DUE TO SALES	4,000	19,388	23,388
	REDUCED VALUE	2,000-	2,837-	4,837-
067M-2-35-016.000	REYNOLDS RANDY ETUX	9,000	34,428	43,428
	SALE $225,000 3/30/2020	6,000	29,718	35,718
	REDUCED VALUE	3,000-	4,710-	7,710-

Attachment: Increase Decrease for Nov. (10135 : Increase/Decrease in Assessment)

DATE: 12/01/2021
TIME: 7:38:50

HANCOCK COUNTY
BOARD ORDER CHANGES FOR:
11/01/2021 THROUGH 11/30/2021

PARCEL NUMBER	PROPERTY OWNER NAME	LAND VALUE	IMP VALUE	TOTAL VALUE
067M-2-35-018.000	MARTIN GERALDINE A REVOCABLE TRUST	6,000	25,881	31,881
	LOWERED VALUE DUE TO SALES	4,000	25,881	29,881
	REDUCED VALUE	2,000-	0	2,000-
067M-2-35-019.000	PHILLIPS BRIAN ETUX	6,000	31,165	37,165
	LOWERED VALUE DUE TO SALES	4,000	29,556	33,556
	REDUCED VALUE	2,000-	1,609-	3,609-
067M-2-35-020.000	GRAVES CHANCE R ETAL	6,000	31,388	37,388
	LOWERED VALUE DUE TO SALES	4,000	29,922	33,922
	REDUCED VALUE	2,000-	1,466-	3,466-
067M-2-35-021.000	FOREMAN WILLIAM L	9,000	39,743	48,743
	LOWERED VALUE DUE TO SALES	6,000	35,964	41,964
	REDUCED VALUE	3,000-	3,779-	6,779-
067M-2-35-022.000	HAMPTON DAVID L	6,000	24,184	30,184
		6,000	24,184	30,184
	NO VALUE CHANGE	0	0	0
067M-2-35-022.000	HAMPTON DAVID L	6,000	24,184	30,184
		6,000	24,184	30,184
	NO VALUE CHANGE	0	0	0
067M-2-35-022.000	HAMPTON DAVID L	6,000	24,184	30,184
	LOWERED VALUE DUE TO SALES	4,000	21,181	25,181
	REDUCED VALUE	2,000-	3,003-	5,003-
067M-2-35-023.000	DUGAS ALAN P ETAL	9,000	34,940	43,940
	LOWERED VALUEM DUE TO SALES	6,000	30,340	36,340
	REDUCED VALUE	3,000-	4,600-	7,600-
067N-1-35-018.000	PORR WILLIAM J JR ETAL	7,500	25,738	33,238
	OVER 65 H.S.VALUE SHOULD BE FROZEN	6,000	25,213	31,213
	REDUCED VALUE	1,500-	525-	2,025-
067N-1-35-020.000	HENSE PAMELIA B	7,500	24,255	31,755
	LAND PRICED INCORRECTLY	6,000	24,255	30,255
	REDUCED VALUE	1,500-	0	1,500-
067N-2-35-064.000	SIERVELD MARY A ETAL	3,600	28,084	31,684
	OVER 65 H.S VALUE SHOULD BE FROZEN	3,600	26,433	30,033
	REDUCED VALUE	0	1,651-	1,651-
067P-0-35-023.000	GEX WALTER J III ETAL	3,600	28,103	31,703
	OVER 65 H.S. VALUE SHOULD BE FROZEN	3,600	26,541	30,141
	REDUCED VALUE	0	1,562-	1,562-
067P-0-35-188.000	SHERROUSE JIMMY W ETAL	4,000	18,490	22,490
	OVER 65 H.S VALUE SHOULD BE FROZEN	4,000	17,148	21,148
	REDUCED VALUE	0	1,342-	1,342-
067Q-0-36-019.000	WILLIAMS VERNON O (LIFE ESTATE)	1,200	13,350	14,550
	OVER 65 H.S. VALUE SHOULD BE FROZEN	1,200	12,293	13,493
	REDUCED VALUE	0	1,057-	1,057-

Attachment: Increase Decrease for Nov. (10135 : Increase/Decrease in Assessment)

DATE: 12/01/2021
TIME: 7:38:50

HANCOCK COUNTY
BOARD ORDER CHANGES FOR:
11/01/2021 THROUGH 11/30/2021

PARCEL NUMBER	PROPERTY OWNER NAME	LAND VALUE	IMP VALUE	TOTAL VALUE
067Q-0-36-195.000	OLIVER KEVIN P	4,000	17,866	21,866
	LANDVALUE INCORRECT	3,000	17,866	20,866
	REDUCED VALUE	1,000-	0	1,000-
067Q-0-36-205.000	DACK FREDERICK ETAL	1,200	13,531	14,731
	OVER 65 H.S. VALUE SHOULD BE FROZEN	1,200	12,534	13,734
	REDUCED VALUE	0	997-	997-
067R-2-36-034.000	DEHNBOSTEL HOWARD L ETUX TRUST	8,000	13,132	21,132
	OVER 65 H.S. VALUE SHOULD BE FROZEN	6,000	14,005	20,005
	REDUCED VALUE	2,000-	873	1,127-
068J-1-41-010.000	TAYLOR JEFFREY LEE ETAL	1,200	23,029	24,229
	OVER 65 H.S. VALUE SHOULD BE FROZEN	1,200	21,554	22,754
	REDUCED VALUE	0	1,475-	1,475-
068R-1-41-070.000	BUNCE JOHN A ETAL	6,000	28,581	34,581
	OVER 65 H.S. VALUE SHOULD BE FROZEN	6,000	26,486	32,486
	REDUCED VALUE	0	2,095-	2,095-
068R-2-41-136.001	BARRETT ANDREW B JR ETAL	4,000	17,739	21,739
	OVER 65 H.S VALUE SHOULD BE FROZEN	3,000	17,196	20,196
	REDUCED VALUE	1,000-	543-	1,543-
068R-3-41-059.000	CHAUFFE GLENN E ETUX	1,200	14,274	15,474
	OVER 65 H.S. VALUE SHOULD BE FROZEN	1,200	13,384	14,584
	REDUCED VALUE	0	890-	890-
069 -0-29-003.012	MALM STEVE ETAL	6,000	23,637	29,637
	OVER 65 H.S. VALUE SHOULD BE FROZEN	6,000	22,349	28,349
	REDUCED VALUE	0	1,288-	1,288-
069 -0-30-025.001	PAGE WAYNE P SR ETAL	3,825	11,188	15,013
	OVER 65 H.S. VALUE SHOULD BE FROZEN	2,678	10,512	13,190
	REDUCED VALUE	1,147-	676-	1,823-
069 -0-38-016.000	BENNETT EUGENE H ETUX	4,276	21,068	25,344
	OVER 65 H.S. VALUE SHOULD BE FROZEN	4,276	19,500	23,776
	REDUCED VALUE	0	1,568-	1,568-
069 -0-38-024.000	MITCHELL JAMES GORDON	2,775	16,519	19,294
	OVER 65 H.S. VALUE SHOULD BE FROZEN	2,775	14,695	17,470
	REDUCED VALUE	0	1,824-	1,824-
069B-0-38-003.000	LACOSTE LEONARD TRUSTEE	5,247	11,433	16,680
	OVER 65 H.S. VALUE SHOULD BE FROZEN	5,247	10,036	15,283
	REDUCED VALUE	0	1,397-	1,397-
069B-0-38-014.001	HINKKANEN JAQUELINE M	2,575	7,005	9,580
	OVER 65 H.S.VALUE SHOULD BE FROZEN	2,075	6,460	8,535
	REDUCED VALUE	500-	545-	1,045-
069B-0-38-018.000	KELSAY KARLA L	4,611	27,351	31,962
	OVER 65 H.S. VALUE SHOULD BE FROZEN	4,611	25,861	30,472
	REDUCED VALUE	0	1,490-	1,490-

Attachment: Increase Decrease for Nov. (10135 : Increase/Decrease in Assessment)

DATE: 12/01/2021
TIME: 7:38:50

HANCOCK COUNTY
BOARD ORDER CHANGES FOR:
11/01/2021 THROUGH 11/30/2021

PARCEL NUMBER	PROPERTY OWNER NAME	LAND VALUE	IMP VALUE	TOTAL VALUE
069B-0-38-026.000	FROMAN EARL D ETAL	2,775	12,225	15,000
	OVER 65 H.S. VALUE SHOULD BE FROZEN	2,775	10,637	13,412
	REDUCED VALUE	0	1,588-	1,588-
069B-0-38-027.000	LACOSTE MARVIN ETUX	2,402	27,794	30,196
	OVER 65 H.S. VALUE SHOULD BE FROZEN	2,402	26,581	28,983
	REDUCED VALUE	0	1,213-	1,213-
069D-0-30-019.000	BEECH YVONNE L (LIFE ESTATE)	3,394	4,337	7,731
	OVER 65 H.S. VALUE SHOULD BE FROZEN	2,894	4,337	7,231
	REDUCED VALUE	500-	0	500-
069N-1-31-039.000	LATERRADE RICHARD M	9,000	15,292	24,292
	OVER 65 H.S. VALUE SHOULD BE FROZEN	9,000	13,646	22,646
	REDUCED VALUE	0	1,646-	1,646-
069N-1-31-042.000	ANDRAS ROBERT A SR ETUX	5,000	12,623	17,623
	OVER 65 H.S. VALUE SHOULD BE FROZEN	5,000	11,261	16,261
	REDUCED VALUE	0	1,362-	1,362-
069N-1-31-054.000	BAUDEAN MARVIN SR ETAL	5,000	13,868	18,868
	OVER 65 H.S. VALUE SHOULD BE FROZEN	5,000	13,195	18,195
	REDUCED VALUE	0	673-	673-
069N-1-31-074.000	LADNER JOHN RANNIE	5,000	17,507	22,507
	OVER 65 H.S VALUE SHOULD BE FROZEN	5,000	15,718	20,718
	REDUCED VALUE	0	1,789-	1,789-
071T-0-02-002.000	LILES RICHARD SR ETUX	5,000	15,670	20,670
	OVER 65 H.S. VALUE SHOULD BE FROZEN	5,000	14,637	19,637
	REDUCED VALUE	0	1,033-	1,033-
071T-0-02-022.000	MCGEE WILLIAM F ETAL	7,511	24,764	32,275
	OVER 65 H.S. VALUE SHOULD BE FROZEN	7,511	23,466	30,977
	REDUCED VALUE	0	1,298-	1,298-
071T-0-02-024.000	THORPE WILLIAM J ETUX	5,000	24,923	29,923
	OVER 65 H.S VALUE SHOULD BE FROZEN	5,000	23,480	28,480
	REDUCED VALUE	0	1,443-	1,443-
071T-0-02-040.000	LAMIER FRANK D ETUX	5,000	24,361	29,361
	OVER 65 H.S. VALUE SHOULD BE FROZEN	5,000	23,028	28,028
	REDUCED VALUE	0	1,333-	1,333-
071U-0-11-038.000	DAVIS LIONEL J ETUX	5,450	30,254	35,704
	OVER 65 H.S VALUE SHOULD BE FROZEN	5,450	28,666	34,116
	REDUCED VALUE	0	1,588-	1,588-
072 -0-03-022.004	HERRING LOIS M	4,242	20,034	24,276
	OVER 65 H.S. VALUE SHOULD BE FROZEN'	3,742	18,607	22,349
	REDUCED VALUE	500-	1,427-	1,927-
076 -0-13-001.000	CRITTENDEN JAMES C ETUX	4,434	51,855	56,289
	OVER 65 H.S. VALUE SHOULD BE FROZEN	4,434	50,542	54,976
	REDUCED VALUE	0	1,313-	1,313-

Attachment: Increase Decrease for Nov. (10135 : Increase/Decrease in Assessment)

DATE: 12/01/2021
TIME: 7:38:50

HANCOCK COUNTY
BOARD ORDER CHANGES FOR:
11/01/2021 THROUGH 11/30/2021

PARCEL NUMBER	PROPERTY OWNER NAME	LAND VALUE	IMP VALUE	TOTAL VALUE
077 -0-25-036.000	BOUNDS CHARLIE R ETUX	4,263	23,954	28,217
	OVER 65 H.S. VALUE SHOULD BE FROZEN	4,263	22,116	26,379
	REDUCED VALUE	0	1,838-	1,838-
077 -0-25-042.000	LADNER ANDREW ETUX	4,611	21,445	26,056
	OVER 65 H.S. VALUE SHOULD BE FROZEN	4,611	20,268	24,879
	REDUCED VALUE	0	1,177-	1,177-
077 -0-36-016.002	BANISTER BRENDA A (LIFE ESTATE)	4,263	26,801	31,064
		4,263	25,039	29,302
	REDUCED VALUE	0	1,762-	1,762-
077J-1-36-008.000	BREAZEALE EUGENE B SR (LIFE ESTATE)	1,500	17,267	18,767
	OVER 65 H.S. VALUE SHOULD BR FROZEN	1,500	15,533	17,033
	REDUCED VALUE	0	1,734-	1,734-
131D-1-13-089.000	BORDLEE JOYCE S ETAL REVOCABLE TRUST	4,000	28,713	32,713
	OVER 65 H.S. VALUE SHOULD BE FROZEN	4,000	27,144	31,144
	REDUCED VALUE	0	1,569-	1,569-
131D-1-13-114.000	PARK RICHARD A ETAL TRUSTEES	4,000	21,043	25,043
	OVER 65 H.S. VALUES SHOULD BE FROZEN	3,000	19,895	22,895
	REDUCED VALUE	1,000-	1,148-	2,148-
131D-2-13-006.000	WARD CREIGHTON G ETAL	6,000	17,776	23,776
	OVER 65 H.S. VALUE SHOULD BE FROZEN	5,400	16,754	22,154
	REDUCED VALUE	600-	1,022-	1,622-
132A-1-03-097.000	MARTIN ERIC ETAL	1,200	18,031	19,231
		1,200	17,130	18,330
	REDUCED VALUE	0	901-	901-
132J-2-10-076.000	HORTON CHARLES S JR	6,000	39,375	45,375
	OVER 65 H.S. VALUE SHOULD BE FROZEN	6,000	37,948	43,948
	REDUCED VALUE	0	1,427-	1,427-
133D-0-06-059.000	JORDAN EDIE J (LIFE ESTATE)	3,050	9,283	12,333
	OVER 65 H.S.VALUE SHOULD BE FROZEN	3,050	8,010	11,060
	REDUCED VALUE	0	1,273-	1,273-
133D-0-06-133.000	LIND ROBERT S ETUX	3,600	21,898	25,498
	OVER 65 H.S. VALUE SHOULD BE FROZEN	3,600	20,602	24,202
	REDUCED VALUE	0	1,296-	1,296-
134J-0-40-055.000	BICKETT THOMAS N	1,900	14,852	16,752
	OVER 65 H.S. VALUE SHOULD BE FROZEN	1,900	13,222	15,122
	REDUCED VALUE	0	1,630-	1,630-
134P-0-19-112.000	LEDDY ALLEN J	3,300	14,856	18,156
	OVER 65 H.S. VALUE SHOULD BE FROZEN	3,300	13,475	16,775
	REDUCED VALUE	0	1,381-	1,381-
134R-0-40-015.000	YATES SYLVIA (LIFE ESTATE)	700	9,732	10,432
	OVER 65 H.S. VALUE IS FROZEN	700	8,737	9,437
	REDUCED VALUE	0	995-	995-

Attachment: Increase Decrease for Nov. (10135 : Increase/Decrease in Assessment)

DATE: 12/01/2021
TIME: 7:38:50

HANCOCK COUNTY
BOARD ORDER CHANGES FOR:
11/01/2021 THROUGH 11/30/2021

PARCEL NUMBER	PROPERTY OWNER NAME	LAND VALUE	IMP VALUE	TOTAL VALUE
134R-0-40-116.001	STANLEY ANNA M	1,200	9,912	11,112
	OVER 65 H.S. VALUE SHOULD BE FROZEN	1,200	9,135	10,335
	REDUCED VALUE	0	777-	777-
134R-0-40-271.000	FEIGEL JACK W	2,500	12,824	15,324
	OVER 65 H.S. VALUE SHOULD BE FROZEN	2,500	11,910	14,410
	REDUCED VALUE	0	914-	914-
134R-0-40-303.000	KLIMKISWICZ RICHARD J	2,300	10,959	13,259
	OVER 65 H.S. VALUE SHOULD BE FROZEN	1,800	9,818	11,618
	REDUCED VALUE	500-	1,141-	1,641-
134R-0-40-425.000	WARD RICHARD M ETAL	3,500	11,543	15,043
	OVER 65 H.S. VALUE SHOULD BE FROZEN'	2,500	11,082	13,582
	REDUCED VALUE	1,000-	461-	1,461-
135M-0-39-183.000	GOWLAND ROBERT M JR ETUX	3,500	18,458	21,958
	OVER 65 H.S. VALUE SHOULD BE FROZEN	3,500	16,651	20,151
	REDUCED VALUE	0	1,807-	1,807-
135M-0-39-309.000	QUICK CHARLES R	2,500	19,075	21,575
	OVER 65 H.S. VALUE SHOULD BE FROZEN	2,500	18,043	20,543
	REDUCED VALUE	0	1,032-	1,032-
135M-0-39-352.000	DAVISON MARY M M	2,500	9,747	12,247
	OVER 65 H.S. VALUE SHOULD BE FROZEN	2,000	8,908	10,908
	REDUCED VALUE	500-	839-	1,339-
135M-0-39-419.000	MASSEY MARK W ETUX	2,500	14,962	17,462
	OVER 65 H.S. VALUE SHOULD BE FROZEN	2,500	13,488	15,988
	REDUCED VALUE	0	1,474-	1,474-
135M-0-39-433.000	DORE GREGORY ETAL	2,500	11,941	14,441
	OVER 65 H.S. VALUE SHOULD BE FROZEN	2,000	10,706	12,706
	REDUCED VALUE	500-	1,235-	1,735-
135M-0-39-437.000	MEGOW JAMES M ETAL	2,500	14,131	16,631
	OVER 65 H.S. VALUE SHOULD BE FROZEN	2,500	12,811	15,311
	REDUCED VALUE	0	1,320-	1,320-
135M-0-39-486.000	RAY CAROL B	5,000	4,544	9,544
	OVER 65 H.S. VALUE SHOULD BE FROZEN	4,000	4,063	8,063
	REDUCED VALUE	1,000-	481-	1,481-
135M-0-39-488.000	KUHN PATSY C	4,080	14,941	19,021
	OVER 65 H.S. VALUE SHOULD BE FROZEN	4,080	14,007	18,087
	REDUCED VALUE	0	934-	934-
135N-1-39-240.000	BROWN STEPHEN E ETAL	2,400	11,289	13,689
	OVER 65 H.S. VALUE SHOULD BE FROZEN'	1,400	10,587	11,987
	REDUCED VALUE	1,000-	702-	1,702-
137H-0-45-106.000	GEOFFREY ANNA MAE S ETAL	3,720	5,611	9,331
	OVER 65 H.S. VALUE SHOULD BE FROZEN	2,250	5,242	7,492
	REDUCED VALUE	1,470-	369-	1,839-

Attachment: Increase Decrease for Nov. (10135 : Increase/Decrease in Assessment)

DATE: 12/01/2021
TIME: 7:38:50

HANCOCK COUNTY
BOARD ORDER CHANGES FOR:
11/01/2021 THROUGH 11/30/2021

PARCEL NUMBER	PROPERTY OWNER NAME	LAND VALUE	IMP VALUE	TOTAL VALUE
137N-0-35-078.001	ACKER KARON M (LIFE ESTATE)	2,434	8,044	10,478
	OVER 65 H.S. VALUE SHOULD BE FROZEN	2,434	6,146	8,580
	REDUCED VALUE	0	1,898-	1,898-
137N-0-35-106.000	BUSH LESTER J ETUX	5,168	20,677	25,845
	OVER 65 H.S. VALUE SHOULD BE FROZEN	5,340	18,867	24,207
	REDUCED VALUE	172	1,810-	1,638-
137N-0-35-117.001	ANDERSEN MARTIN L ETUX	4,424	24,561	28,985
	OVER 65 H.S VALUE SHOULD BE FROZEN	4,424	23,167	27,591
	REDUCED VALUE	0	1,394-	1,394-
138A-0-46-035.000	WHITTLE ROY H ETUX	1,750	10,741	12,491
	OVER 65 H.S. VALUE SHOULD BE FROZEN	1,250	9,377	10,627
	REDUCED VALUE	500-	1,364-	1,864-
138L-0-33-132.001	HARRIS ALFRED F SR	800	7,122	7,922
	OVER 65 H.S. VALUE SHOULD BE FROZEN	800	6,680	7,480
	REDUCED VALUE	0	442-	442-
138M-0-33-425.000	RUSS AMES C ETAL	1,200	11,231	12,431
	OVER 65 H.S. VALUE SHOULD BE FROZEN	1,200	9,863	11,063
	REDUCED VALUE	0	1,368-	1,368-
138N-1-33-132.000	YOUNG WALTER L ETAL	400	13,005	13,405
	OVER 65 H.S. VALUE SHOULD BE FROZEN	400	11,911	12,311
	REDUCED VALUE	0	1,094-	1,094-
138N-2-33-006.000	FRICKE GUY ETUX	3,986	16,410	20,396
	OVER 65 VALUE SHOULD BE FROZEN	3,986	14,663	18,649
	REDUCED VALUE	0	1,747-	1,747-
139A-0-29-137.000	BARNES ROBERT C ETUX	2,600	7,421	10,021
	OVER 65 H.S. VALUE SHOULD BE FROZEN	1,600	6,588	8,188
	REDUCED VALUE	1,000-	833-	1,833-
139A-0-40-054.000	OTT MICHAEL N ETUX	1,600	16,812	18,412
	OVER 65 H.S. VALUE SHOULD BE FROZEN	1,600	15,065	16,665
	REDUCED VALUE	0	1,747-	1,747-
139A-0-40-108.000	MURDOCK MARGARET	2,600	12,715	15,315
	OVER 65 H.S. VALUE SHOULD BE FROZEN	2,600	10,871	13,471
	REDUCED VALUE	0	1,844-	1,844-
139R-0-32-003.000	RUHR ROY M JR	2,228	13,210	15,438
	OVER 65 H.S. VALUE SHOULD BE FROZEN	2,228	12,287	14,515
	REDUCED VALUE	0	923-	923-
144M-0-19-218.000	SWILLEY URIA ETUX	1,148	17,421	18,569
		765	11,614	12,379
	REDUCED VALUE	383-	5,807-	6,190-
144N-0-19-077.000	MONTI LOURDES A	2,880	21,989	24,869
	OVER 65 H.S. VALUE SHOULD BE FROZEN	2,880	20,899	23,779
	REDUCED VALUE	0	1,090-	1,090-

Attachment: Increase Decrease for Nov. (10135 : Increase/Decrease in Assessment)

DATE: 12/01/2021
TIME: 7:38:50

HANCOCK COUNTY
BOARD ORDER CHANGES FOR:
11/01/2021 THROUGH 11/30/2021

PARCEL NUMBER	PROPERTY OWNER NAME	LAND VALUE	IMP VALUE	TOTAL VALUE
144N-0-19-152.008	WEBB ARTHUR ETAL	8,000	22,212	30,212
	OVER 65 H.S. VALUE SHOULD BE FROZEN	8,000	21,068	29,068
	REDUCED VALUE	0	1,144-	1,144-
144N-0-20-269.000	BUICE KEITH ETAL	6,934	24,314	31,248
		4,622	16,210	20,832
	REDUCED VALUE	2,312-	8,104-	10,416-
149E-0-29-309.000	VON BEHREN SYLVIA	6,254	22,271	28,525
		6,254	21,142	27,396
	REDUCED VALUE	0	1,129-	1,129-
149F-0-29-276.000	MIMS PAMELA S	2,870	2,896	5,766
		4,305	4,343	8,648
	ADDED VALUE	1,435	1,447	2,882
149F-0-29-282.000	SCUDELLA LLC	15,561	0	15,561
		15,561	0	15,561
	NO VALUE CHANGE	0	0	0
161D-0-02-154.000	CORR WILLIAM G JR ETUX	1,485	12,266	13,751
	OVER 65 H.S. VALUE SHOULD BE FROZEN	1,485	11,179	12,664
	REDUCED VALUE	0	1,087-	1,087-
161F-0-02-032.000	CAPLINGER MARY L	2,500	16,383	18,883
	OVER 65 H.S. VALUE SHOULD BE FROZEN	2,500	15,894	18,394
	REDUCED VALUE	0	489-	489-
161F-0-02-043.000	WALDREP OSCAR P III ETAL	2,500	21,325	23,825
	OVER 65 H.S. VALUE SHOULD BE FROZEN	2,500	20,226	22,726
	REDUCED VALUE	0	1,099-	1,099-
161F-0-02-093.000	FULLILOVE TOM P ETUX TRUSTEES	3,600	21,931	25,531
	OVER 65 H.S. VALUE SHOULD BE FROZEN	3,600	20,789	24,389
	REDUCED VALUE	0	1,142-	1,142-
162A-0-03-050.000	MAHONEY RICHARD F ETAL	900	10,695	11,595
	OVER 65 H.S. VALUE SHOULD BE FROZEN	900	9,577	10,477
	REDUCED VALUE	0	1,118-	1,118-
162D-1-04-017.000	PUCHEU JOHN M ETUX	2,000	17,501	19,501
	OVER 65 H.S. VALUE SHOULD BE FROZEN	2,000	16,476	18,476
	REDUCED VALUE	0	1,025-	1,025-
162D-1-04-031.000	POWER WILLIAM J JR ETAL TRUSTEES	1,000	22,225	23,225
	OVER 65 H.S. VALUE SHOULD BE FROZEN	1,000	21,021	22,021
	REDUCED VALUE	0	1,204-	1,204-
162D-1-04-042.000	COSSITT GEORGE M ETAL	4,000	20,232	24,232
		4,000	19,078	23,078
	REDUCED VALUE	0	1,154-	1,154-
162D-1-04-054.000	DYER MICHAEL GERALD ETUX	1,000	10,205	11,205
	OVER 65 H.S. VALUE SHOULD BE FROZEN'	1,000	9,574	10,574
	REDUCED VALUE	0	631-	631-

Attachment: Increase Decrease for Nov. (10135 : Increase/Decrease in Assessment)

DATE: 12/01/2021
TIME: 7:38:50

HANCOCK COUNTY
BOARD ORDER CHANGES FOR:
11/01/2021 THROUGH 11/30/2021

PARCEL NUMBER	PROPERTY OWNER NAME	LAND VALUE	IMP VALUE	TOTAL VALUE
162D-2-04-014.001	WILCOX JAMES ETUX	1,450	19,133	20,583
	OVER 65 H.S. VALUE SHOULD BE FROZEN'	1,450	18,014	19,464
	REDUCED VALUE	0	1,119-	1,119-
162F-1-04-058.000	JEANFREAU ALBERT L	635	13,631	14,266
	OVER 65 H.S.VALUE SHOULD BE FROZEN	635	12,202	12,837
	REDUCED VALUE	0	1,429-	1,429-
162F-2-04-011.000	ANDERSON MARCEL ETUX TRUSTEES	3,330	13,698	17,028
	OVER 65 H.S. VALUE SHOULD BE FROZEN	3,330	12,135	15,465
	REDUCED VALUE	0	1,563-	1,563-
162F-2-04-022.000	ROTH EARL JR ETUX	795	19,218	20,013
	OVER 65 H.S VALUE SHOULD BE FROZEN	795	18,103	18,898
	REDUCED VALUE	0	1,115-	1,115-
162K-0-10-011.002	CRABTREE JAMES E JR ETAL	1,242	23,007	24,249
	OVER 65 H.S. VALUE SHOULD BE FROZEN	1,242	22,170	23,412
	REDUCED VALUE	0	837-	837-
163M-0-07-330.000	LAKESHORE BAPTIST CHURCH	1,350	2,278	3,628
		1,350	2,278	3,628
	NO VALUE CHANGE	0	0	0
171J-0-12-151.000	WILLIAMS JAMES G ETAL	600	10,155	10,755
	OVER 65 H.S. VALUE SHOULD BE FROZEN'	600	9,101	9,701
	REDUCED VALUE	0	1,054-	1,054-
176 -0-14-018.000	HODA FARRON J ETUX	669	14,320	14,989
	DISABLED H.S. VALUE SHOULD BE FROZEN	669	12,760	13,429
	REDUCED VALUE	0	1,560-	1,560-
185 -0-20-039.003	REYNOLDS CHANDLER ETUX TRUST	3,708	25,087	28,795
	OVER 65 H.S. VALUE SHOULD BE FROZEN	3,209	23,675	26,884
	REDUCED VALUE	499-	1,412-	1,911-
185C-3-37-083.002	BEUM DON J	400	12,282	12,682
	OVER 65 H.S. VALUE SHOULD BE FROZEN	400	11,086	11,486
	REDUCED VALUE	0	1,196-	1,196-
202D-2-04-008.000	WATKINS THOMAS E TRUSTEE	6,000	0	6,000
	LAND VALUED INCORRECTLY	2,250	0	2,250
	REDUCED VALUE	3,750-	0	3,750-
		542,283	2,703,875	3,246,158
		494,877	2,510,008	3,004,885
	NET VALUE CHANGE	47,406-	193,867-	241,273-
	TOTAL ADDED VALUE	1,876	3,094	4,970
	TOTAL REDUCED VALUE	49,282-	196,961-	246,243-

Attachment: Increase Decrease for Nov. (10135 : Increase/Decrease in Assessment)

Jimmie Ladner, Jr.
Hancock County
Tax Assessor / Collector

Post Office Box 2428
Bay St. Louis, MS 39521-2428
Toll Free - 1.888.409.6651
FAX - 228.466.6239

Phone Numbers:
COLLECTOR - 228.467.1669
ASSESSOR - 228.467.5727
APPRAISAL - 228.467.0130

To: Hancock County
Board of Supervisors

Date: December 6, 2021

1. Request the following to be spread on the board minutes.
   a) Request to spread on the Board minutes the Increase/Decrease application for October, 2021 and November 2021.

2. Request the following to be approved by the Board of Supervisors.
   a) Request Board Approval to change the fee for an established beer manufacture to $50.00 per year for Privilege License in accordance with section 27-71-303.
   b) Request the Board of Supervisors to approve the attached voided tax sale.

3. General discussion.

If my staff or I can be of any assistance to you please feel free to call.

Sincerely,

Jimmie Ladner, Jr.
Hancock County
Assessor/Tax Collector

Attachment: Void Tax Sale (10139 : Void Tax Sale)

VOID TAX SALES						
001-000-2110						
DATE	OWNERS NAME	TAX SALE PURCHASER	PARCEL NUMBER	TAX SALE YEAR	REASON FOR VOID	AMOUNT
12/1/2021	LAKESHORE BAPTIST CHURCH	QUICKSILVER TAX	163M-0-07-330.000	2020	VOID 2020 TAX SALE PROPERTY EXEMPT (CHURCH USE)	354.53

Attachment: Void Tax Sale (10139 : Void Tax Sale)

ECAM 2022 ANNUAL ELECTIONS SEMINAR AND CERTIFICATION TRAINING
IP CASINO-HOTEL & SPA – BILOXI, MISSISSIPPI
January 18-21, 2022

PLEASE REGISTER EARLY!

Print Name: Stephanie Ladner
(Legal name as it appears on your ID)

Address 4236 34th St **City** Bay St Louis **Zip** 39520

Phone (Home) 228-466-5205 **(Work)** 228-467-5265 **(Cell)** 228-342-2710

Congressional District 4 **Supervisor District** 1 **County** Hancock

EMAIL (Confirmation will be done by email provided): bootsladner1999@aol.com

Please check appropriate box: County Election Commissioner ✓ **Circuit Clerk OR D.C. (one only)!** _____

Newly Elected/Appointed Election Commissioner/Clerk: _____ **Other** _____

Name of Election Commission Chairperson Stephanie Ladner

Name of Roommate: _____
List only if this person is an Election Commissioner

Spouse/Guest Meal Tickets: Will be available for purchase at the convention.
DO NOT SEND MONEY FOR SPOUSE/GUEST MEAL TICKETS WITH THIS FORM
(There will be NO spouse or guest tickets sent in advance of the training).
Ticket prices are: breakfast- $30 each-- lunch buffet- $42 each-- banquet tickets-$48 each.

ECAM MEMBER
County Election Commissioner -- (Includes Tuesday, Wednesday & Thursday in Hotel) $ 500-
Registration Fee - $460.00 + Dues - $40.00 = $500.00

ECAM ASSOCIATE MEMBER -- (Includes Tuesday Wednesday & Thursday in Hotel) $_____
Registration Fee - $460.00 + Dues - $35.00 = $495.00

ECAM MEMBER ATTENDING CONVENTION--BUT NOT STAYING IN HOTEL $_____
Registration Fee - $210.00 + Dues - $40.00 = $250.00

ECAM ASSOCIATE MEMBER ATTENDING CONVENTION--BUT NOT STAYING IN HOTEL $_____
Registration Fee – $210.00 + Dues - $35.00 = $245.00

EXTRA NIGHT REQUESTED (MONDAY 1/17/2022 @ $88.00) $_____

[redacted]

NOTE: ALL FUNDS MUST BE SENT TO ECAM TREASURER-----NOT THE HOTEL!

LATE REGISTRATION FEE *After December 24, 2021 ADD $50.00* $_____

The Registration fee pays for three nights stay at the hotel & a total of 4 meals. Any other nights are your responsibility at the current hotel rate and must be booked and paid by each individual! [redacted]

☒ Single/King ☐ Double/Queen ☐ Smoking ☒ Non-Smoking ☐ Handicap ☐ NO Preference

Special Needs: *Scooter @ $40.00/day* **Tuesday** ☐ **Wednesday** ☐ **Thursday** ☐ **Friday** ☐ $_____

(MAKE ALL CHECKS PAYABLE TO E C A M ----------TOTAL Amount Enclosed $ 500-

Regular registration deadline is December 24, 2021 – Cancellation required by January 7, 2022
NO refunds after January 7, 2022 cancellation date!

I understand and agree to these Terms: Stephanie Ladner **Date:** 11-24-21

MAIL THIS FORM AND ALL CHECKS TO:
Hon. LARRY GARDNER
2 SUMMERFIELD PLACE
NATCHEZ, MS 39120

Contact #: 601-807-6262, Email: legard1948@gmail.com

DON'T FORGET SILENT AUCTION ITEMS

Attachment: ECAM Registration Form - Stephanie Ladner (10104 : Approve Election Commissioners to attend ECAM seminar 2022.)

ECAM 2022 ANNUAL ELECTIONS SEMINAR AND CERTIFICATION TRAINING
IP CASINO-HOTEL & SPA – BILOXI, MISSISSIPPI
January 18-21, 2022

PLEASE REGISTER EARLY!

Print Name: SANDRA F. HENLEY
(Legal name as it appears on your ID)

Address 106 TIFFANY STREET **City** WAVELAND **Zip** 39576

Phone (Home) 228-216-7154 **(Work)** 228-216-7154 **(Cell)** 228-216-7154

Congressional District 4 **Supervisor District** 2 **County** HANCOCK

EMAIL (Confirmation will be done by email provided): SAMBO39576@BELLSOUTH.NET

Please check appropriate box: County Election Commissioner X **Circuit Clerk OR D.C. (one only)!** ____

Newly Elected/Appointed Election Commissioner/Clerk: ____ **Other** ____

Name of Election Commission Chairperson STEPHANIE LADNER

Name of Roommate: ____
List only if this person is an Election Commissioner

Spouse/Guest Meal Tickets: Will be available for purchase at the convention.
DO NOT SEND MONEY FOR SPOUSE/GUEST MEAL TICKETS WITH THIS FORM
(There will be NO spouse or guest tickets sent in advance of the training).
Ticket prices are: breakfast- $30 each– lunch buffet- $42 each-- banquet tickets-$48 each.

ECAM MEMBER
County Election Commissioner -- (Includes Tuesday, Wednesday & Thursday in Hotel) $ 500.00
Registration Fee - $460.00 + Dues - $40.00 = $500.00

ECAM ASSOCIATE MEMBER -- (Includes Tuesday Wednesday & Thursday in Hotel) $____
Registration Fee - $460.00 + Dues - $35.00 = $495.00

ECAM MEMBER ATTENDING CONVENTION--BUT NOT STAYING IN HOTEL $____
Registration Fee - $210.00 + Dues - $40.00 = $250.00

ECAM ASSOCIATE MEMBER ATTENDING CONVENTION--BUT NOT STAYING IN HOTEL $____
Registration Fee – $210.00 + Dues - $35.00 = $245.00

EXTRA NIGHT REQUESTED (MONDAY 1/17/2022 @ $88.00) $____

[redacted]

NOTE: ALL FUNDS MUST BE SENT TO ECAM TREASURER-----NOT THE HOTEL!

LATE REGISTRATION FEE *After December 24, 2021 ADD $50.00* $____

The Registration fee pays for three nights stay at the hotel & a total of 4 meals. Any other nights are your responsibility at the current hotel rate and must be booked and paid by each individual!. [redacted]

☒ Single/King ☐ Double/Queen ☐ Smoking ☒ Non-Smoking ☐ Handicap ☐ NO Preference

Special Needs: *Scooter @ $40.00/day* **Tuesday** ☐ **Wednesday** ☐ **Thursday** ☐ **Friday** ☐ $____

(MAKE ALL CHECKS PAYABLE TO E C A M ——— TOTAL Amount Enclosed $ 500.00

Regular registration deadline is December 24, 2021 – Cancellation required by January 7, 2022
NO refunds after January 7, 2022 cancellation date!

I understand and agree to these Terms: Sandra Henley **Date:** 11-24-21

MAIL THIS FORM AND ALL CHECKS TO:

Hon. LARRY GARDNER
2 SUMMERFIELD PLACE
NATCHEZ, MS 39120

Contact #: 601-807-8262, Email: legard1948@gmail.com

DON'T FORGET SILENT AUCTION ITEMS

Attachment: ECAM Registration Form - Sandra F. Henley (10104 : Approve Election Commissioners to attend ECAM seminar 2022.)

ECAM 2022 ANNUAL ELECTIONS SEMINAR AND CERTIFICATION TRAINING
***IP* CASINO-HOTEL & SPA – BILOXI, MISSISSIPPI**
January 18-21, 2022

PLEASE REGISTER EARLY!

Print Name: Donna L. Henry
(Legal name as it appears on your ID)

Address 837 Dove Blvd **City** BSL **Zip** 39520

Phone (Home) _____ **(Work)** _____ **(Cell)** 504-450-2138

Congressional District 4 **Supervisor District** 4 **County** Hancock

EMAIL (Confirmation will be done by email provided): djLHENRY@yahoo.com

Please check appropriate box: County Election Commissioner ✓ **Circuit Clerk OR D.C. (one only)!** _____

Newly Elected/Appointed Election Commissioner/Clerk: ✓ **Other** _____

Name of Election Commission Chairperson Stephanie Ladner

Name of Roommate: N/A
List only if this person is an Election Commissioner

Spouse/Guest Meal Tickets: Will be available for purchase at the convention.
DO NOT SEND MONEY FOR SPOUSE/GUEST MEAL TICKETS WITH THIS FORM
(There will be NO spouse or guest tickets sent in advance of the training).
Ticket prices are: breakfast- $30 each-- lunch buffet- $42 each-- banquet tickets-$48 each.

ECAM MEMBER
County Election Commissioner -- (Includes Tuesday, Wednesday & Thursday in Hotel) $ 500.00
Registration Fee - $460.00 + Dues - $40.00 = $500.00

ECAM ASSOCIATE MEMBER -- (Includes Tuesday Wednesday & Thursday in Hotel) $_____
Registration Fee - $460.00 + Dues - $35.00 = $495.00

ECAM MEMBER ATTENDING CONVENTION--BUT NOT STAYING IN HOTEL $_____
Registration Fee - $210.00 + Dues - $40.00 = $250.00

ECAM ASSOCIATE MEMBER ATTENDING CONVENTION--BUT NOT STAYING IN HOTEL $_____
Registration Fee – $210.00 + Dues - $35.00 = $245.00

EXTRA NIGHT REQUESTED (MONDAY 1/17/2022 @ $88.00) $_____

[redacted]

NOTE: ALL FUNDS MUST BE SENT TO ECAM TREASURER-----NOT THE HOTEL!

LATE REGISTRATION FEE *After December 24, 2021 ADD $50.00* $_____

The Registration fee pays for three nights stay at the hotel & a total of 4 meals. Any other nights are your responsibility at the current hotel rate and must be booked and paid by each individual!

☑ Single/King ☐ Double/Queen ☐ Smoking ☐ Non-Smoking ☐ Handicap ☐ NO Preference

Special Needs: *Scooter @ $40.00/day* **Tuesday** ☐ **Wednesday** ☐ **Thursday** ☐ **Friday** ☐ $_____

(MAKE ALL CHECKS PAYABLE TO E C A M ———TOTAL Amount Enclosed $ 500.00

Regular registration deadline is December 24, 2021 – Cancellation required by January 7, 2022
NO refunds after January 7, 2022 cancellation date!

I understand and agree to these Terms: Donna L. Henry **Date:** 11-24-202

MAIL THIS FORM AND ALL CHECKS TO:
Hon. LARRY GARDNER
2 SUMMERFIELD PLACE
NATCHEZ, MS 39120

Contact #: 601-807-6262, Email: legard1948@gmail.com

DON'T FORGET SILENT AUCTION ITEMS

Attachment: ECAM Registration Form - Donna L. Henry (10104 : Approve Election Commissioners to attend ECAM seminar 2022.)

ECAM 2022 ANNUAL ELECTIONS SEMINAR AND CERTIFICATION TRAINING
IP CASINO-HOTEL & SPA – BILOXI, MISSISSIPPI
January 18-21, 2022

PLEASE REGISTER EARLY!

Print Name: JOSEPH PETTIGREW
(Legal name as it appears on your ID)

Address P.O.Box 592 **City** KILN **Zip** 39556

Phone (Home) 228 493 8733 **(Work)** _____ **(Cell)** 228 493 8733

Congressional District 4th **Supervisor District** 5 **County** HANCOCK

EMAIL (Confirmation will be done by email provided): petigru@aol.com

Please check appropriate box: County Election Commissioner ✓ **Circuit Clerk OR D.C. (one only)!** _____

Newly Elected/Appointed Election Commissioner/Clerk: _____ **Other** _____

Name of Election Commission Chairperson STEPHANIE LADNER

Name of Roommate: NA
List only if this person is an Election Commissioner

Spouse/Guest Meal Tickets: Will be available for purchase at the convention.
DO NOT SEND MONEY FOR SPOUSE/GUEST MEAL TICKETS WITH THIS FORM
(There will be NO spouse or guest tickets sent in advance of the training).
Ticket prices are: breakfast- $30 each-- lunch buffet- $42 each-- banquet tickets-$48 each.

ECAM MEMBER
County Election Commissioner -- (Includes Tuesday, Wednesday & Thursday in Hotel) $_____
Registration Fee - $460.00 + Dues - $40.00 = $500.00

ECAM ASSOCIATE MEMBER -- (Includes Tuesday Wednesday & Thursday in Hotel) $_____
Registration Fee - $460.00 + Dues - $35.00 = $495.00

ECAM MEMBER ATTENDING CONVENTION--BUT NOT STAYING IN HOTEL $ 250.00
Registration Fee - $210.00 + Dues - $40.00 = $250.00

ECAM ASSOCIATE MEMBER ATTENDING CONVENTION--BUT NOT STAYING IN HOTEL $_____
Registration Fee – $210.00 + Dues - $35.00 = $245.00

EXTRA NIGHT REQUESTED (MONDAY 1/17/2022 @ $88.00) $_____

[redacted]

NOTE: ALL FUNDS MUST BE SENT TO ECAM TREASURER-----NOT THE HOTEL!

LATE REGISTRATION FEE *After December 24, 2021 ADD $50.00* $_____

The Registration fee pays for three nights stay at the hotel & a total of 4 meals. Any other nights are your responsibility at the current hotel rate and must be booked and paid by each individual! [redacted]

☐ Single/King ☐ Double/Queen ☐ Smoking ☐ Non-Smoking ☐ Handicap ☐ NO Preference

Special Needs: *Scooter @ $40.00/day* Tuesday ☐ Wednesday ☐ Thursday ☐ Friday ☐ $_____

(MAKE ALL CHECKS PAYABLE TO E C A M ----------TOTAL Amount Enclosed $ 250.00

Regular registration deadline is December 24, 2021 – Cancellation required by January 7, 2022
NO refunds after January 7, 2022 cancellation date!

I understand and agree to these Terms: Joseph Pettigrew **Date:** Nov 24, 2021

MAIL THIS FORM AND ALL CHECKS TO:
Hon. LARRY GARDNER
2 SUMMERFIELD PLACE
NATCHEZ, MS 39120

Contact #: 601-807-6262, Email: legard1948@gmail.com

DON'T FORGET SILENT AUCTION ITEMS

Attachment: ECAM Registration Form - Joseph E. Pettigrew (10104 : Approve Election Commissioners to attend ECAM seminar 2022.)

ECAM 2022 ANNUAL ELECTIONS SEMINAR AND CERTIFICATION TRAINING
IP CASINO-HOTEL & SPA – BILOXI, MISSISSIPPI
January 18-21, 2022

PLEASE REGISTER EARLY!

Print Name: Eugene J. Bice
(Legal name as it appears on your ID)

Address 9925 Kahana St **City** Diamondhead **Zip** 39525

Phone (Home) 228-586-3726 **(Work)** _____ **(Cell)** 228-547-7059

Congressional District 4 **Supervisor District** 3 **County** Hancock

EMAIL (Confirmation will be done by email provided): ejbice@gmail.com

Please check appropriate box: County Election Commissioner ✓ **Circuit Clerk OR D.C. (one only)!** _____

Newly Elected/Appointed Election Commissioner/Clerk: _____ **Other** _____

Name of Election Commission Chairperson Stephanie Ladner

Name of Roommate: N/A
List only if this person is an Election Commissioner

Spouse/Guest Meal Tickets: Will be available for purchase at the convention.
DO NOT SEND MONEY FOR SPOUSE/GUEST MEAL TICKETS WITH THIS FORM
(There will be NO spouse or guest tickets sent in advance of the training).
Ticket prices are: breakfast- $30 each-- lunch buffet- $42 each-- banquet tickets-$48 each.

ECAM MEMBER
County Election Commissioner -- (Includes Tuesday, Wednesday & Thursday in Hotel) $_____
Registration Fee - $460.00 + Dues - $40.00 = $500.00

ECAM ASSOCIATE MEMBER -- (Includes Tuesday Wednesday & Thursday in Hotel) $_____
Registration Fee - $460.00 + Dues - $35.00 = $495.00

ECAM MEMBER ATTENDING CONVENTION--BUT NOT STAYING IN HOTEL $ ~~250~~
Registration Fee - $210.00 + Dues - $40.00 = $250.00

ECAM ASSOCIATE MEMBER ATTENDING CONVENTION--BUT NOT STAYING IN HOTEL $_____
Registration Fee – $210.00 + Dues - $35.00 = $245.00

EXTRA NIGHT REQUESTED (MONDAY 1/17/2022 @ $88.00) $_____

[redacted]

NOTE: ALL FUNDS MUST BE SENT TO ECAM TREASURER-----NOT THE HOTEL!

LATE REGISTRATION FEE *After December 24, 2021 ADD $50.00* $_____

The Registration fee pays for three nights stay at the hotel & a total of 4 meals. Any other nights are your responsibility at the current hotel rate and must be booked and paid by each individual! [redacted]

☐ Single/King ☐ Double/Queen ☐ Smoking ☐ Non-Smoking ☐ Handicap ☐ NO Preference

Special Needs: *Scooter @ $40.00/day* **Tuesday** ☐ **Wednesday** ☐ **Thursday** ☐ **Friday** ☐ $_____

(MAKE ALL CHECKS PAYABLE TO E C A M ——————TOTAL Amount Enclosed $ 250.00

Regular registration deadline is December 24, 2021 – Cancellation required by January 7, 2022
NO refunds after January 7, 2022 cancellation date!

I understand and agree to these Terms: _____ **Date:** ~~250~~ 11/24/2021

MAIL THIS FORM AND ALL CHECKS TO:
Hon. LARRY GARDNER
2 SUMMERFIELD PLACE
NATCHEZ, MS 39120

Contact #: 601-807-6262, Email: legard1948@gmail.com

DON'T FORGET SILENT AUCTION ITEMS

Attachment: ECAM Registration Form - Eugene J. Bice (10104 : Approve Election Commissioners to attend ECAM seminar 2022.)

YOUTH COURT /FAMILY TREATMENT COURT PROPOSED PURCHASES FOR 856 HWY 90 BUILDING

NAME	PURCHASE DESCRIPTION	PRICE
Coast Glass and Mirror	Removal of the bullet proof window from 126 Court St. and install window at 856 Hwy. 90.	$600.00
Southshore Building Services	Cleaning of tile and grout in the main lobby, hallway, and restrooms	$250.00
Southshore Building Services	Cleaning of tile and carpet in Suite D.	$650.00
Lowe's Home Improvement	Purchase of 25 mini blinds	$146.30
TOTAL PURCHASE AMOUNT		**$1,646.30**

Attachment: SPREADSHEET (10160 : Approve total amount of purchases for Youth Court/ FTC)

Coast Glass And Mirror LLC

596 Easterbrook St
Bay St Louis MS 39520-

(228) 467-0344 (228) 467-0116
Fax: (228) 467-0052
coastglass@yahoo.com

QCG-0916-11303
9/16/2021

Quote

Hancock Co Board Of Supervisers
854 Hwy 90
BAY SAINT LOUIS MS 39520-

(228)467-6012 (228)467-2691

partition for youth court

Qty.	Part	Description	List	Price	Net
1	Labor	Labor to Remove & Reinstall	600.00	600.00	600.00

Subtotal	600.00
Sales Tax	0.00
Total	$600.00

_____

_____

Attachment: Coast Glass (10160 : Approve total amount of purchases for Youth Court/ FTC)

SOUTHSHORE BUILDING SERVICES

Janitorial / Floor Care / Construction Clean Up / Biohazard Disinfecting
P.O. Box 978
Lakeshore, MS. 39558
(228) 467-2486
Email: ssbsinc@gmail.com

To: Hancock County Youth Court
126 Court Street
Bay St. Louis, Ms. 39520

Date: November 11, 2021

Attn: Candace Payne-Johnson
Court Administrator

Email: candace.payne-johnson@co.hancock.ms.us

Proposal A: New Location / Office Area

Description	Amount
1.Strip and apply 5 coats of Commercial Grade Wax to all Tiled areas. 2. Scrubbing of ceramic tile and grout.	$450.00
Carpet Cleaning	$200.00
Total	**$650.00**

Southshore Building Services will supply all chemicals, equipment, and manpower

Attachment: Southshore A (10160 : Approve total amount of purchases for Youth Court/ FTC)

SOUTHSHORE BUILDING SERVICES

Janitorial / Floor Care / Construction Clean Up / Biohazard Disinfecting
P.O. Box 978
Lakeshore, MS. 39558
(228) 467-2486
Email: ssbsinc@gmail.com

To: Hancock County Youth Court
126 Court Street
Bay St. Louis, Ms. 39520

Date: November 11, 2021

Attn: Candace Payne-Johnson
Court Administrator

Email: candace.payne-johnson@co.hancock.ms.us

Proposal B: New Location / Common Areas Outside of Office

Description	Amount
1. Scrubbing of ceramic tile and grout front lobby, 2 restrooms, and hall	$250.00
Total	**$250.00**

Southshore Building Services will supply all chemicals, equipment, and manpower

Attachment: Southshore B (10160 : Approve total amount of purchases for Youth Court/ FTC)


What are you looking for today?

Daphne Lowe's Open until 9 PM >

LOWE'S

Prices, Promotions, styles, and availability may vary. Our local stores do not honor online pricing. Prices and availability of products and services are subject to change without notice. Errors will b corrected where discovered, and Lowe's reserves the right to revoke any stated offer and to corre errors, inaccuracies or omissions including after an order has been submitted.

Home Decor / Window Treatments / Blinds & Window Shades / Blinds

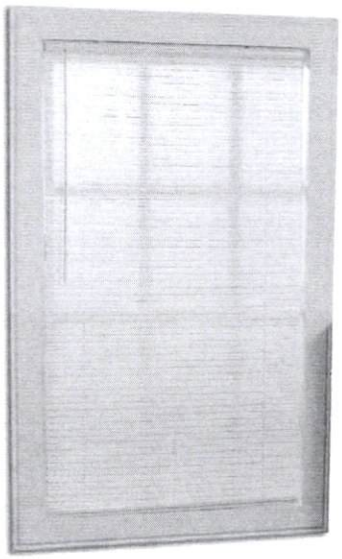






EXCLUSIVE

$5.18 x 13 = $67.34

★★★★☆ 204

Project Source Light Filtering 1-in Slat Width 23-in x 42-in Cordless White Vinyl Light Filtering Full-view Standard Mini Blinds

Item #889861 Model #95615

1-In white light filtering cordless vinyl blind provides great function and a clean look without unsightly cords

Vinyl material is durable, moisture resistant, and easy to clean

Common: 23-in W x 42-in L; Actual: 22.5-in W x 42-in L

Common Blind Width (Inches) 23 >

Common Blind Length (Inches) 42 >

− 1 +

Qty

Add to Cart

Schedule Measurement

Free Store Pickup
8 Available at Daphne Lowe's
Aisle 7 | Bay 8

Delivery
Free with $45 Order
Get it by Tue, Nov 23



Project Source Light Filtering 1-in Slat Width 23-in x 42-in Cordless White Vinyl Light Filtering Full-view Standard Mini Blinds

$5.18 Add to Cart

Overview Specifications Compare Reviews Questions & Answers Product Features

Cordless 1-in light filtering blinds. These blinds are the perfect choice for any room and style. They offer cut

Attachment: Lowes (10160 : Approve total amount of purchases for Youth Court/ FTC)


What are you looking for today?

Daphne Lowe's Open until 9 PM >

LOWE'S

Prices, Promotions, styles, and availability may vary. Our local stores do not honor online pricing. Prices and availability of products and services are subject to change without notice. Errors will be corrected where discovered, and Lowe's reserves the right to revoke any stated offer and to correc errors, inaccuracies or omissions including after an order has been submitted.

Home Decor / Window Treatments / Blinds & Window Shades / Blinds

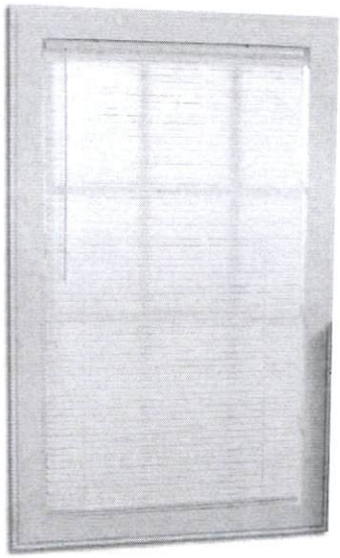






EXCLUSIVE

$6.58 x 12 = $78.96

★★★★☆ 204

Project Source Light Filtering 1-in Slat Width 23-in x 64-in Cordless White Vinyl Light Filtering Full-view Standard Mini Blinds

Item #889862 Model #95616

1-In white light filtering cordless vinyl blind provides great function and a clean look without unsightly cords

Vinyl material is durable, moisture resistant, and easy to clean

Common: 23-in W x 64-in L; Actual: 22.5-in W x 64-in L

Common Blind Width (Inches) 23 >

Common Blind Length (Inches) 64 >

− 1 +

Qty

Add to Cart

Schedule Measurement

Free Store Pickup
4 Available at Daphne Lowe's
Aisle 7 | Bay 8

Delivery
Free with $45 Order
Get it by Tue, Nov 23



Project Source Light Filtering 1-in Slat Width 23-in x 64-in Cordless White Vinyl Light Filtering Full-view Standard Mini Blinds

$6.58 Add to Cart

Overview Specifications Reviews Questions & Answers Product Features

cordless 1-in light filtering blinds. These blinds are the perfect choice for any room and style. They offer cuts

Attachment: Lowes (10160 : Approve total amount of purchases for Youth Court/ FTC)

TIMOTHY A. KELLAR
CHANCERY CLERK - LAND REDEMPTION
854 HWY 90, STE B
BAY ST. LOUIS, MISSISSIPPI 39520

THE FIRST, A NATIONAL BANK ASC
800 HWY 90, BAY ST. LOUIS, MS 39520
85-336
653

CHECK # 3077

VOID AFTER 1 YEAR

CHK DATE	AMOUNT
12/01/2021	$*****8158.33

*****8158 DOLLARS & 33 CENTS

PAY TO THE ORDER OF:
General County
HANCOCK COUNTY

00000

NON-NEGOTIABLE
NON-NEGOTIABLE
NON-NEGOTIABLE

<0030774< *065303360* <0805007051< 0000815833

Attachment: 20211201131133 (10116 : Land Redemption Settlement Check for November)

7.F.1.a

Vendor	Invoice	----Pay To----	Amount	Typ	JNL	CHECK#	BK
20 0227	2021113061	GANESHA TAX INVESTMENT	705.33 *	R	A		FB
19 0161	2021113019	GUARDIAN TAX MS LLC	1978.05 *	R	A		FB
CO	2021113003	HANCOCK COUNTY	1044.21 *	R	A		FB
GENC	2021113005	HANCOCK COUNTY General County	8158.33 *	R	A		FB
SHF23	2021113008	HANCOCK COUNTY SHERIFF	245.00 *	R	A		FB
MDAH	2021113006	HANCOCK CTY(FOR DEPT O	198.00 *	R	A		FB
19 0198	2021113025	HOME EXPERT SOLUTIONS DBA STEVEN POST	1248.37 *	R	A		FB
19 0008	2021113013	KALE FARMS LLC	7932.46 *	R	A		FB
20 0008	2021113030	KALE FARMS LLC	6235.89 *	R	A		FB
20 0208	2021113059	KRISTIN A SCHWARTZ	261.97 *	R	A		FB
20 0143	2021113052	LARRY HOWARD	28.44 *	R	A		FB
19 0037	2021113014	LONG LAND INVESTMENTS	115.27 *	R	A		FB
20 0055	2021113040	MATHEW R ADAMS	249.82 *	R	A		FB
20 0202	2021113058	MATTHEW BURKE	92.83 *	R	A		FB
20 0018	2021113032	MICHAEL JOHN PERNICIAR	418.34 *	R	A		FB
20 0167	2021113057	MIKE PERNICIARO	466.15 *	R	A		FB
19 0067	2021113015	MS SELECT RIDGE LLC	556.96 *	R	A		FB
20 0067	2021113043	MS SELECT RIDGE LLC	1566.63 *	R	A		FB
19 0007	2021113012	MS TL LLC TESCO CUSTOD	15243.38 *	R	A		FB

Attachment: 20211201131133 (10116 : Land Redemption Settlement Check for November)

COMPTON ENGINEERING, INC.
ENGINEERING, SURVEYING & ENVIRONMENTAL SERVIC

3036 Longfellow Drive
P.O. Box 2795
Bay St. Louis, MS 39521

Phone: 228.467.2770
Fax: 228.467.2720

comptonengineering.com

November 24, 2021

Hancock County Board of Supervisors
854 Highway 90
Bay St. Louis, MS 39520

RE: Kiln Utility and Fire District
ROW Occupancy Request
Kiln Delisle & Magnolia Cove Drive

Dear Board Members:

We have received from your office a right-of-way permit application (attached).

We recommend approval of the attached permit with the following conditions:

1) Distance from the pump station to the edge of pavement is not shown. Installation shall occur as far along the back of the right-of-way as possible.
2) In the event it is not possible to locate the equipment adjacent to the ROW line, an exception may be made. However, the equipment should not be less then 10 feet from the edge of pavement.
3) Permit is not valid until proper construction notice is given and work is verified. Permit will not be executed by County Engineer until referenced notice is given.
4) Applicant shall also provide a 48-hour notice to County Engineer prior to work being performed.
5) No open cuts within 10' of road and no installation of any appurtenance that interfere with mowing and ditch maintenance.

Since this is a public entity and a small project no fee is assessed.

If you have any questions, please advise.

Sincerely,

COMPTON ENGINEERING, INC.

Geoffrey F. Clemens, P.E.
President

Pc: Anthony Cuevas, Hancock County Building Official

PASCAGOULA
BILOXI
BAY ST. LOUIS

Attachment: Letter to HCBOS - ROW Kiln Delisle (10118 : ROW Request)

RECEIVED
NOV 16 2021

HANCOCK COUNTY BUILDING OFFICE
854 HIGHWAY 90 SUITE A
BAY ST. LOUIS, MS. 39520
(228) 467-4157

November 15, 2021

Geoffrey Clemens
County Engineer

Re: ROW Occupancy Request

Kiln Utility and Fire District
16148 Fire Department Road
Kiln, MS 39556

Geoff,

I have received a request via email by Jason Chiniche to amend the Right of Way Request previously approved by moving the pump station equipment from the North side of Kiln Delisle Rd. and Magnolia Cove Drive to the South side of Kiln Delisle Rd. in the same general area of the intersection.

Included you will find the proposed drawings indicating the new location of the pump station equipment. Please review the amended change.



Thanks,


Anthony Cuevas
Hancock County Building Office

Attachment: Letter to HCBOS - ROW Kiln Delisle (10118 : ROW Request)

Attachment: Letter to HCBOS - ROW Kiln Delisle (10118 : ROW Request)

KAPALAMA/KILN DELISLE ROAD WATER LINE EXTENSION PROJECT

HANCOCK COUNTY, MISSISSIPPI

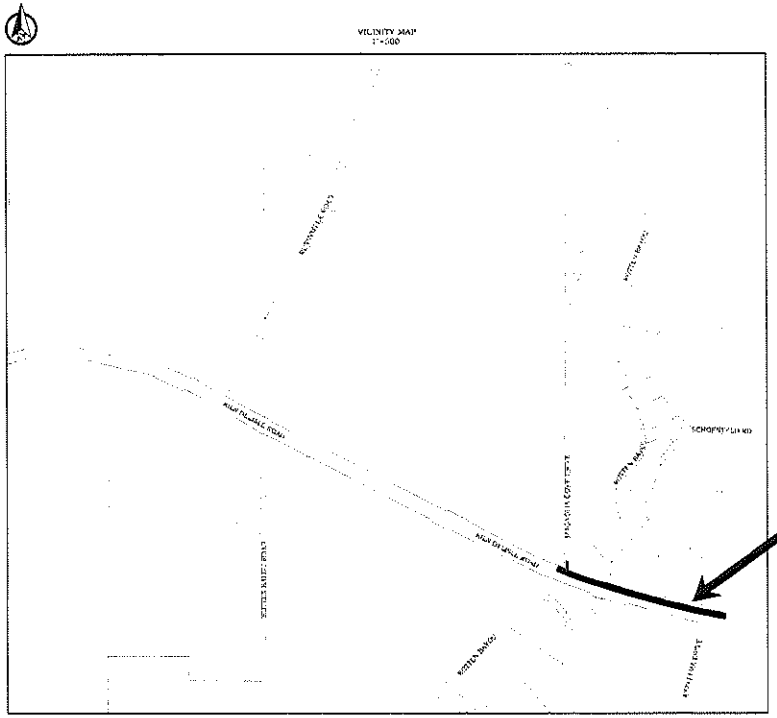


PRELIMINARY FOR REVIEW!

CHINICHE
ENGINEERING & SURVEYING
ESTABLISHED 1971

DETAILED INDEX

DESCRIPTION OF SHEET	SHEET COUNT	SHEET NO.
GENERAL SHEETS		
TITLE SHEET	C-01	0
GENERAL NOTES	GN-01	1
CIVIL IMPROVEMENTS		
PROPOSED WATER MAIN	C-100	2
BOOSTER PUMP SITE PLAN	C-200	3
CIVIL DETAILS		
HDBD DETAILS	D-100	4
TYPICAL DETAILS	D-200	5
EROSION CONTROL DETAIL	D-300	6
TRAFFIC CONTROL SHEET	D-400	7

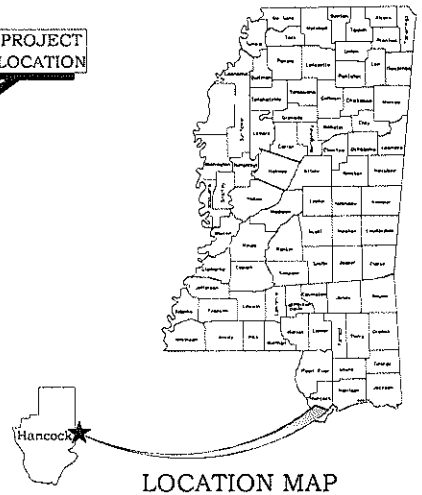

LOCATION MAP

★ DENOTES PROJECT LOCATION

_____ DATE: _____

JASON P. CHINICHE, P.E.
MISSISSIPPI LICENSE NO. 19732

CHINICHE
407 Hwy. 90
Bay St. Louis, MS, 39520
Office - (228) 467-6755
Email - jasonpe@jpc-eng.com
Website - www.jpc-eng.com

OWNER INFORMATION

KILN UTILITY AND FIRE DISTRICT
16154 FIRE DEPARTMENT ROAD
KILN, MISSISSIPPI 39566

SHEET TITLE

KAPALAMA/KILN DELISLE ROAD WATER LINE
EXTENSION PROJECT

MARK	DATE	DESCRIPTION
ISSUE		

PROJECT NO.	19-023
DATE	11/10/2021
DRAWN BY	JP
CHECKED BY	JPC
SCALE	NTS

SHEET COUNT
0

SHEET NUMBER
COVER

Attachment: Letter to HCBOS - ROW Kiln Delisle (10118 : ROW Request)

GENERAL NOTES

GENERAL NOTES

1. CONTRACTOR SHALL ADHERE TO ALL REGULATORY PERMITTED REQUIREMENTS.
2. ALL WORK SHALL BE PERFORMED IN STRICT ACCORDANCE WITH APPROVED ENVIRONMENTAL PERMITS. US COAST GUARD AND US ACE REQUIREMENTS.
3. FOR DRIVEWAYS INVOLVING PAVEMENT REMOVAL, CONTRACTOR SHALL PLAN TO ELIMINATE INCONVENIENCE TO THE APPARENT RIGHT OF WAY IN WORK ON THE PLANS. IF AN EXISTING JOINT PROVIDES FOR A CLEANER CUT AND IS WITHIN THE RIGHT-OF-WAY, THE CONTRACTOR IS ALLOWED TO USE THIS JOINT AS A LIMIT FOR REMOVAL, IF PRE-APPROVED BY THE ENGINEER.
4. CONTRACTOR IS REQUIRED TO REPLACE UNDERCUT AREAS OF ASPHALT PAVEMENT AND INSTALL WITH ASPHALT PATCH (INCLUDING STAKING) TO PROVIDE A SMOOTH LINE TO INSTALL ASPHALT SUPERLIFT.
5. CONTRACTOR SHALL COORDINATE WITH HOMEOWNERS AND BUSINESS OWNERS PRIOR TO DISRUPTING OR INTERFERING ACCESS TO DRIVEWAYS/ENTRANCES DUE TO CONSTRUCTION ACTIVITIES.
6. CONTRACTOR SHALL CONNECT ALL NEW HOME DRAIN PIPES TO EXISTING CLEANOUTS.
7. ROW IS BEING USED NECESSARILY FOR THE STRUCTURAL EXCAVATION.
8. CONTRACTOR SHALL ANTICIPATE COST OF TRIM AND ROOT TRIMMING IN FRONT OF SIDEWALK ANY TREES, BUSHES OR PLANTS THAT MAY HAVE GROWN PRIOR TO CONSTRUCTION SHALL BE REMOVED AT THE CONTRACTORS EXPENSE.
9. ALL ELEMENTS OF CONSTRUCTION SHALL BE PROVIDED BY THE CONTRACTOR IN ACCORDANCE WITH THE WORKMANSHIP STANDARD SPECIFICATIONS FOR MISSISSIPPI HIGHWAY CONSTRUCTION OF LATEST EDITION AND SHALL BE INSTALLED PER MANUFACTURERS & NDOT RECOMMENDATIONS.
10. CONTRACTOR SHALL DISPOSE OF WASTE ALL MISCELLANEOUS TRASH IS DISPOSED FROM ALL AREAS WITHIN THE LIMITS OF WORK. ALL SUCH WORK AND DISPOSAL SHALL BE IN ACCORDANCE WITH ALL LOCAL, STATE AND FEDERAL REGULATIONS.
11. WHICH ANY ARTIFICIAL OR MATERIALS ARE REQUIRED TO COMPLETE THE WORK (IT ANY) DO NOT HAVE A WARRANTY THAT EXTENDS INTO THE CONTRACTOR SHALL NOTIFY AND ARRANGE ANY AND ALL CONSTRUCTION REQUIRED TO COMPLETE THE PROJECT.
12. EXISTING UNDERGROUND UTILITY LINES ARE SHOWN ON THE DRAWINGS BASED UPON THE BEST INFORMATION AVAILABLE TO THE ENGINEER. THE ENGINEER CAN NOT AND DOES NOT WARRANT THAT THIS INFORMATION IS COMPLETE OR ACCURATE. THE CONTRACTOR MUST COORDINATE DIRECTLY WITH THE INDIVIDUAL UTILITY OWNERS TO HAVE UNDERGROUND UTILITY LINES FIELD LOCATED IN ADVANCE OF CONSTRUCTION.
13. THE CONTRACTOR IS RESPONSIBLE FOR FIELD VERIFICATION OF EXISTING GRADES AND MAKING ADJUSTMENTS AS NECESSARY WITH THE APPROVAL OF THE PROJECT ENGINEER.
14. IT SHALL BE THE RESPONSIBILITY OF THE CONTRACTOR TO PROTECT EXISTING STRUCTURES SUCH AS PIPES, INLETS, APRONS, HEADWALLS, ETC. FROM DAMAGE WHICH MIGHT OCCUR DURING CONSTRUCTION. EXTREME CARE SHOULD BE EXERCISED IN THE UNDERCUT AREA AND THE UNDERCUT WIDTH MAY BE ADJUSTED AT CROSS DRAINS AS DIRECTED BY THE ENGINEER. THE CONTRACTOR SHALL REPLACE OR REPAIR AS DIRECTED BY THE ENGINEER ANY STRUCTURES DAMAGED DURING THE LIFE OF THE CONTRACT. NO PAYMENT WILL BE MADE FOR REPLACEMENT OR REPAIR OF DAMAGED ITEMS.
15. THE CONTRACTOR IS RESPONSIBLE FOR PROVIDING SHORING, ARMORING, OR ANY GROUND SUPPORT SYSTEM REQUIRED TO PREVENT A FAILURE FROM OCCURRING DURING EXCAVATION. ALL COST FOR ANY PROTECTIVE MEASURES, INCLUDING THE MATERIALS AND LABOR FOR DESIGNING AND CONSTRUCTING THE FACILITY, SHALL BE INCIDENTAL TO THE SPECIFIED PAY ITEMS.
16. THE CONTRACTOR SHALL BEGIN ANY MAINTENANCE NECESSARY TO COMPLETE THE WORK. REMOVAL, REMOVAL AND REPLACEMENT OF WORK SHALL BE INCIDENTAL TO THE PROJECT AND FOR REMOVAL OF OBSTRUCTIONS AND SHALL BE PERFORMED IN ACCORDANCE WITH ALL APPLICABLE CODES & REQUIREMENTS.
17. CONTRACTOR SHALL NOT DEVIATE FROM SUBMITTED CONSTRUCTION SCHEDULE WITHOUT PRIOR WRITTEN APPROVAL FROM ENGINEER.
18. PAY ITEM 202-A, REMOVAL OF OBSTRUCTIONS: LUMP SUM SHALL INCLUDE THE REMOVAL OF ANY STRUCTURES AND OBSTRUCTIONS ENCOUNTERED ABOVE AND BELOW GRADE, WHICH INTERFERE WITH THE CONSTRUCTION AS DIRECTED BY THE ENGINEER.
19. PAY ITEM 202-B, REMOVAL OF PIPE AND CULVERT, SMALL: INCLUDE ALL ASSOCIATED COSTS OF THE PIPE REMOVAL INCLUDING BUT NOT LIMITED TO: THE REMOVAL OF THE PIPE AND ANY THROW, FITTING, CONCRETE CONSTRUCTION, AND BACKFILL/COMPACTION OF THE HOLE LEFT FROM THE REMOVAL.
20. IF IT IS NOT FEASIBLE TO REMOVE ANY UTILITY POLES, THE CONTRACTOR SHALL COORDINATE WITH THE UTILITY COMPANY AND ANY OR CHARGE FOR THIS IF ONE SHALL BE FIRST SUBMITTED BY THE CONTRACTOR.
21. CONTRACTOR SHALL ADHERE TO PRE-APPROVED MUCK SAMPLING AND TESTING PROPOSAL FOR TESTING INTERVALS. ANY DEVIATION FROM THE APPROVED PROPOSAL MUST INCLUDE ADDITIONAL COST, SHALL BE PAID FOR BY CONTRACTOR.
22. ANY DEVIATION FROM CONTRACT TRUCK PATH WITHOUT PRIOR APPROVAL BY ENGINEER OR CONTRACTOR SHALL AVOID ALL COSTS ASSOCIATED WITH DEVIATION.
23. CLEARING TO BE INCIDENTAL TO OTHER PAY ITEMS.
24. BID PRICES SHALL INCLUDE SALES TAXES AND OTHER APPLICABLE TAXES AND FEES. QUANTITIES ARE ESTIMATED AND THERE SHALL BE NO ADDITIONAL COST TO THE OWNER SHOULD AN INCREASE OR DECREASE IN QUANTITIES BE ACQUIRED.
25. ALL MATERIALS INCORPORATED SHALL BE INSTALLED AS PER THE MANUFACTURER'S RECOMMENDATIONS.
26. CONTRACTOR SHALL PROVIDE PLANS AND POST CONSTRUCTION VIDEO OF EXISTING JOB SITE TO ENGINEER PRIOR TO WORK COMMENCING AND PRIOR TO FINAL PAYMENT. COORDINATE WITH ENGINEER OR OWNER FORMAT.
27. CONTRACTOR SHALL COORDINATE WITH CITY PERSONNEL ON ALL LOCAL EVENTS AND SHALL ADJUST SCHEDULE TO PREVENT INTERFERENCES DURING CONSTRUCTION ACTIVITIES.
28. ALL ROAD TRAFFIC DELAYED DUE TO THIS WORK SHALL BE CONTROLLED AND DIRECTED BY CONTRACTOR AND APPROVED BY CITY PRIOR TO UPON NOTICE TO INSPECTION.
29. CONTRACTOR IS REQUIRED TO COORDINATE WITH HANCOCK COUNTY REGARDING PERMITTING, INSPECTIONS AND APPROVAL PROCESSES.
30. 48 HOUR NOTICE IS REQUIRED FOR ALL TESTING. CONTRACTOR SHALL PROVIDE ALL TESTING FROM A PRE-APPROVED TESTING LAB AND SHALL ENSURE ALL COORDINATION WITH TESTING LAB BOTH PRE-SERVICE AND MEMORANDUM TEST NO.
31. CONTRACTOR SHALL OBTAIN REGULATED RATE USAGE ON JOB SITE AND SHALL ALLOW ENGINEER ACCESS FOR MONITORING AT ALL TIMES.
32. ALL SITE WATER OR SEWER SERVICES SHALL REQUIRE CONTRACTOR TO SECURE WITH CURRENT HOMEOWNER FOR APPROPRIATE LOCATION OF SERVICE PRIOR TO CONNECTMENT OF WORK.
33. CONTRACTOR SHALL VERIFY LOCATION OF HOW ALL WORK SHALL BE PERFORMED WITHIN THE ROW UNLESS OTHERWISE NOTED IN THE PLANS.
34. IF WORK IS REQUIRED ON PRIVATE PROPERTY, THE CONTRACTOR SHALL COORDINATE WITH THE PROPERTY OWNER FOR ACCESS PRIOR TO COMMENCING WORK AND SHALL PROVIDE WRITTEN NOTIFICATION FROM THE PROPERTY OWNER TO THE ENGINEER PRIOR TO STARTING.
35. CONTRACTOR SHALL GIVE PRIOR NOTICE TO THE ROW THAT IS BEING REQUIRED ANY SIGNS INSTALLED ON REMOVED ITEMS SUCH AS MAILBOXES, CONCRETE, OR CONTROL FAILURE TO COMMUNICATE WITH THE ENGINEER SHALL RESULT IN CONTRACTOR HAVING TO PAY ALL COSTS ASSOCIATED WITH RE-EXCAVATION OR REPAIR.
36. CONTRACTOR SHALL BE RESPONSIBLE FOR COORDINATING ALL LAWN AND YARD CLEANUPS WITH THE OWNER OR HOME PRIOR TO CLEANUP.
37. CONTRACTOR SHALL BE RESPONSIBLE FOR PROVIDING PASSAGE WITH A 24 HOUR NOTICE PRIOR TO CONDUCTING ALL ROADWAY AND DRIVEWAY CLOSURES.
38. CONTRACTOR IS REQUIRED TO VERIFY EXISTING MEASURE AND MAKE ADJUSTMENTS PRIOR TO CONSTRUCTION TO ENSURE PROPER FIT-UP FOR ALL PIPES AND APPURTENANCES WITH EXISTING.

ROADWAY & CONCRETE WORK

1. FOR DRIVEWAYS RE-DURING PAVEMENT REMOVAL CONTRACTOR SHALL MEASURE TO MINIMIZE INCONVENIENCE TO THE APPARENT RIGHT OF WAY.
2. MARK AND PAVEMENT FOR KNOWN INTERSECTION AND LOCAL ROAD TURNOUTS SHALL MATCH THE PROPOSED ROADWAY SUPERELEVATION DETAILS.
3. WHERE WIDENING OF THE ROADWAY IS REQUIRED, THE CONTRACTOR SHALL PROVIDE OUTLETS IN THE EXISTING SHOULDERS AT SUFFICIENT INTERVALS TO PREVENT PONDING OR STANDING WATER ON THE ROADWAY SURFACE, AND ASSOCIATED COST SHALL BE INCIDENTAL TO MILLING.
4. CONTRACTOR SHALL MATCH EXISTING PAVEMENT IN GRADE AND ALIGNMENT AT CONNECTIONS TO EXISTING PAVEMENT. CONTRACTOR SHALL HAVE SMOOTH TRANSITION FROM PAVEMENT TO DRIVEWAY.
5. ALL SLOPE AND TO BE FIELD DETERMINED. WATER SHOWN ON THE PLANS ARE APPROXIMATE.
6. ALL CONCRETE SHALL BE CLASS "A", 3500 PSI UNLESS OTHERWISE NOTED. ALL EXPOSED CONCRETE EDGES SHALL BE CHAMFERED, 3/4" MINIMUM. PLACEMENT, AND CURING SHALL BE IN ACCORDANCE WITH THE SPECIFICATIONS. WATERPROOFING MUST CREATE BE IN ACCORDANCE WITH THE SPECIFICATIONS.
7. EXPANSION JOINTS A MINIMUM SHALL CONFORM TO NDOT SPECIFICATIONS. IN LOCATIONS WHERE NEW CONCRETE IS LAST ADJACENT EXISTING CONCRETE OF MORE THAN 24 HOURS OF AGE, AN EXPANSION JOINT IS REQUIRED.

EARTHWORK

1. WORK CREATED BY THE REMOVAL OF WATER, CONCRETE, ASPHALT, VEGETATION, ETC. SHALL BE DISPOSED OF AND REMOVED IN ACCORDANCE WITH SECTION 107 OF THE STANDARDS.
2. EXCAVATION FOR STRUCTURES SHALL BE CONSIDERED IN THE APPLICABLE PAY ITEM.
3. 30% SHRINKAGE FACTOR USED IN THE EARTHWORK CALCULATIONS IS FOR IN-SITU ESTIMATING PURPOSES ONLY.
4. VEGETATIVE MAT: SOD WILL BE WATERED PRIOR TO PLACEMENT OF MINERAL MATERIAL AND TO BE WATERED IN WITH 2 CFS/AC.
5. PAY ITEM 203-A, UNCLASSIFIED EXCAVATION: PER CUBIC YARD, SHALL CONSIST OF EXCAVATED MATERIALS THAT ARE SUITABLE FOR PLACEMENT IN VARIOUS EMBANKMENT PORTIONS OF THE PROJECT. PAYMENT FOR UNCLASSIFIED EXCAVATION SHALL INCLUDE THE EXCAVATION OF THE MATERIAL AND THE PROPER PLACEMENT OF THE MATERIAL WITHIN EMBANKMENT FOR PLACEMENT IN OTHER AREAS OF THE PROJECT SHALL NOT BE CONSIDERED UNTIL THE MATERIAL IS NORMALLY SUITABLE MATERIALS THAT CAN BE USED IN OTHER AREAS OF THE PROJECT WILL NOT BE REMOVED AS FACING EXCAVATION. HORROW EXCAVATION WILL NOT BE ACCEPTED WHEN SUITABLE, UNCLASSIFIED EXCAVATION IS AVAILABLE.
6. REMOVAL, STOCKPILING, STAGING, AND PLACING WILL BE PAID ONLY IF UNCLASSIFIED EXCAVATION AT THE TIME OF PLACEMENT.
7. PAY ITEM 203-C, FACING EXCAVATION: PER CUBIC YARD, IS USED AS PAID FOR EXCAVATED MATERIAL THAT IS NOT SUITABLE FOR REUSE ON THE PROJECT SITE AND MUST BE REMOVED FROM THE PROJECT SITE. UNSUITABLE AND EXCAVATION AT OR BELOW THE PLANNED EXCAVATION LIMIT THAT ARE UNSUITABLE FOR PLACEMENT WITHIN THE PROJECT SITE SHALL BE MEASURED AND PAID FOR AS FACING EXCAVATION.
8. SURVEY DIRECTLY TO PLACE SIGNAGE THE SIGNAGE PANELS PLACED IN TRUCK AND THE TOP OF THE SIGNAGE SHALL BE FLUSH WITH THE SURROUNDING GRADE LEVEL. ALL COST ASSOCIATED WITH THE INSTALLATION OF THE SIGNAGE INCLUDING EXCAVATION AND BACKFILL SHALL BE INCLUDED IN THE UNIT PRICE BID FOR SIGNAGE.
9. BACK OF CURBS SHALL BE INCLINED TO PROVIDE CURB FLEX POINTS.
10. CONTRACTOR SHOULD TO SEPARATE AND STOCKPILING RE-USABLE MATERIAL.

DRAINAGE & UTILITIES

1. TOP WALLS ARE REQUIRED AT ALL CURB AND GUTTER AND FLUMES ARE PLACED AND SHOULD BE EFFECTED BY THE ENGINEER.
2. ALL PIPE JOINTS ARE TO BE WRAPPED IN TYPE V GEOTEXTILE FABRIC, AS SHOWN. THE COST OF THE FABRIC SHALL BE ABSORBED IN THE UNIT PRICE BID FOR THE PIPE.
3. FLEXIBLE END SECTIONS (MES, MES-A) MAY BE FURNISHED WITH EITHER HDPE A SPIROT OR TORNADO A ORIENTED JOINTS. HDPE ST SHALL BE MADE USING A 4 PAN STEM ANGLE WITH 2 NOS.
4. EXISTING UTILITY APPURTENANCES SHALL BE ADJUSTED TO FINISHED GRADE IN REGULAR AREAS OR ABOVE FINISHED GRADE, EXCEPTION WHERE AREAS AS DIRECTED BY THE ENGINEER. PAYMENT SHALL BE MADE UNDER THE APPLICABLE UTILITY ADJUSTMENT PAY ITEM AND SHALL INCLUDE ALL LABOR, EQUIPMENT AND MATERIALS NEEDED TO COMPLETE THE ADJUSTMENT.
5. FINISH GRADE ADJACENT ADJUSTMENTS SHALL BE DONE BY OTHERS. CONTRACTOR SHALL COORDINATE ADJUSTMENTS WITH THE PRIMARY UTILITY COMPANIES.
6. AT ALL LOCATIONS WHERE PIPE AND/OR EXTENSION COME IN CONTACT WITH CONCRETE, THE TWO SHALL EACH SHALL BE SEPARATED BY 1/4 INCH FELT MATERIAL.
7. PAINTING SANITARY SEWER MANHOLE, IRON, WATER VALVE COVERS, METHOD OF UTILITY RELATED APPURTENANCES SHALL BE ADJUSTED TO FINISHED GRADE BY CONTRACTOR. PAYMENT FOR APPURTENANCE SHALL INCLUDE ALL LABOR, EQUIPMENT, AND MATERIALS NECESSARY TO MAKE THE ADJUSTMENT.
8. ALL VARIED DIMENSIONS DEPEND DIRECTLY ON PIPE SIZE, THICKNESS AND DEPTH OF PIPE.
9. PIPE LENGTHS ARE MEASURED ALONG INSIDE FACE OF BOX TO ANOTHER FACE OF BOX.
10. ALL PIPES SHALL BE FLUSH WITH THE INTERIOR FACE OF THE BOX.
11. CONTRACTOR SHALL STAKE ALL NEW STORM SEWER LINES 12" AND SMALLER AND ALL NEW SHORT STORM SEWER LINES 48" AND SMALLER BY AN ENGINEER. ALL PIPES SHALL BE FLUSHED, CLEAN OF DEBRIS. THE CONTRACTOR SHALL BE RESPONSIBLE FOR ALL CLEANING AND FLUSHING. ADDITIONAL WORK COVERAGE OR SUBSEQUENT CLEANING SHALL ALSO BE PROVIDED THROUGH THE USE OF INSPECTION CAMERAS. DISCREPANCIES INCLUDE BUT ARE NOT LIMITED TO: PIPE JOINT SEPARATIONS OR MISSED GASKETS, CRACKS OR BREAKS IN THE WALL OF THE PIPE, MISALIGNMENT OF THE PIPE WALL, PENETRATION OF THE WALL OF VEGETATION OR ROOTING OBJECTS, OR EXCESSIVE DEBRIS. CONTRACTOR SHALL PROVIDE COLOR VIDEO INCLUDING LOCATION, DATE, AND TIME, OPPORTUNITY AND POINTS OF PIPE INSPECTED AS DIRECTED ON DRAWINGS, NOTING THE CONDITION OF INSPECTION. CONTRACTOR SHALL PROVIDE A DIGITAL COPY OF THE VIDEO AND PDF INSPECTION LOG OF ALL PIPE INSPECTED. THE ENGINEER SHALL REVIEW ALL DATA AS NEEDED TO DETERMINE THE INTEGRITY OF THE PIPE SYSTEM IS ACCEPTABLE.
12. THE SLOPE SHOWN WILL NOT BE ALLOWED IF ANY PIPE CONTRACTOR SHALL PROVE CONSTRUCTION (ANY PIPE IN ALL MEASURED AS DEFECTIVE BY THE ENGINEER OR ANY PIPE NOT ACCEPTABLE BY THE ENGINEER SHALL BE REMOVED AND REPLACED AT THE CONTRACTOR'S EXPENSE. A CLEAR ELLIPTICAL FLOW CONCEPT IS NOT ACCEPTABLE.
13. NO SEPARATE PAY ITEMS, INCLUDE ALL ON PLANS UNLESS.
14. EXISTING FOR OPTIMAL FLOW, ALIGNMENTS AS NECESSARY TO PROVIDE 90 DEGREE ANGLES BETWEEN STORM SEWER OUTFALL AND THE BOTTOM OF THE PLUNGE POOL. ADJUSTMENTS OF EXCAVATION OF PIPE DRAINAGE SHALL INCLUDE ALL LABOR, EQUIPMENT AND MATERIALS NECESSARY AND SHALL BE PAID UNDER BID ITEM "PIPE TRENCH EXCAVATION".
15. WATER MAINS FOUND TO CONFLICT WITH THIS NEW CONSTRUCTION SHALL BE RELOCATED AS APPROVED BY THE ENGINEER. RELOCATING WATER MAINS (CUT, DISINFECTION, AND TESTING WORK) COMPLY WITH THE STATE OF MISSISSIPPI HEALTH DEPARTMENT REGULATIONS. RELOCATING WATER MAINS INCLUDE ALL LABOR, MATERIAL AND EQUIPMENT NECESSARY INCLUDING, BUT NOT LIMITED TO: PIPE FITTINGS, RESTRAINED, EXCAVATION, BACKFILL, CONCRETE, GASKETS, HARDWARE, CLEAN OUTS, WATER MAINS, DISINFECTION, FLUSHING AND REPORTING. PAYMENT WILL BE MADE PER EACH SERVICE UNDER "RELOCATE 1" OR "RELOCATE 2" AS APPLICABLE.
16. "UNAUTHORIZED" UTILITY APPURTENANCE, WORK WILL BE LIMITED ONLY AUTHORIZED BY THE PROJECT NOTARY AND UTILITY OWNER/MAINTAINER FOR ADJUSTING TO FINISHED GRADE FOR WHICH A SEPARATE PAY ITEM IS NOT LISTED.
17. TOP ELEVATIONS OF INLETS AND INLETS ARE APPROXIMATE. FINAL GRADES SHALL BE FIELD DETERMINED.
18. PRECAST DRAINAGE STRUCTURES SHALL NOT BE ACCEPTED FOR INCORPORATE ALL DRAINAGE STRUCTURES INCLUDING INLETS AND JUNCTION BOXES SHALL BE CAST-IN-PLACE OR PRE-APPROVED PRECAST.
19. PAYMENT FOR STEPS AND INSTALLATION OF STEPS IN DRAINAGE STRUCTURES SHALL BE INCLUDED IN THE PAY ITEM FOR ALL STRUCTURES WHERE STEPS ARE REQUIRED OR ANY BOX OR PIPE ITEM.
20. REPAIR TO EXISTING DRAINAGE STRUCTURES TO BE IN NEW DRAINAGE LINES SHALL BE ASSUMED IN THE COST OF THE NEW PIPE.
21. RELOCATING OF A STAND ALONE TO NEW UTILITY STRUCTURES SHALL BE ASSUMED IN REPAIR ALL INCLUDING ANY EMBEDDED OR PIPE THAT IS TO BE "CUT".
22. EXISTING PIPING, DRAIN LINES SHALL BE TIED INTO THE NEW HORIZONTAL DRAINAGE SYSTEM. THE CONTRACTOR SHALL FIELD STUDY THE LOCATION OF ALL EXISTING PRIVATE DRAIN LINES THAT CROSSINGS IN THE PIPE RUN OR PUT IN STRUCTURE CONNECTED.
23. THE COST OF CONCRETE COLLARS WILL BE PAID UNDER BID ITEM "CLASS A STRUCTURAL CONCRETE", AND BE A REMOVING STEEL COLLARS WELDED TO ADJACENT SEWER PIPE. THE LABOR AND EQUIPMENT FOR REMOVING EXISTING DRAINAGE PIPE OR CONNECTION OF THE PIPE AT THE CUT ENDS OF PIPE SHALL BE PLANNED AND INCIDENTAL.
24. THE AREA AROUND A NEW DRAINAGE INLET SHALL HAVE NOT PLACED AROUND IT.

DEWATERING NOTES

1. UTILITY APPROPRIATE ONSITE AND SYSTEMS AND PROCEDURES TO MAINTAIN THE EXCAVATED AREAS SUFFICIENTLY DRY (WITH GROUNDWATER LEVEL ON SUBJECT AT LEAST 30 AS NOT TO ADVERSELY AFFECT CONSTRUCTION PROCEDURES OR CAUSE EXCESSIVELY DISTURBANCE OF UNDERLYING NATURAL MATERIAL).
2. PROVIDE AND STORE ADEQUATE DEWATERING EQUIPMENT ON SITE IN THE EVENT OF BREAKDOWN. PROVIDE NON-WOVEN FILTER FABRIC WHERE REQUIRED FOR UNDERDRAIN MATERIAL. USE NON-WOVEN FILTER FABRIC MEETS OF SPECIFICATIONS STANDARD FOR SUBSURFACE DRAINAGE APPLICATION.
3. WASTE OR NON-TRENCHED AND EXCAVATION WORK TO DISPOSED OF IN A MANNER AS TO AVOID PUBLIC NUISANCE, HAZARD TO PUBLIC HEALTH OF THE ENVIRONMENT, OR DAMAGE TO PUBLIC OR PRIVATE PROPERTY. OR DAMAGE TO THE WORK COMPLETED OR IN PROGRESS. DISCHARGE WATER INTO ANY SANITARY SEWER SYSTEM WITHOUT PERMISSION.
4. WATER FROM EXCAVATIONS AND EXCAVATIONS SHALL NOT BE DISCHARGED DIRECTLY OR INDIRECTLY TO STORM DRAIN SYSTEM WITHOUT PROPER TREATMENT TO A SEDIMENTATION AREA IN TO TAKE PLACE PRIOR TO DISCHARGE TO ANY DRAINAGE SYSTEM.
5. THE CONTRACTOR SHALL REPAIR AND DAMAGE RESULTING FROM THE FAILURE OF THE DEWATERING OPERATIONS OR FROM FAILING TO MAINTAIN ALL THE AREAS OF WORK IN SATISFACTORY CONDITION.

PERMANENT & TEMPORARY TRAFFIC CONTROL

1. ALL TRAFFIC CONTROL SHALL BE USED IN ACCORDANCE WITH THE LATEST VERSION OF THE MANUAL ON UNIFORM TRAFFIC CONTROL DEVICES FOR STREETS AND HIGHWAYS (MUTCD). THE OWNER WILL HAVE THE AUTHORITY TO REMOVE ALL WORK AROUND WITHDRAWN PERMITS FOR FAILURE OF THE CONTRACTOR TO MAINTAIN FOLLOW PROPER TRAFFIC CONTROL.
2. ALL PERMANENT TRAFFIC CONTROL DEVICES ON THIS PROJECT SHALL COMPLY WITH PART VIII OF THE MUTCD (LATEST EDITION).
3. THE LOCATION AND SPACING OF SIGNS AS SHOWN ON THE TRAFFIC CONTROL PLANS ARE APPROXIMATE AND MAY BE ADJUSTED TO FIT FIELD CONDITIONS.
4. ALL SIGNS THAT DISPLAY WITH THE CONSTRUCTION OF THIS PROJECT SHALL BE CLEAN/REFURBISHED AND MOUNT AS PER CONTRACTOR AS DIRECTED BY THE PROJECT ENGINEER AT A HEIGHT OF 7 FEET AS PER ADDENDUM OF MAINTENANCE OF TRAFFIC.
5. WORK ON STRUCTURE FOR THIS PROJECT REQUIRES EXCAVATION IN THE IMMEDIATE VICINITY OF TRAFFIC AND REQUIRES ADJACENT LANE CLOSURE. THE CONTRACTOR IS RESPONSIBLE TO PLACE WORK BARRICADES, SIGNAGE, AND CHANNELIZATION AS SHOWN ON THE TRAFFIC CONTROL PLANS. THE RISK OF A FAILURE OCCURRING DURING THE EXCAVATION REQUIRES THAT EXTREME CAUTION BE EXERCISED. IT SHALL BE THE CONTRACTOR'S RESPONSIBILITY TO PLACE WORK BARRICADES, SIGNAGE, OR OTHERWISE SUPPORT WHATEVER MEANS THEY DEEM NECESSARY TO PROTECT THE TRAVELING PUBLIC FROM THE EXCAVATION. THESE ITEMS INCLUDE, BUT ARE NOT LIMITED TO, TRENCH BOXES, SHORING, OR OTHER SUPPORT SYSTEMS THAT MAY BE NEEDED. THE CONTRACTOR IS RESPONSIBLE TO PROTECT THE EXCAVATION AGAINST ANY AND ALL WEATHER CONDITIONS THAT MAY BE ANTICIPATED INCLUDING THE MATERIALS AND LABOR FOR DESIGNING, DRAWING, AND CONSTRUCTING THE FACILITY THAT IS REQUIRED TO MAINTAIN SAFE TRAFFIC.
6. REMOVAL OF PAINTED PAVEMENT MARKERS: SHALL BE ABSORBED IN MAINTENANCE OF TRAFFIC.
7. EXISTING RAISED PAVEMENT MARKERS INDICATING THE LOCATION OF ANY SPECIMENS SHALL BE REINSTALLED OR REPLACED ONCE FINAL WEARING SURFACE IS INSTALLED. ALL REMOVED ELEMENTS SHALL BE ABSORBED IN MAINTENANCE OF TRAFFIC.
8. REMOVAL OF PROJECT WARNING SIGNS SHALL BE ABSORBED IN MAINTENANCE OF TRAFFIC.
9. ALL SIGNS SHALL BE MOUNTED ON BREAKAWAY SUPPORTS.
10. TEMPORARY SIGNING SHALL CONFORM TO FINISHED SHEET SPECIFICATIONS FOR ALIGNMENT AND STRAIGHTNESS.
11. CHANGE, TEMPORARY SHEETING SHALL BE USED AS ALL CONSTRUCTION AND TRAFFIC CONTROL SIGNS EXCEPT FOR THOSE ON WHICH AN ALTERNATE IS SHOWN ON WHITE BACKGROUND.
12. ALL POST LENGTHS FOR SIGNS SHALL BE VERIFIED IN THE FIELD PRIOR TO FABRICATION.
13. ALL PLASTIC DRUMS SHALL HAVE A REFLECTIVE COLLAR AROUND FROM MIDPOINT TO TOP OR OTHER SUITABLE MATERIAL.
14. REMOVAL OF OBSOLETE MARKER, OR REMOVAL OF OLD SIGN TO BE REPLACED SHALL BE COST ABSORBED IN THE COST OF MAINTENANCE OF TRAFFIC.
15. ALL BARRIER REQUIRED APPROPRIATE OR TO BE PLACED A DISTANCE OF 2 FEET FROM THE FACE OF CURB UNLESS OTHERWISE SHOWN ON PLANS.
16. ACCESS TO ALL BUSINESSES AND RESIDENCES WITHIN THE PROJECT LIMITS SHALL BE MAINTAINED BY THE CONTRACTOR AT ALL TIMES SUBJECT TO BE ADJUSTMENTS IN PAY ITEM NO. 619-A, MAINTENANCE OF TRAFFIC.

EROSION CONTROL

1. THE EROSION CONTROL DEVICES REFERENCED IN THESE PLANS ARE A MINIMUM REQUIREMENT. IT IS THE RESPONSIBILITY OF THE CONTRACTOR TO ENSURE THAT NET LOSES NOT LEAVE THE RIGHT OF WAY OR CONTAMINATE WATERS OF THE U.S. DURING CONSTRUCTION. THE CONTRACTOR SHALL SUBMIT AN EROSION CONTROL PLAN PRIOR TO COMMENCEMENT OF WORK AND MAINTAIN THIS PLAN DURING CONSTRUCTION.
2. TEMPORARY SEEDING IS REQUIRED FOR AREAS THAT REMAIN STOCKPILED OR ARE NOT SCHEDULED FOR ANY ACTIVITY FOR MORE THAN 70-DAY (28) CALENDAR DAYS. APPLICATION OF MULCH, WITHIN SEVEN (7) DAYS OF DISTURBANCE. TEMPORARY SEEDING SHALL BE APPLIED IN ACCORDANCE WITH THE PLANTING SCHEDULE AND THE RATE OF APPLICATION/PLANTING PREPARATION OUTLINED IN THE MISSISSIPPI DOT.
3. THE CONTRACTOR SHALL BE REQUIRED TO PURSUE ALL NECESSARY AND PROPER ALL WORK FOR THE PROPER INSTALLATION, MAINTENANCE AND REMOVAL OF TEMPORARY EROSION CONTROL MEASURES NECESSARY TO CONTROL SILTATION IF THERE IS NO NEGATIVE IMPACT ON THE PERMANENT EROSION CONTROL MEASURES. THE COST OF TEMPORARY EROSION CONTROL SHALL BE SUBSIDIARY IN OTHER ITEMS BID.
4. THE OWNER HAS OBTAINED A STORM WATER PERMIT FOR CONSTRUCTION THROUGH THE MISSISSIPPI DEPARTMENT OF ENVIRONMENTAL QUALITY. THE CONTRACTOR IS REQUIRED TO READ THE LARGE CONSTRUCTION NOTICE OF INTENT (LCNOI) AND COMPLY WITH THE REQUIREMENTS OF THIS GENERAL WATER POLLUTION PREVENTION PLAN (GWPPP) AND PERMIT. THROUGHOUT CONSTRUCTION A COPY OF THE GWPPP AND PERMIT ARE AVAILABLE UPON REQUEST TO THE ENGINEER DURING BIDDING. THE CONTRACTOR WILL BE GIVEN A COPY OF THE SWPPP AND PERMIT AT THE PRECONSTRUCTION CONFERENCE. THE SWPPP AND PERMIT SHALL REMAIN ON SITE AND BE AVAILABLE AT THE CONSTRUCTION SITE AT ALL TIMES DURING THE ENTIRE CONSTRUCTION DURATION.
5. SILT FENCES SHALL BE INSTALLED AROUND ALL STOCKPILED MATERIALS.
6. ALL DISTURBED AREAS SHALL BE SEEDED OR SODDED WITHIN FIVE WORKING DAYS FROM WHEN IT COMPLETE IN AN AREA. SEEDING AND MULCHING LOCATIONS SHALL BE AS SHOWN ON THE PLANS OR AS DIRECTED BY THE ENGINEER OR TO MATCH EXISTING ADJACENT CONDITIONS.
7. ALL DISTURBED AREAS WITHIN WILL BE MADE FOR WATERING. WATERING SHALL BE DONE IN ACCORDANCE WITH THE PLANS AND SPECIFICATION. THE RATE SHALL BE SUFFICIENT TO SOAKING THE MATERIAL SUFFICIENT WHEN ON THE VEGETATION SUFFICIENT WHERE IT ADHERES TO UNDER APPROVED WITH PRIOR BY THE ENGINEER OR AS DIRECTED OTHERWISE BY THE ENGINEER. THE CONTRACTOR IS RESPONSIBLE FOR MAINTAINING THE VEGETATION THROUGHOUT THE LIFE OF THE PROJECT AND THROUGH THE MAINTENANCE PERIOD. THE CONTRACTOR SHALL NOT BE PAID FOR ANY ADDITIONAL WATERING OR REPLACEMENT THAT IS REQUIRED IN THE REVEGETATION SCHEDULE.
8. THE PLACEMENT OF EROSION AND SEDIMENT CONTROL BEST MANAGEMENT PRACTICES (BMPS) SHALL BE IN ACCORDANCE WITH THE SPECIFICATION OF THE DEPARTMENT OF ENVIRONMENTAL QUALITY'S NEW MANUAL FOR THE MEANING AND CONTROL OF EROSION SEDIMENT AND SEDIMENTATION.
9. NATURAL VEGETATION SHALL BE MAINTAINED AND PROTECTED WHEREVER POSSIBLE.
10. CONTRACTOR IS RESPONSIBLE FOR MAINTAINING EROSION CONTROLS THROUGHOUT THE DURATION OF THIS PROJECT.
11. TEMPORARY SEEDING AND PLACEMENT CONTROLS SHALL NOT BE REMOVED UNTIL PERMANENT EROSION CONTROLS (SUCH AS GRASSLINES) ARE ESTABLISHED.
12. ALL EQUIPMENT REPAIR AND MAINTENANCE SHALL BE DONE OFFSITE.
13. RECEPTACLES SHALL BE PROVIDED TO PROPERLY DISPOSE OF ALL TRASH AND WASTE. ALL CONSTRUCTION DEBRIS SHALL BE PICKED UP AT THE END OF EACH DAY AND SHALL BE DISPOSED OF PROPERLY AT THE END OF THE PROJECT.
14. SANITARY FACILITIES SHALL BE PROVIDED FOR SITE PERSONNEL.
15. ALL EROSION CONTROLS SHALL BE INSTALLED IN ACCORDANCE WITH TH

SHEET TITLE	OWNER INFORMATION
KAPALAMA/KILN DELISLE ROAD WATER LINE EXTENSION PROJECT	KILN UTILITY AND FIRE DISTRICT 16154 FIRE DEPARTMENT ROAD KILN, MISSISSIPPI 39566

HINICHE
407 Hwy. 90
Bay St. Louis, MS. 39520
Office - (228) 467-0755
Email - jamie@jh-me.com
Website - www.jh-me.com

ISSUE	DATE	DESCRIPTION
PROJECT NO	19-003	
DATE	11/12/2021	
DRAWN BY	JH	
CHECKED BY	JHC	
SCALE	AS NOTED	
SHEET COUNT	2	
SHEET NUMBER	C-100	

Attachment: Letter to HCBOS - ROW Kiln Delisle (10118 : ROW Request)

PUMP STATION FLOOR PLAN

SCALE: 1/4" = 1'-0"

PUMP STATION ROOF PLAN

SCALE: 1/4" = 1'-0"

PUMP STATION CROSS SECTION

SCALE: 1/2" = 1'-0"

LEGEND:

POWER POLE
EXISTING WATER METER
WATER VALVE
FIRE HYDRANT
DRAIN MAN HOLE
MANHOLE
DRAIN INLET
PROPOSED WATER LINE
EXISTING WATER LINE
FENCE
CULVERT
DITCH BOTTOM
DITCH TOP
CENTERLINE
RIGHT OF WAY
OVERHEAD POWER

MARK	DATE	DESCRIPTION
ISSUE		
PROJECT NO.	10-021	
DATE	11/16/2021	
DRAWN BY	JC	
CHECKED BY	JPC	
SCALE	AS NOTED	
SHEET COUNT	3	
SHEET NUMBER	C-200	

SHEET TITLE


KAPALAMA/KILN DELISLE ROAD WATER LINE EXTENSION PROJECT
BOOSTER PUMP SITE PLAN

OWNER INFORMATION

KILN UTILITY AND FIRE DISTRICT
16154 FIRE DEPARTMENT ROAD
KILN, MISSISSIPPI 39566


CHINCHE
407 Hwy. 90
Bay St. Louis, MS. 39520
Office: (228) 467-4755
Email: jpc@chinche.com
Website: www.chinche.com

Attachment: Letter to HCBOS - ROW Kiln Delisle (10118 : ROW Request)

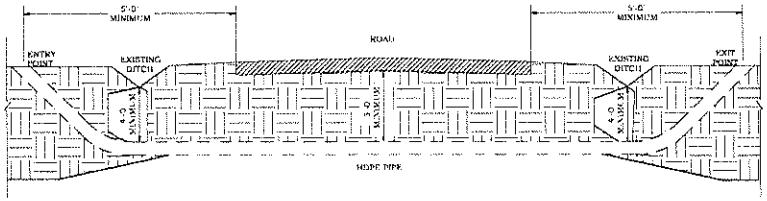

TYPICAL ROAD BORING DETAIL

NTS

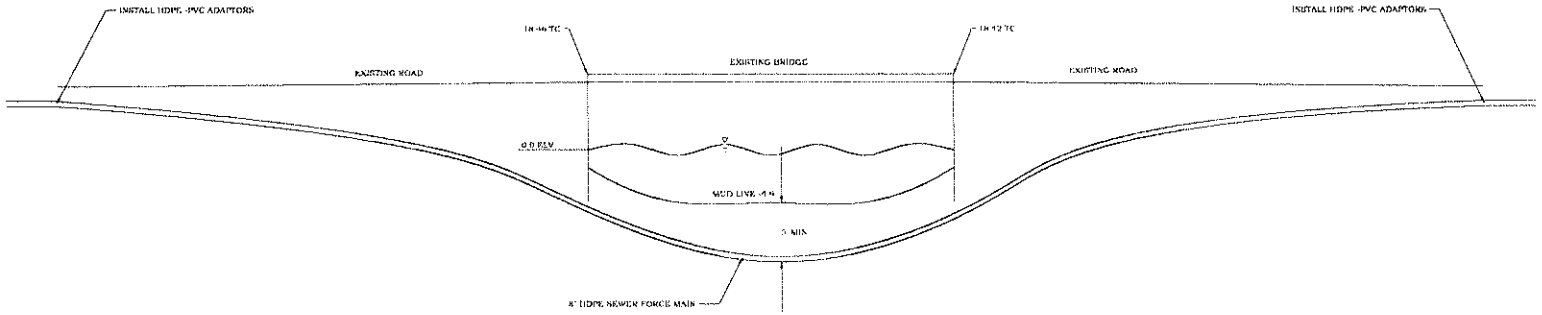

BAYOU BORE DETAIL

NTS

CHINICHE
407 Hwy. 90
Bay St. Louis, MS, 39520
Office - (228) 467-6755
Email - jason@jc-eng.com
Website - www.jc-eng.com

OWNER INFORMATION

KILN UTILITY AND FIRE DISTRICT
16154 FIRE DEPARTMENT ROAD
KILN, MISSISSIPPI 39566

SHEET TITLE

KAPALAMA/KILN DELISLE ROAD WATER LINE
EXTENSION PROJECT BORE DETAILS

MARK	DATE	DESCRIPTION
ISSUE		
PROJECT NO	18-023	
DATE	11/19/2021	
DRAWN BY	JH	
CHECKED BY	JW	
SCALE	NONE	


SHEET COUNT
4

SHEET NUMBER
D-100


Attachment: Letter to HCBOS - ROW Kiln Delisle (10118 : ROW Request)

NOTES:

1. FIRE HYDRANT SHALL BE INSTALLED AT THE RIGHT OF WAY LINE
2. VALVE SHALL NOT BE INSTALLED AT THE BOTTOM OF DITCH LOCATIONS OR ALONG THE DITCH BANK UNLESS PRE-APPROVED BY ENGINEER
3. CONTRACTOR SHALL VERIFY REQUIRED BURY DEPTH ON FIRE HYDRANT PRIOR TO WATER LINE INSTALLATION. DEPTH OF WATER LINE TO BE ADJUSTED AS NEEDED

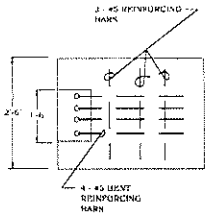


PLAN VIEW
PRECAST THRUST BLOCK
N.T.S

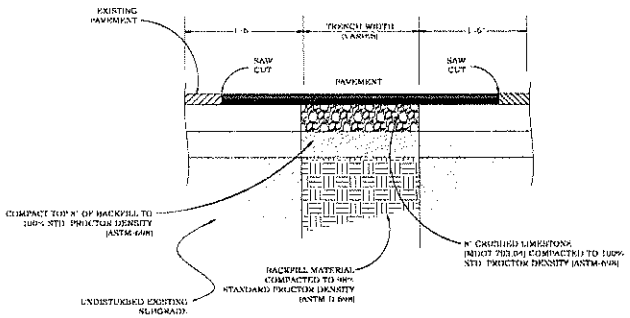


NOTES:

1. PAVEMENT REPAIR SHALL CONSIST OF 4" OF ASPHALT ON 8" CONCRETE, SURFACE COURSE OR MORE AS REQUIRED TO MATCH ADJACENT EXISTING PAVEMENT
2. APPLY TACK COAT TO EDGES OF EXISTING PAVEMENT AFTER SAW CUT
3. SAW CUT STRAIGHT, EVEN EDGES IMMEDIATELY BEFORE CONSTRUCTING PERMANENT PATCH

PAVEMENT REPAIR DETAIL
N.T.S

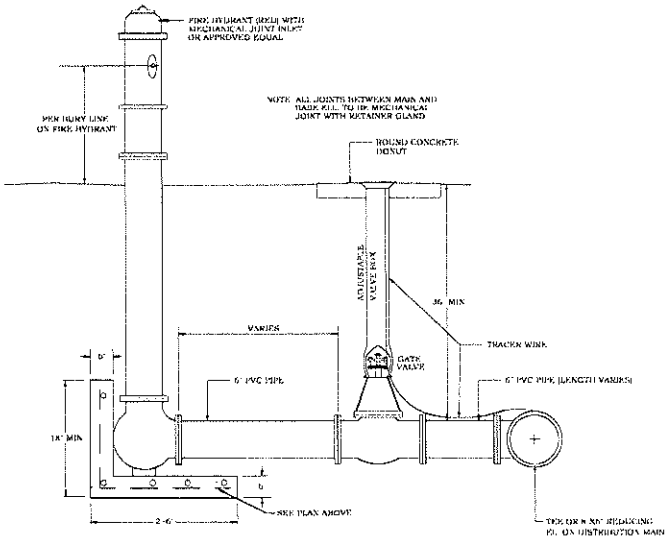

FIRE HYDRANT DETAIL
NTS

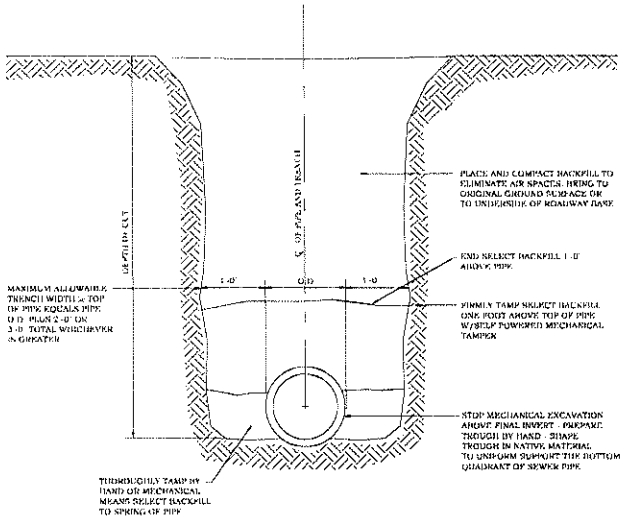

TYPICAL TRENCHING/BACKFILL DETAIL
NTS

CHINICHE
407 Hwy. 90
Bay St. Louis, MS, 39520
Office : (228) 467-0755
Email - jason@jc-eng.com
Website - www.jc-eng.com

OWNER INFORMATION

KILN UTILITY AND FIRE DISTRICT
16154 FIRE DEPARTMENT ROAD
KILN, MISSISSIPPI 39566

SHEET TITLE

KAPALAMA/KILN DELISLE ROAD WATER LINE
EXTENSION PROJECT DETAILS

MARK	DATE	DESCRIPTION
ISSUE		
PROJECT NO.	18-081	
DATE	11/10/2021	
DRAWN BY	JH	
CHECKED BY	JPC	
SCALE	NOTED	


SHEET COUNT
5

SHEET NUMBER
D-200


7.G.1.a

Attachment: Letter to HCBOS - ROW Kiln Delisle (10118 : ROW Request)


Packet Pg. 361

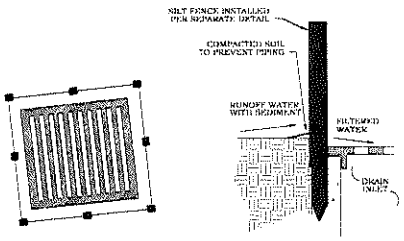


STORM DRAIN INLET PROTECTION
NTS

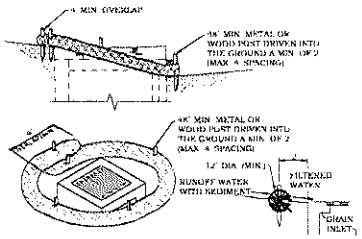


STRAW WATTLE INLET AND FES PROJECTION
NTS

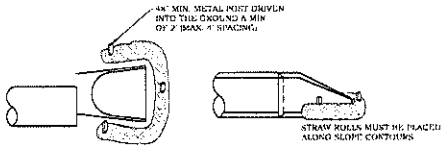

STRAW WATTLE FES PROTECTION
NTS

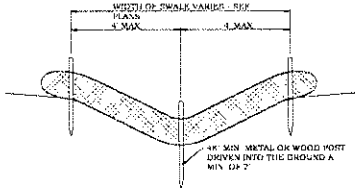


STRAW WATTLE CHECK DAM
NTS

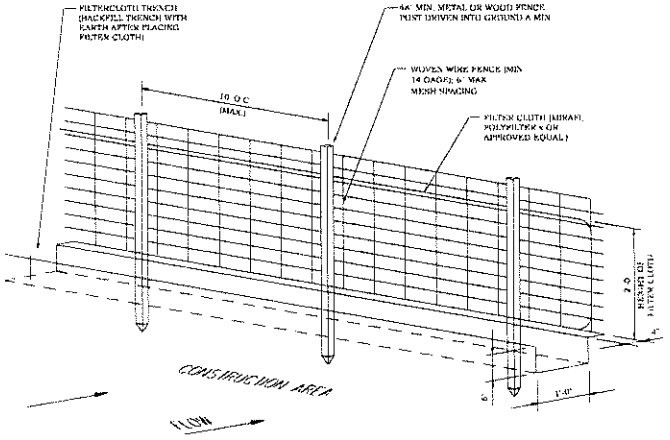

CONSTRUCTION SPECIFICATIONS

1. WOVEN WIRE FENCE TO BE FASTENED SECURELY TO FENCE POST BY USE OF WIRE TIES
2. FILTER CLOTH TO BE FASTENED SECURELY TO WOVEN WIRE FENCE BY USE OF WIRE TIES SPACED EVERY 24" X 24"
3. SILT FENCES TO BE INSTALLED IN LOCATIONS AS SHOWN ON THIS EROSION AND SEDIMENT CONTROL PLAN PRIOR TO BEGINNING OF CONSTRUCTION TO CONTROL SEDIMENT
4. SILT FENCES TO BE MAINTAINED AND CLEANED AS NECESSARY TO MAINTAIN IN FUNCTIONAL CONDITION
5. SILT FENCES TO BE REMOVED AND THE AREA TO BE RESTORED TO ITS NATURAL CONDITION WHEN PERMANENT EROSION AND SEDIMENT CONTROL PROCEDURES ARE EFFECTIVE

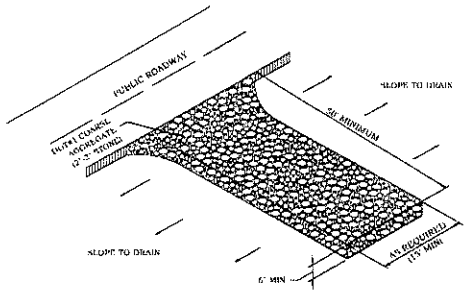

STABALIZED CONSTRUCTION ENTRANCE
NTS

CONSTRUCTION ENTRANCE NOTES

1. THE AREA OF THE CONSTRUCTION ENTRANCE SHALL BE EXCAVATED 6" DEEP, 50' LONG, AND SHALL EXTEND THE FULL WIDTH OF ANY VEHICULAR INGRESS AND EGRESS LOCATED ON THE SITE.
2. THE ENTRANCE SHALL BE PROPERLY MAINTAINED FOR THE DURATION OF THE PROJECT TO PREVENT THE TRACKING OF SEDIMENT ONTO PUBLIC RIGHT-OF-WAY. ALL MAINTENANCE AND REPAIRS SHALL BE THE RESPONSIBILITY OF THE CONTRACTOR
3. THE ENTRANCE SHALL BE CHECKED ON A DAILY BASIS AND BEFORE & AFTER ANY RAINFALL EVENT FOR DAMAGES. DAMAGES FOUND SHALL BE REMEDIATED BEFORE THE DAYS END
4. THE ENTRANCE SHALL BE PROPERLY GRADED TO PREVENT THE FLOW OF SEDIMENT ONTO PUBLIC RIGHT-OF-WAY. ALL MATERIALS SPILLED, DROPPED, WASHED, OR TRACKED FROM VEHICLE ON TO ROADWAYS OR INTO STORM DRAINS SHALL BE REMOVED IMMEDIATELY
5. MEASURES SHALL BE TAKEN TO PREVENT VEHICULAR TRAFFIC FROM BYPASSING THE CONSTRUCTION ENTRANCE DURING INGRESS AND EGRESS

SWPPP NOTES

1. CONTRACTOR SHALL STOCKPILE TOPSOIL FOR USE IN LANDSCAPING
2. CONTRACTOR SHALL BE RESPONSIBLE FOR SEEDING WITH TEMPORARY SEED ANY DISTURBED AREAS THAT WILL BE LEFT UNDISTURBED FOR THIRTY OR MORE DAYS WITHIN SEVEN DAYS (SEE MIDCO LIST OF TEMPORARY SEED TYPES)
3. CONTRACTOR SHALL BE RESPONSIBLE FOR SEEDING WITH PERMANENT SEED ANY DISTURBED AREAS WITHIN SEVEN DAYS (SEE OWNER FOR TYPE OF LANDSCAPE TO BE USED)
4. ALL EQUIPMENT MAINTENANCE AND REPAIR SHALL BE DONE OFFSITE
5. CONSTRUCTION ENTRANCE LOCATION SHALL BE DETERMINED ONSIDE AS NECESSARY
6. TRASH RECEPTACLES SHALL BE PLACED AT CONVENIENT LOCATIONS THROUGHOUT THE SITE
7. CONTRACTOR SHALL COORDINATE TRASH PICKUP WITH THE CITY AND ENSURE THAT COLLECTION IS DONE AT A MINIMUM OF ONCE PER WEEK
8. CONTRACTOR SHALL CHECK ALL DISTURBED AREAS, EROSION AND SEDIMENT CONTROLS AFTER EACH SIGNIFICANT RAINFALL BUT NOT LESS THAN ONCE PER WEEK AND MAKE ANY NEEDED REPAIRS WITHIN 24 HOURS
9. CONTRACTOR SHALL REMOVE ANY SEDIMENT FROM SILT FENCE, CHECK DAMS, AND INLET PROTECTION DEVICES WHENEVER SEDIMENT HAS ACCUMULATED TO 50% CAPACITY
10. CONTRACTOR SHALL MAINTAIN ALL VEGETATED AREAS TO PROVIDE PROPER GROUND COVER BY RESEEDING, FERTILIZATION, OR MULCHING AS NEEDED
11. ALL TEMPORARY OFFICE AND PORTABLE TOILET BUILDINGS SHALL BE MAINTAINED ON A REGULAR SCHEDULE BY A LICENSED DISPOSAL COMPANY

CHINICHE
407 Hwy 90
Bay St. Louis, MS, 39520
Office : (228) 467-6755
Email : jason@jt-eng.com
Website : www.jt-eng.com

OWNER INFORMATION

KILN UTILITY AND FIRE DISTRICT
16154 FIRE DEPARTMENT ROAD
KILN, MISSISSIPPI 39566

SHEET TITLE

KAPALAMA/KILN DELISLE ROAD WATER LINE
EXTENSION PROJECT
EROSION CONTROL DETAILS

MARK	DATE	DESCRIPTION
ISSUE		
PROJECT NO.	19-021	
DATE	11/10/2020	
DRAWN BY	JT	
CHECKED BY	JT	
SCALE	NONE	


SHEET COUNT
6

SHEET NUMBER
D-300

Attachment: Letter to HCBOS - ROW Kiln Delisle (10118 : ROW Request)

LEGEND

- FLAGGER
- CHANNELIZING DEVICES

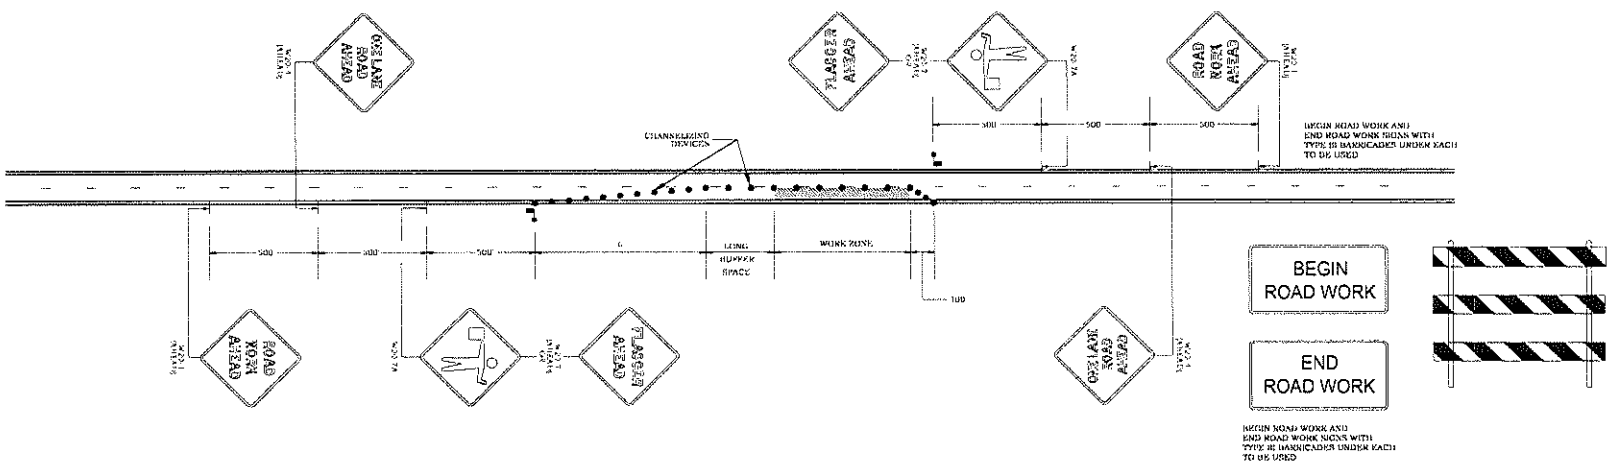

GENERAL NOTES

1. THE LOCATION OF CHANNELIZING DEVICES AND THE WORK AREA LAYOUT SHALL BE BASED ON THE CRITERIA IN THE FOLLOWING TABLE.

POSTED SPEED AND/OR DESIGN SPEED	MAXIMUM CHANNELIZING DEVICE SPACING (ft)		MINIMUM LONGITUDINAL BUFFER SPACE (ft)	TAPER RATES
	TAPER	ALONG LANE LINE & WORK ZONE		
mph				
40	40	80	170	4? 1
45	45	90	220	45 1
50	50	100	280	50 1
55	55	110	335	55 1
60	60	120	415	60 1
65	65	130	495	65 1
70	70	140	570	70 1

NOTE: TAPER RATES ARE DETERMINED USING THE FOLLOWING EQUATIONS

L = WS FOR SPEEDS OF 45 mph OR GREATER

L = WS / 60 FOR SPEEDS OF 40 mph OR LESS

WHERE: L = MINIMUM LENGTH OF TAPER IN FEET

W = WIDTH OF OFFSET (USUALLY LANE WIDTH) IN FEET

S = DESIGN SPEED OR 85TH PERCENTILE SPEED IN MILES PER HOUR

2. ALL CHANNELING DEVICES SHALL BE A MINIMUM OF 24" IN HEIGHT
2. ALL TRAFFIC CONTROL ITEMS SHOWN ON THIS SHEET WILL NOT BE MEASURED FOR SEPARATE PAYMENT. THIS WORK IS TO BE INCLUDED IN OTHER ITEMS.
3. DIAMOND SHAPED TRAFFIC CONTROL SIGNS SHALL BE A MINIMUM OF 48 x 48
4. WHEN THERE IS NO EXISTING HAZARD ON AT THE END OF THE WORK DAY, ALL SIGNS SHALL BE COVERED OR REMOVED AND ALL CHANNELING DEVICES SHALL BE MOVED TO THE SHOULDER EDGE.
5. WHERE THE WORK ZONE IS STATIONARY, THE W20-7 (500 FT.) SIGN OR THE W20-7A SIGN TOGETHER WITH THE W20-7 (500 FT.) SUPPLEMENTAL PLATE SHOULD BE USED TO INDICATE THE DISTANCE TO THE FLAGGER.
6. FLAGGERS SHALL BE REQUIRED FOR ANY LANE CLOSURES OR INTERRUPTIONS TO TRAFFIC

CHINICHE
407 Hwy 90
Bay St. Louis, MS, 39520
Office - (228) 467-6765
Email - jesse@jk-eng.com
Website - www.jk-eng.com

OWNER INFORMATION

KILN UTILITY AND FIRE DISTRICT
16154 FIRE DEPARTMENT ROAD
KILN, MISSISSIPPI 39566

SHEET TITLE


KAPALAMA/KILN DELISLE ROAD WATER LINE
EXTENSION PROJECT
TRAFFIC CONTROL SHEET

MARK	DATE	DESCRIPTION
ISSUE		
PROJECT NO	19-043	
DATE	11/21/2019	
DRAWN BY	JR	
CHECKED BY	JR	
SCALE	NTS	


SHEET COUNT
7

SHEET NUMBER
D-400


Attachment: Letter to HCBOS - ROW Kiln Delisle (10118 : ROW Request)

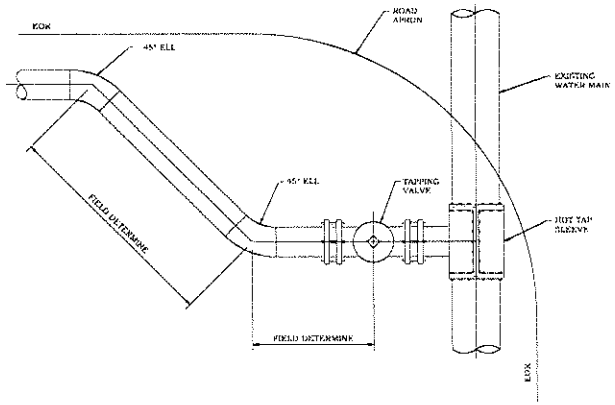


TAPPING VALVE & SLEEVE DETAIL 1
WITH 45° ELLS AT ROAD INTERSECTION APRON
N.T.S.

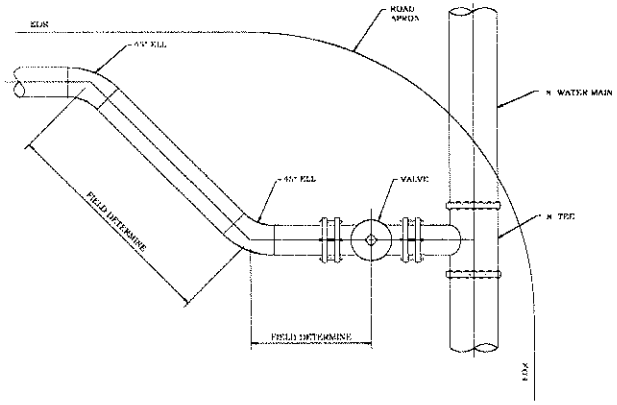

VALVE & TEE DETAIL 2
WITH 45° ELLS AT ROAD INTERSECTION APRON
N.T.S.

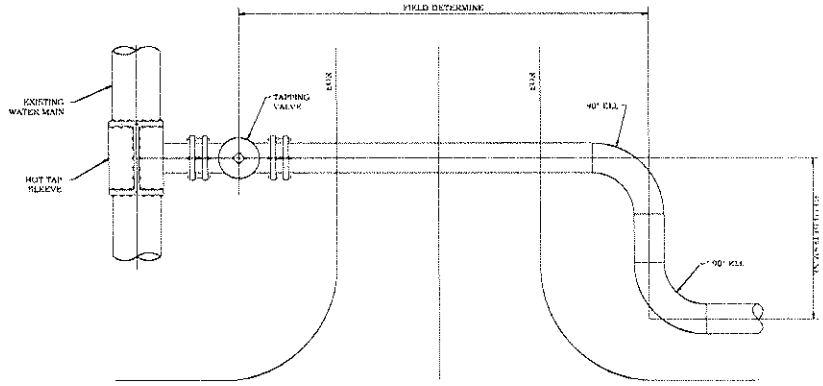

TAPPING VALVE & SLEEVE DETAIL 3
WITH 90° ELLS AT ROAD CROSSING
N.T.S.

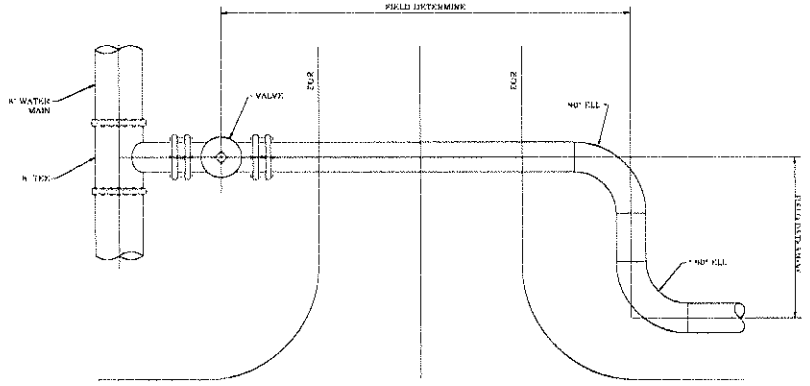

VALVE & TEE DETAIL 4
WITH 90° ELLS AT ROAD CROSSING
N.T.S.

NOTES:
1. CONTRACTOR SHALL COORDINATE WITH ENGINEER FOR ROAD CROSSINGS AND CONNECTIONS PRIOR TO CONSTRUCTION.
2. IF SUFFICIENT ROW EXISTS, INSTALL 45° ELLS INSTEAD OF 90°

JUNICHE
407 Hwy 90
Bay St Louis, MS, 39520
Office : (228) 467-6755
Email - jmunich@jc-eng.com
Website - www.jc-eng.com

OWNER INFORMATION

KILN UTILITY AND FIRE DISTRICT
16154 FIRE DEPARTMENT ROAD
KILN, MISSISSIPPI 39566

SHEET TITLE

MARK	DATE	DESCRIPTION
ISSUE		
PROJECT NO	19-021	
DATE	11/15/2021	
DRAWN BY	JM	
CHECKED BY	JPC	
SCALE	NONE	

SHEET COUNT
8

SHEET NUMBER
D-500

COMPTON ENGINEERING, INC.
ENGINEERING, SURVEYING & ENVIRONMENTAL SERVIC

3036 Longfellow Drive
P.O. Box 2795
Bay St. Louis, MS 39521

Phone: 228.467.2770
Fax: 228.467.2720

comptonengineering.com

November 24, 2021

Hancock County Board of Supervisors
854 Highway 90
Bay St. Louis, MS 39520

RE: Coast Electric Power Company
ROW Occupancy Request
Kiln Delisle Road

Dear Board Members:

We have received from your office a right-of-way permit application (attached).

We recommend approval of the attached permit with the following conditions:

1) Ensure that bore is done at a 90-degree angle to the roadway.
2) End bore as far back on the right-of-way as possible. Bore shall be done so that any future bore, and utility relocations are a minimum of 10 feet from the edge of pavement.
3) Permit is not valid until proper construction notice is given and work is verified. Permit will not be executed by County Engineer until referenced notice is given.
4) Applicant shall also provide a 48-hour notice to County Engineer prior to work being performed.
5) No open cuts within 10' of road and no installation of any appurtenances that interfere with mowing and ditch maintenance.

Since this is a small project no fee is assessed.

If you have any questions, please advise.

Sincerely,

COMPTON ENGINEERING, INC.

Geoffrey F. Clemens, P.E.
President

Pc: Anthony Cuevas, Hancock County Building Official

PASCAGOULA
BILOXI
BAY ST. LOUIS

Attachment: Letter to HCBOS - ROW Coast Electric (10119 : ROW Request)

RECEIVED
NOV 0 3 2021

HANCOCK COUNTY BUILDING OFFICE
854 HIGHWAY 90 SUITE A
BAY ST. LOUIS, MS. 39520
(228) 467-4157

November 3, 2021

Geoffrey Clemens
County Engineer

Re: ROW Occupancy Request

Coast Electric Power Company
18020 Hwy 603
Kiln, MS 39556

Geoff,

I have received a Right of Way Request from Coast Electric Power Company wanting to perform a Bore under Kiln Delisle Rd. near the bridge proposed to be replaced. Please review and advise on how you would like to proceed with or without fees for your review.

HANCOCK COUNTY, MS
BUILDING & ZONING

Thanks,

Anthony Cuevas
Hancock County Building Office

Attachment: Letter to HCBOS - ROW Coast Electric (10119 : ROW Request)

FORM-SA ROW-U2
(Rev. 07-01-2005)

PERMIT APPLICATION FOR USE AND OCCUPANCY AGREEMENT
FOR THE CONSTRUCTION OR ADJUSTMENT OF A UTILITY
WITHIN COUNTY ROAD RIGHT-OF-WAY

PROJECT NO. SAP- 23.30 COUNTY Hancock

UTILITY NAME Coast Electric Power,

BY Buddy Bourn Engineering Tec,
(Name & Company Title)

ADDRESS 18020 Hwy 603, herein called APPLICANT,

proposes to construct Bore
(Type of Facility)

along or across Kiln Delisle Rd Road, said facility to be
(Name of Road)

installed between Station No. 474+25.87 and Station No. 469+00 and within the road right-of-way, and hereby makes application to the County for the construction permit. Attached hereto are drawings or plans for the construction, which will not be changed or altered without approval of the Board of Supervisors, or its authorized representative.

WHEREAS, the Legislature of Mississippi has heretofore granted to the Applicant the right to locate its facilities upon, across, under, over and along public roads and str[illegible] Applicant agrees to comply with applicable provisions of S.O.P. No. SA II- Facilities within the Rights-of-Way of County Federal Aid and S "Policy"), promulgated by the State Aid Engineer and dated July 1 Application Agreement, and agrees to perform the construction a according to the plans and specifications for the project.

The Applicant shall be responsible for future maintenance make future adjustments in, or relocate, the facilities located withi widening, construction or maintenance, and its right to reimbursem Laws affecting County roads in effect at the time such adjus maintenance, repair, or construction shall be done in such a mann with the normal flow and safety of traffic.

Buddy Bourn
228-304-1482
Coast Electric

Attachment: Letter to HCBOS - ROW Coast Electric (10119 : ROW Request)

FORM-SA ROW-U2
(Rev. 07-01-2005)

A general description of the size, type, nature, and extent of the Utility work to be done is a follows:

The Applicant understands and agrees that, except as herein granted, no right, title, claim, or easement to said road right-of-way is granted by the issuance of this permit and that if this Utility Facility is not placed within the allowable horizontal and vertical limits as listed in the general provisions of the Policy, it will be adjusted to comply with same without cost to the County, unless the variance from the Policy has been approved by the granting of the Permit pursuant to this Application.

_____ County agrees to the following stipulations:

(1) To cooperate with the Utility Company in every way to avoid conflicts in the location, construction, and maintenance of the County road and Utility Facility.

(2) To pursue any and all legal means to see that Policy Standards, except to the extent of any variance shown on the plans filed herewith and approved, are complied with in the facility installation.

(3) If the County/LSBP Engineer or other authorized representative of the Board of Supervisors approved the drawings, sketches, and plans submitted by the Applicant, he shall so indicate by signing and dating the Permit Approval at the end of this Application, and the Applicant may proceed with the installation; if the drawings, sketches, and plans are not approved, he shall promptly notify the Applicant, and advise him of the reason or reasons. He will also act as the duly appointed representative of the Board of Supervisors and will give his approval to the completed work as being in compliance with the location and standards shown in the Policy and in this Agreement for the installation.

(4) That all joint road construction and utility adjustment or relocation operations will comply with the requirements of Section S-105.06 and Section S-107.18, Mississippi Standard Specifications for State Aid Road and Bridge Construction, 2004 edition (or current edition).

(5) Should any terms or provision of this Agreement conflict with the Laws of the State of Mississippi, or the United States, or impair or deny to the Applicant or the County any right protected thereby, it shall be deemed amended to conform to said Laws.

Attachment: Letter to HCBOS - ROW Coast Electric (10119 : ROW Request)

FORM-SA ROW-U2
(Rev. 07-01-2005)

WITNESS THE SIGNATURE OF THE APPLICANT this the 11-3-2021 day of

_____, _____.

By: _____

Title: _____


AGREED TO AND APPROVED BY ORDER OF THE _____

COUNTY BOARD OF SUPERVISORS this the _____ day of _____,

_____.

By: _____
County/LSBP Engineer

Attachment: Letter to HCBOS - ROW Coast Electric (10119 : ROW Request)

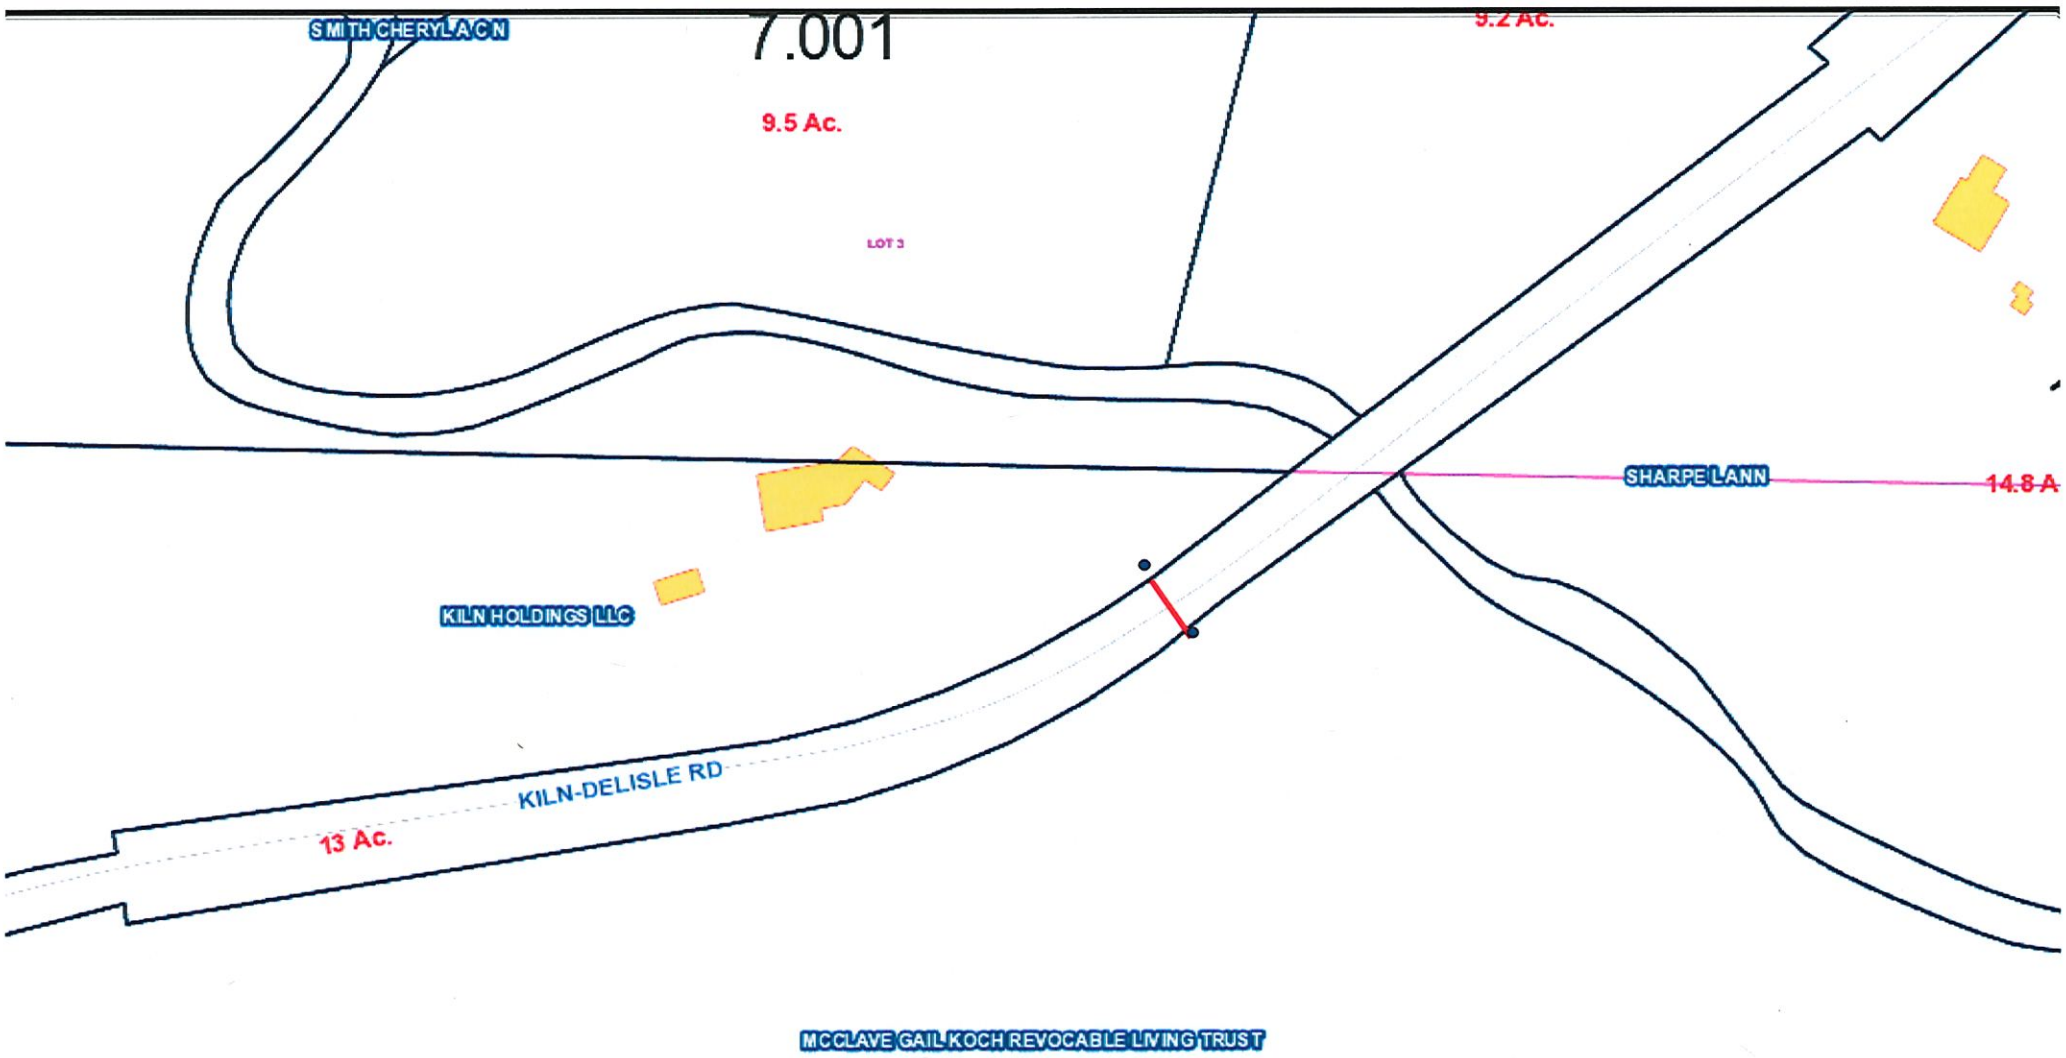

CLAIMER: Any user of this map product accepts its faults and assumes all responsibility for the use thereof, and further agrees to hold Hancock County nless from and against any damage, loss or liability arising from any use of the map product. Users are cautioned to consider carefully the provisional nature e maps and data before using it for decisions that concern personal or public safety or the conduct of business that involves monetary or operational sequences. Conclusions drawn from, or actions undertaken, on the basis of such maps and data, are the sole responsibility of the user.


November 2, 2021

1 inch = 188 feet

0 100 200 300 400

t

Attachment: Letter to HCBOS - ROW Coast Electric (10119 : ROW Request)

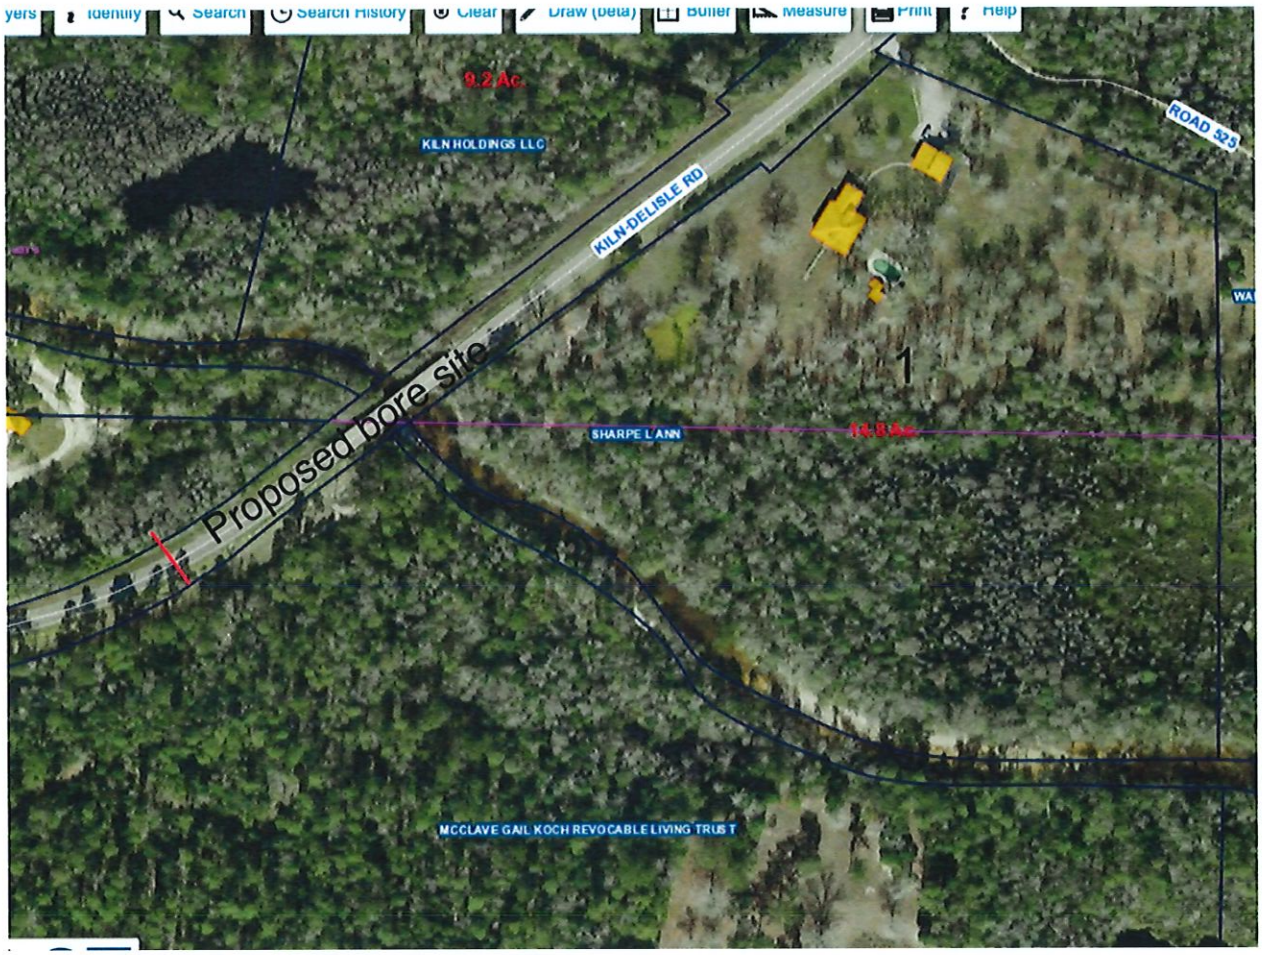

App 10 - 12' Below Road

Attachment: Letter to HCBOS - ROW Coast Electric (10119 : ROW Request)

FORM-SA ROW-U2
(Rev. 07-01-2005)

PERMIT APPLICATION FOR USE AND OCCUPANCY AGREEMENT
FOR THE CONSTRUCTION OR ADJUSTMENT OF A UTILITY
WITHIN COUNTY ROAD RIGHT-OF-WAY

PROJECT NO. _____ COUNTY Hancock

UTILITY NAME Kiln Utitily & Fire District,

BY Chiniche Engineering & Surveying,
(Name & Company Title)

ADDRESS 407 Highway 90, Bay St. Louis, MS, herein called APPLICANT,

proposes to construct 8" bore for new water line at Bayou Laterre Bridge
(Type of Facility)

along or across Kiln Delisle Road Road, said facility to be
(Name of Road)

installed between Station No._____ and Station No._____ and within the road right-of-way, and hereby makes application to the County for the construction permit. Attached hereto are drawings or plans for the construction, which will not be changed or altered without approval of the Board of Supervisors, or its authorized representative.

WHEREAS, the Legislature of Mississippi has heretofore granted to the Applicant the right to locate its facilities upon, across, under, over and along public roads and streets within the State of Mississippi; Applicant agrees to comply with applicable provisions of S.O.P. No. SA II-2-8, Policy for the Accommodation of Utility Facilities within the Rights-of-Way of County Federal Aid and State Aid Roads (hereinafter referred to as the "Policy"), promulgated by the State Aid Engineer and dated July 1, 2005, and which is hereby made a part of this Application Agreement, and agrees to perform the construction according to the applicable industry code and according to the plans and specifications for the project.

The Applicant shall be responsible for future maintenance and repair of the facilities. The Applicant shall make future adjustments in, or relocate, the facilities located within the road right-of-way when required for road widening, construction or maintenance, and its right to reimbursement of its costs shall be in accordance with State Laws affecting County roads in effect at the time such adjustment or relocation is made. Further, any maintenance, repair, or construction shall be done in such a manner as to occasion no unreasonable interference with the normal flow and safety of traffic.

Attachment: 12.1.21 ROW Permit - signed (10129 : ROW Request)

FORM-SA ROW-U2
(Rev. 07-01-2005)

A general description of the size, type, nature, and extent of the Utility work to be done is a follows:

Approximately 600 LF water line bore underneath/near the location of the Bayou Laterre Bridge.This is to replace the existing water line which is currently attached to the bridge.

The Applicant understands and agrees that, except as herein granted, no right, title, claim, or easement to said road right-of-way is granted by the issuance of this permit and that if this Utility Facility is not placed within the allowable horizontal and vertical limits as listed in the general provisions of the Policy, it will be adjusted to comply with same without cost to the County, unless the variance from the Policy has been approved by the granting of the Permit pursuant to this Application.

Hancock County agrees to the following stipulations:

(1) To cooperate with the Utility Company in every way to avoid conflicts in the location, construction, and maintenance of the County road and Utility Facility.

(2) To pursue any and all legal means to see that Policy Standards, except to the extent of any variance shown on the plans filed herewith and approved, are complied with in the facility installation.

(3) If the County/LSBP Engineer or other authorized representative of the Board of Supervisors approved the drawings, sketches, and plans submitted by the Applicant, he shall so indicate by signing and dating the Permit Approval at the end of this Application, and the Applicant may proceed with the installation; if the drawings, sketches, and plans are not approved, he shall promptly notify the Applicant, and advise him of the reason or reasons. He will also act as the duly appointed representative of the Board of Supervisors and will give his approval to the completed work as being in compliance with the location and standards shown in the Policy and in this Agreement for the installation.

(4) That all joint road construction and utility adjustment or relocation operations will comply with the requirements of Section S-105.06 and Section S-107.18, Mississippi Standard Specifications for State Aid Road and Bridge Construction, 2004 edition (or current edition).

(5) Should any terms or provision of this Agreement conflict with the Laws of the State of Mississippi, or the United States, or impair or deny to the Applicant or the County any right protected thereby, it shall be deemed amended to conform to said Laws.

Attachment: 12.1.21 ROW Permit - signed (10129 : ROW Request)

FORM-SA ROW-U2
(Rev. 07-01-2005)

WITNESS THE SIGNATURE OF THE APPLICANT this the 1 day of December, 2021.

By: Jason Chinchar, P.E.

Title: District Engineer

AGREED TO AND APPROVED BY ORDER OF THE _____


COUNTY BOARD OF SUPERVISORS this the _____ day of _____,

_____.

By: _____
County/LSBP Engineer

Attachment: 12.1.21 ROW Permit - signed (10129 : ROW Request)

8" HDPE WATER LINE BORE
KILN-DELISLE ROAD AT BAYOU LATERRE
KILN, HANCOCK COUNTY, MISSISSIPPI
NOVEMBER 2021

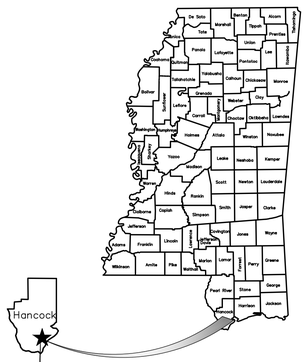


LOCATION MAP

DETAILED SHEET INDEX

DESCRIPTION OF SHEET	SHEET NO.	SHEET CT.
GENERAL SHEETS		
TITLE SHEET	COVER	1
GENERAL NOTES	GN-01	2
CIVIL		
SITE PLAN AND BORE DETAIL	C-101	3
DETAILS		
EROSION CONTROL DETAILS	D-301	4
TRAFFIC CONTROL DETAILS	D-302	5

VICINITY MAP
1"=500'

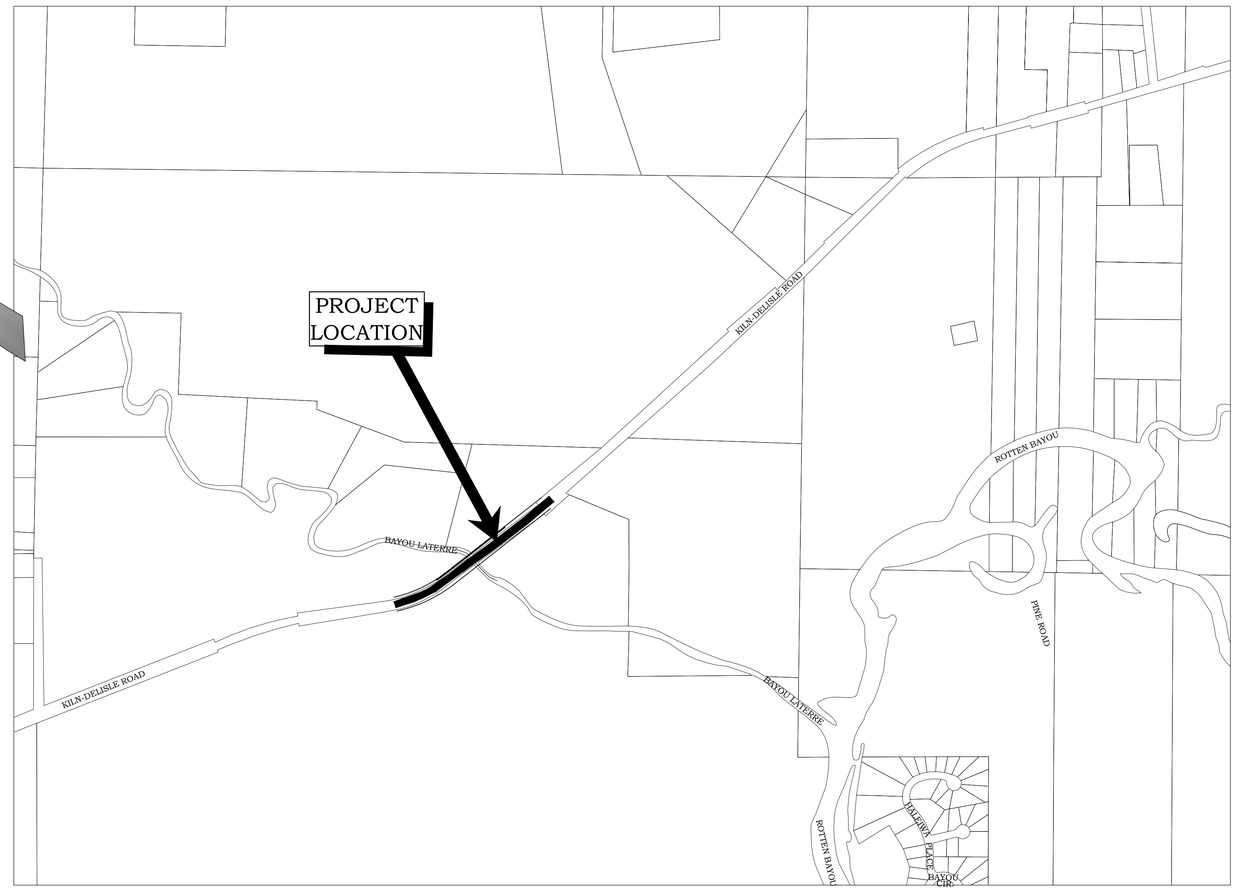

DATE : _____

JASON P. CHINICHE, P.E.
MISSISSIPPI LICENSE NO. 19732

CHINICHE ENGINEERING & SURVEYING
407 Highway 90
Bay St. Louis, MS, 39520
Office - (228) 467-6755
Email - jason@jjc-eng.com
Website - www.jjc-eng.com

OWNER INFORMATION

KILN UTILITY AND FIRE DISTRICT
16154 FIRE DEPARTMENT ROAD
KILN, MISSISSIPPI 39556

SHEET TITLE

KILN UTILITY & FIRE DISTRICT
PROPOSED BORE & WATER LINE AT BAYOU LATERRE

JASON P. CHINICHE — REGISTERED PROFESSIONAL — ENGINEER — PE 19732 — STATE OF MISSISSIPPI

MARK	DATE	DESCRIPTION
ISSUE:		

PROJECT NO:	19-023
DATE:	11/29/2021
DRAWN BY:	BJF
CHECKED BY:	JPC
SCALE:	NONE

SHEET COUNT
1 OF 5

SHEET NUMBER
GN-001

© JAMES J. CHINICHE, 2016

Attachment: 12.1.21 ROW Permit - signed (10129 : ROW Request)

GENERAL NOTES

GENERAL NOTES

1. CONTRACTOR SHALL ADHERE TO ALL REGULATORY PERMITTING REQUIREMENTS.
2. ALL WORK SHALL BE PERFORMED IN STRICT ACCORDANCE WITH APPROVED ENVIRONMENTAL PERMITS, US COAST GUARD, AND US COE REQUIREMENTS.
3. FOR DRIVEWAYS REQUIRING PAVEMENT REMOVAL, CONTRACTOR SHALL PLAN TO REMOVE PAVEMENT TO THE APPARENT RIGHT-OF-WAY AS SHOWN ON THE PLANS. IF AN EXISTING JOINT PROVIDES FOR A CLEANER CUT AND IS WITHIN THE RIGHT-OF-WAY, THE CONTRACTOR IS ALLOWED TO USE THIS JOINT AS A LIMIT FOR REMOVAL, IF PRE-APPROVED BY THE ENGINEER.
4. CONTRACTOR IS REQUIRED TO SAWCUT JAGGED EDGES OF ASPHALT PAVEMENT AND REPLACE WITH ASPHALT PATCH (INCLUDING STRIPING) TO PROVIDE A SMOOTH EDGE TO INSTALL ADJACENT SIDEWALK.
5. CONTRACTOR SHALL COORDINATE WITH HOMEOWNERS AND BUSINESS OWNERS PRIOR TO DISRUPTING OR INHIBITING ACCESS TO HOMEOWNER'S PROPERTY DUE TO CONSTRUCTION ACTIVITIES.
6. CONTRACTOR SHALL CONNECT ALL NEW HDPE DRAIN PIPES TO EXISTING CULVERTS.
7. THERE WILL BE NO SEPARATE PAYMENT FOR STRUCTURAL EXCAVATION.
8. CONTRACTOR SHALL ABSORB COST OF TREE AND ROOT TRIMMING IN COST OF SIDEWALK. ANY TREES/ BUSHES OR PLANTS THAT SUSTAIN DAMAGE DUE TO CONSTRUCTION SHALL BE REPLACED AT THE CONTRACTORS EXPENSE.
9. ALL ELEMENTS OF CONSTRUCTION SHALL BE PROVIDED BY THE CONTRACTOR IN ACCORDANCE WITH THE MISSISSIPPI STANDARD SPECIFICATIONS FOR ROAD AND BRIDGE CONSTRUCTION, 2017 EDITION, UNLESS NOTED OTHERWISE, AND SHALL BE INSTALLED PER MANUFACTURER'S SPECIFICATIONS.
10. CONTRACTOR SHALL DISPOSE OF ALL MISCELLANEOUS TRASH & DEBRIS FROM ALL AREAS WITHIN THE LIMITS OF WORK IN AN OFF-SITE LOCATION. ALL SUCH WORK AND DISPOSAL SHALL BE IN ACCORDANCE WITH ALL LOCAL, STATE, AND FEDERAL REQUIREMENTS.
11. WHEN ANY SERVICES OR MATERIALS ARE REQUIRED TO COMPLETE THE PROJECT AND DO NOT HAVE A SEPARATE PAY ITEM LISTED, THE CONTRACTOR SHALL ACCEPT AND ABSORB ANY AND ALL COSTS INVOLVED TO COMPLETE THE PROJECT.
12. EXISTING UNDERGROUND UTILITY LINES ARE SHOWN ON THE DRAWINGS BASED UPON THE BEST INFORMATION AVAILABLE TO THE ENGINEER. THE ENGINEER CAN NOT AND DOES NOT WARRANT THAT THIS INFORMATION IS COMPLETE OR ACCURATE. THE CONTRACTOR MUST COORDINATE DIRECTLY WITH THE INVOLVED UTILITY OWNERS TO HAVE UNDERGROUND UTILITY LINES FIELD LOCATED IN ADVANCE OF CONSTRUCTION.
13. THE CONTRACTOR IS RESPONSIBLE FOR FIELD VERIFICATION OF EXISTING GRADES AND MAKING ADJUSTMENTS AS NECESSARY WITH THE APPROVAL OF THE PROJECT ENGINEER.
14. IT SHALL BE THE RESPONSIBILITY OF THE CONTRACTOR TO PROTECT EXISTING STRUCTURES SUCH AS PIPES, INLETS, APRONS, BRIDGES, ETC. FROM DAMAGE WHICH MIGHT OCCUR DURING CONSTRUCTION. EXTREME CARE SHOULD BE EXERCISED IN THE UNDERCUT AREA AND THE UNDERCUT DEPTH MAY BE ADJUSTED AT CROSS DRAINS, AS DIRECTED BY THE ENGINEER. THE CONTRACTOR SHALL REPLACE OR REPAIR, AS DIRECTED BY THE ENGINEER, ANY STRUCTURES DAMAGED DURING THE LIFE OF THE CONTRACT. NO PAYMENT WILL BE MADE FOR REPLACEMENT OR REPAIR OF DAMAGED ITEMS.
15. THE CONTRACTOR IS RESPONSIBLE FOR PROVIDING BRACING, SHORING, OR ANY GROUND SUPPORT SYSTEM REQUIRED TO PREVENT A FAILURE FROM OCCURRING DURING EXCAVATION. ALL COST FOR ANY PROTECTIVE MEASURES, INCLUDING THE MATERIALS AND LABOR FOR DESIGNING AND CONSTRUCTING THE FACILITY, SHALL BE ABSORBED IN THE APPLICABLE PAY ITEMS.
16. THE CONTRACTOR SHALL RELOCATE ANY MAILBOXES NECESSARY TO COMPLETE THIS WORK. REMOVAL, STORAGE AND REPLACEMENT OF BOXES SHALL BE ABSORBED IN THE PRICE BID FOR REMOVAL OF OBSTRUCTIONS AND SHALL BE PERFORMED IN ACCORDANCE WITH ALL APPLICABLE CODES & REQUIREMENTS.
17. CONTRACTOR SHALL NOT DEVIATE FROM SUBMITTED CONSTRUCTION SCHEDULE WITHOUT PRIOR WRITTEN APPROVAL FROM ENGINEER.
18. PAY ITEM 202-A, "REMOVAL OF OBSTRUCTIONS," - LUMP SUM SHALL INCLUDE THE REMOVAL OF ANY STRUCTURES AND OBSTRUCTION ENCOUNTERED ABOVE AND BELOW GRADE WHICH INTERFERE WITH THE CONSTRUCTION AS DIRECTED BY THE ENGINEER.
19. PAY ITEM 202-B, "REMOVAL OF PIPE 8" AND ABOVE," SHALL INCLUDE ALL ASSOCIATED COSTS OF THE PIPE REMOVAL, INCLUDING BUT NOT LIMITED TO, THE REMOVAL OF THE PIPE, END SECTIONS, FITTING, COLLARS, CONNECTORS, AND BACKFILL/COMPACTION OF THE VOID LEFT FROM THE REMOVAL.
20. IF IT IS NECESSARY TO HOLD ANY UTILITY POLES, THE CONTRACTOR SHALL COORDINATE WITH THE UTILITY COMPANY. ANY FEE OR CHARGE FOR THIS SERVICE SHALL BE COST ABSORBED BY THE CONTRACTOR.
21. CONTRACTOR SHALL ADHERE TO PRE-APPROVED MDOT SAMPLING AND TESTING PROPOSAL FOR TESTING INTERVALS. ANY DEVIATION FROM THE APPROVED PROPOSAL WHICH INCURS ADDITIONAL COST, SHALL BE PAID FOR BY CONTRACTOR.
22. ANY DEVIATION FROM CONTRACT DOCUMENTS WITHOUT PRIOR APPROVAL BY ENGINEER/OWNER, CONTRACTOR SHALL ASSUME ALL COSTS ASSOCIATED WITH DEVIATION.
23. GUARDRAIL TO BE ABSORBED IN OTHER PAY ITEMS.
24. BID PRICES SHALL INCLUDE SALES TAXES AND OTHER APPLICABLE TAXES AND FEES. QUANTITIES ARE ESTIMATED AND THERE SHALL BE NO ADDITIONAL COST TO THE OWNER SHOULD AN INCREASE OR DECREASE IN QUANTITIES BE REQUIRED.
25. ALL MATERIAL/EQUIPMENT SHALL BE INSTALLED AS PER THE MANUFACTURER'S RECOMMENDATIONS.
26. CONTRACTOR SHALL PROVIDE PRE AND POST CONSTRUCTION VIDEO OF ENTIRE JOB SITE. TO ENGINEER PRIOR TO WORK COMMENCING AND PRIOR TO FINAL PAYMENT. COORDINATE WITH ENGINEER ON VIDEO FORMAT.
27. CONTRACTOR SHALL COORDINATE WITH CITY PERSONNEL ON ALL LOCAL EVENTS AND SHALL ADJUST SCHEDULE TO PROHIBIT INTERFERENCE DURING CONSTRUCTION ACTIVITIES.
28. ALL LOAD TICKETS/ DELIVERY TICKETS SHALL BE SIGNED BY CONTRACTOR AND INSPECTOR. NO DELIVERIES SHALL BE MADE WITHOUT PRIOR (24 HOUR) NOTICE TO INSPECTOR.
29. CONTRACTOR IS REQUIRED TO COORDINATE WITH THE CITY OF BAY SAINT LOUIS REGARDING PERMITTING INSPECTIONS AND APPROVED HAUL ROUTES.
30. 48 HOUR NOTICE IS REQUIRED FOR ALL TESTING. CONTRACTOR SHALL PROVIDE ALL TESTING FROM A PRE-APPROVED TESTING LAB AND SHALL HANDLE ALL COORDINATION WITH TESTING LAB BOTH EMERGENCY AND NON-EMERGENCY TESTING.
31. CONTRACTOR SHALL INSTALL REGULATED RAIN GAGE ON JOB SITE AND SHALL ALLOW ENGINEER ACCESS FOR MONITORING AT ALL TIMES.
32. ALL NEW WATER OR SEWER SERVICES SHALL REQUIRE CONTRACTOR TO VERIFY WITH CURRENT HOMEOWNER FOR PREFERRED LOCATION OF SERVICE PRIOR TO COMMENCEMENT OF WORK.
33. CONTRACTOR SHALL VERIFY LOCATION OF ROW. ALL WORK SHALL BE PERFORMED WITHIN THE ROW UNLESS OTHERWISE NOTED IN THE PLANS.
34. IF WORK IS REQUIRED ON PRIVATE PROPERTY, THE CONTRACTOR SHALL COORDINATE WITH THE PROPERTY OWNER FOR ACCESS PRIOR TO COMMENCING WORK AND SHALL PROVIDE WRITTEN AUTHORIZATION FROM THE PROPERTY OWNER TO THE ENGINEER FOR REVIEW.
35. CONTRACTOR SHALL GIVE PRIOR NOTICE TO THE RPR (MIN 24 HOURS) BEFORE ANY NEWLY INSTALLED OR EXPOSED ITEMS ARE BACKFILLED, COMPACTED, OR COVERED. FAILURE TO COMMUNICATE WITH THE RPR SHALL RESULT IN CONTRACTOR LIABILITY FOR ALL COSTS ASSOCIATED WITH RE-EXCAVATION OF WORK.
36. CONTRACTOR SHALL BE RESPONSIBLE FOR COORDINATING ALL LANE AND ROAD CLOSURES WITH THE OWNER 48 HOURS PRIOR TO CLOSING.
37. CONTRACTOR SHALL BE RESPONSIBLE FOR PROVIDING ENGINEER WITH A 48 HOUR NOTICE PRIOR TO CONDUCTING ALL HOLIDAY AND WEEKEND WORK.
38. CONTRACTOR REQUIRED TO VERIFY FIELD MEASUREMENTS AND MAKE ADJUSTMENTS PRIOR TO COMMENCEMENT OF FABRICATIONS AND COORDINATE ADJUSTMENTS WITH ENGINEER.

ROADWAY & CONCRETE WORK

1. FOR DRIVEWAYS REQUIRING PAVEMENT REMOVAL, CONTRACTOR SHALL PLAN TO REMOVE PAVEMENT TO THE APPARENT RIGHT-OF-WAY.
2. BASE AND PAVEMENT FOR STREET INTERSECTION AND LOCAL ROAD TURNOUTS SHALL MATCH THE PROPOSED ROADWAY. SEE TRANSITION DETAIL.
2. WHERE MILLING OF THE ROADWAY IS REQUIRED, THE CONTRACTOR SHALL PROVIDE OUTLETS IN THE EXISTING SHOULDERS AT SUFFICIENT INTERVALS TO PREVENT POOLING OR STANDING WATER ON THE MILLED SURFACE. ANY ASSOCIATED COST SHALL BE ABSORBED IN MILLING.
3. CONTRACTOR SHALL MATCH EXISTING PAVEMENT IN GRADE AND ALIGNMENT AT CONNECTIONS TO EXISTING PAVEMENT. CONTRACTOR SHALL HAVE SMOOTH TRANSITION FROM PAVEMENT TO UTILITIES.
4. ALL RADII ARE TO BE FIELD DETERMINED. RADII SHOWN ON THE PLANS ARE APPROXIMATE.
7. ALL CONCRETE SHALL BE CLASS "B", 3500 PSI UNLESS OTHERWISE NOTED. ALL EXPOSED CONCRETE EDGES SHALL BE CHAMFERED 3/4". MATERIALS, PLACEMENT, AND CURING SHALL BE IN ACCORDANCE WITH THE SPECIFICATIONS. REINFORCING STEEL SHALL BE IN ACCORDANCE WITH THE SPECIFICATIONS.
8. EXPANSION JOINTS & SEALANT SHALL CONFORM TO MDOT SPECIFICATIONS. IN LOCATIONS WHERE NEW CONCRETE IS CAST AGAINST EXISTING CONCRETE OF MORE THAN 28 DAYS OF AGE, AN EXPANSION JOINT IS REQUIRED.

EARTHWORK

1. VOIDS CREATED BY THE REMOVAL OF POSTS, CONCRETE ANCHORS, FOOTINGS, ETC. SHALL BE BACKFILLED AND TAMPED IN ACCORDANCE WITH SECTION 203 OF THE SPECIFICATIONS.
2. EXCAVATION FOR STRUCTURES SHALL BE ABSORBED IN THE APPLICABLE PAY ITEM.
3. 30% SHRINKAGE FACTOR USED IN THE EARTHWORK CALCULATIONS IS FOR DESIGN ESTIMATING PURPOSES ONLY.
4. VEGETATIVE MATERIAL WILL BE REMOVED PRIOR TO PLACEMENT OF GRANULAR MATERIAL. COST TO BE ABSORBED IN OTHER ITEMS.
5. PAY ITEM 203-A,"UNCLASSIFIED EXCAVATION - PER CUBIC YARD" SHALL CONSIST OF EXCAVATED MATERIALS THAT ARE SUITABLE FOR PLACEMENT IN OTHER FURNISHED PORTIONS OF THE PROJECT. PAYMENT FOR UNCLASSIFIED EXCAVATION SHALL INCLUDE THE EXCAVATION OF THE MATERIAL AND THE PROPER PLACEMENT OF THE MATERIAL. MATERIALS SUITABLE FOR PLACEMENT IN OTHER AREAS OF THE PROJECT SHALL BE STOCKPILED UNTIL THE MATERIAL IS NEEDED. SUITABLE MATERIALS THAT CAN BE USED IN OTHER AREAS OF THE PROJECT WILL NOT BE REMOVED AS EXCESS EXCAVATION. BORROW EXCAVATION WILL NOT BE ACCEPTED WHEN SUITABLE UNCLASSIFIED EXCAVATION IS AVAILABLE.
6. TOPSOIL STRIPPING, STOCKPILING, AND PLACING WILL BE PAID UNDER UNCLASSIFIED EXCAVATION AT THE TIME OF PLACEMENT.
7. PAY ITEM 203-G, "EXCESS EXCAVATION - PER CUBIC YARD" SHALL BE PAID FOR EXCAVATED MATERIAL THAT IS NOT SUITABLE FOR REUSE ON THE PROJECT SITE AND MUST BE REMOVED FROM THE PROJECT SITE. UNDERCUT AND EXCAVATION AT OR BELOW THE PLANNED EXCAVATION LIMIT THAT ARE UNSUITABLE FOR PLACEMENT WITHIN THE PROJECT SITE SHALL ALSO BE MEASURED AND PAID FOR AS EXCESS EXCAVATION.
8. WHERE DIRECTED TO PLACE RIP-RAP, THE RIP-RAP SHALL BE PLACED 18" DEEP AND THE TOP OF THE RIP-RAP SHALL BE FLUSH WITH THE SURROUNDING GRADE LEVEL. ALL COST ASSOCIATED WITH THE INSTALLATION OF THE RIP-RAP INCLUDING EXCAVATION AND BACKFILL SHALL BE INCLUDED IN THE UNIT PRICE BID FOR RIP-RAP.
9. BACK OF CURBS SHALL BE BACKFILLED TO TOP OF CURB ELEVATIONS.
10. CONTRACTOR REQUIRED TO SEPARATE AND STOCKPILE RE-USABLE MATERIAL.

DRAINAGE & UTILITIES

1. TOE WALLS ARE REQUIRED AT ALL UPSTREAM AND DOWNSTREAM FLARED END SECTIONS, UNLESS OTHERWISE DIRECTED BY THE ENGINEER.
2. ALL PIPE JOINTS ARE TO BE WRAPPED IN TYPE V GEOTEXTILE FABRIC, 36" WIDTH. THE COST OF THE FABRIC SHALL BE ABSORBED IN THE UNIT PRICE BID FOR THE PIPE.
3. FLARED END SECTIONS (ALL SIZES) MAY BE FURNISHED WITH EITHER BELL & SPIGOT OR TONGUE & GROOVE JOINTS. PAYMENT SHALL BE MADE UNDER PAY ITEM ASSOCIATED W/PIPE SIZE.
4. EXISTING UTILITY APPURTENANCES SHALL BE ADJUSTED TO FINISHED GRADE IN ROADWAY AREAS OR ABOVE FINISHED GRADE OUTSIDE ROADWAY AREAS AS DIRECTED BY THE ENGINEER. PAYMENT SHALL BE MADE UNDER THE APPLICABLE UTILITY ADJUSTMENT PAY ITEM AND SHALL INCLUDE ALL LABOR, EQUIPMENT, AND MATERIALS NEEDED TO COMPLETE THE ADJUSTMENT.
5. PRIVATE UTILITY APPURTENANCE ADJUSTMENTS WILL BE DONE BY OTHERS. CONTRACTOR SHALL COORDINATE ADJUSTMENTS WITH THE PRIVATE UTILITY COMPANIES.
6. AT ALL LOCATIONS WHERE PIPE AND/OR FITTINGS COME IN CONTACT WITH CONCRETE, THE TWO MATERIALS SHALL BE SEPARATED BY 1/8" SHEET RUBBER.
7. EXISTING SANITARY SEWER MANHOLE TOPS, WATER VALVES/BOXES, METERS, OR OTHER RELATED APPURTENANCES SHALL BE ADJUSTED TO FINISH GRADE BY CONTRACTOR. PAYMENT PER APPURTENANCE SHALL INCLUDE ALL LABOR, EQUIPMENT, AND MATERIAL NEEDED FOR THE ADJUSTMENT.
8. ALL VARIES DIMENSIONS DEPEND DIRECTLY ON PIPE SIZE, THICKNESS AND DEPTH OF PIPE.
9. PIPE LENGTHS ARE MEASURED FROM INSIDE FACE OF BOX TO INSIDE FACE OF BOX.
10. ALL PIPES SHALL BE FLUSH WITH THE INTERIOR FACE OF THE BOX.
11. CONTRACTOR SHALL RECORD VIDEO ALL NEW STORM DRAIN LINES 42" AND SMALLER AND ALL NEW ARCH STORM DRAIN LINES 65"X40" AND SMALLER."IF REQUIRED BY THE ENGINEER." ALL PIPES SHALL BE FLUSHED CLEAN OF DEBRIS. THE CONTRACTOR SHALL BE RESPONSIBLE FOR ALL COSTS ASSOCIATED WITH VIDEOTAPING. ADDITIONAL VIDEO COVERAGE OF SUSPECT DISCREPANT AREAS SHALL BE PROVIDED THROUGH THE USE OF ROTATING CAMERA. DISCREPANCIES INCLUDE BUT ARE NOT LIMITED TO: PIPE JOINT SEPARATIONS OR ROLLED GASKETS, CRACKS OR BREAKS IN THE WALL OF THE PIPE, DEFORMATION OF THE PIPE WALL, PENETRATION OF THE WALL BY VEGETATION OF FOREIGN OBJECTS, OR EXCESSIVE DEBRIS. CONTRACTOR SHALL PROVIDE COLOR VIDEO INCLUDING LOCATION, DATE AND TIME, REFERENCE END POINTS OF PIPE INSPECTED AS IDENTIFIED ON DRAWINGS, NOTING THE DIRECTION OF INSPECTION. CONTRACTOR SHALL PROVIDE A WRITTEN REPORT IDENTIFYING LOCATION, LENGTH, SIZE OF ALL PIPE INSPECTED. THE REPORT SHALL IDENTIFY ALL AREAS WHERE THE INTEGRITY OF THE PIPE SYSTEM IS SUSPECT.
12. PICK-UP HOLES WILL NOT BE ALLOWED IN ANY PIPE. CONTRACTOR SHALL POUR CONCRETE INVERTS IN ALL DRAINAGE STRUCTURES AS DIRECTED BY THE ENGINEER OR HIS AUTHORIZED REPRESENTATIVE. (COST ABSORBED IN 907-601-A, CLASS B STRUCTURAL CONCRETE.
13. NO IMPROVEMENT SHALL INTERFERE OR BLOCK DRAINAGE.
14. EXISTING FIRE HYDRANTS SHALL BE ADJUSTED AS REQUIRED TO PROVIDE 18" OF CLEARANCE BETWEEN THE NEW GRADE LEVEL AND THE BOTTOM OF THE PUMPER NOZZLE. ADJUSTMENT OR RELOCATION OF FIRE HYDRANTS SHALL INCLUDE ALL LABOR, EQUIPMENT, AND MATERIALS NEEDED AND SHALL BE PAID UNDER 907-265-F, "FIRE HYDRANT ASSEMBLY".
15. WATER MAINS FOUND TO CONFLICT WITH THE NEW CONSTRUCTION SHALL BE REROUTED ABOVE OR BELOW THE CONFLICT. REROUTING WATER MAIN, DISINFECTION, AND TESTING SHALL COMPLY WITH THE STATE OF MISSISSIPPI HEALTH DEPARTMENT REGULATIONS. REROUTING WATER MAINS SHALL INCLUDE ALL LABOR, MATERIALS, AND EQUIPMENT NECESSARY INCLUDING, BUT NOT LIMITED TO: PIPE FITTINGS, RESTRAINTS, EXCAVATION, BACKFILL, CONCRETE, GASKETS, HARDWARE, DISINFECTION, TESTING, AND REPORTING. PAYMENT WILL BE MADE PER LINEAR FOOT UNDER 907-265-PP FOR THE APPLICABLE SIZE.
16. WATER AND SEWER SERVICES FOUND TO CONFLICT WITH THE NEW CONSTRUCTION SHALL BE REROUTED AS APPROVED BY THE ENGINEER. REROUTING WATER SERVICES, DISINFECTION, AND TESTING SHALL COMPLY WITH THE STATE OF MISSISSIPPI HEALTH DEPARTMENT REGULATIONS. REROUTING SERVICES SHALL INCLUDE ALL LABOR, MATERIALS, AND EQUIPMENT NECESSARY INCLUDING, BUT NOT LIMITED TO: PIPE FITTINGS, RESTRAINTS, EXCAVATION, BACKFILL, CONCRETE, GASKETS, HARDWARE, CLEAN OUTS, METER BOXES, DISINFECTION, TESTING, AND REPORTING. PAYMENT WILL BE MADE PER EACH SERVICE UNDER 907-262-C OR 907-265-E AS APPLICABLE.
17. ADJUSTMENT OF UTILITY APPURTENANCE, 613-D WILL BE USED FOR PAYMENT AS AUTHORIZED BY THE ENGINEER FOR ANY UTILITY APPURTENANCE NEEDING ADJUSTING TO FINISHED GRADE FOR WHICH A SEPARATE PAY ITEM IS NOT LISTED.
18. TOP ELEVATIONS OF INLETS AND BOXES ARE APPROXIMATE. FINAL GRADES SHALL BE FIELD DETERMINED.
19. PRE-CAST DRAINAGE STRUCTURES SHALL NOT BE ALLOWED FOR THIS PROJECT. ALL DRAINAGE STRUCTURES, INCLUDING INLETS AND JUNCTION BOXES SHALL BE CAST-IN-PLACE OR PRE-FORMED PLASTIC ON SITE.
20. PAYMENT FOR STEPS AND INSTALLATION OF STEPS IN DRAINAGE STRUCTURES SHALL BE INCLUDED IN PAY ITEM NO. 907-601-A. STEPS ARE REQUIRED IN ANY BOX DEEPER THAN 3'.
21. REPAIR TO EXISTING DRAINAGE STRUCTURES TO TIE IN NEW DRAINAGE LINES SHALL BE ABSORBED IN THE COST OF THE NEW PIPE.
22. RECONNECTING EXISTING PIPES TO NEW UTILITY STRUCTURES SHALL BE ABSORBED IN 907-601-A, INCLUDING ANY DISCOVERED PIPES THAT NEED TO BE TIED IN.
23. EXISTING PRIVATE DRAIN LINES SHALL BE TIED INTO THE NEW SUBSURFACE DRAINAGE SYSTEM. THE CONTRACTOR SHALL FIELD VERIFY THE LOCATION OF ALL EXISTING PRIVATE DRAIN LINES. (COST ABSORBED IN THE PRICE BID FOR PIPE OR STRUCTURAL CONCRETE).
24. THE COST OF CONCRETE COLLARS WILL BE PAID UNDER 907-601-A, "CLASS B STRUCTURAL CONCRETE", AND 602-A "REINFORCING STEEL". COLLARS WILL BE REQUIRED WHERE TYING NEW DRAINAGE PIPE TO EXISTING DRAINAGE PIPE, OR CONNECTION OF END TREATMENTS TO CUT ENDS OF PIPES, SUCH AS FLARED END SECTIONS.
26. THE AREA AROUND A NEW DRAINAGE INLET SHALL HAVE SOD PLACED AROUND IT.

DEWATERING NOTES


1. UTILIZE APPROPRIATE DEWATERING SYSTEMS AND TECHNIQUES TO MAINTAIN THE EXCAVATED AREA SUFFICIENTLY DRY FROM GROUNDWATER AND/ OR SURFACE RUNOFF SO AS NOT TO ADVERSELY AFFECT CONSTRUCTION PROCEDURES OR CAUSE EXCESSIVE DISTURBANCE OF UNDERLYING NATURAL GROUND.
2. PROVIDE AND STORE AUXILIARY DEWATERING EQUIPMENT ON SITE IN THE EVENT OF BREAKDOWN. PROVIDE NON-WOVEN FILTER FABRIC WHERE REQUIRED FOR UNDERDRAIN SYSTEM. THE NON-WOVEN FILTER FABRIC SHALL BE SPECIFICALLY DESIGNED FOR SUBSURFACE DRAINAGE APPLICATIONS.
3. WATER FROM TRENCHES AND EXCAVATIONS SHALL BE DISPOSED OF IN A MANNER AS TO AVOID PUBLIC NUISANCE, INJURY TO PUBLIC HEALTH OR THE ENVIRONMENT, OR DAMAGES TO PUBLIC OR PRIVATE PROPERTY, OR DAMAGE TO THE WORK COMPLETED OR IN PROGRESS. DO NOT DISCHARGE WATER INTO ANY SANITARY SEWER SYSTEM. SILTATION BARRIERS SHALL BE UTILIZED AS NECESSARY.
4. WATER FROM TRENCHES AND EXCAVATIONS SHALL NOT BE DISCHARGED DIRECTLY TO STORM DRAIN SYSTEM. PROPER TREATMENT TO A SEDIMENTATION AREA IS TO TAKE PLACE PRIOR TO DISCHARGE TO ANY DRAINAGE SYSTEMS.
5. THE CONTRACTOR SHALL REPAIR ANY DAMAGE RESULTING FROM THE FAILURE OF THE DEWATERING OPERATIONS OR FROM FAILURE TO MAINTAIN ALL THE AREAS OF WORK IN SUITABLE DRY CONDITION.

PERMANENT & TEMPORARY TRAFFIC CONTROL

1. ALL TRAFFIC CONTROL SHALL BE DONE IN ACCORDANCE WITH THE LATEST EDITION OF THE MANUAL ON UNIFORM TRAFFIC CONTROL DEVICES FOR STREETS AND HIGHWAYS (MUTCD). THE OWNER WILL HAVE THE AUTHORITY TO SUSPEND ALL WORK AND/OR WITHHOLD PAYMENTS FOR FAILURE OF THE CONTRACTOR TO MAINTAIN/FOLLOW PROPER TRAFFIC CONTROL.
2. ALL TEMPORARY TRAFFIC CONTROL DEVICES ON THIS PROJECT SHALL COMPLY WITH PART VI OF THE MUTCD (LATEST EDITION).
3. THE LOCATION AND SPACING OF SIGNS AS SHOWN ON THE TRAFFIC CONTROL PLANS ARE APPROXIMATE AND MAY BE ADJUSTED TO FIT FIELD CONDITIONS.
4. ALL SIGNS THAT CONFLICT WITH THE CONSTRUCTION OF THIS PROJECT SHALL BE COVERED/REMOVED AND RESET BY THE CONTRACTOR AS DIRECTED BY THE ENGINEER. ALL ASSOCIATED COST SHALL BE ABSORBED IN MAINTENANCE OF TRAFFIC.
5. WORK ON STRUCTURES FOR THIS PROJECT REQUIRES EXCAVATION IN THE IMMEDIATE VICINITY OF TRAFFIC AND ADJACENT PROPERTIES. THEREFORE, THE RISK OF A FAILURE OCCURRING DURING THE EXCAVATION REQUIRES THAT EXTREME CAUTION BE EXERCISED. IT SHALL BE THE CONTRACTOR'S RESPONSIBILITY TO PLACE WHAT BRACING, SHORING, OR GROUND SUPPORT SYSTEM THAT IS DEEMED NECESSARY TO PREVENT A FAILURE AND PROTECT THE PERSONS WORKING NEAR THE EXCAVATION, THE PUBLIC THAT MAY BE ABOVE THE EXCAVATION, OR ANY STRUCTURE ADJACENT TO THE EXCAVATION. ALL COST FOR ANY PROTECTIVE MEASURES INCLUDING THE MATERIALS AND LABOR FOR DESIGNING, DRAWING, AND CONSTRUCTING THE FACILITY SHALL BE ABSORBED IN MAINTENANCE OF TRAFFIC.
6. REMOVAL OF RAISED PAVEMENT MARKERS SHALL BE ABSORBED IN MAINTENANCE OF TRAFFIC.
7. EXISTING BLUE RAISED PAVEMENT MARKERS INDICATING THE LOCATION OF FIRE HYDRANTS SHALL BE REINSTALLED OR REPLACED ONCE FINAL ROADWAY SURFACE IS INSTALLED. ALL ASSOCIATED COSTS SHALL BE ABSORBED IN MAINTENANCE OF TRAFFIC.
8. REMOVAL OF OBJECT MARKERS SHALL BE ABSORBED IN MAINTENANCE OF TRAFFIC.
9. TEMPORARY STRIPING SHALL CONFORM TO FINISHED STRIPE SPECIFICATIONS FOR ALIGNMENT AND STRAIGHTNESS.
10. ORANGE FLUORESCENT SHEETING SHALL BE USED ON ALL CONSTRUCTION AND TRAFFIC CONTROL SIGNS EXCEPT FOR THOSE DESIGNATED IN PLANS TO BE BLACK LEGENDS AND BORDER ON WHITE BACKGROUND.
11. ALL POST LENGTHS FOR SIGNS SHALL BE VERIFIED IN THE FIELD PRIOR TO FABRICATION.
12. ALL PLASTIC DRUMS SHALL HAVE A BALLASTING COLLAR MADE FROM RECYCLED TRUCK TIRES OR OTHER SUITABLE MATERIAL.
13. THE COST OF REMOVAL OF OBSOLETE SIGNAGE OR REMOVAL OF OLD SIGNS TO BE REPLACED SHALL BE ABSORBED IN MAINTENANCE OF TRAFFIC.
14. ALL RAISED ROADSIDE APPURTENANCES TO BE PLACED A MINIMUM OF 2' BEHIND FACE OF CURB UNLESS OTHERWISE SPECIFIED ON PLANS.
15. ACCESS TO ALL BUSINESSES AND RESIDENCES WITHIN THE PROJECT LIMITS SHALL BE MAINTAINED BY THE CONTRACTOR AT ALL TIMES. COST TO BE ABSORBED IN PAY ITEM NO. 618-A, MAINTENANCE OF TRAFFIC.

EROSION CONTROL

1. THE EROSION CONTROL DEVICES REFERENCED IN THESE PLANS ARE A MINIMUM REQUIREMENT. IT IS THE RESPONSIBILITY OF THE CONTRACTOR TO ENSURE THAT SILT DOES NOT LEAVE THE RIGHT OF WAY OR CONTAMINATE WATERS OF THE U.S. DURING CONSTRUCTION. THE CONTRACTOR SHALL SUBMIT AN EROSION CONTROL PLAN PRIOR TO COMMENCEMENT OF WORK AND MAINTAIN THE PLAN DURING CONSTRUCTION.
2. TEMPORARY SEEDING IS REQUIRED FOR SOILS THAT REMAIN STOCKPILED OR ARE NOT SCHEDULED FOR ANY ACTIVITY FOR MORE THAN THIRTY (30) CALENDAR DAYS. AREAS SHALL BE SEEDED WITHIN SEVEN (7) DAYS OF DISTURBANCE. TEMPORARY SEEDING SHALL BE APPLIED IN ACCORDANCE WITH THE PLANTING SCHEDULE AND THE RATE OF APPLICATION/PLANTING PREPARATION OUTLINED IN THE MDEQ SEEDING CHART.
3. THE CONTRACTOR SHALL BE REQUIRED TO FURNISH ALL MATERIALS AND PERFORM ALL WORK FOR THE PROPER INSTALLATION, MAINTENANCE AND REMOVAL OF TEMPORARY EROSION CONTROL MEASURE NECESSARY TO CONTROL SILTATION. IF THERE IS NO SEPARATE PAY ITEM FOR TEMPORARY EROSION CONTROL MEASURES, THE COST OF TEMPORARY EROSION CONTROL SHALL BE ABSORBED IN OTHER ITEMS BID.
4. THE OWNER HAS OBTAINED A STORM WATER PERMIT FOR CONSTRUCTION THROUGH THE MISSISSIPPI DEPARTMENT OF ENVIRONMENTAL QUALITY. THE CONTRACTOR IS REQUIRED TO SIGN THE LARGE CONSTRUCTION NOTICE OF INTENT (LCNOI) AND COMPLY WITH THE REQUIREMENTS OF THE STORM WATER POLLUTION PREVENTION PLAN (SWPPP) AND PERMIT THROUGHOUT CONSTRUCTION. A COPY OF THE SWPPP AND PERMIT ARE AVAILABLE UPON REQUEST FROM THE ENGINEER DURING BIDDING. THE CONTRACTOR WILL BE GIVEN A COPY OF THE SWPPP AND PERMIT AT THE PRECONSTRUCTION CONFERENCE. THE SWPPP AND PERMIT SHALL REMAIN ON-SITE AND BE AVAILABLE AT THE CONSTRUCTION SITE AT ALL TIMES DURING THE ENTIRE CONSTRUCTION DURATION.
5. SILT FENCES SHALL BE INSTALLED AROUND ALL STOCKPILED MATERIALS.
6. ALL DISTURBED AREAS SHALL BE SEEDED OR SODDED IMMEDIATELY ONCE FINISHED GRADING IS COMPLETE IN AN AREA. SEEDING AND SODDING LOCATIONS SHALL BE DETERMINED IN THE FIELD BY THE ENGINEER TO MATCH EXISTING ADJACENT CONDITIONS.
7. NO ADDITIONAL PAYMENT WILL BE MADE FOR WATERING. WATERING SHALL BE DONE IN ACCORDANCE WITH THE PLANS AND SPECIFICATIONS. THE COST SHALL BE ABSORBED IN GRASSING. THE WATERING SCHEDULE SHOWN ON THE VEGETATION SCHEDULE SHALL BE ADHERED TO UNLESS OTHERWISE APPROVED BY THE ENGINEER OR AS DIRECTED OTHERWISE BY THE ENGINEER. THE CONTRACTOR IS RESPONSIBLE FOR MAINTAINING THE VEGETATION THROUGHOUT THE LIFE OF THE PROJECT AND THROUGH THE MAINTENANCE PERIOD. THE CONTRACTOR SHALL NOT BE PAID FOR ANY ADDITIONAL WATERING REQUIRED ABOVE AND BEYOND WHAT IS REQUIRED IN THE VEGETATION SCHEDULE.
8. THE PLACEMENT OF EROSION AND SEDIMENT CONTROL BEST MANAGEMENT PRACTICES (BMPS) SHALL BE IN ACCORDANCE WITH THE MISSISSIPPI DEPARTMENT OF ENVIRONMENTAL QUALITY'S DESIGN MANUAL FOR THE PLANNING AND CONTROL OF EROSION, SEDIMENT AND STORMWATER.
9. NATURAL VEGETATION SHALL BE MAINTAINED AND PROTECTED WHEREVER POSSIBLE.
10. CONTRACTOR IS RESPONSIBLE FOR MAINTAINING EROSION CONTROLS THROUGHOUT THE DURATION OF THE PROJECT.
11. TEMPORARY EROSION AND SEDIMENT CONTROLS SHALL NOT BE REMOVED UNTIL PERMANENT EROSION CONTROLS (SUCH AS GRASSING) ARE ESTABLISHED.
12. ALL EQUIPMENT REPAIR AND MAINTENANCE SHALL BE DONE OFFSITE.
13. RECEPTACLES SHALL BE PROVIDED TO PROPERLY DISPOSE OF ALL TRASH AND WASTE. ALL CONSTRUCTION DEBRIS SHALL BE PICKED UP AT THE END OF EACH DAY AND SHALL BE REMOVED COMPLETELY FROM THE SITE AT THE END OF THE PROJECT.
14. SANITARY FACILITIES SHALL BE PROVIDED ON-SITE FOR ALL EMPLOYEES.
15. ALL

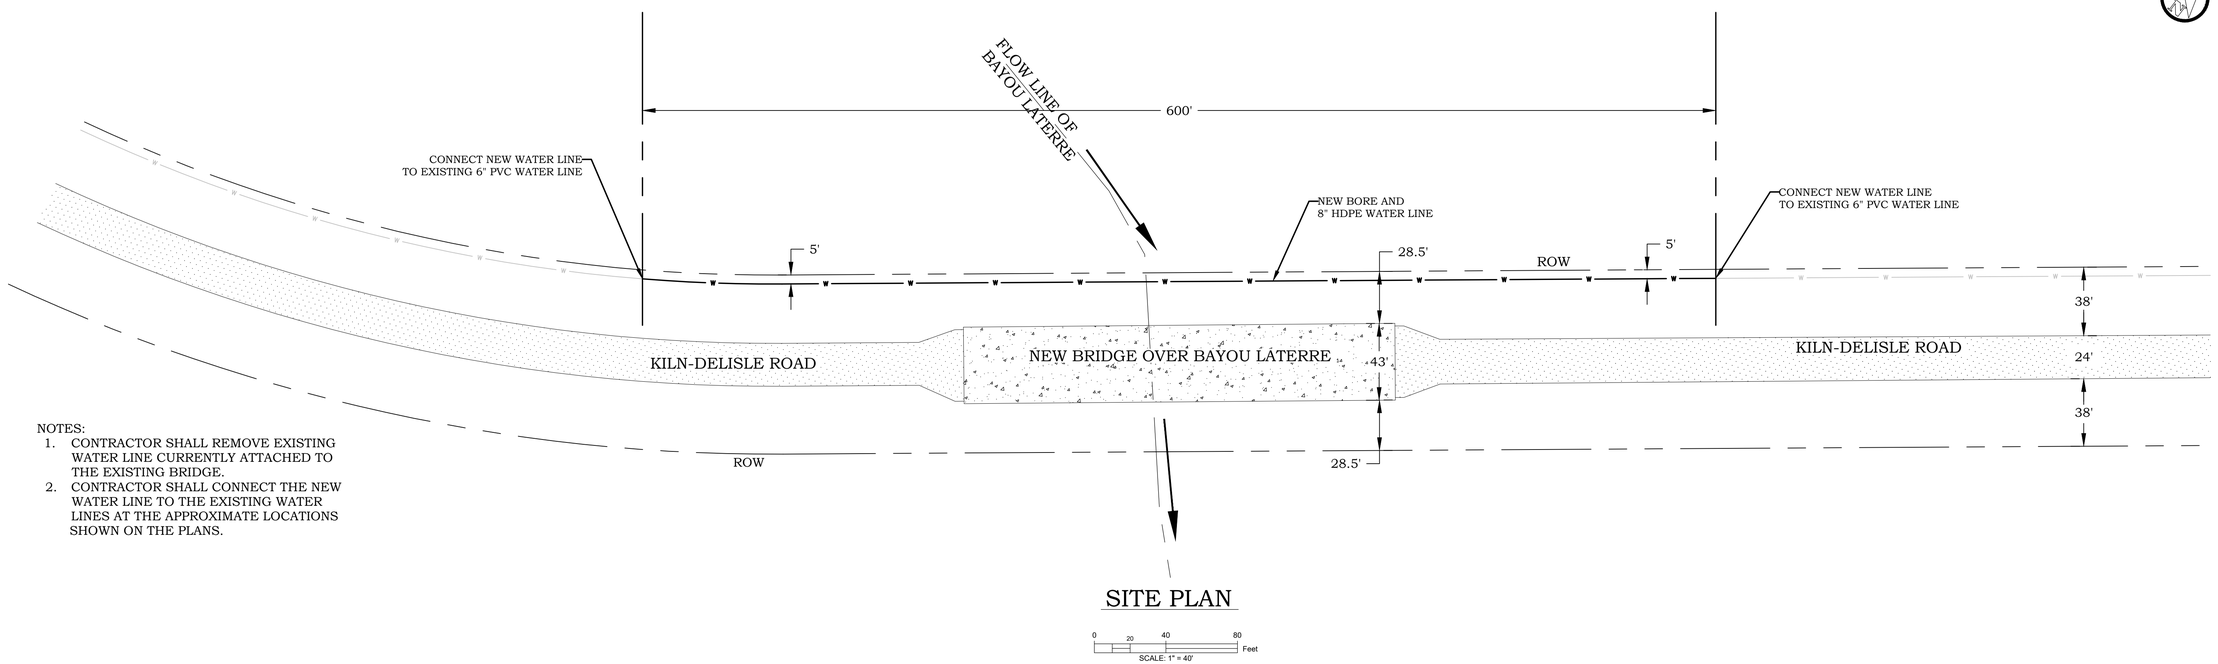


NOTES:
1. CONTRACTOR SHALL REMOVE EXISTING WATER LINE CURRENTLY ATTACHED TO THE EXISTING BRIDGE.
2. CONTRACTOR SHALL CONNECT THE NEW WATER LINE TO THE EXISTING WATER LINES AT THE APPROXIMATE LOCATIONS SHOWN ON THE PLANS.

SITE PLAN

0 20 40 80 Feet

SCALE: 1" = 40'

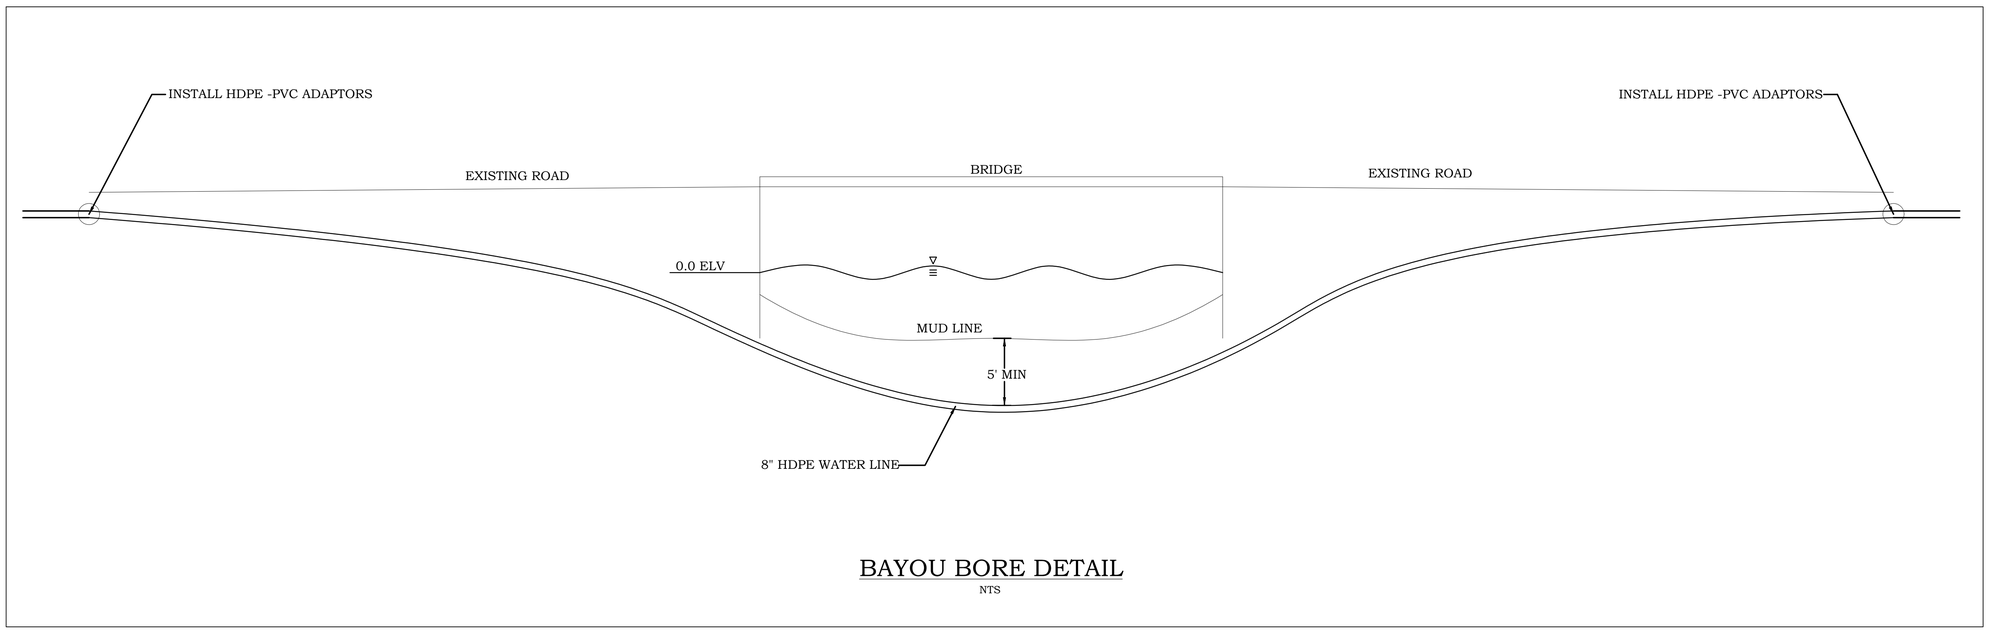

BAYOU BORE DETAIL

NTS

CHINICHE ENGINEERING & SURVEYING
ESTABLISHED - 1977
407 Highway 90
Bay St. Louis, MS, 39520
Office - (228) 467-6755
Email - jason@jjc-eng.com
Website - www.jjc-eng.com

OWNER INFORMATION

KILN UTILITY AND FIRE DISTRICT
16154 FIRE DEPARTMENT ROAD
KILN, MISSISSIPPI 39556

SHEET TITLE

SITE PLAN AND BORE DETAIL

JASON P. CHINICHE — REGISTERED PROFESSIONAL — ENGINEER — PE 19732 — STATE OF MISSISSIPPI

MARK	DATE	DESCRIPTION
ISSUE:		


PROJECT NO:	19-023
DATE:	11/29/2021
DRAWN BY:	BJF
CHECKED BY:	JPC
SCALE:	AS NOTED

SHEET COUNT
3


SHEET NUMBER
C-101

© JAMES J. CHINICHE, 2016


Attachment: 12.1.21 ROW Permit - signed (10129 : ROW Request)

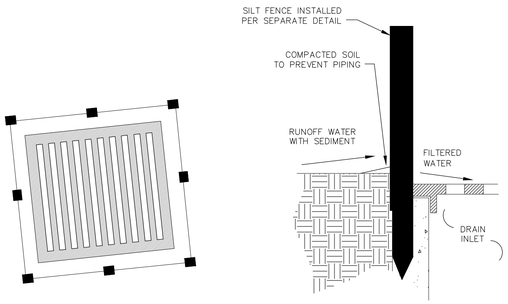


STORM DRAIN INLET PROTECTION
N.T.S.

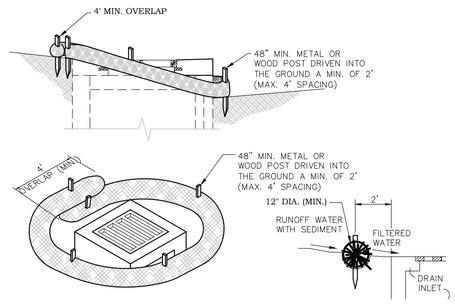


STRAW WATTLE INLET AND FES PROJECTION
N.T.S.

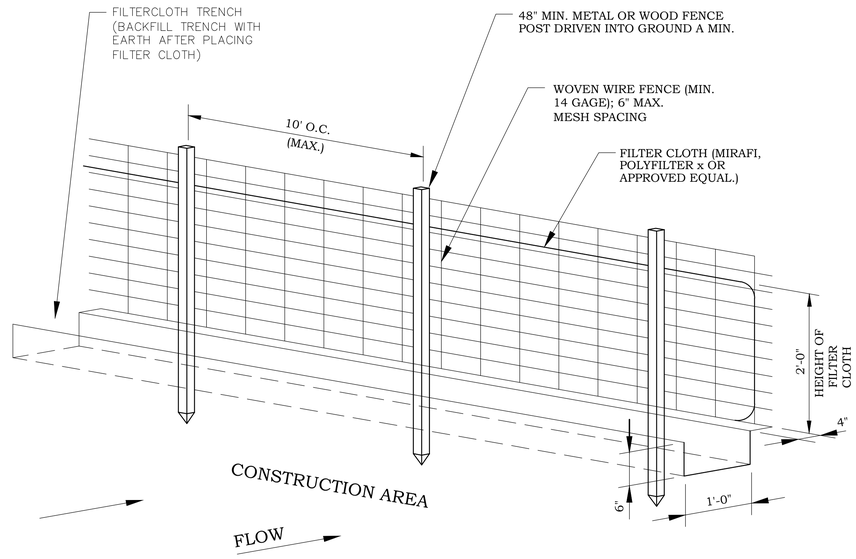

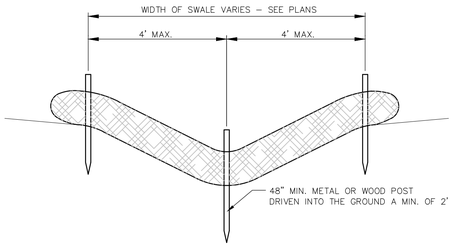

STRAW WATTLE CHECK DAM
N.T.S.

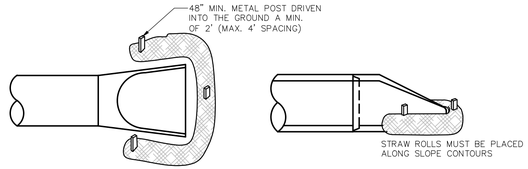

STRAW WATTLE FES PROTECTION
N.T.S.

CONSTRUCTION SPECIFICATIONS


1. WOVEN WIRE FENCE TO BE FASTENED SECURELY TO FENCE POST BY USE OF WIRE TIES.
2. FILTER CLOTH TO BE FASTENED SECURELY TO WOVEN WIRE FENCE BY USE OF WIRE TIES SPACED EVERY 24" X 24".
3. SILT FENCES TO BE INSTALLED IN LOCATIONS AS SHOWN ON THIS EROSION AND SEDIMENT CONTROL PLAN PRIOR TO BEGINNING OF CONSTRUCTION TO CONTROL SEDIMENT.
4. SILT FENCES TO BE MAINTAINED AND CLEANED AS NECESSARY TO MAINTAIN IN FUNCTIONAL CONDITION.
5. SILT FENCES TO BE REMOVED AND THE AREA TO BE RESTORED TO ITS NATURAL CONDITION WHEN PERMANENT EROSION AND SEDIMENT CONTROL PROCEDURES ARE EFFECTIVE.

SWPPP NOTES:

1. CONTRACTOR SHALL STOCKPILE TOPSOIL FOR USE IN LANDSCAPING.
2. CONTRACTOR SHALL BE RESPONSIBLE FOR SEEDING WITH TEMPORARY SEED ANY DISTURBED AREAS THAT WILL BE LEFT UNDISTURBED FOR THIRTY OR MORE DAYS WITHIN SEVEN DAYS (SEE MDEQ LIST OF TEMPORARY SEED TYPES).
3. CONTRACTOR SHALL BE RESPONSIBLE FOR SEEDING WITH PERMANENT SEED ANY DISTURBED AREAS WITHIN SEVEN DAYS (SEE OWNER FOR TYPE OF LANDSCAPE TO BE USED).
4. ALL EQUIPMENT MAINTENANCE AND REPAIR SHALL BE DONE OFFSITE.
5. CONSTRUCTION ENTRANCE LOCATION SHALL BE DETERMINED ONSIDE AS NECESSARY.
6. TRASH RECEPTACLES SHALL BE PLACED AT CONVENIENT LOCATIONS THROUGHOUT THE SITE.
7. CONTRACTOR SHALL COORDINATE TRASH PICKUP WITH THE CITY AND ENSURE THAT COLLECTION IS DONE AT A MINIMUM OF ONCE PER WEEK.
8. CONTRACTOR SHALL CHECK ALL DISTURBED AREAS, EROSION AND SEDIMENT CONTROLS AFTER EACH SIGNIFICANT RAINFALL BUT NOT LESS THAN ONCE PER WEEK AND MAKE ANY NEEDED REPAIRS WITHIN 24 HOURS.
9. CONTRACTOR SHALL REMOVE ANY SEDIMENT FROM SILT FENCE, CHECK POINTS, AND INLET PROTECTION DEVICES WHENEVER SEDIMENT HAS ACCUMULATED TO 50% CAPACITY.
10. CONTRACTOR SHALL MAINTAIN ALL VEGETATED AREAS TO PROVIDE PROPER GROUND COVER BY RESEEDING, FERTILIZATION, OR MULCHING AS NEEDED.
11. ALL TEMPORARY OFFICE AND PORTABLE TOILET BUILDINGS SHALL BE MAINTAINED ON A REGULAR SCHEDULE BY A LICENSED DISPOSAL COMPANY.

CONSTRUCTION ENTRANCE NOTES:

1. THE AREA OF THE CONSTRUCTION ENTRANCE SHALL BE EXCAVATED 6 INCHES DEEP, 50 FEET LONG AND SHALL EXTEND THE FULL WIDTH OF ANY VEHICULAR INGRESS AND EGRESS (MINIMUM 20 FEET) LOCATED ON THE SITE.
2. THE ENTRANCE SHALL BE PROPERLY MAINTAINED FOR THE DURATION OF THE PROJECT TO PREVENT THE TRACKING OF SEDIMENT ONTO PUBLIC RIGHT-OF-WAY. ALL MAINTENANCE AND REPAIRS SHALL BE THE RESPONSIBILITY OF THE CONTRACTOR.
3. THE ENTRANCE SHALL BE CHECKED ON A DAILY BASIS AND BEFORE & AFTER ANY RAINFALL EVENT FOR ANY DAMAGES. ANY DAMAGES FOUND SHALL BE REMEDIATED BEFORE THE DAYS END AT NO ADDITIONAL COST TO THE CITY.
4. THE ENTRANCE SHALL BE PROPERLY GRADED TO PREVENT THE FLOW OF SEDIMENT ONTO PUBLIC RIGHT-OF-WAY. ALL MATERIALS SPILLED, DROPPED, WASHED OR TRACKED FROM VEHICLES ONTO ROADWAYS OR INTO STORM DRAINS SHALL BE REMOVED IMMEDIATELY.
5. MEASURES SHALL BE TAKEN TO PREVENT VEHICULAR TRAFFIC FROM BYPASSING THE CONSTRUCTION ENTRANCE DURING INGRESS AND EGRESS.

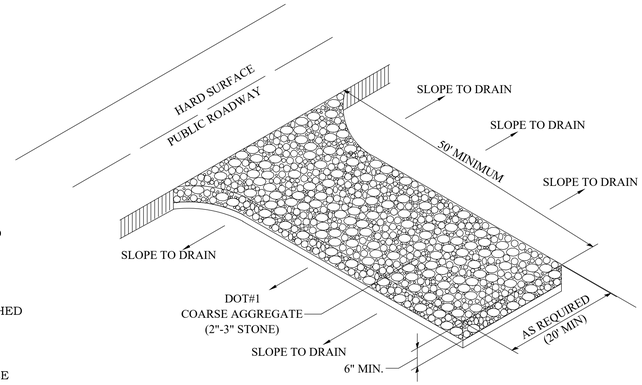

TEMPORARY CONSTRUCTION ENTRANCE AND EXIT
SCALE: N.TS.

CHINICHE ENGINEERING & SURVEYING
407 Highway 90
Bay St. Louis, MS, 39520
Office - (228) 467-6755
Email - jason@jjc-eng.com
Website - www.jjc-eng.com

OWNER INFORMATION

KILN UTILITY AND FIRE DISTRICT
16154 FIRE DEPARTMENT ROAD
KILN, MISSISSIPPI 39556

SHEET TITLE

EROSION CONTROL DETAILS

JASON P. CHINICHE REGISTERED PROFESSIONAL ENGINEER PE 19732 STATE OF MISSISSIPPI

MARK	DATE	DESCRIPTION
ISSUE:		


PROJECT NO:	19-023
DATE:	11/29/2021
DRAWN BY:	BJF
CHECKED BY:	JPC
SCALE:	AS NOTED

SHEET COUNT
4 of 5

SHEET NUMBER
D-301

© JAMES J. CHINICHE, 2016

Attachment: 12.1.21 ROW Permit - signed (10129 : ROW Request)

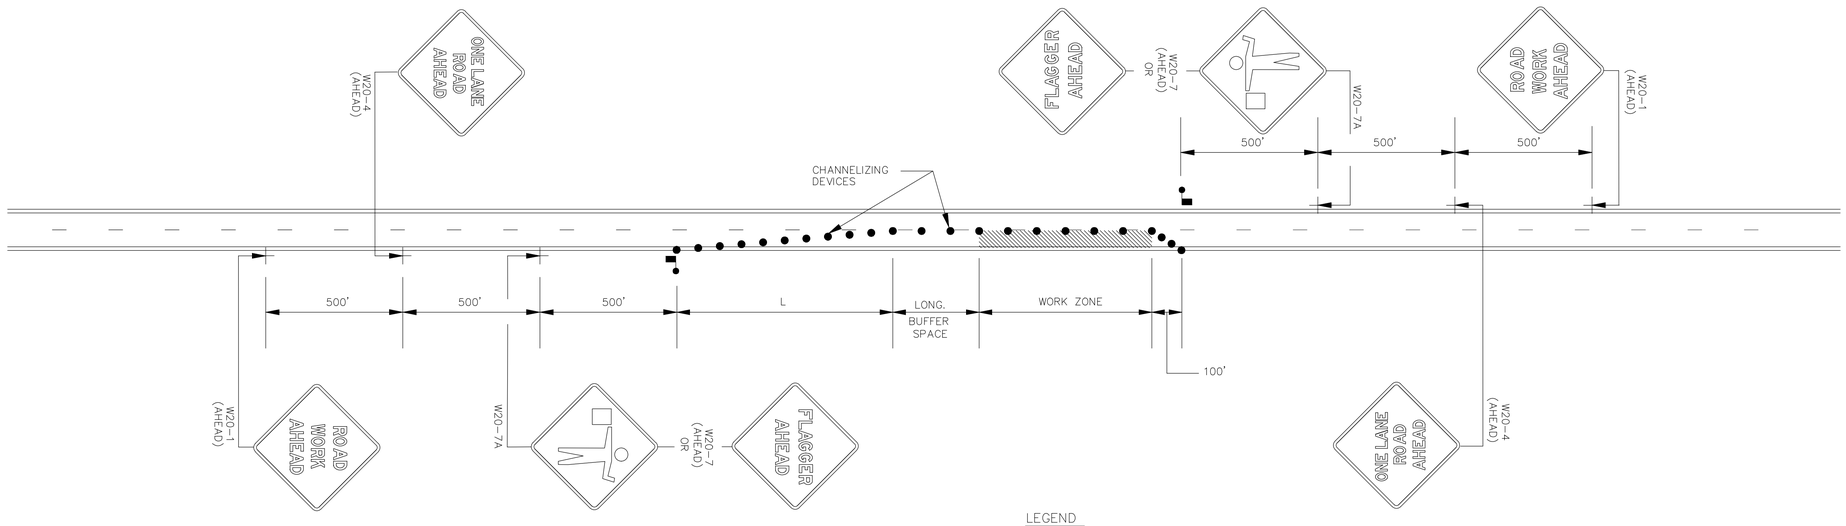

GENERAL NOTES:

1. THE LOCATION OF CHANNELIZING DEVICES AND THE WORK AREA LAYOUT SHALL BE BASED ON THE CRITERIA IN THE FOLLOWING TABLE:

POSTED SPEED AND/OR DESIGN SPEED	MAXIMUM CHANNELIZING DEVICE SPACING (ft)		MINIMUM LONGITUDINAL BUFFER SPACE (ft)	TAPER [t] RATES
	TAPER	ALONG LANE LINE & WORK ZONE		
mph				
<40	40	80	170	27:1
45	45	90	220	45:1
50	50	100	280	50:1
55	55	110	335	55:1
60	60	120	415	60:1
65	65	130	485	65:1
70	70	140	575	70:1

[t] NOTE: TAPER RATES ARE DETERMINED USING THE FOLLOWING EQUATIONS:
L = WS FOR SPEEDS OF 45 mph OR GREATER
L = WS^2 /60 FOR SPEEDS OF 40 mph OR LESS
WHERE: L = MINIMUM LENGTH OF TAPER IN FEET
W = WIDTH OF OFFSET (USUALLY LANE WIDTH) IN FEET
S = DESIGN SPEED OR 85TH PERCENTILE SPEED IN MILES PER HOUR

1. ALL CHANNELING DEVICES SHALL BE A MINIMUM OF 24" IN HEIGHT.
2. ALL TRAFFIC CONTROL ITEMS SHOWN ON THIS SHEET WILL NOT BE MEASURED FOR SEPARATE PAYMENT. THIS WORK IS TO BE INCLUDED IN THE PRICE BID FOR MAINTENANCE OF TRAFFIC.
3. DIAMOND SHAPED TRAFFIC CONTROL SIGNS SHALL BE A MINIMUM OF 48" x 48".
4. WHEN THERE IS NO EXISTING HAZARD OR AT THE END OF THE WORK DAY, ALL SIGNS SHALL BE COVERED OR REMOVED AND ALL CHANNELING DEVICES SHALL BE MOVED TO THE SHOULDER EDGE.
5. WHERE THE WORK ZONE IS STATIONARY, THE W20-7 (500 FT.) SIGN OR THE W20-7A SIGN TOGETHER WITH THE W20-7 (500 FT.) SUPPLEMENTAL PLATE SHOULD BE USED TO INDICATE THE DISTANCE TO THE FLAGGER.

CHINICHE ENGINEERING & SURVEYING
ESTABLISHED - 1977
407 Highway 90
Bay St. Louis, MS, 39520
Office - (228) 467-6755
Email - jason@jjc-eng.com
Website - www.jjc-eng.com

OWNER INFORMATION

KILN UTILITY AND FIRE DISTRICT
16154 FIRE DEPARTMENT ROAD
KILN, MISSISSIPPI 39556

SHEET TITLE

TRAFFIC CONTROL DETAILS

JASON P. CHINICHE
REGISTERED PROFESSIONAL
ENGINEER
PE 19732
STATE OF MISSISSIPPI

MARK	DATE	DESCRIPTION
ISSUE:		

PROJECT NO:	19-023
DATE:	11/29/2021
DRAWN BY:	BJF
CHECKED BY:	JPC
SCALE:	AS NOTED

SHEET COUNT
5 of 5

SHEET NUMBER
D-302

© JAMES J. CHINICHE, 2016

Attachment: 12.1.21 ROW Permit - signed (10129 : ROW Request)

EXHIBIT 1
TASK ORDER REQUEST
221-076.011

Date: December 1, 2021

Description of Requested Work:

Preliminary and complete design for fairground development: Compton will update schematic/preliminary design for the proposed improvements to the Hancock County Fairgrounds. The attached proposal includes providing schematic design documents, drawings, layouts, additional infrastructure assessments and renderings suitable for presentation. Work will also include a opinion of probable cost as well as consultation with Hancock County Port Harbor Commission and Equine Consultant. Work also includes surveys and geotechnical investigations as well as any environmental permitting required.

To be provided by Engineer (Use additional sheets if needed)

Survey (time and material not to exceed)	$45,000.00
(Including surveys needed for acquisition)	
Geotechnical (time and material not to exceed)	$40,000.00
Environmental Permitting (if required not to exceed)	$35,000.00
Update Preliminary study as described	$40,000.00
Schematic Design (30%)	$180,000.00
Design Development (60%)	$230,000.00
Final design	$300,000.00
Construction Phase	$500,000.00
(Estimated on 24 months of construction to be adjusted	
Once construction time established)	
Total	**$1,370,000.00**
Estimated Days to Completion	45 days *

45 days for updating preliminary design – remaining schedule to be determined based on final concept(s) adopted.

Engineer's Signature _____

To be provided by Owner

Date Accepted: _____ _____
Signature

Attachment: 221-076.011 - Task Order Arena - Fair Grounds (10130 : Fairground Development at Hancock County Fairground)

COMPTON ENGINEERING, INC.
RATE SCHEDULE
2021

Labor Classification	Hourly Rate
Engineer Principal	$ 180.00
Architect	$ 150.00
Senior Project Engineer	$ 150.00
Project Engineer	$ 130.00
Engineer Intern	$ 100.00
Environmental Specialist	$ 100.00
Senior Project Manager	$ 135.00
Project Manager	$ 115.00
Senior Design Technician	$ 90.00
Design Technician	$ 80.00
GIS Coordinator	$ 80.00
Resident Project Representative	$ 85.00
Business Manager	$ 100.00
Specification Writer	$ 80.00
Administrative Assistant	$ 60.00
Professional Land Surveyor	$ 125.00
Senior Survey Technician	$ 150.00
Survey Technician	$ 65.00
Survey Crewman	$ 50.00
Subcontractors and Project Specific Expenses (With prior approval from Owner)	Cost + 10%

Attachment: 221-076.011 - Task Order Arena - Fair Grounds (10130 : Fairground Development at Hancock County Fairground)

COMPTON ENGINEERING, INC.
ENGINEERING, SURVEYING & ENVIRONMENTAL SERVIC

3036 Longfellow Drive
P.O. Box 2795
Bay St. Louis, MS 39521

Phone: 228.467.2770
Fax: 228.467.2720

comptonengineering.com

November 18, 2021

Hancock County Board of Supervisors
854 Hwy 90
Bay St. Louis, MS 39520

Re: Outfall No. 31 Box Culvert Connection
Closeout Documents
(C.E. Job #: 220-076.010)

Dear 1Members:

Please find enclosed the following originals of the Closeout Documents for the above referenced project:

1. Substantial Completion Certificate
2. Final Payment Application and Certificate Signature Page
3. Payment Application No. 1 & Final
4. Contract Completion Certificate
5. Recommendation for Final Acceptance of Contract
6. Final Completion Inspection Report
7. Final Waiver of Lien
8. Consent of Surety to Payment
9. Summary Change Order

Once approved and signed, please return one copy of the above referenced Closeout Documents to our office for further handling.

If you have any questions, please advise.

Sincerely,

COMPTON ENGINEERING, INC.

John J. Studstill, P.E.
Project Engineer

Enclosures

PASCAGOULA
BILOXI
BAY ST. LOUIS

M:\2020\220-076 - HCBOS - Task Order\220-076.010 - HCBOS - Outfall No. 31 Box Culvert Connection\Docs\Closeout Docs\Closeout Letter.doc

Attachment: Closeout Letter with attachments (CE) (10117 : Outfall No. 31 Box Culvert Connection)

Certification of Substantial Completion

Electronic Format

OWNER ☐
ARCHITECT/ENGINEER ☐
CONTRACTOR ☐
FIELD ☐
OTHER ☐

THIS DOCUMENT HAS IMPORTANT LEGAL CONSEQUENCES; CONSULTATION WITH AN ATTORNEY IS ENCOURAGED WITH RESPECT TO ITS COMPLETION OR MODIFICATION.

PROJECT:
(Name and Address)
Outfall No. 31 Box Culvert Connection

PROJECT NUMBER: **220-076.010**

CONTRACT FOR: $60,744.05

CONTRACT DATE: July 29, 2021

TO OWNER:
(Name and Address)
Hancock County Board of Supervisors
854 Highway 90
Bay St. Louis, MS 39520

TO CONTRACTOR:
(Name and Address)
Twin L. Construction, Inc.
8292 Firetower Road
Pass Christian, MS 39571

DATE OF ISSUANCE:

PROJECT OR DESIGNATED PORTION SHALL INCLUDE:

The WORK performed under this CONTRACT has been reviewed and found, to the Architect/ Engineer's best knowledge, information and belief, to be substantially complete. Substantial Completion is the stage in the progress of the WORK when the WORK or designation portion thereof is sufficiently complete in accordance with the CONTRACT DOCUMENTS so the OWNER can occupy or utilize the WORK for its intended use. The date of SUBSTANTIAL COMPLETION of the PROJECT or portion thereof designated above is hereby established as

A list of items to be completed or corrected is attached hereto. The failure to include any items on such list does not alter the responsibility of the Contractor to complete all WORK in accordance with the CONTRACT DOCUMENTS.

11/12/21
ARCHITECT/ENGINEER Date

11-18-21
CONTRACTOR Date

The OWNER accepts the WORK or designated portion thereof as substantially complete and will assume full possession thereof at 12:00pm on October 18, 2021.

OWNER Date

Attachment: Closeout Letter with attachments (CE) (10117 : Outfall No. 31 Box Culvert Connection)

FINAL PAYMENT APPLICATION AND CERTIFICATE SIGNATURE PAGE

Dated: October 26, 2021

Project: Outfall No. 31 Box Culvert Connection	Owner: Hancock County Board of Supervisors	Funding Agent Contract No.: N/A
Contract: Outfall No. 31 Box Culvert Connection		Engineer's Project No.: 220-076.010
Contractor: Twin L. Construction, Inc.		
Contractor's Address: 8292 Firetower Road Pass Christian, MS 39571		

I hereby acknowledge that this contract has been completed in substantial compliance with the items of the Agreement, Specifications and Plans. I, therefore, recommend acceptance of the work and processing of this final estimate as showing the total amount of money due to the Contractor in compliance with the terms of the Contract.

COMPTON ENGINEERING, INC., Engineer

By: _____
Authorized Signature

Title: PROJECT MGR

Date: 11/12/21

HANCOCK COUNTY BOARD OF SUPERVISORS, Owner

By: _____
Authorized Signature

Title: _____

Date: _____

With the acceptance of this final payment, we, the Contractor, release the Owner and the Engineer and their Agents, from all claims and all liability to us, the Contractor, for all things done or furnished in connection with the Work, and every act of the Owner and others relating to, or arising, out of the Work.

Twin L. Construction, Inc., Contractor

By: _____
Authorized Signature

Title: President

Date: 11-18-21

Attachment: Closeout Letter with attachments (CE) (10117 : Outfall No. 31 Box Culvert Connection)

APPLICATION AND CERTIFICATE FOR PAYMENT AIA DOCUMENT G702 PAGE 1 OF 2 PAGES FILE 0

TO (OWNER):
HANCOCK CO. BOS
853 HWY. 90/SUITE A
BAY ST. LOUIS, MS 39520

PROJECT : OUTFALL # 31 BOX
CULVERT CONNECTION

APPLICATION NO: 1

PERIOD FROM: 30-Sep-21
TO: 10/25/21

ROM(CONTRACTOR)
TWIN L CONST., INC.
8292 FIRETOWER RD.
HRISTIAN, MS 39571

CONTRACT FOR: HANCOCK CO.

CONTRACT DATE:

CONTRACTOR'S APPLICATION FOR PAYMENT

CHANGE ORDER SUMMARY			
CHANGE ORDERS APPROVED IN PREVIOUS MONTHS BY OWNER		ADDITIONS	DEDUCTIONS
TOTAL			
APPROVED THIS MONTH			
NUMBER	DATE APPROVED		
TOTALS			$0.00
NET CHANGE ORDERS		$0.00	

APPLICATION IS MADE FOR PAYMENT, AS SHOWN BELOW IN CONNECTION WITH THE CONTRACT.
CONTINUATION SHEET ATTACHED.

The present status of the Account for this Contract is as follows:

1.	ORIGINAL CONTRACT SUM	$60,744.05
2.	Net change by Change Orders	
3.	CONTRACT SUM TO DATE	$60,744.05
4.	TOTAL COMPLETED & STORED TO DATE	$64,960.05
5.	RETAINAGE 5 %	$3,248.00
6.	TOTAL EARNED LESS RETAINAGE	$61,712.05
7.	LESS PREVIOUS CERTIFICATES FOR PAYMENT	
8.	CURRENT PAYMENT DUE	$61,712.05
9.	BALANCE TO FINISH, PLUS RETAINAGE	($4,216.00)

State of: Mississippi County of: Harrison
Subscribed & sworn to before me this DAY OF 2020

Notary Public:
My Commission expires:

The undersigned contractor certifies that to the best of his knowledge, information and belief the work covered by this application for Payment has been completed in accordance with the contract documents that all amounts have been paid by him for work for which previous certificates for payment were issued and payments revcieved from the owner, and that current payment shown here is now due.

CONTRACTOR: Twin L Const INC.

BY: _____ DATE: 11-11-21

ARCHITECT'S CERTIFICATE FOR PAYMENT

In accordance with the contract documents, based on on-site observation and the data comprising the above application, the Architect certifies to the owner that the work has progressed to the point indicated; that to the best of his knowledge, information and belief, the quality of the work is in accordance with the contract documents; and that the Contractor is entitled to payment of the AMOUNT CERTIFIED.

AMOUNT CERTIFIED 64960.05

ENGINEER ~~ARCHITECT:~~ _____

BY: JOHN J. STUDSTILL DATE 11/12/21

This certificate is not negotiable. The AMOUNT CERTIFIED is payable only to the contractor named herein. Issuance, payment and acceptance of payment are without prejudice to any rights to the Owner or Contractor under this Contract.

Attachment: Closeout Letter with attachments (CE) (10117 : Outfall No. 31 Box Culvert Connection)

CONTINUATION SHEET — AIA DOCUMENT G703 — PAGE 2 OF 2 PAGES

AIA Document G702, APPLICATION AND CERTIFICATE FOR PAYMENT, containing Contractor's signed Certification is attached.
In tabulations below, amounts are stated to the nearest dollar. Use Column I on Contracts where variable retainage for line items may apply.

APPLICATION NUMBER: 1
APPLICATION DATE: 10/25/2021
PERIOD TO: 10/25/2021
ARCHITECT'S PROJECT NO: 220-076.010
CONTRACTOR'S JOB NO:

A	B			C	D		E	F	G		H	I	J
ITEM NO.	DESCRIPTION OF WORK	QUANT. MEASURE	QUANT.	UNIT PRICE	SCHEDULED VALUE	WORK COMPLETED FROM PREVIOUS APPLICATION (D-E)	WORK COMPLETED QUANTITY	WORK COMPLETED THIS PERIOD	MATERIALS PRESENTLY STORED (AND NOT IN D OR E)	TOTAL COMPLETED AND STORED TO DATE (D+E+F)	% (G/C) MULTIPLY BY 100	BALANCE TO FINISH (C-G)	RETAINAGE % RATE	RETAINAGE DOLLARS ACCUMULATED THROUGH THIS APPLICATION
1	MOBILIZATION	LS	1	$6,352.50	$6,352.50		1	$6,352.50		$6,352.50	100.00	$0.00	5%	317.625
2	REMOVAL OF OBSTRUCTION	LS	1	$6,352.50	$6,352.50		1	$6,352.50		$6,352.50	100.00	$0.00	5%	317.625
3	UNCLASSIFIED EXCAVATION (FM)	CY	14	$9.55	$133.70		14	$133.70		$133.70	100.00	$0.00	5%	6.685
4	GRANULAR MATERIAL(CF)(LVM)(CLASS 9)GROUP I	CY	43	$25.40	$1,092.20		43	$1,092.20		$1,092.20	100.00	$0.00	5%	54.61
5	# 57 STONE	TON	12	$88.95	$1,067.40		12	$1,067.40		$1,067.40	100.00	$0.00	5%	53.37
6	GEOTEXTILE(TYPE V)(AOS 0.21- 0.43)	SY	40	$22.25	$890.00		40	$890.00		$890.00	100.00	$0.00	5%	44.5
7	MAINTENANCE OF TRAFFIC	LS	1	$8,258.25	$8,258.25		1	$8,258.25		$8,258.25	100.00	$0.00	5%	412.9125
8	HYDROSEEDING	LS	1	$2,541.00	$2,541.00		1	$2,541.00		$2,541.00	100.00	$0.00	5%	127.05
9	TEMPORARY SILT FENCE	LF	120	$5.10	$612.00			$0.00		$0.00	0.00	$612.00	5%	0
10	WATTLES, 20"	LF	50	$19.05	$952.50		50	$952.50		$952.50	100.00	$0.00	5%	47.625
11	BOX BRIDGE CONCRETE, CLASS BB	CY	10	$2,414.00	$24,140.00		12	$28,968.00		$28,968.00	120.00	-$4,828.00	5%	1448.4
12	REINFORCEMENT	LBS	2610	$3.20	$8,352.00		2610	$8,352.00		$8,352.00	100.00			417.6
														0
														0
	TOTAL				$60,744.05	$0.00		$64,960.05	$0.00	$64,960.05		-$4,216.00		$3,248.00

Attachment: Closeout Letter with attachments (CE) (10117 : Outfall No. 31 Box Culvert Connection)

CONTRACT COMPLETION CERTIFICATE

Dated: October 26, 2021

Project: Outfall No. 31 Box Culvert Connection	Owner: Hancock County Board of Supervisors	Funding Agent Contract No.: N/A
Contract: Outfall No. 31 Box Culvert Connection		Engineer's Project No: 220-076.010
Contractor: Twin L. Construction, Inc.		
Contractor's Address: (send Certified Mail, Return Receipt Requested) 8292 Firetower Road Pass Christian, MS 39571		

Date Contract Executed: July 29, 2021	Type of Work: The proposed project includes will provide concrete box transition from existing 4 x 4 box culvert inland to existing 12 x 4 under Beach Blvd. Outfall #31 crosses Beach Blvd between Sears Ave and Market St in Waveland.
Date of Notice to Proceed: August 25, 2021	

This is to acknowledge that the work covered by the above-described contract was completed by the contractor in accordance with final plans and specifications in a satisfactory manner and accepted by the Hancock County Board of Supervisors on the following date:

Date of Contract Completion: October 18, 2021

Remarks:

I acknowledge that the above listed project was essentially completed as programmed and in accordance with the procedures and standards contained in the Contract Documents.

Hancock County Board of Supervisors, Owner

By: _____ J. Compton Eng
Authorized Signature

Title: Project Mgr

Date: 11/12/21

ONE YEAR INSPECTION

Approximately thirty days prior to October 18, 2022, the one-year anniversary of the date of Substantial Completion, the Design Professional, the Owner, and the Contractor shall conduct an inspection of the Project to determine any correction of the Work which may be required at that time.

Attachment: Closeout Letter with attachments (CE) (10117 : Outfall No. 31 Box Culvert Connection)

RECOMMENDATION FOR FINAL ACCEPTANCE OF CONTRACT

Dated: October 26, 2021

Project: Outfall No. 31 Box Culvert Connection	Owner: Hancock County Board of Supervisors	Funding Agent Contract No.: N/A
Contract: Outfall No. 31 Box Culvert Connection		Engineer's Project No.: 220-076.010
Contractor: Twin L. Construction, Inc.		
Contractor's Address: 8292 Firetower Road Pass Christian, MS 39571		

The following persons were present during the inspection:

Engineer: Jim Heinzel, RPR
Owner: _____
Contractor: _____
Economic Development Representative: N/A
Other: N/A

RECITAL: The work performed under this contract was inspected on 10/26/21 for the purpose of determining acceptability of construction. The Date of Acceptance is hereby established as 10/26/21.

Definition of the term "Date of Acceptance": The "Date of Acceptance" is the date which the Owner may occupy and/or use the facility for the purpose for which it is intended in accordance with the contract documents and all work for the facility has been completed with the exception of minor cleanup and minor corrective action as shown in the Architect/Engineer's list made during the final inspection.

Compton Engineering, Inc., Engineer

By: _____
Authorized Signature

Title: PROJECT MGR

Date: 11/12/21

The Contractor agrees that the Date of Acceptance is also the date of commencement of all warranties required by the contract documents and that he/she, the Contractor, has released all liens on the project, including material men and mechanics liens or others filed by the Contractor. The Contractor will complete the work on the Engineer's list of minor cleanup and corrective work within one (1) day of the Date of Acceptance:

Twin L. Construction, Inc., Contractor

By: _____
Authorized Signature

Title: President

Date: 11-18-21

The Owner accepts the work as complete and will assume full possession thereof on 10/26/21.

Hancock County Board of Supervisors, Owner

By: _____
Authorized Signature

Title: _____

Date: _____

Attachment: Closeout Letter with attachments (CE) (10117 : Outfall No. 31 Box Culvert Connection)

FINAL COMPLETION INSPECTION REPORT

Dated: October 26, 2021

Project: Outfall No. 31 Box Culvert Connection	Owner: Hancock County Board of Supervisors	Funding Agent Contract No.: N/A
Contract: Outfall No. 31 Box Culvert Connection		Date of Contract: July 29, 2021
Contractor: Twin L. Construction, Inc.		Engineer's Project No.: 220-076.010

The work performed under this Contract has been inspected for Final Completion by the Engineer, Owner, and Contractor. All the work was found to be complete in accordance with the intent of the Contract Documents at the time of inspection and is recommended for final completion.

Executed by Engineer

11/12/21
Date

Attachment: Closeout Letter with attachments (CE) (10117 : Outfall No. 31 Box Culvert Connection)

FINAL WAIVER OF LIEN

Dated: October 26, 2021

Project: Outfall No. 31 Box Culvert Connection	Owner: Hancock County Board of Supervisors	Funding Agent Contract No.: N/A
Contract: Outfall No. 31 Box Culvert Connection		Engineer's Project No.: 220-076.010
Contractor: Twin L. Construction, Inc.		
Contractor's Address: 8292 Firetower Road Pass Christian, MS 39571		

FOR VALUE RECEIVED, we hereby waive all rights and claims for lien on land and structures about to be erected, being erected, erected, altered, and to the appurtenances thereunto for the above referenced Project.

By Twin L. Construction, Inc., Contractor

same being located in **HANCOCK COUNTY**, **MISSISSIPPI**, for all labor performed and for all material furnished for the erecting, construction, alteration or repair of said structures and appurtenances.

Twin L. Construction, Inc., Contractor

By: _____
Authorized Signature

Title: President

Date: 11-18-21

CONTRACTOR'S AFFIDAVIT

We hereby affirm that we have complied fully with the provisions and requirements of the Mississippi Statutes relative to the wage rate determination covering this project and that we have received evidence of compliance from each of our agents and subcontractors.

Twin L. Construction, Inc., Contractor

By: _____
Authorized Signature

Title: President

Date: 11-18-21

CONTRACTOR'S CERTIFICATION OF PAYMENT

We, Twin L. Construction, Inc., (Contractor) do hereby certify that payments for all material and labor on Outfall No. 31 Box Culvert Connection, for Hancock County Board of Supervisors (Owner), have been made in full and that there are no outstanding bills for labor or material on the project.

Twin L. Construction, Inc., Contractor

By: _____
Authorized Signature

Title: President

Date: 11-18-21

Attachment: Closeout Letter with attachments (CE) (10117 : Outfall No. 31 Box Culvert Connection)

AIA® Document G707™ – 1994

Consent Of Surety to Final Payment

Bond No.: EACX4013127

PROJECT: *(Name and address)*
OUTFALL NO. 31 BOX CULVERT CONNECTION

ARCHITECT'S PROJECT NUMBER:

CONTRACT FOR: **Construction**

OWNER: ☒
ARCHITECT: ☒
CONTRACTOR: ☒
SURETY: ☒
OTHER: ☒

TO OWNER: *(Name and address)*
Hancock County Board of Supervisors
854 Highway 90, Suite 1, Room #119
Bay St. Louis, MS 39520

CONTRACT DATED:

In accordance with the provisions of the Contract between the Owner and the Contractor as indicated above, the
(Insert name and address of Surety)

Endurance Assurance Corporation
4 Manhattanville Road, 3rd Floor
Purchase, NY 10577

, SURETY,

on bond of
(Insert name and address of Contractor)

Twin L Construction, Inc.
8292 Firetower Rd.
Pass Christian, MS 39571

, CONTRACTOR,

hereby approves of the final payment to the Contractor, and agrees that final payment to the Contractor shall not relieve the Surety of any of its obligations to
(Insert name and address of Owner)

Hancock County Board of Supervisors
854 Highway 90, Suite 1, Room #119
Bay St. Louis, MS 39520

, OWNER,

as set forth in said Surety's bond.

IN WITNESS WHEREOF, the Surety has hereunto set its hand on this date: **26 October 2021**
(Insert in writing the month followed by the numeric date and year.)

Endurance Assurance Corporation
(Surety)

Garrett Turner
(Signature of authorized representative)

Attest:
(Seal):

Garrett Turner, Attorney-in-Fact
(Printed name and title)

AIA Document G707™ – 1994. Copyright © 1982 and 1994 by The American Institute of Architects. All rights reserved. WARNING: This AIA® Document is protected by U.S. Copyright Law and International Treaties. Unauthorized reproduction or distribution of this AIA® Document, or any portion of it, may result in severe civil and criminal penalties, and will be prosecuted to the maximum extent possible under the law.

Attachment: Closeout Letter with attachments (CE) (10117 : Outfall No. 31 Box Culvert Connection)

FRANKENMUTH MUTUAL INSURANCE COMPANY

POWER OF ATTORNEY

KNOW ALL MEN BY THESE PRESENTS, that Frankenmuth Mutual Insurance Company (the "Company"), a corporation duly organized and existing under the laws of the State of Michigan, having its principal office at 1 Mutual Avenue, Frankenmuth, Michigan 48787, does hereby nominate, constitute and appoint:

Mary Catherine Turner, Meghann Catherine Turner, Garrett Turner

Their true and lawful attorney(s)-in-fact, each in their separate capacity if more than one is named above, to make, execute, seal, acknowledge and deliver any and all bonds, contracts and undertakings of suretyship, with the exception of Financial Guaranty Insurance, provided, however, that the penal sum of any one such instrument shall not exceed the sum of:

Fifty Million and 00/100 Dollars ($50,000,000)

This Power of Attorney is granted pursuant to the following Resolution duly adopted at a meeting of the Board of Directors of Frankenmuth Mutual Insurance Company:

> "**RESOLVED,** that the President, Senior Vice President or Vice President and each of them under their respective designations, hereby is authorized to execute powers of attorney, and such authority can be executed by use of facsimile signature, which may be attested or acknowledged by any officer of the Company, qualifying the attorney(s) named in the given power of attorney, to execute on behalf of, and acknowledge as the act and deed of Frankenmuth Mutual Insurance Company on all bonds, contracts and undertakings of suretyship, and to affix the corporate seal thereto."

IN WITNESS WHEREOF, the Company has caused these presents to be signed and attested by its appropriate officers and its corporate seal hereunto affixed this 10th day of September, 2018.

(Seal)

Frankenmuth Mutual Insurance Company

By _____

Frederick A. Edmond, Jr.,
President and Chief Operating Officer

STATE OF MICHIGAN)
COUNTY OF SAGINAW) ss:

Sworn to before me, a Notary Public in the State of Michigan, by Frederick A. Edmond, Jr., to me personally known to be the individual and officer described in, and who executed the preceding instrument, deposed and said the Corporate Seal and his signature as Officer were affixed and subscribed to said instrument by the authority of the Company.

IN TESTIMONY WHEREOF, I have set my hand, and affixed my Official Seal this 10th day of September, 2018.

_____ (Seal)
Dianne L. Voss, Notary Public
Saginaw County, State of Michigan
My Commission Expires July 23, 2024

I, the undersigned, Vice President of Frankenmuth Mutual Insurance Company, do hereby certify that the foregoing is a true, correct and complete copy of the original Power of Attorney; that said Power of Attorney has not been revoked or rescinded and is in full force and effect as of this date.

IN WITNESS WHEREOF, I have set my hand and affixed the Seal of the Company, this 26th day of October, 20 21.

_____
Andrew H. Knudsen, Vice President

ALL CORRESPONDENCE RELATED TO BOND VALIDATION AND/OR A CLAIM SHOULD BE DIRECTED TO THE DIRECTOR OF SURETY, 701 US ROUTE ONE, SUITE 1, YARMOUTH, ME 04096

Attachment: Closeout Letter with attachments (CE) (10117 : Outfall No. 31 Box Culvert Connection)

SECTION 00943-01
CHANGE ORDER NO. 1
(SUMMARY CHANGE ORDER)

Date of Issuance: December 6, 2021 Effective Date: December 6, 2021

Project:	Owner:	Date of Contract:
Outfall #31 Box Culvert Connection	Hancock County Board of Supervisors	July 29, 2021

Contract:	Engineer's Project No.:
Outfall #31 Box Culvert Connection	220-076.010

Contractor: Twin L Construction

Contractor's Address: 8292 Firetower Road

Pass Christian, MS 39571

The Contract Documents are modified as follows upon execution of this Change Order:

Description: See Attachment No. 1 to Change Order No. 1

Attachments: Attachment No. 1 to Change Order No. 1

CHANGE IN CONTRACT PRICE:

Original Contract Price:

$60,744.05

Contract Price prior to this Change Order:

$60,744.05

Increase as of this Change Order:

$4,216.00

Contract Price incorporating this Change Order:

$64,960.05

CHANGE IN CONTRACT TIMES:

Original Contract Times: ☐ Working days ■ Calendar days

Substantial completion (days or date): 90 days

Ready for final payment (days or date): 90 days

Contract Times prior to this Change Order:

Substantial completion (days or date): 90 days

Ready for final payment (days or date): 90 days

Increase of this Change Order:

Substantial completion (days or date): 0 days

Ready for final payment (days or date): 0 days

Contract Times with all approved Change Orders:

Substantial completion (days or date): 90 days

Ready for final payment (days or date): 90 days

SIGN HERE

RECOMMENDED:	ACCEPTED:	ACCEPTED:
By: _____	By: _____	By: _____
Engineer (Authorized Signature)	Owner (Authorized Signature)	Contractor (Authorized Signature)
Date: 11/12/21	Date:	Date: 11-18-21

This Change Order (CO) constitutes full and mutual accord and satisfaction for all time and costs related to this change. By acceptance of this CO, the contractor hereby agrees that the modification is an equitable adjustment to the contract, and waives all right to file any future claims arising out of this change.

To be effective this CO must be approved by the Funding Agency if it changes the scope or objective of the PROJECT, or as may otherwise be required by the SUPPLEMENTARY GENERAL CONDITIONS.

Attachment: Closeout Letter with attachments (CE) (10117 : Outfall No. 31 Box Culvert Connection)

MEMORANDUM OF JUSTIFICATION AND NEGOTIATION
OUTFALL #31 BOX CULVERT CONNECTION
CHANGE ORDER NUMBER 1

A summary change order is requested on the referenced project in order to adjust final quantities incorporated into the work. Please see attached table (Attachment #1).

Attachment: Closeout Letter with attachments (CE) (10117 : Outfall No. 31 Box Culvert Connection)

Project No 220-076.010
Outfall #31 Box Culvert Connection
Attachment #1: Change Order #1: Summary Change Order

				Plan Qty		Record Qty		(-)UR/OR Qty	
Item #	Description	Units	Unit Price	Qty	Ext. Total	Qty.	Amount	Qty.	Amount
1	MOBILIZATION	L.S.	$6,352.50	1	$6,352.50	1.00	$6,352.50		$ -
2	REMOVAL OF OBSTRUCTIONS	L.S.	$6,352.50	1	$6,352.50	1.00	$6,352.50		$ -
3	UNCLASSIFIED EXCAVATION (FM)	CU.YD.	$9.55	14	$133.70	14.00	$133.70		$ -
4	GRANULAR MATERIAL (CONTRACTOR FURNISHED)(LVM) (CLASS 9, GROUP B)	CU.YD.	$25.40	43	$1,092.20	43.00	$1,092.20		$ -
5	#57 STONE	TON	$88.95	12	$1,067.40	12.00	$1,067.40		$ -
6	GEOTEXTILE (TYPE V) (AOS 0.21 - 0.43)	SY	$22.25	40	$890.00	40.00	$890.00		$ -
7	MAINTENANCE OF TRAFFIC	L.S.	$8,258.25	1	$8,258.25	1.00	$8,258.25		$ -
8	HYDROSEEDING	L.S.	$2,541.00	1	$2,541.00	1.00	$2,541.00		$ -
9	TEMPORARY SILT FENCE (TYPE V) (AOS 0.15 - 0.84)	L.F.	$5.10	120	$612.00			-120.00	$ (612.00)
10	WATTLES, 20"	L.F.	$19.05	50	$952.50	50.00	$952.50		$ -
11	BOX BRIDGE CONCRETE, CLASS BB	CU.YD.	$2,414.00	10	$24,140.00	12.00	$28,968.00	2.00	$ 4,828.00
12	REINFORCEMENT	LBS	$3.20	2610	$8,352.00	2610.00	$8,352.00		$ -
			PROJECT TOTAL		$60,744.05		$64,960.05		$ 4,216.00

Attachment: Closeout Letter with attachments (CE) (10117 : Outfall No. 31 Box Culvert Connection)

Rev - 0

SECTION 00943-03
CHANGE ORDER NO. 3

Date of Issuance: November 30, 2021 Effective Date: _____

Project: Repairs to Hancock County Arena	Owner: Hancock County Board of Supervisors	Funding Agent's Contract No.: N/A
Contract: Repairs to Hancock County Arena		Date of Contract: July 23, 2021
Contractor: Hopkins Construction and Maintenance, LLC		Engineer's Project No.: 220-076.008
730 Highway 90		
Bay St. Louis, MS 39520		

The Contract Documents are modified as follows upon execution of this Change Order:

Description: This Change Order accepts necessary additional quantity of purlins and girts to be replaced on arena structure revealed after pressure washing. Adjustment to roof coating and coating of structural steel due to actual arena being 18' longer. And replacing deteriorated conduit, junction boxes, and straps due to deterioration to reinstall four lighting fixtures removed to install purlins.

Attachments: Attachment No. 1 to Change Order No. 3 and Attachment No. 2 to Change Order No. 3

CHANGE IN CONTRACT PRICE:	CHANGE IN CONTRACT TIMES:
Original Contract Price:	Original Contract Times: ☐ Working days ■ Calendar days
	Substantial completion (date): 150 days
$847,820.00	Ready for final payment (date): 180 days
Contract Price prior to this Change Order:	Contract Times prior to this Change Order:
	Substantial completion (date): 160 days
$812,763.00	Ready for final payment (date): 190 days
Increase as of this Change Order:	Change of this Change Order:
	Substantial completion (date): 0 days*
$50,008.14	Ready for final payment (date): 0 days*
Contract Price incorporating this Change Order:	Contract Times with all approved Change Orders:
	Substantial completion (date): 160 days
$862,771.14	Ready for final payment (date): 190 days

RECOMMENDED:	ACCEPTED:	ACCEPTED:
By: _____ Engineer (Authorized Signature)	By: _____ Owner (Authorized Signature)	By: _____ Contractor (Authorized Signature)
Date: 12/1/21	Date: _____	Date: 12/1/21

* Hopkins will attempt to complete the Project as scheduled but reserves the right to request an increase to the schedule by as much as 30 days due to scope of work added in this Change Order, the restricted work hours to paint due to the high humidity levels, and the additional non-working days due to the concert event.

This Change Order (CO) constitutes full and mutual accord and satisfaction for all time and costs related to this change. By acceptance of this CO, the contractor hereby agrees that the modification is an equitable adjustment to the contract, and waives all right to file any future claims arising out of this change.

APPROVED BY FUNDING AGENCY: _____ Date: _____

To be effective, this CO must be approved by the Funding Agency if it changes the scope or objective of the PROJECT, or as may otherwise be required by the SUPPLEMENTARY GENERAL CONDITIONS.

Attachment: 00943-03 Change Order No. 3 Repairs to HC Arena (10122 : Repairs to Hancock County Arena)

ATTACHMENT NO. 1 TO CHANGE ORDER NO. 3

Rev - 0

Item #	Description	Units	Unit Price	Change Order No. 2		Change Order No. 3		Difference in Quantities	Total
				Quantity	Ext. Total	Quantity	Amount		
BASE BID									
1	Mobilization/Demobilization	LS	$47,063.00	1.00	$47,063.00	1.00	$47,063.00	0%	$0.00
2	Prepare and Coat Deteriorated Column Base	EA	$388.00	19.00	$7,372.00	19.00	$7,372.00	0%	$0.00
3	Repair Damaged Column Base (Type A)	EA	$1,744.00	18.00	$31,392.00	18.00	$31,392.00	0%	$0.00
4	Repair Damaged Column Base (Type B)	EA	$3,713.00	22.00	$81,686.00	22.00	$81,686.00	0%	$0.00
5	Repair Damaged Column Base (Type C)	EA	$1,886.00	1.00	$1,886.00	1.00	$1,886.00	0%	$0.00
6	Repair Damaged Column Base (Type D)	EA	$1,886.00	6.00	$11,316.00	6.00	$11,316.00	0%	$0.00
7	Remove and Replace Damaged Roof Purlins/Eave Channel	LF	$32.20	1,500.00	$48,300.00	1,500.00	$48,300.00	0%	$0.00
8	Remove and Replace Damaged Wall Girts	LF	$32.00	320.00	$10,240.00	320.00	$10,240.00	0%	$0.00
9	Remove and Replace Damaged Miscellaneous Trim (Color to Match Existing)	LF	$7.50	1,300.00	$9,750.00	1,300.00	$9,750.00	0%	$0.00
10	Replace Damaged/Missing Downspouts (Color to Match Existing)	EA	$740.00	6.00	$4,440.00	6.00	$4,440.00	0%	$0.00
11	Coating Roof Panel Seams (24" Wide)	LF	$19.00	0.00	$0.00	0.00	$0.00	-	$0.00
12	R-Panel for Joint Splice (36" Wide x 24" Long Section)	LF	$79.00	40.00	$3,160.00	40.00	$3,160.00	0%	$0.00
13	Prepare and Coat All Metal Building Components in Arena and West portion of Barn	LS	$275,000.00	1.00	$275,000.00	1.00	$275,000.00	0%	$0.00
14	Electrical Modifications at Column Bases	LS	$6,875.00	1.00	$6,875.00	1.00	$6,875.00	0%	$0.00
			TOTAL BASE BID:		$538,480.00		$538,480.00		$0.00

ADDITIVE ALTERNATE NO. 1									
1A	Earthwork for Concrete Slab	SY	$20.00	866.00	$17,320.00	866.00	$17,320.00	0%	$0.00
1B	Provide New Concrete Slab (including joints)	SY	$75.00	866.00	$64,950.00	866.00	$64,950.00	0%	$0.00
			TOTAL ADDITIVE ALTERNATE NO. 1:		$82,270.00		$82,270.00		$0.00

ADDITIVE ALTERNATE NO. 2									
2A	Coat Arena Roof (in lieu of item 11 in Base Bid).	SQ	$246.00	0.00	$0.00	0.00	$0.00	-	$0.00
2A (CO2)	Coat Arena Roof (in lieu of Item 11 in Base Bid). In lieu of Neogard, Provide AWS Roof Coating per Manufacturer's Specification for a 10-year Warranty.	SQ	$219.64	645.00	$141,670.00	645.00	$141,670.00	0%	$0.00
			TOTAL ADDITIVE ALTERNATE NO. 2:		$141,670.00		$141,670.00		$0.00

Attachment: 00943-03 Change Order No. 3 Repairs to HC Arena (10122 : Repairs to Hancock County Arena)

ATTACHMENT NO. 1 TO CHANGE ORDER NO. 3

Rev - 0

Item #	Description	Units	Unit Price	Change Order No. 2		Change Order No. 3		Difference in Quantities	Total
				Quantity	Ext. Total	Quantity	Amount		
ADDITIVE ALTERNATE NO. 3									
3A	Modify Elevated Ridge (provide ridge cap)	LF	$17.50	564.00	$9,870.00	564.00	$9,870.00	0%	$0.00
	TOTAL ADDITIVE ALTERNATE NO. 3:				**$9,870.00**		**$9,870.00**		**$0.00**
ADDITIVE ALTERNATE NO. 4									
4A	Prepare and Coat East Portion of Barn and Breezeway	LS	$36,300.00	1.00	$36,300.00	1.00	$36,300.00	0%	$0.00
	TOTAL ADDITIVE ALTERNATE NO. 4:				**$36,300.00**		**$36,300.00**		**$0.00**
DEDUCTIVE ALTERNATE NO. 6									
6A	Delete Builder's Risk Entirely	LS	($20,000.00)	1.00	($20,000.00)	1.00	($20,000.00)	0%	$0.00
	TOTAL ADDITIVE ALTERNATE NO. 4:				**($20,000.00)**		**($20,000.00)**		**$0.00**
CHANGE ORDER NO. 2 ITEMS									
1	Additional purlins to be replaced at barn due to deterioration (structurally deficient)	LF	$32.20	620.00	$19,964.00	620.00	$19,964.00	-	$0.00
2	Ridge in area of deteriorated purlins also deteriorated and needs to be replaced	LF	$30.00	50.00	$1,500.00	50.00	$1,500.00	-	$0.00
3	Extended rental time for lifts	LS	$2,000.00	1.00	$2,000.00	1.00	$2,000.00	-	$0.00
4	Replace rusted-out pipe column in front of bathrooms	LS	$709.00	1.00	$709.00	1.00	$709.00	-	$0.00
	TOTAL CHANGE ORDER NO. 2 ITEMS:				**$24,173.00**		**$24,173.00**		**$0.00**

Attachment: 00943-03 Change Order No. 3 Repairs to HC Arena (10122 : Repairs to Hancock County Arena)

ATTACHMENT NO. 1 TO CHANGE ORDER NO. 3

Rev - 0

Item #	Description	Units	Unit Price	Change Order No. 2		Change Order No. 3		Difference in Quantities	Total
				Quantity	Ext. Total	Quantity	Amount		
CHANGE ORDER NO. 3 ITEMS									
1	Additional purlins to be replaced at Arena due to deterioration exposed after pressure washing (structurally deficient)	LF	$32.20	0.00	$0.00	987.00	$31,781.40	-	$31,781.40
2	Additional girts to be replaced at Arena due to deterioration exposed after pressure washing (structurally deficient)	LF	$32.00	0.00	$0.00	160.00	$5,120.00	-	$5,120.00
3	Additional Coating of Arena structure due to actual building being 18' longer	LS	$9,303.90	0.00	$0.00	1.00	$9,303.90	-	$9,303.90
4	Additional Coating of Arena Roof due to actual building being 18' longer	SQ	$219.64	0.00	$0.00	31.00	$6,808.84	-	$6,808.84
5	Replace conduit, junction box, and straps due to excessive deterioration and not being able to support will replacing roof purlins. And reinstalling four existing lights.	LS	$1,614.00	0.00	$0.00	1.00	$1,614.00	-	$1,614.00
6	Modify elevated ridge (provide ridge cap)	LF	($17.50)	0.00	$0.00	264.00	($4,620.00)	-	($4,620.00)
	TOTAL CHANGE ORDER NO. 3 ITEMS:				$0.00		$50,008.14		$50,008.14

TOTALS:	$812,763.00	$862,771.14	$50,008.14

Attachment: 00943-03 Change Order No. 3 Repairs to HC Arena (10122 : Repairs to Hancock County Arena)

ATTACHMENT NO. 2 TO CHANGE ORDER NO. 3

HOPKINS CONSTRUCTION

General Contractor COR# 19759-MC

November 11, 2021

Mr. Joey Duggan
Compton Engineering, Inc.
3036 Longfellow Dr.
Bay St. Louis, MS 39520

Re: Repairs to Hancock County Arena

Dear Joey,

As requested, we offer you the following proposal to remove and replace additional damaged and deteriorated purlins. Breakdown as follows:

SCOPE
-Remove & replace 987 LF
of damaged & deteriorated purlins
987 @ $32.20 TOTAL: $31,781.40

A 30-day time extension will be required.

Please review and prepare a change order if accepted.

Thank you for your cooperation to the above.

Sincerely,

Melvin A. Faciane, Jr.
Project Manager

273 Old Jackson Rd. • Madison, Mississippi 39110 • 769-300-0086

Attachment: 00943-03 Change Order No. 3 Repairs to HC Arena (10122 : Repairs to Hancock County Arena)

ATTACHMENT NO. 2 TO CHANGE ORDER NO. 3

HOPKINS
CONSTRUCTION

General Contractor COR# 19759-MC

November 22, 2021

Mr. Joey Duggan
Compton Engineering, Inc.
3036 Longfellow Dr.
Bay St. Louis, MS 39520

Re: Repairs to Hancock County Arena

Dear Joey,

As requested, we offer you the following proposal to remove and replace additional damaged and deteriorated wall girts. Breakdown as follows:

SCOPE
-160 LF @ $32.00 TOTAL: $5,120.00

A 14-day time extension will be required.

Please review and prepare a change order if accepted.

Thank you for your cooperation to the above.

Sincerely,

Melvin A. Faciane, Jr.
Project Manager

273 Old Jackson Rd. • Madison, Mississippi 39110 • 769-300-0086

Attachment: 00943-03 Change Order No. 3 Repairs to HC Arena (10122 : Repairs to Hancock County Arena)

ATTACHMENT NO. 2 TO CHANGE ORDER NO. 3

HOPKINS CONSTRUCTION

General Contractor COR# 19759-MC

November 18, 2021

Mr. Joey Duggan
Compton Engineering, Inc.
3036 Longfellow Dr.
Bay St. Louis, MS 39520

Re: Repairs to Hancock County Arena

Dear Joey,

The Base Bid to Prepare and Coat All Metal Building Components in the Arena and West Portion of Barn was $275,000.00. This area per the contract drawings is ~~64,296~~ 72,700 SF. The Plans indicate that the Arena is 282 LF long, when it is 300 LF long by 225'-2" wide, which makes the area 67,551 SF SF in lieu of 64,296 SF. Below is the breakdown for the additional cost to paint the additional 3,255 SF less the two end bays (columns/rafters).

CONTRACT AMOUNT DIVIDED BY SF = COST PER SF
275,000.00/~~64,296~~ 72,700 SF = ~~$4.28 / SF~~ $ 3.78/SF
ADDITIONAL 3,255 SF @ ~~$4.28~~ = ~~$13,931.40~~ $12,303.90
LESS TWO END BAY FRAMES @ $1,500.00/EA ($3,000.00)

TOTAL THIS REQUEST: ~~$10,931.40~~ $9,303.90

Please review and prepare a change order.

Thank you for your cooperation to the above.

Sincerely,

Melvin A. Faciane, Jr.
Project Manager

CHANGE MADE BY J. DUGGAN 11/30/21 AND AGREE TO BY M. FACIANE

J. Duggan

Attachment: 00943-03 Change Order No. 3 Repairs to HC Arena (10122 : Repairs to Hancock County Arena)

ATTACHMENT NO. 2 TO CHANGE ORDER NO. 3

Joey Duggan

From: Joey Duggan
Sent: Tuesday, November 30, 2021 2:37 PM
To: Mel Faciane; Dawn
Subject: RE: Repairs to Hancock County Arena

Mel,

The revised proposal to paint included an adjustment to the cost calculated cost per square foot. The lump sum cost was for the Arena and West Barn. It appears cost per square foot was calculated excluding the area of the west barn. It should still be based on $275,000 / 72,700 SF.

Call me to discuss if you disagree.

Thank you,

G. Joey Duggan CCCA,

156 Nixon Street, Biloxi, MS 39530
P: 228.432.2133

The contents of this email transmission are confidential and may be protected by professional privilege. The contents are intended only for the named recipients of this email. If you are not the intended recipient, you are hereby notified that any use, reproduction, disclosure or distribution of the information contained in this facsimile is prohibited.

-----Original Message-----
From: Mel Faciane <MFaciane@choosehopkins.com>
Sent: Tuesday, November 30, 2021 10:30 AM
To: Dawn <dawn@comptonengineering.com>
Cc: Joey Duggan <joey@comptonengineering.com>
Subject: Repairs to Hancock County Arena

Dawn,
Please find attached the REVISED proposals to paint additional footage and additional roof coating.

Thanks,

Mel Faciane, Project Manager
Hopkins Construction
730 Hwy. 90 Bay St. Louis, MS 39520
C: 985-960-0221
mfaciane@choosehopkins.com

-----Original Message-----
From: hopkinscm06@gmail.com <hopkinscm06@gmail.com>

Attachment: 00943-03 Change Order No. 3 Repairs to HC Arena (10122 : Repairs to Hancock County Arena)

ATTACHMENT NO. 2 TO CHANGE ORDER NO. 3

Sent: Tuesday, November 30, 2021 8:50 AM
To: Mel Faciane <MFaciane@choosehopkins.com>
Subject: Message from "RNP002673A79183"

This E-mail was sent from "RNP002673A79183" (MP C2503).

Scan Date: 11.30.2021 09:50:18 (-0500)
Queries to: noreplyscanner.hopkinscm06@gmail.com

Attachment: 00943-03 Change Order No. 3 Repairs to HC Arena (10122 : Repairs to Hancock County Arena)

ATTACHMENT NO. 2 TO CHANGE ORDER NO. 3

HOPKINS CONSTRUCTION

General Contractor COR# 19759-MC

November 23, 2021

Mr. Joey Duggan
Compton Engineering, Inc.
3036 Longfellow Dr.
Bay St. Louis, MS 39520

Re: Repairs to Hancock County Arena

Dear Joey,

The actual roof coating is 676 SQ in lieu of 645 SQ at the above referenced project. Below is a breakdown for the additional cost to coat the 31 additional squares.

31 @ $219.64/SQ = $6,808.84

Please review and prepare a change order.

Thank you for your cooperation to the above.

Sincerely,

Melvin A. Faciane, Jr.
Project Manager

Attachment: 00943-03 Change Order No. 3 Repairs to HC Arena (10122 : Repairs to Hancock County Arena)

ATTACHMENT NO. 2 TO CHANGE ORDER NO. 3

HOPKINS CONSTRUCTION

General Contractor COR# 19759-MC

November 11, 2021

Mr. Joey Duggan
Compton Engineering, Inc.
3036 Longfellow Dr.
Bay St. Louis, MS 39520

Re: Repairs to Hancock County Arena

Dear Joey,

Below is a breakdown cost to remove and reinstall (4) light fixtures in the barn to replace the purlins in the first two bays. The conduit that is attached to the damaged purlins running to the fixtures, require replacement due to damaged and deteriorated and is not safe to reuse.

SCOPE		SUBCONTRACT
-See Adonai Electric Proposal attached		$1,375.00
	OH&P 10%	$138.00
		$1,513.00
	Bond 3%	$45.00
		$1,558.00
	Tax 3.5%	$56.00
	TATAL:	$1,614.00

A 3-day time extension will be required.

Please review and prepare a change order if accepted.

Thank you for your cooperation to the above.

Sincerely,

Melvin A. Faciane, Jr.
Project Manager

Attachment: 00943-03 Change Order No. 3 Repairs to HC Arena (10122 : Repairs to Hancock County Arena)

ATTACHMENT NO. 2 TO CHANGE ORDER NO. 3

INVOICE X PROPOSAL

ADONAI ELECTRIC

7 Rabbit Run • Diamondhead, MS 39525
(228) 222-1404
email: davdwill@yahoo.com

PROPOSAL SUBMITTED TO: Hopkins Construction		PHONE:	DATE: 11/9/21
STREET		JOB NAME Hancock Co. arena lights	
CITY, STATE & ZIP CODE		JOB LOCATION	
ARCHITECT	DATE OF PLANS		JOB PHONE

We hereby submit specifications and estimates for:

Remove 4 high bay lights and reinstall

repair/replace,rework rusted conduit, juntion box, straps misc

Reinstall 4 high bay lights

We Propose hereby to furnish material and labor - complete in accordance with the above specifications, for the sum of:

dollars ($ 1,375.00).

Payment to be made as follows:

All material is guaranteed to be as specified. All work to be completed in a workmanlike manner according to standard practices. Any alteration or deviation from above specifications involving extra costs will be executed only upon written orders, and will become an extra charge over and above the estimate. All agreements contingent upon strikes, accidents or delays beyond our control. Owner to carry fire, tornado and other necessary insurance.

Authorized Signature David K. Williams

Note: This proposal may be withdrawn by us if not accepted within _____ days.

Acceptance of Proposal -- The above prices, specifications and conditions are satisfactory and are hereby accepted. You are authorized to do the work as specified. Payments will be made as outlined above.

Signature _____

Date of Acceptance: _____

Signature _____

Attachment: 00943-03 Change Order No. 3 Repairs to HC Arena (10122 : Repairs to Hancock County Arena)

ATTACHMENT NO. 2 TO CHANGE ORDER NO. 3

HOPKINS CONSTRUCTION

General Contractor COR# 19759-MC

November 30, 2021

Mr. Joey Duggan
Compton Engineering, Inc.
3036 Longfellow Dr.
Bay St. Louis, MS 39520

Re: Repairs to Hancock County Arena

Dear Joey,

As requested, we offer you the following credit for 264' of ridge cap.

264 LF @ $17.50 = ($4,620.00)

TOTAL CREDIT: ($4,620.00)

Please review and prepare a change order.

Thank you for your cooperation to the above.

Sincerely,

Melvin A. Faciane, Jr.
Project Manager

Attachment: 00943-03 Change Order No. 3 Repairs to HC Arena (10122 : Repairs to Hancock County Arena)

COMPTON ENGINEERING, INC.
ENGINEERING, SURVEYING & ENVIRONMENTAL SERVIC

3036 Longfellow Drive
P.O. Box 2795
Bay St. Louis, MS 39521

Phone: 228.467.2770
Fax: 228.467.2720

comptonengineering.com

PASCAGOULA
BILOXI
BAY ST. LOUIS

MEMO

DATE: November 15, 2021

TO: Hancock County Board of Supervisors

FROM: Geoffrey Clemens, P.E.

RE: Field Review of Roads for County

Field Review of Road Lawrence Ladner and Amy Lee Road


Lawrence Ladner Road

1. ROW unknown, maintained area between adjacent fence lines is only approximately 25-30'+/-. Could require 40' dedication.
2. Some ditching exists, additional ditching/grading needed.
3. Surface material does not appear to meet standards.
4. Cross drains need improvement.
5. Possibly inadvertently left off map originally.
6. Width does not meet standard but matches road leading into section.

Amy Lee Road

1. ROW unknown, maintained area between fencings tree-line is approximately 25'– 30'. Could require 40' dedication.
2. Ditches do not meet county standards (none present).
3. Cross culverts do not meet county standards (none present).
4. Surface material does not appear to meet county standards.
5. Section of road (width, shoulder, etc.) do not meet standards.
6. A dedicated 40' ROW would encompass trees and power poles.

Attachment: MEMO - Field Review of Roads for County (10120 : Field Review of Lawrence Ladner Rd. and Amy Lee Rd.)

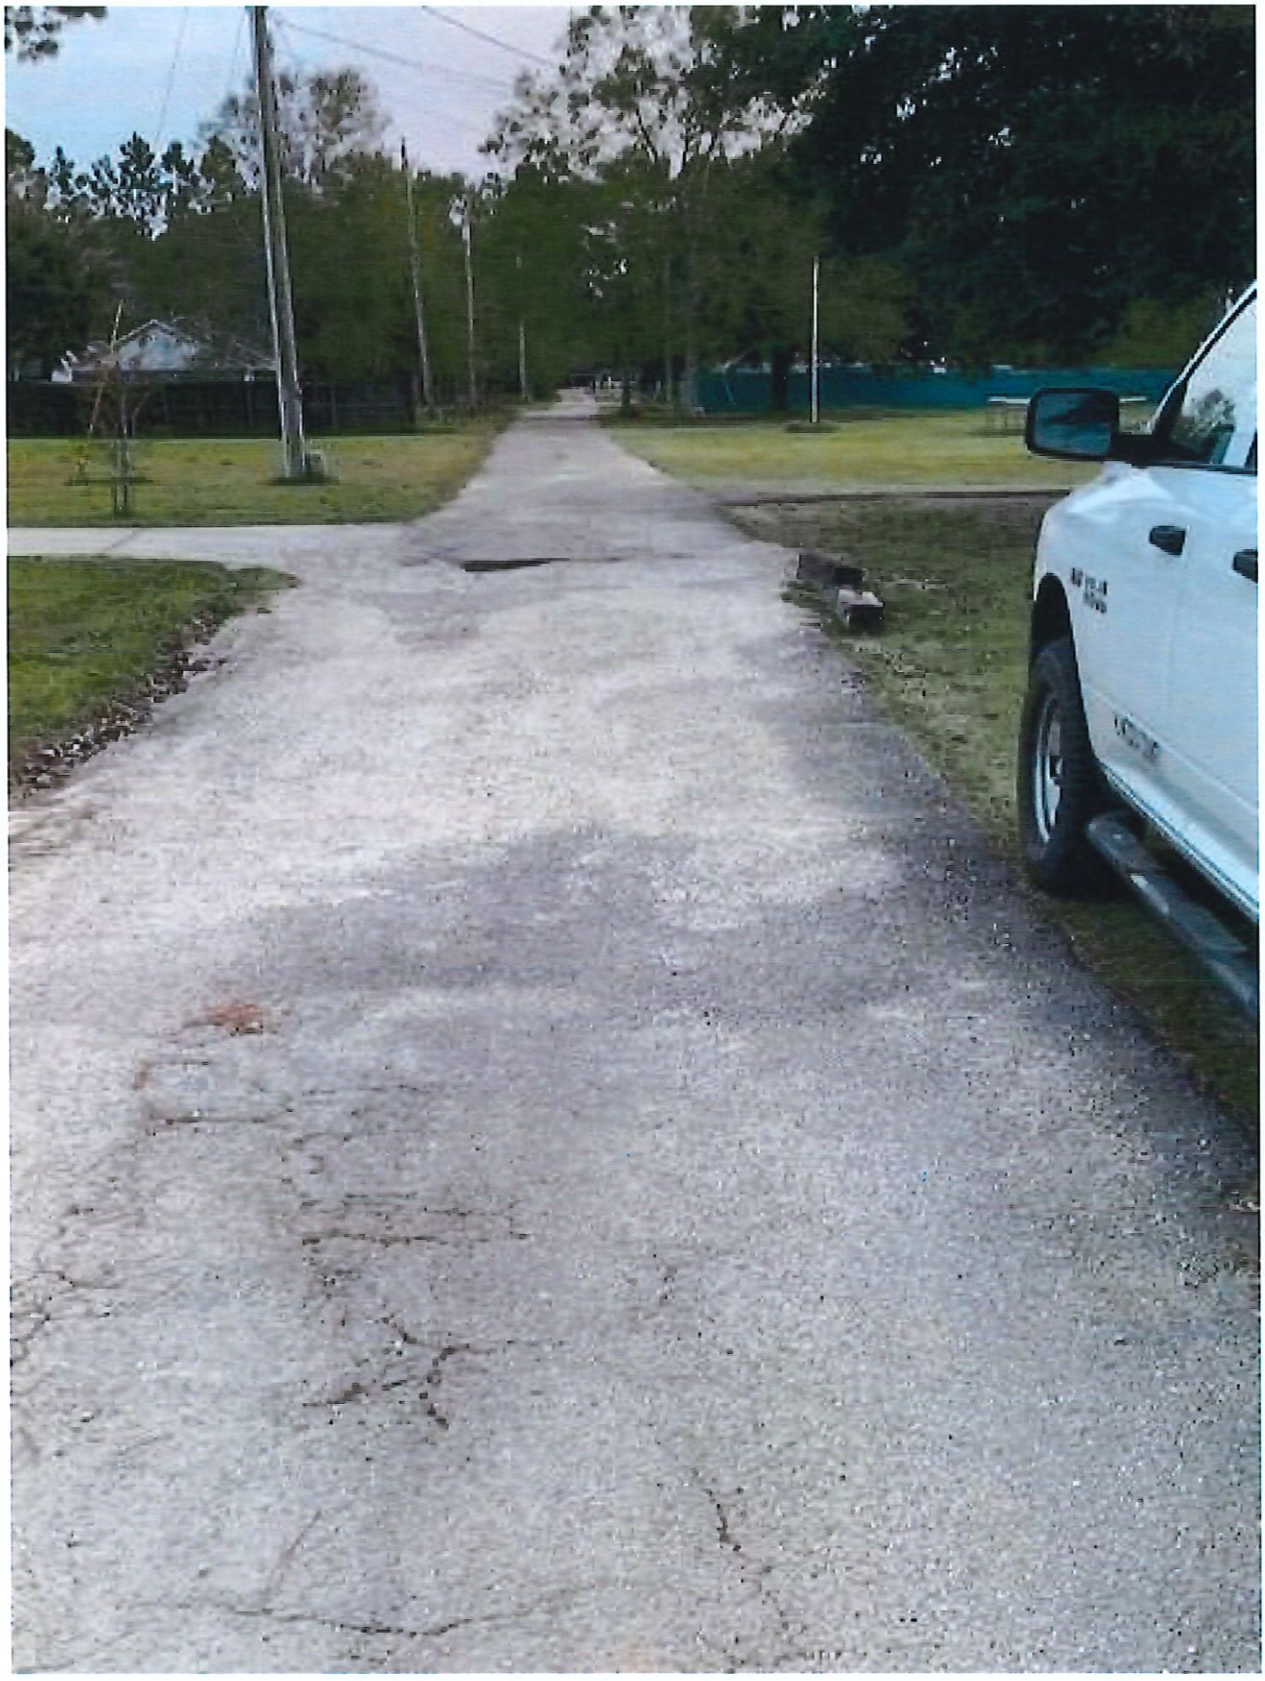

Amy Lee Road

Attachment: MEMO - Field Review of Roads for County (10120 : Field Review of Lawrence Ladner Rd. and Amy Lee Rd.)



Amy Lee Road

Attachment: MEMO - Field Review of Roads for County (10120 : Field Review of Lawrence Ladner Rd. and Amy Lee Rd.)



Amy Lee Road



Lawrence Ladner Road



Lawrence Ladner Road

Harbor Drive Boat Launch Nature Walk Proposal

Submitted by: Stanley L. Denton

4/25/2015

I. BACKGROUND

a. During 2010 the Harbor Drive Neighborhood Association (HDNA) submitted a proposal to the County Board of Supervisors for improvement of the boat launch and park located on Harbor Drive.

b. The proposal included:

   i. Improvements to reduce litter, criminal activity at the park and accidents that involve trucks sliding into the water when launching a boat. Which included:

      1. Installing street lights and lights in the park area.
      2. Cutting grooves in the cement drive used to launch boats.
      3. Putting trash cans in the park.

   ii. Provide residents and families a recreational area by:

      1. Mowing and maintaining the park.
      2. Installing a pavilion, picnic tables and barbeque pits on the north side.

   iii. Pave an exercise walk way around the south end of the park.

   iv. Put in a children's playground.

   v. Establish the park as a miniature wetland educational site similar to the Crosby Arboretum located in Picayune, Ms. (http://crosbyarboretum.msstate.edu/) This would be accomplished by:

      1. Landscaping the south side of the park with native plants and trees.
      2. (HDNA) was to install educational planks along the walk way which would provide information about the local vegetation the visitor would be viewing.
      3. Information from the wildlife and fisheries department would be posted on a bulletin board and inserted into pamphlet holders mounted on an outdoor display similar to that used at Bayou Sauvage. (Attached)

c. The County Board of Supervisors approved the proposal with the exception of the children's playground.

II. It is my understand due to limited funding the county has only completed the following:

a. Cleaned and maintained the property.
b. Cut grooves in the cement to prevent cars / trucks and their boats from sliding into the water.
c. Installed lighting for safety.
d. Paved the exercise walkway on the south side of the park.

III. I am requesting permission from the board to allow me, my friends and neighbors to:


a. Plant native plants along and around the walkway located on the south end of the park. The plants would be donated by neighbors or provided by The Crosby Arboretum, Mississippi State University.
b. Post plastic covered informational sheets along the walkway on the native plants provided by Crosby Arboretum.

IV. I am additionally requesting if the county cannot afford to do the following, allow me, my friend and neighbors to:

a. Build and install a display board with a bulletin board and pamphlet holder to educate visitors on wetland stewardship, vegetation, protected and invasive species. (See attached) The blueprint will be provided by Mickey Lagasse, Compton Engineering. The construction, supplies, and material will be provided by volunteers and donations.
b. Install three to four picnic tables on the north side of the park. The tables would be obtain through donations.

Attachment: harbor dr. boat launch_20211201162414 (10141 : Discussion regarding Harbor Drive Boat launch)

Bayou Sauvage Display board and Information Station

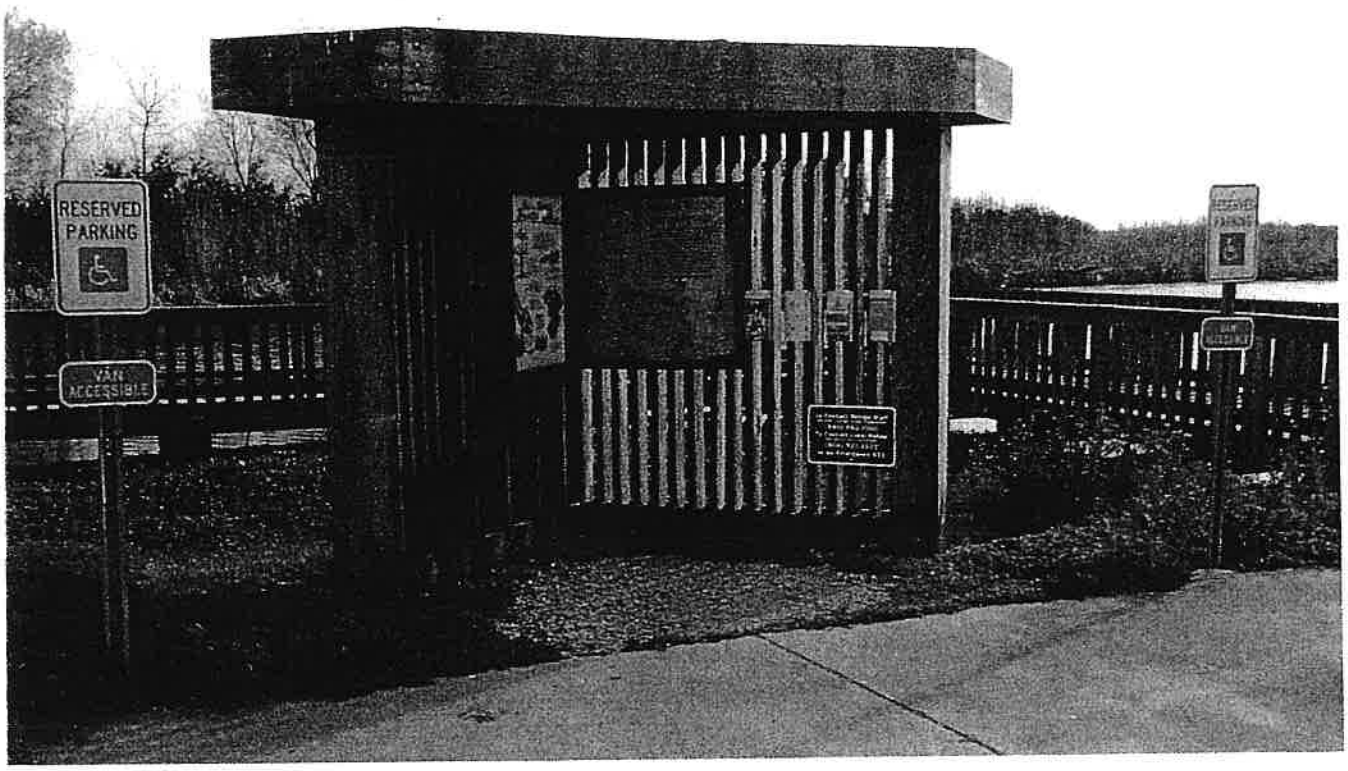

Attachment: harbor dr. boat launch_20211201162414 (10141 : Discussion regarding Harbor Drive Boat launch)

Bayou Sauvage Bulletin board and Pamphlets' Holder






Attachment: harbor dr. boat launch_20211201162414 (10141 : Discussion regarding Harbor Drive Boat launch)

Harbor Drive Boat Launch



parcel # 139F-0-30-336.000

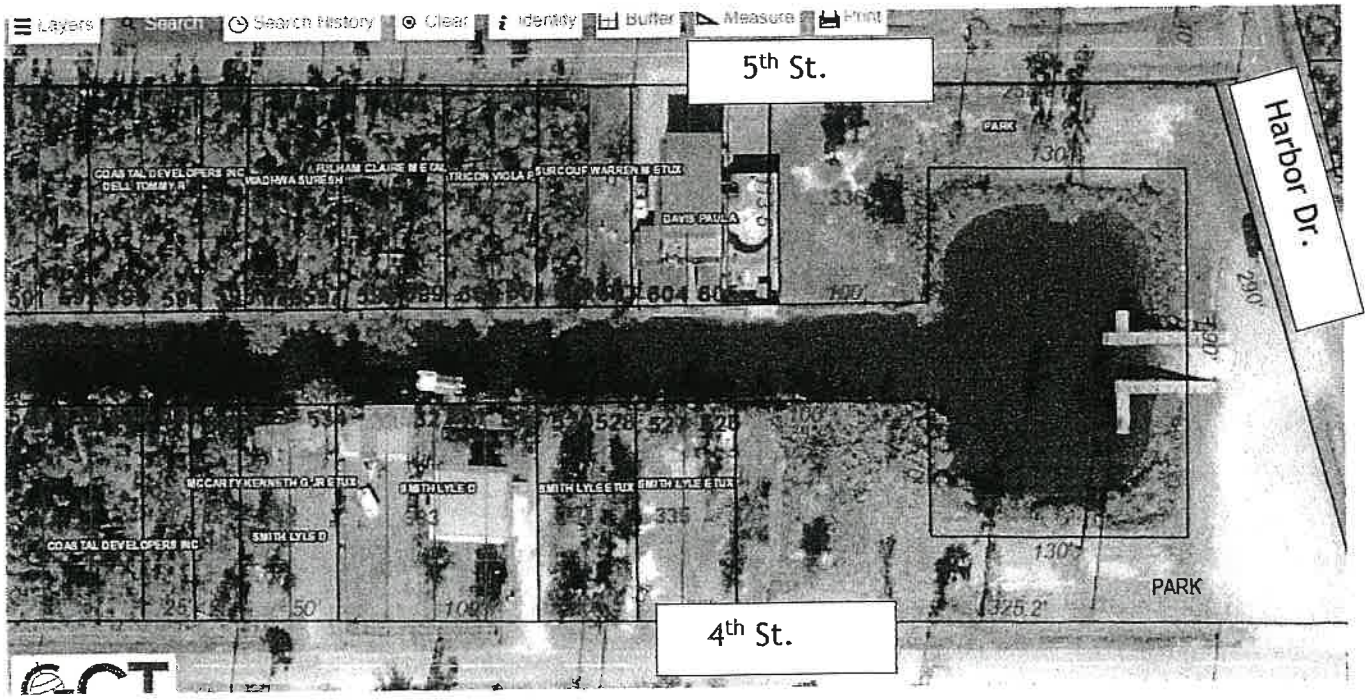

Attachment: harbor dr. boat launch_20211201162414 (10141 : Discussion regarding Harbor Drive Boat launch)

Aerial view of park and walkway.



Attachment: harbor dr. boat launch_20211201162414 (10141 : Discussion regarding Harbor Drive Boat launch)

POLICY NO. Multiple
$ 543,630.00 (Youth Court)
AMOUNT OF POLICY AT TIME OF LOSS
1/2/2021
DATE ISSUED
1/1/2022
DATE EXPIRES

SWORN STATEMENT IN
PROOF OF LOSS
Youth Court

JAC2010830
OUR FILE NO.
SDA 4184792
COMPANY CLAIM NO.
AmWins Brokerage of Georgia
AGENT
Atlanta, GA
AGENCY AT

To the certain Insurance Underwriters
of
At time of loss, by the above indicated policy of insurance, you insured -
Hancock County Board of Supervisors
against loss by named storm to the property described according to the terms and conditions of said policy and of all forms, endorsements, transfers and assignments attached thereto.

TIME AND ORIGIN A wind loss occurred about the hour of _____ o'clock ☐ AM ☐ PM on the 19th day of June yr 2021, the cause and origin of the said loss were: wind

OCCUPANCY The building described, or containing the property described, was occupied at the time of the loss as follows and for no other purpose whatever: Youth Court

TITLE AND INTEREST At the time of the loss, the interest of your insured in the property described therein was owner. No other person or persons had any interest therein or encumbrance thereon, except: no additional insureds

CHANGES Since the said policy was issued, there has been no assignment thereof, or change of interest, use, occupancy, possession, location or exposure of the property described, except Repairs to shingles following hurricane Zeta

TOTAL INSURANCE THE TOTAL AMOUNT OF INSURANCE upon the property described by this policy was, at the time of loss, $ 543,630.00, as more particularly specified in the apportionment attached, besides which there was no policy or other contract of insurance, written or oral, valid or invalid.

VALUE THE ACTUAL CASH VALUE of said property at the time of the loss was $ undetermined

LOSS THE WHOLE LOSS AND DAMAGE was $ 57,142.32

AMOUNT CLAIMED THE AMOUNT CLAIMED under the above numbered policy is $ 7,142.32

STATEMENTS OF INSURED
The said loss did not originate by any act, design or procurement on the part of your insured, or th affiant; nothing has been done by or with the privity or consent of your insured or this affiant, violate the conditions of the policy, or render it void,; no articles are mentioned herein or in annexe schedules but such as were destroyed or damaged at the time of said loss; no property saved has any manner been concealed, and no attempt to deceive the said company, as to the extent of sa loss, has in any manner been made. Any other information that may be required will be furnished ar considered a part of this proof.

The furnishing of this blank or the preparation of proofs by a representative of the above insurance company is not a waiver of any of its rights.

CAUTION READ BEFORE SIGNING BELOW

State of _____ X _____
County of _____ _____
Insured

Subscribed and sworn to before me this _____ day of _____ (year) _____

_____
Notary Public

Form PR0765 (Rev.9/99)

Attachment: Hancock Claudett Proof of Loss 11.03.2021 7,142 (10068 : Approve Statement In Proof of Loss for County Property Zeta Damages.)

Compton Engineering
P.O. Box 686
Pascagoula, MS 39568-0686
(228) 762-3970

Hancock County Board of Supervisors (HCBOS)
854 Highway 90
Bay St. Louis, MS 39520

Invoice number 219-076.002-26
Date 10/31/2021

Project 219-076 HCBOS - TASK ORDER 2019

Period of Service: October 1 - 28, 2021

219-076.002 Bridge #01 Crane Creek on Crane Creek Rd

Description	Contract Amount	Percent Complete	Prior Billed	Total Billed	Current Billed
Design Survey	8,000.00	100.00	8,000.00	8,000.00	0.00
ROW Survey	5,000.00	100.00	5,000.00	5,000.00	0.00
Design	31,200.00	100.00	31,200.00	31,200.00	0.00
Construction Engineering & RPR	46,800.00	15.00	3,744.00	7,020.00	3,276.00
Environmental Permitting	10,000.00	100.00	10,000.00	10,000.00	0.00
Total	101,000.00	60.61	57,944.00	61,220.00	3,276.00

Invoice total 3,276.00

367-301

Bank 9
Cash 7

Attachment: Compton Invoice 219-076.002-26 (10101 : Approve CE and Ellis Dozer Invoice for Crane Creek Bridge Replacement Engineering)

Harry Lee James, P.E.
State Aid Engineer
P.O. Box 1850
Jackson, Mississippi 39215
Phone (601) 359-7150

OSARC
OFFICE OF
STATE AID ROAD CONSTRUCTION

412 E. Woodrow Wilson Ave.
Jackson, Mississippi 39216
Fax (601) 359-714
www.osarc.ms.go
mail@osarc.ms.g

October 28, 2021

Board of Supervisors
Hancock County
c/o Chancery Clerk
Post Office Box 429
Bay St. Louis, MS 39520

RE: ANNUAL MAINTENANCE INSPECTION
Hancock County

Dear Board,

Attached is a copy of the Annual Maintenance Inspection, which was conducted on September 23, 2021. I wish to thank Mr. Geoffrey Clemens, County Engineer, Mr. Vick Johnson, County Road Manager, and Mr. John Studstill for riding on the inspection.

Overall, maintenance of completed projects was found to be generally satisfactory. The following inspection report is for your use and review.

If I can be of further assistance, please let me know.

Sincerely,

Harry Lee James, P.E.
State Aid Engineer

By: Jay Richardson, P.E.
District Engineer

JR/aw

Attachment

pc: Ms. Theresa Ryan, District 1 Supervisor
Mr. Greg Shaw, District 2 Supervisor
Mr. Kodie Koenenn, District 3 Supervisor
Mr. Scotty Adam, District 4 Supervisor
Mr. Darrin W. Ladner, District 5 Supervisor
Mr. Geoffrey Clemmons, P.E., County Engineer
Mr. Vick Johnson, County Road Manager
County Maintenance File

Attachment: 20211206 - OSARC Annual Road Maintenance Inspection for Hancock County conducted 9.23.21 (10067 : OSARC Annual Road

Attachment: 20211206 - OSARC Annual Road Maintenance Inspection for Hancock County conducted 9.23.21 (10067 : OSARC Annual Road

MAINTENANCE INSPECTION REPORT

OFFICE OF STATE AID ROAD CONSTRUCTION
MISSISSIPPI DEPARTMENT OF TRANSPORTATION

Hancock County

Date of the Inspection: September 23, 2021

Mr. Geoffrey Clemmons, P.E., Harrison County Engineer
Mr. Vick Johnson, County Road Manager
Mr. John Studstill, County Engineer's Office
Mr. Jay Richardson, P.E., District Engineer

Give a general narrative description of the maintenance of the surface, shoulders, slopes, ditches, drainage structures, right-of-way, and bridges on all the State Aid projects in the County.

The road surfaces were generally in good shape, with some routes needing maintenance. Several roads need re-striping and surface maintenance. There are some brick mailboxes that need to be moved out of the clear zone.

A. Items which need to be corrected immediately:

None

B. Items which need to be corrected as soon as practicable:

Lakeshore Road
S-0101(1)B
Recommend surface treatment south of Lower Bay Road.

Clermont Boulevard
LSBP-23 (6)
Satisfactory maintenance

Third Marsh Road (North Railroad)
LSBP-23(5)
Monitor corrosion of bridge.

South Railroad Road
LSBP-23(9)
Cut back vegetation at bridge ends.

Lower Bay Road
LSBP-23(5), S-1106(1)B, (2)B, SAP-23(18), (2)M, (6)M, (11)M
Overlaid under SAP-23(11)M in 2019
Satisfactory maintenance.
LSBP-23(5) – Satisfactory maintenance.

Blue Meadow Road (City)
SAP-23(3), (19), (3)M
Recommend surface treatment.
Remove hazardous mailbox.
Repair pavement edge drop offs.

Joe Moran Road
SAP-23(21)
Surface treatment needed.

Sam Farve Road
LSBP-23(2)C
Remove trees from box wings.

Attachment: 20211206 - OSARC Annual Road Maintenance Inspection for Hancock County conducted 9.23.21 (10067 : OSARC Annual Road

Kiln-Delisle Road
RS-0104(7)B, SAP-23(13), (1)M, (3)M
Repair pavement edge drop offs.
Repair damaged guardrails at bridges.
Monitor settlement over crossdrains.
Consider surface maintenance.
Bridge and guardrails to be replaces under SAP-23(30).

Diamond Head Drive
SAP-23(22)
Recommend surface treatment.

Spruce Drive
LSBP-23(2)A
Satisfactory maintenance.

Rocky Hill – Dedeaux Road
S-1102(2)B, SAP-23(24), (8)S
Repair guardrail.

Fire Tower Road
SAP-23(15), (17), (20), (8)S
Satisfactory maintenance

Standard – Dedeaux Road
SAP-23(2), (19), STP-0127(2)B
Repair pavement edge drop-offs.
Remove brick mailbox.
Recommend surface treatment (consider scrub seal).

V Bar Road
SAP-23(9)
Paint piling.
Monitor erosion under end cap.

Bell Creek Road
SAP-24(41)
Needs surface maintenance.
Needs striping.

Attachment: 20211206 - OSARC Annual Road Maintenance Inspection for Hancock County conducted 9.23.21 (10067 : OSARC Annual Road

Ceasar – Nacaise Road
SAP-23(10), (11), (12), (1)M, (27)
Recommend surface treatment.
Repair pavement edge drop offs.

Preacher Powell Road
SAP-23(16), (12)M
HMA overlay, 2019.
Satisfactory maintenance.

Anner – Necaise Road
BR-0023(7)B
Satisfactory maintenance.

Old Kiln Road & Leetown Road
S-104(2)1, BR-1120(3)B
Satisfactory maintenance.

Old Kiln – Picayune Road ***IN BUFFER ZONE***
RS-0104(2)B; SAP-23(1)M, (13)M
Build up areas of low shoulders.

Road 357
LSBP-23(2)B
Satisfactory maintenance.

Dummy Line Road
SAP-23(6), (7)M
Needs striping.
Cut shoulders back in areas.

Old Dossett Road
BR-0023(6)B
Bridge approaches need surface maintenance.
Needs restriping.

Attachment: 20211206 - OSARC Annual Road Maintenance Inspection for Hancock County conducted 9.23.21 (10067 : OSARC Annual Road

Road 258
LSBP-23(1)
Satisfactory maintenance.

Lott – McCarty Road
SAP-23(5), SAP-23(5)M
Paint steel grates on bridge.

Texas Flat Road
BR-0023(9)B, SAP-23(23), STP-1126(1)B
Repair low shoulders.
Surface maintenance required on east end.

Flat Top Road ***IN BUFFER ZONE***
S-126(2)1; SAP-23(8), (1)M
Surface maintenance required.
Repair base failures.

Pearlington – Napoleon Road
S-1107(1)B, SAP-23(4)
NASA buffer zone. Old 19' span bridge needs repair.

Stennis Airport Road
SAP-23(25)
Surface maintenance required.

Lagan Street
LSBP-23(8)
Satisfactory maintenance.

Jay Richardson, P.E., District Engineer
Office of State Aid Road Construction

Attachment: 20211206 - OSARC Annual Road Maintenance Inspection for Hancock County conducted 9.23.21 (10067 : OSARC Annual Road

Hancock County
Monthly Response Time Report

October 2021	Number of Emergency Calls*	Response Time Compliance %	Avg Response Time
Bay St Louis	109	64%	12:32
Waveland	81	71%	13:44
Diamondhead	79	54%	15:24
Hancock County Rural	227	61%	20:06
Total	496		

Emergency calls are defined as all Priority 1 calls, which are emergency life-threatening calls. These are the emergency calls AMR is responsible to report as regulated by the county contract.

The average response time for all Priority 1(emergency life-threatening calls) listed above ***without claiming any exceptions is 16:41***

List of exceptions in accordance with the current agreement:

Road Construction / Traffic	5
Incorrect address	2
Patient Refused	42
Multiple Emergency Calls / Saturation	28
Multiple Unit Response	2
Severe Weather	4
No Patient Found	29
Scene Not Secure	5
Train	0
Total	117

Respectfully,

Billy Shipp, EMS Chief
AMR-Gulfport, MS

**Priority Levels for Calls including emergency and non-emergency:
P1- Emergency Life-threatening
P2- Emergency Non-Life threatening
P3- Non-Emergency, Non-scheduled
P4- Non-Emergency, Scheduled

Attachment: October 2021 Hancock County All Zones Report (10087 : Spread AMR October 2021 All Zones Report)

PHILIP'S PEST CONTROL
MOSQUITO DIVISION
18516 OLD JOE MORAN ROAD
KILN, MS 39556
PHONE: 228-493-3700

November 5, 2021

Hancock County Board of Supervisors
854 Hwy 90
Bay St Louis, MS 39520

RE: Monthly Report: October 2021

Philip's Pest Control Mosquito Division performed the services of mosquito control for the month of October 2021 in Hancock County, MS. Please see attached document for a complete monthly report.

Sincerely,

Alan Moran
Manager

Attachment: Philip's Pest Control Monthly Report October 2021 (10088 : Spread Philip's Pest Control Monthly and Weekly Reports for October

Monthly Activity Recap - OCTOBER 1-31 2021
Hancock County
YEAR TO DATE: BEGINNING NOVEMBER 9 2020

ADULTICIDING REPORT

	# OF NIGHTS	TRUCK MILES	SPRAYED ACERAGE	TREATED
THIS MONTH	15	2956	106,416.00	
LAST MONTH	19	3407	122,652.00	
YEAR- TO-DATE	161	27959.2	1,009,481.00	

LARVICIDING REPORT

	COMMENTS	MILES TREATED FOR STANDING WATER
THIS MONTH	BIOLARVICIDE TREATMENT	3.9
LAST MONTH	BIOLARVICIDE TREATMENT	10
YEAR-TO-DATE	BIOLARVICIDE TREATMENT	41

SERVICING REQUESTS RECEIVED

	ADULTICIDING	LARVICIDING
THIS MONTH	10	0
LAST MONTH	25	1
YEAR-TO-DATE	119	2

Attachment: Philip's Pest Control Monthly Report October 2021 (10088 : Spread Philip's Pest Control Monthly and Weekly Reports for October

ADULT MOSQUITO INDEX
HANCOCK COUNTY
MONTH: OCTOER 2021

	GRAVID TRAPS		LIGHT TRAPS	
TRAP LOCATION	# TRAP DAYS PER WEEK	MONTH TOTAL	# TRAP NIGHTS PER WEEK	MONTH TOTAL
PEARLINGTON	1	4	2	8
PORT BIENVILLE	1	4	2	8
LAKESHORE/BAYOU CADDY	1	4	2	8
BAYSIDE PARK	1	4	2	8
CLERMONT HARBOR	1	4	2	8
WAV AVE/ SOUTH 90/ NICHOLSON	1	4	2	8
SHORELINE PARK	1	4	2	8
BSL/ WAV/ NICHOLSON/ 90 SOUTH	1	4	2	8
N BAY ST LOUIS/ CEDAR POINT	1	4	2	8
N BAY ST LOUIS/ I-10	1	4	2	8
S DIAMONDHEAD	1	4	2	8
N DIAMONDHEAD	1	4	2	8
KILN DELISLE SOUTH/ KILN WEST	1	4	2	8
KILN	1	4	2	8
ROCKY HILL	1	4	2	8
DEDEAUX/ STANDARD	1	4	2	8
SELLERS/CRANE CREEK	1	4	2	8
ANNER/ CEASER	1	4	2	8
NECAISE/WHITE CYPRESS LAKES	1	4	2	8
LEETOWN/ BENVILLE	1	4	2	8
BAYOU BACON	1	4	2	8
FLAT TOP	1	4	2	8

Attachment: Philip's Pest Control Monthly Report October 2021 (10088 : Spread Philip's Pest Control Monthly and Weekly Reports for October

NEW JERSEY LIGHT TRAP & GRAVID TRAP DATA

HANCOCK COUNTY

MONTH OF OCTOBER 2021

LIGHT TRAP LOCATIONS		Total	AEDES				PSORO		ANDES		CULEX			CULI	COQ	othe
			SOL	ALB	VEX	TAEN	COL	HOW	QUAD	CRUC	REST	ERRAT	SAL	INOR	PERT	
PEARLINGTON	M	0	0	0	0	0	0	0	0	0	0	0	0	0	0	
ZONE 1	F	0	0	0	0	0	0	0	0	0	0	0	0	0	0	
PORT BIENVILLE	M	0	0	0	0	0	0	0	0	0	0	0	0	0	0	
ZONE 2	F	0	0	0	0	0	0	0	0	0	0	0	0	0	0	
LAKESHORE/BAYOU CADDY	M	0	0	0	0	0	0	0	0	0	0	0	0	0	0	
ZONE 3	F	0	0	0	0	0	0	0	0	0	0	0	0	0	0	
BAYSIDE PARK	M	0	0	0	0	0	0	0	0	0	0	0	0	0	0	
ZONE 4	F	0	0	0	0	0	0	0	0	0	0	0	0	0	0	
CLERMONT HARBOR	M	0	0	0	0	0	0	0	0	0	0	0	0	0	0	
ZONE 5	F	0	0	0	0	0	0	0	0	0	0	0	0	0	0	
WAVELAND	M	2	2	0	0	0	0	0	0	0	0	0	0	0	0	
ZONE 6	F	18	12	0	0	0	0	0	0	0	2	0	0	2	2	
SHORELINE PARK	M	4	1	0	0	0	0	0	0	0	2	0	0	1	0	
ZONE 7	F	16	8	0	0	0	0	0	0	0	2	0	0	3	3	
S BAY ST LOUS	M	5	5	0	0	0	0	0	0	0	0	0	0	0	0	
ZONE 8	F	15	10	0	0	0	0	0	0	0	2	0	0	1	2	
N BAY ST LOUIS/ CEDAR POINT	M	0	0	0	0	0	0	0	0	0	0	0	0	0	0	
ZONE 9	F	0	0	0	0	0	0	0	0	0	0	0	0	0	0	
N BAY ST LOUIS/ I-10	M	0	0	0	0	0	0	0	0	0	0	0	0	0	0	
ZONE 10	F	0	0	0	0	0	0	0	0	0	0	0	0	0	0	
S DIAMONDHEAD	M	2	0	0	0	0	0	0	0	0	0	0	0	1	1	
ZONE 11	F	8	4	0	0	0	0	0	0	0	2	0	0	1	1	
N DIAMONDHEAD	M	2	2	0	0	0	0	0	0	0	0	0	0	0	0	
ZONE 12	F	18	11	0	0	0	0	0	0	0	3	0	0	2	2	
KILN DELISLE SOUTH/ KILN WEST	M	1	1	0	0	0	0	0	0	0	0	0	0	0	0	
ZONE 13	F	9	5	0	0	0	0	0	0	0	2	0	0	1	1	
ROCKY HILL	M	0	0	0	0	0	0	0	0	0	0	0	0	0	0	
ZONE 14	F	0	0	0	0	0	0	0	0	0	0	0	0	0	0	
KILN	M	0	0	0	0	0	0	0	0	0	0	0	0	0	0	
ZONE 15	F	0	0	0	0	0	0	0	0	0	0	0	0	0	0	
DEDEAUX/ STANDARD	M	0	0	0	0	0	0	0	0	0	0	0	0	0	0	
ZONE 16	F	0	0	0	0	0	0	0	0	0	0	0	0	0	0	
SELLERS/CRANE CREEK	M	0	0	0	0	0	0	0	0	0	0	0	0	0	0	
ZONE 17	F	0	0	0	0	0	0	0	0	0	0	0	0	0	0	
ANNER/ CEASER	M	0	0	0	0	0	0	0	0	0	0	0	0	0	0	
ZONE 18	F	0	0	0	0	0	0	0	0	0	0	0	0	0	0	
NECAISE/WHITE CYPRESS LAKES	M	0	0	0	0	0	0	0	0	0	0	0	0	0	0	
ZONE 19	F	0	0	0	0	0	0	0	0	0	0	0	0	0	0	
LEETOWN/ BENVILLE	M	0	0	0	0	0	0	0	0	0	0	0	0	0	0	
ZONE 20	F	0	0	0	0	0	0	0	0	0	0	0	0	0	0	
BAYOU BACON	M	0	0	0	0	0	0	0	0	0	0	0	0	0	0	
ZONE 21	F	0	0	0	0	0	0	0	0	0	0	0	0	0	0	
FLAT TOP	M	0	0	0	0	0	0	0	0	0	0	0	0	0	0	
ZONE 22	F	0	0	0	0	0	0	0	0	0	0	0	0	0	0	
	M	16	11	0	0	0	0	0	0	0	2	0	0	2	1	
TOTAL	F	84	50	0	0	0	0	0	0	0	13	0	0	10	11	

Attachment: Philip's Pest Control Monthly Report October 2021 (10088 : Spread Philip's Pest Control Monthly and Weekly Reports for October

PHILIP'S PEST CONTROL
MOSQUITO DIVISION
18516 OLD JOE MORAN ROAD
KILN, MS 39556
PHONE: 228-493-3700

Board of Supervisors President
854 Hwy 90
Bay St Louis, MS 39520

RE: Weekly Report: OCTOBER 1-9 2021

Philip's Pest Control Mosquito Division performed the services of mosquito control for the week of October 1-9 2021 in Hancock County, MS. Please see attached document for a complete weekly report.

Sincerely,

Alan Moran
Manager

Attachment: Philip's Pest Control Weekly Report October 1-9 2021 (10088 : Spread Philip's Pest Control Monthly and Weekly Reports for



PHILIP'S PEST CONTROL
MOSQUITO DIVISION
18516 OLD JOE MORAN ROAD
KILN, MS 39556

WEEKLY REPORT RECAP OCTOBER 1-9 2021

ADULTICIDING REPORT

Miles Sprayed— 731

Acerage Treated— 26316

LARVICIDING REPORT

Miles treated for standing water—0

SERVICE REQUEST RECEIVED

Adulticiding— 6

Larviciding _ 0

Attachment: Philip's Pest Control Weekly Report October 1-9 2021 (10088 : Spread Philip's Pest Control Monthly and Weekly Reports for

PHILIP'S PEST CONTROL
MOSQUITO DIVISION
18516 OLD JOE MORAN ROAD
KILN, MS 39556

DROPLET TEST

WEEK OF _OCTOBER 1, 2021_ TO _OCTOBER 9, 2021_

PERFORMED _OCTOBER 3, 2021

RESULTS: less than a quart per min which is sufficient to correct amount to spray for mosquito control.

PERFORMED _OCTOBER 4, 2021

RESULTS: less than a quart per min which is sufficient to correct amount to spray for mosquito control.

PERFORMED _OCTOBER 5, 2021

RESULTS: less than a quart per min which is sufficient to correct amount to spray for mosquito control.

PERFORMED _OCTOBER 6, 2021

RESULTS: less than a quart per min which is sufficient to correct amount to spray for mosquito control.

PERFORMED _OCTOBER 7, 2021

RESULTS: less than a quart per min which is sufficient to correct amount to spray for mosquito control.

Attachment: Philip's Pest Control Weekly Report October 1-9 2021 (10088 : Spread Philip's Pest Control Monthly and Weekly Reports for

CALL LOG OCT 1-9 2021

10/4/2021	VICTORIA SPRUCE	88384 DH DR E	DIAMONDHEAD		
10/6/2021	JACK FEIGEL	3046 4TH ST	BAY ST LOUIS		
10/6/2021	NO NAME	5086 CEDAR DR	BAY ST LOUIS	342-6196	
10/6/2021		OAK ST	BAY ST LOUIS	493-4757	
10/6/2021	RITA	10767 LILINOE WAY	DIAMONDHEAD	504-810-6094	
10/7/2021	RONNIE	16003 1ST ST	PEARLINGTON	363-8711	

Attachment: Philip's Pest Control Weekly Report October 1-9 2021 (10088 : Spread Philip's Pest Control Monthly and Weekly Reports for

Activity Detail Overview »

Location Records	464.	**Sorted By**	Time
Total Distance Traveled	257.0 mi.	**Selected Vehicle**	15 (vin: 1D7HE42K465713982)
Average Speed	17 mph	**Report Time Period**	Oct 2 12:00 AM to Oct 9 11:59 PM (CDT)
Landmarked Stops	Show	**Report Created**	November 12, 2021 2:15:09 PM
Max Speed	77 mph		

** Distance is accumulated daily*
** Odometer values are on the spreadsheet export.*
** Only the closest landmark is shown.*
** Landmarks over 3.8 miles wide have been excluded.*
** Run Time is based on Total GPS Device Hours.*


wex TELEMATICS

Philips Pest Control LLC


Export Data | Email Report


Speed Graphs »

show/hide

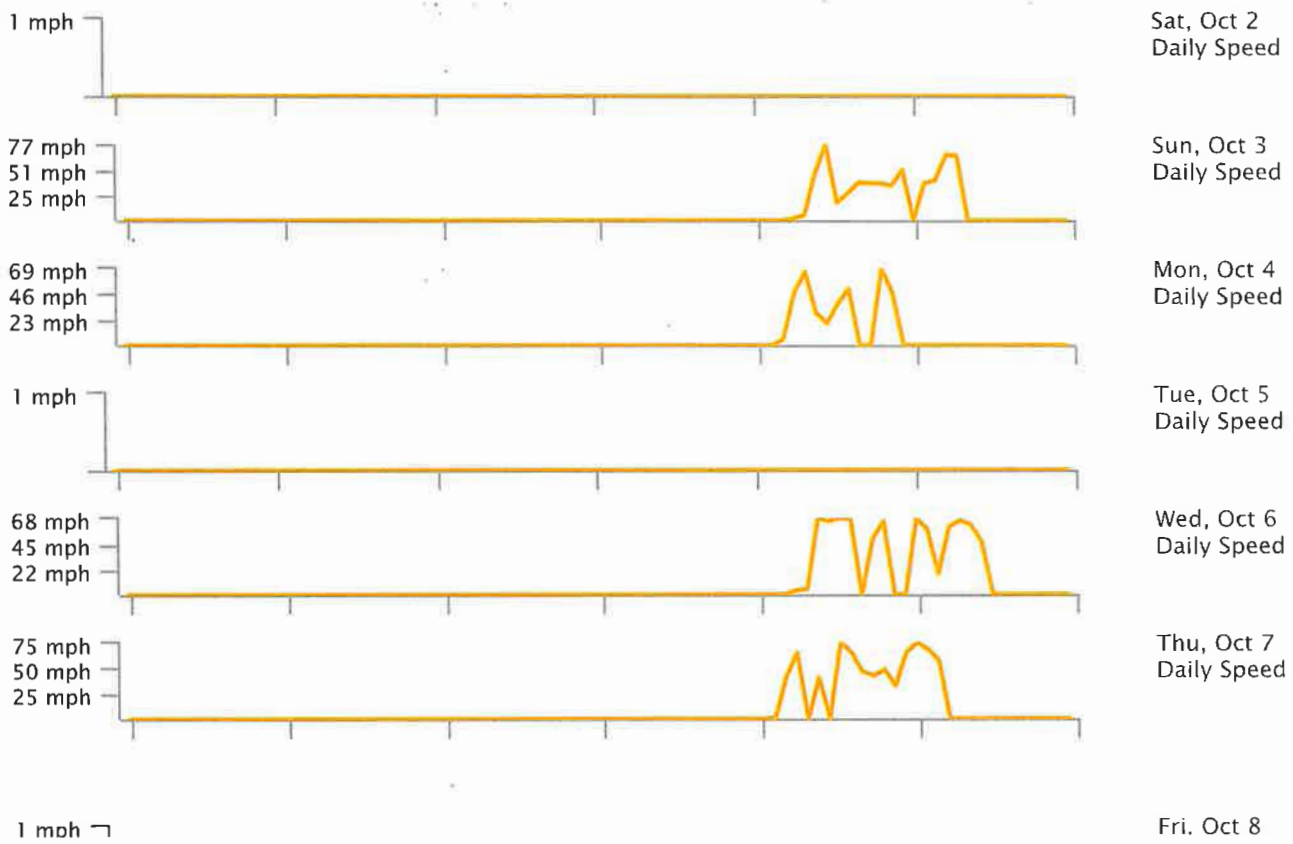


Attachment: Philip's Pest Control Weekly Report October 1-9 2021 (10088 : Spread Philip's Pest Control

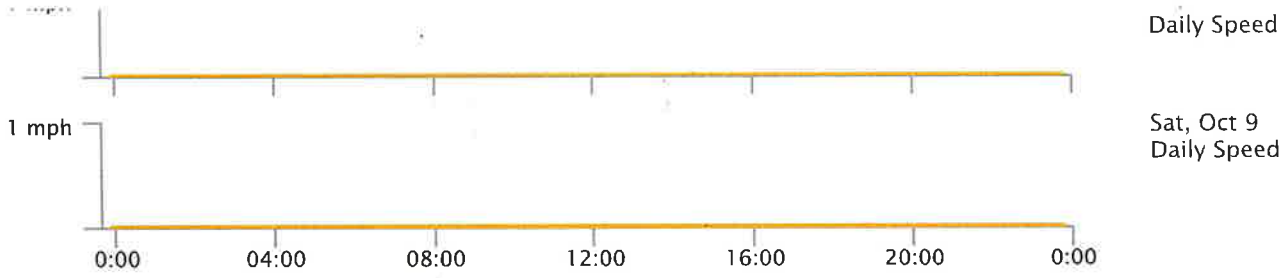

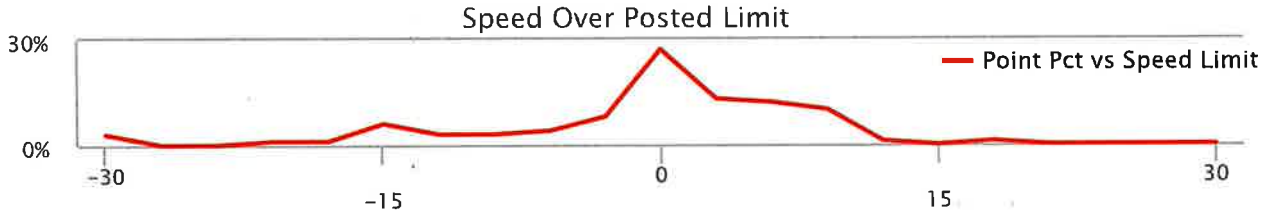



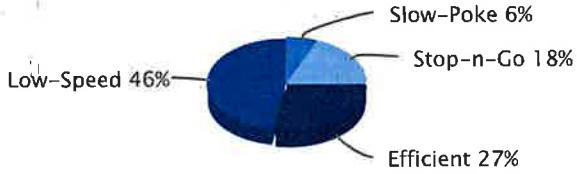

Low-Speed: inst-speed is under 15 mph | No Address: address or speed-limit unknown | Efficient: inst-speed within 10 mph of speed-limit | Stop-n-Go: zero inst-speed and nonzero max-speed | Speeding: inst-speed more than 10 mph over speed-limit | Slow-Poke: inst-speed between 15 mph and 10 mph under limit

Activity Detail Report »

Selected Vehicle: 15

Sat Oct 2, 2021

Time	Ignition	In-Cab Alert	Max Speed	Avg Speed	Inst Speed	Speed Limit	Max Accel	Max Decel	Distance	Odometer	Voltage	Run Time	Latitude	Longitude	Location
4:28:51 AM			0 mph	0 mph	0 mph NE	-	0.000 g	0.000 g	0.0 mi.	18,277.3	12.55v	16,117 min	30.43910	-89.41449	18403 Joe Moran Rd, Kiln, MS
4:28:50 PM			0 mph	0 mph	0 mph NE	-	0.000 g	0.000 g	0.0 mi.	18,277.3	12.49v	16,117 min	30.43910	-89.41449	18403 Joe Moran Rd, Kiln, MS

Sun Oct 3, 2021

Time	Ignition	In-Cab Alert	Max Speed	Avg Speed	Inst Speed	Speed Limit	Max Accel	Max Decel	Distance	Odometer	Voltage	Run Time	Latitude	Longitude	Location
4:28:50 AM			0 mph	0 mph	0 mph NE	-	0.000 g	0.000 g	0.0 mi.	18,277.3	12.46v	16,117 min	30.43910	-89.41449	18403 Joe Moran Rd, Kiln, MS
4:28:49 PM			0 mph	0 mph	0 mph NE	-	0.000 g	0.000 g	0.0 mi.	18,277.3	12.46v	16,117 min	30.43910	-89.41449	18403 Joe Moran Rd, Kiln, MS
5:06:28 PM	On		2 mph	0 mph	2 mph NE	-	0.000 g	0.000 g	0.0 mi.	18,277.3	13.98v	16,117 min	30.43910	-89.41449	Joe Moran Rd, Kiln, MS
5:08:28 PM	On		5 mph	0 mph	0 mph W	-	1.086 g	0.416 g	0.0 mi.	18,277.3	12.52v	16,119 min	30.43916	-89.41453	18403 Joe Moran Rd, Kiln, MS
5:08:38 PM	Off		0 mph	0 mph	0 mph W	-	0.000 g	0.000 g	0.0 mi.	18,277.3	12.46v	16,119 min	30.43916	-89.41453	18403 Joe Moran Rd, Kiln, MS
5:14:53 PM	On		0 mph	0 mph	0 mph W	-	0.000 g	0.000 g	0.0 mi.	18,277.3	14.44v	16,119 min	30.43922	-89.41458	18403 Joe Moran Rd, Kiln, MS
5:16:52 PM	On		0 mph	0 mph	0 mph W	-	0.000 g	0.000 g	0.0 mi.	18,277.3	13.98v	16,121 min	30.43922	-89.41458	18403 Joe Moran Rd, Kiln, MS
5:18:52 PM	On		4 mph	0 mph	0 mph S	-	0.600 g	0.486 g	0.1 mi.	18,277.4	13.89v	16,123 min	30.43922	-89.41454	18403 Joe Moran Rd, Kiln, MS
5:20:52 PM	On		0 mph	0 mph	0 mph S	-	0.000 g	0.000 g	0.1 mi.	18,277.4	13.98v	16,125 min	30.43922	-89.41454	18403 Joe Moran Rd, Kiln, MS
5:22:43 PM		Idling - OBD	0 mph	0 mph	0 mph S	-	0.000 g	0.000 g	0.1 mi.	18,277.4	13.98v	16,125 min	30.43922	-89.41454	18403 Joe Moran Rd, Kiln, MS
5:22:52 PM	On		0 mph	0 mph	0 mph S	-	0.000 g	0.000 g	0.1 mi.	18,277.4	12.86v	16,127 min	30.43922	-89.41454	18403 Joe Moran Rd, Kiln, MS
5:23:02 PM	Off		0 mph	0 mph	0 mph S	-	0.000 g	0.000 g	0.1 mi.	18,277.4	12.74v	16,127 min	30.43922	-89.41454	18403 Joe Moran Rd, Kiln, MS
5:37:55 PM	On		7 mph	0 mph	7 mph S	-	0.000 g	0.000 g	0.1 mi.	18,277.4	14.11v	16,127 min	30.43884	-89.41453	Joe Moran Rd, Kiln, MS
5:39:55 PM	On		47 mph	25 mph	44 mph SW	-	0.645 g	0.567 g	0.9 mi.	18,278.2	13.89v	16,129 min	30.42778	-89.41893	Joe Moran Rd, Kiln, MS
5:41:55 PM	On		52 mph	43 mph	25 mph S	-	0.669 g	0.580 g	2.4 mi.	18,279.7	12.46v	16,131 min	30.41015	-89.42733	16133 Old Joe Moran St, Kiln, MS
5:43:55 PM	On		51 mph	27 mph	49 mph SW	45 mph	0.984 g	0.420 g	3.2 mi.	18,280.5	12.59v	16,133 min	30.40720	-89.43677	16525 MS-43, Kiln, MS
5:45:55 PM	On		65 mph	60 mph	57 mph SE	55 mph	0.090 g	0.135 g	4.6 mi.	18,281.9	12.62v	16,135 min	30.38634	-89.44088	14873 MS-43, Kiln, MS
5:46:57 PM		Speeding - OBD	77 mph	64 mph	75 mph SE	65 mph	0.090 g	0.057 g	5.7 mi.	18,283.0	12.68v	16,135 min	30.37257	-89.43192	MS-43, Kiln, MS
5:47:55 PM	On		77 mph	64 mph	58 mph S	55 mph	0.090 g	0.057 g	6.7 mi.	18,284.0	12.62v	16,137 min	30.35971	-89.42395	MS-43, Kiln, MS
5:49:55 PM	On		64 mph	62 mph	63 mph SE	55 mph	0.151 g	0.102 g	8.8 mi.	18,286.1	12.65v	16,139 min	30.33123	-89.42581	MS-43, Bay St Louis, MS
5:51:55 PM	On		63 mph	52 mph	49 mph SE	55 mph	1.065 g	0.396 g	10.5 mi.	18,287.8	12.59v	16,141 min	30.31514	-89.40438	MS-43, Bay St Louis, MS
5:53:55					30 mph							16,143			2113 Nicholso

Attachment: Philip's Pest Control Weekly Report October 1-9 2021 (10088 : Spread Philip's Pest Control

PM	On	60 mph	54 mph	SE	45 mph	0.078 g	0.147 g	12.3 mi.	18,289.6	12.55v	min	30.30529	-89.37754	MS
5:55:55 PM	On	32 mph	12 mph	14 mph E	-	0.971 g	0.453 g	12.7 mi.	18,290.0	12.62v	16,145 min	30.30444	-89.37205	728 Gladstone St, Waveland, MS
5:57:55 PM	On	16 mph	12 mph	8 mph E	-	0.376 g	0.355 g	13.1 mi.	18,290.4	12.55v	16,147 min	30.30528	-89.36608	432 7th St, Bay St Louis, MS
5:59:55 PM	On	14 mph	11 mph	9 mph E	-	0.780 g	0.306 g	13.5 mi.	18,290.8	12.59v	16,149 min	30.30529	-89.35977	200 7th St, Bay St Louis, MS
6:01:55 PM	On	17 mph	13 mph	8 mph W	-	0.780 g	0.518 g	14.6 mi.	18,291.9	12.49v	16,151 min	30.30618	-89.36413	401 Victoria St, Bay St Louis, MS
6:03:55 PM	On	16 mph	13 mph	11 mph E	-	0.249 g	0.253 g	14.7 mi.	18,292.0	12.46v	16,153 min	30.30711	-89.36613	500 8th St, Bay St Louis, MS
6:05:55 PM	On	16 mph	13 mph	10 mph E	-	0.229 g	0.184 g	15.1 mi.	18,292.4	12.43v	16,155 min	30.30712	-89.35876	8th St, Bay St Louis, MS
6:07:55 PM	On	16 mph	12 mph	14 mph N	-	1.098 g	0.351 g	15.5 mi.	18,292.8	12.46v	16,157 min	30.30846	-89.36377	603 Turner St, Bay St Louis, MS
6:09:55 PM	On	17 mph	13 mph	17 mph W	-	0.212 g	0.192 g	16.0 mi.	18,293.3	12.52v	16,159 min	30.30985	-89.35908	143 Hugo St, Bay St Louis, MS
6:11:55 PM	On	18 mph	16 mph	14 mph E	-	0.159 g	0.224 g	16.5 mi.	18,293.8	12.52v	16,161 min	30.31081	-89.36037	210 10th St, Bay St Louis, MS
6:13:55 PM	On	22 mph	15 mph	15 mph S	-	0.269 g	0.273 g	17.0 mi.	18,294.3	12.49v	16,163 min	30.30537	-89.35885	300 Seube St, Bay St Louis, MS
6:15:55 PM	On	27 mph	19 mph	24 mph W	35 mph	0.702 g	0.384 g	17.5 mi.	18,294.8	12.59v	16,165 min	30.30228	-89.36792	Old Spanish Trl, Bay St Louis, MS
6:17:55 PM	On	24 mph	14 mph	9 mph S	-	0.665 g	0.396 g	18.5 mi.	18,295.8	12.55v	16,167 min	30.29966	-89.36473	Turner St, Waveland, MS
6:19:55 PM	On	17 mph	13 mph	14 mph E	-	0.282 g	0.204 g	18.7 mi.	18,296.0	12.46v	16,169 min	30.29804	-89.36747	928 Longo St, Waveland, MS
6:21:55 PM	On	17 mph	14 mph	11 mph W	-	0.224 g	0.237 g	19.2 mi.	18,296.5	12.52v	16,171 min	30.29718	-89.36097	1245 Fayard St, Waveland, MS
6:23:55 PM	On	16 mph	13 mph	3 mph SW	-	0.759 g	0.543 g	19.6 mi.	18,296.9	12.62v	16,173 min	30.29625	-89.36296	802 6th St, Waveland, MS
6:25:55 PM	On	26 mph	13 mph	13 mph SE	25 mph	0.735 g	0.371 g	20.0 mi.	18,297.3	12.65v	16,175 min	30.29323	-89.36352	331 Nicholson Ave, Waveland, MS
6:27:55 PM	On	23 mph	17 mph	16 mph NW	-	0.171 g	0.184 g	20.6 mi.	18,297.9	13.77v	16,177 min	30.29344	-89.36234	316 Hoffman St, Waveland, MS
6:29:55 PM	On	22 mph	13 mph	14 mph SE	-	0.939 g	0.229 g	21.0 mi.	18,298.3	13.77v	16,179 min	30.29380	-89.35675	123 Whispering Pines Dr, Waveland, MS
6:31:55 PM	On	22 mph	14 mph	13 mph NW	-	0.196 g	0.286 g	21.5 mi.	18,298.8	12.31v	16,181 min	30.29204	-89.35361	112 Aiken Rd, Waveland, MS
6:33:55 PM	On	17 mph	14 mph	12 mph NE	-	0.780 g	0.408 g	21.9 mi.	18,299.2	12.59v	16,183 min	30.29560	-89.35707	203 Seabrook Dr, Waveland, MS
6:35:55 PM	On	17 mph	14 mph	13 mph NW	-	0.135 g	0.180 g	22.6 mi.	18,299.9	13.50v	16,185 min	30.29496	-89.35577	138 Lakewood Dr, Waveland, MS
6:37:55 PM	On	30 mph	15 mph	12 mph E	-	0.318 g	0.204 g	23.1 mi.	18,300.4	13.50v	16,187 min	30.29719	-89.35251	240 Bay Oaks Dr, Bay St Louis, M

Attachment: Philip's Pest Control Weekly Report October 1-9 2021 (10088 : Spread Philip's Pest Control

6:39:55 PM	On	17 mph	14 mph	14 mph E	-	0.114 g	0.180 g	23.6 mi.	18,300.9	13.53v	16,189 min	30.29501	-89.34488	100 Bay Oaks Dr, Bay St Louis, MS
6:41:55 PM	On	25 mph	17 mph	16 mph W	-	0.355 g	0.241 g	24.1 mi.	18,301.4	13.50v	16,191 min	30.29781	-89.34128	117 Ramoneda St, Bay St Louis, MS
6:43:55 PM	On	20 mph	16 mph	16 mph W	-	0.286 g	0.216 g	24.6 mi.	18,301.9	13.53v	16,193 min	30.29711	-89.34911	203 Henley Pl, Bay St Louis, MS
6:45:55 PM	On	38 mph	21 mph	37 mph NE	-	0.216 g	0.253 g	25.3 mi.	18,302.6	13.56v	16,195 min	30.30168	-89.34802	Central Ave, Bay St Louis, MS
6:47:55 PM	On	37 mph	16 mph	5 mph E	-	0.363 g	0.306 g	25.9 mi.	18,303.2	13.47v	16,197 min	30.30155	-89.33967	102 Carre Ct, Bay St Louis, MS
6:49:55 PM	On	29 mph	16 mph	17 mph E	-	0.273 g	0.273 g	26.4 mi.	18,303.7	13.56v	16,199 min	30.30456	-89.34153	Ballentine St, Bay St Louis, MS
6:51:55 PM	On	17 mph	10 mph	0 mph E	-	1.371 g	0.498 g	26.9 mi.	18,304.2	13.56v	16,201 min	30.30192	-89.33837	138 St Charles St, Bay St Louis, MS
6:53:55 PM	On	17 mph	12 mph	14 mph W	-	0.780 g	0.147 g	27.0 mi.	18,304.3	13.56v	16,203 min	30.30309	-89.33680	235 Ballentine St, Bay St Louis, MS
6:55:55 PM	On	21 mph	13 mph	19 mph NE	-	0.261 g	0.294 g	27.4 mi.	18,304.7	13.47v	16,205 min	30.30618	-89.33946	103 Central Ave, Bay St Louis, MS
6:57:55 PM	On	19 mph	13 mph	11 mph E	-	0.180 g	0.241 g	27.9 mi.	18,305.2	13.41v	16,207 min	30.30349	-89.33425	202 Citizen St, Bay St Louis, MS
6:59:55 PM	On	18 mph	11 mph	16 mph W	-	0.963 g	0.510 g	28.2 mi.	18,305.5	13.50v	16,209 min	30.30445	-89.33045	105 Sycamore St, Bay St Louis, MS
7:01:55 PM	On	16 mph	13 mph	9 mph NW	-	0.114 g	0.180 g	28.6 mi.	18,305.9	13.38v	16,211 min	30.30665	-89.33730	255 Sycamore St, Bay St Louis, MS
7:03:55 PM	On	16 mph	12 mph	11 mph E	-	0.204 g	0.318 g	29.0 mi.	18,306.3	13.50v	16,213 min	30.30604	-89.33113	130 Keller St, Bay St Louis, MS
7:05:55 PM	On	15 mph	9 mph	12 mph W	-	0.816 g	0.461 g	29.5 mi.	18,306.8	13.38v	16,215 min	30.30648	-89.33263	Keller St, Bay St Louis, MS
7:07:55 PM	On	23 mph	13 mph	17 mph W	-	1.073 g	0.473 g	30.1 mi.	18,307.4	13.50v	16,217 min	30.30739	-89.32860	111 Union St, Bay St Louis, MS
7:09:55 PM	On	18 mph	9 mph	15 mph W	-	1.678 g	0.473 g	30.3 mi.	18,307.6	13.50v	16,219 min	30.30823	-89.33331	109 Blaize Ave, Bay St Louis, MS
7:11:55 PM	On	19 mph	15 mph	12 mph W	-	0.159 g	0.192 g	30.7 mi.	18,308.0	13.56v	16,221 min	30.30998	-89.34107	587 Bookter St, Bay St Louis, MS
7:13:55 PM	On	29 mph	12 mph	29 mph W	35 mph	0.894 g	0.384 g	31.1 mi.	18,308.4	13.56v	16,223 min	30.30748	-89.34553	Old Spanish Trl, Bay St Louis, MS
7:15:55 PM	On	37 mph	33 mph	37 mph W	35 mph	0.184 g	0.159 g	32.2 mi.	18,309.5	13.50v	16,225 min	30.30328	-89.36321	1129 Old Spanish Trl, Bay St Louis, MS
7:17:55 PM	On	37 mph	24 mph	19 mph N	-	0.147 g	0.249 g	33.0 mi.	18,310.3	13.47v	16,227 min	30.30535	-89.37259	Arnold St, Waveland, MS
7:19:55 PM	On	19 mph	15 mph	14 mph S	-	0.204 g	0.127 g	33.5 mi.	18,310.8	13.41v	16,229 min	30.30330	-89.37490	2019 Ladner St, Waveland, MS
7:21:55 PM	On	35 mph	16 mph	29 mph NE	45 mph	1.041 g	0.429 g	34.1 mi.	18,311.4	13.59v	16,231 min	30.30538	-89.38025	413 US-90, Waveland, MS
7:23:55											16,233			

Attachment: Philip's Pest Control Weekly Report October 1-9 2021 (10088 : Spread Philip's Pest Control

PM	On		30 mph	4 mph	0 mph W	-	0.196 g	0.441 g	34.4 mi.	18,311.7	12.83v	min	30.30453	-89.37921	103 Lang St, Waveland, MS
7:24:05 PM	Off		0 mph	0 mph	0 mph W	-	0.000 g	0.000 g	34.4 mi.	18,311.7	12.83v	16,233 min	30.30453	-89.37921	103 Lang St, Waveland, MS
7:40:55 PM	On		5 mph	0 mph	5 mph W	-	0.000 g	0.000 g	34.4 mi.	18,311.7	14.01v	16,233 min	30.30450	-89.37921	Lang St, Waveland, MS
7:42:54 PM	On		51 mph	17 mph	29 mph SW	45 mph	1.233 g	0.461 g	35.0 mi.	18,312.3	13.47v	16,235 min	30.30342	-89.38612	US-90, Waveland, MS
7:44:54 PM	On		29 mph	5 mph	0 mph N	45 mph	0.951 g	0.408 g	35.2 mi.	18,312.5	13.53v	16,237 min	30.30296	-89.38544	471 US-90, Waveland, MS
7:46:54 PM	On		2 mph	0 mph	0 mph N	45 mph	0.000 g	0.000 g	35.2 mi.	18,312.5	13.53v	16,239 min	30.30296	-89.38544	471 US-90, Waveland, MS
7:48:54 PM	On		44 mph	7 mph	44 mph E	45 mph	0.918 g	0.396 g	35.4 mi.	18,312.7	13.56v	16,241 min	30.30464	-89.38234	US-90, Waveland, MS
7:50:54 PM	On		45 mph	8 mph	0 mph W	-	0.094 g	0.396 g	35.7 mi.	18,313.0	13.50v	16,243 min	30.30451	-89.37919	103 Lang St, Waveland, MS
7:52:54 PM	On		0 mph	0 mph	0 mph W	-	0.000 g	0.000 g	35.7 mi.	18,313.0	13.50v	16,245 min	30.30451	-89.37919	103 Lang St, Waveland, MS
7:54:51 PM		Idling - OBD	0 mph	0 mph	0 mph W	-	0.000 g	0.000 g	35.8 mi.	18,313.1	13.53v	16,245 min	30.30451	-89.37919	103 Lang St, Waveland, MS
7:54:54 PM	On		0 mph	0 mph	0 mph W	-	0.000 g	0.000 g	35.8 mi.	18,313.1	13.50v	16,247 min	30.30451	-89.37919	103 Lang St, Waveland, MS
7:56:54 PM	On		0 mph	0 mph	0 mph W	-	0.000 g	0.000 g	35.8 mi.	18,313.1	13.47v	16,249 min	30.30451	-89.37919	103 Lang St, Waveland, MS
7:58:54 PM	On		0 mph	0 mph	0 mph W	-	0.000 g	0.000 g	35.8 mi.	18,313.1	13.59v	16,251 min	30.30451	-89.37919	103 Lang St, Waveland, MS
7:59:51 PM		Idling - OBD	0 mph	0 mph	0 mph W	-	0.000 g	0.000 g	35.8 mi.	18,313.1	13.53v	16,251 min	30.30451	-89.37919	103 Lang St, Waveland, MS
8:00:54 PM	On		0 mph	0 mph	0 mph W	-	0.000 g	0.000 g	35.8 mi.	18,313.1	13.53v	16,253 min	30.30451	-89.37919	103 Lang St, Waveland, MS
8:02:54 PM	On		0 mph	0 mph	0 mph E	-	0.000 g	0.000 g	35.8 mi.	18,313.1	13.56v	16,255 min	30.30448	-89.37921	103 Lang St, Waveland, MS
8:04:51 PM		Idling - OBD	0 mph	0 mph	0 mph E	-	0.000 g	0.000 g	35.8 mi.	18,313.1	13.50v	16,255 min	30.30448	-89.37921	103 Lang St, Waveland, MS
8:04:54 PM	On		0 mph	0 mph	0 mph E	-	0.000 g	0.000 g	35.8 mi.	18,313.1	13.47v	16,257 min	30.30448	-89.37921	103 Lang St, Waveland, MS
8:06:54 PM	On		0 mph	0 mph	0 mph E	-	0.000 g	0.000 g	35.8 mi.	18,313.1	13.56v	16,259 min	30.30448	-89.37921	103 Lang St, Waveland, MS
8:08:54 PM	On		0 mph	0 mph	0 mph E	-	0.000 g	0.000 g	35.8 mi.	18,313.1	13.62v	16,261 min	30.30448	-89.37921	103 Lang St, Waveland, MS
8:10:54 PM	On		0 mph	0 mph	0 mph E	-	0.000 g	0.000 g	35.8 mi.	18,313.1	13.59v	16,263 min	30.30448	-89.37921	103 Lang St, Waveland, MS
8:12:54 PM	On		0 mph	0 mph	0 mph E	-	0.000 g	0.000 g	35.8 mi.	18,313.1	13.59v	16,265 min	30.30448	-89.37921	103 Lang St, Waveland, MS
8:14:04 PM		Idling - OBD	0 mph	0 mph	0 mph E	-	0.000 g	0.000 g	35.8 mi.	18,313.1	13.59v	16,265 min	30.30448	-89.37921	103 Lang St,

Attachment: Philip's Pest Control Weekly Report October 1-9 2021 (10088 : Spread Philip's Pest Control

8:14:54 PM	On	0 mph	0 mph	0 mph E	-	0.000 g	0.000 g	35.8 mi.	18,313.1	13.44v	16,267 min	30.30448	-89.37921	103 Lang St, Waveland, MS
8:16:54 PM	On	0 mph	0 mph	0 mph E	-	0.000 g	0.000 g	35.8 mi.	18,313.1	13.50v	16,269 min	30.30448	-89.37921	103 Lang St, Waveland, MS
8:18:54 PM	On	23 mph	6 mph	23 mph SE	45 mph	1.176 g	0.416 g	35.9 mi.	18,313.2	13.56v	16,271 min	30.30549	-89.37779	2141 Nicholson Ave, Waveland, MS
8:20:54 PM	On	37 mph	25 mph	37 mph E	35 mph	1.278 g	0.257 g	36.7 mi.	18,314.0	13.59v	16,273 min	30.30266	-89.36575	1230 Old Spanish Trl, Bay St Louis, MS
8:22:54 PM	On	37 mph	9 mph	4 mph E	-	0.951 g	0.351 g	37.1 mi.	18,314.4	13.35v	16,275 min	30.30308	-89.36098	882 Webb St, Bay St Louis, MS
8:24:54 PM	On	4 mph	0 mph	0 mph S	-	0.824 g	0.510 g	37.1 mi.	18,314.4	13.56v	16,277 min	30.30301	-89.36075	887 Webb St, Bay St Louis, MS
8:26:54 PM	On	18 mph	5 mph	18 mph E	-	3.082 g	0.237 g	37.3 mi.	18,314.6	13.56v	16,279 min	30.30210	-89.35799	824 Webb St, Bay St Louis, MS
8:28:54 PM	On	37 mph	20 mph	37 mph NE	-	0.331 g	0.318 g	37.9 mi.	18,315.2	13.53v	16,281 min	30.30190	-89.34754	Central Ave, Bay St Louis, MS
8:30:54 PM	On	40 mph	24 mph	7 mph N	25 mph	0.204 g	0.306 g	38.7 mi.	18,316.0	13.38v	16,283 min	30.30756	-89.34266	615 St Francis St, Bay St Louis, MS
8:32:54 PM	On	19 mph	13 mph	14 mph NE	-	0.396 g	0.318 g	39.2 mi.	18,316.5	13.38v	16,285 min	30.30843	-89.33696	Keller St, Bay St Louis, MS
8:34:54 PM	On	17 mph	14 mph	14 mph E	-	0.735 g	0.461 g	39.6 mi.	18,316.9	13.53v	16,287 min	30.31018	-89.33158	308 Easterbrook St, Bay St Louis, MS
8:36:54 PM	On	20 mph	15 mph	17 mph W	-	0.384 g	0.229 g	40.1 mi.	18,317.4	13.56v	16,289 min	30.31286	-89.33687	419 St John St, Bay St Louis, MS
8:38:54 PM	On	19 mph	14 mph	12 mph E	-	3.069 g	0.408 g	40.6 mi.	18,317.9	13.59v	16,291 min	30.31342	-89.33536	406 Main St, Bay St Louis, MS
8:40:54 PM	On	17 mph	14 mph	16 mph E	-	0.894 g	0.384 g	41.0 mi.	18,318.3	13.50v	16,293 min	30.31505	-89.33610	416 Demontluzin St, Bay St Louis, MS
8:42:54 PM	On	20 mph	15 mph	12 mph E	-	0.216 g	0.216 g	41.5 mi.	18,318.8	13.59v	16,295 min	30.31716	-89.33754	428 Carroll Ave, Bay St Louis, MS
8:44:54 PM	On	22 mph	15 mph	11 mph W	-	0.261 g	0.216 g	42.2 mi.	18,319.5	13.56v	16,297 min	30.31752	-89.33619	456 Ulman Ave, Bay St Louis, MS
8:46:54 PM	On	18 mph	14 mph	7 mph NE	-	0.216 g	0.282 g	42.7 mi.	18,320.0	13.62v	16,299 min	30.31708	-89.33231	201 Seminary Dr, Bay St Louis, MS
8:48:54 PM	On	21 mph	11 mph	1 mph W	-	0.196 g	0.371 g	43.1 mi.	18,320.4	13.65v	16,301 min	30.31950	-89.33640	485 Ruella Ave, Bay St Louis, MS
8:50:54 PM	On	43 mph	19 mph	0 mph SW	45 mph	2.412 g	0.396 g	43.7 mi.	18,321.0	13.31v	16,303 min	30.31709	-89.34634	699 US-90, Bay St Louis, MS
8:52:54 PM	On	48 mph	24 mph	6 mph SW	45 mph	1.053 g	0.229 g	44.5 mi.	18,321.8	13.41v	16,305 min	30.31276	-89.35904	1083 US-90, Bay St Louis, MS
8:54:54 PM	On	47 mph	30 mph	25 mph W	-	1.041 g	0.416 g	45.5 mi.	18,322.8	13.53v	16,307 min	30.31173	-89.37552	3016 Longfellow Rd, Bay St Louis, MS
8:56:54 PM	On	66 mph	39 mph	65 mph W	65 mph	0.216 g	0.196 g	46.7 mi.	18,324.0	13.56v	16,309 min	30.31367	-89.39710	10154 MS-603, Bay St Louis, MS

Attachment: Philip's Pest Control Weekly Report October 1-9 2021 (10088 : Spread Philip's Pest Control

8:58:54 PM	On		66 mph	59 mph	65 mph NW	65 mph	0.159 g	0.159 g	48.7 mi.	18,326.0	13.53v	16,311 min	30.32879	-89.42404	MS-43, Bay St Louis, MS
9:00:54 PM	On		65 mph	61 mph	58 mph N	55 mph	0.049 g	0.069 g	50.7 mi.	18,328.0	13.56v	16,313 min	30.35666	-89.42257	MS-43, Bay St Louis, MS
9:02:54 PM	On		65 mph	61 mph	43 mph N	55 mph	0.078 g	0.204 g	52.8 mi.	18,330.1	13.62v	16,315 min	30.38225	-89.43878	14358 MS-43, Kiln, MS
9:04:54 PM	On		63 mph	56 mph	43 mph NE	45 mph	0.135 g	0.261 g	54.6 mi.	18,331.9	13.53v	16,317 min	30.40600	-89.44360	16304 MS-43, Kiln, MS
9:06:54 PM	On		53 mph	39 mph	34 mph N	-	0.306 g	0.445 g	55.9 mi.	18,333.2	13.38v	16,319 min	30.41006	-89.42732	Old Joe Moran St, Kiln, MS
9:08:54 PM	On		48 mph	41 mph	46 mph NE	-	0.249 g	0.339 g	57.3 mi.	18,334.6	13.59v	16,321 min	30.42641	-89.41949	Joe Moran Rd, Kiln, MS
9:10:54 PM	On		51 mph	30 mph	2 mph E	-	0.237 g	0.249 g	58.3 mi.	18,335.6	13.38v	16,323 min	30.43900	-89.41451	Joe Moran Rd, Kiln, MS
9:12:54 PM	On		0 mph	0 mph	0 mph E	-	0.000 g	0.000 g	58.3 mi.	18,335.6	12.74v	16,325 min	30.43900	-89.41451	18403 Joe Moran Rd, Kiln, MS
9:13:04 PM	Off		0 mph	0 mph	0 mph E	-	0.000 g	0.000 g	58.3 mi.	18,335.6	12.74v	16,325 min	30.43900	-89.41451	18403 Joe Moran Rd, Kiln, MS

Mon Oct 4, 2021

Time	Ignition	In-Cab Alert	Max Speed	Avg Speed	Inst Speed	Speed Limit	Max Accel	Max Decel	Distance	Odometer	Voltage	Run Time	Latitude	Longitude	Location
9:17:33 AM			0 mph	0 mph	0 mph E	-	0.000 g	0.000 g	0.0 mi.	18,335.6	12.77v	16,325 min	30.43900	-89.41451	18403 Joe Moran Rd, Kiln, MS
4:37:20 PM	On		0 mph	0 mph	0 mph E	-	0.000 g	0.000 g	0.0 mi.	18,335.6	13.74v	16,325 min	30.43900	-89.41451	18403 Joe Moran Rd, Kiln, MS
4:39:19 PM	On		6 mph	0 mph	0 mph E	-	0.000 g	0.000 g	0.0 mi.	18,335.6	13.50v	16,327 min	30.43900	-89.41451	18403 Joe Moran Rd, Kiln, MS
4:41:19 PM	On		0 mph	0 mph	0 mph E	-	0.000 g	0.000 g	0.0 mi.	18,335.6	13.50v	16,329 min	30.43900	-89.41451	18403 Joe Moran Rd, Kiln, MS
4:43:03 PM		Idling - OBD	0 mph	0 mph	0 mph E	-	0.000 g	0.000 g	0.0 mi.	18,335.6	13.41v	16,329 min	30.43900	-89.41451	18403 Joe Moran Rd, Kiln, MS
4:43:19 PM	On		0 mph	0 mph	0 mph E	-	0.000 g	0.000 g	0.0 mi.	18,335.6	13.38v	16,331 min	30.43900	-89.41451	18403 Joe Moran Rd, Kiln, MS
4:45:19 PM	On		1 mph	0 mph	0 mph N	-	0.000 g	0.000 g	0.1 mi.	18,335.7	13.56v	16,333 min	30.43918	-89.41465	18403 Joe Moran Rd, Kiln, MS
4:47:19 PM	On		1 mph	0 mph	0 mph N	-	0.000 g	0.000 g	0.1 mi.	18,335.7	13.59v	16,335 min	30.43918	-89.41465	18403 Joe Moran Rd, Kiln, MS
4:48:03 PM		Idling - OBD	0 mph	0 mph	0 mph N	-	0.000 g	0.000 g	0.1 mi.	18,335.7	13.53v	16,335 min	30.43918	-89.41465	18403 Joe Moran Rd, Kiln, MS
4:49:19 PM	On		0 mph	0 mph	0 mph N	-	0.000 g	0.000 g	0.1 mi.	18,335.7	13.56v	16,337 min	30.43918	-89.41465	18403 Joe Moran Rd, Kiln, MS
4:51:19 PM	On		7 mph	1 mph	0 mph S	-	0.722 g	0.429 g	0.2 mi.	18,335.8	13.59v	16,339 min	30.43906	-89.41443	18403 Joe Moran Rd, Kiln, MS
4:53:19 PM	On		0 mph	0 mph	0 mph E	-	0.000 g	0.000 g	0.2 mi.	18,335.8	13.56v	16,341	30.43902	-89.41453	18403 Joe Mo

Attachment: Philip's Pest Control Weekly Report October 1-9 2021 (10088 : Spread Philip's Pest Control

PM											min			
4:55:19 PM	On		0 mph	0 mph	0 mph E	-	0.000 g	0.000 g	0.2 mi.	18,335.8	13.44v	16,343 min	30.43902	-89.41453	18403 Joe Moran Rd, Kiln, MS
4:55:24 PM		Idling - OBD	0 mph	0 mph	0 mph E	-	0.000 g	0.000 g	0.2 mi.	18,335.8	13.50v	16,343 min	30.43902	-89.41453	18403 Joe Moran Rd, Kiln, MS
4:57:19 PM	On		0 mph	0 mph	0 mph E	-	0.000 g	0.000 g	0.2 mi.	18,335.8	13.56v	16,345 min	30.43902	-89.41453	18403 Joe Moran Rd, Kiln, MS
4:59:19 PM	On		0 mph	0 mph	0 mph E	-	0.000 g	0.000 g	0.2 mi.	18,335.8	13.25v	16,347 min	30.43902	-89.41453	18403 Joe Moran Rd, Kiln, MS
5:01:19 PM	On		4 mph	0 mph	0 mph S	-	0.678 g	0.314 g	0.2 mi.	18,335.8	13.38v	16,349 min	30.43903	-89.41452	18403 Joe Moran Rd, Kiln, MS
5:03:19 PM	On		45 mph	19 mph	45 mph S	-	1.416 g	0.249 g	0.8 mi.	18,336.4	13.41v	16,351 min	30.43121	-89.41713	Joe Moran Rd, Kiln, MS
5:05:19 PM	On		47 mph	38 mph	13 mph S	-	0.376 g	0.306 g	1.9 mi.	18,337.5	13.41v	16,353 min	30.41384	-89.42257	Old Joe Moran St, Kiln, MS
5:07:19 PM	On		35 mph	22 mph	29 mph W	35 mph	0.657 g	0.416 g	2.6 mi.	18,338.2	13.44v	16,355 min	30.40686	-89.42817	Kiln-Delisle Rd, Kiln, MS
5:09:19 PM	On		52 mph	34 mph	52 mph SW	45 mph	1.755 g	0.416 g	3.7 mi.	18,339.3	13.47v	16,357 min	30.40530	-89.44479	16265 MS-43, Kiln, MS
5:11:19 PM	On		62 mph	57 mph	62 mph S	55 mph	0.184 g	0.078 g	5.6 mi.	18,341.2	13.53v	16,359 min	30.38061	-89.43818	14445 MS-43, Kiln, MS
5:13:19 PM	On		65 mph	51 mph	6 mph S	55 mph	0.735 g	0.429 g	7.3 mi.	18,342.9	12.34v	16,361 min	30.35956	-89.42391	13113 MS-43, Kiln, MS
5:15:19 PM	On		66 mph	55 mph	65 mph S	65 mph	0.543 g	0.351 g	9.1 mi.	18,344.7	12.28v	16,363 min	30.33397	-89.42749	MS-43, Bay St Louis, MS
5:17:19 PM	On		65 mph	57 mph	53 mph SE	55 mph	0.069 g	0.139 g	11.0 mi.	18,346.6	12.28v	16,365 min	30.31550	-89.40511	10425 MS-603, Bay St Louis, MS
5:19:19 PM	On		59 mph	26 mph	13 mph W	-	0.139 g	0.237 g	11.8 mi.	18,347.4	12.28v	16,367 min	30.31329	-89.40057	Pacific St, Bay St Louis, MS
5:21:19 PM	On		17 mph	12 mph	13 mph E	-	0.861 g	0.339 g	12.5 mi.	18,348.1	12.28v	16,369 min	30.31198	-89.39611	4109 Atlantic St, Bay St Louis, MS
5:23:19 PM	On		16 mph	14 mph	16 mph W	-	0.224 g	0.224 g	13.0 mi.	18,348.6	12.28v	16,371 min	30.31127	-89.39583	4115 Artic St, Bay St Louis, MS
5:25:19 PM	On		17 mph	13 mph	11 mph E	-	0.824 g	0.441 g	13.4 mi.	18,349.0	12.28v	16,373 min	30.31133	-89.40099	4261 Mediterranean St, Bay St Louis, MS
5:27:19 PM	On		20 mph	15 mph	13 mph E	-	0.792 g	0.441 g	13.9 mi.	18,349.5	12.13v	16,375 min	30.31019	-89.39279	Mediterranean St, Bay St Louis, MS
5:29:19 PM	On		18 mph	13 mph	13 mph W	-	0.339 g	0.273 g	14.3 mi.	18,349.9	12.86v	16,377 min	30.31028	-89.39880	4198 Indian St, Bay St Louis, MS
5:31:19 PM	On		29 mph	16 mph	6 mph E	25 mph	0.837 g	0.453 g	14.9 mi.	18,350.5	13.56v	16,379 min	30.30934	-89.39702	Carribean St, Bay St Louis, MS
5:33:19 PM	On		19 mph	15 mph	7 mph W	-	0.204 g	0.261 g	15.3 mi.	18,350.9	13.62v	16,381 min	30.30855	-89.39611	4100 Caspian St, Bay St Louis, MS
5:35:19 PM	On		20 mph	12 mph	6 mph SE	-	0.306 g	0.318 g	15.7 mi.	18,351.3	13.56v	16,383 min	30.30874	-89.40219	Catalina St, Bay St Louis, MS

Attachment: Philip's Pest Control Weekly Report October 1-9 2021 (10088 : Spread Philip's Pest Control

5:37:19 PM	On	23 mph	17 mph	9 mph S	-	0.253 g	0.249 g	16.4 mi.	18,352.0	13.59v	16,385 min	30.30728	-89.39295	9099 1st Ave, Bay St Louis, MS
5:39:19 PM	On	17 mph	12 mph	13 mph W	-	0.780 g	0.510 g	16.5 mi.	18,352.1	13.53v	16,387 min	30.30756	-89.39885	4180 Ocean St, Bay St Louis, MS
5:41:19 PM	On	16 mph	12 mph	15 mph E	-	0.257 g	0.433 g	16.9 mi.	18,352.5	13.53v	16,389 min	30.30698	-89.39966	Lake St, Bay St Louis, MS
5:43:19 PM	On	17 mph	13 mph	8 mph W	-	0.376 g	0.384 g	17.4 mi.	18,353.0	13.62v	16,391 min	30.30540	-89.39321	Gulf St, Bay St Louis, MS
5:45:19 PM	On	16 mph	12 mph	12 mph W	-	0.759 g	0.384 g	17.8 mi.	18,353.4	13.50v	16,393 min	30.30635	-89.40004	Gulf St, Bay St Louis, MS
5:47:19 PM	On	18 mph	9 mph	12 mph S	-	1.008 g	0.461 g	18.1 mi.	18,353.7	13.50v	16,395 min	30.30648	-89.40270	D Ave, Bay St Louis, MS
5:49:19 PM	On	17 mph	14 mph	15 mph W	-	0.237 g	0.192 g	18.5 mi.	18,354.1	13.59v	16,397 min	30.30491	-89.39950	Huron St, Bay St Louis, MS
5:51:19 PM	On	19 mph	14 mph	14 mph E	-	0.229 g	0.237 g	19.0 mi.	18,354.6	13.53v	16,399 min	30.30412	-89.39908	1411 Erie St, Waveland, MS
5:53:19 PM	On	20 mph	14 mph	17 mph NW	-	0.327 g	0.171 g	19.8 mi.	18,355.4	13.56v	16,401 min	30.30480	-89.40415	9048 Niagara St, Bay St Louis, MS
5:55:19 PM	On	20 mph	14 mph	12 mph W	-	0.576 g	0.531 g	20.1 mi.	18,355.7	13.53v	16,403 min	30.30923	-89.40786	Catalina St, Bay St Louis, MS
5:57:19 PM	On	19 mph	14 mph	14 mph E	-	0.159 g	0.318 g	20.5 mi.	18,356.1	13.50v	16,405 min	30.30486	-89.40663	4035 Volga St, Bay St Louis, MS
5:59:19 PM	On	37 mph	17 mph	16 mph E	-	0.780 g	0.339 g	21.1 mi.	18,356.7	13.56v	16,407 min	30.30119	-89.40364	219 Hibiscus St, Waveland, MS
6:01:19 PM	On	21 mph	14 mph	12 mph W	-	0.159 g	0.196 g	21.5 mi.	18,357.1	12.89v	16,409 min	30.30052	-89.40501	4009 Dogwood St, Bay St Louis, MS
6:03:19 PM	On	19 mph	13 mph	0 mph NE	35 mph	2.604 g	0.453 g	22.0 mi.	18,357.6	13.50v	16,411 min	30.30058	-89.39926	2139 Waveland Ave, Waveland, MS
6:05:19 PM	On	35 mph	31 mph	33 mph N	35 mph	1.098 g	0.057 g	23.0 mi.	18,358.6	13.56v	16,413 min	30.31293	-89.40689	10018 Kiln Waveland Cutoff Rd, Bay St Louis, MS
6:07:19 PM	On	33 mph	17 mph	17 mph N	-	0.257 g	0.229 g	23.6 mi.	18,359.2	13.53v	16,415 min	30.31637	-89.41253	11001 Jordan St, Bay St Louis, MS
6:09:19 PM	On	19 mph	11 mph	16 mph W	-	0.249 g	0.273 g	23.9 mi.	18,359.5	13.50v	16,417 min	30.31779	-89.41126	5040 Pearl St, Bay St Louis, MS
6:11:19 PM	On	17 mph	13 mph	8 mph E	-	0.331 g	0.212 g	24.5 mi.	18,360.1	13.59v	16,419 min	30.31645	-89.41535	5049 Yukon St, Bay St Louis, MS
6:13:19 PM	On	23 mph	14 mph	15 mph N	-	0.261 g	0.331 g	24.9 mi.	18,360.5	13.53v	16,421 min	30.31808	-89.41335	10088 Tigris St, Bay St Louis, MS
6:15:19 PM	On	18 mph	11 mph	16 mph W	-	0.882 g	0.461 g	25.3 mi.	18,360.9	13.47v	16,423 min	30.32043	-89.41561	5064 Glenn St, Bay St Louis, MS
6:17:19 PM	On	17 mph	13 mph	16 mph NW	-	0.261 g	0.294 g	25.7 mi.	18,361.3	13.35v	16,425 min	30.32253	-89.41901	5096 Debore St, Bay St Louis, MS
6:19:19 PM	On	20 mph	13 mph	18 mph SE	-	0.963 g	0.429 g	26.1 mi.	18,361.7	13.47v	16,427 min	30.32203	-89.41634	5035 Whitney St, Bay St Louis, MS
6:21:19	On	19 mph	7 mph	1 mph	-	1.584 g	0.384 g	26.4 mi.	18,362.0	13.53v	16,429	30.32039	-89.41321	10198 Tigris S

Attachment: Philip's Pest Control Weekly Report October 1-9 2021 (10088 : Spread Philip's Pest Control

PM	On	19 mph	7 mph	NE	-	1.384 g	0.384 g	26.4 mi.	18,382.0	13.33v	min	30.32039	-89.41321	MS
6:23:19 PM	On	43 mph	36 mph	35 mph NW	55 mph	0.318 g	0.078 g	27.5 mi.	18,363.1	13.50v	16,431 min	30.33271	-89.42652	MS-43, Bay St Louis, MS
6:25:19 PM	On	51 mph	45 mph	41 mph N	55 mph	0.069 g	0.057 g	29.0 mi.	18,364.6	13.53v	16,433 min	30.35353	-89.42210	MS-43, Bay St Louis, MS
6:27:19 PM	On	40 mph	8 mph	0 mph W	55 mph	0.229 g	0.461 g	29.6 mi.	18,365.2	13.53v	16,435 min	30.35504	-89.42280	12961 MS-603, Bay St Louis, MS
6:29:19 PM	On	0 mph	0 mph	0 mph W	55 mph	0.000 g	0.000 g	29.6 mi.	18,365.2	12.77v	16,437 min	30.35504	-89.42280	12961 MS-603, Bay St Louis, MS
6:29:30 PM	Off	0 mph	0 mph	0 mph W	55 mph	0.000 g	0.000 g	29.6 mi.	18,365.2	12.80v	16,437 min	30.35504	-89.42280	12961 MS-603, Bay St Louis, MS
7:14:06 PM	On	7 mph	0 mph	6 mph NE	55 mph	0.000 g	0.000 g	29.6 mi.	18,365.2	14.01v	16,437 min	30.35506	-89.42263	12961 MS-603, Bay St Louis, MS
7:16:05 PM	On	50 mph	20 mph	50 mph N	55 mph	1.188 g	0.441 g	30.3 mi.	18,365.9	13.47v	16,439 min	30.36113	-89.42432	13100 MS-43, Kiln, MS
7:18:05 PM	On	69 mph	61 mph	43 mph NW	55 mph	0.114 g	0.135 g	32.3 mi.	18,367.9	13.50v	16,441 min	30.38624	-89.44081	14862 MS-43, Kiln, MS
7:20:05 PM	On	46 mph	41 mph	42 mph NE	45 mph	0.094 g	0.102 g	33.7 mi.	18,369.3	13.50v	16,443 min	30.40405	-89.44570	16160 MS-43, Kiln, MS
7:22:05 PM	On	47 mph	38 mph	14 mph E	35 mph	0.204 g	0.306 g	35.0 mi.	18,370.6	13.35v	16,445 min	30.40672	-89.42755	Kiln-Delisle Rd, Kiln, MS
7:24:05 PM	On	42 mph	31 mph	32 mph NE	-	0.816 g	0.510 g	36.0 mi.	18,371.6	13.53v	16,447 min	30.41853	-89.42173	Old Joe Moran St, Kiln, MS
7:26:05 PM	On	40 mph	35 mph	36 mph N	-	0.510 g	0.396 g	37.1 mi.	18,372.7	13.50v	16,449 min	30.43438	-89.41702	Joe Moran Rd, Kiln, MS
7:28:05 PM	On	40 mph	13 mph	0 mph E	-	0.600 g	0.510 g	37.6 mi.	18,373.2	12.16v	16,451 min	30.43903	-89.41444	18403 Joe Moran Rd, Kiln, MS
7:28:16 PM	Off	0 mph	0 mph	0 mph E	-	0.000 g	0.000 g	37.6 mi.	18,373.2	12.55v	16,452 min	30.43903	-89.41444	18403 Joe Moran Rd, Kiln, MS

Tue Oct 5, 2021

Time	Ignition	In-Cab Alert	Max Speed	Avg Speed	Inst Speed	Speed Limit	Max Accel	Max Decel	Distance	Odometer	Voltage	Run Time	Latitude	Longitude	Location
7:32:45 AM			0 mph	0 mph	0 mph E	-	0.000 g	0.000 g	0.0 mi.	18,373.2	12.68v	16,452 min	30.43903	-89.41444	18403 Joe Moran Rd, Kiln, MS
7:32:44 PM			0 mph	0 mph	0 mph E	-	0.000 g	0.000 g	0.0 mi.	18,373.2	12.62v	16,452 min	30.43903	-89.41444	18403 Joe Moran Rd, Kiln, MS

Wed Oct 6, 2021

Time	Ignition	In-Cab Alert	Max Speed	Avg Speed	Inst Speed	Speed Limit	Max Accel	Max Decel	Distance	Odometer	Voltage	Run Time	Latitude	Longitude	Location
7:32:44 AM			0 mph	0 mph	0 mph E	-	0.000 g	0.000 g	0.0 mi.	18,373.2	12.59v	16,452 min	30.43903	-89.41444	18403 Joe Moran Rd, Kiln, MS
5:03:20 PM	On		0 mph	0 mph	0 mph E	-	0.000 g	0.000 g	0.0 mi.	18,373.2	14.01v	16,452 min	30.43903	-89.41444	18403 Joe Mor

Attachment: Philip's Pest Control Weekly Report October 1-9 2021 (10088 : Spread Philip's Pest Control

5:05:19 PM	On		4 mph	1 mph	0 mph N	-	1.335 g	0.416 g	0.1 mi.	18,373.3	12.40v	16,454 min	30.43916	-89.41454	18403 Joe Moran Rd, Kiln, MS
5:07:19 PM	On		0 mph	0 mph	0 mph W	-	0.000 g	0.000 g	0.1 mi.	18,373.3	12.52v	16,456 min	30.43917	-89.41456	18403 Joe Moran Rd, Kiln, MS
5:07:29 PM	Off		0 mph	0 mph	0 mph W	-	0.000 g	0.000 g	0.1 mi.	18,373.3	12.49v	16,456 min	30.43917	-89.41456	18403 Joe Moran Rd, Kiln, MS
5:11:12 PM	On		0 mph	0 mph	0 mph W	-	0.000 g	0.000 g	0.1 mi.	18,373.3	13.95v	16,456 min	30.43917	-89.41456	18403 Joe Moran Rd, Kiln, MS
5:13:11 PM	On		0 mph	0 mph	0 mph W	-	0.000 g	0.000 g	0.1 mi.	18,373.3	12.43v	16,458 min	30.43917	-89.41456	18403 Joe Moran Rd, Kiln, MS
5:13:21 PM	Off		0 mph	0 mph	0 mph W	-	0.000 g	0.000 g	0.1 mi.	18,373.3	12.40v	16,458 min	30.43917	-89.41456	18403 Joe Moran Rd, Kiln, MS
5:15:59 PM	On		2 mph	0 mph	0 mph W	-	0.000 g	0.000 g	0.1 mi.	18,373.3	14.23v	16,458 min	30.43917	-89.41456	18403 Joe Moran Rd, Kiln, MS
5:17:59 PM	On		2 mph	0 mph	0 mph W	-	0.000 g	0.000 g	0.1 mi.	18,373.3	13.59v	16,460 min	30.43917	-89.41456	18403 Joe Moran Rd, Kiln, MS
5:19:59 PM	On		5 mph	1 mph	0 mph S	-	0.600 g	0.518 g	0.1 mi.	18,373.3	12.37v	16,462 min	30.43906	-89.41453	18403 Joe Moran Rd, Kiln, MS
5:21:59 PM	On		0 mph	0 mph	0 mph S	-	0.000 g	0.000 g	0.1 mi.	18,373.3	12.34v	16,464 min	30.43906	-89.41453	18403 Joe Moran Rd, Kiln, MS
5:23:59 PM	On		0 mph	0 mph	0 mph S	-	0.000 g	0.000 g	0.1 mi.	18,373.3	12.43v	16,466 min	30.43906	-89.41453	18403 Joe Moran Rd, Kiln, MS
5:25:09 PM		Idling - OBD	0 mph	0 mph	0 mph S	-	0.000 g	0.000 g	0.1 mi.	18,373.3	12.34v	16,466 min	30.43906	-89.41453	18403 Joe Moran Rd, Kiln, MS
5:25:59 PM	On		0 mph	0 mph	0 mph S	-	0.000 g	0.000 g	0.1 mi.	18,373.3	12.34v	16,468 min	30.43906	-89.41453	18403 Joe Moran Rd, Kiln, MS
5:27:59 PM	On		9 mph	1 mph	0 mph SW	-	1.371 g	0.371 g	0.2 mi.	18,373.4	12.31v	16,470 min	30.43855	-89.41447	18403 Joe Moran Rd, Kiln, MS
5:29:59 PM	On		48 mph	18 mph	48 mph S	-	0.882 g	0.441 g	0.8 mi.	18,374.0	12.16v	16,472 min	30.43144	-89.41709	Joe Moran Rd, Kiln, MS
5:31:59 PM	On		48 mph	41 mph	37 mph S	-	0.249 g	0.371 g	2.1 mi.	18,375.3	12.16v	16,474 min	30.41244	-89.42268	16281 Old Joe Moran St, Kiln, MS
5:33:59 PM	On		41 mph	20 mph	41 mph W	35 mph	1.008 g	0.416 g	2.7 mi.	18,375.9	12.25v	16,476 min	30.40686	-89.42890	Kiln-Delisle Rd, Kiln, MS
5:35:59 PM	On		58 mph	40 mph	57 mph SW	45 mph	0.918 g	0.453 g	3.9 mi.	18,377.1	12.34v	16,478 min	30.40218	-89.44714	MS-43, Kiln, MS
5:37:59 PM	On		65 mph	46 mph	50 mph S	55 mph	0.110 g	0.461 g	5.5 mi.	18,378.7	12.28v	16,480 min	30.38244	-89.43893	MS-43, Kiln, MS
5:39:59 PM	On		68 mph	60 mph	40 mph S	55 mph	9.918 g	0.229 g	7.4 mi.	18,380.6	12.22v	16,482 min	30.35729	-89.42299	13099 MS-43, Bay St Louis, MS
5:41:58 PM	On		65 mph	60 mph	51 mph SE	55 mph	0.102 g	0.090 g	9.4 mi.	18,382.6	12.28v	16,484 min	30.32977	-89.42491	MS-43, Bay St Louis, MS
5:43:58 PM	On		63 mph	47 mph	45 mph SE	55 mph	0.147 g	0.196 g	11.0 mi.	18,384.2	12.31v	16,486 min	30.31535	-89.40477	10425 MS-603, Bay St Louis, MS
5:45:58	-				15 mph							16,488			

Attachment: Philip's Pest Control Weekly Report October 1-9 2021 (10088 : Spread Philip's Pest Control

PM	On	47 mph	18 mph	N	25 mph	0.927 g	0.429 g	11.6 mi.	18,384.8	12.10v	min	30.31464	-89.39617	Ave B, Bay St Louis, MS
5:47:58 PM	On	27 mph	11 mph	7 mph E	-	1.131 g	0.441 g	12.2 mi.	18,385.4	12.43v	16,490 min	30.31621	-89.39929	4217 4th St, Bay St Louis, MS
5:49:58 PM	On	12 mph	9 mph	11 mph E	-	1.245 g	0.473 g	12.5 mi.	18,385.7	13.44v	16,492 min	30.31623	-89.39384	4021 4th St, Bay St Louis, MS
5:51:58 PM	On	25 mph	12 mph	25 mph E	55 mph	1.155 g	0.771 g	13.0 mi.	18,386.2	12.25v	16,494 min	30.31338	-89.39589	10097 MS-43, Bay St Louis, MS
5:53:58 PM	On	58 mph	44 mph	46 mph W	45 mph	0.331 g	0.151 g	13.3 mi.	18,386.5	12.25v	16,496 min	30.30434	-89.38364	456 US-90, Waveland, MS
5:55:58 PM	On	55 mph	49 mph	55 mph W	55 mph	0.057 g	0.102 g	15.0 mi.	18,388.2	12.31v	16,498 min	30.29885	-89.40996	4298 US-90, Bay St Louis, MS
5:57:58 PM	On	65 mph	64 mph	65 mph W	65 mph	0.069 g	0.037 g	17.1 mi.	18,390.3	12.31v	16,500 min	30.29998	-89.44577	7042 US-90, Bay St Louis, MS
5:59:58 PM	On	65 mph	65 mph	63 mph W	65 mph	0.057 g	0.069 g	19.2 mi.	18,392.4	12.13v	16,502 min	30.30114	-89.48208	US-90, Bay St Louis, MS
6:01:58 PM	On	63 mph	28 mph	25 mph S	-	0.939 g	0.461 g	20.2 mi.	18,393.4	12.31v	16,504 min	30.29240	-89.48171	Oak St, Bay St Louis, MS
6:03:58 PM	On	28 mph	16 mph	13 mph S	-	0.135 g	0.204 g	20.7 mi.	18,393.9	12.25v	16,506 min	30.28443	-89.48171	9021 Oak St, Bay St Louis, MS
6:05:58 PM	On	13 mph	9 mph	12 mph N	-	0.780 g	0.510 g	22.0 mi.	18,395.2	12.92v	16,508 min	30.28713	-89.48169	9120 Oak St, Bay St Louis, MS
6:07:58 PM	On	36 mph	23 mph	32 mph N	-	0.180 g	0.057 g	23.0 mi.	18,396.2	13.53v	16,510 min	30.29814	-89.48174	Oak St, Bay St Louis, MS
6:09:58 PM	On	65 mph	45 mph	65 mph E	65 mph	0.971 g	0.461 g	23.5 mi.	18,396.7	13.56v	16,512 min	30.30015	-89.45965	US-90, Bay St Louis, MS
6:11:58 PM	On	68 mph	66 mph	64 mph E	65 mph	0.045 g	0.045 g	25.7 mi.	18,398.9	13.56v	16,514 min	30.29898	-89.42271	US-90, Bay St Louis, MS
6:13:58 PM	On	64 mph	45 mph	0 mph E	30 mph	0.127 g	0.339 g	27.2 mi.	18,400.4	13.50v	16,516 min	30.29951	-89.39771	2101 Waveland Ave, Waveland, MS
6:15:58 PM	On	35 mph	14 mph	35 mph NW	35 mph	1.008 g	0.012 g	27.6 mi.	18,400.8	13.47v	16,518 min	30.30365	-89.40401	2326 Waveland Ave, Waveland, MS
6:17:58 PM	On	35 mph	29 mph	0 mph NE	35 mph	0.069 g	0.339 g	28.6 mi.	18,401.8	13.44v	16,520 min	30.31648	-89.40692	10198 Kiln Waveland Cutoff Rd, Bay St Louis, MS
6:19:58 PM	On	62 mph	42 mph	59 mph NW	55 mph	0.939 g	0.045 g	30.0 mi.	18,403.2	13.59v	16,522 min	30.32962	-89.42456	11262 MS-43, Bay St Louis, MS
6:21:58 PM	On	60 mph	60 mph	57 mph N	55 mph	0.069 g	0.216 g	32.0 mi.	18,405.2	13.44v	16,524 min	30.35692	-89.42268	MS-43, Bay St Louis, MS
6:23:58 PM	On	67 mph	48 mph	48 mph E	-	0.351 g	0.331 g	33.6 mi.	18,406.8	13.53v	16,526 min	30.37114	-89.42103	Nicola Rd, Kiln, MS
6:25:58 PM	On	48 mph	33 mph	17 mph E	-	0.261 g	0.331 g	35.7 mi.	18,408.9	13.50v	16,528 min	30.37700	-89.40942	1855 Nicola Rd, Kiln, MS
6:27:58 PM	On	17 mph	11 mph	8 mph S	-	0.869 g	0.384 g	36.0 mi.	18,409.2	13.50v	16,530 min	30.37580	-89.40677	4065 Road 550 Rd, Kiln, MS
6:29:58 PM	On	10 mph	2 mph	0 mph NE	-	0.645 g	0.543 g	36.1 mi.	18,409.3	13.59v	16,532 min	30.37549	-89.40689	4067 Road 55

Attachment: Philip's Pest Control Weekly Report October 1-9 2021 (10088 : Spread Philip's Pest Control

6:31:58 PM	On		0 mph	0 mph	0 mph NE	-	0.000 g	0.000 g	36.1 mi.	18,409.3	13.56v	16,534 min	30.37549	-89.40689	4067 Road 550 Rd, Kiln, MS
6:33:58 PM	On		0 mph	0 mph	0 mph NE	-	0.000 g	0.000 g	36.1 mi.	18,409.3	13.53v	16,536 min	30.37549	-89.40689	4067 Road 550 Rd, Kiln, MS
6:34:46 PM		Idling - OBD	0 mph	0 mph	0 mph NE	-	0.000 g	0.000 g	36.1 mi.	18,409.3	13.53v	16,536 min	30.37549	-89.40689	4067 Road 550 Rd, Kiln, MS
6:35:58 PM	On		0 mph	0 mph	0 mph NE	-	0.000 g	0.000 g	36.1 mi.	18,409.3	13.50v	16,538 min	30.37549	-89.40689	4067 Road 550 Rd, Kiln, MS
6:37:58 PM	On		0 mph	0 mph	0 mph NE	-	0.000 g	0.000 g	36.1 mi.	18,409.3	13.59v	16,540 min	30.37549	-89.40689	4067 Road 550 Rd, Kiln, MS
6:39:46 PM		Idling - OBD	0 mph	0 mph	0 mph NE	-	0.000 g	0.000 g	36.2 mi.	18,409.4	13.53v	16,540 min	30.37549	-89.40689	4067 Road 550 Rd, Kiln, MS
6:39:58 PM	On		0 mph	0 mph	0 mph NE	-	0.000 g	0.000 g	36.2 mi.	18,409.4	13.53v	16,542 min	30.37549	-89.40689	4067 Road 550 Rd, Kiln, MS
6:41:58 PM	On		0 mph	0 mph	0 mph NE	-	0.000 g	0.000 g	36.2 mi.	18,409.4	13.56v	16,544 min	30.37549	-89.40689	4067 Road 550 Rd, Kiln, MS
6:43:58 PM	On		0 mph	0 mph	0 mph NE	-	0.000 g	0.000 g	36.2 mi.	18,409.4	13.62v	16,546 min	30.37549	-89.40689	4067 Road 550 Rd, Kiln, MS
6:44:46 PM		Idling - OBD	0 mph	0 mph	0 mph NE	-	0.000 g	0.000 g	36.2 mi.	18,409.4	13.56v	16,546 min	30.37549	-89.40689	4067 Road 550 Rd, Kiln, MS
6:45:58 PM	On		0 mph	0 mph	0 mph NE	-	0.000 g	0.000 g	36.2 mi.	18,409.4	13.59v	16,548 min	30.37549	-89.40689	4067 Road 550 Rd, Kiln, MS
6:47:58 PM	On		0 mph	0 mph	0 mph NE	-	0.000 g	0.000 g	36.2 mi.	18,409.4	13.44v	16,550 min	30.37549	-89.40689	4067 Road 550 Rd, Kiln, MS
6:49:58 PM	On		15 mph	6 mph	15 mph W	-	0.600 g	0.082 g	36.4 mi.	18,409.6	13.50v	16,552 min	30.37699	-89.40925	48 Nicola Rd, Kiln, MS
6:51:58 PM	On		50 mph	32 mph	50 mph W	-	0.273 g	0.282 g	37.4 mi.	18,410.6	13.59v	16,554 min	30.37116	-89.42034	Nicola Rd, Kiln, MS
6:53:58 PM	On		50 mph	37 mph	47 mph NW	55 mph	0.894 g	0.327 g	38.0 mi.	18,411.2	13.47v	16,556 min	30.37835	-89.43704	MS-43, Kiln, MS
6:55:58 PM	On		50 mph	23 mph	14 mph NE	-	1.073 g	0.547 g	39.1 mi.	18,412.3	13.53v	16,558 min	30.38111	-89.44277	6059 Cypress Dr, Kiln, MS
6:57:58 PM	On		16 mph	12 mph	4 mph SW	-	0.780 g	0.351 g	39.8 mi.	18,413.0	13.53v	16,560 min	30.38000	-89.44313	Dogwood Dr, Kiln, MS
6:59:58 PM	On		14 mph	12 mph	10 mph SW	-	0.612 g	0.518 g	40.0 mi.	18,413.2	13.41v	16,562 min	30.37975	-89.43961	6020 Pine Tree Dr, Kiln, MS
7:01:58 PM	On		15 mph	11 mph	12 mph NE	-	2.094 g	0.473 g	40.4 mi.	18,413.6	13.50v	16,564 min	30.37812	-89.44117	6005 Youpon Dr, Kiln, MS
7:03:58 PM	On		20 mph	14 mph	12 mph NW	-	0.249 g	0.282 g	40.8 mi.	18,414.0	12.19v	16,566 min	30.38328	-89.44166	Road 419, Kiln, MS
7:05:58 PM	On		16 mph	7 mph	0 mph E	55 mph	0.237 g	0.416 g	41.1 mi.	18,414.3	13.47v	16,568 min	30.38585	-89.44078	14839 MS-43, Kiln, MS
7:07:58 PM	On		62 mph	31 mph	62 mph SE	55 mph	0.963 g	0.037 g	42.1 mi.	18,415.3	13.56v	16,570 min	30.37287	-89.43223	MS-43, Kiln, MS

Attachment: Philip's Pest Control Weekly Report October 1-9 2021 (10088 : Spread Philip's Pest Control

7:09:58 PM	On		62 mph	58 mph	58 mph S	55 mph	0.037 g	0.069 g	44.0 mi.	18,417.2	13.50v	16,572 min	30.34758	-89.42492	MS-43, Bay St Louis, MS
7:11:58 PM	On		65 mph	59 mph	65 mph SE	65 mph	0.090 g	0.024 g	46.0 mi.	18,419.2	13.56v	16,574 min	30.32291	-89.41717	MS-43, Bay St Louis, MS
7:13:58 PM	On		65 mph	60 mph	58 mph E	55 mph	0.069 g	0.229 g	48.3 mi.	18,421.5	13.62v	16,576 min	30.31203	-89.38699	9383 MS-43, Bay St Louis, MS
7:15:58 PM	On		58 mph	28 mph	4 mph W	45 mph	0.261 g	0.433 g	48.9 mi.	18,422.1	13.38v	16,578 min	30.30499	-89.37964	US-90, Waveland, MS
7:17:58 PM	On		4 mph	0 mph	0 mph W	45 mph	0.000 g	0.441 g	48.9 mi.	18,422.1	13.56v	16,580 min	30.30499	-89.37964	405 US-90, Waveland, MS
7:19:58 PM	On		0 mph	0 mph	0 mph W	45 mph	0.000 g	0.000 g	48.9 mi.	18,422.1	13.62v	16,582 min	30.30499	-89.37964	405 US-90, Waveland, MS
7:21:10 PM		Idling - OBD	0 mph	0 mph	0 mph W	45 mph	0.000 g	0.000 g	48.9 mi.	18,422.1	13.59v	16,582 min	30.30499	-89.37964	405 US-90, Waveland, MS
7:21:58 PM	On		0 mph	0 mph	0 mph W	45 mph	0.000 g	0.000 g	48.9 mi.	18,422.1	13.44v	16,584 min	30.30499	-89.37964	405 US-90, Waveland, MS
7:23:58 PM	On		0 mph	0 mph	0 mph W	45 mph	0.000 g	0.000 g	48.9 mi.	18,422.1	13.53v	16,586 min	30.30499	-89.37964	405 US-90, Waveland, MS
7:25:58 PM	On		0 mph	0 mph	0 mph W	45 mph	0.000 g	0.000 g	48.9 mi.	18,422.1	13.56v	16,588 min	30.30499	-89.37964	405 US-90, Waveland, MS
7:26:10 PM		Idling - OBD	0 mph	0 mph	0 mph W	45 mph	0.000 g	0.000 g	48.9 mi.	18,422.1	13.47v	16,588 min	30.30499	-89.37964	405 US-90, Waveland, MS
7:27:58 PM	On		0 mph	0 mph	0 mph W	45 mph	0.000 g	0.000 g	49.2 mi.	18,422.4	13.62v	16,590 min	30.30499	-89.37964	405 US-90, Waveland, MS
7:29:58 PM	On		0 mph	0 mph	0 mph W	45 mph	0.000 g	0.000 g	49.2 mi.	18,422.4	13.53v	16,592 min	30.30499	-89.37964	405 US-90, Waveland, MS
7:31:10 PM		Idling - OBD	0 mph	0 mph	0 mph W	45 mph	0.000 g	0.000 g	49.2 mi.	18,422.4	13.53v	16,592 min	30.30499	-89.37964	405 US-90, Waveland, MS
7:31:58 PM	On		0 mph	0 mph	0 mph W	45 mph	0.000 g	0.000 g	49.2 mi.	18,422.4	13.59v	16,594 min	30.30499	-89.37964	405 US-90, Waveland, MS
7:33:58 PM	On		0 mph	0 mph	0 mph W	45 mph	0.000 g	0.000 g	49.2 mi.	18,422.4	12.71v	16,596 min	30.30499	-89.37964	405 US-90, Waveland, MS
7:34:09 PM	Off		0 mph	0 mph	0 mph W	45 mph	0.000 g	0.000 g	49.2 mi.	18,422.4	12.65v	16,596 min	30.30499	-89.37964	405 US-90, Waveland, MS
7:55:29 PM	On		0 mph	0 mph	0 mph W	45 mph	0.000 g	0.000 g	49.2 mi.	18,422.4	13.80v	16,596 min	30.30499	-89.37964	405 US-90, Waveland, MS
7:57:28 PM	On		11 mph	1 mph	0 mph NW	45 mph	1.335 g	0.396 g	49.3 mi.	18,422.5	13.41v	16,598 min	30.30543	-89.37983	405 US-90, Waveland, MS
7:59:28 PM	On		49 mph	7 mph	49 mph NW	30 mph	1.167 g	0.257 g	49.5 mi.	18,422.7	13.53v	16,600 min	30.30768	-89.38018	9048 MS-43, Waveland, MS
8:01:28 PM	On		68 mph	53 mph	24 mph NW	55 mph	0.273 g	0.298 g	49.8 mi.	18,423.0	13.50v	16,602 min	30.31681	-89.40684	MS-43, Bay St Louis, MS
8:03:28 PM	On		68 mph	62 mph	62 mph N	55 mph	0.147 g	0.102 g	51.9 mi.	18,425.1	13.56v	16,604 min	30.33850	-89.42826	11432 MS-43, Bay St Louis, MS
8:05:28 PM	On		65 mph	51 mph	53 mph N	55 mph	0.237 g	0.261 g	53.5 mi.	18,426.7	13.56v	16,606 min	30.36162	-89.42455	13116 MS-

Attachment: Philip's Pest Control Weekly Report October 1-9 2021 (10088 : Spread Philip's Pest Control

PM				N						min			
8:07:28 PM	On	60 mph	23 mph	0 mph N	55 mph	0.849 g	0.486 g	54.3 mi.	18,427.5	13.53v	16,608 min	30.37115	-89.42969	13498 MS-43, Kiln, MS
8:09:28 PM	On	0 mph	0 mph	0 mph N	55 mph	0.000 g	0.000 g	54.3 mi.	18,427.5	13.59v	16,610 min	30.37115	-89.42969	13498 MS-43, Kiln, MS
8:11:28 PM	On	58 mph	33 mph	58 mph N	55 mph	0.963 g	0.192 g	55.4 mi.	18,428.6	13.56v	16,612 min	30.38414	-89.43964	14540 MS-43, Kiln, MS
8:13:28 PM	On	58 mph	22 mph	12 mph E	-	0.196 g	0.253 g	56.1 mi.	18,429.3	13.47v	16,614 min	30.39327	-89.44142	6315 Pontiac Dr, Kiln, MS
8:15:28 PM	On	13 mph	11 mph	11 mph NE	-	0.135 g	0.090 g	58.0 mi.	18,431.2	13.56v	16,616 min	30.39198	-89.43704	6105 Pontiac Dr, Kiln, MS
8:17:28 PM	On	14 mph	10 mph	11 mph SW	-	1.959 g	0.269 g	58.3 mi.	18,431.5	13.53v	16,618 min	30.39216	-89.43686	6098 Pontiac Dr, Kiln, MS
8:19:28 PM	On	12 mph	10 mph	12 mph W	-	0.180 g	0.159 g	58.7 mi.	18,431.9	13.47v	16,620 min	30.39336	-89.44085	6278 Pontiac Dr, Kiln, MS
8:21:28 PM	On	34 mph	14 mph	12 mph E	-	0.286 g	0.204 g	59.1 mi.	18,432.3	13.50v	16,622 min	30.39444	-89.44396	6093 Apache Dr, Kiln, MS
8:23:28 PM	On	16 mph	12 mph	14 mph E	-	0.184 g	0.204 g	59.5 mi.	18,432.7	13.38v	16,624 min	30.39739	-89.44091	6451 Shawnee St, Kiln, MS
8:25:28 PM	On	16 mph	12 mph	14 mph NE	-	0.249 g	0.216 g	59.9 mi.	18,433.1	13.53v	16,626 min	30.39458	-89.43670	6229 Shawnee St, Kiln, MS
8:27:28 PM	On	16 mph	12 mph	11 mph SE	-	0.159 g	0.127 g	60.3 mi.	18,433.5	13.53v	16,628 min	30.39576	-89.43309	Piute Dr, Kiln, MS
8:29:28 PM	On	16 mph	14 mph	14 mph N	-	0.384 g	0.159 g	60.8 mi.	18,434.0	13.56v	16,630 min	30.39508	-89.43899	6340 Shawnee St, Kiln, MS
8:31:28 PM	On	14 mph	11 mph	12 mph W	-	0.159 g	0.110 g	61.2 mi.	18,434.4	13.56v	16,632 min	30.39597	-89.43717	6066 Kiowa St, Kiln, MS
8:33:28 PM	On	16 mph	8 mph	0 mph E	-	0.139 g	0.351 g	61.4 mi.	18,434.6	13.56v	16,634 min	30.39634	-89.43972	6172 Comanche St, Kiln, MS
8:35:28 PM	On	12 mph	3 mph	12 mph N	-	1.812 g	0.110 g	61.5 mi.	18,434.7	13.47v	16,636 min	30.39703	-89.43865	15006 Ponotoc Dr, Kiln, MS
8:37:28 PM	On	16 mph	13 mph	6 mph N	-	0.224 g	0.273 g	61.9 mi.	18,435.1	13.44v	16,638 min	30.39752	-89.43482	15253 Ponotoc Dr, Kiln, MS
8:39:28 PM	On	18 mph	15 mph	13 mph S	-	0.224 g	0.286 g	62.4 mi.	18,435.6	13.59v	16,640 min	30.39568	-89.44120	15006 Pawnee Pl, Kiln, MS
8:41:28 PM	On	16 mph	11 mph	16 mph W	-	1.359 g	0.531 g	62.8 mi.	18,436.0	13.50v	16,642 min	30.39561	-89.44327	7066 Comanche St, Kiln, MS
8:43:28 PM	On	48 mph	31 mph	15 mph N	-	0.318 g	0.249 g	63.8 mi.	18,437.0	13.56v	16,644 min	30.40598	-89.44384	Fire Department Rd, Kiln, MS
8:45:28 PM	On	40 mph	14 mph	40 mph NW	-	1.041 g	0.441 g	64.3 mi.	18,437.5	13.53v	16,646 min	30.41289	-89.44463	Kiln-Picayune Rd, Kiln, MS
8:47:28 PM	On	60 mph	20 mph	9 mph S	-	0.282 g	0.376 g	65.1 mi.	18,438.3	13.31v	16,648 min	30.41422	-89.45083	Road 420, Kiln, MS
8:49:28 PM	On	18 mph	10 mph	18 mph N	-	0.906 g	0.441 g	65.5 mi.	18,438.7	13.50v	16,650 min	30.41580	-89.44966	Road 420, Kiln, MS

Attachment: Philip's Pest Control Weekly Report October 1-9 2021 (10088 : Spread Philip's Pest Control

8:51:28 PM	On	23 mph	16 mph	14 mph N	-	0.147 g	0.135 g	66.0 mi.	18,439.2	13.53v	16,652 min	30.41822	-89.45603	17187 Road 424, Kiln, MS
8:53:28 PM	On	15 mph	9 mph	6 mph NW	-	0.869 g	0.429 g	66.3 mi.	18,439.5	13.50v	16,654 min	30.41531	-89.45613	17040 Road 424, Kiln, MS
8:55:28 PM	On	20 mph	16 mph	12 mph N	-	0.204 g	0.237 g	66.8 mi.	18,440.0	13.53v	16,656 min	30.41697	-89.44900	Gustine Rd, Kiln, MS
8:57:28 PM	On	44 mph	22 mph	17 mph N	-	0.722 g	0.473 g	67.5 mi.	18,440.7	13.53v	16,658 min	30.42515	-89.45397	17118 Kiln Acres Dr, Kiln, MS
8:59:28 PM	On	17 mph	13 mph	12 mph S	-	0.714 g	0.282 g	68.0 mi.	18,441.2	13.53v	16,660 min	30.42349	-89.45426	17063 Kiln Acres Dr, Kiln, MS
9:01:28 PM	On	27 mph	8 mph	17 mph N	-	0.759 g	0.306 g	68.2 mi.	18,441.4	13.53v	16,662 min	30.42321	-89.45605	Bobinger Rd, Kiln, MS
9:03:28 PM	On	22 mph	17 mph	19 mph N	-	0.204 g	0.388 g	68.8 mi.	18,442.0	13.50v	16,664 min	30.43180	-89.45600	Bobinger Rd, Kiln, MS
9:05:28 PM	On	20 mph	12 mph	14 mph S	-	0.633 g	0.416 g	69.2 mi.	18,442.4	13.53v	16,666 min	30.42700	-89.45605	Bobinger Rd, Kiln, MS
9:07:28 PM	On	46 mph	25 mph	45 mph SE	-	0.229 g	0.159 g	70.0 mi.	18,443.2	13.53v	16,668 min	30.41804	-89.44903	Kiln-Picayune Rd, Kiln, MS
9:09:28 PM	On	47 mph	35 mph	34 mph SW	45 mph	0.400 g	0.216 g	71.2 mi.	18,444.4	13.56v	16,670 min	30.40777	-89.43613	16551 MS-43, Kiln, MS
9:11:28 PM	On	60 mph	49 mph	58 mph SE	55 mph	0.127 g	0.102 g	72.8 mi.	18,446.0	13.50v	16,672 min	30.39143	-89.44398	15295 MS-43, Kiln, MS
9:13:28 PM	On	66 mph	50 mph	0 mph E	55 mph	0.151 g	0.384 g	74.5 mi.	18,447.7	13.50v	16,674 min	30.37080	-89.43006	13498 MS-43, Kiln, MS
9:15:28 PM	On	14 mph	1 mph	0 mph N	55 mph	1.596 g	0.453 g	74.7 mi.	18,447.9	13.56v	16,676 min	30.37118	-89.42967	13498 MS-43, Kiln, MS
9:17:28 PM	On	0 mph	0 mph	0 mph N	55 mph	0.000 g	0.000 g	74.7 mi.	18,447.9	13.56v	16,678 min	30.37118	-89.42967	13498 MS-43, Kiln, MS
9:18:59 PM	Off	0 mph	0 mph	0 mph N	55 mph	0.000 g	0.000 g	74.7 mi.	18,447.9	12.71v	16,680 min	30.37118	-89.42967	13498 MS-43, Kiln, MS
9:25:57 PM	On	3 mph	0 mph	3 mph E	-	0.000 g	0.000 g	74.7 mi.	18,447.9	13.65v	16,680 min	30.37111	-89.42952	Nicola Rd, Kiln, MS
9:27:57 PM	On	60 mph	21 mph	58 mph NW	55 mph	1.437 g	0.192 g	75.9 mi.	18,449.1	13.53v	16,682 min	30.38548	-89.44037	14776 MS-43, Kiln, MS
9:29:57 PM	On	62 mph	55 mph	54 mph E	45 mph	0.090 g	0.094 g	77.8 mi.	18,451.0	13.56v	16,684 min	30.40651	-89.44023	16406 MS-43, Kiln, MS
9:31:57 PM	On	55 mph	36 mph	32 mph E	-	0.294 g	0.282 g	79.0 mi.	18,452.2	13.56v	16,686 min	30.41061	-89.42622	Old Joe Moran St, Kiln, MS
9:33:57 PM	On	44 mph	38 mph	37 mph NE	-	0.204 g	0.196 g	80.2 mi.	18,453.4	13.56v	16,688 min	30.42647	-89.41953	Joe Moran Rd, Kiln, MS
9:35:57 PM	On	47 mph	30 mph	9 mph N	-	0.690 g	0.453 g	81.3 mi.	18,454.5	13.50v	16,690 min	30.43876	-89.41456	Joe Moran Rd, Kiln, MS
9:37:57 PM	On	9 mph	1 mph	0 mph E	-	0.053 g	0.384 g	81.4 mi.	18,454.6	12.71v	16,692 min	30.43905	-89.41453	18403 Joe Moran Rd, Kiln, MS
9:38:07	Off	0 mph	0 mph	0 mph E	-	0.000 g	0.000 g	81.4 mi.	18,454.6	12.68v	16,692	30.43905	-89.41453	18403 Joe Mo

Attachment: Philip's Pest Control Weekly Report October 1-9 2021 (10088 : Spread Philip's Pest Control

PM ... min

Thu Oct 7, 2021

Time	Ignition	In-Cab Alert	Max Speed	Avg Speed	Inst Speed	Speed Limit	Max Accel	Max Decel	Distance	Odometer	Voltage	Run Time	Latitude	Longitude	Location
9:42:37 AM			0 mph	0 mph	0 mph E	-	0.000 g	0.000 g	0.0 mi.	18,454.6	12.71v	16,692 min	30.43905	-89.41453	18403 Joe Moran Rd, Kiln, MS
4:31:16 PM	On		1 mph	0 mph	1 mph E	-	0.000 g	0.000 g	0.0 mi.	18,454.6	13.80v	16,692 min	30.43905	-89.41453	Joe Moran Rd, Kiln, MS
4:33:14 PM	On		0 mph	0 mph	0 mph E	-	0.000 g	0.000 g	0.0 mi.	18,454.6	12.19v	16,694 min	30.43905	-89.41453	18403 Joe Moran Rd, Kiln, MS
4:33:24 PM	Off		0 mph	0 mph	0 mph E	-	0.000 g	0.000 g	0.0 mi.	18,454.6	12.16v	16,694 min	30.43905	-89.41453	18403 Joe Moran Rd, Kiln, MS
4:35:17 PM	On		2 mph	0 mph	2 mph SE	-	0.000 g	0.000 g	0.0 mi.	18,454.6	14.14v	16,694 min	30.43916	-89.41445	Joe Moran Rd, Kiln, MS
4:37:16 PM	On		4 mph	0 mph	0 mph S	-	0.767 g	0.416 g	0.0 mi.	18,454.6	12.28v	16,696 min	30.43914	-89.41456	18403 Joe Moran Rd, Kiln, MS
4:39:16 PM	On		9 mph	2 mph	6 mph SW	-	1.257 g	0.339 g	0.0 mi.	18,454.6	12.37v	16,698 min	30.43810	-89.41464	Joe Moran Rd, Kiln, MS
4:41:16 PM	On		38 mph	31 mph	37 mph SW	-	0.339 g	0.167 g	1.1 mi.	18,455.7	12.28v	16,700 min	30.42520	-89.42026	Joe Moran Rd, Kiln, MS
4:43:16 PM	On		40 mph	35 mph	34 mph W	-	0.102 g	0.184 g	2.2 mi.	18,456.8	12.28v	16,702 min	30.41065	-89.42625	Old Joe Moran St, Kiln, MS
4:45:16 PM	On		41 mph	24 mph	0 mph NE	35 mph	0.273 g	0.441 g	3.0 mi.	18,457.6	12.19v	16,704 min	30.40921	-89.43471	6510 Kiln-Delisle Rd, Kiln, MS
4:47:16 PM	On		4 mph	0 mph	0 mph W	35 mph	0.702 g	0.498 g	3.1 mi.	18,457.7	12.28v	16,706 min	30.40930	-89.43478	6534 Kiln-Delisle Rd, Kiln, MS
4:49:16 PM	On		2 mph	0 mph	0 mph W	35 mph	0.588 g	0.543 g	3.1 mi.	18,457.7	12.31v	16,708 min	30.40933	-89.43483	6548 Kiln-Delisle Rd, Kiln, MS
4:51:16 PM	On		40 mph	5 mph	40 mph SW	45 mph	1.224 g	0.359 g	3.1 mi.	18,457.7	12.34v	16,710 min	30.40782	-89.43603	16555 MS-43, Kiln, MS
4:53:16 PM	On		58 mph	52 mph	50 mph SE	55 mph	0.078 g	0.127 g	4.8 mi.	18,459.4	12.28v	16,712 min	30.39051	-89.44349	15263 MS-43, Kiln, MS
4:55:16 PM	On		65 mph	53 mph	65 mph SE	65 mph	0.094 g	0.090 g	6.7 mi.	18,461.3	12.31v	16,714 min	30.36888	-89.42843	MS-43, Kiln, MS
4:57:16 PM	On		65 mph	60 mph	61 mph S	55 mph	0.069 g	0.159 g	7.4 mi.	18,462.0	12.31v	16,716 min	30.34179	-89.42759	MS-43, Bay St Louis, MS
4:59:16 PM	On		62 mph	56 mph	12 mph NW	-	0.082 g	0.306 g	9.3 mi.	18,463.9	12.25v	16,718 min	30.32028	-89.41353	5008 Whitney St, Bay St Louis, MS
5:01:16 PM	On		29 mph	19 mph	16 mph W	-	0.282 g	0.376 g	9.9 mi.	18,464.5	12.13v	16,720 min	30.31849	-89.41554	5098 Amu St, Bay St Louis, MS
5:03:16 PM	On		30 mph	22 mph	26 mph W	-	0.735 g	0.408 g	10.7 mi.	18,465.3	12.31v	16,722 min	30.31208	-89.41728	5118 Trout St, Bay St Louis, MS
5:05:16 PM	On		29 mph	19 mph	0 mph W	-	0.216 g	0.327 g	11.3 mi.	18,465.9	12.37v	16,724 min	30.31603	-89.42242	5027 Cedar Dr, Bay St Louis, MS

Attachment: Philip's Pest Control Weekly Report October 1-9 2021 (10088 : Spread Philip's Pest Control

5:07:16 PM	On		0 mph	0 mph	0 mph W	-	0.000 g	0.000 g	11.3 mi.	18,465.9	12.34v	16,726 min	30.31603	-89.42242	5027 Cedar Dr, Bay St Louis, MS
5:09:16 PM	On		0 mph	0 mph	0 mph W	-	0.000 g	0.000 g	12.6 mi.	18,467.2	12.37v	16,728 min	30.31603	-89.42242	5027 Cedar Dr, Bay St Louis, MS
5:10:20 PM		Idling - OBD	0 mph	0 mph	0 mph W	-	0.000 g	0.000 g	12.6 mi.	18,467.2	12.31v	16,728 min	30.31603	-89.42242	5027 Cedar Dr, Bay St Louis, MS
5:11:16 PM	On		0 mph	0 mph	0 mph W	-	0.000 g	0.000 g	12.6 mi.	18,467.2	12.31v	16,730 min	30.31603	-89.42242	5027 Cedar Dr, Bay St Louis, MS
5:13:16 PM	On		0 mph	0 mph	0 mph NW	-	0.000 g	0.000 g	12.6 mi.	18,467.2	12.31v	16,732 min	30.31606	-89.42244	5027 Cedar Dr, Bay St Louis, MS
5:15:16 PM	On		0 mph	0 mph	0 mph NW	-	0.000 g	0.000 g	12.6 mi.	18,467.2	12.31v	16,734 min	30.31606	-89.42244	5027 Cedar Dr, Bay St Louis, MS
5:15:20 PM		Idling - OBD	0 mph	0 mph	0 mph NW	-	0.000 g	0.000 g	12.6 mi.	18,467.2	12.31v	16,734 min	30.31606	-89.42244	5027 Cedar Dr, Bay St Louis, MS
5:17:16 PM	On		0 mph	0 mph	0 mph NW	-	0.000 g	0.000 g	12.6 mi.	18,467.2	12.34v	16,736 min	30.31606	-89.42244	5027 Cedar Dr, Bay St Louis, MS
5:19:16 PM	On		0 mph	0 mph	0 mph NW	-	0.000 g	0.000 g	12.6 mi.	18,467.2	12.34v	16,738 min	30.31606	-89.42244	5027 Cedar Dr, Bay St Louis, MS
5:20:20 PM		Idling - OBD	0 mph	0 mph	0 mph NW	-	0.000 g	0.000 g	12.6 mi.	18,467.2	12.34v	16,738 min	30.31606	-89.42244	5027 Cedar Dr, Bay St Louis, MS
5:21:16 PM	On		0 mph	0 mph	0 mph NW	-	0.000 g	0.000 g	12.6 mi.	18,467.2	13.59v	16,740 min	30.31606	-89.42244	5027 Cedar Dr, Bay St Louis, MS
5:23:16 PM	On		0 mph	0 mph	0 mph NW	-	0.000 g	0.000 g	12.6 mi.	18,467.2	13.56v	16,742 min	30.31606	-89.42244	5027 Cedar Dr, Bay St Louis, MS
5:25:16 PM	On		0 mph	0 mph	0 mph NW	-	0.000 g	0.000 g	12.6 mi.	18,467.2	13.53v	16,744 min	30.31606	-89.42244	5027 Cedar Dr, Bay St Louis, MS
5:27:16 PM	On		0 mph	0 mph	0 mph NW	-	0.000 g	0.000 g	12.6 mi.	18,467.2	12.31v	16,746 min	30.31606	-89.42244	5027 Cedar Dr, Bay St Louis, MS
5:29:16 PM	On		0 mph	0 mph	0 mph NW	-	0.000 g	0.000 g	12.6 mi.	18,467.2	12.28v	16,748 min	30.31606	-89.42244	5027 Cedar Dr, Bay St Louis, MS
5:31:16 PM	On		0 mph	0 mph	0 mph NW	-	0.000 g	0.000 g	12.6 mi.	18,467.2	13.53v	16,750 min	30.31606	-89.42244	5027 Cedar Dr, Bay St Louis, MS
5:33:16 PM	On		12 mph	2 mph	11 mph W	-	1.608 g	0.057 g	12.7 mi.	18,467.3	13.35v	16,752 min	30.31604	-89.42402	5086 Cedar Dr, Bay St Louis, MS
5:35:16 PM	On		29 mph	5 mph	29 mph S	-	0.767 g	0.518 g	12.9 mi.	18,467.5	13.38v	16,754 min	30.31513	-89.42553	10149 Walnut Dr, Bay St Louis, MS
5:37:16 PM	On		40 mph	30 mph	26 mph N	-	0.722 g	0.441 g	13.9 mi.	18,468.5	13.41v	16,756 min	30.31286	-89.41307	River Dr, Bay St Louis, MS
5:39:16 PM	On		35 mph	15 mph	0 mph E	-	0.796 g	0.420 g	14.4 mi.	18,469.0	13.47v	16,758 min	30.31777	-89.41406	5022 Red St, Bay St Louis, MS
5:41:16 PM	On		0 mph	0 mph	0 mph E	-	0.000 g	0.000 g	14.4 mi.	18,469.0	13.50v	16,760 min	30.31777	-89.41406	5022 Red St, Bay St Louis, MS
5:43:16 PM	On		0 mph	0 mph	0 mph E	-	0.000 g	0.000 g	14.4 mi.	18,469.0	13.50v	16,762 min	30.31777	-89.41406	5022 Red St, Bay St Louis, MS
5:43:59		Idling - OBD	0 mph	0 mph	0 mph E	-	0.000 g	0.000 g	14.4 mi.	18,469.0	13.62v	16,762	30.31777	-89.41406	5022 Red St, B

Attachment: Philip's Pest Control Weekly Report October 1-9 2021 (10088 : Spread Philip's Pest Control

PM		Idling - OBD	0 mph	0 mph	0 mph E	-	0.000 g	0.000 g	14.4 mi.	18,469.0	13.62v	min	30.31777	-89.41406	5022 Red St, Bay St Louis, MS
5:45:16 PM	On		0 mph	0 mph	0 mph S	-	0.000 g	0.000 g	14.4 mi.	18,469.0	13.47v	16,764 min	30.31777	-89.41401	5022 Red St, Bay St Louis, MS
5:47:16 PM	On		0 mph	0 mph	0 mph S	-	0.000 g	0.000 g	14.4 mi.	18,469.0	13.56v	16,766 min	30.31777	-89.41401	5022 Red St, Bay St Louis, MS
5:49:16 PM	On		0 mph	0 mph	0 mph S	-	0.000 g	0.000 g	14.4 mi.	18,469.0	13.35v	16,768 min	30.31777	-89.41401	5022 Red St, Bay St Louis, MS
5:51:16 PM	On		0 mph	0 mph	0 mph S	-	0.000 g	0.000 g	14.4 mi.	18,469.0	13.53v	16,770 min	30.31777	-89.41401	5022 Red St, Bay St Louis, MS
5:53:16 PM	On		0 mph	0 mph	0 mph S	-	0.000 g	0.000 g	14.4 mi.	18,469.0	13.53v	16,772 min	30.31777	-89.41401	5022 Red St, Bay St Louis, MS
5:55:16 PM	On		0 mph	0 mph	0 mph S	-	0.000 g	0.000 g	14.4 mi.	18,469.0	13.47v	16,774 min	30.31777	-89.41401	5022 Red St, Bay St Louis, MS
5:56:26 PM		Idling - OBD	0 mph	0 mph	0 mph S	-	0.000 g	0.000 g	14.4 mi.	18,469.0	13.50v	16,774 min	30.31777	-89.41401	5022 Red St, Bay St Louis, MS
5:57:16 PM	On		0 mph	0 mph	0 mph S	-	0.000 g	0.000 g	14.4 mi.	18,469.0	13.47v	16,776 min	30.31777	-89.41401	5022 Red St, Bay St Louis, MS
5:59:16 PM	On		0 mph	0 mph	0 mph S	-	0.000 g	0.000 g	14.4 mi.	18,469.0	13.53v	16,778 min	30.31777	-89.41401	5022 Red St, Bay St Louis, MS
6:01:16 PM	On		1 mph	0 mph	0 mph S	-	0.000 g	0.000 g	14.4 mi.	18,469.0	13.38v	16,780 min	30.31777	-89.41401	5022 Red St, Bay St Louis, MS
6:01:26 PM		Idling - OBD	13 mph	5 mph	13 mph E	-	0.645 g	0.008 g	14.4 mi.	18,469.0	13.47v	16,780 min	30.31782	-89.41371	Red St, Bay St Louis, MS
6:03:16 PM	On		52 mph	15 mph	50 mph SE	55 mph	1.020 g	0.429 g	14.6 mi.	18,469.2	13.31v	16,782 min	30.31783	-89.40891	MS-43, Bay St Louis, MS
6:05:16 PM	On		48 mph	34 mph	36 mph SE	35 mph	0.127 g	0.229 g	15.7 mi.	18,470.3	13.53v	16,784 min	30.30334	-89.40352	Waveland Ave, Waveland, MS
6:07:16 PM	On		73 mph	45 mph	73 mph W	65 mph	0.249 g	0.237 g	17.2 mi.	18,471.8	12.34v	16,786 min	30.29906	-89.41577	5154 US-90, Bay St Louis, MS
6:09:16 PM	On		75 mph	71 mph	68 mph W	65 mph	0.114 g	0.127 g	19.5 mi.	18,474.1	12.28v	16,788 min	30.30031	-89.45509	US-90, Bay St Louis, MS
6:11:16 PM	On		75 mph	74 mph	75 mph W	65 mph	0.049 g	0.045 g	22.0 mi.	18,476.6	12.31v	16,790 min	30.30187	-89.49635	10010 US-90, Bay St Louis, MS
6:13:16 PM	On		75 mph	52 mph	65 mph SW	55 mph	0.984 g	0.416 g	23.7 mi.	18,478.3	12.65v	16,792 min	30.29179	-89.51981	US-90, Bay St Louis, MS
6:15:16 PM	On		65 mph	65 mph	65 mph SW	55 mph	0.376 g	0.273 g	25.8 mi.	18,480.4	13.47v	16,794 min	30.27406	-89.54975	US-90, Bay St Louis, MS
6:17:16 PM	On		65 mph	65 mph	65 mph SW	55 mph	0.237 g	0.269 g	28.0 mi.	18,482.6	13.53v	16,796 min	30.25644	-89.57995	US-90, Pearlington, MS
6:19:16 PM	On		65 mph	31 mph	23 mph NW	-	0.388 g	0.327 g	29.1 mi.	18,483.7	13.47v	16,798 min	30.25806	-89.59075	6156 Jenness Rd, Pearlington, MS
6:21:16 PM	On		25 mph	21 mph	21 mph SW	-	0.963 g	0.461 g	29.8 mi.	18,484.4	13.50v	16,800 min	30.26575	-89.59760	Whites Rd, Pearlington, MS
6:23:16 PM	On		34 mph	18 mph	20 mph SW	-	0.849 g	0.384 g	30.4 mi.	18,485.0	13.41v	16,802 min	30.26254	-89.60227	16266 Whites Rd, Pearlington, M

Attachment: Philip's Pest Control Weekly Report October 1-9 2021 (10088 : Spread Philip's Pest Control

6:25:16 PM	On	22 mph	12 mph	19 mph NW	-	0.927 g	0.543 g	30.8 mi.	18,485.4	13.44v	16,804 min	30.26104	-89.60318	8th Ave, Pearlington, MS
6:27:16 PM	On	24 mph	15 mph	20 mph E	-	0.963 g	0.453 g	31.3 mi.	18,485.9	13.50v	16,806 min	30.25900	-89.60013	16123 4th St, Pearlington, MS
6:29:16 PM	On	20 mph	16 mph	16 mph SW	-	0.294 g	0.510 g	31.9 mi.	18,486.5	13.41v	16,808 min	30.25687	-89.60232	16198 5th St, Pearlington, MS
6:31:16 PM	On	32 mph	17 mph	25 mph NE	-	0.804 g	0.624 g	32.2 mi.	18,486.8	13.44v	16,810 min	30.25406	-89.60254	16231 7th St, Pearlington, MS
6:33:16 PM	On	25 mph	16 mph	19 mph SE	-	0.665 g	0.351 g	33.3 mi.	18,487.9	13.53v	16,812 min	30.25701	-89.59648	6149 11th Ave, Pearlington, MS
6:35:16 PM	On	22 mph	16 mph	9 mph SW	-	0.747 g	0.327 g	33.6 mi.	18,488.2	13.53v	16,814 min	30.25236	-89.60034	9th St, Pearlington, MS
6:37:16 PM	On	29 mph	13 mph	19 mph NE	-	0.918 g	0.327 g	34.0 mi.	18,488.6	13.50v	16,816 min	30.25175	-89.60171	9th St, Pearlington, MS
6:39:16 PM	On	20 mph	15 mph	15 mph SE	-	0.204 g	0.249 g	34.5 mi.	18,489.1	13.38v	16,818 min	30.25404	-89.59647	10th Ave, Pearlington, MS
6:41:16 PM	On	21 mph	10 mph	20 mph S	-	0.996 g	0.384 g	34.9 mi.	18,489.5	13.53v	16,820 min	30.25398	-89.59483	6035 11th Ave, Pearlington, MS
6:43:16 PM	On	21 mph	11 mph	10 mph S	-	0.906 g	0.518 g	35.3 mi.	18,489.9	13.50v	16,822 min	30.25166	-89.59317	11th Ave, Pearlington, MS
6:45:16 PM	On	46 mph	21 mph	15 mph NE	-	1.131 g	0.416 g	36.0 mi.	18,490.6	13.50v	16,824 min	30.25023	-89.59715	16059 12th St, Pearlington, MS
6:47:16 PM	On	23 mph	12 mph	0 mph SW	-	1.041 g	0.371 g	36.7 mi.	18,491.3	13.47v	16,826 min	30.25103	-89.60021	5022 7th Ave, Pearlington, MS
6:49:16 PM	On	18 mph	8 mph	4 mph NE	-	0.894 g	0.298 g	37.0 mi.	18,491.6	13.50v	16,828 min	30.24907	-89.60326	5068 4th Ave, Pearlington, MS
6:51:16 PM	On	22 mph	15 mph	11 mph N	-	0.192 g	0.331 g	37.2 mi.	18,491.8	13.35v	16,830 min	30.25262	-89.59724	5076 9th Ave, Pearlington, MS
6:53:16 PM	On	35 mph	16 mph	0 mph SE	-	0.735 g	0.408 g	37.8 mi.	18,492.4	13.41v	16,832 min	30.24764	-89.59626	5403 7th Ave, Pearlington, MS
6:55:16 PM	On	23 mph	16 mph	22 mph S	-	1.290 g	0.204 g	38.3 mi.	18,492.9	13.53v	16,834 min	30.24186	-89.59120	5303 Kelly Rd, Pearlington, MS
6:57:16 PM	On	24 mph	21 mph	14 mph S	-	0.090 g	0.241 g	39.0 mi.	18,493.6	13.44v	16,836 min	30.23226	-89.58834	5103 Kelly Rd, Pearlington, MS
6:59:16 PM	On	26 mph	22 mph	24 mph N	-	0.180 g	0.204 g	39.7 mi.	18,494.3	13.50v	16,838 min	30.24188	-89.59118	5294 Kelly Rd, Pearlington, MS
7:01:16 PM	On	42 mph	25 mph	39 mph SW	55 mph	0.869 g	0.359 g	40.5 mi.	18,495.1	13.44v	16,840 min	30.24525	-89.60050	US-90, Pearlington, MS
7:03:16 PM	On	37 mph	16 mph	17 mph S	-	0.249 g	0.180 g	41.1 mi.	18,495.7	13.56v	16,842 min	30.23979	-89.60205	Tampa Dr N, Pearlington, MS
7:05:16 PM	On	20 mph	14 mph	1 mph N	-	0.849 g	0.473 g	41.8 mi.	18,496.4	13.53v	16,844 min	30.23770	-89.60405	16118 W Miami Dr, Pearlington, MS
7:07:16 PM	On	20 mph	15 mph	16 mph W	-	0.645 g	0.298 g	42.0 mi.	18,496.6	13.44v	16,846 min	30.23947	-89.59897	5028 Jacksonville Dr, Pearlington, MS
7:09:16				16 mph							16,848			5105 Florida R

Attachment: Philip's Pest Control Weekly Report October 1-9 2021 (10088 : Spread Philip's Pest Control

PM	On	19 mph	13 mph	SE	-	0.171 g	0.171 g	42.4 mi.	18,497.0	13.56v	min	30.24137	-89.60014	MS
7:11:16 PM	On	20 mph	17 mph	19 mph N	-	0.294 g	0.249 g	43.0 mi.	18,497.6	13.47v	16,850 min	30.24122	-89.60014	5098 Florida Blvd, Pearlington, MS
7:13:16 PM	On	48 mph	26 mph	6 mph NW	-	0.837 g	0.416 g	43.8 mi.	18,498.4	13.59v	16,852 min	30.23997	-89.61031	MS-604, Pearlington, MS
7:15:16 PM	On	39 mph	17 mph	4 mph SE	-	0.971 g	0.461 g	44.4 mi.	18,499.0	13.35v	16,854 min	30.24592	-89.60762	5023 Road 234, Pearlington, MS
7:17:16 PM	On	17 mph	8 mph	17 mph SW	-	0.869 g	0.518 g	44.7 mi.	18,499.3	13.47v	16,856 min	30.24632	-89.60901	16018 Adams St, Pearlington, MS
7:19:16 PM	On	20 mph	16 mph	16 mph NW	-	0.224 g	0.192 g	45.2 mi.	18,499.8	13.50v	16,858 min	30.24872	-89.61485	Levee St, Pearlington, MS
7:21:16 PM	On	24 mph	15 mph	14 mph NE	-	0.563 g	0.441 g	46.1 mi.	18,500.7	13.50v	16,860 min	30.24930	-89.61249	16401 Monroe St, Pearlington, MS
7:23:16 PM	On	18 mph	11 mph	16 mph W	-	0.837 g	0.416 g	46.2 mi.	18,500.8	13.47v	16,862 min	30.24758	-89.61134	16132 Jefferson St, Pearlington, MS
7:25:16 PM	On	29 mph	16 mph	17 mph NW	-	0.996 g	0.461 g	46.8 mi.	18,501.4	13.44v	16,864 min	30.25149	-89.61177	5172 Pine Ave, Pearlington, MS
7:27:16 PM	On	32 mph	18 mph	30 mph NW	-	0.282 g	0.171 g	47.4 mi.	18,502.0	13.44v	16,866 min	30.25500	-89.61873	Gin Rd, Pearlington, MS
7:29:16 PM	On	26 mph	16 mph	20 mph E	-	0.363 g	0.371 g	47.9 mi.	18,502.5	13.44v	16,868 min	30.26067	-89.61923	Giveans Bnd, Pearlington, MS
7:31:16 PM	On	22 mph	16 mph	19 mph S	-	0.327 g	0.273 g	48.4 mi.	18,503.0	13.47v	16,870 min	30.25900	-89.61805	Dogwood Dr, Pearlington, MS
7:33:16 PM	On	22 mph	16 mph	15 mph N	-	0.180 g	0.224 g	49.0 mi.	18,503.6	13.44v	16,872 min	30.26004	-89.61718	6138 Walnut Dr, Pearlington, MS
7:35:16 PM	On	20 mph	17 mph	16 mph SE	-	0.273 g	0.453 g	49.5 mi.	18,504.1	13.35v	16,874 min	30.26415	-89.61167	Birch Dr, Pearlington, MS
7:37:16 PM	On	36 mph	19 mph	14 mph E	-	0.282 g	0.216 g	50.5 mi.	18,505.1	13.53v	16,876 min	30.25964	-89.61592	17065 Cedar St, Pearlington, MS
7:39:16 PM	On	39 mph	20 mph	12 mph SE	-	0.282 g	0.408 g	50.6 mi.	18,505.2	13.47v	16,878 min	30.25248	-89.61457	5447 MS-604, Pearlington, MS
7:41:16 PM	On	25 mph	17 mph	25 mph SE	-	0.882 g	0.461 g	51.2 mi.	18,505.8	13.53v	16,880 min	30.24485	-89.61038	5187 MS-604, Pearlington, MS
7:43:16 PM	On	31 mph	16 mph	0 mph SE	-	0.159 g	0.294 g	51.7 mi.	18,506.3	13.53v	16,882 min	30.23825	-89.60811	4036 Samoa Rd, Pearlington, MS
7:45:16 PM	On	19 mph	6 mph	19 mph SE	-	1.927 g	0.241 g	52.0 mi.	18,506.6	13.41v	16,884 min	30.23646	-89.60937	Sumatra Rd, Pearlington, MS
7:47:16 PM	On	20 mph	14 mph	17 mph NE	-	0.229 g	0.396 g	52.4 mi.	18,507.0	13.56v	16,886 min	30.23758	-89.61099	16051 Bali Rd, Pearlington, MS
7:49:16 PM	On	29 mph	8 mph	29 mph NE	45 mph	0.849 g	0.384 g	53.2 mi.	18,507.8	13.53v	16,888 min	30.24026	-89.60903	US-90, Pearlington, MS
7:51:16 PM	On	63 mph	53 mph	63 mph NE	55 mph	0.094 g	0.024 g	54.9 mi.	18,509.5	13.56v	16,890 min	30.25394	-89.58434	15281 US-90, Pearlington, MS
7:53:16 PM	On	65 mph	65 mph	65 mph NE	55 mph	0.057 g	0.069 g	57.1 mi.	18,511.7	13.56v	16,892 min	30.27140	-89.55412	US-90, Bay

Attachment: Philip's Pest Control Weekly Report October 1-9 2021 (10088 : Spread Philip's Pest Control

7:55:16 PM	On	65 mph	65 mph	65 mph NE	55 mph	0.090 g	0.045 g	57.3 mi.	18,511.9	13.50v	16,894 min	30.28917	-89.52411	US-90, Bay St Louis, MS
7:57:16 PM	On	75 mph	60 mph	74 mph E	65 mph	0.192 g	0.237 g	59.3 mi.	18,513.9	13.50v	16,896 min	30.30152	-89.49687	10039 US-90, Bay St Louis, MS
7:59:16 PM	On	75 mph	75 mph	71 mph E	65 mph	0.078 g	0.069 g	61.8 mi.	18,516.4	13.56v	16,898 min	30.30001	-89.45502	US-90, Bay St Louis, MS
8:01:16 PM	On	70 mph	70 mph	70 mph E	65 mph	0.057 g	0.078 g	64.1 mi.	18,518.7	13.56v	16,900 min	30.29878	-89.41608	US-90, Bay St Louis, MS
8:03:16 PM	On	70 mph	43 mph	37 mph NW	35 mph	0.861 g	0.351 g	65.5 mi.	18,520.1	13.59v	16,902 min	30.30223	-89.40172	Waveland Ave, Waveland, MS
8:05:16 PM	On	44 mph	35 mph	25 mph NW	55 mph	0.216 g	0.204 g	66.7 mi.	18,521.3	13.59v	16,904 min	30.31708	-89.40726	MS-43, Bay St Louis, MS
8:07:16 PM	On	65 mph	62 mph	63 mph N	55 mph	0.184 g	0.069 g	68.7 mi.	18,523.3	13.56v	16,906 min	30.33924	-89.42813	11458 MS-43, Bay St Louis, MS
8:09:16 PM	On	65 mph	62 mph	65 mph NW	65 mph	0.090 g	0.065 g	72.7 mi.	18,527.3	13.53v	16,908 min	30.36772	-89.42720	13356 MS-43, Kiln, MS
8:11:16 PM	On	68 mph	63 mph	60 mph NW	55 mph	0.057 g	0.082 g	74.8 mi.	18,529.4	13.59v	16,910 min	30.39348	-89.44523	15376 MS-43, Kiln, MS
8:13:16 PM	On	60 mph	48 mph	11 mph E	35 mph	0.094 g	0.241 g	76.4 mi.	18,531.0	13.65v	16,912 min	30.40903	-89.43516	Kiln-Delisle Rd, Kiln, MS
8:15:16 PM	On	14 mph	1 mph	0 mph SW	35 mph	0.555 g	0.531 g	76.4 mi.	18,531.0	12.80v	16,914 min	30.40913	-89.43493	6548 Kiln-Delisle Rd, Kiln, MS
8:15:26 PM	Off	0 mph	0 mph	0 mph SW	35 mph	0.000 g	0.000 g	76.4 mi.	18,531.0	12.80v	16,914 min	30.40913	-89.43496	6556 Kiln-Delisle Rd, Kiln, MS
8:23:00 PM	On	2 mph	0 mph	2 mph N	45 mph	0.000 g	0.000 g	76.4 mi.	18,531.0	13.92v	16,914 min	30.40916	-89.43494	16599 MS-43, Kiln, MS
8:25:00 PM	On	45 mph	26 mph	39 mph NE	-	0.971 g	0.249 g	77.3 mi.	18,531.9	13.56v	16,916 min	30.41128	-89.42412	Old Joe Moran St, Kiln, MS
8:27:00 PM	On	57 mph	48 mph	51 mph N	-	0.229 g	0.229 g	78.9 mi.	18,533.5	13.50v	16,918 min	30.43266	-89.41706	Joe Moran Rd, Kiln, MS
8:29:00 PM	On	55 mph	17 mph	0 mph E	-	0.600 g	0.408 g	79.7 mi.	18,534.3	13.68v	16,920 min	30.43903	-89.41445	18403 Joe Moran Rd, Kiln, MS
8:31:00 PM	On	0 mph	0 mph	0 mph E	-	0.000 g	0.000 g	79.7 mi.	18,534.3	12.74v	16,922 min	30.43903	-89.41445	18403 Joe Moran Rd, Kiln, MS
8:31:10 PM	Off	0 mph	0 mph	0 mph E	-	0.000 g	0.000 g	79.7 mi.	18,534.3	12.71v	16,922 min	30.43903	-89.41445	18403 Joe Moran Rd, Kiln, MS

Fri Oct 8, 2021

Time	Ignition	In-Cab Alert	Max Speed	Avg Speed	Inst Speed	Speed Limit	Max Accel	Max Decel	Distance	Odometer	Voltage	Run Time	Latitude	Longitude	Location
8:35:39 AM			0 mph	0 mph	0 mph E	-	0.000 g	0.000 g	0.0 mi.	18,534.3	12.71v	16,922 min	30.43903	-89.41445	18403 Joe Moran Rd, Kiln, MS
8:35:39 PM			0 mph	0 mph	0 mph E	-	0.000 g	0.000 g	0.0 mi.	18,534.3	12.65v	16,922 min	30.43903	-89.41445	18403 Joe Moran Rd, Kiln, MS

Attachment: Philip's Pest Control Weekly Report October 1-9 2021 (10088 : Spread Philip's Pest Control

Sat Oct 9, 2021

Time	Ignition	In-Cab Alert	Max Speed	Avg Speed	Inst Speed	Speed Limit	Max Accel	Max Decel	Distance	Odometer	Voltage	Run Time	Latitude	Longitude	Location
8:35:39 AM			0 mph	0 mph	0 mph E	-	0.000 g	0.000 g	0.0 mi.	18,534.3	12.59v	16,922 min	30.43903	-89.41445	18403 Joe Moran Rd, Kiln, MS
8:35:37 PM			0 mph	0 mph	0 mph E	-	0.000 g	0.000 g	0.0 mi.	18,534.3	12.55v	16,922 min	30.43903	-89.41445	18403 Joe Moran Rd, Kiln, MS

Copyright ©2021 WEX Telematics - gps.wextelematics.com. Generated in 1.2509 seconds.

Attachment: Philip's Pest Control Weekly Report October 1-9 2021 (10088 : Spread Philip's Pest Control

Activity Detail Overview »

Location Records	231.	**Sorted By**	Time
Total Distance Traveled	116.1 mi.	**Selected Vehicle**	10 (vin: 1GCHSDE33G1109077)
Average Speed	15 mph	**Report Time Period**	Oct 1 12:00 AM to Oct 9 11:59 PM (CDT)
Landmarked Stops	Show	**Report Created**	November 12, 2021 1:53:35 PM
Max Speed	73 mph		

** Distance is accumulated daily*
** Odometer values are on the spreadsheet export.*
** Only the closest landmark is shown.*
** Landmarks over 3.8 miles wide have been excluded.*
** Run Time is based on Total GPS Device Hours.*


wex TELEMATICS

Philips Pest Control LLC


Export Data | Email Report


Speed Graphs »


show/hide

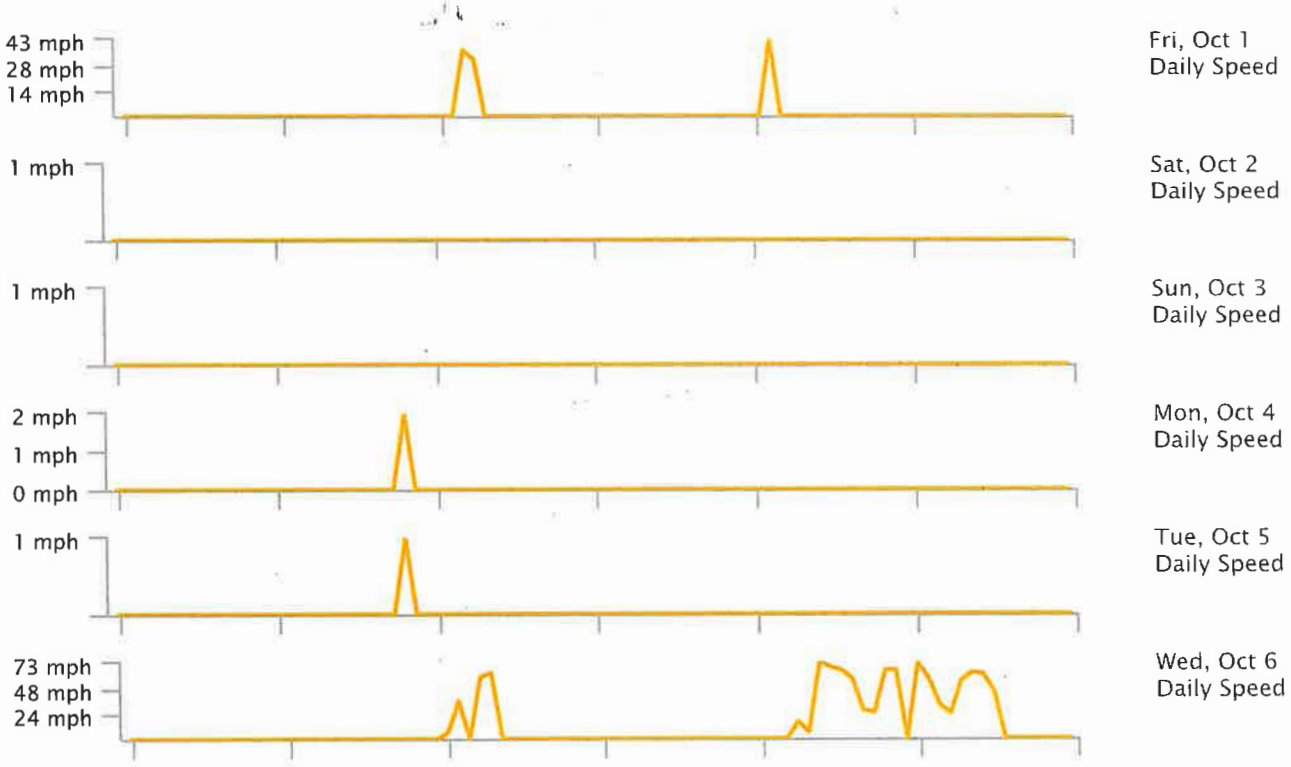

Attachment: Philip's Pest Control Weekly Report October 1-9 2021 (10088 : Spread Philip's Pest Control

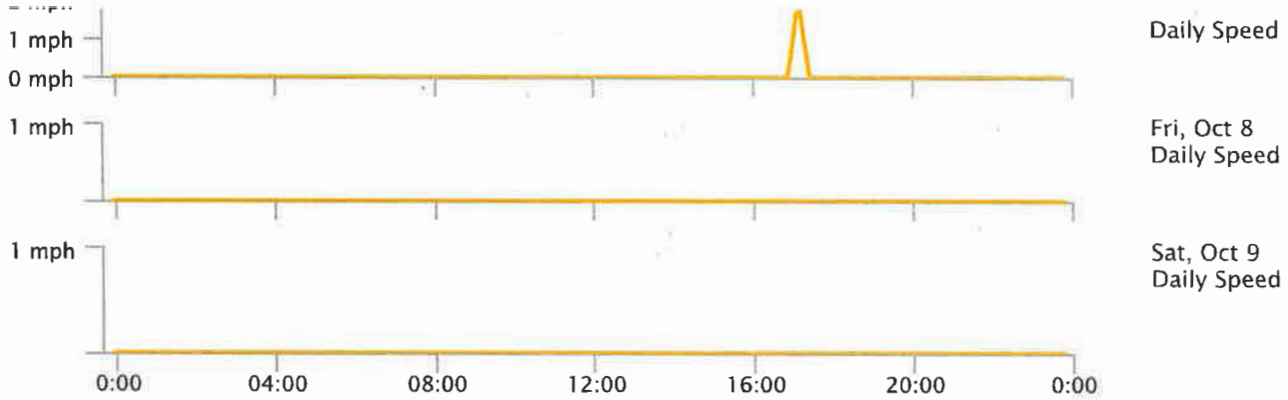

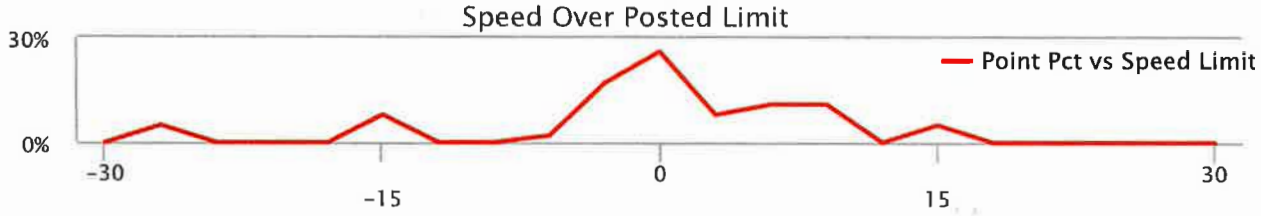

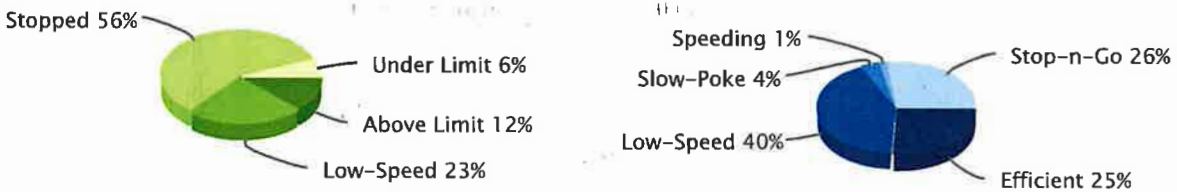

Low-Speed: inst-speed is under 15 mph | No Address: address or speed-limit unknown | Efficient: inst-speed within 10 mph of speed-limit | Stop-n-Go: zero inst-speed and nonzero max-speed | Speeding: inst-speed more than 10 mph over speed-limit | Slow-Poke: inst-speed between 15 mph and 10 mph under limit

Activity Detail Report »

Selected Vehicle: 10

Fri Oct 1, 2021

Time	Ignition	In-Cab Alert	Max Speed	Avg Speed	Inst Speed	Speed Limit	Max Accel	Max Decel	Distance	Odometer	Voltage	Run Time	Latitude	Longitude	Location
4:37:50 AM			0 mph	0 mph	0 mph E	-	0.000 g	0.000 g	0.0 mi.	108,542.4	12.49v	47,461 min	30.43900	-89.41448	18403 Joe Moran Rd, Kiln, MS
8:43:53												47,461			18403 Jo

Attachment: Philip's Pest Control Weekly Report October 1-9 2021 (10088 : Spread Philip's Pest Control

AM	On	1 mph	0 mph	0 mph E	-	0.000 g	0.000 g	0.0 mi.	108,542.4	14.47v	min	30.43900	-89.41448	MS
8:45:52 AM	On	37 mph	13 mph	0 mph SE	-	0.767 g	0.318 g	0.4 mi.	108,542.8	13.41v	47,463 min	30.43552	-89.41056	18516 Joe Moran Rd, Kiln, MS
8:47:52 AM	On	0 mph	0 mph	0 mph NE	-	0.000 g	0.000 g	0.4 mi.	108,542.8	12.95v	47,465 min	30.43550	-89.41053	18516 Joe Moran Rd, Kiln, MS
8:48:02 AM	Off	0 mph	0 mph	0 mph NE	-	0.000 g	0.000 g	0.4 mi.	108,542.8	12.92v	47,465 min	30.43550	-89.41053	18516 Joe Moran Rd, Kiln, MS
8:49:42 AM	On	11 mph	0 mph	11 mph N	-	0.000 g	0.000 g	0.5 mi.	108,542.9	14.90v	47,465 min	30.43574	-89.41067	Joe Moran Rd, Kiln, MS
8:51:42 AM	On	32 mph	12 mph	0 mph N	-	0.376 g	0.408 g	0.9 mi.	108,543.3	13.22v	47,467 min	30.43883	-89.41445	18403 Joe Moran Rd, Kiln, MS
8:53:42 AM	On	0 mph	0 mph	0 mph NW	-	0.000 g	0.000 g	0.9 mi.	108,543.3	12.95v	47,469 min	30.43884	-89.41448	18403 Joe Moran Rd, Kiln, MS
8:53:52 AM	Off	0 mph	0 mph	0 mph NW	-	0.000 g	0.000 g	0.9 mi.	108,543.3	12.92v	47,469 min	30.43884	-89.41448	18403 Joe Moran Rd, Kiln, MS
4:24:23 PM	On	12 mph	0 mph	12 mph NW	-	0.000 g	0.000 g	0.9 mi.	108,543.3	14.93v	47,469 min	30.43884	-89.41448	Joe Moran Rd, Kiln, MS
4:26:22 PM	On	43 mph	12 mph	0 mph S	-	2.616 g	0.408 g	1.4 mi.	108,543.8	14.26v	47,471 min	30.43553	-89.41065	18516 Joe Moran Rd, Kiln, MS
4:28:22 PM	On	7 mph	1 mph	4 mph N	-	0.816 g	0.486 g	1.4 mi.	108,543.8	14.20v	47,473 min	30.43616	-89.41064	18516 Joe Moran Rd, Kiln, MS
4:30:22 PM	On	40 mph	9 mph	40 mph W	-	1.053 g	0.441 g	1.7 mi.	108,544.1	14.07v	47,475 min	30.43814	-89.41358	Joe Moran Rd, Kiln, MS
4:32:22 PM	On	40 mph	4 mph	0 mph W	-	0.735 g	0.510 g	1.9 mi.	108,544.3	13.07v	47,477 min	30.43896	-89.41464	18403 Joe Moran Rd, Kiln, MS
4:32:32 PM	Off	0 mph	0 mph	0 mph W	-	0.000 g	0.000 g	1.9 mi.	108,544.3	13.01v	47,477 min	30.43896	-89.41464	18403 Joe Moran Rd, Kiln, MS

Sat Oct 2, 2021

Time	Ignition	In-Cab Alert	Max Speed	Avg Speed	Inst Speed	Speed Limit	Max Accel	Max Decel	Distance	Odometer	Voltage	Run Time	Latitude	Longitude	Location
4:37:02 AM			0 mph	0 mph	0 mph W	-	0.000 g	0.000 g	0.0 mi.	108,544.3	12.49v	47,477 min	30.43896	-89.41464	18403 Joe Moran Rd, Kiln, MS
4:37:02 PM			0 mph	0 mph	0 mph W	-	0.000 g	0.000 g	0.0 mi.	108,544.3	12.46v	47,477 min	30.43896	-89.41464	18403 Joe Moran Rd, Kiln, MS

Sun Oct 3, 2021

Time	Ignition	In-Cab Alert	Max Speed	Avg Speed	Inst Speed	Speed Limit	Max Accel	Max Decel	Distance	Odometer	Voltage	Run Time	Latitude	Longitude	Location
4:37:02 AM			0 mph	0 mph	0 mph W	-	0.000 g	0.000 g	0.0 mi.	108,544.3	12.46v	47,477 min	30.43896	-89.41464	18403 Joe Moran Rd, Kiln, MS
4:37:02 PM			0 mph	0 mph	0 mph W	-	0.000 g	0.000 g	0.0 mi.	108,544.3	12.46v	47,477 min	30.43896	-89.41464	18403 Joe Moran Rd, Kiln, MS

Mon Oct 4, 2021

Time	Ignition	In-Cab Alert	Max Speed	Avg Speed	Inst Speed	Speed Limit	Max Accel	Max Decel	Distance	Odometer	Voltage	Run Time	Latitude	Longitude	Location
4:37:02 AM			0 mph	0 mph	0 mph W	-	0.000 g	0.000 g	0.0 mi.	108,544.3	12.43v	47,477 min	30.43896	-89.41464	18403 Joe Moran Rd, Kiln, MS
7:15:25 AM	On		2 mph	0 mph	2 mph W	-	0.000 g	0.000 g	0.0 mi.	108,544.3	14.50v	47,477 min	30.43896	-89.41464	18403 Joe Moran Rd, Kiln, MS
7:17:21 AM	On		0 mph	0 mph	0 mph E	-	0.000 g	0.000 g	0.0 mi.	108,544.3	12.40v	47,479 min	30.43886	-89.41455	18403 Joe Moran Rd, Kiln, MS
7:17:31 AM	Off		0 mph	0 mph	0 mph E	-	0.000 g	0.000 g	0.0 mi.	108,544.3	12.37v	47,479 min	30.43886	-89.41455	18403 Joe Moran Rd, Kiln, MS
7:22:00 PM			0 mph	0 mph	0 mph E	-	0.000 g	0.000 g	0.0 mi.	108,544.3	12.43v	47,479 min	30.43886	-89.41455	18403 Joe Moran Rd, Kiln, MS

Tue Oct 5, 2021

Time	Ignition	In-Cab Alert	Max Speed	Avg Speed	Inst Speed	Speed Limit	Max Accel	Max Decel	Distance	Odometer	Voltage	Run Time	Latitude	Longitude	Location
7:16:04 AM	On		1 mph	0 mph	1 mph E	-	0.000 g	0.000 g	0.0 mi.	108,544.3	14.56v	47,479 min	30.43886	-89.41455	Joe Moran Rd, Kiln, MS
7:18:03 AM	On		0 mph	0 mph	0 mph E	-	0.000 g	0.000 g	0.0 mi.	108,544.3	12.28v	47,481 min	30.43886	-89.41455	18403 Joe Moran Rd, Kiln, MS
7:18:13 AM	Off		0 mph	0 mph	0 mph E	-	0.000 g	0.000 g	0.0 mi.	108,544.3	12.25v	47,482 min	30.43886	-89.41455	18403 Joe Moran Rd, Kiln, MS
7:22:42 PM			0 mph	0 mph	0 mph E	-	0.000 g	0.000 g	0.0 mi.	108,544.3	12.40v	47,482 min	30.43886	-89.41455	18403 Joe Moran Rd, Kiln, MS

Wed Oct 6, 2021

Time	Ignition	In-Cab Alert	Max Speed	Avg Speed	Inst Speed	Speed Limit	Max Accel	Max Decel	Distance	Odometer	Voltage	Run Time	Latitude	Longitude	Location
7:22:41 AM			0 mph	0 mph	0 mph E	-	0.000 g	0.000 g	0.0 mi.	108,544.3	12.40v	47,482 min	30.43886	-89.41455	18403 Joe Moran Rd, Kiln, MS
7:56:53 AM	On		0 mph	0 mph	0 mph E	-	0.000 g	0.000 g	0.0 mi.	108,544.3	14.99v	47,482 min	30.43886	-89.41455	18403 Joe Moran Rd, Kiln, MS
7:58:52 AM	On		0 mph	0 mph	0 mph E	-	0.000 g	0.000 g	0.0 mi.	108,544.3	13.77v	47,484 min	30.43886	-89.41455	18403 Joe Moran Rd, Kiln, MS
8:00:52 AM	On		0 mph	0 mph	0 mph NW	-	0.620 g	0.396 g	0.0 mi.	108,544.3	14.53v	47,486 min	30.43909	-89.41470	18403 Joe Moran Rd, Kiln, MS
8:02:02 AM		Idling - OBD	0 mph	0 mph	0 mph NW	-	0.000 g	0.000 g	0.0 mi.	108,544.3	14.56v	47,486 min	30.43909	-89.41470	18403 Joe Moran Rd, Kiln, MS
8:02:52 AM	On		0 mph	0 mph	0 mph NW	-	0.000 g	0.000 g	0.0 mi.	108,544.3	14.56v	47,488 min	30.43909	-89.41470	18403 Joe Moran Rd, Kiln, MS
8:04:52 AM	On		0 mph	0 mph	0 mph N	-	0.702 g	0.510 g	0.0 mi.	108,544.3	14.56v	47,490 min	30.43901	-89.41451	18403 Joe Moran Rd, Kiln, MS

8:06:52 AM	On		0 mph	0 mph	0 mph N	-	0.000 g	0.000 g	0.0 mi.	108,544.3	14.53v	47,492 min	30.43901	-89.41451	18403 Joe Moran Rd, Kiln, MS
8:07:02 AM		Idling - OBD	0 mph	0 mph	0 mph N	-	0.000 g	0.000 g	0.0 mi.	108,544.3	14.50v	47,492 min	30.43901	-89.41451	18403 Joe Moran Rd, Kiln, MS
8:08:52 AM	On		0 mph	0 mph	0 mph SW	-	0.000 g	0.000 g	0.0 mi.	108,544.3	14.59v	47,494 min	30.43910	-89.41462	18403 Joe Moran Rd, Kiln, MS
8:10:52 AM	On		0 mph	0 mph	0 mph W	-	0.824 g	0.384 g	0.0 mi.	108,544.3	14.47v	47,496 min	30.43921	-89.41464	18403 Joe Moran Rd, Kiln, MS
8:12:52 AM	On		6 mph	6 mph	6 mph N	-	0.849 g	0.473 g	0.0 mi.	108,544.3	14.53v	47,498 min	30.43917	-89.41468	Joe Moran Rd, Kiln, MS
8:14:52 AM	On		4 mph	0 mph	0 mph N	-	0.657 g	0.371 g	0.0 mi.	108,544.3	12.98v	47,500 min	30.43922	-89.41464	18403 Joe Moran Rd, Kiln, MS
8:14:53 AM	Off		0 mph	0 mph	0 mph N	-	0.000 g	0.000 g	0.0 mi.	108,544.3	12.98v	47,500 min	30.43922	-89.41464	18403 Joe Moran Rd, Kiln, MS
8:16:53 AM	On		0 mph	0 mph	0 mph N	-	0.000 g	0.000 g	0.1 mi.	108,544.4	14.65v	47,500 min	30.43921	-89.41464	18403 Joe Moran Rd, Kiln, MS
8:18:52 AM	On		36 mph	11 mph	12 mph S	-	0.588 g	0.510 g	0.5 mi.	108,544.8	14.62v	47,502 min	30.43746	-89.41069	Joe Moran Rd, Kiln, MS
8:20:52 AM	On		16 mph	4 mph	0 mph SW	-	0.612 g	0.498 g	0.7 mi.	108,545.0	13.10v	47,504 min	30.43552	-89.41045	18516 Joe Moran Rd, Kiln, MS
8:22:52 AM	On		0 mph	0 mph	0 mph SW	-	0.000 g	0.000 g	0.7 mi.	108,545.0	12.89v	47,506 min	30.43552	-89.41045	18516 Joe Moran Rd, Kiln, MS
8:23:03 AM	Off		0 mph	0 mph	0 mph SW	-	0.000 g	0.000 g	0.7 mi.	108,545.0	12.86v	47,506 min	30.43552	-89.41045	18516 Joe Moran Rd, Kiln, MS
8:25:17 AM	On		9 mph	0 mph	3 mph N	-	0.000 g	0.000 g	0.7 mi.	108,545.0	14.65v	47,506 min	30.43578	-89.41068	Joe Moran Rd, Kiln, MS
8:27:16 AM	On		5 mph	1 mph	0 mph NW	-	0.735 g	0.543 g	0.7 mi.	108,545.0	12.89v	47,508 min	30.43565	-89.41071	18516 Joe Moran Rd, Kiln, MS
8:27:27 AM	Off		0 mph	0 mph	0 mph NW	-	0.000 g	0.000 g	0.7 mi.	108,545.0	12.86v	47,508 min	30.43565	-89.41071	18516 Joe Moran Rd, Kiln, MS
8:48:52 AM	On		15 mph	0 mph	15 mph N	-	0.000 g	0.000 g	0.7 mi.	108,545.0	14.74v	47,508 min	30.43609	-89.41067	18516 Joe Moran Rd, Kiln, MS
8:50:51 AM	On		44 mph	12 mph	0 mph N	-	0.306 g	0.396 g	1.2 mi.	108,545.5	12.95v	47,510 min	30.43883	-89.41450	18403 Joe Moran Rd, Kiln, MS
8:51:02 AM	Off		0 mph	0 mph	0 mph N	-	0.000 g	0.000 g	1.2 mi.	108,545.5	12.89v	47,510 min	30.43883	-89.41450	18403 Joe Moran Rd, Kiln, MS
8:59:44 AM	On		7 mph	0 mph	7 mph S	-	0.000 g	0.000 g	1.2 mi.	108,545.5	14.71v	47,510 min	30.43901	-89.41434	Joe Moran Rd, Kiln, MS
9:01:43 AM	On		59 mph	20 mph	47 mph SW	-	1.437 g	0.400 g	1.9 mi.	108,546.2	14.41v	47,512 min	30.43014	-89.41737	Joe Moran Rd, Kiln, MS
9:03:43 AM	On		57 mph	49 mph	26 mph SW	-	0.588 g	0.637 g	3.5 mi.	108,547.8	14.53v	47,514 min	30.41047	-89.42730	16135 Old Joe Moran St, Kiln, MS
9:05:43 AM	On		63 mph	24 mph	0 mph W	45 mph	0.273 g	0.567 g	4.4 mi.	108,548.7	13.01v	47,516 min	30.40863	-89.43579	16595 MS-43, Kiln, MS
9:05:54 AM	Off		0 mph	0 mph	0 mph W	45 mph	0.000 g	0.000 g	4.4 mi.	108,548.7	12.89v	47,516 min	30.40863	-89.43579	16595 MS-43, Kiln, MS

Attachment: Philip's Pest Control Weekly Report October 1-9 2021 (10088 : Spread Philip's Pest Control

AM											min			
9:09:25 AM	On		0 mph	0 mph	0 mph W	45 mph	0.000 g	0.000 g	4.4 mi.	108,548.7	14.38v	47,516 min	30.40863	-89.43579	16595 MS-43, Kiln, MS
9:11:24 AM	On		50 mph	19 mph	38 mph N	-	0.906 g	0.486 g	5.1 mi.	108,549.4	14.50v	47,518 min	30.40870	-89.42733	16070 Old Joe Moran St, Kiln, MS
9:13:24 AM	On		46 mph	40 mph	38 mph NE	-	0.363 g	0.592 g	6.4 mi.	108,550.7	14.44v	47,520 min	30.42490	-89.42043	17386 Joe Moran Rd, Kiln, MS
9:15:24 AM	On		51 mph	32 mph	0 mph N	-	0.196 g	0.351 g	7.5 mi.	108,551.8	13.13v	47,522 min	30.43835	-89.41474	18403 Joe Moran Rd, Kiln, MS
9:17:24 AM	On		0 mph	0 mph	0 mph SE	-	0.000 g	0.000 g	7.5 mi.	108,551.8	12.92v	47,524 min	30.43836	-89.41471	18403 Joe Moran Rd, Kiln, MS
9:17:35 AM	Off		0 mph	0 mph	0 mph SE	-	0.000 g	0.000 g	7.5 mi.	108,551.8	12.89v	47,524 min	30.43836	-89.41471	18403 Joe Moran Rd, Kiln, MS
5:03:55 PM	On		4 mph	0 mph	1 mph SE	-	0.000 g	0.000 g	7.5 mi.	108,551.8	14.53v	47,524 min	30.43836	-89.41471	Joe Moran Rd, Kiln, MS
5:05:54 PM	On		16 mph	2 mph	0 mph W	-	0.939 g	0.498 g	7.6 mi.	108,551.9	14.17v	47,526 min	30.43903	-89.41454	18403 Joe Moran Rd, Kiln, MS
5:07:54 PM	On		0 mph	0 mph	0 mph W	-	0.000 g	0.000 g	7.6 mi.	108,551.9	12.86v	47,528 min	30.43907	-89.41464	18403 Joe Moran Rd, Kiln, MS
5:08:04 PM	Off		0 mph	0 mph	0 mph W	-	0.000 g	0.000 g	7.6 mi.	108,551.9	12.77v	47,529 min	30.43907	-89.41464	18403 Joe Moran Rd, Kiln, MS
5:11:19 PM	On		1 mph	0 mph	0 mph W	-	0.000 g	0.000 g	7.7 mi.	108,552.0	14.53v	47,529 min	30.43907	-89.41464	18403 Joe Moran Rd, Kiln, MS
5:13:18 PM	On		1 mph	0 mph	0 mph W	-	0.000 g	0.000 g	7.7 mi.	108,552.0	13.95v	47,531 min	30.43907	-89.41464	18403 Joe Moran Rd, Kiln, MS
5:15:18 PM	On		0 mph	0 mph	0 mph W	-	0.000 g	0.000 g	7.7 mi.	108,552.0	14.04v	47,533 min	30.43907	-89.41464	18403 Joe Moran Rd, Kiln, MS
5:16:28 PM		Idling - OBD	1 mph	0 mph	0 mph W	-	0.000 g	0.000 g	7.7 mi.	108,552.0	13.98v	47,533 min	30.43907	-89.41464	18403 Joe Moran Rd, Kiln, MS
5:17:18 PM	On		1 mph	0 mph	0 mph W	-	0.000 g	0.000 g	7.7 mi.	108,552.0	14.07v	47,535 min	30.43907	-89.41464	18403 Joe Moran Rd, Kiln, MS
5:19:18 PM	On		0 mph	0 mph	0 mph W	-	0.000 g	0.000 g	7.7 mi.	108,552.0	14.07v	47,537 min	30.43907	-89.41464	18403 Joe Moran Rd, Kiln, MS
5:21:18 PM	On		2 mph	0 mph	0 mph W	-	0.000 g	0.000 g	7.7 mi.	108,552.0	14.04v	47,539 min	30.43907	-89.41464	18403 Joe Moran Rd, Kiln, MS
5:23:18 PM	On		6 mph	0 mph	0 mph S	-	0.714 g	0.396 g	7.7 mi.	108,552.0	14.07v	47,541 min	30.43915	-89.41458	18403 Joe Moran Rd, Kiln, MS
5:25:18 PM	On		0 mph	0 mph	0 mph S	-	0.000 g	0.000 g	7.7 mi.	108,552.0	14.17v	47,543 min	30.43915	-89.41458	18403 Joe Moran Rd, Kiln, MS
5:27:18 PM	On		12 mph	1 mph	3 mph S	-	0.563 g	0.429 g	7.7 mi.	108,552.0	14.07v	47,545 min	30.43856	-89.41446	Joe Moran Rd, Kiln, MS
5:29:18 PM	On		32 mph	6 mph	26 mph S	-	0.824 g	0.543 g	7.9 mi.	108,552.2	14.14v	47,547 min	30.43701	-89.41722	Joe Moran Rd, Kiln, MS
5:31:18 PM	On		54 mph	46 mph	51 mph S	-	0.682 g	0.694 g	9.4 mi.	108,553.7	14.11v	47,549 min	30.41580	-89.42257	Old Joe Moran St, Kiln, MS

Attachment: Philip's Pest Control Weekly Report October 1-9 2021 (10088 : Spread Philip's Pest Control

5:33:18 PM	On		55 mph	39 mph	12 mph W	35 mph	0.376 g	0.429 g	10.8 mi.	108,555.1	14.11v	47,551 min	30.40908	-89.43519	6598 Kiln-Delisle Rd, Kiln, MS
5:35:18 PM	On		65 mph	52 mph	58 mph SE	55 mph	0.339 g	0.229 g	12.5 mi.	108,556.8	14.11v	47,553 min	30.39155	-89.44410	15299 MS-43, Kiln, MS
5:37:18 PM	On		62 mph	36 mph	26 mph SE	55 mph	1.212 g	0.453 g	13.7 mi.	108,558.0	13.95v	47,555 min	30.37602	-89.43524	MS-43, Kiln, MS
5:38:47 PM		Hard Braking	73 mph	55 mph	11 mph S	55 mph	0.216 g	0.645 g	15.0 mi.	108,559.3	14.04v	47,555 min	30.35937	-89.42383	13107 MS-43, Kiln, MS
5:39:18 PM	On		73 mph	41 mph	0 mph S	55 mph	0.216 g	0.645 g	15.1 mi.	108,559.4	14.17v	47,557 min	30.35935	-89.42383	13105 MS-43, Kiln, MS
5:41:18 PM	On		68 mph	54 mph	56 mph S	55 mph	1.122 g	0.139 g	16.9 mi.	108,561.2	14.17v	47,559 min	30.33440	-89.42767	MS-43, Bay St Louis, MS
5:43:18 PM	On		59 mph	51 mph	10 mph SE	55 mph	0.057 g	0.339 g	18.6 mi.	108,562.9	14.17v	47,561 min	30.31736	-89.40807	MS-43, Bay St Louis, MS
5:45:18 PM	On		50 mph	38 mph	47 mph E	55 mph	0.229 g	0.135 g	19.8 mi.	108,564.1	14.14v	47,563 min	30.31226	-89.38809	9499 MS-43, Bay St Louis, MS
5:47:18 PM	On		51 mph	27 mph	16 mph NE	45 mph	0.939 g	0.396 g	20.7 mi.	108,565.0	13.56v	47,565 min	30.30688	-89.37593	US-90, Waveland, MS
5:49:18 PM	On		16 mph	2 mph	0 mph SW	-	1.131 g	0.429 g	20.8 mi.	108,565.1	13.71v	47,567 min	30.30738	-89.37575	2427 McLaurin Rd, Waveland, MS
5:51:18 PM	On		9 mph	1 mph	0 mph NW	-	1.073 g	0.339 g	20.8 mi.	108,565.1	14.17v	47,569 min	30.30771	-89.37613	2400 McLaurin Rd, Waveland, MS
5:53:18 PM	On		6 mph	1 mph	4 mph E	-	0.861 g	0.473 g	20.9 mi.	108,565.2	13.50v	47,571 min	30.30723	-89.37616	Waveland, MS
5:55:18 PM	On		48 mph	13 mph	48 mph E	45 mph	0.861 g	0.429 g	21.3 mi.	108,565.6	14.14v	47,573 min	30.30909	-89.36937	117 US-90, Waveland, MS
5:57:18 PM	On		52 mph	17 mph	0 mph W	45 mph	1.122 g	0.384 g	21.9 mi.	108,566.2	13.44v	47,575 min	30.31255	-89.36145	1121 US-90, Bay St Louis, MS
5:59:18 PM	On		40 mph	7 mph	40 mph W	-	1.020 g	0.306 g	22.2 mi.	108,566.5	13.35v	47,577 min	30.31166	-89.36461	481 Longfellow Rd, Bay St Louis, MS
6:01:18 PM	On		40 mph	29 mph	38 mph W	-	0.216 g	0.224 g	23.1 mi.	108,567.4	13.44v	47,579 min	30.31171	-89.38061	Longfellow Rd, Bay St Louis, MS
6:03:18 PM	On		55 mph	42 mph	55 mph NW	55 mph	0.237 g	0.184 g	24.5 mi.	108,568.8	13.44v	47,581 min	30.31496	-89.40360	10374 MS-603, Bay St Louis, MS
6:05:18 PM	On		62 mph	41 mph	61 mph NW	55 mph	0.939 g	0.461 g	25.9 mi.	108,570.2	13.50v	47,583 min	30.32645	-89.42227	11072 MS-43, Bay St Louis, MS
6:07:18 PM	On		61 mph	56 mph	57 mph N	55 mph	0.057 g	0.069 g	27.8 mi.	108,572.1	13.50v	47,585 min	30.35122	-89.42292	MS-43, Bay St Louis, MS
6:09:18 PM	On		65 mph	44 mph	58 mph NW	55 mph	1.008 g	0.473 g	29.2 mi.	108,573.5	13.50v	47,587 min	30.37089	-89.42999	MS-43, Kiln, MS
6:11:18 PM	On		62 mph	44 mph	55 mph NW	55 mph	1.110 g	0.461 g	30.7 mi.	108,575.0	13.50v	47,589 min	30.38913	-89.44260	15212 MS-43, Kiln, MS
6:13:18 PM	On		57 mph	44 mph	42 mph E	45 mph	0.204 g	0.216 g	32.2 mi.	108,576.5	13.50v	47,591 min	30.40644	-89.44178	16362 MS-43, Kiln, MS
6:15:18 PM	On		57 mph	32 mph	16 mph N	-	0.229 g	0.306 g	33.3 mi.	108,577.6	13.56v	47,593	30.40790	-89.42732	Old Joe Mora

Attachment: Philip's Pest Control Weekly Report October 1-9 2021 (10088 : Spread Philip's Pest Control

PM											min			
6:17:18 PM	On	22 mph	16 mph	15 mph N	-	0.180 g	0.212 g	33.8 mi.	108,578.1	13.50v	47,595 min	30.41276	-89.42263	Old Joe Moran St, Kiln, MS
6:19:18 PM	On	19 mph	15 mph	15 mph N	-	0.861 g	0.339 g	34.3 mi.	108,578.6	13.50v	47,597 min	30.41973	-89.42128	Old Joe Moran St, Kiln, MS
6:21:18 PM	On	20 mph	16 mph	19 mph N	-	0.192 g	0.114 g	34.8 mi.	108,579.1	13.56v	47,599 min	30.42726	-89.41911	Joe Moran Rd, Kiln, MS
6:23:18 PM	On	24 mph	16 mph	24 mph N	-	0.869 g	0.461 g	35.4 mi.	108,579.7	13.53v	47,601 min	30.43471	-89.41708	Joe Moran Rd, Kiln, MS
6:25:18 PM	On	24 mph	12 mph	0 mph N	-	0.318 g	0.351 g	35.8 mi.	108,580.1	13.50v	47,603 min	30.43894	-89.41462	18403 Joe Moran Rd, Kiln, MS
6:27:18 PM	On	0 mph	0 mph	0 mph N	-	0.000 g	0.000 g	35.8 mi.	108,580.1	13.68v	47,605 min	30.43894	-89.41462	18403 Joe Moran Rd, Kiln, MS
6:29:18 PM	On	20 mph	11 mph	18 mph N	-	1.188 g	0.429 g	36.2 mi.	108,580.5	13.50v	47,607 min	30.43870	-89.40995	Joe Moran Rd, Kiln, MS
6:31:18 PM	On	27 mph	20 mph	12 mph NE	-	0.159 g	0.298 g	36.9 mi.	108,581.2	13.44v	47,609 min	30.44706	-89.40592	Joe Moran Rd, Kiln, MS
6:33:18 PM	On	22 mph	14 mph	17 mph N	-	0.824 g	0.429 g	37.3 mi.	108,581.6	13.50v	47,611 min	30.45074	-89.40117	19310 Laterre Dr, Kiln, MS
6:35:18 PM	On	20 mph	15 mph	2 mph N	-	0.600 g	0.441 g	37.9 mi.	108,582.2	13.47v	47,613 min	30.45748	-89.40128	Laterre Dr, Kiln, MS
6:37:18 PM	On	22 mph	16 mph	17 mph S	-	0.759 g	0.286 g	38.4 mi.	108,582.7	13.53v	47,615 min	30.45036	-89.40114	Laterre Dr, Kiln, MS
6:39:18 PM	On	27 mph	19 mph	22 mph E	-	0.318 g	0.510 g	39.0 mi.	108,583.3	13.59v	47,617 min	30.44757	-89.39593	Firetower Rd, Kiln, MS
6:41:18 PM	On	19 mph	10 mph	13 mph S	-	1.245 g	0.478 g	39.4 mi.	108,583.7	13.53v	47,619 min	30.44630	-89.39200	Kyle Rd, Kiln, MS
6:43:18 PM	On	15 mph	10 mph	7 mph NW	-	0.645 g	0.441 g	39.7 mi.	108,584.0	13.53v	47,621 min	30.44681	-89.39201	Kyle Rd, Kiln, MS
6:45:18 PM	On	20 mph	14 mph	16 mph E	-	0.147 g	0.110 g	40.2 mi.	108,584.5	13.53v	47,623 min	30.44851	-89.39255	Firetower Rd, Kiln, MS
6:47:18 PM	On	18 mph	14 mph	16 mph S	-	0.237 g	0.171 g	40.7 mi.	108,585.0	13.56v	47,625 min	30.45225	-89.39416	Magnolia Ridge Dr, Kiln, MS
6:49:18 PM	On	24 mph	16 mph	24 mph NE	-	0.204 g	0.184 g	41.2 mi.	108,585.5	13.50v	47,627 min	30.45047	-89.38840	Firetower Rd, Kiln, MS
6:51:18 PM	On	22 mph	8 mph	1 mph SE	-	0.286 g	0.384 g	41.5 mi.	108,585.8	13.38v	47,629 min	30.45423	-89.38796	Blueberry Hill Rd, Kiln, MS
6:53:18 PM	On	21 mph	11 mph	20 mph E	-	0.939 g	0.396 g	41.9 mi.	108,586.2	13.53v	47,631 min	30.45199	-89.38529	Firetower Rd, Kiln, MS
6:55:18 PM	On	25 mph	22 mph	21 mph NE	-	0.078 g	0.196 g	42.6 mi.	108,586.9	13.35v	47,633 min	30.46044	-89.37918	Firetower Rd, Kiln, MS
6:57:18 PM	On	20 mph	17 mph	17 mph W	-	0.339 g	0.331 g	43.2 mi.	108,587.5	13.53v	47,635 min	30.46335	-89.38760	Dogpatch Rd, Kiln, MS
6:59:18 PM	On	17 mph	13 mph	13 mph NE	-	0.282 g	0.273 g	43.7 mi.	108,588.0	13.56v	47,637 min	30.46284	-89.39040	Road 536, Kiln, MS

Attachment: Philip's Pest Control Weekly Report October 1-9 2021 (10088 : Spread Philip's Pest Control

7:01:18 PM	On		21 mph	18 mph	20 mph SW	-	0.824 g	0.486 g	44.3 mi.	108,588.6	13.44v	47,639 min	30.46114	-89.39735	Dogpatch Rd, Kiln, MS
7:03:18 PM	On		22 mph	9 mph	10 mph E	-	0.767 g	0.384 g	44.6 mi.	108,588.9	13.53v	47,641 min	30.46120	-89.40063	4357 Dogpatch Rd, Kiln, MS
7:05:18 PM	On		13 mph	7 mph	11 mph E	-	0.645 g	0.371 g	44.9 mi.	108,589.2	13.53v	47,643 min	30.46080	-89.40086	4373 Dogpatch Rd, Kiln, MS
7:07:18 PM	On		40 mph	14 mph	40 mph NE	-	0.363 g	0.204 g	45.3 mi.	108,589.6	13.56v	47,645 min	30.46395	-89.39454	Dogpatch Rd, Kiln, MS
7:09:18 PM	On		54 mph	36 mph	43 mph NE	-	0.371 g	0.327 g	46.5 mi.	108,590.8	13.38v	47,647 min	30.46274	-89.37692	3065 Firetower Rd, Kiln, MS
7:11:18 PM	On		50 mph	50 mph	50 mph S	-	0.261 g	0.478 g	48.2 mi.	108,592.5	13.35v	47,649 min	30.44174	-89.37133	Fenton Dedeaux Rd, Kiln, MS
7:13:18 PM	On		51 mph	42 mph	42 mph W	45 mph	0.282 g	0.351 g	49.6 mi.	108,593.9	13.47v	47,651 min	30.42289	-89.36900	Kiln-Delisle Rd, Kiln, MS
7:15:18 PM	On		65 mph	53 mph	45 mph W	45 mph	0.171 g	0.204 g	51.4 mi.	108,595.7	13.56v	47,653 min	30.41052	-89.39415	Kiln-Delisle Rd, Kiln, MS
7:17:18 PM	On		60 mph	48 mph	50 mph W	35 mph	0.184 g	0.261 g	53.0 mi.	108,597.3	13.53v	47,655 min	30.40531	-89.41953	Kiln-Delisle Rd, Kiln, MS
7:19:18 PM	On		57 mph	33 mph	42 mph SW	45 mph	0.996 g	0.416 g	54.1 mi.	108,598.4	13.50v	47,657 min	30.40767	-89.43623	16549 MS-43, Kiln, MS
7:21:18 PM	On		60 mph	56 mph	57 mph SE	55 mph	0.102 g	0.065 g	56.0 mi.	108,600.3	13.56v	47,659 min	30.38847	-89.44220	15083 MS-43, Kiln, MS
7:23:18 PM	On		65 mph	57 mph	64 mph S	55 mph	0.094 g	0.139 g	57.9 mi.	108,602.2	13.53v	47,661 min	30.36494	-89.42603	13299 MS-43, Kiln, MS
7:25:18 PM	On		65 mph	56 mph	65 mph S	55 mph	0.135 g	0.159 g	59.7 mi.	108,604.0	13.50v	47,663 min	30.33912	-89.42833	MS-43, Bay St Louis, MS
7:27:18 PM	On		65 mph	57 mph	55 mph SE	55 mph	0.057 g	0.082 g	61.7 mi.	108,606.0	13.31v	47,665 min	30.31845	-89.40990	10613 MS-603, Bay St Louis, MS
7:29:18 PM	On		54 mph	49 mph	47 mph SE	45 mph	0.069 g	0.147 g	63.3 mi.	108,607.6	13.56v	47,667 min	30.31099	-89.38451	MS-43, Bay St Louis, MS
7:31:18 PM	On		50 mph	23 mph	7 mph NE	45 mph	0.882 g	0.429 g	64.1 mi.	108,608.4	13.62v	47,669 min	30.30489	-89.37961	405 US-90, Waveland, MS
7:33:18 PM	On		6 mph	0 mph	0 mph W	45 mph	0.069 g	0.351 g	64.1 mi.	108,608.4	12.52v	47,671 min	30.30505	-89.37967	405 US-90, Waveland, MS
7:33:28 PM	Off		0 mph	0 mph	0 mph W	45 mph	0.000 g	0.000 g	64.1 mi.	108,608.4	12.52v	47,671 min	30.30505	-89.37967	405 US-90, Waveland, MS
7:35:42 PM	On		0 mph	0 mph	0 mph W	45 mph	0.000 g	0.000 g	64.1 mi.	108,608.4	14.59v	47,671 min	30.30505	-89.37967	405 US-90, Waveland, MS
7:37:41 PM	On		0 mph	0 mph	0 mph W	45 mph	0.000 g	0.000 g	64.1 mi.	108,608.4	14.11v	47,673 min	30.30505	-89.37967	405 US-90, Waveland, MS
7:39:41 PM	On		0 mph	0 mph	0 mph W	45 mph	0.000 g	0.000 g	64.1 mi.	108,608.4	13.56v	47,675 min	30.30505	-89.37967	405 US-90, Waveland, MS
7:40:51 PM		Idling - OBD	0 mph	0 mph	0 mph W	45 mph	0.000 g	0.000 g	64.1 mi.	108,608.4	13.59v	47,675 min	30.30505	-89.37967	405 US-90, Waveland, MS
7:41:41	On		0 mph	0 mph	0 mph W	45 mph	0.000 g	0.000 g	64.1 mi.	108,608.4	13.52v	47,677	30.30505	-89.37967	405 US-90

Attachment: Philip's Pest Control Weekly Report October 1-9 2021 (10088 : Spread Philip's Pest Control

PM	On		0 mph	0 mph	0 mph W	45 mph	0.000 g	0.000 g	64.1 mi.	108,608.4	13.53v	min	30.30505	-89.37967	405 US-90, Waveland, MS
7:43:41 PM	On		0 mph	0 mph	0 mph W	45 mph	0.000 g	0.000 g	64.1 mi.	108,608.4	13.56v	47,679 min	30.30505	-89.37967	405 US-90, Waveland, MS
7:45:41 PM	On		0 mph	0 mph	0 mph W	45 mph	0.000 g	0.000 g	64.1 mi.	108,608.4	13.56v	47,681 min	30.30505	-89.37967	405 US-90, Waveland, MS
7:45:51 PM		Idling - OBD	0 mph	0 mph	0 mph W	45 mph	0.000 g	0.000 g	64.1 mi.	108,608.4	13.50v	47,681 min	30.30505	-89.37967	405 US-90, Waveland, MS
7:47:41 PM	On		0 mph	0 mph	0 mph W	45 mph	0.000 g	0.000 g	64.1 mi.	108,608.4	13.47v	47,683 min	30.30505	-89.37967	405 US-90, Waveland, MS
7:49:41 PM	On		0 mph	0 mph	0 mph W	45 mph	0.000 g	0.000 g	64.1 mi.	108,608.4	13.59v	47,685 min	30.30505	-89.37967	405 US-90, Waveland, MS
7:50:51 PM		Idling - OBD	0 mph	0 mph	0 mph W	45 mph	0.000 g	0.000 g	64.1 mi.	108,608.4	13.53v	47,685 min	30.30505	-89.37967	405 US-90, Waveland, MS
7:51:41 PM	On		0 mph	0 mph	0 mph W	45 mph	0.000 g	0.000 g	64.1 mi.	108,608.4	13.53v	47,687 min	30.30505	-89.37967	405 US-90, Waveland, MS
7:53:41 PM	On		0 mph	0 mph	0 mph W	45 mph	0.000 g	0.000 g	64.1 mi.	108,608.4	13.44v	47,689 min	30.30505	-89.37967	405 US-90, Waveland, MS
7:55:41 PM	On		0 mph	0 mph	0 mph W	45 mph	0.000 g	0.000 g	64.1 mi.	108,608.4	13.47v	47,691 min	30.30505	-89.37967	405 US-90, Waveland, MS
7:55:51 PM		Idling - OBD	0 mph	0 mph	0 mph W	45 mph	0.000 g	0.000 g	64.1 mi.	108,608.4	13.56v	47,691 min	30.30505	-89.37967	405 US-90, Waveland, MS
7:57:41 PM	On		11 mph	1 mph	0 mph W	45 mph	1.800 g	0.498 g	64.2 mi.	108,608.5	13.35v	47,693 min	30.30535	-89.37977	405 US-90, Waveland, MS
7:59:41 PM	On		61 mph	13 mph	60 mph NW	45 mph	1.098 g	0.359 g	64.6 mi.	108,608.9	13.56v	47,695 min	30.30960	-89.38240	MS-43, Waveland, MS
8:01:41 PM	On		51 mph	51 mph	50 mph NW	55 mph	1.212 g	0.396 g	66.3 mi.	108,610.6	13.47v	47,697 min	30.31784	-89.40848	10566 MS-603, Bay St Louis, MS
8:03:41 PM	On		69 mph	64 mph	64 mph N	55 mph	0.127 g	0.122 g	68.4 mi.	108,612.7	13.44v	47,699 min	30.34143	-89.42762	MS-43, Bay St Louis, MS
8:05:41 PM	On		72 mph	52 mph	63 mph N	55 mph	1.155 g	0.453 g	70.2 mi.	108,614.5	13.56v	47,701 min	30.36537	-89.42599	13268 MS-43, Kiln, MS
8:07:41 PM	On		66 mph	57 mph	38 mph NW	55 mph	0.090 g	0.204 g	72.1 mi.	108,616.4	13.56v	47,703 min	30.38888	-89.44238	MS-43, Kiln, MS
8:09:41 PM	On		62 mph	46 mph	55 mph E	45 mph	0.212 g	0.678 g	73.6 mi.	108,617.9	13.62v	47,705 min	30.40655	-89.44088	MS-43, Kiln, MS
8:11:41 PM	On		57 mph	19 mph	3 mph W	-	2.820 g	0.429 g	74.3 mi.	108,618.6	13.41v	47,707 min	30.40704	-89.43458	16027 Honeymoon Hill Rd, Kiln, MS
8:13:41 PM	On		34 mph	16 mph	20 mph SE	35 mph	0.951 g	0.441 g	74.8 mi.	108,619.1	13.56v	47,709 min	30.40457	-89.42906	Kiln-Delisle Rd, Kiln, MS
8:15:41 PM	On		24 mph	17 mph	17 mph SW	-	0.273 g	0.339 g	75.4 mi.	108,619.7	13.47v	47,711 min	30.40427	-89.43243	Moragas Ln, Kiln, MS
8:17:41 PM	On		17 mph	11 mph	12 mph N	-	0.261 g	0.490 g	75.8 mi.	108,620.1	13.56v	47,713 min	30.40314	-89.43315	Moragas Ln, Kiln, MS
8:19:41 PM	On		20 mph	16 mph	18 mph E	35 mph	0.171 g	0.294 g	76.3 mi.	108,620.6	13.56v	47,715 min	30.40654	-89.42666	Kiln-Delisle Rd, Kiln, MS

Attachment: Philip's Pest Control Weekly Report October 1-9 2021 (10088 : Spread Philip's Pest Control

8:21:41 PM	On	19 mph	12 mph	13 mph S	-	0.261 g	0.294 g	76.8 mi.	108,621.1	13.56v	47,717 min	30.40649	-89.42274	16260 Sister Mary Ellen Rd, Kiln, MS
8:23:41 PM	On	14 mph	10 mph	11 mph S	-	0.216 g	0.318 g	77.1 mi.	108,621.4	13.53v	47,719 min	30.40396	-89.42074	W River Dr, Kiln, MS
8:25:41 PM	On	21 mph	14 mph	12 mph NE	-	0.204 g	0.286 g	77.6 mi.	108,621.9	13.47v	47,721 min	30.40317	-89.41641	E River Dr, Kiln, MS
8:27:41 PM	On	20 mph	14 mph	18 mph N	-	0.894 g	0.429 g	78.1 mi.	108,622.4	13.41v	47,723 min	30.41003	-89.41684	Sam Favre Rd, Kiln, MS
8:29:41 PM	On	18 mph	7 mph	16 mph S	-	0.665 g	0.441 g	78.4 mi.	108,622.7	13.44v	47,725 min	30.41197	-89.41670	Sam Favre Rd, Kiln, MS
8:31:41 PM	On	19 mph	13 mph	8 mph SE	-	0.894 g	0.343 g	78.8 mi.	108,623.1	13.47v	47,727 min	30.40537	-89.41671	Sam Favre Rd, Kiln, MS
8:33:41 PM	On	25 mph	18 mph	17 mph SE	-	0.224 g	0.167 g	79.4 mi.	108,623.7	13.53v	47,729 min	30.39993	-89.41031	Bayou Cocoa Pt, Kiln, MS
8:35:41 PM	On	32 mph	19 mph	20 mph NW	-	0.229 g	0.204 g	80.1 mi.	108,624.4	13.47v	47,731 min	30.40299	-89.41177	Bayou Cocoa Pt, Kiln, MS
8:37:41 PM	On	24 mph	15 mph	14 mph S	-	0.747 g	0.461 g	80.6 mi.	108,624.9	13.53v	47,733 min	30.40738	-89.41055	Joe Favre Rd, Kiln, MS
8:39:41 PM	On	25 mph	16 mph	16 mph SE	-	0.906 g	0.416 g	81.1 mi.	108,625.4	13.56v	47,735 min	30.40361	-89.40631	15139 Bayou Coco Cemetery Rd, Kiln, MS
8:41:41 PM	On	16 mph	9 mph	15 mph N	-	0.861 g	0.543 g	81.4 mi.	108,625.7	13.53v	47,737 min	30.40391	-89.40657	Bayou Coco Cemetery Rd, Kiln, MS
8:43:41 PM	On	19 mph	14 mph	14 mph N	-	0.216 g	0.204 g	81.9 mi.	108,626.2	13.53v	47,739 min	30.41026	-89.40639	Magnolia St, Kiln, MS
8:45:41 PM	On	16 mph	12 mph	14 mph N	-	0.780 g	0.363 g	82.3 mi.	108,626.6	13.53v	47,741 min	30.41473	-89.40467	Gardenia St, Kiln, MS
8:47:41 PM	On	23 mph	15 mph	13 mph N	-	0.102 g	0.114 g	82.9 mi.	108,627.2	13.53v	47,743 min	30.42215	-89.40462	Gardenia St, Kiln, MS
8:49:41 PM	On	24 mph	15 mph	24 mph W	-	0.167 g	0.237 g	83.4 mi.	108,627.7	13.53v	47,745 min	30.42804	-89.40649	4170 Violet St, Kiln, MS
8:51:41 PM	On	24 mph	15 mph	14 mph S	-	0.184 g	0.237 g	83.9 mi.	108,628.2	13.53v	47,747 min	30.42169	-89.40739	Camellia St, Kiln, MS
8:53:41 PM	On	14 mph	10 mph	11 mph S	-	0.849 g	0.518 g	84.2 mi.	108,628.5	13.56v	47,749 min	30.41683	-89.40740	Camellia St, Kiln, MS
8:55:41 PM	On	17 mph	11 mph	12 mph E	-	1.041 g	0.486 g	84.6 mi.	108,628.9	13.47v	47,751 min	30.41440	-89.40705	Orchid St, Kiln, MS
8:57:41 PM	On	19 mph	15 mph	15 mph N	-	0.159 g	0.286 g	85.1 mi.	108,629.4	13.53v	47,753 min	30.41740	-89.40181	Carnation St, Kiln, MS
8:59:41 PM	On	17 mph	14 mph	14 mph N	-	0.127 g	0.135 g	85.6 mi.	108,629.9	13.59v	47,755 min	30.42434	-89.40178	Carnation St, Kiln, MS
9:01:41 PM	On	19 mph	13 mph	16 mph S	-	0.522 g	0.465 g	86.0 mi.	108,630.3	13.56v	47,757 min	30.42761	-89.40443	Gardenia St, Kiln, MS
9:03:41 PM	On	16 mph	12 mph	15 mph S	-	0.180 g	0.286 g	86.4 mi.	108,630.7	13.53v	47,759 min	30.42170	-89.40453	Gardenia St, Kiln, MS
9:05:41											47,761			

Attachment: Philip's Pest Control Weekly Report October 1-9 2021 (10088 : Spread Philip's Pest Control

PM	On	17 mph	14 mph	14 mph S	-	0.237 g	0.171 g	86.9 mi.	108,631.2	13.35v	min	30.41464	-89.40454	Gardenia St, Kiln, MS
9:07:41 PM	On	19 mph	12 mph	15 mph N	-	0.612 g	0.359 g	87.3 mi.	108,631.6	13.56v	47,763 min	30.41115	-89.40405	Road 500, Kiln, MS
9:09:41 PM	On	22 mph	13 mph	1 mph N	-	0.600 g	0.498 g	87.8 mi.	108,632.1	13.28v	47,765 min	30.41440	-89.40750	Camellia St, Kiln, MS
9:11:41 PM	On	22 mph	15 mph	21 mph S	-	1.233 g	0.351 g	88.3 mi.	108,632.6	13.56v	47,767 min	30.40825	-89.40642	Magnolia St, Kiln, MS
9:13:41 PM	On	55 mph	34 mph	53 mph E	45 mph	0.678 g	0.359 g	89.4 mi.	108,633.7	13.59v	47,769 min	30.41171	-89.39058	3659 Kiln-Delisle Rd, Kiln, MS
9:15:41 PM	On	52 mph	44 mph	42 mph E	45 mph	0.102 g	0.249 g	90.9 mi.	108,635.2	13.56v	47,771 min	30.42260	-89.36992	2369 Kiln-Delisle Rd, Kiln, MS
9:17:41 PM	On	43 mph	33 mph	43 mph N	-	0.171 g	0.408 g	92.0 mi.	108,636.3	13.59v	47,773 min	30.43666	-89.37085	Fenton Dedeaux Rd, Kiln, MS
9:19:41 PM	On	47 mph	44 mph	43 mph N	-	0.237 g	0.171 g	93.5 mi.	108,637.8	13.56v	47,775 min	30.45809	-89.37308	Fenton Dedeaux Rd, Kiln, MS
9:21:41 PM	On	43 mph	35 mph	38 mph NE	-	0.212 g	0.273 g	94.7 mi.	108,639.0	13.50v	47,777 min	30.47443	-89.37605	20600 Fenton Dedeaux Rd, Kiln, MS
9:23:41 PM	On	42 mph	38 mph	38 mph NE	-	0.237 g	0.339 g	95.9 mi.	108,640.2	13.56v	47,779 min	30.48647	-89.36067	Fenton Dedeaux Rd, Kiln, MS
9:25:41 PM	On	41 mph	36 mph	32 mph N	-	0.192 g	0.351 g	97.1 mi.	108,641.4	13.59v	47,781 min	30.49948	-89.34788	Fenton Dedeaux Rd, Kiln, MS
9:27:41 PM	On	55 mph	40 mph	43 mph W	-	0.257 g	0.363 g	98.5 mi.	108,642.8	13.53v	47,783 min	30.49834	-89.36743	Rocky Hill Dedeaux Rd, Kiln, MS
9:29:41 PM	On	62 mph	52 mph	52 mph W	-	0.184 g	0.249 g	100.2 mi.	108,644.5	13.50v	47,785 min	30.49715	-89.39371	Rocky Hill Dedeaux Rd, Kiln, MS
9:31:41 PM	On	63 mph	57 mph	57 mph SW	-	0.171 g	0.159 g	102.1 mi.	108,646.4	13.47v	47,787 min	30.48339	-89.41716	5430 Rocky Hill Dedeaux Rd, Kiln, MS
9:33:41 PM	On	59 mph	41 mph	53 mph NE	-	1.041 g	0.510 g	103.5 mi.	108,647.8	13.56v	47,789 min	30.48087	-89.42116	5567 Rocky Hill Dedeaux Rd, Kiln, MS
9:35:41 PM	On	57 mph	26 mph	5 mph W	-	0.747 g	0.273 g	104.4 mi.	108,648.7	13.53v	47,791 min	30.48477	-89.41290	Lawrence Ladner Rd, Kiln, MS
9:37:41 PM	On	6 mph	1 mph	0 mph W	-	0.122 g	0.453 g	104.5 mi.	108,648.8	13.41v	47,793 min	30.48481	-89.41324	21095 Lawrence Ladner Rd, Kiln, MS
9:39:41 PM	On	7 mph	1 mph	7 mph N	-	0.735 g	0.473 g	104.5 mi.	108,648.8	13.56v	47,795 min	30.48481	-89.41252	Lawrence Ladner Rd, Kiln, MS
9:41:41 PM	On	57 mph	36 mph	48 mph W	-	1.008 g	0.453 g	105.6 mi.	108,649.9	13.59v	47,797 min	30.47788	-89.42539	5730 Rocky Hill Dedeaux Rd, Kiln, MS
9:43:41 PM	On	61 mph	45 mph	52 mph S	55 mph	0.927 g	0.543 g	107.1 mi.	108,651.4	13.53v	47,799 min	30.46060	-89.43654	MS-603, Kiln, MS
9:45:41 PM	On	57 mph	54 mph	57 mph S	55 mph	0.102 g	0.102 g	108.9 mi.	108,653.2	13.53v	47,801 min	30.43557	-89.43257	MS-603, Kiln, MS
9:47:41 PM	On	59 mph	50 mph	53 mph S	45 mph	0.114 g	0.192 g	110.6 mi.	108,654.9	13.31v	47,803 min	30.41162	-89.43464	16669 MS-43, Kiln, MS
9:49:41 PM	On	53 mph	25 mph	19 mph N	-	0.918 g	0.384 g	111.5 mi.	108,655.8	13.56v	47,805 min	30.40717	-89.42730	Old Joe Mor

Attachment: Philip's Pest Control Weekly Report October 1-9 2021 (10088 : Spread Philip's Pest Control

Time	Ignition	In-Cab Alert	Max Speed	Avg Speed	Inst Speed	Speed Limit	Max Accel	Max Decel	Distance	Odometer	Voltage	Run Time	Latitude	Longitude	Location
9:51:41 PM	On		40 mph	32 mph	29 mph N	-	0.171 g	0.212 g	112.6 mi.	108,656.9	13.47v	47,807 min	30.41969	-89.42126	Old Joe Moran St, Kiln, MS
9:53:41 PM	On		44 mph	37 mph	34 mph N	-	0.184 g	0.216 g	113.8 mi.	108,658.1	13.44v	47,809 min	30.43657	-89.41720	Joe Moran Rd, Kiln, MS
9:55:41 PM	On		33 mph	9 mph	0 mph SE	-	0.273 g	0.510 g	114.1 mi.	108,658.4	13.50v	47,811 min	30.43897	-89.41466	18403 Joe Moran Rd, Kiln, MS
9:57:41 PM	On		0 mph	0 mph	0 mph SW	-	0.000 g	0.000 g	114.1 mi.	108,658.4	12.55v	47,813 min	30.43898	-89.41463	18403 Joe Moran Rd, Kiln, MS
9:57:51 PM	Off		0 mph	0 mph	0 mph SW	-	0.000 g	0.000 g	114.1 mi.	108,658.4	12.55v	47,813 min	30.43898	-89.41463	18403 Joe Moran Rd, Kiln, MS

Thu Oct 7, 2021

Time	Ignition	In-Cab Alert	Max Speed	Avg Speed	Inst Speed	Speed Limit	Max Accel	Max Decel	Distance	Odometer	Voltage	Run Time	Latitude	Longitude	Location
10:02:20 AM			0 mph	0 mph	0 mph SW	-	0.000 g	0.000 g	0.0 mi.	108,658.4	12.59v	47,813 min	30.43898	-89.41463	18403 Joe Moran Rd, Kiln, MS
5:11:41 PM	On		2 mph	0 mph	0 mph SW	-	0.000 g	0.000 g	0.1 mi.	108,658.5	14.87v	47,813 min	30.43898	-89.41463	18403 Joe Moran Rd, Kiln, MS
5:13:41 PM	On		0 mph	0 mph	0 mph SW	-	0.000 g	0.000 g	0.1 mi.	108,658.5	12.80v	47,815 min	30.43898	-89.41463	18403 Joe Moran Rd, Kiln, MS
5:13:51 PM	Off		0 mph	0 mph	0 mph SW	-	0.000 g	0.000 g	0.1 mi.	108,658.5	12.74v	47,815 min	30.43898	-89.41463	18403 Joe Moran Rd, Kiln, MS

Fri Oct 8, 2021

Time	Ignition	In-Cab Alert	Max Speed	Avg Speed	Inst Speed	Speed Limit	Max Accel	Max Decel	Distance	Odometer	Voltage	Run Time	Latitude	Longitude	Location
5:18:20 AM			0 mph	0 mph	0 mph SW	-	0.000 g	0.000 g	0.0 mi.	108,658.5	12.52v	47,815 min	30.43898	-89.41463	18403 Joe Moran Rd, Kiln, MS
5:18:20 PM			0 mph	0 mph	0 mph SW	-	0.000 g	0.000 g	0.0 mi.	108,658.5	12.49v	47,815 min	30.43898	-89.41463	18403 Joe Moran Rd, Kiln, MS
7:14:23 PM	On		0 mph	0 mph	0 mph SW	-	0.000 g	0.000 g	0.0 mi.	108,658.5	14.47v	47,815 min	30.43898	-89.41463	18403 Joe Moran Rd, Kiln, MS
7:16:22 PM	On		0 mph	0 mph	0 mph SW	-	0.000 g	0.000 g	0.0 mi.	108,658.5	12.43v	47,817 min	30.43898	-89.41463	18403 Joe Moran Rd, Kiln, MS
7:16:33 PM	Off		0 mph	0 mph	0 mph SW	-	0.000 g	0.000 g	0.0 mi.	108,658.5	12.40v	47,817 min	30.43898	-89.41463	18403 Joe Moran Rd, Kiln, MS

Sat Oct 9, 2021

Time	Ignition	In-Cab Alert	Max Speed	Avg Speed	Inst Speed	Speed Limit	Max Accel	Max Decel	Distance	Odometer	Voltage	Run Time	Latitude	Longitude	Location
7:21:02 AM			0 mph	0 mph	0 mph SW	-	0.000 g	0.000 g	0.0 mi.	108,658.5	12.49v	47,817 min	30.43898	-89.41463	18403 Joe Moran Rd, Kiln, MS
7:21:01 PM			0 mph	0 mph	0 mph SW	-	0.000 g	0.000 g	0.0 mi.	108,658.5	12.46v	47,817 min	30.43898	-89.41463	18403 Joe Moran Rd, Kiln

Attachment: Philip's Pest Control Weekly Report October 1-9 2021 (10088 : Spread Philip's Pest Control

PM SW min MS

Copyright ©2021 WEX Telematics - gps.wextelematics.com. Generated in 2.4769 seconds.

Attachment: Philip's Pest Control Weekly Report October 1-9 2021 (10088 : Spread Philip's Pest Control

Activity Detail Overview »

Location Records	616	**Sorted By**	Time
Total Distance Traveled	358.3 mi.	**Selected Vehicle**	12 (vin: 1GTH5AE9F1161333)
Average Speed	21 mph	**Report Time Period**	Oct 1 12:00 AM to Oct 9 11:59 PM (CDT)
Landmarked Stops	Show	**Report Created**	November 12, 2021 2:10:18 PM
Max Speed	93 mph		

** Distance is accumulated daily*
** Odometer values are on the spreadsheet export.*
** Only the closest landmark is shown.*
** Landmarks over 3.8 miles wide have been excluded.*
** Run Time is based on Total GPS Device Hours.*


wex TELEMATICS

Philips Pest Control LLC


Export Data | Email Report


Speed Graphs »


show/hide

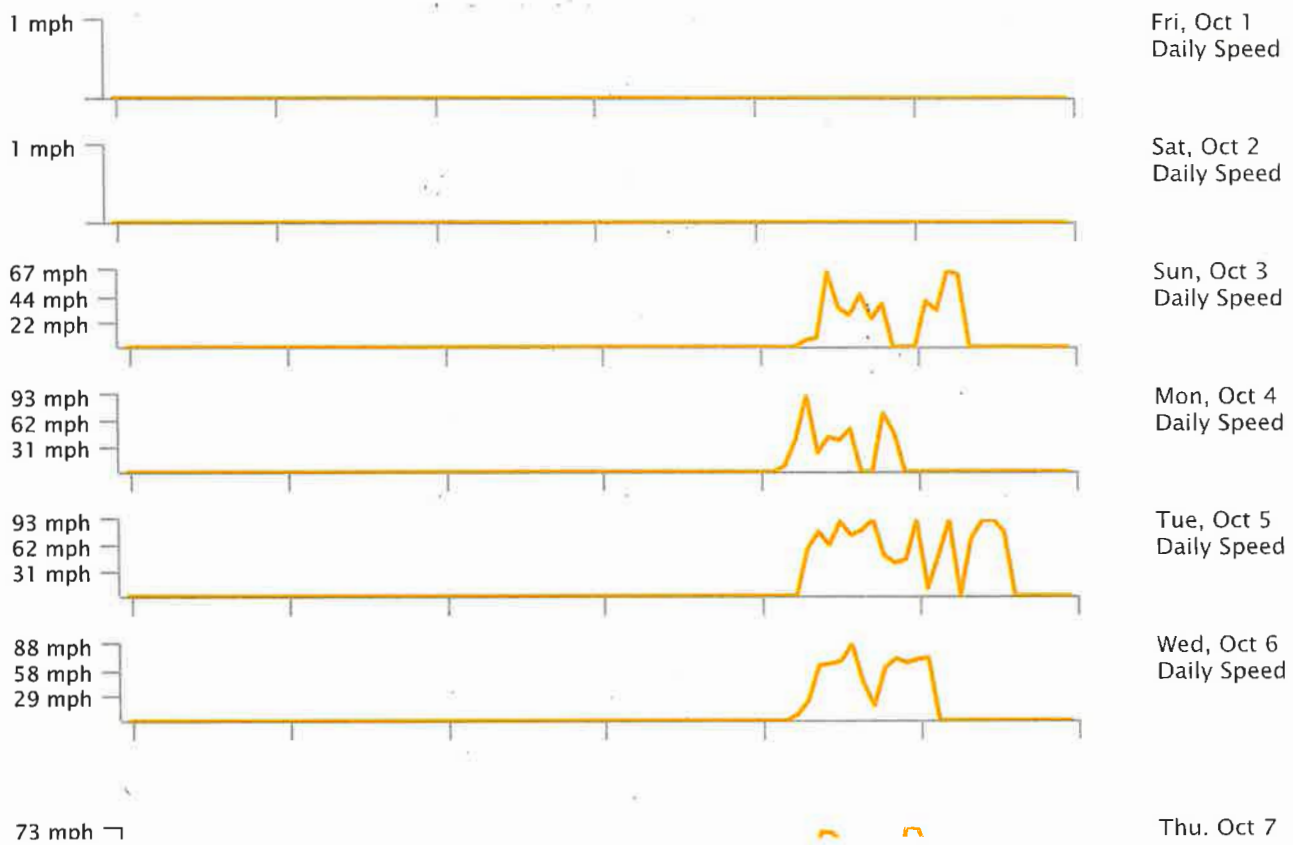

Attachment: Philip's Pest Control Weekly Report October 1-9 2021 (10088 : Spread Philip's Pest Control

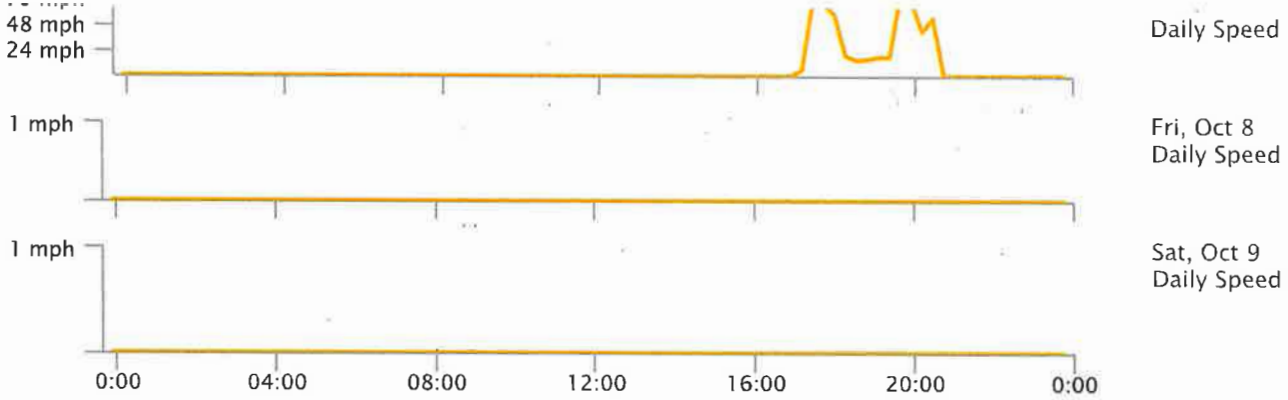

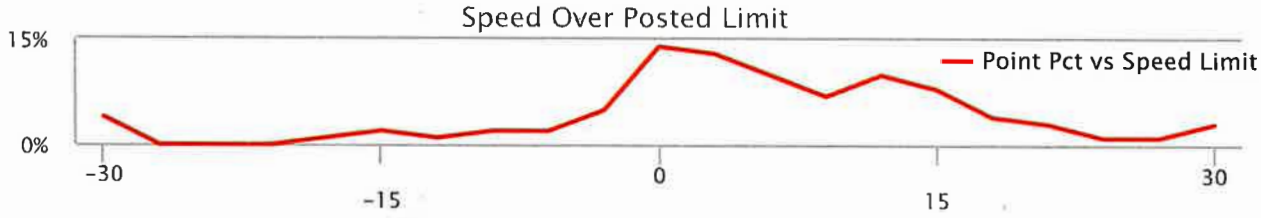

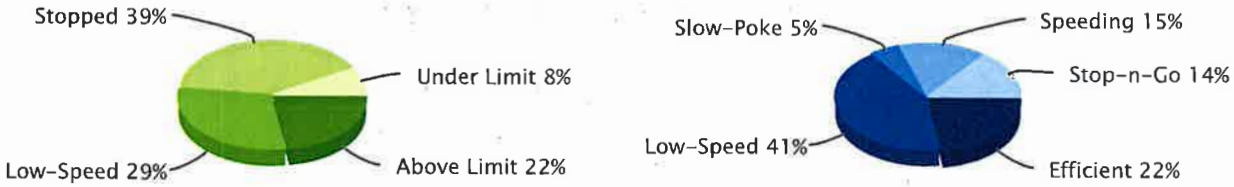

Low-Speed: inst-speed is under 15 mph | No Address: address or speed-limit unknown | Efficient: inst-speed within 10 mph of speed-limit | Stop-n-Go: zero inst-speed and nonzero max-speed | Speeding: inst-speed more than 10 mph over speed-limit | Slow-Poke: inst-speed between 15 mph and 10 mph under limit

Activity Detail Report »

Selected Vehicle: 12

Fri Oct 1, 2021

Time	Ignition	In-Cab Alert	Max Speed	Avg Speed	Inst Speed	Speed Limit	Max Accel	Max Decel	Distance	Odometer	Voltage	Run Time	Latitude	Longitude	Location
9:24:42 AM			0 mph	0 mph	0 mph E	-	0.000 g	0.000 g	0.0 mi.	85,803.1	12.62v	40,763 min	30.43903	-89.41446	18403 Joe Moran Rd, Kiln, MS
9:24:41												40,763			

Attachment: Philip's Pest Control Weekly Report October 1-9 2021 (10088 : Spread Philip's Pest Control

PM		0 mph	0 mph	0 mph E	-	0.000 g	0.000 g	0.0 mi.	85,803.1	12.59v	min	30.43903	-89.41446	18403 Joe Moran Rd, Kiln, MS

Sat Oct 2, 2021

Time	Ignition	In-Cab Alert	Max Speed	Avg Speed	Inst Speed	Speed Limit	Max Accel	Max Decel	Distance	Odometer	Voltage	Run Time	Latitude	Longitude	Location
9:24:41 AM			0 mph	0 mph	0 mph E	-	0.000 g	0.000 g	0.0 mi.	85,803.1	12.55v	40,763 min	30.43903	-89.41446	18403 Joe Moran Rd, Kiln, MS
9:24:40 PM			0 mph	0 mph	0 mph E	-	0.000 g	0.000 g	0.0 mi.	85,803.1	12.55v	40,763 min	30.43903	-89.41446	18403 Joe Moran Rd, Kiln, MS

Sun Oct 3, 2021

Time	Ignition	In-Cab Alert	Max Speed	Avg Speed	Inst Speed	Speed Limit	Max Accel	Max Decel	Distance	Odometer	Voltage	Run Time	Latitude	Longitude	Location
9:24:40 AM			0 mph	0 mph	0 mph E	-	0.000 g	0.000 g	0.0 mi.	85,803.1	12.52v	40,763 min	30.43903	-89.41446	18403 Joe Moran Rd, Kiln, MS
5:12:18 PM	On		0 mph	0 mph	0 mph E	-	0.000 g	0.000 g	0.0 mi.	85,803.1	14.62v	40,763 min	30.43903	-89.41446	18403 Joe Moran Rd, Kiln, MS
5:14:17 PM	On		0 mph	0 mph	0 mph E	-	0.000 g	0.000 g	0.0 mi.	85,803.1	13.95v	40,765 min	30.43903	-89.41446	18403 Joe Moran Rd, Kiln, MS
5:16:17 PM	On		6 mph	0 mph	0 mph NW	-	0.837 g	0.531 g	0.0 mi.	85,803.1	14.68v	40,767 min	30.43918	-89.41461	18403 Joe Moran Rd, Kiln, MS
5:18:17 PM	On		1 mph	0 mph	0 mph NW	-	0.000 g	0.000 g	0.0 mi.	85,803.1	14.32v	40,769 min	30.43918	-89.41461	18403 Joe Moran Rd, Kiln, MS
5:20:17 PM	On		0 mph	0 mph	0 mph NW	-	0.000 g	0.000 g	0.0 mi.	85,803.1	14.32v	40,771 min	30.43918	-89.41461	18403 Joe Moran Rd, Kiln, MS
5:21:27 PM		Idling - OBD	0 mph	0 mph	0 mph W	-	0.000 g	0.000 g	0.0 mi.	85,803.1	14.32v	40,771 min	30.43917	-89.41460	18403 Joe Moran Rd, Kiln, MS
5:22:17 PM	On		2 mph	0 mph	0 mph W	-	0.000 g	0.000 g	0.0 mi.	85,803.1	14.32v	40,773 min	30.43917	-89.41460	18403 Joe Moran Rd, Kiln, MS
5:24:17 PM	On		0 mph	0 mph	0 mph W	-	0.000 g	0.000 g	0.0 mi.	85,803.1	14.32v	40,775 min	30.43917	-89.41460	18403 Joe Moran Rd, Kiln, MS
5:26:17 PM	On		0 mph	0 mph	0 mph W	-	0.000 g	0.000 g	0.0 mi.	85,803.1	14.29v	40,777 min	30.43917	-89.41460	18403 Joe Moran Rd, Kiln, MS
5:26:27 PM		Idling - OBD	0 mph	0 mph	0 mph W	-	0.000 g	0.000 g	0.0 mi.	85,803.1	14.26v	40,777 min	30.43917	-89.41460	18403 Joe Moran Rd, Kiln, MS
5:28:17 PM	On		0 mph	0 mph	0 mph W	-	0.000 g	0.000 g	0.0 mi.	85,803.1	14.29v	40,779 min	30.43917	-89.41460	18403 Joe Moran Rd, Kiln, MS
5:30:17 PM	On		0 mph	0 mph	0 mph W	-	0.000 g	0.000 g	0.0 mi.	85,803.1	14.29v	40,781 min	30.43917	-89.41460	18403 Joe Moran Rd, Kiln, MS
5:31:27 PM		Idling - OBD	0 mph	0 mph	0 mph W	-	0.000 g	0.000 g	0.0 mi.	85,803.1	14.29v	40,781 min	30.43917	-89.41460	18403 Joe Moran Rd, Kiln, MS
5:32:17 PM	On		0 mph	0 mph	0 mph W	-	0.000 g	0.000 g	0.0 mi.	85,803.1	14.29v	40,783 min	30.43917	-89.41460	18403 Joe Moran Rd, Kiln, MS
5:34:17												40,785			

Attachment: Philip's Pest Control Weekly Report October 1-9 2021 (10088 : Spread Philip's Pest Control

PM	On	4 mph	0 mph	0 mph S	-	0.804 g	0.396 g	0.0 mi.	85,803.1	14.29v	min	30.43915	-89.41458	18403 Joe Moran Rd, Kiln, MS
5:36:17 PM	On	6 mph	0 mph	0 mph S	-	0.918 g	0.384 g	0.0 mi.	85,803.1	14.20v	40,787 min	30.43903	-89.41455	18403 Joe Moran Rd, Kiln, MS
5:38:17 PM	On	8 mph	1 mph	2 mph SW	-	1.176 g	0.453 g	0.1 mi.	85,803.2	14.35v	40,789 min	30.43814	-89.41456	Joe Moran Rd, Kiln, MS
5:40:17 PM	On	52 mph	41 mph	47 mph S	-	0.294 g	0.249 g	1.4 mi.	85,804.5	14.20v	40,791 min	30.42074	-89.42125	Old Joe Moran St, Kiln, MS
5:42:17 PM	On	50 mph	39 mph	44 mph W	35 mph	0.253 g	0.294 g	2.7 mi.	85,805.8	14.14v	40,793 min	30.40692	-89.42964	Kiln-Delisle Rd, Kiln, MS
5:44:17 PM	On	61 mph	28 mph	56 mph SW	45 mph	1.359 g	0.384 g	3.6 mi.	85,806.7	14.20v	40,795 min	30.40621	-89.44324	16321 MS-43, Kiln, MS
5:46:17 PM	On	66 mph	59 mph	62 mph S	55 mph	0.069 g	0.090 g	5.6 mi.	85,808.7	14.20v	40,797 min	30.38114	-89.43834	MS-43, Kiln, MS
5:48:17 PM	On	65 mph	62 mph	57 mph S	55 mph	0.204 g	0.127 g	7.6 mi.	85,810.7	14.29v	40,799 min	30.35497	-89.42241	12961 MS-603, Bay St Louis, MS
5:50:17 PM	On	66 mph	63 mph	62 mph SE	55 mph	0.090 g	0.082 g	9.7 mi.	85,812.8	14.20v	40,801 min	30.32667	-89.42279	MS-43, Bay St Louis, MS
5:52:17 PM	On	65 mph	50 mph	60 mph E	55 mph	1.020 g	0.453 g	11.4 mi.	85,814.5	14.17v	40,803 min	30.31382	-89.39921	10221 MS-603, Bay St Louis, MS
5:54:17 PM	On	62 mph	48 mph	14 mph SE	30 mph	0.127 g	0.171 g	13.0 mi.	85,816.1	14.14v	40,805 min	30.30395	-89.37600	2003 Nicholson Ave, Waveland, MS
5:56:17 PM	On	53 mph	30 mph	34 mph SE	30 mph	1.188 g	0.441 g	14.0 mi.	85,817.1	14.07v	40,807 min	30.29382	-89.36417	401 Nicholson Ave, Waveland, MS
5:58:17 PM	On	34 mph	16 mph	9 mph SE	-	0.894 g	0.518 g	14.6 mi.	85,817.7	14.26v	40,809 min	30.28918	-89.36775	119 Mollere Dr, Waveland, MS
6:00:17 PM	On	16 mph	9 mph	16 mph SW	25 mph	0.759 g	0.441 g	14.9 mi.	85,818.0	14.23v	40,811 min	30.28596	-89.36488	N Beach Blvd, Waveland, MS
6:02:17 PM	On	25 mph	11 mph	9 mph NW	-	0.102 g	0.184 g	15.2 mi.	85,818.3	13.47v	40,813 min	30.28825	-89.36953	126 Lafitte Dr, Waveland, MS
6:04:17 PM	On	12 mph	10 mph	10 mph SE	-	0.657 g	0.486 g	15.5 mi.	85,818.6	13.59v	40,815 min	30.28768	-89.37129	321 Hillcrest St, Waveland, MS
6:06:17 PM	On	11 mph	10 mph	8 mph SW	-	0.102 g	0.122 g	15.9 mi.	85,819.0	13.38v	40,817 min	30.28428	-89.36904	210 Arlington St, Waveland, MS
6:08:17 PM	On	11 mph	9 mph	8 mph NW	-	0.714 g	0.498 g	16.2 mi.	85,819.3	13.47v	40,819 min	30.28736	-89.37278	332 Terrace Ave, Waveland, MS
6:10:17 PM	On	31 mph	17 mph	11 mph E	-	0.747 g	0.453 g	16.7 mi.	85,819.8	13.56v	40,821 min	30.28452	-89.37972	405 Favre St, Waveland, MS
6:12:17 PM	On	13 mph	10 mph	11 mph W	-	0.159 g	0.184 g	17.1 mi.	85,820.2	13.44v	40,823 min	30.28278	-89.37716	308 Gordon St, Waveland, MS
6:14:17 PM	On	14 mph	11 mph	11 mph E	-	0.167 g	0.318 g	17.4 mi.	85,820.5	13.44v	40,825 min	30.28373	-89.37916	403 Necaise St, Waveland, MS
6:16:17 PM	On	12 mph	10 mph	11 mph W	-	0.159 g	0.224 g	17.8 mi.	85,820.9	13.44v	40,827 min	30.28450	-89.37858	324 Favre St, Waveland, MS
6:18:17 PM	On	28 mph	16 mph	12 mph SE	-	0.216 g	0.224 g	18.3 mi.	85,821.4	13.59v	40,829 min	30.28127	-89.38555	447 Sandy St,

Attachment: Philip's Pest Control Weekly Report October 1-9 2021 (10088 : Spread Philip's Pest Control

6:20:17 PM	On	16 mph	14 mph	11 mph SE	-	0.147 g	0.147 g	18.7 mi.	85,821.8	13.25v	40,831 min	30.27701	-89.37991	205 Sandy St, Waveland, MS
6:22:17 PM	On	12 mph	11 mph	11 mph NW	-	0.114 g	0.122 g	19.1 mi.	85,822.2	13.41v	40,833 min	30.27868	-89.38313	312 Surf St, Waveland, MS
6:24:17 PM	On	16 mph	12 mph	13 mph SE	-	0.229 g	0.204 g	19.4 mi.	85,822.5	13.56v	40,835 min	30.27864	-89.38446	Tide St, Waveland, MS
6:26:17 PM	On	15 mph	12 mph	11 mph NW	-	0.094 g	0.135 g	19.8 mi.	85,822.9	13.59v	40,837 min	30.27577	-89.38184	202 Water St, Waveland, MS
6:28:17 PM	On	14 mph	12 mph	8 mph NW	-	0.102 g	0.180 g	20.3 mi.	85,823.4	13.59v	40,839 min	30.27965	-89.38713	Water St, Waveland, MS
6:30:17 PM	On	46 mph	20 mph	35 mph NE	-	0.869 g	0.416 g	20.9 mi.	85,824.0	13.59v	40,841 min	30.28482	-89.37988	S Central Ave, Waveland, MS
6:32:17 PM	On	39 mph	20 mph	28 mph W	-	0.996 g	0.351 g	21.6 mi.	85,824.7	13.59v	40,843 min	30.28682	-89.37886	289 Herlihy St, Waveland, MS
6:34:17 PM	On	27 mph	14 mph	11 mph W	-	0.171 g	0.237 g	22.1 mi.	85,825.2	13.59v	40,845 min	30.28521	-89.38465	Morris St, Waveland, MS
6:36:17 PM	On	16 mph	11 mph	15 mph W	-	0.147 g	0.147 g	22.4 mi.	85,825.5	13.59v	40,847 min	30.28700	-89.38890	724 Herlihy St, Waveland, MS
6:38:17 PM	On	15 mph	12 mph	12 mph N	-	0.192 g	0.151 g	22.8 mi.	85,825.9	13.59v	40,849 min	30.28821	-89.38603	627 Tabor St, Waveland, MS
6:40:17 PM	On	14 mph	12 mph	11 mph N	-	0.184 g	0.171 g	23.2 mi.	85,826.3	13.59v	40,851 min	30.29029	-89.39022	808 Sycamore St, Waveland, MS
6:42:17 PM	On	15 mph	7 mph	11 mph E	-	0.906 g	0.429 g	23.4 mi.	85,826.5	13.59v	40,853 min	30.29157	-89.38970	723 Barlow St, Waveland, MS
6:44:17 PM	On	14 mph	11 mph	8 mph W	-	0.224 g	0.216 g	23.8 mi.	85,826.9	13.59v	40,855 min	30.29250	-89.38723	704 Hogan St, Waveland, MS
6:46:17 PM	On	15 mph	11 mph	11 mph E	-	0.261 g	0.237 g	24.1 mi.	85,827.2	13.56v	40,857 min	30.29424	-89.39005	1042 Noonan St, Waveland, MS
6:48:17 PM	On	14 mph	9 mph	9 mph W	-	1.086 g	0.531 g	24.4 mi.	85,827.5	13.59v	40,859 min	30.29423	-89.39021	Noonan St, Waveland, MS
6:50:17 PM	On	12 mph	9 mph	11 mph E	-	0.869 g	0.351 g	24.7 mi.	85,827.8	13.59v	40,861 min	30.29249	-89.38803	715 Hogan St, Waveland, MS
6:52:17 PM	On	14 mph	11 mph	14 mph E	-	0.114 g	0.114 g	25.1 mi.	85,828.2	13.59v	40,863 min	30.29237	-89.38192	Hogan St, Waveland, MS
6:54:17 PM	On	14 mph	10 mph	13 mph W	-	0.861 g	0.371 g	25.4 mi.	85,828.5	13.59v	40,865 min	30.29303	-89.37816	201 Art St, Waveland, MS
6:56:17 PM	On	25 mph	12 mph	3 mph NE	-	0.237 g	0.192 g	25.8 mi.	85,828.9	13.59v	40,867 min	30.29379	-89.37750	215 Pompano St, Waveland, MS
6:58:17 PM	On	12 mph	10 mph	9 mph E	-	0.204 g	0.135 g	26.1 mi.	85,829.2	13.62v	40,869 min	30.29525	-89.37933	241 Gulfside St, Waveland, MS
7:00:17 PM	On	13 mph	10 mph	10 mph S	-	0.237 g	0.147 g	26.5 mi.	85,829.6	13.56v	40,871 min	30.29569	-89.38031	825 Combel St, Waveland, MS
7:02:17 PM	On	12 mph	9 mph	7 mph S	-	0.249 g	0.229 g	26.8 mi.	85,829.9	13.56v	40,873 min	30.29366	-89.37748	201 Venus St, Waveland, MS
7:04:17											40,875			113 Jeff Davis

Attachment: Philip's Pest Control Weekly Report October 1-9 2021 (10088 : Spread Philip's Pest Control

7:04:17 PM	On		12 mph	10 mph	6 mph E	-	0.180 g	0.171 g	27.1 mi.	85,830.2	13.62v	40,875 min	30.28936	-89.37637	113 Jeff Davis Ave, Waveland, MS
7:06:17 PM	On		14 mph	11 mph	9 mph NE	-	0.110 g	0.135 g	27.5 mi.	85,830.6	13.56v	40,877 min	30.29270	-89.37125	Jeff Davis Ave, Waveland, MS
7:08:17 PM	On		16 mph	10 mph	7 mph NW	-	1.020 g	0.461 g	27.8 mi.	85,830.9	13.59v	40,879 min	30.29334	-89.36743	416 Lizana Ln, Waveland, MS
7:10:17 PM	On		27 mph	10 mph	27 mph NW	25 mph	0.927 g	0.396 g	28.1 mi.	85,831.2	13.59v	40,881 min	30.29649	-89.36729	702 Nicholson Ave, Waveland, MS
7:12:17 PM	On		38 mph	26 mph	18 mph NW	30 mph	1.143 g	0.327 g	29.0 mi.	85,832.1	13.41v	40,883 min	30.30538	-89.37764	2124 Nicholson Ave, Waveland, MS
7:14:17 PM	On		15 mph	4 mph	0 mph W	-	0.110 g	0.416 g	29.2 mi.	85,832.3	13.59v	40,885 min	30.30447	-89.37919	103 Lang St, Waveland, MS
7:16:17 PM	On		0 mph	0 mph	0 mph W	-	0.000 g	0.000 g	29.2 mi.	85,832.3	13.56v	40,887 min	30.30447	-89.37919	103 Lang St, Waveland, MS
7:18:12 PM		Idling - OBD	0 mph	0 mph	0 mph W	-	0.000 g	0.000 g	29.2 mi.	85,832.3	13.56v	40,887 min	30.30447	-89.37919	103 Lang St, Waveland, MS
7:18:17 PM	On		0 mph	0 mph	0 mph W	-	0.000 g	0.000 g	29.2 mi.	85,832.3	13.59v	40,889 min	30.30447	-89.37919	103 Lang St, Waveland, MS
7:20:17 PM	On		0 mph	0 mph	0 mph W	-	0.000 g	0.000 g	29.2 mi.	85,832.3	13.65v	40,891 min	30.30447	-89.37919	103 Lang St, Waveland, MS
7:22:17 PM	On		0 mph	0 mph	0 mph W	-	0.000 g	0.000 g	29.2 mi.	85,832.3	13.62v	40,893 min	30.30447	-89.37919	103 Lang St, Waveland, MS
7:23:12 PM		Idling - OBD	0 mph	0 mph	0 mph W	-	0.000 g	0.000 g	29.2 mi.	85,832.3	13.59v	40,893 min	30.30447	-89.37919	103 Lang St, Waveland, MS
7:24:17 PM	On		0 mph	0 mph	0 mph SW	-	0.000 g	0.000 g	29.2 mi.	85,832.3	12.74v	40,895 min	30.30446	-89.37919	103 Lang St, Waveland, MS
7:24:27 PM	Off		0 mph	0 mph	0 mph SW	-	0.000 g	0.000 g	29.2 mi.	85,832.3	12.77v	40,895 min	30.30446	-89.37919	103 Lang St, Waveland, MS
8:18:12 PM	On		10 mph	0 mph	9 mph N	45 mph	0.000 g	0.000 g	29.2 mi.	85,832.3	14.53v	40,895 min	30.30481	-89.37910	407 US-90, Waveland, MS
8:20:12 PM	On		38 mph	16 mph	29 mph E	35 mph	0.951 g	0.531 g	29.7 mi.	85,832.8	13.86v	40,897 min	30.30192	-89.37281	230 Old Spanish Trl, Waveland, MS
8:22:12 PM	On		40 mph	20 mph	0 mph E	35 mph	0.114 g	0.371 g	30.4 mi.	85,833.5	14.04v	40,899 min	30.30333	-89.36176	1092 Old Spanish Trl, Bay St Louis, MS
8:24:12 PM	On		40 mph	27 mph	34 mph NE	-	0.971 g	0.318 g	31.3 mi.	85,834.4	13.98v	40,901 min	30.30165	-89.34802	Central Ave, Bay St Louis, MS
8:26:12 PM	On		35 mph	20 mph	9 mph W	-	0.261 g	0.441 g	31.9 mi.	85,835.0	13.62v	40,903 min	30.30517	-89.35024	Bay St Louis, MS
8:28:12 PM	On	✔	13 mph	10 mph	8 mph NE	-	0.918 g	0.543 g	32.3 mi.	85,835.4	13.62v	40,905 min	30.30394	-89.34960	Ramaux St, Bay St Louis, MS
8:30:12 PM	On		12 mph	9 mph	4 mph NE	-	0.249 g	0.249 g	32.6 mi.	85,835.7	13.47v	40,907 min	30.30508	-89.34895	Ramaux St, Bay St Louis, MS
8:32:12 PM	On		32 mph	16 mph	10 mph SE	-	0.906 g	0.543 g	33.1 mi.	85,836.2	13.56v	40,909 min	30.30378	-89.35576	1004 Spanish Acres Dr, Bay St Louis, MS
8:34:12 PM	On		14 mph	11 mph	9 mph SE	-	0.343 g	0.171 g	33.5 mi.	85,836.6	13.59v	40,911 min	30.30231	-89.35004	514 Spanish Acres Dr, Bay St Louis

Attachment: Philip's Pest Control Weekly Report October 1-9 2021 (10088 : Spread Philip's Pest Control

8:36:12 PM	On	11 mph	9 mph	8 mph W	-	0.478 g	0.306 g	33.8 mi.	85,836.9	13.59v	40,913 min	30.30261	-89.35152	611 Spanish Acres Dr, Bay St Louis, MS
8:38:12 PM	On	12 mph	10 mph	9 mph N	-	0.229 g	0.110 g	34.1 mi.	85,837.2	13.59v	40,915 min	30.30441	-89.35606	1007 Spanish Acres Dr, Bay St Louis, MS
8:40:12 PM	On	27 mph	18 mph	12 mph E	-	0.971 g	0.461 g	34.7 mi.	85,837.8	13.44v	40,917 min	30.30200	-89.35321	834 Chiniche St, Bay St Louis, MS
8:42:12 PM	On	26 mph	13 mph	19 mph E	35 mph	0.767 g	0.429 g	35.2 mi.	85,838.3	13.59v	40,919 min	30.30412	-89.35896	958 Old Spanish Trl, Bay St Louis, MS
8:44:12 PM	On	38 mph	27 mph	9 mph E	-	0.171 g	0.192 g	36.1 mi.	85,839.2	13.47v	40,921 min	30.30389	-89.34465	St Charles St, Bay St Louis, MS
8:46:12 PM	On	9 mph	0 mph	0 mph E	-	0.000 g	0.416 g	36.1 mi.	85,839.2	13.47v	40,923 min	30.30388	-89.34459	256 St Charles St, Bay St Louis, MS
8:48:12 PM	On	35 mph	23 mph	34 mph SW	-	1.098 g	0.306 g	36.8 mi.	85,839.9	13.59v	40,925 min	30.29802	-89.35489	951 Central Ave, Bay St Louis, MS
8:50:12 PM	On	35 mph	26 mph	34 mph NW	25 mph	0.918 g	0.396 g	37.7 mi.	85,840.8	13.56v	40,927 min	30.29619	-89.36687	614 Nicholson Ave, Waveland, MS
8:52:12 PM	On	37 mph	27 mph	26 mph NW	30 mph	1.143 g	0.327 g	38.6 mi.	85,841.7	13.47v	40,929 min	30.30546	-89.37769	2132 Nicholson Ave, Waveland, MS
8:54:12 PM	On	53 mph	40 mph	52 mph W	55 mph	1.065 g	0.453 g	39.9 mi.	85,843.0	13.56v	40,931 min	30.31363	-89.39681	10124 MS-603, Bay St Louis, MS
8:56:12 PM	On	59 mph	55 mph	55 mph NW	55 mph	0.090 g	0.045 g	41.7 mi.	85,844.8	13.62v	40,933 min	30.32708	-89.42282	11098 MS-43, Bay St Louis, MS
8:58:12 PM	On	67 mph	60 mph	60 mph N	55 mph	0.102 g	0.053 g	43.7 mi.	85,846.8	13.59v	40,935 min	30.35429	-89.42203	MS-43, Bay St Louis, MS
9:00:12 PM	On	63 mph	60 mph	62 mph N	55 mph	0.122 g	0.371 g	45.7 mi.	85,848.8	13.62v	40,937 min	30.37927	-89.43748	14056 MS-43, Kiln, MS
9:02:12 PM	On	62 mph	57 mph	55 mph NE	45 mph	0.069 g	0.241 g	47.6 mi.	85,850.7	13.62v	40,939 min	30.40397	-89.44577	16160 MS-43, Kiln, MS
9:04:12 PM	On	55 mph	39 mph	17 mph N	-	0.204 g	0.237 g	48.9 mi.	85,852.0	13.59v	40,941 min	30.40703	-89.42731	Old Joe Moran St, Kiln, MS
9:06:12 PM	On	39 mph	33 mph	32 mph N	-	0.192 g	0.249 g	50.0 mi.	85,853.1	13.56v	40,943 min	30.42015	-89.42118	Old Joe Moran St, Kiln, MS
9:08:12 PM	On	39 mph	35 mph	35 mph N	-	0.171 g	0.114 g	51.2 mi.	85,854.3	13.62v	40,945 min	30.43644	-89.41716	Joe Moran Rd, Kiln, MS
9:10:12 PM	On	33 mph	9 mph	0 mph E	-	0.102 g	0.429 g	51.5 mi.	85,854.6	13.62v	40,947 min	30.43900	-89.41445	18403 Joe Moran Rd, Kiln, MS
9:12:12 PM	On	0 mph	0 mph	0 mph E	-	0.000 g	0.000 g	51.5 mi.	85,854.6	12.52v	40,949 min	30.43900	-89.41445	18403 Joe Moran Rd, Kiln, MS
9:12:22 PM	Off	0 mph	0 mph	0 mph E	-	0.000 g	0.000 g	51.5 mi.	85,854.6	12.55v	40,949 min	30.43900	-89.41445	18403 Joe Moran Rd, Kiln, MS

Mon Oct 4, 2021

Time	Ignition	In-Cab Alert	Max Speed	Avg Speed	Inst Speed	Speed Limit	Max Accel	Max Decel	Distance	Odometer	Voltage	Run Time	Latitude	Longitude	Location

Attachment: Philip's Pest Control Weekly Report October 1-9 2021 (10088 : Spread Philip's Pest Control

9:16:51 AM			0 mph	0 mph	0 mph E	-	0.000 g	0.000 g	0.0 mi.	85,854.6	12.68v	40,949 min	30.43900	-89.41445	18403 Joe Moran Rd, Kiln, MS
4:36:16 PM	On		0 mph	0 mph	0 mph E	-	0.000 g	0.000 g	0.0 mi.	85,854.6	14.50v	40,949 min	30.43900	-89.41445	18403 Joe Moran Rd, Kiln, MS
4:38:15 PM	On		6 mph	0 mph	0 mph E	-	0.678 g	0.294 g	0.1 mi.	85,854.7	13.98v	40,951 min	30.43888	-89.41418	18403 Joe Moran Rd, Kiln, MS
4:40:15 PM	On		0 mph	0 mph	0 mph N	-	0.000 g	0.000 g	0.1 mi.	85,854.7	14.01v	40,953 min	30.43924	-89.41446	18403 Joe Moran Rd, Kiln, MS
4:42:15 PM	On		0 mph	0 mph	0 mph N	-	0.000 g	0.000 g	0.1 mi.	85,854.7	14.01v	40,955 min	30.43924	-89.41446	18403 Joe Moran Rd, Kiln, MS
4:43:25 PM		Idling - OBD	0 mph	0 mph	0 mph N	-	0.000 g	0.000 g	0.1 mi.	85,854.7	13.95v	40,955 min	30.43922	-89.41458	18403 Joe Moran Rd, Kiln, MS
4:44:15 PM	On		2 mph	0 mph	0 mph N	-	0.000 g	0.000 g	0.1 mi.	85,854.7	13.98v	40,957 min	30.43919	-89.41454	18403 Joe Moran Rd, Kiln, MS
4:46:15 PM	On		0 mph	0 mph	0 mph N	-	0.000 g	0.000 g	0.1 mi.	85,854.7	14.01v	40,959 min	30.43919	-89.41454	18403 Joe Moran Rd, Kiln, MS
4:48:15 PM	On		7 mph	1 mph	0 mph S	-	0.633 g	0.351 g	0.1 mi.	85,854.7	13.04v	40,961 min	30.43901	-89.41449	18403 Joe Moran Rd, Kiln, MS
4:48:25 PM	Off		0 mph	0 mph	0 mph S	-	0.000 g	0.000 g	0.1 mi.	85,854.7	13.01v	40,961 min	30.43901	-89.41449	18403 Joe Moran Rd, Kiln, MS
4:58:59 PM	On		0 mph	0 mph	0 mph E	-	0.000 g	0.000 g	0.1 mi.	85,854.7	14.41v	40,961 min	30.43902	-89.41452	18403 Joe Moran Rd, Kiln, MS
5:00:58 PM	On		0 mph	0 mph	0 mph E	-	0.000 g	0.000 g	0.1 mi.	85,854.7	13.95v	40,963 min	30.43902	-89.41452	18403 Joe Moran Rd, Kiln, MS
5:02:58 PM	On		7 mph	1 mph	0 mph S	-	1.449 g	0.461 g	0.1 mi.	85,854.7	13.95v	40,965 min	30.43844	-89.41445	18403 Joe Moran Rd, Kiln, MS
5:04:58 PM	On		39 mph	15 mph	39 mph S	-	0.971 g	0.510 g	0.6 mi.	85,855.2	13.92v	40,967 min	30.43566	-89.41710	Joe Moran Rd, Kiln, MS
5:06:58 PM	On		45 mph	41 mph	39 mph S	-	0.465 g	0.351 g	2.0 mi.	85,856.6	13.59v	40,969 min	30.41681	-89.42256	Old Joe Moran St, Kiln, MS
5:08:58 PM	On		45 mph	26 mph	0 mph S	35 mph	0.396 g	0.294 g	2.9 mi.	85,857.5	13.47v	40,971 min	30.40682	-89.42732	6050 Kiln-Delisle Rd, Kiln, MS
5:10:58 PM	On		46 mph	15 mph	12 mph S	45 mph	1.665 g	0.416 g	3.4 mi.	85,858.0	13.47v	40,973 min	30.40894	-89.43542	16595 MS-43, Kiln, MS
5:12:58 PM	On		57 mph	50 mph	34 mph SE	55 mph	0.216 g	0.167 g	5.0 mi.	85,859.6	13.44v	40,975 min	30.39252	-89.44470	15337 MS-43, Kiln, MS
5:14:58 PM	On		63 mph	39 mph	16 mph SE	55 mph	0.894 g	0.486 g	6.3 mi.	85,860.9	13.47v	40,977 min	30.37573	-89.43502	MS-43, Kiln, MS
5:16:58 PM	On		70 mph	44 mph	0 mph S	55 mph	0.273 g	0.429 g	7.8 mi.	85,862.4	13.38v	40,979 min	30.35768	-89.42311	13099 MS-43, Bay St Louis, MS
5:18:49 PM		Speeding - OBD	81 mph	23 mph	81 mph E	70 mph	1.359 g	0.498 g	8.4 mi.	85,863.0	13.59v	40,979 min	30.36160	-89.41237	I-10, Bay St Louis, MS
5:18:58 PM	On		84 mph	27 mph	84 mph E	70 mph	1.359 g	0.498 g	8.6 mi.	85,863.2	13.59v	40,981 min	30.36262	-89.40909	I-10, Bay St Louis, MS
5:20:58 PM	On		93 mph	65 mph	34 mph	-	0.249 g	0.204 g	10.8 mi.	85,865.4	13.38v	40,983	30.36953	-89.37578	445 Yac

Attachment: Philip's Pest Control Weekly Report October 1-9 2021 (10088 : Spread Philip's Pest Control

PM				S							min			Diamondhead, MS
5:22:58 PM	On	34 mph	17 mph	16 mph SW	-	0.273 g	0.216 g	11.4 mi.	85,866.0	13.62v	40,985 min	30.36384	-89.37739	Hau St, Diamondhead, MS
5:24:58 PM	On	23 mph	14 mph	13 mph SW	-	0.192 g	0.184 g	11.9 mi.	85,866.5	13.62v	40,987 min	30.36308	-89.37925	2340 Airport Dr, Diamondhead, MS
5:26:58 PM	On	15 mph	11 mph	13 mph SW	-	0.249 g	0.216 g	12.2 mi.	85,866.8	13.59v	40,989 min	30.36109	-89.37806	Kanoa Way, Diamondhead, MS
5:28:58 PM	On	16 mph	12 mph	10 mph SW	-	0.216 g	0.204 g	12.6 mi.	85,867.2	13.62v	40,991 min	30.36269	-89.37957	2344 Airport Dr, Diamondhead, MS
5:30:58 PM	On	17 mph	12 mph	11 mph W	-	0.159 g	0.135 g	13.0 mi.	85,867.6	13.59v	40,993 min	30.35989	-89.37942	1418 Paani Ct, Diamondhead, MS
5:32:58 PM	On	14 mph	11 mph	9 mph NE	-	0.135 g	0.147 g	13.4 mi.	85,868.0	13.44v	40,995 min	30.35896	-89.37849	1432 Hanakeloha Pl, Diamondhead, MS
5:34:58 PM	On	15 mph	12 mph	7 mph NW	-	0.286 g	0.180 g	13.8 mi.	85,868.4	13.59v	40,997 min	30.35944	-89.38109	801 Mapunapuna Dr, Diamondhead, MS
5:36:58 PM	On	16 mph	12 mph	11 mph SE	-	0.204 g	0.147 g	14.2 mi.	85,868.8	13.65v	40,999 min	30.35635	-89.38223	329 Kalaepohuku Dr, Diamondhead, MS
5:38:58 PM	On	15 mph	12 mph	11 mph SW	-	0.184 g	0.114 g	14.5 mi.	85,869.1	13.56v	41,001 min	30.35574	-89.38098	1350 Poki Pl, Diamondhead, MS
5:40:58 PM	On	17 mph	13 mph	17 mph SE	-	0.180 g	0.180 g	15.0 mi.	85,869.6	13.59v	41,003 min	30.35508	-89.38490	1368 Kalaepohuku Dr, Diamondhead, MS
5:42:58 PM	On	18 mph	13 mph	13 mph NW	-	0.216 g	0.261 g	15.4 mi.	85,870.0	13.56v	41,005 min	30.35376	-89.38378	Kalaepohuku Dr, Diamondhead, MS
5:44:58 PM	On	19 mph	16 mph	17 mph NE	-	0.192 g	0.204 g	15.9 mi.	85,870.5	13.59v	41,007 min	30.35918	-89.38165	1317 Kaumakapili St, Diamondhead, MS
5:46:58 PM	On	17 mph	13 mph	14 mph NE	-	0.294 g	0.396 g	16.4 mi.	85,871.0	13.56v	41,009 min	30.36133	-89.38117	2355 Airport Dr, Diamondhead, MS
5:48:58 PM	On	29 mph	16 mph	14 mph SW	-	0.229 g	0.420 g	16.9 mi.	85,871.5	13.56v	41,011 min	30.36488	-89.38031	2364 Coelho Way, Diamondhead, MS
5:50:58 PM	On	16 mph	14 mph	14 mph NE	-	0.237 g	0.339 g	17.3 mi.	85,871.9	13.56v	41,013 min	30.36255	-89.38304	23105 Coelho Way, Diamondhead, MS
5:52:58 PM	On	42 mph	19 mph	26 mph NE	-	0.318 g	0.273 g	18.0 mi.	85,872.6	13.47v	41,015 min	30.36699	-89.37544	2611 Airport Dr, Diamondhead, MS
5:54:58 PM	On	26 mph	14 mph	16 mph SE	-	0.261 g	0.343 g	18.4 mi.	85,873.0	13.59v	41,017 min	30.36747	-89.37270	342 Luakini Pl, Diamondhead, MS
5:56:58 PM	On	16 mph	12 mph	13 mph S	-	0.139 g	0.147 g	18.8 mi.	85,873.4	13.59v	41,019 min	30.36672	-89.37106	3512 Loulu Pl, Diamondhead, MS
5:58:58 PM	On	35 mph	19 mph	34 mph N	35 mph	0.869 g	0.282 g	19.4 mi.	85,874.0	13.59v	41,021 min	30.37134	-89.37644	Diamondhead Dr N, Diamondhead, MS
6:00:58 PM	On	38 mph	9 mph	0 mph N	35 mph	0.147 g	0.453 g	19.7 mi.	85,874.3	13.59v	41,023 min	30.37504	-89.37734	100 Diamondhead Dr N, Diamondhead, MS
6:02:58 PM	On	0 mph	0 mph	0 mph N	35 mph	0.000 g	0.000 g	19.7 mi.	85,874.3	13.59v	41,025 min	30.37504	-89.37734	100 Diamondhead Dr N, Diamondhead, MS
6:04:58 PM	On	0 mph	0 mph	0 mph N	35 mph	0.000 g	0.000 g	19.7 mi.	85,874.3	13.59v	41,027 min	30.37504	-89.37734	100 Diamondhead Dr N, Diamondhead, MS

Attachment: Philip's Pest Control Weekly Report October 1-9 2021 (10088 : Spread Philip's Pest Control

6:04:58 PM		Idling - OBD	0 mph	0 mph	0 mph N	35 mph	0.000 g	0.000 g	19.7 mi.	85,874.3	13.59v	41,027 min	30.37504	-89.37734	100 Diamondhead Dr N, Diamondhead, MS
6:06:58 PM	On		0 mph	0 mph	0 mph N	35 mph	0.000 g	0.000 g	19.7 mi.	85,874.3	13.56v	41,029 min	30.37504	-89.37734	100 Diamondhead Dr N, Diamondhead, MS
6:08:58 PM	On		0 mph	0 mph	0 mph N	35 mph	0.000 g	0.000 g	19.7 mi.	85,874.3	13.56v	41,031 min	30.37504	-89.37734	100 Diamondhead Dr N, Diamondhead, MS
6:09:58 PM		Idling - OBD	0 mph	0 mph	0 mph N	35 mph	0.000 g	0.000 g	19.7 mi.	85,874.3	13.59v	41,031 min	30.37504	-89.37734	100 Diamondhead Dr N, Diamondhead, MS
6:10:58 PM	On		0 mph	0 mph	0 mph N	35 mph	0.000 g	0.000 g	19.7 mi.	85,874.3	13.56v	41,033 min	30.37504	-89.37734	100 Diamondhead Dr N, Diamondhead, MS
6:12:58 PM	On		0 mph	0 mph	0 mph NE	35 mph	0.000 g	0.000 g	19.7 mi.	85,874.3	12.71v	41,035 min	30.37504	-89.37735	100 Diamondhead Dr N, Diamondhead, MS
6:13:08 PM	Off		0 mph	0 mph	0 mph NE	35 mph	0.000 g	0.000 g	19.7 mi.	85,874.3	12.68v	41,035 min	30.37504	-89.37735	100 Diamondhead Dr N, Diamondhead, MS
6:15:36 PM	On		0 mph	0 mph	0 mph NE	35 mph	0.000 g	0.000 g	19.7 mi.	85,874.3	14.26v	41,035 min	30.37504	-89.37735	100 Diamondhead Dr N, Diamondhead, MS
6:17:35 PM	On		0 mph	0 mph	0 mph NE	35 mph	0.000 g	0.000 g	19.7 mi.	85,874.3	13.86v	41,037 min	30.37504	-89.37735	100 Diamondhead Dr N, Diamondhead, MS
6:19:35 PM	On		0 mph	0 mph	0 mph NE	35 mph	0.000 g	0.000 g	19.7 mi.	85,874.3	13.62v	41,039 min	30.37504	-89.37735	100 Diamondhead Dr N, Diamondhead, MS
6:20:45 PM		Idling - OBD	1 mph	0 mph	1 mph NE		0.000 g	0.000 g	19.7 mi.	85,874.3	13.35v	41,039 min	30.37504	-89.37735	Diamondhead, MS
6:21:35 PM	On		16 mph	2 mph	0 mph W	25 mph	0.869 g	0.371 g	19.8 mi.	85,874.4	13.41v	41,041 min	30.37543	-89.37792	5439 W Aloha Dr, Diamondhead, MS
6:23:35 PM	On		50 mph	34 mph	34 mph W	70 mph	1.073 g	0.204 g	20.9 mi.	85,875.5	13.59v	41,043 min	30.36779	-89.39318	I-10, Diamondhead, MS
6:25:35 PM	On		52 mph	48 mph	50 mph W	70 mph	0.171 g	0.159 g	22.5 mi.	85,877.1	13.59v	41,045 min	30.36008	-89.41850	I-10, Bay St Louis, MS
6:27:35 PM	On		50 mph	14 mph	22 mph S	55 mph	1.110 g	0.396 g	23.0 mi.	85,877.6	13.62v	41,047 min	30.35727	-89.42301	13099 MS-43, Bay St Louis, MS
6:29:35 PM	On		33 mph	6 mph	0 mph E	55 mph	0.135 g	0.429 g	23.2 mi.	85,877.8	13.62v	41,049 min	30.35504	-89.42278	12961 MS-603, Bay St Louis, MS
6:31:35 PM	On		0 mph	0 mph	0 mph E	55 mph	0.000 g	0.000 g	23.2 mi.	85,877.8	13.62v	41,051 min	30.35504	-89.42278	12961 MS-603, Bay St Louis, MS
6:33:23 PM		Idling - OBD	0 mph	0 mph	0 mph E	55 mph	0.000 g	0.000 g	23.2 mi.	85,877.8	13.65v	41,051 min	30.35504	-89.42278	12961 MS-603, Bay St Louis, MS
6:33:35 PM	On		0 mph	0 mph	0 mph E	55 mph	0.000 g	0.000 g	23.2 mi.	85,877.8	13.62v	41,053 min	30.35504	-89.42278	12961 MS-603, Bay St Louis, MS
6:35:35 PM	On		0 mph	0 mph	0 mph E	55 mph	0.000 g	0.000 g	23.2 mi.	85,877.8	13.59v	41,055 min	30.35504	-89.42278	12961 MS-603, Bay St Louis, MS
6:37:35 PM	On		0 mph	0 mph	0 mph E	55 mph	0.000 g	0.000 g	23.2 mi.	85,877.8	13.62v	41,057 min	30.35504	-89.42278	12961 MS-603, Bay St Louis, MS
6:38:23 PM		Idling - OBD	0 mph	0 mph	0 mph E	55 mph	0.000 g	0.000 g	23.2 mi.	85,877.8	13.59v	41,057 min	30.35504	-89.42278	12961 MS-603, Bay St Louis, MS
6:39:35	On		0 mph	0 mph	0 mph E	55 mph	0.000 g	0.000 g	23.2 mi.	85,877.8	13.59v	41,059	30.35504	-89.42278	12961 MS-60

Attachment: Philip's Pest Control Weekly Report October 1-9 2021 (10088 : Spread Philip's Pest Control

PM	On		0 mph	0 mph	0 mph E	55 mph	0.000 g	0.000 g	23.2 mi.	85,877.8	13.59v	min	30.35504	-89.42278	MS
6:41:35 PM	On		0 mph	0 mph	0 mph E	55 mph	0.000 g	0.000 g	23.2 mi.	85,877.8	13.65v	41,061 min	30.35504	-89.42278	12961 MS-603, Bay St Louis, MS
6:43:23 PM		Idling - OBD	0 mph	0 mph	0 mph E	55 mph	0.000 g	0.000 g	23.2 mi.	85,877.8	13.65v	41,061 min	30.35504	-89.42278	12961 MS-603, Bay St Louis, MS
6:43:35 PM	On		0 mph	0 mph	0 mph E	55 mph	0.000 g	0.000 g	23.2 mi.	85,877.8	13.65v	41,063 min	30.35504	-89.42278	12961 MS-603, Bay St Louis, MS
6:45:35 PM	On		0 mph	0 mph	0 mph E	55 mph	0.000 g	0.000 g	23.2 mi.	85,877.8	13.62v	41,065 min	30.35504	-89.42278	12961 MS-603, Bay St Louis, MS
6:47:35 PM	On		0 mph	0 mph	0 mph E	55 mph	0.000 g	0.000 g	23.2 mi.	85,877.8	13.62v	41,067 min	30.35504	-89.42278	12961 MS-603, Bay St Louis, MS
6:48:23 PM		Idling - OBD	0 mph	0 mph	0 mph E	55 mph	0.000 g	0.000 g	23.2 mi.	85,877.8	13.65v	41,067 min	30.35504	-89.42278	12961 MS-603, Bay St Louis, MS
6:49:35 PM	On		0 mph	0 mph	0 mph E	55 mph	0.000 g	0.000 g	23.2 mi.	85,877.8	13.62v	41,069 min	30.35504	-89.42278	12961 MS-603, Bay St Louis, MS
6:51:35 PM	On		0 mph	0 mph	0 mph E	55 mph	0.000 g	0.000 g	23.2 mi.	85,877.8	13.56v	41,071 min	30.35504	-89.42278	12961 MS-603, Bay St Louis, MS
6:53:23 PM		Idling - OBD	0 mph	0 mph	0 mph E	55 mph	0.000 g	0.000 g	23.2 mi.	85,877.8	13.56v	41,071 min	30.35504	-89.42278	12961 MS-603, Bay St Louis, MS
6:53:35 PM	On		0 mph	0 mph	0 mph E	55 mph	0.000 g	0.000 g	23.2 mi.	85,877.8	13.56v	41,073 min	30.35504	-89.42278	12961 MS-603, Bay St Louis, MS
6:55:35 PM	On		0 mph	0 mph	0 mph E	55 mph	0.000 g	0.000 g	23.2 mi.	85,877.8	13.59v	41,075 min	30.35504	-89.42278	12961 MS-603, Bay St Louis, MS
6:57:35 PM	On		0 mph	0 mph	0 mph E	55 mph	0.000 g	0.000 g	23.2 mi.	85,877.8	13.62v	41,077 min	30.35504	-89.42278	12961 MS-603, Bay St Louis, MS
6:58:23 PM		Idling - OBD	0 mph	0 mph	0 mph E	55 mph	0.000 g	0.000 g	23.2 mi.	85,877.8	13.59v	41,077 min	30.35504	-89.42278	12961 MS-603, Bay St Louis, MS
6:59:35 PM	On		0 mph	0 mph	0 mph E	55 mph	0.000 g	0.000 g	23.2 mi.	85,877.8	13.59v	41,079 min	30.35504	-89.42278	12961 MS-603, Bay St Louis, MS
7:01:35 PM	On		0 mph	0 mph	0 mph E	55 mph	0.000 g	0.000 g	23.2 mi.	85,877.8	13.59v	41,081 min	30.35504	-89.42278	12961 MS-603, Bay St Louis, MS
7:03:23 PM		Idling - OBD	0 mph	0 mph	0 mph E	55 mph	0.000 g	0.000 g	23.2 mi.	85,877.8	13.62v	41,081 min	30.35504	-89.42278	12961 MS-603, Bay St Louis, MS
7:03:35 PM	On		0 mph	0 mph	0 mph E	55 mph	0.000 g	0.000 g	23.2 mi.	85,877.8	13.65v	41,083 min	30.35504	-89.42278	12961 MS-603, Bay St Louis, MS
7:05:35 PM	On		0 mph	0 mph	0 mph E	55 mph	0.000 g	0.000 g	23.2 mi.	85,877.8	13.62v	41,085 min	30.35504	-89.42278	12961 MS-603, Bay St Louis, MS
7:07:35 PM	On		0 mph	0 mph	0 mph E	55 mph	0.000 g	0.000 g	23.2 mi.	85,877.8	13.59v	41,087 min	30.35504	-89.42278	12961 MS-603, Bay St Louis, MS
7:08:23 PM		Idling - OBD	0 mph	0 mph	0 mph E	55 mph	0.000 g	0.000 g	23.2 mi.	85,877.8	13.59v	41,087 min	30.35504	-89.42278	12961 MS-603, Bay St Louis, MS
7:09:35 PM	On		0 mph	0 mph	0 mph E	55 mph	0.000 g	0.000 g	23.2 mi.	85,877.8	13.65v	41,089 min	30.35504	-89.42278	12961 MS-603, Bay St Louis, MS
7:11:35 PM	On		0 mph	0 mph	0 mph E	55 mph	0.000 g	0.000 g	23.2 mi.	85,877.8	13.59v	41,091 min	30.35504	-89.42278	12961 MS-603, Bay St Louis, M

Attachment: Philip's Pest Control Weekly Report October 1-9 2021 (10088 : Spread Philip's Pest Control

7:13:23 PM		Idling - OBD	0 mph	0 mph	0 mph E	55 mph	0.000 g	0.000 g	23.2 mi.	85,877.8	13.53v	41,091 min	30.35504	-89.42278	12961 MS-603, Bay St Louis, MS
7:13:35 PM	On		0 mph	0 mph	0 mph E	55 mph	0.000 g	0.000 g	23.2 mi.	85,877.8	13.41v	41,093 min	30.35504	-89.42278	12961 MS-603, Bay St Louis, MS
7:15:35 PM	On		52 mph	17 mph	24 mph N	55 mph	1.029 g	0.351 g	23.7 mi.	85,878.3	13.44v	41,095 min	30.35889	-89.42343	MS-43, Bay St Louis, MS
7:17:35 PM	On		71 mph	53 mph	55 mph N	55 mph	1.371 g	0.461 g	25.5 mi.	85,880.1	13.53v	41,097 min	30.38071	-89.43810	14202 MS-43, Kiln, MS
7:19:35 PM	On		55 mph	44 mph	42 mph N	55 mph	0.127 g	0.171 g	26.9 mi.	85,881.5	13.56v	41,099 min	30.39982	-89.44848	16014 MS-43, Kiln, MS
7:21:35 PM	On		44 mph	37 mph	43 mph SE	35 mph	0.261 g	0.229 g	28.2 mi.	85,882.8	13.56v	41,101 min	30.40830	-89.43319	Kiln-Delisle Rd, Kiln, MS
7:23:35 PM	On		48 mph	31 mph	39 mph N	-	0.882 g	0.486 g	29.2 mi.	85,883.8	13.53v	41,103 min	30.41360	-89.42254	Old Joe Moran St, Kiln, MS
7:25:35 PM	On		42 mph	35 mph	39 mph NE	-	0.543 g	0.306 g	30.4 mi.	85,885.0	13.47v	41,105 min	30.42974	-89.41763	Joe Moran Rd, Kiln, MS
7:27:35 PM	On		42 mph	23 mph	0 mph E	-	0.180 g	0.498 g	31.2 mi.	85,885.8	13.44v	41,107 min	30.43900	-89.41446	18403 Joe Moran Rd, Kiln, MS
7:29:35 PM	On		0 mph	0 mph	0 mph E	-	0.000 g	0.000 g	31.2 mi.	85,885.8	12.65v	41,109 min	30.43900	-89.41446	18403 Joe Moran Rd, Kiln, MS
7:29:45 PM	Off		0 mph	0 mph	0 mph E	-	0.000 g	0.000 g	31.2 mi.	85,885.8	12.62v	41,109 min	30.43900	-89.41446	18403 Joe Moran Rd, Kiln, MS

Tue Oct 5, 2021

Time	Ignition	In-Cab Alert	Max Speed	Avg Speed	Inst Speed	Speed Limit	Max Accel	Max Decel	Distance	Odometer	Voltage	Run Time	Latitude	Longitude	Location
7:34:14 AM			0 mph	0 mph	0 mph E	-	0.000 g	0.000 g	0.0 mi.	85,885.8	12.65v	41,109 min	30.43900	-89.41446	18403 Joe Moran Rd, Kiln, MS
4:54:33 PM	On		0 mph	0 mph	0 mph E	-	0.000 g	0.000 g	0.0 mi.	85,885.8	14.59v	41,109 min	30.43900	-89.41446	18403 Joe Moran Rd, Kiln, MS
4:56:32 PM	On		0 mph	0 mph	0 mph E	-	0.000 g	0.000 g	0.0 mi.	85,885.8	13.98v	41,111 min	30.43900	-89.41446	18403 Joe Moran Rd, Kiln, MS
4:58:32 PM	On		0 mph	0 mph	0 mph E	-	0.000 g	0.000 g	0.0 mi.	85,885.8	14.07v	41,113 min	30.43900	-89.41446	18403 Joe Moran Rd, Kiln, MS
4:59:42 PM		Idling - OBD	0 mph	0 mph	0 mph E	-	0.000 g	0.000 g	0.0 mi.	85,885.8	14.04v	41,113 min	30.43900	-89.41446	18403 Joe Moran Rd, Kiln, MS
5:00:32 PM	On		0 mph	0 mph	0 mph E	-	0.000 g	0.000 g	0.0 mi.	85,885.8	14.07v	41,115 min	30.43900	-89.41446	18403 Joe Moran Rd, Kiln, MS
5:02:32 PM	On		0 mph	0 mph	0 mph E	-	0.000 g	0.000 g	0.0 mi.	85,885.8	13.98v	41,117 min	30.43900	-89.41446	18403 Joe Moran Rd, Kiln, MS
5:04:32 PM	On		0 mph	0 mph	0 mph E	-	0.000 g	0.000 g	0.0 mi.	85,885.8	12.95v	41,119 min	30.43900	-89.41446	18403 Joe Moran Rd, Kiln, MS
5:04:42 PM		Idling - GPS	0 mph	0 mph	0 mph E	-	0.000 g	0.000 g	0.0 mi.	85,885.8	12.92v	41,119 min	30.43900	-89.41446	18403 Joe Moran Rd, Kiln, MS
5:04:42												41,120			

Attachment: Philip's Pest Control Weekly Report October 1-9 2021 (10088 : Spread Philip's Pest Control

PM	Off		0 mph	0 mph	0 mph E	-	0.000 g	0.000 g	0.0 mi.	85,885.8	12.92v	min	30.43900	-89.41446	18403 Joe Moran Rd, Kiln, MS
5:09:05 PM	On		0 mph	0 mph	0 mph E	-	0.000 g	0.000 g	0.0 mi.	85,885.8	14.29v	41,120 min	30.43900	-89.41446	18403 Joe Moran Rd, Kiln, MS
5:11:04 PM	On		4 mph	0 mph	0 mph N	-	0.678 g	0.518 g	0.0 mi.	85,885.8	14.07v	41,122 min	30.43921	-89.41465	18403 Joe Moran Rd, Kiln, MS
5:13:04 PM	On		7 mph	1 mph	0 mph S	-	0.861 g	0.429 g	0.0 mi.	85,885.8	14.17v	41,124 min	30.43900	-89.41453	18403 Joe Moran Rd, Kiln, MS
5:15:04 PM	On		4 mph	0 mph	0 mph S	-	0.735 g	0.473 g	0.0 mi.	85,885.8	13.38v	41,126 min	30.43886	-89.41453	18403 Joe Moran Rd, Kiln, MS
5:17:04 PM	On		46 mph	12 mph	46 mph S	-	0.759 g	0.510 g	0.4 mi.	85,886.2	13.35v	41,128 min	30.43439	-89.41706	18181 Old Joe Moran Rd, Kiln, MS
5:19:04 PM	On		50 mph	45 mph	27 mph S	-	0.796 g	0.747 g	1.9 mi.	85,887.7	13.22v	41,130 min	30.41371	-89.42255	Old Joe Moran St, Kiln, MS
5:21:04 PM	On		48 mph	33 mph	40 mph NW	35 mph	0.600 g	0.400 g	3.0 mi.	85,888.8	13.28v	41,132 min	30.40869	-89.43403	6312 Kiln-Delisle Rd, Kiln, MS
5:23:04 PM	On		57 mph	38 mph	53 mph S	55 mph	1.404 g	0.371 g	4.3 mi.	85,890.1	13.31v	41,134 min	30.39867	-89.44835	15995 MS-43, Kiln, MS
5:25:04 PM	On		53 mph	20 mph	0 mph E	-	0.273 g	0.314 g	5.0 mi.	85,890.8	13.59v	41,136 min	30.39637	-89.43969	6172 Comanche St, Kiln, MS
5:27:04 PM	On		33 mph	9 mph	16 mph NW	-	1.020 g	0.229 g	5.3 mi.	85,891.1	13.56v	41,138 min	30.39869	-89.43576	15195 Ponotoc Dr, Kiln, MS
5:29:04 PM	On		35 mph	23 mph	29 mph W	-	0.388 g	0.318 g	6.0 mi.	85,891.8	13.47v	41,140 min	30.39551	-89.44558	7108 Comanche St, Kiln, MS
5:31:04 PM	On		70 mph	46 mph	70 mph SE	65 mph	0.971 g	0.249 g	7.5 mi.	85,893.3	13.56v	41,142 min	30.37594	-89.43519	MS-43, Kiln, MS
5:31:46 PM		Speeding - OBD	76 mph	74 mph	76 mph S	65 mph	0.078 g	0.082 g	8.4 mi.	85,894.2	13.62v	41,142 min	30.36601	-89.42645	MS-43, Kiln, MS
5:32:55 PM		Speeding - OBD	78 mph	69 mph	78 mph SW	55 mph	0.135 g	0.147 g	9.6 mi.	85,895.4	13.31v	41,142 min	30.34866	-89.42432	MS-43, Bay St Louis, MS
5:33:04 PM	On		78 mph	69 mph	74 mph SW	55 mph	0.135 g	0.147 g	9.8 mi.	85,895.6	13.25v	41,144 min	30.34612	-89.42553	MS-43, Bay St Louis, MS
5:35:04 PM	On		74 mph	63 mph	53 mph SE	55 mph	0.069 g	0.159 g	11.9 mi.	85,897.7	13.25v	41,146 min	30.32110	-89.41426	10813 MS-43, Bay St Louis, MS
5:37:04 PM	On		53 mph	9 mph	0 mph W	-	0.237 g	0.510 g	12.3 mi.	85,898.1	13.56v	41,148 min	30.31776	-89.41416	5022 Red St, Bay St Louis, MS
5:39:04 PM	On		30 mph	7 mph	24 mph SE	-	1.053 g	0.298 g	12.5 mi.	85,898.3	13.62v	41,150 min	30.31533	-89.41539	10149 River Dr, Bay St Louis, MS
5:41:04 PM	On		48 mph	35 mph	17 mph W	-	0.192 g	0.384 g	13.7 mi.	85,899.5	13.50v	41,152 min	30.31209	-89.42801	8098 Spruce Dr, Bay St Louis, MS
5:43:04 PM	On		47 mph	29 mph	39 mph E	65 mph	1.302 g	0.441 g	14.6 mi.	85,900.4	13.53v	41,154 min	30.29908	-89.42582	US-90, Bay St Louis, MS
5:45:04 PM	On		62 mph	48 mph	37 mph E	45 mph	0.184 g	0.114 g	16.2 mi.	85,902.0	13.53v	41,156 min	30.29912	-89.39922	903 US-90, Waveland, MS
5:47:04 PM	On		49 mph	43 mph	48 mph SE	30 mph	0.184 g	0.237 g	17.6 mi.	85,903.4	13.62v	41,158 min	30.28210	-89.39068	617 Waveland Ave, Waveland

Attachment: Philip's Pest Control Weekly Report October 1-9 2021 (10088 : Spread Philip's Pest Control

5:49:04 PM	On		48 mph	25 mph	20 mph NW	25 mph	1.233 g	0.441 g	18.5 mi.	85,904.3	13.56v	41,160 min	30.27375	-89.38166	140 Waveland Ave, Waveland, MS
5:51:04 PM	On		36 mph	3 mph	0 mph SE	25 mph	0.665 g	0.531 g	18.6 mi.	85,904.4	13.59v	41,162 min	30.27511	-89.38270	162 Waveland Ave, Waveland, MS
5:53:04 PM	On		45 mph	19 mph	42 mph NW	30 mph	1.008 g	0.351 g	19.3 mi.	85,905.1	13.62v	41,164 min	30.28149	-89.39010	606 Waveland Ave, Waveland, MS
5:55:04 PM	On		48 mph	41 mph	0 mph N	45 mph	0.122 g	0.371 g	20.6 mi.	85,906.4	13.50v	41,166 min	30.29925	-89.39744	725 US-90, Waveland, MS
5:57:04 PM	On		73 mph	34 mph	73 mph W	65 mph	1.371 g	0.122 g	21.7 mi.	85,907.5	13.62v	41,168 min	30.29905	-89.41622	5168 US-90, Bay St Louis, MS
5:57:19 PM		Speeding - OBD	81 mph	78 mph	81 mph W	65 mph	0.065 g	0.000 g	22.1 mi.	85,907.9	13.59v	41,168 min	30.29922	-89.42162	5384 US-90, Bay St Louis, MS
5:59:04 PM	On		86 mph	72 mph	23 mph W	65 mph	0.078 g	0.273 g	24.1 mi.	85,909.9	13.50v	41,170 min	30.30036	-89.45617	US-90, Bay St Louis, MS
6:01:04 PM	On		60 mph	44 mph	60 mph NW	-	0.331 g	0.273 g	25.6 mi.	85,911.4	13.56v	41,172 min	30.31265	-89.47584	Bayou la Croix Rd, Bay St Louis, MS
6:03:04 PM	On		65 mph	44 mph	49 mph NE	-	0.282 g	0.249 g	27.1 mi.	85,912.9	13.59v	41,174 min	30.32797	-89.48571	7719 Bayou Lacroix Rd, Bay St Louis, MS
6:05:04 PM	On		56 mph	37 mph	15 mph E	-	0.192 g	0.600 g	28.3 mi.	85,914.1	13.53v	41,176 min	30.33938	-89.47275	7559 Bayou Lacroix Rd, Bay St Louis, MS
6:07:04 PM	On		58 mph	38 mph	56 mph E	-	0.294 g	0.237 g	29.5 mi.	85,915.3	13.65v	41,178 min	30.34101	-89.45207	Bayou Lacroix Rd, Bay St Louis, MS
6:09:04 PM	On		66 mph	47 mph	52 mph S	55 mph	1.314 g	0.306 g	31.1 mi.	85,916.9	13.59v	41,180 min	30.33884	-89.42834	MS-43, Bay St Louis, MS
6:11:04 PM	On		66 mph	47 mph	27 mph NE	70 mph	1.053 g	0.318 g	32.7 mi.	85,918.5	13.65v	41,182 min	30.35779	-89.42219	Bay St Louis, MS
6:11:55 PM		Speeding - OBD	84 mph	57 mph	84 mph E	70 mph	0.224 g	0.114 g	33.5 mi.	85,919.3	13.56v	41,182 min	30.36241	-89.40985	I-10, Bay St Louis, MS
6:12:55 PM		Speeding - OBD	90 mph	67 mph	82 mph E	70 mph	0.224 g	0.229 g	34.7 mi.	85,920.5	13.59v	41,182 min	30.36836	-89.39007	I-10, Diamondhead, MS
6:13:04 PM	On		90 mph	68 mph	74 mph E	70 mph	0.224 g	0.229 g	34.9 mi.	85,920.7	13.56v	41,184 min	30.36930	-89.38704	I-10, Diamondhead, MS
6:15:04 PM	On		74 mph	35 mph	0 mph NW	-	0.249 g	0.286 g	36.1 mi.	85,921.9	13.62v	41,186 min	30.36514	-89.37817	2430 Airport Dr, Diamondhead, MS
6:17:04 PM	On		34 mph	11 mph	25 mph NE	-	1.302 g	0.306 g	36.5 mi.	85,922.3	13.62v	41,188 min	30.36645	-89.37611	3039 Airport Dr, Diamondhead, MS
6:19:04 PM	On		35 mph	23 mph	35 mph N	35 mph	1.429 g	0.384 g	37.2 mi.	85,923.0	13.59v	41,190 min	30.37597	-89.37807	5456 Diamondhead Dr N, Diamondhead, MS
6:21:04 PM	On		41 mph	23 mph	7 mph NW	30 mph	0.261 g	0.249 g	38.0 mi.	85,923.8	13.50v	41,192 min	30.38594	-89.38132	63745 Diamondhead Dr N, Diamondhead, MS
6:23:04 PM	On		42 mph	25 mph	4 mph E	30 mph	1.167 g	0.371 g	38.8 mi.	85,924.6	13.47v	41,194 min	30.39454	-89.37303	84573 Diamondhead Dr W, Diamondhead, MS
6:25:04 PM	On		37 mph	26 mph	11 mph SE	30 mph	1.155 g	0.473 g	39.7 mi.	85,925.5	13.56v	41,196 min	30.40050	-89.36169	96475 Diamondhead Dr W, Diamondhead, MS

Attachment: Philip's Pest Control Weekly Report October 1-9 2021 (10088 : Spread Philip's Pest Control

6:27:04 PM	On		66 mph	22 mph	0 mph SE	-	1.110 g	0.441 g	40.4 mi.	85,926.2	13.62v	41,196 min	30.40460	-89.36519	Kapalama Dr, Diamondhead, MS
6:29:04 PM	On		39 mph	16 mph	39 mph E	-	1.065 g	0.114 g	40.9 mi.	85,926.7	13.59v	41,200 min	30.40185	-89.35687	Kapalama Dr, Diamondhead, MS
6:31:04 PM	On		40 mph	36 mph	38 mph N	30 mph	0.192 g	0.114 g	42.1 mi.	85,927.9	13.59v	41,202 min	30.41276	-89.34329	Kapalama Dr, Pass Christian, MS
6:33:04 PM	On		60 mph	37 mph	60 mph NW	65 mph	0.894 g	0.498 g	43.3 mi.	85,929.1	13.56v	41,204 min	30.42325	-89.35387	1150 Kiln-Delisle Rd, Kiln, MS
6:35:04 PM	On		70 mph	60 mph	61 mph SW	45 mph	0.135 g	0.147 g	45.3 mi.	85,931.1	13.59v	41,206 min	30.41391	-89.38292	3258 Kiln-Delisle Rd, Kiln, MS
6:36:22 PM		Speeding - OBD	77 mph	66 mph	77 mph W	35 mph	0.184 g	0.204 g	46.7 mi.	85,932.5	13.59v	41,206 min	30.40666	-89.40517	4426 Kiln-Delisle Rd, Kiln, MS
6:37:04 PM	On		77 mph	66 mph	60 mph W	65 mph	0.184 g	0.204 g	47.5 mi.	85,933.3	13.62v	41,208 min	30.40525	-89.41783	Kiln-Delisle Rd, Kiln, MS
6:39:04 PM	On		62 mph	44 mph	47 mph W	45 mph	0.192 g	0.180 g	49.0 mi.	85,934.8	13.59v	41,210 min	30.40654	-89.44003	16415 MS-603, Kiln, MS
6:41:04 PM	On		68 mph	47 mph	58 mph SE	55 mph	0.237 g	0.273 g	50.5 mi.	85,936.3	13.59v	41,212 min	30.38912	-89.44262	15125 MS-43, Kiln, MS
6:43:04 PM	On		71 mph	40 mph	71 mph SE	65 mph	1.290 g	0.473 g	51.8 mi.	85,937.6	13.62v	41,214 min	30.37254	-89.43192	MS-43, Kiln, MS
6:43:19 PM		Speeding - OBD	78 mph	76 mph	75 mph SE	65 mph	0.069 g	0.057 g	52.2 mi.	85,938.0	13.62v	41,214 min	30.36899	-89.42854	MS-43, Kiln, MS
6:44:40 PM		Speeding - OBD	78 mph	72 mph	78 mph S	55 mph	0.069 g	0.057 g	53.7 mi.	85,939.5	13.59v	41,214 min	30.34730	-89.42499	MS-43, Bay St Louis, MS
6:45:04 PM	On		80 mph	73 mph	69 mph S	55 mph	0.069 g	0.082 g	54.3 mi.	85,940.1	13.50v	41,216 min	30.34047	-89.42810	MS-43, Bay St Louis, MS
6:45:37 PM		Speeding - OBD	78 mph	74 mph	78 mph SE	65 mph	0.057 g	0.000 g	54.9 mi.	85,940.7	13.65v	41,216 min	30.33110	-89.42578	MS-43, Bay St Louis, MS
6:47:04 PM	On		78 mph	58 mph	24 mph W	-	0.237 g	0.339 g	56.2 mi.	85,942.0	13.62v	41,218 min	30.31779	-89.41385	5022 Red St, Bay St Louis, MS
6:49:04 PM	On		53 mph	35 mph	42 mph W	-	0.314 g	0.351 g	57.4 mi.	85,943.2	13.59v	41,220 min	30.31208	-89.42342	Spruce Dr, Bay St Louis, MS
6:51:04 PM	On		72 mph	38 mph	45 mph W	65 mph	0.849 g	0.478 g	58.6 mi.	85,944.4	13.56v	41,222 min	30.29946	-89.42860	6032 US-90, Bay St Louis, MS
6:51:40 PM		Speeding - OBD	78 mph	70 mph	78 mph W	65 mph	0.114 g	0.000 g	59.3 mi.	85,945.1	13.56v	41,222 min	30.29985	-89.44024	US-90, Bay St Louis, MS
6:52:49 PM		Speeding - OBD	83 mph	75 mph	81 mph W	65 mph	0.114 g	0.102 g	60.8 mi.	85,946.6	13.65v	41,222 min	30.30066	-89.46527	US-90, Bay St Louis, MS
6:53:04 PM	On		86 mph	76 mph	81 mph W	65 mph	0.114 g	0.102 g	61.2 mi.	85,947.0	13.59v	41,224 min	30.30086	-89.47111	US-90, Bay St Louis, MS
6:55:04 PM	On		81 mph	65 mph	20 mph S	55 mph	0.318 g	0.261 g	63.4 mi.	85,949.2	13.53v	41,226 min	30.30190	-89.50718	US-90, Bay St Louis, MS
6:55:34 PM		Speeding - OBD	85 mph	63 mph	85 mph SW	55 mph	0.269 g	0.000 g	63.8 mi.	85,949.6	13.59v	41,226 min	30.29627	-89.51218	US-90, Bay St Louis, MS
6:57:04 PM	On		93 mph	80 mph	55 mph SW	55 mph	0.269 g	0.147 g	66.0 mi.	85,951.8	14.44v	41,228 min	30.27882	-89.54169	US-90, Bay

PM				SW							min			
6:59:04 PM	On	62 mph	55 mph	58 mph SW	55 mph	0.057 g	0.057 g	67.8 mi.	85,953.6	13.62v	41,230 min	30.26379	-89.56705	US-90, Bay St Louis, MS
7:01:04 PM	On	63 mph	58 mph	60 mph SW	55 mph	0.127 g	0.114 g	69.7 mi.	85,955.5	13.53v	41,232 min	30.24851	-89.59438	US-90, Pearlington, MS
7:03:04 PM	On	66 mph	43 mph	38 mph NW	-	0.229 g	0.216 g	71.2 mi.	85,957.0	13.47v	41,234 min	30.24422	-89.61002	5166 MS-604, Pearlington, MS
7:05:04 PM	On	38 mph	13 mph	14 mph SW	-	0.294 g	0.478 g	71.6 mi.	85,957.4	13.62v	41,236 min	30.24580	-89.61019	16010 Adams St, Pearlington, MS
7:07:04 PM	On	19 mph	12 mph	12 mph NW	-	0.869 g	0.396 g	72.0 mi.	85,957.8	13.59v	41,238 min	30.24806	-89.61452	5144 Levee St, Pearlington, MS
7:09:04 PM	On	25 mph	14 mph	25 mph W	-	0.249 g	0.110 g	72.4 mi.	85,958.2	13.59v	41,240 min	30.25318	-89.61670	Gin Rd, Pearlington, MS
7:11:04 PM	On	35 mph	18 mph	12 mph N	-	0.216 g	0.339 g	73.0 mi.	85,958.8	13.62v	41,242 min	30.26003	-89.61715	6138 Walnut Dr, Pearlington, MS
7:13:04 PM	On	18 mph	13 mph	14 mph S	-	0.306 g	0.249 g	73.5 mi.	85,959.3	13.62v	41,244 min	30.26130	-89.61801	Dogwood Dr, Pearlington, MS
7:15:04 PM	On	17 mph	13 mph	7 mph NW	-	0.151 g	0.167 g	73.9 mi.	85,959.7	13.65v	41,246 min	30.25549	-89.61893	17046 Pearlington Dr, Pearlington, MS
7:17:04 PM	On	40 mph	18 mph	40 mph E	-	0.318 g	0.371 g	74.5 mi.	85,960.3	13.56v	41,248 min	30.26350	-89.61757	17163 Birch Dr, Pearlington, MS
7:19:04 PM	On	49 mph	40 mph	40 mph SE	-	0.306 g	0.261 g	75.8 mi.	85,961.6	13.65v	41,250 min	30.25059	-89.61352	5383 MS-604, Pearlington, MS
7:21:04 PM	On	40 mph	16 mph	11 mph N	-	0.816 g	0.473 g	76.4 mi.	85,962.2	13.62v	41,252 min	30.25094	-89.61253	5214 Hancock Ave, Pearlington, MS
7:23:04 PM	On	32 mph	16 mph	17 mph NE	-	0.224 g	0.518 g	76.9 mi.	85,962.7	13.62v	41,254 min	30.25713	-89.60786	16495 Whites Rd, Pearlington, MS
7:25:04 PM	On	19 mph	16 mph	16 mph NE	-	0.159 g	0.114 g	77.5 mi.	85,963.3	13.59v	41,256 min	30.26292	-89.60166	16271 Whites Rd, Pearlington, MS
7:27:04 PM	On	16 mph	7 mph	3 mph SE	-	1.212 g	0.486 g	77.7 mi.	85,963.5	13.50v	41,258 min	30.26476	-89.59857	12th Ave, Pearlington, MS
7:29:04 PM	On	3 mph	0 mph	0 mph SE	-	0.000 g	0.000 g	77.7 mi.	85,963.5	13.50v	41,260 min	30.26476	-89.59857	16055 Whites Rd, Pearlington, MS
7:31:04 PM	On	4 mph	0 mph	1 mph NW	-	0.612 g	0.461 g	77.7 mi.	85,963.5	13.28v	41,262 min	30.26456	-89.59838	12th Ave, Pearlington, MS
7:33:04 PM	On	3 mph	0 mph	2 mph NW	-	0.645 g	0.543 g	77.8 mi.	85,963.6	13.50v	41,264 min	30.26459	-89.59842	12th Ave, Pearlington, MS
7:35:04 PM	On	12 mph	7 mph	8 mph SE	-	0.767 g	0.045 g	78.0 mi.	85,963.8	13.50v	41,266 min	30.26497	-89.59619	6453 Jenness Rd, Pearlington, MS
7:37:04 PM	On	13 mph	9 mph	11 mph SE	-	0.869 g	0.510 g	78.3 mi.	85,964.1	13.62v	41,268 min	30.26139	-89.59334	Jenness Rd, Pearlington, MS
7:39:04 PM	On	15 mph	12 mph	13 mph S	-	0.057 g	0.057 g	78.7 mi.	85,964.5	13.59v	41,270 min	30.25619	-89.58975	Jenness Rd, Pearlington, MS
7:41:04 PM	On	39 mph	12 mph	39 mph SW	55 mph	0.984 g	0.396 g	79.1 mi.	85,964.9	13.59v	41,272 min	30.25116	-89.58956	15422 US-90, Pearlington, MS

Attachment: Philip's Pest Control Weekly Report October 1-9 2021 (10088 : Spread Philip's Pest Control

7:43:04 PM	On		44 mph	21 mph	14 mph NW	-	0.192 g	0.273 g	79.8 mi.	85,965.6	13.59v	41,274 min	30.25518	-89.59557	6076 11th Ave, Pearlington, MS
7:45:04 PM	On		17 mph	13 mph	12 mph SW	-	0.139 g	0.180 g	80.2 mi.	85,966.0	13.62v	41,276 min	30.25915	-89.59961	4th St, Pearlington, MS
7:47:04 PM	On		15 mph	12 mph	7 mph SE	-	0.139 g	0.102 g	80.6 mi.	85,966.4	13.62v	41,278 min	30.25421	-89.59804	6025 9th Ave, Pearlington, MS
7:49:04 PM	On		14 mph	9 mph	7 mph N	-	0.780 g	0.461 g	80.9 mi.	85,966.7	13.50v	41,280 min	30.25356	-89.60072	5716 7th Ave, Pearlington, MS
7:51:04 PM	On		16 mph	10 mph	10 mph SW	-	1.927 g	0.453 g	81.3 mi.	85,967.1	13.50v	41,282 min	30.25765	-89.60336	16240 4th St, Pearlington, MS
7:53:04 PM	On		15 mph	9 mph	15 mph SE	-	0.747 g	0.461 g	81.6 mi.	85,967.4	13.62v	41,284 min	30.25467	-89.60132	5145 7th Ave, Pearlington, MS
7:55:04 PM	On		17 mph	14 mph	17 mph SE	-	0.167 g	0.090 g	82.0 mi.	85,967.8	13.56v	41,286 min	30.24885	-89.59743	5459 7th Ave, Pearlington, MS
7:56:31 PM		Speeding - OBD	80 mph	46 mph	80 mph NE	65 mph	0.318 g	0.159 g	83.1 mi.	85,968.9	13.59v	41,286 min	30.25519	-89.58212	US-90, Pearlington, MS
7:57:04 PM	On		91 mph	57 mph	91 mph NE	55 mph	0.318 g	0.159 g	83.9 mi.	85,969.7	13.59v	41,288 min	30.26143	-89.57094	US-90, Bay St Louis, MS
7:57:11 PM		Speeding - OBD	93 mph	92 mph	93 mph NE	55 mph	0.049 g	0.000 g	84.1 mi.	85,969.9	13.62v	41,288 min	30.26290	-89.56845	US-90, Bay St Louis, MS
7:57:52 PM		Speeding - OBD	93 mph	80 mph	79 mph NE	55 mph	0.057 g	0.139 g	85.0 mi.	85,970.8	13.56v	41,288 min	30.27024	-89.55610	US-90, Bay St Louis, MS
7:59:04 PM	On		93 mph	73 mph	63 mph NE	55 mph	0.135 g	0.196 g	86.3 mi.	85,972.1	13.62v	41,290 min	30.28140	-89.53736	US-90, Bay St Louis, MS
7:59:28 PM		Speeding - OBD	81 mph	75 mph	81 mph NE	55 mph	0.094 g	0.000 g	86.8 mi.	85,972.6	13.59v	41,290 min	30.28546	-89.53042	US-90, Bay St Louis, MS
8:01:04 PM	On		93 mph	72 mph	45 mph E	65 mph	0.249 g	0.286 g	88.8 mi.	85,974.6	13.59v	41,292 min	30.30185	-89.50567	US-90, Bay St Louis, MS
8:01:31 PM		Speeding - OBD	80 mph	70 mph	80 mph E	65 mph	0.171 g	0.000 g	89.3 mi.	85,975.1	13.59v	41,292 min	30.30155	-89.49699	10041 US-90, Bay St Louis, MS
8:02:34 PM		Speeding - OBD	83 mph	75 mph	78 mph E	65 mph	0.171 g	0.057 g	90.6 mi.	85,976.4	13.65v	41,292 min	30.30064	-89.47414	US-90, Bay St Louis, MS
8:03:04 PM	On		83 mph	76 mph	81 mph E	65 mph	0.171 g	0.057 g	91.3 mi.	85,977.1	13.62v	41,294 min	30.30028	-89.46309	US-90, Bay St Louis, MS
8:03:11 PM		Speeding - OBD	81 mph	81 mph	81 mph E	65 mph	0.053 g	0.000 g	91.4 mi.	85,977.2	13.62v	41,294 min	30.30020	-89.46043	US-90, Bay St Louis, MS
8:05:04 PM	On		84 mph	74 mph	57 mph E	65 mph	0.102 g	0.114 g	93.7 mi.	85,979.5	13.59v	41,296 min	30.29900	-89.42201	US-90, Bay St Louis, MS
8:07:04 PM	On		68 mph	46 mph	30 mph E	45 mph	0.159 g	0.184 g	95.3 mi.	85,981.1	13.59v	41,298 min	30.29989	-89.39627	US-90, Waveland, MS
8:09:04 PM	On		46 mph	32 mph	2 mph SE	45 mph	0.135 g	0.429 g	96.4 mi.	85,982.2	12.34v	41,300 min	30.30504	-89.37983	405 US-90, Waveland, MS
8:11:04 PM	On		9 mph	1 mph	0 mph NW	45 mph	0.882 g	0.543 g	96.4 mi.	85,982.2	13.65v	41,302 min	30.30491	-89.37962	405 US-90, Waveland, MS
8:13:04	On		0 mph	0 mph	0 mph	45 mph	0.000 g	0.000 g	96.4 mi.	85,982.2	13.59v	41,304	30.30491	-89.37962	405 US-90, V

Attachment: Philip's Pest Control Weekly Report October 1-9 2021 (10088 : Spread Philip's Pest Control

PM				NW							min			
8:14:58 PM		Idling - OBD	0 mph	0 mph	0 mph NW	45 mph	0.000 g	0.000 g	96.4 mi.	85,982.2	13.62v	41,304 min	30.30491	-89.37962	405 US-90, Waveland, MS
8:15:04 PM	On		0 mph	0 mph	0 mph NW	45 mph	0.000 g	0.000 g	96.4 mi.	85,982.2	13.59v	41,306 min	30.30491	-89.37962	405 US-90, Waveland, MS
8:17:04 PM	On		0 mph	0 mph	0 mph NW	45 mph	0.000 g	0.000 g	96.4 mi.	85,982.2	13.59v	41,308 min	30.30491	-89.37962	405 US-90, Waveland, MS
8:19:04 PM	On		0 mph	0 mph	0 mph NW	45 mph	0.000 g	0.000 g	96.4 mi.	85,982.2	13.56v	41,310 min	30.30491	-89.37962	405 US-90, Waveland, MS
8:19:58 PM		Idling - OBD	0 mph	0 mph	0 mph NW	45 mph	0.000 g	0.000 g	96.4 mi.	85,982.2	13.56v	41,310 min	30.30491	-89.37962	405 US-90, Waveland, MS
8:21:04 PM	On		0 mph	0 mph	0 mph NW	45 mph	0.000 g	0.000 g	96.4 mi.	85,982.2	13.56v	41,312 min	30.30491	-89.37962	405 US-90, Waveland, MS
8:23:04 PM	On		0 mph	0 mph	0 mph NW	45 mph	0.000 g	0.000 g	96.4 mi.	85,982.2	13.62v	41,314 min	30.30491	-89.37962	405 US-90, Waveland, MS
8:24:58 PM		Idling - OBD	0 mph	0 mph	0 mph NW	45 mph	0.000 g	0.000 g	96.4 mi.	85,982.2	13.59v	41,314 min	30.30491	-89.37962	405 US-90, Waveland, MS
8:25:04 PM	On		0 mph	0 mph	0 mph NW	45 mph	0.000 g	0.000 g	96.4 mi.	85,982.2	13.53v	41,316 min	30.30491	-89.37962	405 US-90, Waveland, MS
8:27:04 PM	On		0 mph	0 mph	0 mph NW	45 mph	0.000 g	0.000 g	96.4 mi.	85,982.2	13.56v	41,318 min	30.30491	-89.37962	405 US-90, Waveland, MS
8:29:04 PM	On		0 mph	0 mph	0 mph NW	45 mph	0.000 g	0.000 g	96.4 mi.	85,982.2	13.56v	41,320 min	30.30491	-89.37962	405 US-90, Waveland, MS
8:29:58 PM		Idling - OBD	0 mph	0 mph	0 mph NW	45 mph	0.000 g	0.000 g	96.4 mi.	85,982.2	13.59v	41,320 min	30.30491	-89.37962	405 US-90, Waveland, MS
8:31:04 PM	On		0 mph	0 mph	0 mph NW	45 mph	0.000 g	0.000 g	96.4 mi.	85,982.2	13.56v	41,322 min	30.30491	-89.37962	405 US-90, Waveland, MS
8:33:04 PM	On		0 mph	0 mph	0 mph NW	45 mph	0.000 g	0.000 g	96.4 mi.	85,982.2	13.56v	41,324 min	30.30491	-89.37962	405 US-90, Waveland, MS
8:34:58 PM		Idling - OBD	0 mph	0 mph	0 mph NW	45 mph	0.000 g	0.000 g	96.4 mi.	85,982.2	13.59v	41,324 min	30.30491	-89.37962	405 US-90, Waveland, MS
8:35:04 PM	On		0 mph	0 mph	0 mph NW	45 mph	0.000 g	0.000 g	96.4 mi.	85,982.2	13.62v	41,326 min	30.30491	-89.37962	405 US-90, Waveland, MS
8:37:04 PM	On		0 mph	0 mph	0 mph NW	45 mph	0.000 g	0.000 g	96.4 mi.	85,982.2	13.62v	41,328 min	30.30491	-89.37962	405 US-90, Waveland, MS
8:39:04 PM	On		0 mph	0 mph	0 mph NW	45 mph	0.000 g	0.000 g	96.4 mi.	85,982.2	13.62v	41,330 min	30.30491	-89.37962	405 US-90, Waveland, MS
8:39:58 PM		Idling - OBD	0 mph	0 mph	0 mph NW	45 mph	0.000 g	0.000 g	96.4 mi.	85,982.2	13.62v	41,330 min	30.30491	-89.37962	405 US-90, Waveland, MS
8:41:04 PM	On		12 mph	1 mph	8 mph W	45 mph	1.020 g	0.090 g	96.5 mi.	85,982.3	13.59v	41,332 min	30.30534	-89.37963	408 US-90, Waveland, MS
8:43:04 PM	On		49 mph	8 mph	49 mph NW	45 mph	1.335 g	0.416 g	96.7 mi.	85,982.5	13.62v	41,334 min	30.30793	-89.38044	MS-43, Waveland, MS
8:44:34 PM		Speeding - OBD	80 mph	67 mph	80 mph NW	55 mph	0.090 g	0.090 g	98.4 mi.	85,984.2	13.56v	41,334 min	30.31634	-89.40606	10488 MS-603, Bay St Louis,

Attachment: Philip's Pest Control Weekly Report October 1-9 2021 (10088 : Spread Philip's Pest Control

8:45:04 PM	On		86 mph	71 mph	85 mph NW	65 mph	0.090 g	0.090 g	99.1 mi.	85,984.9	13.62v	41,336 min	30.32215	-89.41561	MS-43, Bay St Louis, MS
8:45:11 PM		Speeding - OBD	85 mph	80 mph	79 mph NW	65 mph	0.000 g	0.090 g	99.2 mi.	85,985.0	13.59v	41,336 min	30.32347	-89.41776	10930 MS-43, Bay St Louis, MS
8:46:40 PM		Speeding - OBD	85 mph	74 mph	84 mph N	55 mph	0.127 g	0.171 g	101.0 mi.	85,986.8	13.56v	41,336 min	30.34626	-89.42531	MS-43, Bay St Louis, MS
8:47:04 PM	On		86 mph	75 mph	66 mph N	55 mph	0.127 g	0.204 g	101.6 mi.	85,987.4	13.47v	41,338 min	30.35348	-89.42210	MS-43, Bay St Louis, MS
8:48:04 PM		Speeding - OBD	79 mph	54 mph	78 mph E	70 mph	0.196 g	0.273 g	102.5 mi.	85,988.3	13.59v	41,338 min	30.36125	-89.41351	I-10, Bay St Louis, MS
8:49:04 PM	On		93 mph	70 mph	93 mph E	70 mph	0.196 g	0.273 g	103.9 mi.	85,989.7	13.77v	41,340 min	30.36818	-89.39080	I-10, Diamondhead, MS
8:49:11 PM		Speeding - OBD	93 mph	87 mph	84 mph E	70 mph	0.000 g	0.159 g	104.1 mi.	85,989.9	13.68v	41,340 min	30.36898	-89.38811	I-10, Diamondhead, MS
8:51:04 PM	On		93 mph	46 mph	30 mph N	30 mph	1.327 g	0.363 g	105.4 mi.	85,991.2	13.62v	41,342 min	30.37979	-89.37812	5400 Diamondhead Dr N, Diamondhead, MS
8:53:04 PM	On		43 mph	24 mph	27 mph NE	-	0.388 g	0.318 g	106.3 mi.	85,992.1	13.50v	41,344 min	30.38989	-89.37923	7359 Analii St, Diamondhead, MS
8:55:04 PM	On		48 mph	26 mph	36 mph N	-	0.984 g	0.359 g	107.1 mi.	85,992.9	13.59v	41,346 min	30.39925	-89.37392	Bayou Dr, Diamondhead, MS
8:57:04 PM	On		47 mph	26 mph	4 mph NE	-	0.657 g	0.416 g	108.0 mi.	85,993.8	13.50v	41,348 min	30.41022	-89.37151	11520 Haleiwa Pl, Diamondhead, MS
8:59:04 PM	On		3 mph	0 mph	0 mph NE	-	0.588 g	0.371 g	108.0 mi.	85,993.8	12.71v	41,350 min	30.41028	-89.37133	11526 Haleiwa Pl, Diamondhead, MS
8:59:14 PM	Off		0 mph	0 mph	0 mph NE	-	0.000 g	0.000 g	108.0 mi.	85,993.8	12.68v	41,350 min	30.41028	-89.37133	11526 Haleiwa Pl, Diamondhead, MS
9:23:52 PM	On		1 mph	0 mph	0 mph NE	-	0.000 g	0.000 g	108.0 mi.	85,993.8	14.11v	41,350 min	30.41028	-89.37125	11526 Haleiwa Pl, Diamondhead, MS
9:25:52 PM	On		35 mph	17 mph	35 mph S	-	0.996 g	0.306 g	108.7 mi.	85,994.5	13.77v	41,352 min	30.40288	-89.37493	94181 Bayou Dr, Diamondhead, MS
9:27:52 PM	On		46 mph	32 mph	42 mph NE	30 mph	0.261 g	0.363 g	109.7 mi.	85,995.5	13.83v	41,354 min	30.39902	-89.36768	95509 Diamondhead Dr W, Diamondhead, MS
9:29:52 PM	On		53 mph	37 mph	45 mph NE	30 mph	0.376 g	0.339 g	110.9 mi.	85,996.7	13.62v	41,356 min	30.40465	-89.34979	108216 Kapalama Dr, Diamondhead, MS
9:31:52 PM	On		70 mph	46 mph	70 mph NW	65 mph	0.282 g	0.396 g	112.4 mi.	85,998.2	13.62v	41,358 min	30.42065	-89.34769	1080 Kiln-Delisle Rd, Kiln, MS
9:33:52 PM	On		76 mph	58 mph	63 mph SW	45 mph	0.331 g	0.441 g	114.4 mi.	86,000.2	13.59v	41,360 min	30.41839	-89.37691	Kiln-Delisle Rd, Kiln, MS
9:35:52 PM	On		62 mph	58 mph	58 mph W	35 mph	0.159 g	0.159 g	116.3 mi.	86,002.1	13.62v	41,362 min	30.40645	-89.40586	Kiln-Delisle Rd, Kiln, MS
9:37:52 PM	On		65 mph	48 mph	35 mph NW	35 mph	0.273 g	0.273 g	117.9 mi.	86,003.7	13.62v	41,364 min	30.40771	-89.43179	6158 Kiln-Delisle Rd, Kiln, MS
9:39:52 PM	On		67 mph	43 mph	12 mph NE	55 mph	0.780 g	0.531 g	119.4 mi.	86,005.2	13.53v	41,366 min	30.42634	-89.43405	17450 MS-43, Kiln, MS
9:41:52	On		10 mph	1 mph	0 mph E	55 mph	0.024 g	0.371 g	119.4	86,005.2	14.22v	41,368	30.42647	-89.43282	17450 MS

Attachment: Philip's Pest Control Weekly Report October 1-9 2021 (10088 : Spread Philip's Pest Control

PM	On		10 mph	1 mph	0 mph E	55 mph	0.024 g	0.371 g	mi.	86,005.2	14.32v	min	30.42647	-89.43382	17450 MS-43, Kiln, MS
9:43:52 PM	On		67 mph	33 mph	67 mph S	45 mph	1.563 g	0.486 g	120.4 mi.	86,006.2	13.59v	41,370 min	30.41117	-89.43473	16657 MS-43, Kiln, MS
9:45:52 PM	On		67 mph	63 mph	66 mph SE	65 mph	0.082 g	0.082 g	122.5 mi.	86,008.3	13.59v	41,372 min	30.38875	-89.44236	15099 MS-43, Kiln, MS
9:47:52 PM	On		75 mph	66 mph	63 mph S	55 mph	0.057 g	0.094 g	124.7 mi.	86,010.5	13.50v	41,374 min	30.36122	-89.42456	13201 MS-43, Kiln, MS
9:49:01 PM		Speeding - OBD	86 mph	48 mph	86 mph E	70 mph	1.335 g	0.747 g	125.6 mi.	86,011.4	13.62v	41,374 min	30.36142	-89.41299	I-10, Bay St Louis, MS
9:49:52 PM	On		91 mph	63 mph	87 mph E	70 mph	1.335 g	0.747 g	126.8 mi.	86,012.6	13.62v	41,376 min	30.36721	-89.39431	I-10, Diamondhead, MS
9:49:59 PM		Speeding - OBD	89 mph	89 mph	89 mph E	70 mph	0.045 g	0.000 g	127.0 mi.	86,012.8	13.59v	41,376 min	30.36797	-89.39154	I-10, Diamondhead, MS
9:51:52 PM	On		93 mph	45 mph	14 mph SW	-	0.204 g	0.273 g	128.4 mi.	86,014.2	13.65v	41,378 min	30.36591	-89.37693	3492 Airport Dr, Diamondhead, MS
9:53:52 PM	On		14 mph	12 mph	14 mph E	-	0.261 g	0.159 g	128.8 mi.	86,014.6	13.62v	41,380 min	30.36767	-89.37367	347 Diamondhead Dr S, Diamondhead, MS
9:55:52 PM	On		14 mph	11 mph	11 mph NE	-	0.306 g	0.192 g	129.1 mi.	86,014.9	13.59v	41,382 min	30.36729	-89.37457	3400 Yacht Club Cir, Diamondhead, MS
9:57:52 PM	On		12 mph	10 mph	11 mph E	-	0.159 g	0.155 g	129.5 mi.	86,015.3	13.62v	41,384 min	30.36717	-89.37474	Yacht Club Cir, Diamondhead, MS
9:59:52 PM	On		11 mph	9 mph	7 mph W	-	0.102 g	0.282 g	129.8 mi.	86,015.6	13.62v	41,386 min	30.36775	-89.37372	346 Diamondhead Dr S, Diamondhead, MS
10:01:52 PM	On		10 mph	8 mph	10 mph NE	-	0.171 g	0.110 g	130.0 mi.	86,015.8	13.59v	41,388 min	30.36730	-89.37456	3400 Yacht Club Cir, Diamondhead, MS
10:03:43 PM		Speeding - OBD	80 mph	35 mph	80 mph E	70 mph	0.282 g	0.159 g	131.0 mi.	86,016.8	13.62v	41,388 min	30.37625	-89.36462	I-10, Diamondhead, MS
10:03:52 PM	On		84 mph	39 mph	84 mph E	70 mph	0.282 g	0.159 g	131.2 mi.	86,017.0	13.62v	41,390 min	30.37726	-89.36135	I-10, Diamondhead, MS
10:05:52 PM	On		91 mph	86 mph	73 mph NE	70 mph	0.057 g	0.102 g	134.1 mi.	86,019.9	13.47v	41,392 min	30.39251	-89.31706	I-10, Pass Christian, MS
10:07:52 PM	On		73 mph	44 mph	52 mph NW	35 mph	0.306 g	0.273 g	135.6 mi.	86,021.4	13.56v	41,394 min	30.40674	-89.32516	8520 Kiln Delisle Rd, Pass Christian, MS
10:09:52 PM	On		52 mph	45 mph	46 mph W	45 mph	0.069 g	0.082 g	137.1 mi.	86,022.9	13.62v	41,396 min	30.41948	-89.34455	1044 Kiln-Delisle Rd, Pass Christian, MS
10:11:13 PM		Speeding - OBD	78 mph	66 mph	78 mph W	45 mph	0.127 g	0.139 g	138.5 mi.	86,024.3	13.59v	41,396 min	30.42316	-89.36779	2290 Kiln-Delisle Rd, Kiln, MS
10:11:52 PM	On		78 mph	68 mph	57 mph SW	45 mph	0.184 g	0.139 g	139.3 mi.	86,025.1	13.50v	41,398 min	30.41720	-89.37844	3128 Kiln-Delisle Rd, Kiln, MS
10:13:52 PM	On		57 mph	49 mph	49 mph W	35 mph	0.216 g	0.102 g	141.0 mi.	86,026.8	13.62v	41,400 min	30.40744	-89.40300	Kiln-Delisle Rd, Kiln, MS
10:15:52 PM	On		56 mph	47 mph	28 mph N	-	0.216 g	0.294 g	142.5 mi.	86,028.3	13.62v	41,402 min	30.40748	-89.42731	Old Joe Moran St, Kiln, MS
10:17:52 PM	On		52 mph	41 mph	34 mph NE	-	0.384 g	0.216 g	143.9 mi.	86,029.7	13.65v	41,404 min	30.42419	-89.42101	17354 Joe Moran Rd, Kiln, MS

Attachment: Philip's Pest Control Weekly Report October 1-9 2021 (10088 : Spread Philip's Pest Control

10:19:52 PM	On		47 mph	35 mph	11 mph N	-	0.212 g	0.224 g	145.1 mi.	86,030.9	13.35v	41,406 min	30.43874	-89.41456	Joe Moran Rd, Kiln, MS
10:21:52 PM	On		10 mph	1 mph	0 mph E	-	0.057 g	0.543 g	145.1 mi.	86,030.9	12.59v	41,408 min	30.43905	-89.41447	18403 Joe Moran Rd, Kiln, MS
10:22:02 PM	Off		0 mph	0 mph	0 mph E	-	0.000 g	0.000 g	145.1 mi.	86,030.9	12.62v	41,408 min	30.43905	-89.41447	18403 Joe Moran Rd, Kiln, MS

Wed Oct 6, 2021

Time	Ignition	In-Cab Alert	Max Speed	Avg Speed	Inst Speed	Speed Limit	Max Accel	Max Decel	Distance	Odometer	Voltage	Run Time	Latitude	Longitude	Location
10:26:31 AM			0 mph	0 mph	0 mph E	-	0.000 g	0.000 g	0.0 mi.	86,030.9	12.62v	41,408 min	30.43905	-89.41447	18403 Joe Moran Rd, Kiln, MS
5:03:19 PM	On		1 mph	0 mph	0 mph E	-	0.000 g	0.000 g	0.0 mi.	86,030.9	14.44v	41,408 min	30.43905	-89.41447	18403 Joe Moran Rd, Kiln, MS
5:05:19 PM	On		7 mph	0 mph	0 mph N	-	1.155 g	0.486 g	0.0 mi.	86,030.9	14.29v	41,410 min	30.43918	-89.41466	18403 Joe Moran Rd, Kiln, MS
5:07:19 PM	On		0 mph	0 mph	0 mph E	-	0.000 g	0.000 g	0.0 mi.	86,030.9	14.26v	41,412 min	30.43916	-89.41449	18403 Joe Moran Rd, Kiln, MS
5:09:03 PM		Idling - OBD	0 mph	0 mph	0 mph E	-	0.000 g	0.000 g	0.0 mi.	86,030.9	14.26v	41,412 min	30.43916	-89.41449	18403 Joe Moran Rd, Kiln, MS
5:09:19 PM	On		0 mph	0 mph	0 mph E	-	0.000 g	0.000 g	0.0 mi.	86,030.9	14.26v	41,414 min	30.43916	-89.41449	18403 Joe Moran Rd, Kiln, MS
5:11:19 PM	On		2 mph	0 mph	0 mph E	-	0.000 g	0.000 g	0.0 mi.	86,030.9	14.20v	41,416 min	30.43916	-89.41449	18403 Joe Moran Rd, Kiln, MS
5:13:19 PM	On		0 mph	0 mph	0 mph N	-	0.000 g	0.000 g	0.0 mi.	86,030.9	14.26v	41,418 min	30.43927	-89.41458	18403 Joe Moran Rd, Kiln, MS
5:14:03 PM		Idling - OBD	0 mph	0 mph	0 mph N	-	0.000 g	0.000 g	0.0 mi.	86,030.9	14.14v	41,418 min	30.43927	-89.41458	18403 Joe Moran Rd, Kiln, MS
5:15:19 PM	On		0 mph	0 mph	0 mph N	-	0.000 g	0.000 g	0.0 mi.	86,030.9	14.14v	41,420 min	30.43927	-89.41458	18403 Joe Moran Rd, Kiln, MS
5:17:19 PM	On		6 mph	1 mph	0 mph S	-	0.657 g	0.473 g	0.1 mi.	86,031.0	14.23v	41,422 min	30.43902	-89.41456	18403 Joe Moran Rd, Kiln, MS
5:19:19 PM	On		0 mph	0 mph	0 mph S	-	0.000 g	0.000 g	0.1 mi.	86,031.0	14.23v	41,424 min	30.43902	-89.41456	18403 Joe Moran Rd, Kiln, MS
5:21:19 PM	On		0 mph	0 mph	0 mph W	-	0.000 g	0.000 g	0.1 mi.	86,031.0	14.23v	41,426 min	30.43906	-89.41456	18403 Joe Moran Rd, Kiln, MS
5:21:42 PM		Idling - OBD	0 mph	0 mph	0 mph W	-	0.000 g	0.000 g	0.1 mi.	86,031.0	14.23v	41,426 min	30.43906	-89.41456	18403 Joe Moran Rd, Kiln, MS
5:23:19 PM	On		23 mph	3 mph	23 mph W	-	1.041 g	0.453 g	0.1 mi.	86,031.0	14.11v	41,428 min	30.43803	-89.41512	Joe Moran Rd, Kiln, MS
5:25:19 PM	On		60 mph	44 mph	35 mph SW	-	0.612 g	0.824 g	1.6 mi.	86,032.5	13.50v	41,430 min	30.41891	-89.42153	Old Joe Moran St, Kiln, MS
5:27:19 PM	On		50 mph	36 mph	50 mph W	65 mph	0.408 g	0.384 g	2.8 mi.	86,033.7	13.38v	41,432 min	30.40697	-89.42995	Kiln-Delisle Rd, Kiln, MS
5:29:19					0 mph							41,434			

Attachment: Philip's Pest Control Weekly Report October 1-9 2021 (10088 : Spread Philip's Pest Control

PM	On		49 mph	12 mph	SW	45 mph	1.167 g	0.384 g	3.2 mi.	86,034.1	12.95v	min	30.40893	-89.43572	16595 MS-43, Kiln, MS
5:29:29 PM	Off		0 mph	0 mph	0 mph SW	45 mph	0.000 g	0.000 g	3.2 mi.	86,034.1	12.98v	41,434 min	30.40893	-89.43572	16595 MS-43, Kiln, MS
5:31:34 PM	On		0 mph	0 mph	0 mph SW	45 mph	0.000 g	0.000 g	3.2 mi.	86,034.1	14.50v	41,434 min	30.40893	-89.43572	16595 MS-43, Kiln, MS
5:33:34 PM	On		52 mph	15 mph	40 mph W	45 mph	1.098 g	0.510 g	3.7 mi.	86,034.6	13.92v	41,436 min	30.40621	-89.44322	16321 MS-43, Kiln, MS
5:35:34 PM	On		62 mph	51 mph	47 mph SE	55 mph	0.224 g	0.159 g	5.4 mi.	86,036.3	13.44v	41,438 min	30.38494	-89.44007	14699 MS-43, Kiln, MS
5:37:34 PM	On		63 mph	57 mph	53 mph S	55 mph	0.090 g	0.078 g	7.3 mi.	86,038.2	13.62v	41,440 min	30.36131	-89.42461	13205 MS-43, Kiln, MS
5:39:34 PM	On		62 mph	57 mph	62 mph S	55 mph	0.102 g	0.155 g	9.2 mi.	86,040.1	13.62v	41,442 min	30.33502	-89.42793	11315 MS-43, Bay St Louis, MS
5:41:34 PM	On		62 mph	46 mph	8 mph W	-	0.171 g	0.294 g	10.7 mi.	86,041.6	13.62v	41,444 min	30.31780	-89.41351	5022 Red St, Bay St Louis, MS
5:43:34 PM	On		14 mph	1 mph	0 mph W	-	0.159 g	0.416 g	10.8 mi.	86,041.7	13.59v	41,446 min	30.31779	-89.41416	5022 Red St, Bay St Louis, MS
5:45:34 PM	On		0 mph	0 mph	0 mph W	-	0.000 g	0.000 g	10.8 mi.	86,041.7	13.62v	41,448 min	30.31779	-89.41416	5022 Red St, Bay St Louis, MS
5:47:25 PM		Idling - OBD	0 mph	0 mph	0 mph W	-	0.000 g	0.000 g	10.8 mi.	86,041.7	13.62v	41,448 min	30.31779	-89.41416	5022 Red St, Bay St Louis, MS
5:47:34 PM	On		0 mph	0 mph	0 mph W	-	0.000 g	0.000 g	10.8 mi.	86,041.7	13.56v	41,450 min	30.31779	-89.41416	5022 Red St, Bay St Louis, MS
5:49:34 PM	On		22 mph	9 mph	21 mph SE	-	0.996 g	0.396 g	11.1 mi.	86,042.0	13.62v	41,452 min	30.31495	-89.41446	10091 River Dr, Bay St Louis, MS
5:51:34 PM	On		38 mph	32 mph	31 mph W	-	0.114 g	0.204 g	12.1 mi.	86,043.0	13.35v	41,454 min	30.31209	-89.42700	8048 Spruce Dr, Bay St Louis, MS
5:53:34 PM	On		53 mph	29 mph	0 mph S	65 mph	1.335 g	0.359 g	13.1 mi.	86,044.0	13.31v	41,456 min	30.29925	-89.42693	6001 US-90, Bay St Louis, MS
5:55:34 PM	On		65 mph	44 mph	65 mph S	35 mph	1.086 g	0.273 g	14.5 mi.	86,045.4	13.59v	41,458 min	30.29180	-89.41035	Lower Bay Rd, Bay St Louis, MS
5:57:34 PM	On		68 mph	58 mph	52 mph NW	65 mph	0.094 g	0.135 g	16.5 mi.	86,047.4	13.44v	41,460 min	30.27448	-89.42364	Pearlington Rd, Bay St Louis, MS
5:59:34 PM	On		60 mph	48 mph	4 mph SW	35 mph	0.837 g	0.351 g	18.1 mi.	86,049.0	13.41v	41,462 min	30.26621	-89.44822	Pearlington Rd, Bay St Louis, MS
6:01:34 PM	On		60 mph	51 mph	53 mph E	35 mph	0.306 g	0.298 g	19.8 mi.	86,050.7	13.41v	41,464 min	30.24653	-89.43420	5271 Lakeshore Rd, Bay St Louis, MS
6:03:34 PM	On		57 mph	35 mph	36 mph NE	25 mph	1.404 g	0.371 g	21.0 mi.	86,051.9	13.59v	41,466 min	30.25422	-89.41959	5394 S Beach Blvd, Bay St Louis, MS
6:05:34 PM	On		46 mph	40 mph	43 mph E	35 mph	0.147 g	0.229 g	22.3 mi.	86,053.2	13.59v	41,468 min	30.26248	-89.39936	949 S Beach Blvd, Waveland, MS
6:07:34 PM	On		43 mph	33 mph	29 mph NE	25 mph	0.159 g	0.135 g	23.4 mi.	86,054.3	13.62v	41,470 min	30.26913	-89.38283	731 S Beach Blvd, Waveland, MS
6:09:34 PM	On		30 mph	16 mph	0 mph NW	25 mph	0.114 g	0.294 g	24.0 mi.	86,054.9	13.62v	41,472 min	30.27504	-89.38269	169 Waveland Ave, Waveland, M

Attachment: Philip's Pest Control Weekly Report October 1-9 2021 (10088 : Spread Philip's Pest Control

6:11:34 PM	On		0 mph	0 mph	0 mph NW	25 mph	0.000 g	0.000 g	24.0 mi.	86,054.9	13.62v	41,474 min	30.27504	-89.38269	169 Waveland Ave, Waveland, MS
6:13:34 PM	On		31 mph	5 mph	30 mph NW	25 mph	0.792 g	0.012 g	24.1 mi.	86,055.0	13.56v	41,476 min	30.27678	-89.38474	226 Waveland Ave, Waveland, MS
6:15:34 PM	On		42 mph	31 mph	40 mph NW	30 mph	1.347 g	0.351 g	25.1 mi.	86,056.0	13.56v	41,478 min	30.28787	-89.39590	1306 Waveland Ave, Waveland, MS
6:17:34 PM	On		43 mph	24 mph	0 mph N	45 mph	0.037 g	0.396 g	26.0 mi.	86,056.9	13.47v	41,480 min	30.29939	-89.39745	725 US-90, Waveland, MS
6:19:34 PM	On		50 mph	24 mph	49 mph N	35 mph	1.131 g	0.102 g	26.7 mi.	86,057.6	13.59v	41,482 min	30.30717	-89.40632	9100 Kiln Waveland Cutoff Rd, Bay St Louis, MS
6:21:34 PM	On		58 mph	28 mph	58 mph NW	55 mph	1.110 g	0.339 g	27.7 mi.	86,058.6	13.59v	41,484 min	30.31902	-89.41047	MS-43, Bay St Louis, MS
6:23:16 PM		Speeding - OBD	78 mph	63 mph	78 mph N	55 mph	0.122 g	0.090 g	29.4 mi.	86,060.3	13.56v	41,484 min	30.33860	-89.42821	11436 MS-43, Bay St Louis, MS
6:23:34 PM	On		78 mph	65 mph	72 mph N	55 mph	0.122 g	0.090 g	29.8 mi.	86,060.7	13.56v	41,486 min	30.34379	-89.42648	12064 MS-603, Bay St Louis, MS
6:25:04 PM		Speeding - OBD	86 mph	61 mph	86 mph E	70 mph	0.180 g	0.237 g	31.3 mi.	86,062.2	13.56v	41,486 min	30.36085	-89.41469	I-10, Bay St Louis, MS
6:25:34 PM	On		88 mph	68 mph	88 mph E	70 mph	0.180 g	0.237 g	32.1 mi.	86,063.0	13.56v	41,488 min	30.36440	-89.40327	I-10, Bay St Louis, MS
6:25:41 PM		Speeding - OBD	88 mph	85 mph	83 mph E	70 mph	0.000 g	0.094 g	32.2 mi.	86,063.1	13.59v	41,488 min	30.36521	-89.40065	I-10, Diamondhead, MS
6:27:34 PM	On		88 mph	57 mph	17 mph S	-	0.224 g	0.306 g	34.0 mi.	86,064.9	13.59v	41,490 min	30.36781	-89.37511	499 Diamondhead Dr S, Diamondhead, MS
6:29:34 PM	On		34 mph	8 mph	0 mph NW	-	0.204 g	0.371 g	34.3 mi.	86,065.2	13.59v	41,492 min	30.36514	-89.37819	2430 Airport Dr, Diamondhead, MS
6:31:34 PM	On		35 mph	19 mph	31 mph N	-	1.167 g	0.371 g	34.9 mi.	86,065.8	13.59v	41,494 min	30.36968	-89.37577	440 Diamondhead Dr S, Diamondhead, MS
6:33:34 PM	On		44 mph	26 mph	20 mph NW	30 mph	1.122 g	0.429 g	35.8 mi.	86,066.7	13.62v	41,496 min	30.38168	-89.37871	5383 Diamondhead Cir, Diamondhead, MS
6:35:34 PM	On		37 mph	23 mph	37 mph N	30 mph	1.008 g	0.486 g	36.5 mi.	86,067.4	13.56v	41,498 min	30.38912	-89.38615	72697 Diamondhead Dr N, Diamondhead, MS
6:37:34 PM	On		37 mph	27 mph	29 mph NE	30 mph	1.278 g	0.371 g	37.4 mi.	86,068.3	13.53v	41,500 min	30.39344	-89.37548	84591 Diamondhead Dr W, Diamondhead, MS
6:39:34 PM	On		37 mph	28 mph	33 mph E	30 mph	0.906 g	0.518 g	38.4 mi.	86,069.3	13.59v	41,502 min	30.40070	-89.36333	Diamondhead Dr W, Diamondhead, MS
6:41:34 PM	On		33 mph	21 mph	1 mph W	-	1.065 g	0.416 g	39.1 mi.	86,070.0	13.59v	41,504 min	30.40555	-89.36725	Kapalama Dr, Diamondhead, MS
6:43:34 PM	On		23 mph	4 mph	0 mph SE	-	0.906 g	0.384 g	39.2 mi.	86,070.1	13.59v	41,506 min	30.40463	-89.36518	Kapalama Dr, Diamondhead, MS
6:45:34 PM	On		30 mph	8 mph	12 mph N	-	0.894 g	0.237 g	39.5 mi.	86,070.4	13.44v	41,508 min	30.40399	-89.36200	1068 Linohau Way, Diamondhead, MS
6:47:34 PM	On		17 mph	12 mph	12 mph E	-	0.114 g	0.167 g	39.9 mi.	86,070.8	13.62v	41,510 min	30.40549	-89.35920	10710 Lilinoe Way, Diamondhead, MS

Attachment: Philip's Pest Control Weekly Report October 1-9 2021 (10088 : Spread Philip's Pest Control

6:49:34 PM	On	16 mph	12 mph	12 mph W	-	0.241 g	0.237 g	40.3 mi.	86,071.2	13.59v	41,512 min	30.40627	-89.35851	10740 Luawai Pl, Diamondhead, MS
6:51:34 PM	On	12 mph	10 mph	9 mph E	-	0.237 g	0.216 g	40.6 mi.	86,071.5	13.62v	41,514 min	30.40572	-89.35523	10750 Lilinoe Way, Diamondhead, MS
6:53:34 PM	On	11 mph	9 mph	7 mph SW	-	0.114 g	0.147 g	40.9 mi.	86,071.8	13.62v	41,516 min	30.40305	-89.35528	978 Limu Pl, Diamondhead, MS
6:55:34 PM	On	14 mph	10 mph	13 mph W	-	0.159 g	0.306 g	41.2 mi.	86,072.1	13.44v	41,518 min	30.40361	-89.35783	9735 Limu Way, Diamondhead, MS
6:57:34 PM	On	14 mph	11 mph	11 mph E	-	0.102 g	0.122 g	41.6 mi.	86,072.5	13.56v	41,520 min	30.40450	-89.35803	10734 Linohau Way, Diamondhead, MS
6:59:34 PM	On	13 mph	10 mph	11 mph SW	-	0.139 g	0.135 g	42.0 mi.	86,072.9	13.59v	41,522 min	30.40534	-89.35598	10747 Lilinoe Way, Diamondhead, MS
7:01:34 PM	On	14 mph	10 mph	12 mph E	-	0.882 g	0.371 g	42.3 mi.	86,073.2	13.59v	41,524 min	30.40188	-89.35853	97138 Kapalama Dr, Diamondhead, MS
7:03:34 PM	On	25 mph	10 mph	0 mph SW	30 mph	0.180 g	0.453 g	42.6 mi.	86,073.5	13.56v	41,526 min	30.40263	-89.35301	98198 Golf Club Dr, Diamondhead, MS
7:05:34 PM	On	0 mph	0 mph	0 mph SW	30 mph	0.000 g	0.000 g	42.6 mi.	86,073.5	13.59v	41,528 min	30.40263	-89.35301	98198 Golf Club Dr, Diamondhead, MS
7:07:34 PM	On	30 mph	13 mph	30 mph SW	30 mph	0.767 g	0.441 g	43.0 mi.	86,073.9	13.62v	41,530 min	30.39742	-89.35318	88155 Golf Club Dr, Diamondhead, MS
7:09:34 PM	On	30 mph	19 mph	9 mph W	-	0.204 g	0.306 g	43.7 mi.	86,074.6	13.41v	41,532 min	30.39479	-89.34993	88384 Diamondhead Dr E, Diamondhead, MS
7:11:34 PM	On	14 mph	8 mph	0 mph S	-	0.147 g	0.518 g	44.0 mi.	86,074.9	13.44v	41,534 min	30.39494	-89.35003	88384 Diamondhead Dr E, Diamondhead, MS
7:13:34 PM	On	32 mph	18 mph	29 mph N	30 mph	0.633 g	0.114 g	44.5 mi.	86,075.4	13.59v	41,536 min	30.40009	-89.35148	98178 Golf Club Dr, Diamondhead, MS
7:15:34 PM	On	39 mph	30 mph	31 mph N	30 mph	0.237 g	0.192 g	45.6 mi.	86,076.5	13.59v	41,538 min	30.41054	-89.34410	16829 Kapalama Dr, Pass Christian, MS
7:17:34 PM	On	56 mph	33 mph	56 mph NW	65 mph	0.849 g	0.441 g	46.6 mi.	86,077.5	13.59v	41,540 min	30.42138	-89.34944	1100 Kiln-Delisle Rd, Kiln, MS
7:19:34 PM	On	60 mph	47 mph	59 mph SW	45 mph	0.216 g	0.339 g	48.2 mi.	86,079.1	13.62v	41,542 min	30.42102	-89.37369	Kiln-Delisle Rd, Kiln, MS
7:21:34 PM	On	71 mph	65 mph	64 mph W	35 mph	0.159 g	0.135 g	50.3 mi.	86,081.2	13.59v	41,544 min	30.40662	-89.40536	Kiln-Delisle Rd, Kiln, MS
7:23:34 PM	On	64 mph	48 mph	35 mph NW	35 mph	0.167 g	0.204 g	52.0 mi.	86,082.9	13.62v	41,546 min	30.40764	-89.43158	6158 Kiln-Delisle Rd, Kiln, MS
7:25:34 PM	On	63 mph	40 mph	58 mph NW	-	1.008 g	0.441 g	53.3 mi.	86,084.2	13.62v	41,548 min	30.41828	-89.44927	7286 Kiln-Picayune Rd, Kiln, MS
7:27:34 PM	On	58 mph	53 mph	49 mph NW	-	0.327 g	0.241 g	55.1 mi.	86,086.0	13.56v	41,550 min	30.42952	-89.47529	7560 Kiln-Picayune Rd, Kiln, MS
7:29:34 PM	On	52 mph	40 mph	43 mph NE	-	0.147 g	0.273 g	56.4 mi.	86,087.3	13.62v	41,552 min	30.44421	-89.47616	Fire Tower Rd, Kiln, MS
7:31:34 PM	On	68 mph	35 mph	66 mph NW	65 mph	0.792 g	0.371 g	57.6 mi.	86,088.5	13.59v	41,554 min	30.45189	-89.47104	MS-43, Picayune, MS
7:33:34 PM	On	66 mph	57 mph	50 mph N	55 mph	0.090 g	0.102 g	59.5 mi.	86,090.4	13.59v	41,556 min	30.47191	-89.49255	MS-43, Pi

Attachment: Philip's Pest Control Weekly Report October 1-9 2021 (10088 : Spread Philip's Pest Control

PM				N							min			
7:35:34 PM	On	58 mph	51 mph	58 mph N	55 mph	0.147 g	0.139 g	61.2 mi.	86,092.1	13.62v	41,558 min	30.49649	-89.49554	MS-43, Picayune, MS
7:37:34 PM	On	66 mph	50 mph	50 mph W	55 mph	0.229 g	0.273 g	62.9 mi.	86,093.8	13.59v	41,560 min	30.51660	-89.50494	23852 MS-43, Picayune, MS
7:39:34 PM	On	55 mph	37 mph	14 mph S	-	0.151 g	0.327 g	64.1 mi.	86,095.0	13.62v	41,562 min	30.51477	-89.52367	Mitchell Rd, Picayune, MS
7:41:34 PM	On	17 mph	12 mph	14 mph S	-	0.212 g	0.282 g	64.5 mi.	86,095.4	13.62v	41,564 min	30.51200	-89.52772	Mitchell Rd, Picayune, MS
7:43:34 PM	On	16 mph	13 mph	11 mph S	-	0.135 g	0.057 g	64.9 mi.	86,095.8	13.59v	41,566 min	30.50555	-89.52778	Mitchell Rd, Picayune, MS
7:45:34 PM	On	16 mph	14 mph	15 mph S	-	0.110 g	0.082 g	65.4 mi.	86,096.3	13.62v	41,568 min	30.49894	-89.52784	Mitchell Rd, Picayune, MS
7:47:34 PM	On	17 mph	14 mph	14 mph W	-	0.282 g	0.147 g	65.9 mi.	86,096.8	13.62v	41,570 min	30.49467	-89.53103	Mitchell Rd, Picayune, MS
7:49:34 PM	On	18 mph	15 mph	15 mph W	-	0.216 g	0.224 g	66.4 mi.	86,097.3	13.65v	41,572 min	30.49555	-89.53917	Mitchell Rd, Picayune, MS
7:51:34 PM	On	19 mph	15 mph	14 mph N	-	0.249 g	0.229 g	66.9 mi.	86,097.8	13.62v	41,574 min	30.50223	-89.54114	23004 S Bienville Rd, Picayune, MS
7:53:34 PM	On	17 mph	15 mph	13 mph W	-	0.261 g	0.282 g	67.4 mi.	86,098.3	13.59v	41,576 min	30.50850	-89.54280	Circle G Ranch Rd, Picayune, MS
7:55:34 PM	On	16 mph	13 mph	13 mph W	-	0.318 g	0.298 g	67.8 mi.	86,098.7	13.59v	41,578 min	30.51022	-89.54986	Circle G Ranch Rd, Picayune, MS
7:57:34 PM	On	20 mph	14 mph	12 mph NW	-	0.204 g	0.351 g	68.3 mi.	86,099.2	13.62v	41,580 min	30.51381	-89.55687	13394 Circle G Ranch Rd, Picayune, MS
7:59:34 PM	On	70 mph	25 mph	58 mph E	55 mph	0.306 g	0.429 g	69.1 mi.	86,100.0	13.41v	41,582 min	30.51685	-89.54508	MS-43, Picayune, MS
8:01:34 PM	On	57 mph	7 mph	0 mph N	55 mph	0.000 g	0.416 g	69.3 mi.	86,100.2	12.71v	41,584 min	30.51642	-89.54144	24971 MS-43, Picayune, MS
8:01:44 PM	Off	0 mph	0 mph	0 mph N	55 mph	0.000 g	0.000 g	69.3 mi.	86,100.2	12.68v	41,584 min	30.51642	-89.54144	24971 MS-43, Picayune, MS
8:10:26 PM	On	0 mph	0 mph	0 mph N	55 mph	0.000 g	0.000 g	69.3 mi.	86,100.2	14.50v	41,584 min	30.51642	-89.54144	24971 MS-43, Picayune, MS
8:12:26 PM	On	67 mph	30 mph	67 mph E	65 mph	1.086 g	0.429 g	70.4 mi.	86,101.3	13.89v	41,586 min	30.51671	-89.52363	MS-43, Picayune, MS
8:14:26 PM	On	72 mph	69 mph	65 mph S	55 mph	0.339 g	0.351 g	72.7 mi.	86,103.6	13.59v	41,588 min	30.50344	-89.49565	23141 MS-43, Picayune, MS
8:16:26 PM	On	68 mph	62 mph	61 mph S	55 mph	0.078 g	0.082 g	74.8 mi.	86,105.7	13.62v	41,590 min	30.47342	-89.49307	MS-43, Picayune, MS
8:18:26 PM	On	63 mph	59 mph	58 mph SE	55 mph	0.122 g	0.082 g	76.8 mi.	86,107.7	13.59v	41,592 min	30.45197	-89.47120	MS-43, Picayune, MS
8:20:26 PM	On	64 mph	60 mph	62 mph SE	55 mph	0.114 g	0.057 g	78.7 mi.	86,109.6	13.59v	41,594 min	30.43356	-89.44680	MS-43, Kiln, MS
8:22:26 PM	On	61 mph	38 mph	39 mph E	-	1.155 g	0.359 g	80.0 mi.	86,110.9	13.62v	41,596 min	30.42921	-89.42787	Cuevas Rd, Kiln, MS

Attachment: Philip's Pest Control Weekly Report October 1-9 2021 (10088 : Spread Philip's Pest Control

8:24:26 PM	On		39 mph	31 mph	36 mph NE	-	0.894 g	0.461 g	81.1 mi.	86,112.0	13.56v	41,598 min	30.42919	-89.41800	Joe Moran Rd, Kiln, MS
8:26:26 PM	On		41 mph	24 mph	0 mph E	-	0.184 g	0.339 g	81.9 mi.	86,112.8	13.50v	41,600 min	30.43903	-89.41452	18403 Joe Moran Rd, Kiln, MS
8:28:26 PM	On		0 mph	0 mph	0 mph E	-	0.000 g	0.000 g	81.9 mi.	86,112.8	12.62v	41,602 min	30.43903	-89.41452	18403 Joe Moran Rd, Kiln, MS
8:28:36 PM	Off		0 mph	0 mph	0 mph E	-	0.000 g	0.000 g	81.9 mi.	86,112.8	12.52v	41,602 min	30.43903	-89.41452	18403 Joe Moran Rd, Kiln, MS

Thu Oct 7, 2021

Time	Ignition	In-Cab Alert	Max Speed	Avg Speed	Inst Speed	Speed Limit	Max Accel	Max Decel	Distance	Odometer	Voltage	Run Time	Latitude	Longitude	Location
8:33:05 AM			0 mph	0 mph	0 mph E	-	0.000 g	0.000 g	0.0 mi.	86,112.8	12.59v	41,602 min	30.43903	-89.41452	18403 Joe Moran Rd, Kiln, MS
5:20:04 PM	On		0 mph	0 mph	0 mph E	-	0.000 g	0.000 g	0.0 mi.	86,112.8	14.62v	41,602 min	30.43903	-89.41452	18403 Joe Moran Rd, Kiln, MS
5:22:03 PM	On		6 mph	0 mph	0 mph E	-	0.000 g	0.000 g	0.0 mi.	86,112.8	14.11v	41,604 min	30.43903	-89.41452	18403 Joe Moran Rd, Kiln, MS
5:24:03 PM	On		1 mph	0 mph	0 mph E	-	0.000 g	0.000 g	0.0 mi.	86,112.8	13.98v	41,606 min	30.43903	-89.41452	18403 Joe Moran Rd, Kiln, MS
5:26:03 PM	On		6 mph	1 mph	4 mph S	-	0.600 g	0.110 g	0.1 mi.	86,112.9	14.20v	41,608 min	30.43872	-89.41455	Joe Moran Rd, Kiln, MS
5:28:03 PM	On		41 mph	12 mph	37 mph S	-	0.612 g	0.453 g	0.4 mi.	86,113.2	14.20v	41,610 min	30.43426	-89.41710	Joe Moran Rd, Kiln, MS
5:30:03 PM	On		45 mph	39 mph	39 mph S	-	0.135 g	0.294 g	1.7 mi.	86,114.5	14.17v	41,612 min	30.41659	-89.42260	Old Joe Moran St, Kiln, MS
5:32:03 PM	On		43 mph	32 mph	43 mph NW	35 mph	0.249 g	0.249 g	2.8 mi.	86,115.6	14.14v	41,614 min	30.40728	-89.43085	Kiln-Delisle Rd, Kiln, MS
5:34:03 PM	On		56 mph	25 mph	51 mph W	45 mph	1.155 g	0.429 g	3.6 mi.	86,116.4	14.20v	41,616 min	30.40633	-89.44281	16331 MS-43, Kiln, MS
5:36:03 PM	On		65 mph	57 mph	53 mph S	55 mph	0.102 g	0.229 g	5.5 mi.	86,118.3	14.17v	41,618 min	30.38266	-89.43903	MS-43, Kiln, MS
5:38:03 PM	On		69 mph	59 mph	46 mph S	55 mph	0.159 g	0.139 g	7.5 mi.	86,120.3	14.17v	41,620 min	30.35807	-89.42335	MS-43, Bay St Louis, MS
5:40:03 PM	On		68 mph	59 mph	60 mph SE	55 mph	0.082 g	0.184 g	9.4 mi.	86,122.2	14.14v	41,622 min	30.33116	-89.42580	MS-43, Bay St Louis, MS
5:42:03 PM	On		60 mph	39 mph	0 mph W	-	0.261 g	0.453 g	10.7 mi.	86,123.5	14.01v	41,624 min	30.31776	-89.41387	5022 Red St, Bay St Louis, MS
5:44:03 PM	On		0 mph	0 mph	0 mph W	-	0.000 g	0.000 g	10.7 mi.	86,123.5	13.56v	41,626 min	30.31776	-89.41387	5022 Red St, Bay St Louis, MS
5:46:03 PM	On		0 mph	0 mph	0 mph W	-	0.000 g	0.000 g	10.7 mi.	86,123.5	13.53v	41,628 min	30.31776	-89.41387	5022 Red St, Bay St Louis, MS
5:47:06 PM		Idling - OBD	0 mph	0 mph	0 mph W	-	0.000 g	0.000 g	10.7 mi.	86,123.5	13.50v	41,628 min	30.31776	-89.41387	5022 Red St, Bay St Louis, MS
5:48:03	On		0 mph	0 mph	0 mph W	-	0.000 g	0.000 g	10.7 mi.	86,123.5	13.53v	41,630	30.31776	-89.41387	5022 Red St,

Attachment: Philip's Pest Control Weekly Report October 1-9 2021 (10088 : Spread Philip's Pest Control

PM											min			
5:50:03 PM	On		0 mph	0 mph	0 mph W	-	0.000 g	0.000 g	10.7 mi.	86,123.5	13.50v	41,632 min	30.31776	-89.41387	5022 Red St, Bay St Louis, MS
5:52:03 PM	On		0 mph	0 mph	0 mph W	-	0.000 g	0.000 g	10.7 mi.	86,123.5	13.50v	41,634 min	30.31776	-89.41387	5022 Red St, Bay St Louis, MS
5:52:06 PM		Idling - OBD	0 mph	0 mph	0 mph W	-	0.000 g	0.000 g	10.7 mi.	86,123.5	13.47v	41,634 min	30.31776	-89.41387	5022 Red St, Bay St Louis, MS
5:54:03 PM	On		0 mph	0 mph	0 mph W	-	0.000 g	0.000 g	10.7 mi.	86,123.5	13.50v	41,636 min	30.31776	-89.41387	5022 Red St, Bay St Louis, MS
5:56:03 PM	On		0 mph	0 mph	0 mph W	-	0.000 g	0.000 g	10.7 mi.	86,123.5	13.50v	41,638 min	30.31776	-89.41387	5022 Red St, Bay St Louis, MS
5:57:06 PM		Idling - OBD	0 mph	0 mph	0 mph W	-	0.000 g	0.000 g	10.7 mi.	86,123.5	13.53v	41,638 min	30.31776	-89.41387	5022 Red St, Bay St Louis, MS
5:58:03 PM	On		0 mph	0 mph	0 mph W	-	0.000 g	0.000 g	10.7 mi.	86,123.5	13.44v	41,640 min	30.31776	-89.41387	5022 Red St, Bay St Louis, MS
6:00:03 PM	On		0 mph	0 mph	0 mph W	-	0.000 g	0.000 g	10.7 mi.	86,123.5	13.44v	41,642 min	30.31776	-89.41387	5022 Red St, Bay St Louis, MS
6:02:03 PM	On		8 mph	2 mph	8 mph W	-	0.824 g	0.102 g	10.8 mi.	86,123.6	13.41v	41,644 min	30.31780	-89.41510	5046 Red St, Bay St Louis, MS
6:04:03 PM	On		48 mph	25 mph	48 mph W	-	0.612 g	0.498 g	11.6 mi.	86,124.4	13.62v	41,646 min	30.31208	-89.41940	Trout St, Bay St Louis, MS
6:06:03 PM	On		50 mph	37 mph	39 mph S	-	0.269 g	0.384 g	12.9 mi.	86,125.7	13.59v	41,648 min	30.30160	-89.42668	9053 Harbor Dr, Bay St Louis, MS
6:08:02 PM	On		57 mph	21 mph	9 mph W	-	1.392 g	0.461 g	13.6 mi.	86,126.4	13.59v	41,650 min	30.29668	-89.43376	6038 W Adams St, Bay St Louis, MS
6:10:02 PM	On		17 mph	13 mph	14 mph W	-	0.882 g	0.453 g	14.0 mi.	86,126.8	13.59v	41,652 min	30.29672	-89.44111	6264 W Adams St, Bay St Louis, MS
6:12:03 PM	On		15 mph	11 mph	12 mph E	-	0.996 g	0.371 g	14.4 mi.	86,127.2	13.56v	41,654 min	30.29592	-89.44009	W Benton St, Bay St Louis, MS
6:14:02 PM	On		16 mph	12 mph	14 mph E	-	0.861 g	0.498 g	14.8 mi.	86,127.6	13.59v	41,656 min	30.29591	-89.43306	6018 W Benton St, Bay St Louis, MS
6:16:02 PM	On		17 mph	13 mph	11 mph W	-	0.294 g	0.196 g	15.2 mi.	86,128.0	13.56v	41,658 min	30.29525	-89.42874	6042 E Clay St, Bay St Louis, MS
6:18:02 PM	On		19 mph	12 mph	12 mph W	-	1.029 g	0.351 g	15.6 mi.	86,128.4	13.59v	41,660 min	30.29525	-89.43411	6016 W Clay St, Bay St Louis, MS
6:20:02 PM	On		14 mph	12 mph	13 mph W	-	0.253 g	0.241 g	16.1 mi.	86,128.9	13.56v	41,662 min	30.29536	-89.44085	W Clay St, Bay St Louis, MS
6:22:03 PM	On		13 mph	10 mph	11 mph E	-	0.216 g	0.192 g	16.4 mi.	86,129.2	13.59v	41,664 min	30.29457	-89.44038	6201 W Desoto St, Bay St Louis, MS
6:24:02 PM	On		14 mph	11 mph	14 mph SE	-	0.139 g	0.139 g	16.8 mi.	86,129.6	13.56v	41,666 min	30.29431	-89.43418	W Desoto St, Bay St Louis, MS
6:26:02 PM	On		15 mph	11 mph	11 mph E	-	0.204 g	0.127 g	17.1 mi.	86,129.9	13.62v	41,668 min	30.29444	-89.42877	6031 Copiah St, Bay St Louis, MS
6:28:02 PM	On		13 mph	10 mph	12 mph W	-	0.180 g	0.371 g	17.5 mi.	86,130.3	13.62v	41,670 min	30.29391	-89.43169	6132 Covington St, Bay St Lou

Attachment: Philip's Pest Control Weekly Report October 1-9 2021 (10088 : Spread Philip's Pest Control

6:30:02 PM	On	14 mph	11 mph	11 mph W	-	0.849 g	0.518 g	17.9 mi.	86,130.7	13.59v	41,672 min	30.29392	-89.43769	6082 W Forrest St, Bay St Louis, MS
6:32:02 PM	On	13 mph	10 mph	0 mph W	-	0.249 g	0.453 g	18.2 mi.	86,131.0	13.56v	41,674 min	30.29393	-89.44333	8340 Harrison St, Bay St Louis, MS
6:34:02 PM	On	12 mph	11 mph	8 mph E	-	0.804 g	0.204 g	18.6 mi.	86,131.4	13.59v	41,676 min	30.29315	-89.43821	6137 W Grenada St, Bay St Louis, MS
6:36:02 PM	On	15 mph	12 mph	12 mph E	-	0.122 g	0.069 g	18.9 mi.	86,131.7	13.59v	41,678 min	30.29179	-89.43176	6127 E Grenada St, Bay St Louis, MS
6:38:02 PM	On	14 mph	12 mph	12 mph W	-	0.147 g	0.180 g	19.3 mi.	86,132.1	13.62v	41,680 min	30.29248	-89.42943	E Forrest St, Bay St Louis, MS
6:40:02 PM	On	13 mph	11 mph	12 mph E	-	0.139 g	0.159 g	19.7 mi.	86,132.5	13.62v	41,682 min	30.29315	-89.42846	6009 E Desoto St, Bay St Louis, MS
6:42:02 PM	On	15 mph	12 mph	11 mph W	-	0.253 g	0.171 g	20.1 mi.	86,132.9	13.59v	41,684 min	30.29113	-89.43124	6092 E Hinds St, Bay St Louis, MS
6:44:02 PM	On	14 mph	11 mph	13 mph W	-	0.196 g	0.139 g	20.5 mi.	86,133.3	13.59v	41,686 min	30.29248	-89.43718	6082 W Hinds St, Bay St Louis, MS
6:46:02 PM	On	14 mph	10 mph	11 mph W	-	1.122 g	0.453 g	20.8 mi.	86,133.6	13.65v	41,688 min	30.29250	-89.44286	6263 W Hinds St, Bay St Louis, MS
6:48:02 PM	On	14 mph	11 mph	12 mph E	-	1.143 g	0.371 g	21.2 mi.	86,134.0	13.62v	41,690 min	30.29184	-89.43855	W Itawamba St, Bay St Louis, MS
6:50:03 PM	On	14 mph	11 mph	11 mph E	-	0.094 g	0.135 g	21.5 mi.	86,134.3	13.62v	41,692 min	30.29041	-89.43260	6137 E Itawamba St, Bay St Louis, MS
6:52:02 PM	On	16 mph	11 mph	12 mph W	-	0.780 g	0.249 g	21.9 mi.	86,134.7	13.56v	41,694 min	30.28979	-89.42866	6022 E Jackson St, Bay St Louis, MS
6:54:02 PM	On	14 mph	11 mph	6 mph NW	-	0.094 g	0.127 g	22.3 mi.	86,135.1	13.50v	41,696 min	30.29039	-89.43498	6194 E Jackson St, Bay St Louis, MS
6:56:02 PM	On	14 mph	10 mph	14 mph W	-	1.041 g	0.543 g	22.6 mi.	86,135.4	13.59v	41,698 min	30.29110	-89.44061	6166 W Jackson St, Bay St Louis, MS
6:58:02 PM	On	15 mph	11 mph	12 mph E	-	0.261 g	0.241 g	23.0 mi.	86,135.8	13.56v	41,700 min	30.29049	-89.44080	6143 W Kemper St, Bay St Louis, MS
7:00:02 PM	On	14 mph	7 mph	12 mph E	-	0.939 g	0.314 g	23.2 mi.	86,136.0	13.56v	41,702 min	30.29030	-89.43691	6045 W Kemper St, Bay St Louis, MS
7:02:02 PM	On	16 mph	12 mph	13 mph E	-	1.086 g	0.453 g	23.6 mi.	86,136.4	13.59v	41,704 min	30.28904	-89.43051	6087 E Kemper St, Bay St Louis, MS
7:04:02 PM	On	15 mph	12 mph	12 mph W	-	0.147 g	0.127 g	24.0 mi.	86,136.8	13.59v	41,706 min	30.28834	-89.43110	6078 E Lamar St, Bay St Louis, MS
7:06:02 PM	On	14 mph	12 mph	11 mph W	-	0.127 g	0.224 g	24.4 mi.	86,137.2	13.59v	41,708 min	30.28969	-89.43766	W Lamar St, Bay St Louis, MS
7:08:02 PM	On	14 mph	12 mph	10 mph E	-	0.837 g	0.359 g	24.8 mi.	86,137.6	13.62v	41,710 min	30.28908	-89.44331	W Madison St, Bay St Louis, MS
7:10:02 PM	On	12 mph	10 mph	11 mph SE	-	0.171 g	0.282 g	25.2 mi.	86,138.0	13.59v	41,712 min	30.28898	-89.43775	6061 W Madison St, Bay St Louis, MS
7:12:02 PM	On	14 mph	11 mph	14 mph E	-	0.816 g	0.408 g	25.5 mi.	86,138.3	13.59v	41,714 min	30.28772	-89.43174	6125 E Madison St, Bay St Louis, MS
7:14:02											41,716			6030 E New

Attachment: Philip's Pest Control Weekly Report October 1-9 2021 (10088 : Spread Philip's Pest Control

PM	On	14 mph	9 mph	9 mph W	-	0.600 g	0.429 g	25.8 mi.	86,138.6	13.59v	min	30.28700	-89.42855	Louis, MS
7:16:02 PM	On	18 mph	11 mph	14 mph W	-	0.241 g	0.192 g	26.2 mi.	86,139.0	13.59v	41,718 min	30.28701	-89.43512	6206 E Newton St, Bay St Louis, MS
7:18:02 PM	On	17 mph	13 mph	13 mph W	-	1.188 g	0.314 g	26.7 mi.	86,139.5	13.62v	41,720 min	30.28831	-89.44227	6168 W Newton St, Bay St Louis, MS
7:20:02 PM	On	16 mph	11 mph	11 mph E	-	0.861 g	0.408 g	27.1 mi.	86,139.9	13.59v	41,722 min	30.28767	-89.43866	6041 W Oktibbeha St, Bay St Louis, MS
7:22:02 PM	On	14 mph	11 mph	10 mph E	-	1.086 g	0.408 g	27.5 mi.	86,140.3	13.59v	41,724 min	30.28639	-89.43239	E Oktibbeha St, Bay St Louis, MS
7:24:02 PM	On	16 mph	12 mph	15 mph W	-	0.939 g	0.273 g	27.9 mi.	86,140.7	13.62v	41,726 min	30.28570	-89.42935	6052 E Pike St, Bay St Louis, MS
7:26:02 PM	On	18 mph	13 mph	17 mph NW	-	0.294 g	0.237 g	28.3 mi.	86,141.1	13.62v	41,728 min	30.28583	-89.43652	6230 E Pike St, Bay St Louis, MS
7:28:02 PM	On	17 mph	10 mph	14 mph W	-	0.951 g	0.429 g	28.6 mi.	86,141.4	13.59v	41,730 min	30.28682	-89.44213	W Pike St, Bay St Louis, MS
7:30:02 PM	On	17 mph	13 mph	12 mph SE	-	0.249 g	0.216 g	29.1 mi.	86,141.9	13.59v	41,732 min	30.28558	-89.43800	E Quitman St, Bay St Louis, MS
7:32:02 PM	On	15 mph	13 mph	12 mph E	-	0.094 g	0.127 g	29.5 mi.	86,142.3	13.62v	41,734 min	30.28494	-89.43066	6097 E Quitman St, Bay St Louis, MS
7:34:02 PM	On	16 mph	13 mph	13 mph W	-	0.147 g	0.151 g	29.9 mi.	86,142.7	13.62v	41,736 min	30.28422	-89.43122	6100 E Ridley St, Bay St Louis, MS
7:36:02 PM	On	17 mph	14 mph	12 mph NW	-	0.294 g	0.261 g	30.4 mi.	86,143.2	13.62v	41,738 min	30.28520	-89.43894	W Ridley St, Bay St Louis, MS
7:38:02 PM	On	16 mph	13 mph	13 mph N	-	0.306 g	0.216 g	30.8 mi.	86,143.6	13.62v	41,740 min	30.28792	-89.44359	8178 Harrison St, Bay St Louis, MS
7:40:02 PM	On	16 mph	13 mph	12 mph N	-	0.204 g	0.314 g	31.3 mi.	86,144.1	13.59v	41,742 min	30.29466	-89.44368	8446 Harrison St, Bay St Louis, MS
7:42:02 PM	On	37 mph	23 mph	0 mph E	-	0.249 g	0.359 g	32.1 mi.	86,144.9	13.62v	41,744 min	30.29663	-89.43273	8101 Hancock Dr, Bay St Louis, MS
7:44:02 PM	On	67 mph	48 mph	49 mph E	45 mph	0.849 g	0.249 g	33.6 mi.	86,146.4	13.59v	41,746 min	30.29872	-89.40858	US-90, Bay St Louis, MS
7:46:02 PM	On	52 mph	20 mph	7 mph E	45 mph	1.380 g	0.408 g	34.3 mi.	86,147.1	13.62v	41,748 min	30.29948	-89.39768	801 US-90, Waveland, MS
7:48:02 PM	On	51 mph	36 mph	13 mph E	45 mph	0.257 g	0.167 g	35.5 mi.	86,148.3	13.53v	41,750 min	30.30593	-89.37885	US-90, Waveland, MS
7:50:02 PM	On	73 mph	53 mph	53 mph NW	55 mph	0.735 g	0.510 g	37.3 mi.	86,150.1	13.50v	41,752 min	30.31539	-89.40452	10412 MS-603, Bay St Louis, MS
7:52:02 PM	On	73 mph	60 mph	68 mph N	55 mph	0.204 g	0.204 g	39.2 mi.	86,152.0	13.59v	41,754 min	30.33526	-89.42780	MS-43, Bay St Louis, MS
7:54:02 PM	On	68 mph	53 mph	20 mph N	55 mph	1.131 g	0.751 g	41.0 mi.	86,153.8	13.59v	41,756 min	30.35942	-89.42367	MS-43, Kiln, MS
7:56:02 PM	On	71 mph	53 mph	60 mph N	55 mph	0.216 g	0.339 g	42.8 mi.	86,155.6	13.59v	41,758 min	30.38139	-89.43842	14272 MS-43, Kiln, MS
7:58:02 PM	On	62 mph	40 mph	58 mph N	55 mph	1.053 g	0.318 g	44.1 mi.	86,156.9	13.62v	41,760 min	30.39886	-89.44840	15998 MS-43, Kiln, MS

Attachment: Philip's Pest Control Weekly Report October 1-9 2021 (10088 : Spread Philip's Pest Control

8:00:02 PM	On		62 mph	38 mph	5 mph NE	35 mph	1.371 g	0.294 g	45.4 mi.	86,158.2	13.68v	41,762 min	30.40919	-89.43475	Kiln-Delisle Rd, Kiln, MS
8:02:02 PM	On		5 mph	0 mph	0 mph W	35 mph	0.633 g	0.498 g	45.4 mi.	86,158.2	13.62v	41,764 min	30.40932	-89.43483	6546 Kiln-Delisle Rd, Kiln, MS
8:04:02 PM	On		0 mph	0 mph	0 mph W	35 mph	0.000 g	0.000 g	45.4 mi.	86,158.2	13.62v	41,766 min	30.40932	-89.43483	6546 Kiln-Delisle Rd, Kiln, MS
8:06:02 PM	On		0 mph	0 mph	0 mph W	35 mph	0.000 g	0.000 g	45.4 mi.	86,158.2	13.62v	41,768 min	30.40932	-89.43483	6546 Kiln-Delisle Rd, Kiln, MS
8:06:23 PM		Idling - OBD	0 mph	0 mph	0 mph W	35 mph	0.000 g	0.000 g	45.4 mi.	86,158.2	13.62v	41,768 min	30.40932	-89.43483	6546 Kiln-Delisle Rd, Kiln, MS
8:08:02 PM	On		0 mph	0 mph	0 mph W	35 mph	0.000 g	0.000 g	45.4 mi.	86,158.2	13.62v	41,770 min	30.40932	-89.43483	6546 Kiln-Delisle Rd, Kiln, MS
8:10:02 PM	On		0 mph	0 mph	0 mph W	35 mph	0.000 g	0.000 g	45.4 mi.	86,158.2	13.59v	41,772 min	30.40932	-89.43483	6546 Kiln-Delisle Rd, Kiln, MS
8:11:23 PM		Idling - OBD	2 mph	0 mph	2 mph W	35 mph	0.000 g	0.000 g	45.4 mi.	86,158.2	13.65v	41,772 min	30.40932	-89.43483	6542 Kiln-Delisle Rd, Kiln, MS
8:12:02 PM	On		6 mph	1 mph	0 mph S	35 mph	0.963 g	0.486 g	45.4 mi.	86,158.2	13.56v	41,774 min	30.40916	-89.43497	6560 Kiln-Delisle Rd, Kiln, MS
8:14:02 PM	On		0 mph	0 mph	0 mph S	35 mph	0.000 g	0.000 g	45.4 mi.	86,158.2	12.68v	41,776 min	30.40916	-89.43497	6560 Kiln-Delisle Rd, Kiln, MS
8:14:13 PM	Off		0 mph	0 mph	0 mph S	35 mph	0.000 g	0.000 g	45.4 mi.	86,158.2	12.62v	41,777 min	30.40916	-89.43497	6560 Kiln-Delisle Rd, Kiln, MS
8:22:59 PM	On		0 mph	0 mph	0 mph NW	35 mph	0.000 g	0.000 g	45.4 mi.	86,158.2	13.89v	41,777 min	30.40914	-89.43497	6558 Kiln-Delisle Rd, Kiln, MS
8:24:58 PM	On		42 mph	23 mph	36 mph E	-	0.894 g	0.363 g	46.3 mi.	86,159.1	13.95v	41,778 min	30.41058	-89.42566	Old Joe Moran St, Kiln, MS
8:26:58 PM	On		53 mph	44 mph	51 mph NE	-	0.224 g	0.286 g	47.8 mi.	86,160.6	13.44v	41,780 min	30.42960	-89.41772	Joe Moran Rd, Kiln, MS
8:28:58 PM	On		54 mph	23 mph	0 mph E	-	0.159 g	0.441 g	48.6 mi.	86,161.4	13.47v	41,782 min	30.43904	-89.41448	18403 Joe Moran Rd, Kiln, MS
8:30:58 PM	On		0 mph	0 mph	0 mph E	-	0.000 g	0.000 g	48.6 mi.	86,161.4	12.59v	41,784 min	30.43904	-89.41448	18403 Joe Moran Rd, Kiln, MS
8:31:09 PM	Off		0 mph	0 mph	0 mph E	-	0.000 g	0.000 g	48.6 mi.	86,161.4	12.59v	41,785 min	30.43904	-89.41448	18403 Joe Moran Rd, Kiln, MS

Fri Oct 8, 2021

Time	Ignition	In-Cab Alert	Max Speed	Avg Speed	Inst Speed	Speed Limit	Max Accel	Max Decel	Distance	Odometer	Voltage	Run Time	Latitude	Longitude	Location
8:35:38 AM			0 mph	0 mph	0 mph E	-	0.000 g	0.000 g	0.0 mi.	86,161.4	12.62v	41,785 min	30.43904	-89.41448	18403 Joe Moran Rd, Kiln, MS
8:35:37 PM			0 mph	0 mph	0 mph E	-	0.000 g	0.000 g	0.0 mi.	86,161.4	12.55v	41,785 min	30.43904	-89.41448	18403 Joe Moran Rd, Kiln, MS

Sat Oct 9, 2021

Attachment: Philip's Pest Control Weekly Report October 1-9 2021 (10088 : Spread Philip's Pest Control

Time	Ignition	In-Cab Alert	Max Speed	Avg Speed	Inst Speed	Speed Limit	Max Accel	Max Decel	Distance	Odometer	Voltage	Run Time	Latitude	Longitude	Location
8:35:37 AM			0 mph	0 mph	0 mph E	-	0.000 g	0.000 g	0.0 mi.	86,161.4	12.52v	41,785 min	30.43904	-89.41448	18403 Joe Moran Rd, Kiln, MS
8:35:36 PM			0 mph	0 mph	0 mph E	-	0.000 g	0.000 g	0.0 mi.	86,161.4	12.52v	41,785 min	30.43904	-89.41448	18403 Joe Moran Rd, Kiln, MS

Copyright ©2021 WEX Telematics - gps.wextelematics.com. Generated in 3.1675 seconds.

Attachment: Philip's Pest Control Weekly Report October 1-9 2021 (10088 : Spread Philip's Pest Control

PHILIP'S PEST CONTROL
MOSQUITO DIVISION
18516 OLD JOE MORAN ROAD
KILN, MS 39556
PHONE: 228-493-3700

Board of Supervisors President
854 Hwy 90
Bay St Louis, MS 39520

RE: Weekly Report: OCTOBER 10-16 2021

Philip's Pest Control Mosquito Division performed the services of mosquito control for the week of October 10-16 2021 in Hancock County, MS. Please see attached document for a complete weekly report.

Sincerely,

Alan Moran
Manager

Attachment: Philip's Pest control Weekly Report October 10-16, 2021 (10088 : Spread Philip's Pest Control Monthly and Weekly Reports for

PHILIP'S PEST CONTROL
MOSQUITO DIVISION
18516 OLD JOE MORAN ROAD
KILN, MS 39556

WEEKLY REPORT RECAP OCTOBER 10-16 2021

ADULTICIDING REPORT

Miles Sprayed— 1233

Acerage Treated— 44388

LARVICIDING REPORT

Miles treated for standing water—3.9

SERVICE REQUEST RECEIVED

Adulticiding— 1

Larviciding _ 0

Attachment: Philip's Pest control Weekly Report October 10-16, 2021 (10088 : Spread Philip's Pest Control Monthly and Weekly Reports for

PHILIP'S PEST CONTROL
MOSQUITO DIVISION
18516 OLD JOE MORAN ROAD
KILN, MS 39556

DROPLET TEST

WEEK OF OCTOBER 10, 2021 TO OCTOBER 16, 2021

PERFORMED OCTOBER 11, 2021

RESULTS: less than a quart per min which is sufficient to correct amount to spray for mosquito control.

PERFORMED OCTOBER 12, 2021

RESULTS: less than a quart per min which is sufficient to correct amount to spray for mosquito control.

PERFORMED OCTOBER 13, 2021

RESULTS: less than a quart per min which is sufficient to correct amount to spray for mosquito control.

PERFORMED OCTOBER 14, 2021

RESULTS: less than a quart per min which is sufficient to correct amount to spray for mosquito control.

Attachment: Philip's Pest control Weekly Report October 10-16, 2021 (10088 : Spread Philip's Pest Control Monthly and Weekly Reports for

CALL LOG OCT 10-16 2021

10/11/2021	KELLY SINGLETON	1138 OLD SPANISH TRAIL	BAY ST LOUIS	383-4648

Attachment: Philip's Pest control Weekly Report October 10-16, 2021 (10088 : Spread Philip's Pest Control Monthly and Weekly Reports for

Activity Detail Overview »

Location Records	493	**Sorted By**	Time
Total Distance Traveled	307.0 mi.	**Selected Vehicle**	10 (vin: 1GCHSDE33G1109077)
Average Speed	20 mph	**Report Time Period**	Oct 10 12:00 AM to Oct 12 11:59 PM (CDT)
Landmarked Stops	Show	**Report Created**	November 12, 2021 2:26:35 PM
Max Speed	83 mph		

** Distance is accumulated daily*
** Odometer values are on the spreadsheet export.*
** Only the closest landmark is shown.*
** Landmarks over 3.8 miles wide have been excluded.*
** Run Time is based on Total GPS Device Hours.*


WEX TELEMATICS


Philips Pest Control LLC


Export Data | Email Report


Speed Graphs »

show/hide

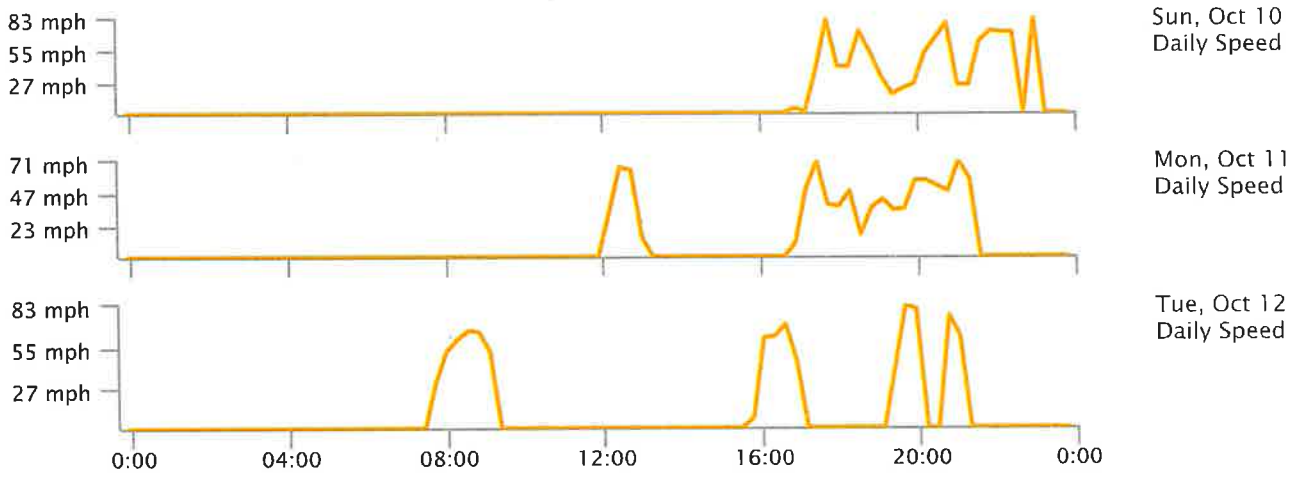

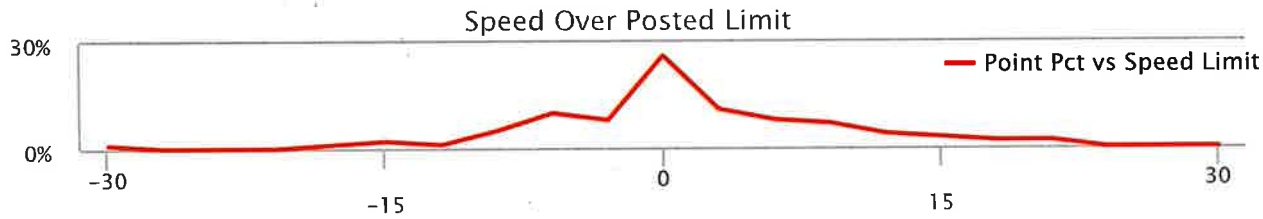

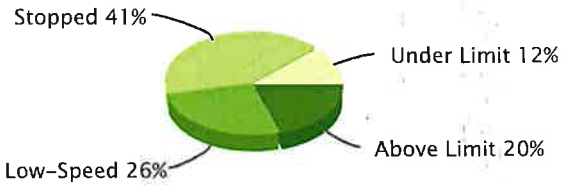

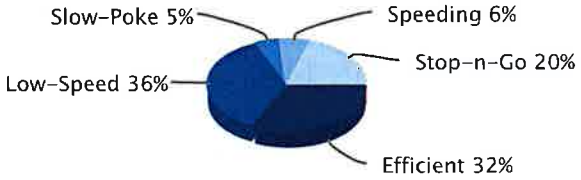

Low-Speed: inst-speed is under 15 mph | No Address: address or speed-limit unknown | Efficient: inst-speed within 10 mph of speed-limit | Stop-n-Go: zero inst-speed and nonzero max-speed | Speeding: inst-speed more than 10 mph over speed-limit | Slow-Poke: inst-speed between 15 mph and 10 mph under limit

Activity Detail Report »

Selected Vehicle: 10

Sun Oct 10, 2021

Time	Ignition	In-Cab Alert	Max Speed	Avg Speed	Inst Speed	Speed Limit	Max Accel	Max Decel	Distance	Odometer	Voltage	Run Time	Latitude	Longitude	Location
7:21:01 AM			0 mph	0 mph	0 mph SW	-	0.000 g	0.000 g	0.0 mi.	108,658.5	12.46v	47,815 min	30.43898	-89.41463	18403 Joe Moran Rd, Kiln, MS
4:51:09 PM	On		0 mph	0 mph	0 mph SW	-	0.000 g	0.000 g	0.0 mi.	108,658.5	14.80v	47,815 min	30.43898	-89.41463	18403 Joe Moran Rd, Kiln, MS
4:53:08 PM	On		4 mph	0 mph	0 mph SW	-	0.000 g	0.000 g	0.0 mi.	108,658.5	14.11v	47,817 min	30.43898	-89.41463	18403 Joe Moran Rd, Kiln, MS
4:55:08 PM	On		0 mph	0 mph	0 mph SW	-	0.000 g	0.000 g	0.0 mi.	108,658.5	14.11v	47,819 min	30.43898	-89.41463	18403 Joe Moran Rd, Kiln, MS
4:57:08 PM	On		0 mph	0 mph	0 mph SW	-	0.000 g	0.000 g	0.0 mi.	108,658.5	14.11v	47,821 min	30.43898	-89.41463	18403 Joe Moran Rd, Kiln, MS
4:57:19 PM		Idling - OBD	0 mph	0 mph	0 mph SW	-	0.000 g	0.000 g	0.0 mi.	108,658.5	14.07v	47,821 min	30.43898	-89.41463	18403 Joe Moran Rd, Kiln, MS
4:59:08 PM	On		0 mph	0 mph	0 mph SW	-	0.000 g	0.000 g	0.0 mi.	108,658.5	14.20v	47,823 min	30.43898	-89.41463	18403 Joe Moran Rd, Kiln, MS
5:01:08 PM	On		0 mph	0 mph	0 mph SW	-	0.000 g	0.000 g	0.0 mi.	108,658.5	14.07v	47,825 min	30.43898	-89.41463	18403 Joe Moran Rd, Kiln, MS
5:02:19 PM		Idling - OBD	0 mph	0 mph	0 mph SW	-	0.000 g	0.000 g	0.0 mi.	108,658.5	14.17v	47,825 min	30.43898	-89.41463	18403 Joe Moran Rd, Kiln, MS
5:03:08 PM	On		0 mph	0 mph	0 mph SW	-	0.000 g	0.000 g	0.0 mi.	108,658.5	14.11v	47,827 min	30.43898	-89.41463	18403 Joe Moran Rd, Kiln, MS
5:05:08 PM	On		0 mph	0 mph	0 mph SW	-	0.000 g	0.000 g	0.0 mi.	108,658.5	14.11v	47,829 min	30.43898	-89.41463	18403 Joe Moran Rd, Kiln, MS
5:07:08 PM	On		0 mph	0 mph	0 mph SW	-	0.000 g	0.000 g	0.0 mi.	108,658.5	13.41v	47,831 min	30.43898	-89.41463	18403 Joe Moran Rd, Kiln, MS

5:07:19 PM		Idling - GPS	0 mph	0 mph	0 mph SW	-	0.000 g	0.000 g	0.0 mi.	108,658.5	13.19v	47,831 min	30.43898	-89.41463	18403 Joe Moran Rd, Kiln, MS
5:09:08 PM	On		0 mph	0 mph	0 mph SW	-	0.000 g	0.000 g	0.0 mi.	108,658.5	12.77v	47,833 min	30.43898	-89.41463	18403 Joe Moran Rd, Kiln, MS
5:09:18 PM	Off		0 mph	0 mph	0 mph SW	-	0.000 g	0.000 g	0.0 mi.	108,658.5	12.74v	47,833 min	30.43898	-89.41463	18403 Joe Moran Rd, Kiln, MS
5:19:08 PM	On		0 mph	0 mph	0 mph SW	-	0.000 g	0.000 g	0.0 mi.	108,658.5	14.35v	47,833 min	30.43898	-89.41463	18403 Joe Moran Rd, Kiln, MS
5:21:07 PM	On		1 mph	0 mph	0 mph SW	-	0.000 g	0.000 g	0.0 mi.	108,658.5	13.89v	47,835 min	30.43898	-89.41463	18403 Joe Moran Rd, Kiln, MS
5:23:07 PM	On		0 mph	0 mph	0 mph SW	-	0.000 g	0.000 g	0.0 mi.	108,658.5	14.14v	47,837 min	30.43898	-89.41463	18403 Joe Moran Rd, Kiln, MS
5:24:17 PM		Idling - OBD	0 mph	0 mph	0 mph SW	-	0.000 g	0.000 g	0.0 mi.	108,658.5	14.11v	47,837 min	30.43898	-89.41463	18403 Joe Moran Rd, Kiln, MS
5:25:07 PM	On		0 mph	0 mph	0 mph SW	-	0.000 g	0.000 g	0.0 mi.	108,658.5	14.04v	47,839 min	30.43898	-89.41463	18403 Joe Moran Rd, Kiln, MS
5:27:07 PM	On		2 mph	0 mph	0 mph SE	-	0.620 g	0.384 g	0.0 mi.	108,658.5	14.01v	47,841 min	30.43910	-89.41448	18403 Joe Moran Rd, Kiln, MS
5:29:07 PM	On		4 mph	0 mph	0 mph SE	-	0.620 g	0.351 g	0.0 mi.	108,658.5	13.98v	47,843 min	30.43907	-89.41454	18403 Joe Moran Rd, Kiln, MS
5:31:07 PM	On		9 mph	1 mph	0 mph S	-	0.963 g	0.453 g	0.1 mi.	108,658.6	14.14v	47,845 min	30.43855	-89.41444	18403 Joe Moran Rd, Kiln, MS
5:33:07 PM	On		2 mph	0 mph	0 mph S	-	0.000 g	0.000 g	0.1 mi.	108,658.6	14.23v	47,847 min	30.43855	-89.41444	18403 Joe Moran Rd, Kiln, MS
5:35:07 PM	On		0 mph	0 mph	0 mph S	-	0.000 g	0.000 g	0.1 mi.	108,658.6	14.20v	47,849 min	30.43855	-89.41444	18403 Joe Moran Rd, Kiln, MS
5:35:17 PM		Idling - OBD	0 mph	0 mph	0 mph S	-	0.000 g	0.000 g	0.1 mi.	108,658.6	14.17v	47,849 min	30.43855	-89.41444	18403 Joe Moran Rd, Kiln, MS
5:37:07 PM	On		7 mph	1 mph	0 mph SW	-	0.849 g	0.543 g	0.1 mi.	108,658.6	14.01v	47,851 min	30.43818	-89.41455	18403 Joe Moran Rd, Kiln, MS
5:39:07 PM	On		37 mph	22 mph	17 mph SW	-	0.963 g	0.408 g	0.8 mi.	108,659.3	13.71v	47,853 min	30.42932	-89.41796	Joe Moran Rd, Kiln, MS
5:41:07 PM	On		48 mph	38 mph	36 mph SW	-	0.363 g	0.588 g	2.1 mi.	108,660.6	14.04v	47,855 min	30.41188	-89.42316	16281 Old Joe Moran St, Kiln, MS
5:43:07 PM	On		37 mph	27 mph	36 mph NW	35 mph	0.665 g	0.408 g	3.0 mi.	108,661.5	13.98v	47,857 min	30.40829	-89.43317	Kiln-Delisle Rd, Kiln, MS
5:45:07 PM	On		53 mph	24 mph	48 mph SW	45 mph	0.939 g	0.351 g	3.8 mi.	108,662.3	13.98v	47,859 min	30.40530	-89.44474	16265 MS-43, Kiln, MS
5:47:07 PM	On		69 mph	54 mph	55 mph S	55 mph	0.167 g	0.490 g	5.6 mi.	108,664.1	14.01v	47,861 min	30.38205	-89.43877	MS-43, Kiln, MS
5:49:07 PM	On		66 mph	55 mph	7 mph S	55 mph	1.122 g	0.339 g	7.4 mi.	108,665.9	13.59v	47,863 min	30.35935	-89.42382	13105 MS-43, Kiln, MS
5:50:26 PM		Speeding - OBD	79 mph	39 mph	79 mph E	70 mph	1.110 g	0.420 g	8.2 mi.	108,666.7	13.62v	47,863 min	30.36173	-89.41194	I-10, Bay St Louis, MS
5:												47,865			

PM	On		79 mph	53 mph	79 mph E	70 mph	1.110 g	0.420 g	9.1 mi.	108,667.6	13.50v	min	30.36610	-89.39788	I-10, Diamondhead, MS
5:51:14 PM		Speeding - OBD	80 mph	80 mph	80 mph E	70 mph	0.045 g	0.024 g	9.3 mi.	108,667.8	13.53v	47,865 min	30.36685	-89.39543	I-10, Diamondhead, MS
5:53:07 PM	On		81 mph	53 mph	35 mph E	65 mph	0.408 g	0.355 g	10.9 mi.	108,669.4	13.38v	47,867 min	30.37556	-89.37623	W Aloha Dr, Diamondhead, MS
5:55:07 PM	On		43 mph	35 mph	34 mph NE	-	0.306 g	0.543 g	12.1 mi.	108,670.6	13.53v	47,869 min	30.37997	-89.36044	56134 Diamondhead Dr E, Diamondhead, MS
5:57:07 PM	On		40 mph	23 mph	14 mph NE	-	0.224 g	0.376 g	12.9 mi.	108,671.4	13.56v	47,871 min	30.38643	-89.35240	680 Koko Ct, Diamondhead, MS
5:59:07 PM	On		15 mph	10 mph	6 mph SE	-	0.963 g	0.453 g	13.3 mi.	108,671.8	13.65v	47,873 min	30.38657	-89.35318	6822 Oahu Ct, Diamondhead, MS
6:01:07 PM	On		14 mph	2 mph	0 mph E	-	0.139 g	0.314 g	13.3 mi.	108,671.8	12.74v	47,875 min	30.38571	-89.35313	684 Oahu St, Diamondhead, MS
6:01:17 PM	Off		0 mph	0 mph	0 mph S	-	0.000 g	0.000 g	13.3 mi.	108,671.8	12.71v	47,875 min	30.38567	-89.35313	684 Oahu St, Diamondhead, MS
6:25:59 PM	On		0 mph	0 mph	0 mph S	-	0.000 g	0.000 g	13.3 mi.	108,671.8	14.59v	47,875 min	30.38567	-89.35313	684 Oahu St, Diamondhead, MS
6:27:58 PM	On		33 mph	15 mph	31 mph SW	-	1.755 g	0.441 g	13.9 mi.	108,672.4	13.89v	47,877 min	30.38139	-89.35933	57145 Diamondhead Dr E, Diamondhead, MS
6:29:58 PM	On		40 mph	27 mph	37 mph W	30 mph	1.053 g	0.518 g	14.8 mi.	108,673.3	14.04v	47,879 min	30.37759	-89.37208	5553 Diamondhead Dr E, Diamondhead, MS
6:31:58 PM	On		50 mph	24 mph	50 mph SW	70 mph	0.306 g	0.441 g	15.6 mi.	108,674.1	13.59v	47,881 min	30.37182	-89.38069	I-10, Diamondhead, MS
6:33:58 PM	On		71 mph	67 mph	65 mph W	70 mph	0.082 g	0.045 g	17.8 mi.	108,676.3	13.53v	47,883 min	30.36086	-89.41574	I-10, Kiln, MS
6:35:58 PM	On		65 mph	39 mph	60 mph S	55 mph	0.971 g	0.384 g	19.1 mi.	108,677.6	13.59v	47,885 min	30.34787	-89.42470	MS-43, Bay St Louis, MS
6:37:58 PM	On		62 mph	60 mph	62 mph SE	55 mph	0.082 g	0.057 g	21.1 mi.	108,679.6	13.59v	47,887 min	30.32298	-89.41725	MS-43, Bay St Louis, MS
6:39:58 PM	On		62 mph	58 mph	47 mph E	55 mph	0.057 g	0.090 g	23.0 mi.	108,681.5	13.56v	47,889 min	30.31234	-89.38830	MS-43, Bay St Louis, MS
6:41:58 PM	On		50 mph	28 mph	9 mph NE	45 mph	1.086 g	0.473 g	24.0 mi.	108,682.5	13.59v	47,891 min	30.30706	-89.37556	US-90, Waveland, MS
6:43:58 PM	On		14 mph	2 mph	1 mph NW	-	0.229 g	0.408 g	24.1 mi.	108,682.6	13.35v	47,893 min	30.30762	-89.37610	Waveland, MS
6:45:58 PM	On		2 mph	0 mph	0 mph NW	45 mph	0.000 g	0.000 g	24.1 mi.	108,682.6	13.47v	47,895 min	30.30762	-89.37610	302 US-90, Waveland, MS
6:47:58 PM	On		2 mph	0 mph	2 mph NW	-	0.000 g	0.000 g	24.2 mi.	108,682.7	13.41v	47,897 min	30.30762	-89.37610	Waveland, MS
6:49:58 PM	On		5 mph	0 mph	0 mph S	45 mph	0.780 g	0.396 g	24.3 mi.	108,682.8	13.41v	47,899 min	30.30759	-89.37632	302 US-90, Waveland, MS
6:51:58 PM	On		42 mph	14 mph	39 mph E	45 mph	0.951 g	0.416 g	24.6 mi.	108,683.1	13.53v	47,901 min	30.30923	-89.36897	115 US-90, Waveland, MS
6:53:58	On		47 mph	44 mph	45 mph E	45 mph	0.102 g	0.069 g	26.0 mi.	108,684.5	13.59v	47,903 min	30.31707	-89.34601	672 US-90, Bay St Louis, MS

6:55:58 PM	On	52 mph	43 mph	24 mph NW	-	0.314 g	0.351 g	27.5 mi.	108,686.0	13.50v	47,905 min	30.32023	-89.32408	632 N Beach Blvd, Bay St Louis, MS
6:57:58 PM	On	32 mph	21 mph	9 mph SW	-	0.600 g	0.461 g	28.2 mi.	108,686.7	13.53v	47,907 min	30.32434	-89.33231	Felicity St, Bay St Louis, MS
6:59:58 PM	On	9 mph	1 mph	0 mph SW	-	0.045 g	0.473 g	28.3 mi.	108,686.8	13.56v	47,909 min	30.32389	-89.33264	116 Felicity St, Bay St Louis, MS
7:01:58 PM	On	0 mph	0 mph	0 mph SW	-	0.000 g	0.000 g	28.3 mi.	108,686.8	13.53v	47,911 min	30.32389	-89.33264	116 Felicity St, Bay St Louis, MS
7:03:58 PM	On	11 mph	5 mph	5 mph S	-	0.702 g	0.441 g	28.4 mi.	108,686.9	13.50v	47,913 min	30.32515	-89.33245	Felicity St, Bay St Louis, MS
7:05:58 PM	On	11 mph	3 mph	0 mph S	-	0.861 g	0.453 g	28.6 mi.	108,687.1	13.56v	47,915 min	30.32414	-89.33336	120 Felicity St, Bay St Louis, MS
7:07:58 PM	On	0 mph	0 mph	0 mph S	-	0.000 g	0.000 g	28.6 mi.	108,687.1	13.53v	47,917 min	30.32414	-89.33336	120 Felicity St, Bay St Louis, MS
7:09:58 PM	On	6 mph	1 mph	4 mph W	-	0.722 g	0.249 g	28.6 mi.	108,687.1	13.68v	47,919 min	30.32420	-89.33331	Felicity St, Bay St Louis, MS
7:11:58 PM	On	17 mph	12 mph	12 mph E	-	0.273 g	0.204 g	29.0 mi.	108,687.5	13.59v	47,921 min	30.32440	-89.32833	Felicity St, Bay St Louis, MS
7:13:58 PM	On	31 mph	20 mph	23 mph S	25 mph	0.167 g	0.229 g	29.6 mi.	108,688.1	13.56v	47,923 min	30.31646	-89.32334	604 N Beach Blvd, Bay St Louis, MS
7:15:58 PM	On	22 mph	11 mph	15 mph W	-	0.159 g	0.184 g	30.0 mi.	108,688.5	13.47v	47,925 min	30.31694	-89.32830	207 Ruella Ave, Bay St Louis, MS
7:17:58 PM	On	17 mph	8 mph	1 mph S	-	0.804 g	0.416 g	30.3 mi.	108,688.8	13.56v	47,927 min	30.31494	-89.32749	502 N 2nd St, Bay St Louis, MS
7:19:58 PM	On	14 mph	12 mph	9 mph W	-	0.951 g	0.167 g	30.7 mi.	108,689.2	13.50v	47,929 min	30.31683	-89.33383	Ulman Ave, Bay St Louis, MS
7:21:58 PM	On	16 mph	13 mph	16 mph W	-	0.147 g	0.216 g	31.1 mi.	108,689.6	13.53v	47,931 min	30.31842	-89.34065	589 Ulman Ave, Bay St Louis, MS
7:23:58 PM	On	16 mph	11 mph	13 mph E	-	0.747 g	0.363 g	31.5 mi.	108,690.0	13.59v	47,933 min	30.31652	-89.33551	418 Carroll Ave, Bay St Louis, MS
7:25:58 PM	On	15 mph	12 mph	10 mph E	-	0.861 g	0.351 g	31.9 mi.	108,690.4	13.56v	47,935 min	30.31456	-89.32918	302 Carroll Ave, Bay St Louis, MS
7:27:58 PM	On	14 mph	10 mph	10 mph W	-	0.180 g	0.216 g	32.2 mi.	108,690.7	13.53v	47,937 min	30.31409	-89.33094	319 St George St, Bay St Louis, MS
7:29:58 PM	On	12 mph	9 mph	10 mph NW	-	1.008 g	0.408 g	32.5 mi.	108,691.0	13.53v	47,939 min	30.31555	-89.33565	417 St George St, Bay St Louis, MS
7:31:58 PM	On	11 mph	9 mph	11 mph W	-	0.633 g	0.351 g	32.8 mi.	108,691.3	13.53v	47,941 min	30.31654	-89.34035	523 Demontluzin St, Bay St Louis, MS
7:33:58 PM	On	11 mph	7 mph	7 mph E	-	0.939 g	0.461 g	33.1 mi.	108,691.6	13.56v	47,943 min	30.31673	-89.34304	State St, Bay St Louis, MS
7:35:58 PM	On	10 mph	8 mph	10 mph E	-	0.192 g	0.253 g	33.4 mi.	108,691.9	13.47v	47,945 min	30.31532	-89.33871	504 State St, Bay St Louis, MS
7:37:58 PM	On	11 mph	7 mph	7 mph E	-	0.906 g	0.498 g	33.6 mi.	108,692.1	13.56v	47,947 min	30.31414	-89.33487	402 State St, Bay St Louis, MS

PM	On	11 mph	7 mph	0 mph E	-	0.918 g	0.441 g	33.9 mi.	108,692.4	13.01v	min	30.31302	-89.33125	314 State St, Bay St Louis, MS
7:41:58 PM	On	7 mph	0 mph	0 mph E	-	0.000 g	0.000 g	33.9 mi.	108,692.4	13.44v	47,951 min	30.31302	-89.33125	314 State St, Bay St Louis, MS
7:43:58 PM	On	12 mph	10 mph	12 mph W	-	1.449 g	0.486 g	34.2 mi.	108,692.7	13.56v	47,953 min	30.31105	-89.32757	141 Main St, Bay St Louis, MS
7:45:58 PM	On	21 mph	13 mph	14 mph W	-	1.359 g	0.518 g	34.6 mi.	108,693.1	13.59v	47,955 min	30.31315	-89.33431	351 Main St, Bay St Louis, MS
7:47:58 PM	On	18 mph	12 mph	0 mph S	25 mph	0.951 g	0.416 g	35.0 mi.	108,693.5	13.47v	47,957 min	30.31336	-89.33982	206 St Francis St, Bay St Louis, MS
7:49:58 PM	On	21 mph	10 mph	9 mph W	-	0.894 g	0.408 g	35.4 mi.	108,693.9	13.53v	47,959 min	30.31233	-89.34414	Union St, Bay St Louis, MS
7:51:58 PM	On	11 mph	10 mph	9 mph N	-	0.082 g	0.037 g	35.7 mi.	108,694.2	13.56v	47,961 min	30.31416	-89.34916	174 Cecilia St, Bay St Louis, MS
7:53:58 PM	On	12 mph	10 mph	9 mph E	-	0.127 g	0.082 g	36.0 mi.	108,694.5	13.53v	47,963 min	30.31324	-89.34452	Bay St Louis, MS
7:55:58 PM	On	22 mph	11 mph	10 mph NW	-	0.204 g	0.249 g	36.4 mi.	108,694.9	13.38v	47,965 min	30.31319	-89.34095	507 Easterbrook St, Bay St Louis, MS
7:57:58 PM	On	15 mph	11 mph	14 mph W	-	0.759 g	0.396 g	36.8 mi.	108,695.3	13.56v	47,967 min	30.31507	-89.34679	Easterbrook St, Bay St Louis, MS
7:59:58 PM	On	25 mph	13 mph	11 mph E	-	0.159 g	0.147 g	37.2 mi.	108,695.7	13.56v	47,969 min	30.31540	-89.34483	546 St John St, Bay St Louis, MS
8:01:58 PM	On	12 mph	10 mph	5 mph S	25 mph	0.090 g	0.135 g	37.5 mi.	108,696.0	13.59v	47,971 min	30.31372	-89.33969	206 St Francis St, Bay St Louis, MS
8:03:58 PM	On	13 mph	9 mph	10 mph E	-	0.269 g	0.127 g	37.9 mi.	108,696.4	13.50v	47,973 min	30.31163	-89.33604	406 Easterbrook St, Bay St Louis, MS
8:05:58 PM	On	12 mph	9 mph	10 mph W	-	0.147 g	0.216 g	38.2 mi.	108,696.7	13.53v	47,975 min	30.30983	-89.33271	101 Marty St, Bay St Louis, MS
8:07:58 PM	On	12 mph	9 mph	1 mph S	-	0.090 g	0.486 g	38.5 mi.	108,697.0	13.31v	47,977 min	30.30867	-89.33654	498 S Necaise Ave, Bay St Louis, MS
8:09:58 PM	On	13 mph	8 mph	12 mph E	-	1.020 g	0.396 g	38.7 mi.	108,697.2	13.59v	47,979 min	30.30717	-89.33233	128 Bookter St, Bay St Louis, MS
8:11:58 PM	On	27 mph	13 mph	9 mph W	-	0.690 g	0.359 g	39.2 mi.	108,697.7	13.50v	47,981 min	30.30462	-89.33093	109 Sycamore St, Bay St Louis, MS
8:13:58 PM	On	11 mph	9 mph	10 mph W	-	0.127 g	0.122 g	39.5 mi.	108,698.0	13.56v	47,983 min	30.30617	-89.33582	237 Sycamore St, Bay St Louis, MS
8:15:58 PM	On	12 mph	9 mph	10 mph W	-	0.767 g	0.510 g	39.8 mi.	108,698.3	13.53v	47,985 min	30.30771	-89.34081	425 Sycamore St, Bay St Louis, MS
8:17:58 PM	On	12 mph	10 mph	7 mph W	-	0.114 g	0.159 g	40.1 mi.	108,698.6	13.50v	47,987 min	30.30933	-89.34592	623 Sycamore St, Bay St Louis, MS
8:19:58 PM	On	11 mph	8 mph	1 mph W	-	0.069 g	0.429 g	40.4 mi.	108,698.9	13.31v	47,989 min	30.31063	-89.35020	Sycamore St, Bay St Louis, MS
8:21:58 PM	On	15 mph	10 mph	12 mph E	-	0.927 g	0.069 g	40.7 mi.	108,699.2	13.53v	47,991 min	30.30902	-89.34491	606 Sycamore St, Bay St Louis, MS
8:23:58		[illegible]	[illegible]	11 mph	45 mph	0.861 g	0.486 g	41.8 mi.	108,700.3	13.59v	47,993	30.31266	-89.35881	US-90, Bay St Louis, MS

8:25:58 PM	On		52 mph	23 mph	0 mph SW	45 mph	0.192 g	0.429 g	42.6 mi.	108,701.1	12.46v	47,995 min	30.31652	-89.34684	700 US-90, Bay St Louis, MS
8:26:08 PM	Off		0 mph	0 mph	0 mph SW	45 mph	0.000 g	0.000 g	42.6 mi.	108,701.1	12.49v	47,995 min	30.31652	-89.34684	700 US-90, Bay St Louis, MS
8:28:57 PM	On		0 mph	0 mph	0 mph SW	45 mph	0.000 g	0.000 g	42.6 mi.	108,701.1	14.47v	47,995 min	30.31652	-89.34684	700 US-90, Bay St Louis, MS
8:30:56 PM	On		0 mph	0 mph	0 mph SW	45 mph	0.000 g	0.000 g	42.6 mi.	108,701.1	13.98v	47,997 min	30.31652	-89.34684	700 US-90, Bay St Louis, MS
8:32:56 PM	On		19 mph	7 mph	9 mph SW	-	0.665 g	0.269 g	42.8 mi.	108,701.3	13.59v	47,999 min	30.31614	-89.34359	Main St, Bay St Louis, MS
8:34:56 PM	On		39 mph	22 mph	34 mph SW	45 mph	0.984 g	0.384 g	43.5 mi.	108,702.0	13.41v	48,001 min	30.31421	-89.35486	883 US-90, Bay St Louis, MS
8:36:56 PM	On		48 mph	32 mph	28 mph W	-	1.110 g	0.384 g	44.6 mi.	108,703.1	13.44v	48,003 min	30.31172	-89.37209	Longfellow Rd, Bay St Louis, MS
8:38:56 PM	On		59 mph	33 mph	59 mph W	55 mph	0.273 g	0.273 g	45.7 mi.	108,704.2	13.50v	48,005 min	30.31276	-89.39014	9930 MS-603, Bay St Louis, MS
8:40:56 PM	On		65 mph	45 mph	65 mph NW	55 mph	0.939 g	0.473 g	47.1 mi.	108,705.6	13.56v	48,007 min	30.32049	-89.41286	MS-43, Bay St Louis, MS
8:42:56 PM	On		65 mph	58 mph	61 mph NE	55 mph	0.057 g	0.082 g	49.1 mi.	108,707.6	13.59v	48,009 min	30.34302	-89.42689	MS-43, Bay St Louis, MS
8:44:31 PM		Speeding - OBD	78 mph	61 mph	76 mph E	70 mph	0.261 g	0.445 g	50.7 mi.	108,709.2	13.56v	48,009 min	30.36098	-89.41442	I-10, Bay St Louis, MS
8:44:56 PM	On		78 mph	64 mph	77 mph E	70 mph	0.261 g	0.445 g	51.2 mi.	108,709.7	13.50v	48,011 min	30.36358	-89.40606	I-10, Bay St Louis, MS
8:45:03 PM		Speeding - OBD	77 mph	76 mph	76 mph E	70 mph	0.000 g	0.057 g	51.3 mi.	108,709.8	13.47v	48,011 min	30.36429	-89.40372	I-10, Bay St Louis, MS
8:46:56 PM	On		77 mph	56 mph	4 mph N	40 mph	0.996 g	0.408 g	53.1 mi.	108,711.6	13.50v	48,013 min	30.37101	-89.37643	Diamondhead, MS
8:48:56 PM	On		43 mph	28 mph	43 mph NE	30 mph	0.249 g	0.294 g	54.1 mi.	108,712.6	13.59v	48,015 min	30.37811	-89.36957	5572 Diamondhead Dr E, Diamondhead, MS
8:50:56 PM	On		43 mph	30 mph	22 mph W	-	0.351 g	0.261 g	55.1 mi.	108,713.6	13.53v	48,017 min	30.39002	-89.36217	752 Cherryhill Dr, Diamondhead, MS
8:52:56 PM	On		32 mph	19 mph	14 mph E	-	0.837 g	0.453 g	55.7 mi.	108,714.2	13.50v	48,019 min	30.38948	-89.36993	Turnberry Dr, Diamondhead, MS
8:54:56 PM	On		22 mph	14 mph	12 mph N	-	0.861 g	0.314 g	56.2 mi.	108,714.7	13.59v	48,021 min	30.39218	-89.36536	7524 Cherryhill Dr, Diamondhead, MS
8:56:56 PM	On		14 mph	8 mph	13 mph W	-	2.355 g	0.453 g	56.5 mi.	108,715.0	13.59v	48,023 min	30.39100	-89.36650	758 Crooked Stick Dr, Diamondhead, MS
8:58:56 PM	On		16 mph	10 mph	14 mph W	-	0.216 g	0.159 g	56.8 mi.	108,715.3	13.65v	48,025 min	30.39182	-89.36991	7533 Crooked Stick Dr, Diamondhead, MS
9:00:56 PM	On		16 mph	10 mph	6 mph W	-	0.180 g	0.204 g	57.2 mi.	108,715.7	13.53v	48,027 min	30.39364	-89.36951	7514 Pinehurst Ct, Diamondhead, MS
9:02:56 PM	On		19 mph	11 mph	4 mph N	-	0.167 g	0.216 g	57.5 mi.	108,716.0	13.41v	48,029 min	30.39182	-89.37057	750 Troon Ct, Diamondhead, MS

9:04:56 PM	On	4 mph	0 mph	0 mph N	-	0.000 g	0.429 g	57.6 mi.	108,716.1	13.65v	48,031 min	30.39182	-89.37057	750 Troon Ct, Diamondhead, MS
9:06:56 PM	On	13 mph	4 mph	11 mph E	-	0.633 g	0.045 g	57.7 mi.	108,716.2	13.53v	48,033 min	30.39156	-89.36840	7518 Crooked Stick Dr, Diamondhead, MS
9:08:56 PM	On	18 mph	11 mph	11 mph E	-	0.996 g	0.486 g	58.0 mi.	108,716.5	13.62v	48,035 min	30.39043	-89.36382	757 Cherryhill Dr, Diamondhead, MS
9:10:56 PM	On	20 mph	15 mph	19 mph NE	30 mph	0.453 g	0.657 g	58.5 mi.	108,717.0	13.56v	48,037 min	30.39281	-89.35711	77118 Golf Club Dr, Diamondhead, MS
9:12:56 PM	On	24 mph	20 mph	19 mph NE	-	0.261 g	0.363 g	59.2 mi.	108,717.7	13.59v	48,039 min	30.39515	-89.34768	88373 Diamondhead Dr E, Diamondhead, MS
9:14:56 PM	On	20 mph	15 mph	12 mph W	-	0.486 g	0.249 g	59.7 mi.	108,718.2	13.59v	48,041 min	30.39850	-89.34381	9941 Hamakua St, Diamondhead, MS
9:16:56 PM	On	19 mph	13 mph	19 mph W	-	0.192 g	0.180 g	60.1 mi.	108,718.6	13.56v	48,043 min	30.39925	-89.35040	987 Ana Hulu St, Diamondhead, MS
9:18:56 PM	On	21 mph	14 mph	1 mph S	-	1.200 g	0.396 g	60.6 mi.	108,719.1	13.47v	48,045 min	30.40187	-89.35538	97161 Kapalama Dr, Diamondhead, MS
9:20:56 PM	On	4 mph	0 mph	0 mph S	-	0.747 g	0.531 g	60.7 mi.	108,719.2	13.59v	48,047 min	30.40191	-89.35547	97161 Kapalama Dr, Diamondhead, MS
9:22:56 PM	On	11 mph	1 mph	11 mph W	-	0.894 g	0.037 g	60.8 mi.	108,719.3	13.56v	48,049 min	30.40181	-89.35599	Kapalama Dr, Diamondhead, MS
9:24:56 PM	On	19 mph	14 mph	7 mph N	-	0.216 g	0.180 g	61.2 mi.	108,719.7	13.50v	48,051 min	30.40627	-89.35741	Luawai Way, Diamondhead, MS
9:26:56 PM	On	20 mph	12 mph	18 mph S	-	0.204 g	0.612 g	61.6 mi.	108,720.1	13.59v	48,053 min	30.40572	-89.35738	10729 Luawai Way, Diamondhead, MS
9:28:56 PM	On	21 mph	16 mph	13 mph SE	-	0.216 g	0.294 g	62.1 mi.	108,720.6	13.62v	48,055 min	30.40339	-89.36045	9634 Lualini Pl, Diamondhead, MS
9:30:56 PM	On	24 mph	15 mph	19 mph SE	30 mph	1.131 g	0.371 g	62.6 mi.	108,721.1	13.53v	48,057 min	30.39862	-89.35844	97449 Diamondhead Dr W, Diamondhead, MS
9:32:56 PM	On	20 mph	16 mph	15 mph SW	-	0.241 g	0.184 g	63.2 mi.	108,721.7	13.44v	48,059 min	30.39414	-89.35448	8710 Manini Way, Diamondhead, MS
9:34:56 PM	On	20 mph	16 mph	16 mph E	-	0.192 g	0.224 g	63.7 mi.	108,722.2	13.59v	48,061 min	30.39350	-89.35218	8858 Moanalua Way, Diamondhead, MS
9:36:56 PM	On	18 mph	14 mph	15 mph E	-	1.008 g	0.273 g	64.2 mi.	108,722.7	13.38v	48,063 min	30.39041	-89.34701	7941 Hilo Way, Diamondhead, MS
9:38:56 PM	On	17 mph	8 mph	0 mph SE	-	0.159 g	0.473 g	64.5 mi.	108,723.0	13.44v	48,065 min	30.39173	-89.34603	7932 Ewa Pl, Diamondhead, MS
9:40:56 PM	On	19 mph	11 mph	19 mph SW	-	1.429 g	0.429 g	64.8 mi.	108,723.3	13.56v	48,067 min	30.38732	-89.34625	7927 Hilo Way, Diamondhead, MS
9:42:56 PM	On	20 mph	16 mph	12 mph N	-	0.192 g	0.249 g	65.4 mi.	108,723.9	13.65v	48,069 min	30.38936	-89.34860	782 Maui St, Diamondhead, MS
9:44:56 PM	On	24 mph	17 mph	17 mph NW	-	0.339 g	0.241 g	65.9 mi.	108,724.4	13.53v	48,071 min	30.39520	-89.35298	88402 Diamondhead Dr E, Diamondhead, MS
9:46:56 PM	On	43 mph	26 mph	43 mph NE	30 mph	0.294 g	0.216 g	66.8 mi.	108,725.3	13.47v	48,073 min	30.40458	-89.34983	108216 Kapalama Dr, Diamondhead, MS
9:48:56				11 mph							48,075			Kiln-Delisle Rd, Pass Christian,

PM				NW							min			MS
9:50:56 PM	On	58 mph	51 mph	17 mph W	45 mph	0.273 g	0.420 g	69.6 mi.	108,728.1	13.62v	48,077 min	30.42304	-89.36813	Kiln-Delisle Rd, Kiln, MS
9:52:56 PM	On	17 mph	5 mph	4 mph S	-	0.645 g	0.518 g	69.8 mi.	108,728.3	13.56v	48,079 min	30.42435	-89.36860	Kiln, MS
9:54:56 PM	On	71 mph	28 mph	47 mph SE	45 mph	1.029 g	0.453 g	70.7 mi.	108,729.2	13.50v	48,081 min	30.42394	-89.35532	1267 Kiln-Delisle Rd, Kiln, MS
9:56:56 PM	On	70 mph	50 mph	39 mph SW	30 mph	0.216 g	0.535 g	72.4 mi.	108,730.9	13.62v	48,083 min	30.40811	-89.34510	Kapalama Dr, Pass Christian, MS
9:58:56 PM	On	49 mph	37 mph	22 mph SW	30 mph	0.343 g	0.298 g	73.6 mi.	108,732.1	13.59v	48,085 min	30.39518	-89.35467	87139 Golf Club Dr, Diamondhead, MS
10:00:56 PM	On	51 mph	40 mph	30 mph SW	30 mph	0.241 g	0.376 g	75.0 mi.	108,733.5	13.38v	48,087 min	30.38000	-89.36722	551 Golf Club Dr, Diamondhead, MS
10:02:56 PM	On	38 mph	26 mph	17 mph S	-	0.363 g	0.331 g	75.8 mi.	108,734.3	13.47v	48,089 min	30.38192	-89.35681	5751 Alkii Way, Diamondhead, MS
10:04:56 PM	On	18 mph	9 mph	0 mph S	-	0.767 g	0.384 g	76.1 mi.	108,734.6	13.59v	48,091 min	30.38100	-89.35549	574 Alkii Ct, Diamondhead, MS
10:06:56 PM	On	19 mph	1 mph	19 mph N	-	0.927 g	0.000 g	76.2 mi.	108,734.7	13.53v	48,093 min	30.38158	-89.35543	579 Alkii Way, Diamondhead, MS
10:08:56 PM	On	39 mph	21 mph	25 mph N	-	0.869 g	0.408 g	76.9 mi.	108,735.4	13.47v	48,095 min	30.38875	-89.35244	7895 Hilo Way, Diamondhead, MS
10:10:56 PM	On	46 mph	30 mph	38 mph NW	30 mph	0.314 g	0.282 g	77.9 mi.	108,736.4	13.50v	48,097 min	30.40085	-89.35164	Golf Club Dr, Diamondhead, MS
10:12:56 PM	On	52 mph	41 mph	48 mph N	30 mph	0.331 g	0.327 g	79.2 mi.	108,737.7	13.44v	48,099 min	30.41629	-89.34230	17059 Kapalama Dr, Pass Christian, MS
10:14:56 PM	On	63 mph	47 mph	55 mph N	-	0.294 g	0.371 g	80.8 mi.	108,739.3	13.50v	48,101 min	30.43586	-89.33286	Edwin Ladner Rd, Pass Christian, MS
10:16:56 PM	On	70 mph	61 mph	60 mph NE	-	0.249 g	0.331 g	82.8 mi.	108,741.3	13.44v	48,103 min	30.46279	-89.33795	Edwin Ladner Rd, Pass Christian, MS
10:18:56 PM	On	66 mph	54 mph	6 mph NE	-	0.400 g	0.498 g	84.7 mi.	108,743.2	13.62v	48,105 min	30.48597	-89.32598	Edwin Ladner Rd, Pass Christian, MS
10:20:56 PM	On	66 mph	51 mph	53 mph W	-	0.563 g	0.363 g	86.4 mi.	108,744.9	13.53v	48,107 min	30.50173	-89.34552	Rocky Hill Dedeaux Rd, Kiln, MS
10:22:56 PM	On	68 mph	59 mph	58 mph SW	-	0.159 g	0.331 g	88.3 mi.	108,746.8	13.47v	48,109 min	30.49585	-89.37664	Rocky Hill Dedeaux Rd, Kiln, MS
10:24:56 PM	On	70 mph	61 mph	67 mph SW	-	0.216 g	0.229 g	90.3 mi.	108,748.8	13.56v	48,111 min	30.49454	-89.40711	Rocky Hill Dedeaux Rd, Kiln, MS
10:26:56 PM	On	69 mph	26 mph	0 mph SE	-	0.331 g	0.327 g	91.3 mi.	108,749.8	12.04v	48,113 min	30.48479	-89.41328	21095 Lawrence Ladner Rd, Kiln, MS
10:27:06 PM	Off	0 mph	0 mph	0 mph SE	-	0.000 g	0.000 g	91.3 mi.	108,749.8	12.37v	48,114 min	30.48479	-89.41328	21095 Lawrence Ladner Rd, Kiln, MS
11:00:55 PM	On	4 mph	0 mph	1 mph S	-	0.000 g	0.000 g	91.3 mi.	108,749.8	14.59v	48,114 min	30.48474	-89.41315	21095 Lawrence Ladner Rd, Kiln, MS
11:02:55 PM	On	72 mph	39 mph	55 mph W	-	0.861 g	0.396 g	92.6 mi.	108,751.1	14.11v	48,116 min	30.47744	-89.42805	Rocky Hill Dedeaux Rd, Kiln, MS

11:03:47 PM		Speeding - OBD	83 mph	58 mph	81 mph SW	55 mph	0.486 g	0.543 g	93.5 mi.	108,752.0	14.14v	48,116 min	30.46698	-89.43311	MS-603, Kiln, MS
11:04:55 PM	On		83 mph	65 mph	65 mph S	55 mph	0.486 g	0.543 g	94.8 mi.	108,753.3	14.11v	48,118 min	30.44903	-89.43243	MS-603, Kiln, MS
11:06:55 PM	On		71 mph	57 mph	42 mph E	-	0.282 g	0.522 g	96.7 mi.	108,755.2	13.59v	48,120 min	30.42914	-89.42566	Cuevas Rd, Kiln, MS
11:08:55 PM	On		53 mph	41 mph	40 mph N	-	0.351 g	0.384 g	98.1 mi.	108,756.6	13.62v	48,122 min	30.43584	-89.41702	Joe Moran Rd, Kiln, MS
11:10:55 PM	On		38 mph	10 mph	0 mph S	-	0.690 g	0.453 g	98.5 mi.	108,757.0	13.59v	48,124 min	30.43879	-89.41459	18403 Joe Moran Rd, Kiln, MS
11:12:55 PM	On		0 mph	0 mph	0 mph W	-	0.000 g	0.000 g	98.5 mi.	108,757.0	12.59v	48,126 min	30.43881	-89.41457	18403 Joe Moran Rd, Kiln, MS
11:13:05 PM	Off		0 mph	0 mph	0 mph W	-	0.000 g	0.000 g	98.5 mi.	108,757.0	12.59v	48,126 min	30.43881	-89.41457	18403 Joe Moran Rd, Kiln, MS

Mon Oct 11, 2021

Time	Ignition	In-Cab Alert	Max Speed	Avg Speed	Inst Speed	Speed Limit	Max Accel	Max Decel	Distance	Odometer	Voltage	Run Time	Latitude	Longitude	Location
11:17:34 AM			0 mph	0 mph	0 mph W	-	0.000 g	0.000 g	0.0 mi.	108,757.0	12.59v	48,126 min	30.43881	-89.41457	18403 Joe Moran Rd, Kiln, MS
12:16:52 PM	On		0 mph	0 mph	0 mph W	-	0.000 g	0.000 g	0.0 mi.	108,757.0	15.02v	48,126 min	30.43881	-89.41457	18403 Joe Moran Rd, Kiln, MS
12:18:51 PM	On		16 mph	4 mph	0 mph SW	-	1.065 g	0.429 g	0.2 mi.	108,757.2	14.23v	48,128 min	30.43790	-89.41391	18516 Joe Moran Rd, Kiln, MS
12:20:51 PM	On		6 mph	0 mph	4 mph N	-	0.824 g	0.282 g	0.2 mi.	108,757.2	14.90v	48,130 min	30.43791	-89.41413	Joe Moran Rd, Kiln, MS
12:22:51 PM	On		32 mph	12 mph	0 mph N	-	0.714 g	0.363 g	0.6 mi.	108,757.6	14.14v	48,132 min	30.43570	-89.41063	18516 Joe Moran Rd, Kiln, MS
12:24:51 PM	On		40 mph	26 mph	38 mph NE	-	2.118 g	0.318 g	1.5 mi.	108,758.5	13.98v	48,134 min	30.44671	-89.40620	Joe Moran Rd, Kiln, MS
12:26:51 PM	On		66 mph	51 mph	50 mph N	-	0.273 g	0.331 g	3.2 mi.	108,760.2	14.20v	48,136 min	30.45563	-89.38121	Firetower Rd, Kiln, MS
12:28:51 PM	On		57 mph	37 mph	57 mph S	-	1.065 g	0.453 g	4.4 mi.	108,761.4	14.14v	48,138 min	30.45600	-89.37262	Fenton Dedeaux Rd, Kiln, MS
12:30:51 PM	On		62 mph	59 mph	60 mph S	-	0.510 g	0.531 g	6.4 mi.	108,763.4	14.14v	48,140 min	30.42786	-89.36856	17173 Fenton Dedeaux Rd, Kiln, MS
12:32:51 PM	On		62 mph	48 mph	61 mph SE	65 mph	0.453 g	0.339 g	8.0 mi.	108,765.0	14.26v	48,142 min	30.42057	-89.34752	1079 Kiln-Delisle Rd, Kiln, MS
12:34:51 PM	On		60 mph	35 mph	34 mph S	-	0.441 g	0.498 g	9.2 mi.	108,766.2	14.01v	48,144 min	30.41623	-89.35398	Rotten Bayou Rd, Pass Christian, MS
12:36:51 PM	On		32 mph	13 mph	0 mph N	-	0.849 g	0.408 g	9.7 mi.	108,766.7	12.83v	48,146 min	30.41519	-89.35804	17326 Rotten Bayou Rd, Pass Christian, MS
12:37:01 PM	Off		0 mph	0 mph	0 mph N	-	0.000 g	0.000 g	9.7 mi.	108,766.7	12.74v	48,146 min	30.41519	-89.35804	17326 Rotten Bayou Rd, Pass Christian, MS
12					1 mph							48,146			Rotten Bayou Rd, Pass

PM			2 mph	0 mph	NE	-	0.000 g	0.000 g	9.7 mi.	108,766.7	14.03v	min	30.41316	-89.35866	Christian, MS
12:43:08 PM	On		26 mph	13 mph	26 mph N	-	0.759 g	0.751 g	10.1 mi.	108,767.1	14.23v	48,148 min	30.41655	-89.35413	17227 Rotten Bayou Rd, Pass Christian, MS
12:45:08 PM	On		58 mph	38 mph	39 mph W	45 mph	0.714 g	0.408 g	11.4 mi.	108,768.4	13.38v	48,150 min	30.42335	-89.36695	2262 Kiln-Delisle Rd, Kiln, MS
12:47:08 PM	On		64 mph	57 mph	55 mph W	45 mph	0.294 g	0.396 g	13.3 mi.	108,770.3	13.44v	48,152 min	30.41050	-89.39412	Kiln-Delisle Rd, Kiln, MS
12:49:08 PM	On		56 mph	47 mph	50 mph W	35 mph	0.180 g	0.433 g	14.9 mi.	108,771.9	13.53v	48,154 min	30.40527	-89.41908	Kiln-Delisle Rd, Kiln, MS
12:51:08 PM	On		53 mph	36 mph	17 mph N	-	0.261 g	0.343 g	16.1 mi.	108,773.1	13.31v	48,156 min	30.41396	-89.42253	Old Joe Moran St, Kiln, MS
12:53:08 PM	On		43 mph	31 mph	43 mph NE	-	2.298 g	0.388 g	17.1 mi.	108,774.1	13.38v	48,158 min	30.42831	-89.41867	Joe Moran Rd, Kiln, MS
12:55:08 PM	On		45 mph	26 mph	11 mph SW	-	0.849 g	0.306 g	18.0 mi.	108,775.0	13.38v	48,160 min	30.43749	-89.41429	Joe Moran Rd, Kiln, MS
12:57:08 PM	On		14 mph	4 mph	12 mph N	-	1.269 g	0.327 g	18.2 mi.	108,775.2	13.41v	48,162 min	30.43901	-89.41455	Joe Moran Rd, Kiln, MS
12:59:08 PM	On		12 mph	1 mph	0 mph S	-	0.151 g	0.359 g	18.3 mi.	108,775.3	12.71v	48,164 min	30.43880	-89.41460	18403 Joe Moran Rd, Kiln, MS
12:59:18 PM	Off		0 mph	0 mph	0 mph S	-	0.000 g	0.000 g	18.3 mi.	108,775.3	12.68v	48,164 min	30.43880	-89.41460	18403 Joe Moran Rd, Kiln, MS
2:55:17 PM	On		0 mph	0 mph	0 mph S	-	0.000 g	0.000 g	18.3 mi.	108,775.3	12.98v	48,164 min	30.43888	-89.41454	18403 Joe Moran Rd, Kiln, MS
2:57:17 PM	On		0 mph	0 mph	0 mph SW	-	0.000 g	0.000 g	18.3 mi.	108,775.3	12.65v	48,166 min	30.43874	-89.41463	18403 Joe Moran Rd, Kiln, MS
2:57:27 PM	Off		0 mph	0 mph	0 mph SW	-	0.000 g	0.000 g	18.3 mi.	108,775.3	12.62v	48,166 min	30.43874	-89.41463	18403 Joe Moran Rd, Kiln, MS
4:50:24 PM	On		3 mph	0 mph	3 mph SW	-	0.000 g	0.000 g	18.3 mi.	108,775.3	14.44v	48,166 min	30.43873	-89.41466	Joe Moran Rd, Kiln, MS
4:52:23 PM	On		5 mph	0 mph	0 mph NW	-	0.861 g	0.429 g	18.3 mi.	108,775.3	13.95v	48,168 min	30.43928	-89.41466	18403 Joe Moran Rd, Kiln, MS
4:54:23 PM	On		0 mph	0 mph	0 mph NW	-	0.000 g	0.000 g	18.3 mi.	108,775.3	13.92v	48,170 min	30.43929	-89.41472	18403 Joe Moran Rd, Kiln, MS
4:56:16 PM		Idling - OBD	0 mph	0 mph	0 mph NW	-	0.000 g	0.000 g	18.3 mi.	108,775.3	13.95v	48,170 min	30.43929	-89.41472	18403 Joe Moran Rd, Kiln, MS
4:56:23 PM	On		0 mph	0 mph	0 mph NW	-	0.000 g	0.000 g	18.3 mi.	108,775.3	13.95v	48,172 min	30.43929	-89.41472	18403 Joe Moran Rd, Kiln, MS
4:58:23 PM	On		0 mph	0 mph	0 mph NW	-	0.000 g	0.000 g	18.3 mi.	108,775.3	13.50v	48,174 min	30.43929	-89.41472	18403 Joe Moran Rd, Kiln, MS
5:00:23 PM	On		10 mph	1 mph	0 mph S	-	0.824 g	0.461 g	18.4 mi.	108,775.4	13.56v	48,176 min	30.43891	-89.41461	18403 Joe Moran Rd, Kiln, MS
5:02:23 PM	On		0 mph	0 mph	0 mph NW	-	0.000 g	0.000 g	18.4 mi.	108,775.4	13.35v	48,178 min	30.43892	-89.41457	18403 Joe Moran Rd, Kiln, MS
5:04:23 PM	On		0 mph	0 mph	0 mph NW	-	0.000 g	0.000 g	18.4 mi.	108,775.4	13.28v	48,180 min	30.43892	-89.41457	18403 Joe Moran Rd, Kiln, MS

5:05:10 PM		Idling - OBD	0 mph	0 mph	0 mph NW	-	0.000 g	0.000 g	18.4 mi.	108,775.4	13.35v	48,180 min	30.43892	-89.41457	18403 Joe Moran Rd, Kiln, MS
5:06:23 PM	On		0 mph	0 mph	0 mph NW	-	0.000 g	0.000 g	18.4 mi.	108,775.4	13.38v	48,182 min	30.43892	-89.41457	18403 Joe Moran Rd, Kiln, MS
5:08:23 PM	On		39 mph	7 mph	25 mph S	-	0.759 g	0.396 g	18.5 mi.	108,775.5	13.28v	48,184 min	30.43724	-89.41720	Joe Moran Rd, Kiln, MS
5:10:23 PM	On		45 mph	38 mph	45 mph S	-	0.408 g	0.376 g	19.8 mi.	108,776.8	13.28v	48,186 min	30.41977	-89.42132	Old Joe Moran St, Kiln, MS
5:12:23 PM	On		50 mph	39 mph	50 mph NW	65 mph	0.294 g	0.433 g	21.1 mi.	108,778.1	13.19v	48,188 min	30.40724	-89.43057	6150 Kiln-Delisle Rd, Kiln, MS
5:14:23 PM	On		50 mph	11 mph	0 mph S	45 mph	0.722 g	0.453 g	21.5 mi.	108,778.5	12.65v	48,190 min	30.40886	-89.43577	16595 MS-43, Kiln, MS
5:14:33 PM	Off		0 mph	0 mph	0 mph S	45 mph	0.000 g	0.000 g	21.5 mi.	108,778.5	12.65v	48,190 min	30.40886	-89.43577	16595 MS-43, Kiln, MS
5:24:36 PM	On		8 mph	0 mph	8 mph SE	45 mph	0.000 g	0.000 g	21.5 mi.	108,778.5	14.14v	48,190 min	30.40847	-89.43578	16595 MS-43, Kiln, MS
5:26:36 PM	On		70 mph	41 mph	66 mph SE	65 mph	0.971 g	0.441 g	23.0 mi.	108,780.0	13.98v	48,192 min	30.39452	-89.44590	15405 MS-43, Kiln, MS
5:28:36 PM	On		70 mph	62 mph	69 mph SE	65 mph	0.167 g	0.180 g	25.1 mi.	108,782.1	13.68v	48,194 min	30.36872	-89.42825	MS-43, Kiln, MS
5:30:36 PM	On		70 mph	53 mph	67 mph S	55 mph	0.204 g	0.192 g	26.8 mi.	108,783.8	13.59v	48,196 min	30.34485	-89.42616	MS-43, Bay St Louis, MS
5:32:36 PM	On		69 mph	66 mph	63 mph SE	55 mph	0.069 g	0.069 g	29.0 mi.	108,786.0	13.47v	48,198 min	30.31937	-89.41136	MS-43, Bay St Louis, MS
5:34:36 PM	On		63 mph	45 mph	60 mph E	55 mph	1.200 g	0.461 g	30.5 mi.	108,787.5	13.59v	48,200 min	30.31228	-89.38810	9499 MS-43, Bay St Louis, MS
5:36:36 PM	On		60 mph	28 mph	9 mph W	-	1.155 g	0.306 g	31.5 mi.	108,788.5	13.62v	48,202 min	30.30745	-89.37553	Waveland, MS
5:38:36 PM	On		16 mph	2 mph	0 mph W	-	0.159 g	0.371 g	31.6 mi.	108,788.6	13.10v	48,204 min	30.30771	-89.37617	2400 McLaurin Rd, Waveland, MS
5:40:36 PM	On		7 mph	0 mph	7 mph SW	-	0.735 g	0.000 g	31.6 mi.	108,788.6	13.25v	48,206 min	30.30719	-89.37622	Waveland, MS
5:42:36 PM	On		29 mph	9 mph	29 mph SE	30 mph	0.996 g	0.453 g	31.8 mi.	108,788.8	13.10v	48,208 min	30.30456	-89.37669	2101 Nicholson Ave, Waveland, MS
5:44:36 PM	On		38 mph	24 mph	29 mph SE	30 mph	1.053 g	0.384 g	32.6 mi.	108,789.6	13.56v	48,210 min	30.29641	-89.36713	701 Nicholson Ave, Waveland, MS
5:46:36 PM	On		30 mph	15 mph	9 mph SE	-	0.167 g	0.249 g	33.2 mi.	108,790.2	13.31v	48,212 min	30.29124	-89.36262	233 Magnolia Ln, Waveland, MS
5:48:36 PM	On		15 mph	8 mph	12 mph SW	-	0.804 g	0.510 g	33.5 mi.	108,790.5	13.53v	48,214 min	30.29252	-89.36534	N Central Ave, Waveland, MS
5:50:36 PM	On		16 mph	12 mph	14 mph NW	-	0.122 g	0.171 g	33.9 mi.	108,790.9	13.59v	48,216 min	30.29070	-89.36366	120 Grosvenor Pl, Waveland, MS
5:52:36 PM	On		15 mph	8 mph	10 mph NW	-	0.678 g	0.453 g	34.2 mi.	108,791.2	13.01v	48,218 min	30.29189	-89.36606	98 Candy Ln, Waveland, MS
5:															

PM	On		16 mph	7 mph	SW	-	0.906 g	0.461 g	34.4 mi.	108,791.4	13.50v	min	30.29170	-89.36689	MS
5:56:36 PM	On		17 mph	12 mph	16 mph SE	-	0.869 g	0.351 g	34.8 mi.	108,791.8	13.35v	48,222 min	30.28929	-89.36785	121 Mollere Dr, Waveland, MS
5:58:36 PM	On		32 mph	14 mph	10 mph NW	-	0.804 g	0.441 g	35.3 mi.	108,792.3	13.56v	48,224 min	30.28780	-89.36328	114 Sarah Ln, Waveland, MS
6:00:36 PM	On		16 mph	11 mph	16 mph SE	-	0.135 g	0.094 g	35.7 mi.	108,792.7	13.62v	48,226 min	30.28822	-89.36383	117 Sarah Ln, Waveland, MS
6:02:36 PM	On		37 mph	16 mph	14 mph NW	-	0.204 g	0.212 g	36.2 mi.	108,793.2	13.53v	48,228 min	30.28723	-89.36832	118 Lafitte Dr, Waveland, MS
6:04:36 PM	On		18 mph	12 mph	11 mph SE	-	1.041 g	0.473 g	36.6 mi.	108,793.6	13.53v	48,230 min	30.28801	-89.37169	329 Hillcrest St, Waveland, MS
6:06:36 PM	On		19 mph	12 mph	19 mph NW	-	0.171 g	0.127 g	37.0 mi.	108,794.0	13.53v	48,232 min	30.28462	-89.36962	210 Terrace Ave, Waveland, MS
6:08:36 PM	On		22 mph	14 mph	16 mph SE	-	0.849 g	0.351 g	37.5 mi.	108,794.5	13.56v	48,234 min	30.28703	-89.37467	Coleman Ave, Waveland, MS
6:10:36 PM	On		21 mph	14 mph	21 mph SW	25 mph	0.180 g	0.122 g	38.0 mi.	108,795.0	13.59v	48,236 min	30.28207	-89.36946	102 S Beach Blvd, Waveland, MS
6:12:36 PM	On		21 mph	1 mph	0 mph NW	-	0.000 g	0.261 g	38.1 mi.	108,795.1	13.41v	48,238 min	30.28174	-89.36989	106 St Joseph St, Waveland, MS
6:14:36 PM	On		8 mph	0 mph	6 mph NW	-	0.000 g	0.000 g	38.1 mi.	108,795.1	13.53v	48,240 min	30.28174	-89.36989	106 St Joseph St, Waveland, MS
6:16:36 PM	On		14 mph	13 mph	11 mph NW	-	1.302 g	0.135 g	38.4 mi.	108,795.4	13.53v	48,242 min	30.28608	-89.37504	404 St Joseph St, Waveland, MS
6:18:36 PM	On		16 mph	11 mph	12 mph SW	-	1.098 g	0.351 g	38.8 mi.	108,795.8	13.53v	48,244 min	30.28475	-89.38003	295 S Central Ave, Waveland, MS
6:20:36 PM	On		14 mph	10 mph	12 mph N	-	0.780 g	0.453 g	39.1 mi.	108,796.1	13.35v	48,246 min	30.28566	-89.37654	East St, Waveland, MS
6:22:36 PM	On		20 mph	14 mph	11 mph NE	-	0.204 g	0.224 g	39.6 mi.	108,796.6	13.44v	48,248 min	30.28576	-89.37118	112 N Bourgeois St, Waveland, MS
6:24:36 PM	On		42 mph	27 mph	10 mph N	25 mph	0.318 g	0.433 g	40.5 mi.	108,797.5	13.50v	48,250 min	30.29339	-89.36379	Nicholson Ave, Waveland, MS
6:26:36 PM	On		48 mph	36 mph	27 mph NW	30 mph	0.286 g	0.555 g	41.7 mi.	108,798.7	13.44v	48,252 min	30.30585	-89.37803	2182 Nicholson Ave, Waveland, MS
6:28:36 PM	On		31 mph	8 mph	0 mph NE	-	1.698 g	0.429 g	42.0 mi.	108,799.0	13.62v	48,254 min	30.30780	-89.37610	2400 McLaurin Rd, Waveland, MS
6:30:36 PM	On		16 mph	2 mph	0 mph W	45 mph	1.053 g	0.359 g	42.1 mi.	108,799.1	13.59v	48,256 min	30.30739	-89.37654	302 US-90, Waveland, MS
6:32:36 PM	On		0 mph	0 mph	0 mph W	45 mph	0.000 g	0.000 g	42.1 mi.	108,799.1	13.56v	48,258 min	30.30739	-89.37654	302 US-90, Waveland, MS
6:34:36 PM	On		0 mph	0 mph	0 mph W	45 mph	0.000 g	0.000 g	42.1 mi.	108,799.1	13.62v	48,260 min	30.30739	-89.37654	302 US-90, Waveland, MS
6:35:40 PM		Idling - OBD	0 mph	0 mph	0 mph W	45 mph	0.000 g	0.000 g	42.1 mi.	108,799.1	13.59v	48,260 min	30.30739	-89.37654	302 US-90, Waveland, MS
6:36:36	On		0 mph	0 mph	0 mph W	45 mph	0.000 g	0.000 g	42.1 mi.	108,799.1	13.56v	48,262	30.30739	-89.37654	302 US-90, Waveland, MS

6:38:36 PM	On		0 mph	0 mph	0 mph W	45 mph	0.000 g	0.000 g	42.1 mi.	108,799.1	13.59v	48,264 min	30.30739	-89.37654	302 US-90, Waveland, MS
6:40:36 PM	On		0 mph	0 mph	0 mph W	45 mph	0.000 g	0.000 g	42.1 mi.	108,799.1	13.50v	48,266 min	30.30739	-89.37654	302 US-90, Waveland, MS
6:40:40 PM		Idling - OBD	0 mph	0 mph	0 mph W	45 mph	0.000 g	0.000 g	42.1 mi.	108,799.1	13.53v	48,266 min	30.30739	-89.37654	302 US-90, Waveland, MS
6:42:36 PM	On		0 mph	0 mph	0 mph W	45 mph	0.000 g	0.000 g	42.1 mi.	108,799.1	13.56v	48,268 min	30.30739	-89.37654	302 US-90, Waveland, MS
6:44:36 PM	On		0 mph	0 mph	0 mph W	45 mph	0.000 g	0.000 g	42.1 mi.	108,799.1	13.56v	48,270 min	30.30739	-89.37654	302 US-90, Waveland, MS
6:45:40 PM		Idling - OBD	0 mph	0 mph	0 mph W	45 mph	0.000 g	0.000 g	42.1 mi.	108,799.1	13.53v	48,270 min	30.30739	-89.37654	302 US-90, Waveland, MS
6:46:36 PM	On		0 mph	0 mph	0 mph W	45 mph	0.000 g	0.000 g	42.1 mi.	108,799.1	13.53v	48,272 min	30.30739	-89.37654	302 US-90, Waveland, MS
6:48:36 PM	On		0 mph	0 mph	0 mph W	45 mph	0.000 g	0.000 g	42.1 mi.	108,799.1	13.59v	48,274 min	30.30739	-89.37654	302 US-90, Waveland, MS
6:50:36 PM	On		36 mph	9 mph	35 mph W	45 mph	0.824 g	0.286 g	42.3 mi.	108,799.3	13.47v	48,276 min	30.30556	-89.38019	US-90, Waveland, MS
6:52:36 PM	On		35 mph	7 mph	0 mph W	45 mph	0.747 g	0.486 g	42.6 mi.	108,799.6	13.50v	48,278 min	30.30520	-89.37967	405 US-90, Waveland, MS
6:54:36 PM	On		0 mph	0 mph	0 mph W	45 mph	0.000 g	0.000 g	42.6 mi.	108,799.6	13.56v	48,280 min	30.30520	-89.37967	405 US-90, Waveland, MS
6:56:36 PM	On		0 mph	0 mph	0 mph W	45 mph	0.000 g	0.000 g	42.6 mi.	108,799.6	12.13v	48,282 min	30.30520	-89.37967	405 US-90, Waveland, MS
6:56:46 PM	Off		0 mph	0 mph	0 mph W	45 mph	0.000 g	0.000 g	42.6 mi.	108,799.6	12.07v	48,283 min	30.30520	-89.37967	405 US-90, Waveland, MS
7:04:46 PM	On		2 mph	0 mph	0 mph W	45 mph	0.000 g	0.000 g	42.6 mi.	108,799.6	14.23v	48,283 min	30.30520	-89.37967	405 US-90, Waveland, MS
7:06:46 PM	On		29 mph	6 mph	23 mph SE	30 mph	1.110 g	0.453 g	42.8 mi.	108,799.8	13.86v	48,285 min	30.30523	-89.37745	2109 Nicholson Ave, Waveland, MS
7:07:44 PM		Hard Braking	41 mph	19 mph	0 mph SE	30 mph	1.233 g	0.580 g	43.1 mi.	108,800.1	13.41v	48,285 min	30.30207	-89.37381	1807 Nicholson Ave, Waveland, MS
7:08:46 PM	On		41 mph	25 mph	36 mph SE	30 mph	1.233 g	0.580 g	43.6 mi.	108,800.6	13.59v	48,287 min	30.29658	-89.36735	701 Nicholson Ave, Waveland, MS
7:10:46 PM	On		42 mph	32 mph	25 mph SW	-	0.229 g	0.408 g	44.7 mi.	108,801.7	13.44v	48,289 min	30.28757	-89.37474	N Central Ave, Waveland, MS
7:12:46 PM	On		25 mph	11 mph	8 mph SE	-	0.535 g	0.441 g	45.1 mi.	108,802.1	13.41v	48,291 min	30.28388	-89.37347	203 Perron St, Waveland, MS
7:14:46 PM	On		15 mph	10 mph	11 mph W	-	0.816 g	0.535 g	45.4 mi.	108,802.4	13.53v	48,293 min	30.28375	-89.37768	314 Necaise St, Waveland, MS
7:16:46 PM	On		12 mph	8 mph	8 mph W	-	0.665 g	0.282 g	45.7 mi.	108,802.7	13.56v	48,295 min	30.28450	-89.37986	408 Favre St, Waveland, MS
7:18:46 PM	On		11 mph	8 mph	11 mph E	-	1.155 g	0.416 g	46.0 mi.	108,803.0	13.53v	48,297 min	30.28379	-89.37771	317 Necaise St, Waveland, MS

7:20:46 PM	On	21 mph	9 mph	9 mph W	-	0.971 g	0.461 g	46.3 mi.	108,803.3	13.53v	48,299 min	30.28279	-89.37860	344 Gordon St, Waveland, MS
7:22:46 PM	On	11 mph	4 mph	4 mph S	-	0.918 g	0.351 g	46.4 mi.	108,803.4	13.47v	48,301 min	30.28284	-89.37978	207 Jackson St, Waveland, MS
7:24:46 PM	On	17 mph	13 mph	12 mph SE	-	0.192 g	0.171 g	46.8 mi.	108,803.8	13.47v	48,303 min	30.27885	-89.37676	149 Vacation Ln, Waveland, MS
7:26:46 PM	On	34 mph	12 mph	8 mph NW	-	0.294 g	0.224 g	47.2 mi.	108,804.2	13.50v	48,305 min	30.27576	-89.37584	Farrar Ln, Waveland, MS
7:28:46 PM	On	13 mph	10 mph	10 mph SE	-	0.151 g	0.090 g	47.6 mi.	108,804.6	13.38v	48,307 min	30.27837	-89.37717	112 Marcus Dr, Waveland, MS
7:30:46 PM	On	14 mph	9 mph	11 mph NW	-	0.996 g	0.339 g	47.9 mi.	108,804.9	13.50v	48,309 min	30.28039	-89.37987	236 Marcus Dr, Waveland, MS
7:32:46 PM	On	21 mph	12 mph	9 mph SE	-	0.645 g	0.486 g	48.3 mi.	108,805.3	13.50v	48,311 min	30.28186	-89.38288	271 Farrar Ln, Waveland, MS
7:34:46 PM	On	16 mph	12 mph	10 mph SE	-	0.090 g	0.065 g	48.7 mi.	108,805.7	13.59v	48,313 min	30.27762	-89.37809	201 Farrar Ln, Waveland, MS
7:36:46 PM	On	20 mph	9 mph	11 mph NW	-	1.278 g	0.510 g	49.0 mi.	108,806.0	13.53v	48,315 min	30.27767	-89.37925	210 Pine Ridge Dr, Waveland, MS
7:38:46 PM	On	11 mph	9 mph	9 mph NW	-	0.110 g	0.102 g	49.3 mi.	108,806.3	13.53v	48,317 min	30.28071	-89.38278	254 Pine Ridge Dr, Waveland, MS
7:40:46 PM	On	11 mph	8 mph	10 mph SE	-	1.098 g	0.396 g	49.6 mi.	108,806.6	13.50v	48,319 min	30.28104	-89.38402	209 Hickey St, Waveland, MS
7:42:46 PM	On	14 mph	7 mph	14 mph SW	-	0.927 g	0.498 g	49.8 mi.	108,806.8	13.19v	48,321 min	30.28171	-89.38577	S Central Ave, Waveland, MS
7:44:46 PM	On	14 mph	12 mph	12 mph SE	-	0.204 g	0.147 g	50.2 mi.	108,807.2	13.56v	48,323 min	30.27806	-89.38111	229 Sandy St, Waveland, MS
7:46:46 PM	On	16 mph	12 mph	10 mph NW	-	0.159 g	0.318 g	50.6 mi.	108,807.6	13.56v	48,325 min	30.27808	-89.38232	300 Surf St, Waveland, MS
7:48:46 PM	On	12 mph	9 mph	7 mph SE	-	0.894 g	0.416 g	50.9 mi.	108,807.9	13.59v	48,327 min	30.27994	-89.38618	429 Tide St, Waveland, MS
7:50:46 PM	On	12 mph	10 mph	11 mph SE	-	0.135 g	0.090 g	51.2 mi.	108,808.2	13.56v	48,329 min	30.27683	-89.38197	223 Tide St, Waveland, MS
7:52:46 PM	On	35 mph	17 mph	28 mph NW	25 mph	0.237 g	0.127 g	51.8 mi.	108,808.8	13.62v	48,331 min	30.27814	-89.38657	414 Waveland Ave, Waveland, MS
7:54:46 PM	On	40 mph	29 mph	31 mph NW	30 mph	0.171 g	0.204 g	52.7 mi.	108,809.7	13.59v	48,333 min	30.28879	-89.39666	1422 Waveland Ave, Waveland, MS
7:56:46 PM	On	56 mph	33 mph	47 mph E	45 mph	1.029 g	0.429 g	53.8 mi.	108,810.8	13.50v	48,335 min	30.30145	-89.39170	549 US-90, Waveland, MS
7:58:46 PM	On	49 mph	47 mph	45 mph E	45 mph	0.102 g	0.102 g	55.4 mi.	108,812.4	13.56v	48,337 min	30.30978	-89.36727	2118 US-90, Bay St Louis, MS
8:00:46 PM	On	51 mph	46 mph	50 mph NE	45 mph	0.082 g	0.069 g	56.9 mi.	108,813.9	13.62v	48,339 min	30.31791	-89.34362	462 US-90, Bay St Louis, MS
8:02:46 PM	On	49 mph	41 mph	29 mph NW	-	0.196 g	0.306 g	58.3 mi.	108,815.3	13.56v	48,341 min	30.32135	-89.32515	644 N Beach Blvd, Bay St Louis, MS
8:04:46	On	38 mph	17 mph	6 mph S	-	0.927 g	0.429 g	58.9 mi.	108,815.9	13.56v	48,343	30.32462	-89.33216	Felicity St, Bay St Louis, MS

PM											min			
8:06:46 PM	On	8 mph	2 mph	0 mph W	-	0.576 g	0.453 g	59.0 mi.	108,816.0	13.53v	48,345 min	30.32394	-89.33254	116 Felicity St, Bay St Louis, MS
8:08:46 PM	On	0 mph	0 mph	0 mph W	-	0.000 g	0.000 g	59.0 mi.	108,816.0	13.56v	48,347 min	30.32394	-89.33254	116 Felicity St, Bay St Louis, MS
8:10:46 PM	On	5 mph	1 mph	5 mph NE	-	0.816 g	0.139 g	59.1 mi.	108,816.1	13.53v	48,349 min	30.32432	-89.33231	Felicity St, Bay St Louis, MS
8:12:46 PM	On	11 mph	7 mph	0 mph S	-	0.282 g	0.473 g	59.3 mi.	108,816.3	13.41v	48,351 min	30.32414	-89.33332	120 Felicity St, Bay St Louis, MS
8:14:46 PM	On	0 mph	0 mph	0 mph S	-	0.000 g	0.000 g	59.3 mi.	108,816.3	13.56v	48,353 min	30.32411	-89.33334	120 Felicity St, Bay St Louis, MS
8:16:46 PM	On	20 mph	5 mph	20 mph W	-	0.612 g	0.135 g	59.4 mi.	108,816.4	13.47v	48,355 min	30.32573	-89.33287	119 Felicity St, Bay St Louis, MS
8:18:46 PM	On	49 mph	29 mph	35 mph S	-	0.363 g	0.510 g	60.4 mi.	108,817.4	13.41v	48,357 min	30.32037	-89.33736	718 Dunbar Ave, Bay St Louis, MS
8:20:46 PM	On	56 mph	19 mph	0 mph NW	45 mph	0.257 g	0.327 g	61.0 mi.	108,818.0	12.46v	48,359 min	30.31672	-89.34643	700 US-90, Bay St Louis, MS
8:20:56 PM	Off	0 mph	0 mph	0 mph NW	45 mph	0.000 g	0.000 g	61.0 mi.	108,818.0	12.46v	48,359 min	30.31672	-89.34643	700 US-90, Bay St Louis, MS
8:25:47 PM	On	0 mph	0 mph	0 mph NW	45 mph	0.000 g	0.000 g	61.0 mi.	108,818.0	14.44v	48,359 min	30.31672	-89.34643	700 US-90, Bay St Louis, MS
8:27:47 PM	On	46 mph	19 mph	46 mph W	45 mph	1.551 g	0.094 g	61.7 mi.	108,818.7	13.89v	48,361 min	30.31331	-89.35734	1019 US-90, Bay St Louis, MS
8:29:47 PM	On	46 mph	28 mph	24 mph S	-	0.249 g	0.282 g	62.7 mi.	108,819.7	13.50v	48,363 min	30.30342	-89.36431	128 Turner St, Bay St Louis, MS
8:31:47 PM	On	17 mph	2 mph	0 mph W	35 mph	0.645 g	0.486 g	62.8 mi.	108,819.8	13.53v	48,365 min	30.30309	-89.36366	1135 Old Spanish Trl, Bay St Louis, MS
8:33:47 PM	On	28 mph	6 mph	27 mph E	35 mph	0.951 g	0.045 g	63.0 mi.	108,820.0	13.56v	48,367 min	30.30381	-89.36037	1024 Old Spanish Trl, Bay St Louis, MS
8:35:47 PM	On	31 mph	6 mph	0 mph W	-	0.657 g	0.453 g	63.2 mi.	108,820.2	13.56v	48,369 min	30.30329	-89.35733	865 Chiniche St, Bay St Louis, MS
8:37:47 PM	On	16 mph	1 mph	16 mph W	-	0.939 g	0.139 g	63.2 mi.	108,820.2	13.59v	48,371 min	30.30353	-89.35801	867 Chiniche St, Bay St Louis, MS
8:39:47 PM	On	40 mph	27 mph	32 mph W	35 mph	1.110 g	0.408 g	64.1 mi.	108,821.1	13.62v	48,373 min	30.30198	-89.37268	231 Old Spanish Trl, Waveland, MS
8:41:47 PM	On	52 mph	33 mph	35 mph SW	-	0.396 g	0.355 g	65.2 mi.	108,822.2	13.59v	48,375 min	30.29152	-89.36713	426 N Central Ave, Waveland, MS
8:43:47 PM	On	37 mph	31 mph	37 mph SW	-	0.261 g	0.355 g	66.3 mi.	108,823.3	13.59v	48,377 min	30.28366	-89.38202	S Central Ave, Waveland, MS
8:45:47 PM	On	38 mph	20 mph	7 mph SW	-	0.767 g	0.416 g	67.0 mi.	108,824.0	13.59v	48,379 min	30.27859	-89.39182	606 S Central Ave, Waveland, MS
8:47:47 PM	On	14 mph	7 mph	14 mph S	-	0.714 g	0.486 g	67.2 mi.	108,824.2	13.56v	48,381 min	30.27826	-89.39140	907 Wood St, Waveland, MS
8:49:47 PM	On	18 mph	13 mph	18 mph W	-	0.306 g	0.286 g	67.7 mi.	108,824.7	13.62v	48,383 min	30.27503	-89.39493	South St, Waveland, MS

8:51:47 PM	On	19 mph	16 mph	15 mph SW	-	0.351 g	0.253 g	68.2 mi.	108,825.2	13.56v	48,385 min	30.27249	-89.40289	S Railroad Ave, Waveland, MS
8:53:47 PM	On	18 mph	15 mph	16 mph W	-	0.216 g	0.261 g	68.7 mi.	108,825.7	13.44v	48,387 min	30.26876	-89.40997	S Railroad Ave, Waveland, MS
8:55:47 PM	On	19 mph	16 mph	17 mph S	35 mph	0.282 g	0.216 g	69.3 mi.	108,826.3	13.53v	48,389 min	30.26441	-89.41694	5243 Ioor Ave, Bay St Louis, MS
8:57:47 PM	On	48 mph	20 mph	48 mph E	25 mph	1.233 g	0.441 g	69.9 mi.	108,826.9	13.44v	48,391 min	30.25872	-89.41127	S Beach Blvd, Waveland, MS
8:59:47 PM	On	47 mph	38 mph	20 mph NE	25 mph	0.135 g	0.204 g	71.2 mi.	108,828.2	13.53v	48,393 min	30.26453	-89.39119	940 S Beach Blvd, Waveland, MS
9:01:47 PM	On	48 mph	42 mph	47 mph NE	25 mph	0.127 g	0.094 g	72.6 mi.	108,829.6	13.56v	48,395 min	30.27719	-89.37354	S Beach Blvd, Waveland, MS
9:03:47 PM	On	50 mph	44 mph	40 mph E	25 mph	0.102 g	0.159 g	74.1 mi.	108,831.1	13.59v	48,397 min	30.29035	-89.35506	N Beach Blvd, Waveland, MS
9:05:47 PM	On	49 mph	31 mph	48 mph NW	25 mph	0.433 g	0.555 g	75.0 mi.	108,832.0	13.53v	48,399 min	30.29513	-89.36563	516 Nicholson Ave, Waveland, MS
9:07:47 PM	On	50 mph	31 mph	0 mph NW	30 mph	0.171 g	0.376 g	76.2 mi.	108,833.2	13.50v	48,401 min	30.30589	-89.37811	2192 Nicholson Ave, Waveland, MS
9:09:47 PM	On	59 mph	43 mph	57 mph W	55 mph	1.041 g	0.069 g	77.5 mi.	108,834.5	13.56v	48,403 min	30.31396	-89.39917	10220 MS-603, Bay St Louis, MS
9:11:47 PM	On	66 mph	59 mph	58 mph NW	55 mph	0.069 g	0.090 g	79.5 mi.	108,836.5	13.53v	48,405 min	30.33024	-89.42496	11272 MS-43, Bay St Louis, MS
9:13:47 PM	On	70 mph	58 mph	50 mph N	55 mph	0.114 g	0.273 g	81.4 mi.	108,838.4	13.53v	48,407 min	30.35693	-89.42265	MS-43, Bay St Louis, MS
9:15:47 PM	On	71 mph	62 mph	56 mph N	55 mph	0.184 g	0.114 g	83.5 mi.	108,840.5	13.50v	48,409 min	30.38303	-89.43911	14436 MS-43, Kiln, MS
9:17:47 PM	On	56 mph	49 mph	34 mph NE	45 mph	0.078 g	0.167 g	85.2 mi.	108,842.2	13.56v	48,411 min	30.40418	-89.44559	16174 MS-43, Kiln, MS
9:19:47 PM	On	57 mph	38 mph	19 mph NE	35 mph	0.171 g	0.282 g	86.5 mi.	108,843.5	13.68v	48,413 min	30.40675	-89.42736	Kiln-Delisle Rd, Kiln, MS
9:21:47 PM	On	40 mph	32 mph	40 mph N	-	0.445 g	0.363 g	87.5 mi.	108,844.5	13.65v	48,415 min	30.41930	-89.42131	Old Joe Moran St, Kiln, MS
9:23:47 PM	On	39 mph	35 mph	37 mph N	-	0.318 g	0.286 g	88.7 mi.	108,845.7	13.53v	48,417 min	30.43541	-89.41702	Joe Moran Rd, Kiln, MS
9:25:47 PM	On	35 mph	11 mph	0 mph E	-	0.384 g	0.408 g	89.1 mi.	108,846.1	13.56v	48,419 min	30.43897	-89.41441	18403 Joe Moran Rd, Kiln, MS
9:27:47 PM	On	0 mph	0 mph	0 mph E	-	0.000 g	0.000 g	89.1 mi.	108,846.1	12.59v	48,421 min	30.43897	-89.41441	18403 Joe Moran Rd, Kiln, MS
9:27:57 PM	Off	0 mph	0 mph	0 mph E	-	0.000 g	0.000 g	89.1 mi.	108,846.1	12.55v	48,421 min	30.43897	-89.41441	18403 Joe Moran Rd, Kiln, MS

Tue Oct 12, 2021

Time	Ignition	In-Cab Alert	Max Speed	Avg Speed	Inst Speed	Speed Limit	Max Accel	Max Decel	Distance	Odometer	Voltage	Run Time	Latitude	Longitude	Location
7:															

AM	On		0 mph	0 mph	0 mph E	-	0.000 g	0.000 g	0.0 mi.	108,846.1	14.80v	min	30.43897	-89.41441	18403 Joe Moran Rd, Kiln, MS
7:50:18 AM	On		1 mph	0 mph	0 mph E	-	0.000 g	0.000 g	0.1 mi.	108,846.2	14.14v	48,423 min	30.43897	-89.41441	18403 Joe Moran Rd, Kiln, MS
7:52:17 AM	On		2 mph	0 mph	0 mph N	-	0.000 g	0.000 g	0.1 mi.	108,846.2	14.07v	48,425 min	30.43901	-89.41463	18403 Joe Moran Rd, Kiln, MS
7:54:17 AM	On		6 mph	1 mph	0 mph SW	-	0.780 g	0.473 g	0.2 mi.	108,846.3	14.17v	48,427 min	30.43856	-89.41450	18403 Joe Moran Rd, Kiln, MS
7:56:17 AM	On		31 mph	8 mph	0 mph NE	-	0.882 g	0.543 g	0.4 mi.	108,846.5	14.20v	48,429 min	30.43824	-89.41052	18511 Joe Moran Rd, Kiln, MS
7:58:17 AM	On		24 mph	8 mph	0 mph NE	-	0.882 g	0.416 g	0.6 mi.	108,846.7	13.62v	48,431 min	30.43838	-89.41444	18403 Joe Moran Rd, Kiln, MS
8:00:17 AM	On		0 mph	0 mph	0 mph E	-	0.000 g	0.000 g	0.6 mi.	108,846.7	13.59v	48,433 min	30.43838	-89.41451	18403 Joe Moran Rd, Kiln, MS
8:02:17 AM	On		32 mph	7 mph	0 mph E	-	0.722 g	0.306 g	0.9 mi.	108,847.0	13.50v	48,435 min	30.43818	-89.41085	18511 Joe Moran Rd, Kiln, MS
8:04:17 AM	On		19 mph	5 mph	0 mph SE	-	0.837 g	0.416 g	1.1 mi.	108,847.2	13.56v	48,437 min	30.43558	-89.41059	18516 Joe Moran Rd, Kiln, MS
8:06:17 AM	On		0 mph	0 mph	0 mph SW	-	0.000 g	0.000 g	1.1 mi.	108,847.2	13.56v	48,439 min	30.43555	-89.41060	18516 Joe Moran Rd, Kiln, MS
8:08:17 AM	On		0 mph	0 mph	0 mph SW	-	0.000 g	0.000 g	1.1 mi.	108,847.2	13.50v	48,441 min	30.43555	-89.41060	18516 Joe Moran Rd, Kiln, MS
8:08:34 AM		Idling - OBD	0 mph	0 mph	0 mph SW	-	0.000 g	0.000 g	1.1 mi.	108,847.2	13.47v	48,441 min	30.43555	-89.41060	18516 Joe Moran Rd, Kiln, MS
8:10:17 AM	On		35 mph	16 mph	32 mph NE	-	0.918 g	0.237 g	1.6 mi.	108,847.7	13.31v	48,443 min	30.44218	-89.40810	Joe Moran Rd, Kiln, MS
8:12:17 AM	On		52 mph	32 mph	49 mph W	-	0.837 g	0.510 g	2.7 mi.	108,848.8	13.59v	48,445 min	30.45172	-89.41585	Firetower Rd, Kiln, MS
8:14:17 AM	On		52 mph	40 mph	43 mph N	55 mph	0.273 g	0.282 g	4.0 mi.	108,850.1	13.62v	48,447 min	30.45451	-89.43480	MS-603, Kiln, MS
8:16:17 AM	On		57 mph	50 mph	52 mph N	55 mph	0.229 g	0.306 g	5.7 mi.	108,851.8	13.56v	48,449 min	30.47698	-89.42914	MS-603, Kiln, MS
8:18:17 AM	On		56 mph	50 mph	55 mph N	55 mph	0.192 g	0.184 g	7.4 mi.	108,853.5	13.65v	48,451 min	30.49964	-89.43439	22522 MS-603, Kiln, MS
8:20:17 AM	On		54 mph	21 mph	0 mph E	55 mph	0.078 g	0.396 g	8.1 mi.	108,854.2	12.68v	48,453 min	30.50941	-89.43285	23330 MS-603, Kiln, MS
8:20:27 AM	Off		0 mph	0 mph	0 mph E	55 mph	0.000 g	0.000 g	8.1 mi.	108,854.2	12.68v	48,453 min	30.50941	-89.43285	23330 MS-603, Kiln, MS
8:23:25 AM	On		4 mph	0 mph	4 mph N	55 mph	0.000 g	0.000 g	8.1 mi.	108,854.2	14.65v	48,453 min	30.50954	-89.43286	23320 MS-603, Kiln, MS
8:25:25 AM	On		4 mph	0 mph	0 mph N	55 mph	0.000 g	0.351 g	8.1 mi.	108,854.2	14.11v	48,455 min	30.50955	-89.43286	23320 MS-603, Kiln, MS
8:27:25 AM	On		53 mph	13 mph	53 mph N	55 mph	0.665 g	0.045 g	8.5 mi.	108,854.6	13.44v	48,457 min	30.51566	-89.43208	MS-603, Kiln, MS
8:29:25 AM	On		60 mph	56 mph	55 mph NE	55 mph	0.122 g	0.090 g	10.4 mi.	108,856.5	13.41v	48,459 min	30.54121	-89.42252	MS-603, Kiln, MS

8:31:25 AM	On	59 mph	51 mph	55 mph N	55 mph	0.229 g	0.343 g	12.1 mi.	108,858.2	13.41v	48,461 min	30.56183	-89.41167	27030 MS-603, Perkinston, MS
8:33:25 AM	On	59 mph	55 mph	56 mph N	55 mph	0.135 g	0.114 g	13.9 mi.	108,860.0	13.38v	48,463 min	30.58753	-89.40899	28490 MS-603, Perkinston, MS
8:35:25 AM	On	57 mph	53 mph	56 mph N	55 mph	0.127 g	0.237 g	15.7 mi.	108,861.8	13.47v	48,465 min	30.61095	-89.40768	MS-603, Perkinston, MS
8:37:25 AM	On	56 mph	52 mph	50 mph N	55 mph	0.127 g	0.082 g	17.5 mi.	108,863.6	13.44v	48,467 min	30.63505	-89.41370	5692 MS-53, Poplarville, MS
8:39:25 AM	On	60 mph	53 mph	56 mph N	55 mph	0.127 g	0.167 g	19.3 mi.	108,865.4	13.53v	48,469 min	30.65520	-89.42917	2110 MS-53, Poplarville, MS
8:41:25 AM	On	60 mph	56 mph	55 mph NW	55 mph	0.192 g	0.094 g	21.1 mi.	108,867.2	13.47v	48,471 min	30.67951	-89.43910	2480 MS-53, Poplarville, MS
8:43:25 AM	On	66 mph	60 mph	54 mph NW	55 mph	0.122 g	0.082 g	23.1 mi.	108,869.2	13.56v	48,473 min	30.69964	-89.46265	MS-53, Poplarville, MS
8:45:25 AM	On	62 mph	56 mph	55 mph NW	55 mph	0.192 g	0.102 g	25.0 mi.	108,871.1	13.47v	48,475 min	30.72275	-89.47799	3228 MS-53, Poplarville, MS
8:47:25 AM	On	59 mph	52 mph	57 mph N	55 mph	0.196 g	0.204 g	26.7 mi.	108,872.8	13.44v	48,477 min	30.74440	-89.48859	MS-53, Poplarville, MS
8:49:25 AM	On	65 mph	54 mph	55 mph N	55 mph	0.204 g	0.127 g	28.5 mi.	108,874.6	13.38v	48,479 min	30.76751	-89.49685	MS-53, Poplarville, MS
8:51:25 AM	On	65 mph	59 mph	60 mph N	55 mph	0.127 g	0.114 g	30.5 mi.	108,876.6	13.41v	48,481 min	30.79514	-89.50425	MS-53, Poplarville, MS
8:53:25 AM	On	61 mph	52 mph	47 mph NW	45 mph	0.114 g	0.180 g	32.2 mi.	108,878.3	13.41v	48,483 min	30.81751	-89.51706	MS-53, Poplarville, MS
8:55:25 AM	On	47 mph	39 mph	35 mph NW	35 mph	0.078 g	0.294 g	33.5 mi.	108,879.6	13.47v	48,485 min	30.83325	-89.52854	1301 S Main St, Poplarville, MS
8:57:25 AM	On	37 mph	22 mph	18 mph N	20 mph	0.951 g	0.351 g	34.3 mi.	108,880.4	13.41v	48,487 min	30.84221	-89.53502	403 S Main St, Poplarville, MS
8:59:25 AM	On	27 mph	16 mph	0 mph W	45 mph	1.437 g	0.473 g	34.8 mi.	108,880.9	13.44v	48,489 min	30.84316	-89.54180	102 US-11, Poplarville, MS
9:01:25 AM	On	39 mph	18 mph	39 mph N	45 mph	1.245 g	0.408 g	35.4 mi.	108,881.5	13.41v	48,491 min	30.85192	-89.54067	502 US-11, Poplarville, MS
9:03:25 AM	On	49 mph	43 mph	49 mph N	55 mph	0.196 g	0.196 g	36.8 mi.	108,882.9	13.47v	48,493 min	30.87222	-89.54285	11210 US-11, Poplarville, MS
9:05:25 AM	On	52 mph	33 mph	19 mph NE	-	0.294 g	0.396 g	38.0 mi.	108,884.1	13.59v	48,495 min	30.88615	-89.53496	38 Winding Vale Dr, Poplarville, MS
9:07:25 AM	On	22 mph	6 mph	0 mph S	-	1.098 g	0.461 g	38.2 mi.	108,884.3	13.44v	48,497 min	30.88714	-89.53358	84 Winding Vale Dr, Poplarville, MS
9:09:25 AM	On	12 mph	1 mph	0 mph NE	-	0.837 g	0.396 g	38.3 mi.	108,884.4	13.56v	48,499 min	30.88676	-89.53322	84 Winding Vale Dr, Poplarville, MS
9:11:25 AM	On	4 mph	1 mph	2 mph NW	-	0.645 g	0.498 g	38.3 mi.	108,884.4	13.28v	48,501 min	30.88629	-89.53326	Winding Vale Dr, Poplarville, MS
9:13:25 AM	On	0 mph	0 mph	0 mph NW	-	0.000 g	0.000 g	38.3 mi.	108,884.4	12.59v	48,503 min	30.88636	-89.53329	74 Winding Vale Dr, Poplarville, MS
9:1											48,503			74 Winding Vale Dr

AM	On		0 mph	0 mph	NW	-	0.000 g	0.000 g	38.3 mi.	108,884.4	12.59v	min	30.88636	-89.53329	Poplarville, MS
3:52:32 PM	On		0 mph	0 mph	0 mph E	-	0.000 g	0.000 g	38.3 mi.	108,884.4	14.80v	48,503 min	30.88635	-89.53335	74 Winding Vale Dr, Poplarville, MS
3:54:31 PM	On		7 mph	0 mph	0 mph NW	-	0.824 g	0.408 g	38.4 mi.	108,884.5	13.92v	48,505 min	30.88654	-89.53316	80 Winding Vale Dr, Poplarville, MS
3:56:31 PM	On		0 mph	0 mph	0 mph NW	-	0.000 g	0.000 g	38.4 mi.	108,884.5	13.80v	48,507 min	30.88655	-89.53320	80 Winding Vale Dr, Poplarville, MS
3:58:31 PM	On		2 mph	0 mph	0 mph N	-	0.600 g	0.510 g	38.4 mi.	108,884.5	13.86v	48,509 min	30.88661	-89.53324	80 Winding Vale Dr, Poplarville, MS
3:58:45 PM		Idling - OBD	0 mph	0 mph	0 mph N	-	0.000 g	0.000 g	38.4 mi.	108,884.5	13.80v	48,509 min	30.88661	-89.53324	80 Winding Vale Dr, Poplarville, MS
4:00:31 PM	On		0 mph	0 mph	0 mph N	-	0.000 g	0.000 g	38.4 mi.	108,884.5	13.83v	48,511 min	30.88661	-89.53324	80 Winding Vale Dr, Poplarville, MS
4:02:31 PM	On		50 mph	20 mph	50 mph S	55 mph	0.665 g	0.192 g	39.0 mi.	108,885.1	13.89v	48,513 min	30.88007	-89.53940	US-11, Poplarville, MS
4:04:31 PM	On		61 mph	46 mph	20 mph S	45 mph	0.090 g	0.127 g	40.6 mi.	108,886.7	13.16v	48,515 min	30.85879	-89.54077	859 US-11, Poplarville, MS
4:06:31 PM	On		46 mph	32 mph	1 mph S	45 mph	0.102 g	0.396 g	41.7 mi.	108,887.8	13.04v	48,517 min	30.84333	-89.54202	103 US-11, Poplarville, MS
4:08:31 PM	On		32 mph	18 mph	22 mph S	20 mph	0.996 g	0.351 g	42.3 mi.	108,888.4	13.19v	48,519 min	30.84128	-89.53478	520 S Main St, Poplarville, MS
4:10:31 PM	On		32 mph	14 mph	24 mph SE	30 mph	0.906 g	0.473 g	42.7 mi.	108,888.8	13.10v	48,521 min	30.83546	-89.53083	S Main St, Poplarville, MS
4:12:31 PM	On		48 mph	36 mph	40 mph SE	45 mph	0.159 g	0.180 g	43.9 mi.	108,890.0	13.16v	48,523 min	30.82100	-89.51933	S Main St, Poplarville, MS
4:14:31 PM	On		60 mph	42 mph	59 mph SE	55 mph	0.147 g	0.167 g	45.3 mi.	108,891.4	13.31v	48,525 min	30.80328	-89.50833	MS-53, Poplarville, MS
4:16:31 PM	On		60 mph	55 mph	55 mph S	55 mph	0.122 g	0.135 g	47.1 mi.	108,893.2	13.19v	48,527 min	30.77832	-89.49850	MS-53, Poplarville, MS
4:18:31 PM	On		62 mph	52 mph	47 mph SE	55 mph	0.122 g	0.171 g	48.8 mi.	108,894.9	13.28v	48,529 min	30.75506	-89.49267	3781 MS-53, Poplarville, MS
4:20:31 PM	On		56 mph	50 mph	49 mph SE	55 mph	0.159 g	0.204 g	50.5 mi.	108,896.6	13.16v	48,531 min	30.73396	-89.48481	MS-53, Poplarville, MS
4:22:31 PM	On		55 mph	41 mph	32 mph SE	55 mph	0.273 g	0.441 g	51.9 mi.	108,898.0	13.28v	48,533 min	30.71592	-89.47468	3155 MS-53, Poplarville, MS
4:24:31 PM	On		57 mph	52 mph	43 mph SE	55 mph	0.135 g	0.257 g	53.7 mi.	108,899.8	13.10v	48,535 min	30.69542	-89.45884	2807 MS-53, Poplarville, MS
4:26:31 PM	On		50 mph	45 mph	48 mph SE	55 mph	0.147 g	0.090 g	55.1 mi.	108,901.2	13.31v	48,537 min	30.68047	-89.44111	2505 MS-53, Poplarville, MS
4:28:31 PM	On		57 mph	49 mph	57 mph S	55 mph	0.273 g	0.253 g	56.8 mi.	108,902.9	13.19v	48,539 min	30.66045	-89.42994	MS-53, Poplarville, MS
4:30:31 PM	On		55 mph	47 mph	44 mph SE	55 mph	0.114 g	0.159 g	58.3 mi.	108,904.4	13.28v	48,541 min	30.64112	-89.42006	MS-53, Poplarville, MS
4:32:31	On		48 mph	45 mph	46 mph S	55 mph	0.102 g	0.090 g	59.9 mi.	108,906.0	13.22v	48,543 min	30.62166	-89.41120	MS-53, Perkinston, MS

4:34:31 PM	On		60 mph	45 mph	55 mph SW	55 mph	0.241 g	0.192 g	61.3 mi.	108,907.4	13.01v	48,545 min	30.60265	-89.41336	29491 MS-603, Perkinston, MS
4:36:31 PM	On		66 mph	60 mph	60 mph SW	55 mph	0.306 g	0.306 g	63.3 mi.	108,909.4	13.22v	48,547 min	30.57518	-89.40867	MS-603, Perkinston, MS
4:38:31 PM	On		66 mph	59 mph	63 mph SW	55 mph	0.159 g	0.159 g	65.3 mi.	108,911.4	13.25v	48,549 min	30.54862	-89.41508	26141 MS-603, Kiln, MS
4:40:31 PM	On		70 mph	61 mph	57 mph S	55 mph	0.180 g	0.331 g	67.3 mi.	108,913.4	13.19v	48,551 min	30.52359	-89.43138	MS-603, Kiln, MS
4:42:31 PM	On		62 mph	57 mph	58 mph S	55 mph	0.127 g	0.180 g	69.3 mi.	108,915.4	13.25v	48,553 min	30.49611	-89.43435	MS-603, Kiln, MS
4:44:31 PM	On		62 mph	56 mph	62 mph S	55 mph	0.633 g	0.241 g	71.1 mi.	108,917.2	13.19v	48,555 min	30.47048	-89.43057	MS-603, Kiln, MS
4:46:31 PM	On		66 mph	44 mph	7 mph SE	55 mph	0.971 g	0.416 g	72.7 mi.	108,918.8	13.25v	48,557 min	30.45138	-89.43356	Firetower Rd, Kiln, MS
4:48:31 PM	On		54 mph	47 mph	47 mph SE	-	0.261 g	0.241 g	74.2 mi.	108,920.3	13.25v	48,559 min	30.44900	-89.40869	Firetower Rd, Kiln, MS
4:50:31 PM	On		45 mph	29 mph	26 mph W	-	0.478 g	0.388 g	75.2 mi.	108,921.3	13.35v	48,561 min	30.43823	-89.41096	Joe Moran Rd, Kiln, MS
4:52:31 PM	On		28 mph	8 mph	0 mph N	-	0.767 g	0.461 g	75.5 mi.	108,921.6	13.35v	48,563 min	30.43872	-89.41460	18403 Joe Moran Rd, Kiln, MS
4:54:31 PM	On		9 mph	1 mph	0 mph NE	-	1.245 g	0.396 g	75.5 mi.	108,921.6	12.59v	48,565 min	30.43904	-89.41446	18403 Joe Moran Rd, Kiln, MS
4:54:41 PM	Off		0 mph	0 mph	0 mph NE	-	0.000 g	0.000 g	75.5 mi.	108,921.6	12.59v	48,565 min	30.43904	-89.41446	18403 Joe Moran Rd, Kiln, MS
7:18:52 PM	On		0 mph	0 mph	0 mph NE	-	0.000 g	0.000 g	75.5 mi.	108,921.6	14.56v	48,565 min	30.43904	-89.41446	18403 Joe Moran Rd, Kiln, MS
7:20:52 PM	On		0 mph	0 mph	0 mph NE	-	0.000 g	0.000 g	75.5 mi.	108,921.6	14.01v	48,567 min	30.43904	-89.41446	18403 Joe Moran Rd, Kiln, MS
7:22:52 PM	On		0 mph	0 mph	0 mph NE	-	0.000 g	0.000 g	75.5 mi.	108,921.6	13.80v	48,569 min	30.43904	-89.41446	18403 Joe Moran Rd, Kiln, MS
7:24:02 PM		Idling - OBD	0 mph	0 mph	0 mph NE	-	0.000 g	0.000 g	75.5 mi.	108,921.6	13.80v	48,569 min	30.43904	-89.41446	18403 Joe Moran Rd, Kiln, MS
7:24:52 PM	On		0 mph	0 mph	0 mph NE	-	0.000 g	0.000 g	75.5 mi.	108,921.6	13.56v	48,571 min	30.43904	-89.41446	18403 Joe Moran Rd, Kiln, MS
7:26:52 PM	On		1 mph	0 mph	0 mph NE	-	0.000 g	0.000 g	75.5 mi.	108,921.6	13.56v	48,573 min	30.43904	-89.41446	18403 Joe Moran Rd, Kiln, MS
7:28:52 PM	On		12 mph	2 mph	12 mph W	-	0.882 g	0.069 g	75.6 mi.	108,921.7	13.59v	48,575 min	30.43811	-89.41490	Joe Moran Rd, Kiln, MS
7:30:52 PM	On		41 mph	33 mph	28 mph SW	-	0.114 g	0.082 g	76.7 mi.	108,922.8	13.50v	48,577 min	30.42423	-89.42096	17341 Old Joe Moran Rd, Kiln, MS
7:32:51 PM	On		37 mph	31 mph	29 mph W	-	0.102 g	0.102 g	77.8 mi.	108,923.9	13.56v	48,579 min	30.41068	-89.42535	Old Joe Moran St, Kiln, MS
7:34:51 PM	On		38 mph	25 mph	30 mph NW	35 mph	0.996 g	0.351 g	78.6 mi.	108,924.7	13.50v	48,581 min	30.40887	-89.43442	6414 Kiln-Delisle Rd, Kiln, MS
7:															

PM	On		62 mph	32 mph	NW	-	1.086 g	0.339 g	79.7 mi.	108,925.8	13.50v	min	30.41741	-89.44841	MS
7:38:51 PM	On		70 mph	58 mph	68 mph NW	-	0.135 g	0.318 g	81.6 mi.	108,927.7	13.31v	48,585 min	30.43007	-89.47628	7564 Kiln-Picayune Rd, Kiln, MS
7:40:51 PM	On		75 mph	52 mph	45 mph E	-	0.224 g	0.408 g	83.3 mi.	108,929.4	13.53v	48,587 min	30.44691	-89.46912	Fire Tower Rd, Kiln, MS
7:42:50 PM		Speeding - OBD	80 mph	51 mph	80 mph NW	65 mph	0.963 g	0.461 g	84.9 mi.	108,931.0	13.56v	48,587 min	30.46197	-89.48245	20268 MS-43, Picayune, MS
7:42:51 PM	On		80 mph	51 mph	80 mph NW	65 mph	0.963 g	0.461 g	84.9 mi.	108,931.2	13.56v	48,589 min	30.46220	-89.48271	20286 MS-43, Picayune, MS
7:44:51 PM	On		83 mph	72 mph	25 mph W	-	0.249 g	0.298 g	87.3 mi.	108,933.6	13.59v	48,591 min	30.49283	-89.49633	10108 Browns Rd, Picayune, MS
7:46:51 PM	On		54 mph	20 mph	14 mph E	-	0.714 g	0.531 g	87.9 mi.	108,934.2	13.50v	48,593 min	30.49027	-89.50557	Browns Rd, Picayune, MS
7:48:51 PM	On		42 mph	19 mph	19 mph S	55 mph	0.747 g	0.396 g	88.6 mi.	108,934.9	13.59v	48,595 min	30.49255	-89.49567	MS-43, Picayune, MS
7:50:51 PM	On		74 mph	66 mph	70 mph SE	65 mph	0.241 g	0.082 g	90.8 mi.	108,937.1	13.50v	48,597 min	30.46365	-89.48441	MS-43, Picayune, MS
7:51:17 PM		Speeding - OBD	79 mph	75 mph	79 mph SE	65 mph	0.069 g	0.033 g	91.3 mi.	108,937.6	13.50v	48,597 min	30.45803	-89.47805	19983 MS-43, Picayune, MS
7:52:51 PM	On		79 mph	75 mph	74 mph SE	65 mph	0.069 g	0.045 g	93.3 mi.	108,939.6	13.65v	48,599 min	30.44124	-89.45218	MS-43, Kiln, MS
7:53:05 PM		Speeding - OBD	78 mph	76 mph	78 mph SE	65 mph	0.082 g	0.000 g	93.5 mi.	108,939.8	13.62v	48,599 min	30.43788	-89.44920	MS-43, Kiln, MS
7:54:51 PM	On		80 mph	65 mph	66 mph S	55 mph	0.249 g	0.237 g	95.5 mi.	108,941.8	13.56v	48,601 min	30.41988	-89.43326	MS-43, Kiln, MS
7:56:51 PM	On		68 mph	64 mph	66 mph SE	65 mph	0.139 g	0.204 g	97.6 mi.	108,943.9	13.59v	48,603 min	30.39622	-89.44691	15613 MS-43, Kiln, MS
7:58:51 PM	On		75 mph	67 mph	70 mph SE	65 mph	0.090 g	0.090 g	99.9 mi.	108,946.2	13.59v	48,605 min	30.36834	-89.42797	MS-43, Kiln, MS
8:00:51 PM	On		75 mph	54 mph	73 mph SW	55 mph	1.008 g	0.433 g	101.7 mi.	108,948.0	13.56v	48,607 min	30.34395	-89.42657	MS-43, Bay St Louis, MS
8:02:51 PM	On		76 mph	68 mph	48 mph SE	55 mph	0.090 g	0.147 g	103.8 mi.	108,950.1	13.56v	48,609 min	30.31834	-89.40967	10613 MS-603, Bay St Louis, MS
8:04:51 PM	On		60 mph	50 mph	52 mph SE	45 mph	0.102 g	0.102 g	105.5 mi.	108,951.8	13.59v	48,611 min	30.31040	-89.38368	MS-43, Bay St Louis, MS
8:06:51 PM	On		51 mph	22 mph	0 mph NW	45 mph	1.327 g	0.473 g	106.3 mi.	108,952.6	13.50v	48,613 min	30.30508	-89.37965	405 US-90, Waveland, MS
8:08:51 PM	On		0 mph	0 mph	0 mph NW	45 mph	0.000 g	0.000 g	106.3 mi.	108,952.6	13.56v	48,615 min	30.30508	-89.37965	405 US-90, Waveland, MS
8:10:51 PM	On		0 mph	0 mph	0 mph NW	45 mph	0.000 g	0.000 g	106.3 mi.	108,952.6	13.53v	48,617 min	30.30508	-89.37965	405 US-90, Waveland, MS
8:11:53 PM		Idling - OBD	0 mph	0 mph	0 mph NW	45 mph	0.000 g	0.000 g	106.3 mi.	108,952.6	13.59v	48,617 min	30.30508	-89.37965	405 US-90, Waveland, MS
8:12:51	On		0 mph	0 mph	0 mph	45 mph	0.000 g	0.000 g	106.3	108,952.6	13.53v	48,619	30.30508	-89.37965	405 US-90, Waveland, MS

8:14:51 PM	On		0 mph	0 mph	0 mph NW	45 mph	0.000 g	0.000 g	106.3 mi.	108,952.6	13.47v	48,621 min	30.30508	-89.37965	405 US-90, Waveland, MS
8:16:51 PM	On		0 mph	0 mph	0 mph NW	45 mph	0.000 g	0.000 g	106.3 mi.	108,952.6	13.53v	48,623 min	30.30508	-89.37965	405 US-90, Waveland, MS
8:16:53 PM		Idling - OBD	0 mph	0 mph	0 mph NW	45 mph	0.000 g	0.000 g	106.3 mi.	108,952.6	13.50v	48,623 min	30.30508	-89.37965	405 US-90, Waveland, MS
8:18:51 PM	On		0 mph	0 mph	0 mph NW	45 mph	0.000 g	0.000 g	106.3 mi.	108,952.6	13.56v	48,625 min	30.30508	-89.37965	405 US-90, Waveland, MS
8:20:51 PM	On		0 mph	0 mph	0 mph NW	45 mph	0.000 g	0.000 g	106.3 mi.	108,952.6	13.59v	48,627 min	30.30508	-89.37965	405 US-90, Waveland, MS
8:21:53 PM		Idling - OBD	0 mph	0 mph	0 mph NW	45 mph	0.000 g	0.000 g	106.3 mi.	108,952.6	13.56v	48,627 min	30.30508	-89.37965	405 US-90, Waveland, MS
8:22:51 PM	On		0 mph	0 mph	0 mph NW	45 mph	0.000 g	0.000 g	106.3 mi.	108,952.6	13.56v	48,629 min	30.30508	-89.37965	405 US-90, Waveland, MS
8:24:51 PM	On		0 mph	0 mph	0 mph NW	45 mph	0.000 g	0.000 g	106.3 mi.	108,952.6	13.53v	48,631 min	30.30508	-89.37965	405 US-90, Waveland, MS
8:26:51 PM	On		0 mph	0 mph	0 mph NW	45 mph	0.000 g	0.000 g	106.3 mi.	108,952.6	13.50v	48,633 min	30.30508	-89.37965	405 US-90, Waveland, MS
8:28:51 PM	On		0 mph	0 mph	0 mph NW	45 mph	0.000 g	0.000 g	106.3 mi.	108,952.6	13.53v	48,635 min	30.30508	-89.37965	405 US-90, Waveland, MS
8:30:51 PM	On		0 mph	0 mph	0 mph NW	45 mph	0.000 g	0.000 g	106.3 mi.	108,952.6	13.53v	48,637 min	30.30508	-89.37965	405 US-90, Waveland, MS
8:32:01 PM		Idling - OBD	0 mph	0 mph	0 mph NW	45 mph	0.000 g	0.000 g	106.3 mi.	108,952.6	13.56v	48,637 min	30.30508	-89.37965	405 US-90, Waveland, MS
8:32:51 PM	On		0 mph	0 mph	0 mph NW	45 mph	0.000 g	0.000 g	106.3 mi.	108,952.6	13.53v	48,639 min	30.30508	-89.37965	405 US-90, Waveland, MS
8:34:51 PM	On		0 mph	0 mph	0 mph NW	45 mph	0.000 g	0.000 g	106.3 mi.	108,952.6	13.53v	48,641 min	30.30508	-89.37965	405 US-90, Waveland, MS
8:36:51 PM	On		0 mph	0 mph	0 mph NW	45 mph	0.000 g	0.000 g	106.3 mi.	108,952.6	13.53v	48,643 min	30.30508	-89.37965	405 US-90, Waveland, MS
8:37:01 PM		Idling - OBD	0 mph	0 mph	0 mph NW	45 mph	0.000 g	0.000 g	106.3 mi.	108,952.6	13.53v	48,643 min	30.30508	-89.37965	405 US-90, Waveland, MS
8:38:51 PM	On		0 mph	0 mph	0 mph NW	45 mph	0.000 g	0.000 g	106.3 mi.	108,952.6	13.53v	48,645 min	30.30508	-89.37965	405 US-90, Waveland, MS
8:40:51 PM	On		0 mph	0 mph	0 mph NW	45 mph	0.000 g	0.000 g	106.3 mi.	108,952.6	13.53v	48,647 min	30.30508	-89.37965	405 US-90, Waveland, MS
8:42:01 PM		Idling - OBD	0 mph	0 mph	0 mph NW	45 mph	0.000 g	0.000 g	106.3 mi.	108,952.6	13.53v	48,647 min	30.30508	-89.37965	405 US-90, Waveland, MS
8:42:51 PM	On		0 mph	0 mph	0 mph NW	45 mph	0.000 g	0.000 g	106.3 mi.	108,952.6	13.53v	48,649 min	30.30508	-89.37965	405 US-90, Waveland, MS
8:44:51 PM	On		0 mph	0 mph	0 mph NW	45 mph	0.000 g	0.000 g	106.3 mi.	108,952.6	13.53v	48,651 min	30.30508	-89.37965	405 US-90, Waveland, MS
8:46:51 PM	On		0 mph	0 mph	0 mph NW	45 mph	0.000 g	0.000 g	106.3 mi.	108,952.6	13.53v	48,653 min	30.30508	-89.37965	405 US-90, Waveland, MS

8:47:01 PM		Idling - OBD	0 mph	0 mph	0 mph NW	45 mph	0.000 g	0.000 g	106.3 mi.	108,952.6	13.53v	48,653 min	30.30508	-89.37965	405 US-90, Waveland, MS
8:48:51 PM	On		0 mph	0 mph	0 mph NW	45 mph	0.000 g	0.000 g	106.3 mi.	108,952.6	13.50v	48,655 min	30.30508	-89.37965	405 US-90, Waveland, MS
8:50:51 PM	On		58 mph	11 mph	58 mph NW	45 mph	1.327 g	0.384 g	106.7 mi.	108,953.0	13.53v	48,657 min	30.30878	-89.38150	9108 MS-43, Waveland, MS
8:52:51 PM	On		61 mph	52 mph	48 mph NW	55 mph	0.204 g	0.184 g	108.4 mi.	108,954.7	13.44v	48,659 min	30.31751	-89.40800	10552 MS-603, Bay St Louis, MS
8:54:51 PM	On		70 mph	62 mph	70 mph N	55 mph	0.102 g	0.069 g	110.4 mi.	108,956.7	13.56v	48,661 min	30.33978	-89.42804	11476 MS-43, Bay St Louis, MS
8:55:35 PM		Speeding - OBD	76 mph	74 mph	74 mph N	55 mph	0.053 g	0.102 g	111.4 mi.	108,957.7	13.56v	48,661 min	30.35203	-89.42258	MS-43, Bay St Louis, MS
8:56:51 PM	On		76 mph	72 mph	75 mph NW	65 mph	0.069 g	0.102 g	112.9 mi.	108,959.2	13.53v	48,663 min	30.37189	-89.43089	MS-43, Kiln, MS
8:58:51 PM	On		76 mph	63 mph	58 mph NW	55 mph	0.078 g	0.114 g	115.0 mi.	108,961.3	13.41v	48,665 min	30.39827	-89.44810	15964 MS-43, Kiln, MS
9:00:51 PM	On		62 mph	49 mph	49 mph E	65 mph	0.294 g	0.400 g	116.6 mi.	108,962.9	13.31v	48,667 min	30.40687	-89.42908	Kiln-Delisle Rd, Kiln, MS
9:02:51 PM	On		45 mph	35 mph	42 mph NE	-	0.286 g	0.216 g	117.8 mi.	108,964.1	13.50v	48,669 min	30.41927	-89.42134	Old Joe Moran St, Kiln, MS
9:04:51 PM	On		52 mph	40 mph	26 mph E	-	0.318 g	0.441 g	119.2 mi.	108,965.5	13.50v	48,671 min	30.43756	-89.41668	Joe Moran Rd, Kiln, MS
9:06:51 PM	On		31 mph	6 mph	0 mph S	-	0.824 g	0.396 g	119.4 mi.	108,965.7	13.56v	48,673 min	30.43884	-89.41449	18403 Joe Moran Rd, Kiln, MS
9:08:51 PM	On		0 mph	0 mph	0 mph S	-	0.000 g	0.000 g	119.4 mi.	108,965.7	12.59v	48,675 min	30.43884	-89.41449	18403 Joe Moran Rd, Kiln, MS
9:09:02 PM	Off		0 mph	0 mph	0 mph S	-	0.000 g	0.000 g	119.4 mi.	108,965.7	12.55v	48,676 min	30.43884	-89.41449	18403 Joe Moran Rd, Kiln, MS

Copyright ©2021 WEX Telematics - gps.wextelematics.com. Generated in 1.3249 seconds.

Activity Detail Overview »

Location Records	142	**Sorted By**	Time
Total Distance Traveled	59.9 mi.	**Selected Vehicle**	10 (vin:1GCHSDE33G1109077)
Average Speed	15 mph	**Report Time Period**	Oct 13 5:00 PM to 10:59 PM (CDT)
Landmarked Stops	Show	**Report Created**	November 12, 2021 2:27:18 PM
Max Speed	97 mph		

** Distance is accumulated daily*
** Odometer values are on the spreadsheet export.*
** Only the closest landmark is shown.*
** Landmarks over 3.8 miles wide have been excluded.*
** Run Time is based on Total GPS Device Hours.*


wex TELEMATICS


Philips Pest Control LLC


Export Data | Email Report


Speed Graphs »

show/hide

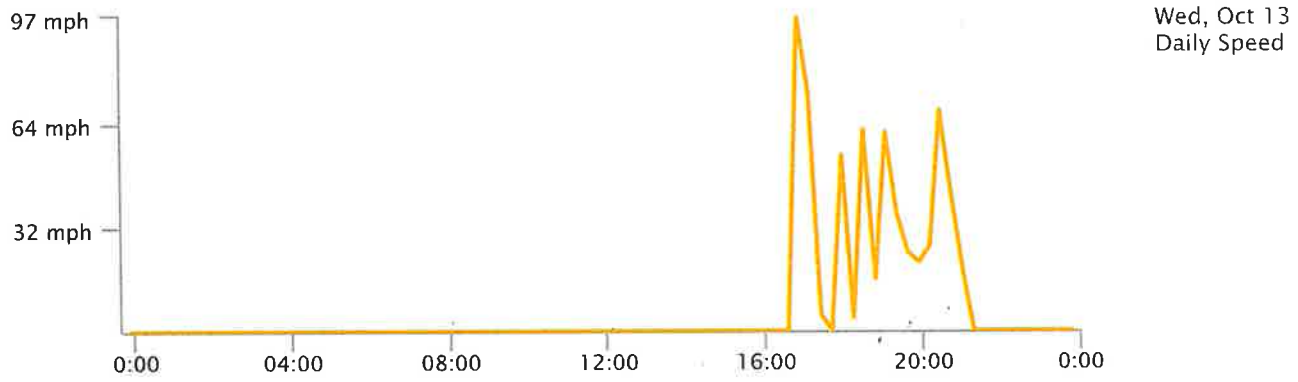

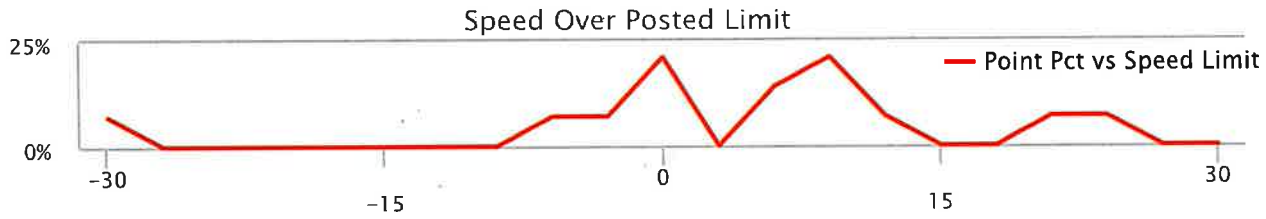

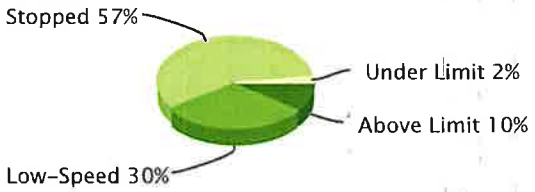

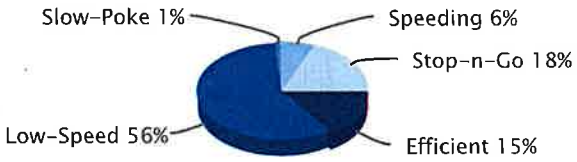

Low-Speed: inst-speed is under 15 mph | No Address: address or speed-limit unknown | Efficient: inst-speed within 10 mph of speed-limit | Stop-n-Go: zero inst-speed and nonzero max-speed | Speeding: inst-speed more than 10 mph over speed-limit | Slow-Poke: inst-speed between 15 mph and 10 mph under limit

Activity Detail Report »

Selected Vehicle: 10

Wed Oct 13, 2021

Time	Ignition	In-Cab Alert	Max Speed	Avg Speed	Inst Speed	Speed Limit	Max Accel	Max Decel	Distance	Odometer	Voltage	Run Time	Latitude	Longitude	Location
5:00:53 PM		Speeding - OBD	97 mph	82 mph	78 mph W	70 mph	0.102 g	0.167 g	0.0 mi.	109,079.3	13.16v	48,920 min	30.40340	-89.24347	I-10, Pass Christian, MS
5:01:22 PM	On		97 mph	83 mph	83 mph W	70 mph	0.102 g	0.167 g	0.7 mi.	109,080.0	13.16v	48,922 min	30.40339	-89.25468	I-10, Pass Christian, MS
5:01:29 PM		Speeding - OBD	81 mph	79 mph	76 mph W	70 mph	0.000 g	0.069 g	0.8 mi.	109,080.1	13.07v	48,922 min	30.40338	-89.25723	I-10, Pass Christian, MS
5:03:02 PM		Speeding - OBD	84 mph	75 mph	80 mph W	70 mph	0.114 g	0.159 g	2.7 mi.	109,082.0	13.19v	48,922 min	30.40225	-89.28941	I-10, Pass Christian, MS
5:03:22 PM	On		84 mph	76 mph	79 mph W	70 mph	0.114 g	0.159 g	3.2 mi.	109,082.5	13.19v	48,924 min	30.40119	-89.29673	I-10, Pass Christian, MS
5:05:22 PM	On		80 mph	48 mph	57 mph NW	35 mph	1.110 g	0.396 g	4.8 mi.	109,084.1	13.01v	48,926 min	30.40202	-89.31875	8218 Kiln Delisle Rd, Pass Christian, MS
5:07:22 PM	On		57 mph	45 mph	51 mph NW	25 mph	0.216 g	0.249 g	6.3 mi.	109,085.6	13.22v	48,928 min	30.41704	-89.33645	Kiln Delisle Rd, Pass Christian, MS
5:09:22 PM	On		73 mph	59 mph	46 mph W	45 mph	0.229 g	0.282 g	8.3 mi.	109,087.6	13.25v	48,930 min	30.42339	-89.36696	2262 Kiln-Delisle Rd, Kiln, MS
5:11:22 PM	On		69 mph	58 mph	58 mph N	-	0.261 g	0.429 g	10.2 mi.	109,089.5	13.19v	48,932 min	30.45076	-89.37167	Fenton Dedeaux Rd, Kiln, MS
5:13:22 PM	On		65 mph	48 mph	64 mph S	-	0.318 g	0.282 g	11.8 mi.	109,091.1	13.19v	48,934 min	30.45557	-89.38120	Firetower Rd, Kiln, MS
5:15:22 PM	On		68 mph	58 mph	37 mph S	-	0.343 g	0.318 g	13.8 mi.	109,093.1	13.16v	48,936 min	30.44389	-89.40797	Joe Moran Rd, Kiln, MS
5:16:08 PM		Hard Right	51 mph	40 mph	30 mph W	-	0.339 g	0.490 g	14.3 mi.	109,093.6	13.22v	48,936 min	30.43822	-89.41089	Joe Moran Rd, Kiln, MS

5:17:22 PM	On		51 mph	23 mph	0 mph N	-	0.339 g	0.490 g	14.6 mi.	109,093.9	13.16v	48,938 min	30.43892	-89.41455	18403 Joe Moran Rd, Kiln, MS
5:19:22 PM	On		6 mph	1 mph	0 mph N	-	0.714 g	0.294 g	14.7 mi.	109,094.0	12.52v	48,940 min	30.43923	-89.41460	18403 Joe Moran Rd, Kiln, MS
5:19:33 PM	Off		0 mph	0 mph	0 mph N	-	0.000 g	0.000 g	14.7 mi.	109,094.0	12.52v	48,941 min	30.43926	-89.41456	18403 Joe Moran Rd, Kiln, MS
5:21:24 PM	On		0 mph	0 mph	0 mph N	-	0.000 g	0.000 g	14.7 mi.	109,094.0	14.68v	48,941 min	30.43926	-89.41456	18403 Joe Moran Rd, Kiln, MS
5:23:23 PM	On		0 mph	0 mph	0 mph N	-	0.000 g	0.000 g	14.7 mi.	109,094.0	13.19v	48,943 min	30.43926	-89.41456	18403 Joe Moran Rd, Kiln, MS
5:25:23 PM	On		0 mph	0 mph	0 mph N	-	0.000 g	0.000 g	14.7 mi.	109,094.0	12.55v	48,945 min	30.43926	-89.41456	18403 Joe Moran Rd, Kiln, MS
5:25:34 PM	Off		0 mph	0 mph	0 mph N	-	0.000 g	0.000 g	14.7 mi.	109,094.0	12.49v	48,945 min	30.43926	-89.41456	18403 Joe Moran Rd, Kiln, MS
5:25:53 PM	On		0 mph	0 mph	0 mph N	-	0.000 g	0.000 g	14.7 mi.	109,094.0	14.74v	48,945 min	30.43926	-89.41456	18403 Joe Moran Rd, Kiln, MS
5:27:52 PM	On		2 mph	0 mph	0 mph N	-	0.000 g	0.000 g	14.7 mi.	109,094.0	14.14v	48,947 min	30.43926	-89.41456	18403 Joe Moran Rd, Kiln, MS
5:29:52 PM	On		0 mph	0 mph	0 mph N	-	0.000 g	0.000 g	14.7 mi.	109,094.0	13.28v	48,949 min	30.43926	-89.41456	18403 Joe Moran Rd, Kiln, MS
5:31:02 PM		Idling - OBD	0 mph	0 mph	0 mph N	-	0.000 g	0.000 g	14.7 mi.	109,094.0	13.25v	48,949 min	30.43926	-89.41456	18403 Joe Moran Rd, Kiln, MS
5:31:52 PM	On		1 mph	0 mph	0 mph N	-	0.000 g	0.000 g	14.7 mi.	109,094.0	12.98v	48,951 min	30.43926	-89.41456	18403 Joe Moran Rd, Kiln, MS
5:33:52 PM	On		5 mph	0 mph	0 mph S	-	0.816 g	0.416 g	14.7 mi.	109,094.0	13.28v	48,953 min	30.43924	-89.41452	18403 Joe Moran Rd, Kiln, MS
5:35:52 PM	On		0 mph	0 mph	0 mph S	-	0.000 g	0.000 g	14.7 mi.	109,094.0	13.16v	48,955 min	30.43924	-89.41452	18403 Joe Moran Rd, Kiln, MS
5:37:13 PM		Idling - OBD	0 mph	0 mph	0 mph S	-	0.000 g	0.000 g	14.7 mi.	109,094.0	13.16v	48,955 min	30.43923	-89.41446	18403 Joe Moran Rd, Kiln, MS
5:37:52 PM	On		0 mph	0 mph	0 mph S	-	0.000 g	0.000 g	14.7 mi.	109,094.0	13.19v	48,957 min	30.43923	-89.41446	18403 Joe Moran Rd, Kiln, MS
5:39:52 PM	On		0 mph	0 mph	0 mph S	-	0.000 g	0.000 g	14.7 mi.	109,094.0	13.22v	48,959 min	30.43923	-89.41446	18403 Joe Moran Rd, Kiln, MS
5:41:52 PM	On		0 mph	0 mph	0 mph S	-	0.000 g	0.000 g	14.7 mi.	109,094.0	13.19v	48,961 min	30.43923	-89.41446	18403 Joe Moran Rd, Kiln, MS
5:42:13 PM		Idling - OBD	0 mph	0 mph	0 mph S	-	0.000 g	0.000 g	14.7 mi.	109,094.0	13.19v	48,961 min	30.43923	-89.41446	18403 Joe Moran Rd, Kiln, MS
5:43:52 PM	On		0 mph	0 mph	0 mph S	-	0.000 g	0.000 g	14.7 mi.	109,094.0	13.22v	48,963 min	30.43923	-89.41446	18403 Joe Moran Rd, Kiln, MS
5:45:52 PM	On		0 mph	0 mph	0 mph S	-	0.000 g	0.000 g	14.7 mi.	109,094.0	13.13v	48,965 min	30.43923	-89.41446	18403 Joe Moran Rd, Kiln, MS
5:47:13 PM		Idling - OBD	0 mph	0 mph	0 mph S	-	0.000 g	0.000 g	14.7 mi.	109,094.0	13.16v	48,965 min	30.43923	-89.41446	18403 Joe Moran Rd, Kiln, MS
5:												48,967			18403 Joe Moran Rd, Kiln,

PM	On		0 mph	0 mph	0 mph S	-	0.000 g	0.000 g	14.7 mi.	109,094.0	13.07v	min	30.43923	-89.41446	MS
5:49:52 PM	On		0 mph	0 mph	0 mph S	-	0.000 g	0.000 g	14.7 mi.	109,094.0	13.13v	48,969 min	30.43923	-89.41446	18403 Joe Moran Rd, Kiln, MS
5:51:52 PM	On		0 mph	0 mph	0 mph S	-	0.000 g	0.000 g	14.7 mi.	109,094.0	13.10v	48,971 min	30.43923	-89.41446	18403 Joe Moran Rd, Kiln, MS
5:52:13 PM		Idling - OBD	0 mph	0 mph	0 mph S	-	0.000 g	0.000 g	14.7 mi.	109,094.0	13.10v	48,971 min	30.43923	-89.41446	18403 Joe Moran Rd, Kiln, MS
5:53:52 PM	On		0 mph	0 mph	0 mph S	-	0.000 g	0.000 g	14.7 mi.	109,094.0	13.10v	48,973 min	30.43923	-89.41446	18403 Joe Moran Rd, Kiln, MS
5:55:52 PM	On		0 mph	0 mph	0 mph S	-	0.000 g	0.000 g	14.7 mi.	109,094.0	13.07v	48,975 min	30.43923	-89.41446	18403 Joe Moran Rd, Kiln, MS
5:57:13 PM		Idling - OBD	0 mph	0 mph	0 mph S	-	0.000 g	0.000 g	14.7 mi.	109,094.0	13.10v	48,975 min	30.43923	-89.41446	18403 Joe Moran Rd, Kiln, MS
5:57:52 PM	On		0 mph	0 mph	0 mph S	-	0.000 g	0.000 g	14.7 mi.	109,094.0	13.07v	48,977 min	30.43923	-89.41446	18403 Joe Moran Rd, Kiln, MS
5:59:52 PM	On		0 mph	0 mph	0 mph S	-	0.000 g	0.000 g	14.7 mi.	109,094.0	13.56v	48,979 min	30.43923	-89.41446	18403 Joe Moran Rd, Kiln, MS
6:01:52 PM	On		0 mph	0 mph	0 mph S	-	0.000 g	0.000 g	14.7 mi.	109,094.0	13.59v	48,981 min	30.43923	-89.41446	18403 Joe Moran Rd, Kiln, MS
6:03:52 PM	On		0 mph	0 mph	0 mph S	-	0.000 g	0.000 g	14.7 mi.	109,094.0	12.04v	48,983 min	30.43923	-89.41446	18403 Joe Moran Rd, Kiln, MS
6:04:03 PM	Off		0 mph	0 mph	0 mph S	-	0.000 g	0.000 g	14.7 mi.	109,094.0	12.37v	48,983 min	30.43923	-89.41446	18403 Joe Moran Rd, Kiln, MS
6:04:44 PM	On		0 mph	0 mph	0 mph S	-	0.000 g	0.000 g	14.7 mi.	109,094.0	14.11v	48,983 min	30.43923	-89.41446	18403 Joe Moran Rd, Kiln, MS
6:06:43 PM	On		54 mph	31 mph	45 mph SW	-	1.053 g	0.261 g	15.7 mi.	109,095.0	13.86v	48,985 min	30.42506	-89.42037	Joe Moran Rd, Kiln, MS
6:08:43 PM	On		48 mph	41 mph	35 mph S	-	0.204 g	0.306 g	17.1 mi.	109,096.4	13.47v	48,987 min	30.40844	-89.42731	16063 Old Joe Moran St, Kiln, MS
6:10:43 PM	On		50 mph	18 mph	4 mph N	35 mph	0.722 g	0.429 g	17.7 mi.	109,097.0	13.44v	48,989 min	30.40918	-89.43470	6502 Kiln-Delisle Rd, Kiln, MS
6:12:43 PM	On		4 mph	0 mph	0 mph N	35 mph	0.000 g	0.453 g	17.7 mi.	109,097.0	13.41v	48,991 min	30.40919	-89.43469	6502 Kiln-Delisle Rd, Kiln, MS
6:14:43 PM	On		4 mph	0 mph	0 mph W	35 mph	0.804 g	0.306 g	17.7 mi.	109,097.0	13.44v	48,993 min	30.40930	-89.43479	6536 Kiln-Delisle Rd, Kiln, MS
6:16:43 PM	On		0 mph	0 mph	0 mph W	35 mph	0.000 g	0.000 g	17.7 mi.	109,097.0	13.44v	48,995 min	30.40930	-89.43479	6536 Kiln-Delisle Rd, Kiln, MS
6:18:43 PM	On		0 mph	0 mph	0 mph W	35 mph	0.000 g	0.000 g	17.7 mi.	109,097.0	13.41v	48,997 min	30.40927	-89.43475	6524 Kiln-Delisle Rd, Kiln, MS
6:19:53 PM		Idling - OBD	0 mph	0 mph	0 mph W	35 mph	0.000 g	0.000 g	17.7 mi.	109,097.0	13.38v	48,997 min	30.40927	-89.43475	6524 Kiln-Delisle Rd, Kiln, MS
6:20:43 PM	On		0 mph	0 mph	0 mph W	35 mph	0.000 g	0.000 g	17.7 mi.	109,097.0	13.38v	48,999 min	30.40927	-89.43475	6524 Kiln-Delisle Rd, Kiln, MS
6:22:43	On		0 mph	0 mph	0 mph W	35 mph	0.000 g	0.000 g	17.7 mi.	109,097.0	13.41v	49,001 min	30.40927	-89.43475	6524 Kiln-Delisle Rd, Kiln, MS

6:24:43 PM	On		0 mph	0 mph	0 mph W	35 mph	0.000 g	0.000 g	17.7 mi.	109,097.0	13.47v	49,003 min	30.40927	-89.43475	6524 Kiln-Delisle Rd, Kiln, MS
6:24:53 PM		Idling - OBD	0 mph	0 mph	0 mph W	35 mph	0.000 g	0.000 g	17.7 mi.	109,097.0	13.47v	49,003 min	30.40927	-89.43475	6524 Kiln-Delisle Rd, Kiln, MS
6:26:43 PM	On		4 mph	0 mph	0 mph N	35 mph	0.747 g	0.486 g	17.7 mi.	109,097.0	13.62v	49,005 min	30.40943	-89.43483	6558 Kiln-Delisle Rd, Kiln, MS
6:28:43 PM	On		0 mph	0 mph	0 mph N	35 mph	0.000 g	0.000 g	17.7 mi.	109,097.0	13.50v	49,007 min	30.40943	-89.43483	6558 Kiln-Delisle Rd, Kiln, MS
6:30:43 PM	On		0 mph	0 mph	0 mph N	35 mph	0.000 g	0.000 g	17.7 mi.	109,097.0	13.56v	49,009 min	30.40943	-89.43483	6558 Kiln-Delisle Rd, Kiln, MS
6:31:36 PM		Idling - OBD	0 mph	0 mph	0 mph N	35 mph	0.000 g	0.000 g	17.7 mi.	109,097.0	13.56v	49,009 min	30.40943	-89.43483	6558 Kiln-Delisle Rd, Kiln, MS
6:32:43 PM	On		0 mph	0 mph	0 mph N	35 mph	0.000 g	0.000 g	17.7 mi.	109,097.0	13.53v	49,011 min	30.40943	-89.43483	6558 Kiln-Delisle Rd, Kiln, MS
6:34:43 PM	On		0 mph	0 mph	0 mph N	35 mph	0.000 g	0.000 g	17.7 mi.	109,097.0	13.59v	49,013 min	30.40943	-89.43483	6558 Kiln-Delisle Rd, Kiln, MS
6:36:43 PM	On		56 mph	11 mph	56 mph N	45 mph	1.131 g	0.306 g	18.1 mi.	109,097.4	13.56v	49,015 min	30.41471	-89.43362	MS-43, Kiln, MS
6:38:43 PM	On		58 mph	50 mph	55 mph N	55 mph	0.155 g	0.249 g	19.7 mi.	109,099.0	13.56v	49,017 min	30.43824	-89.43159	MS-603, Kiln, MS
6:40:43 PM	On		60 mph	52 mph	57 mph N	55 mph	0.237 g	0.624 g	21.5 mi.	109,100.8	13.50v	49,019 min	30.46272	-89.43642	MS-603, Kiln, MS
6:42:43 PM	On		62 mph	50 mph	49 mph NE	-	0.204 g	0.331 g	23.1 mi.	109,102.4	13.56v	49,021 min	30.48055	-89.42154	Rocky Hill Dedeaux Rd, Kiln, MS
6:44:43 PM	On		51 mph	28 mph	4 mph W	-	0.249 g	0.273 g	24.1 mi.	109,103.4	13.38v	49,023 min	30.48475	-89.41321	Lawrence Ladner Rd, Kiln, MS
6:46:43 PM	On		4 mph	0 mph	0 mph SW	-	0.000 g	0.327 g	24.1 mi.	109,103.4	13.56v	49,025 min	30.48474	-89.41324	21095 Lawrence Ladner Rd, Kiln, MS
6:48:43 PM	On		0 mph	0 mph	0 mph SW	-	0.000 g	0.000 g	24.1 mi.	109,103.4	13.56v	49,027 min	30.48474	-89.41324	21095 Lawrence Ladner Rd, Kiln, MS
6:50:22 PM		Idling - OBD	0 mph	0 mph	0 mph SW	-	0.000 g	0.000 g	24.1 mi.	109,103.4	13.56v	49,027 min	30.48474	-89.41324	21095 Lawrence Ladner Rd, Kiln, MS
6:50:43 PM	On		0 mph	0 mph	0 mph SW	-	0.000 g	0.000 g	24.1 mi.	109,103.4	13.56v	49,029 min	30.48474	-89.41324	21095 Lawrence Ladner Rd, Kiln, MS
6:52:43 PM	On		0 mph	0 mph	0 mph SW	-	0.000 g	0.000 g	24.1 mi.	109,103.4	13.53v	49,031 min	30.48474	-89.41324	21095 Lawrence Ladner Rd, Kiln, MS
6:54:43 PM	On		0 mph	0 mph	0 mph SW	-	0.000 g	0.000 g	24.1 mi.	109,103.4	13.50v	49,033 min	30.48474	-89.41324	21095 Lawrence Ladner Rd, Kiln, MS
6:55:22 PM		Idling - OBD	0 mph	0 mph	0 mph SW	-	0.000 g	0.000 g	24.1 mi.	109,103.4	13.59v	49,033 min	30.48474	-89.41324	21095 Lawrence Ladner Rd, Kiln, MS
6:56:43 PM	On		0 mph	0 mph	0 mph SW	-	0.000 g	0.000 g	24.1 mi.	109,103.4	13.59v	49,035 min	30.48474	-89.41324	21095 Lawrence Ladner Rd, Kiln, MS
6:58:43 PM	On		0 mph	0 mph	0 mph SW	-	0.000 g	0.000 g	24.1 mi.	109,103.4	13.62v	49,037 min	30.48474	-89.41324	21095 Lawrence Ladner Rd, Kiln, MS

PM	On	0 mph	0 mph	SW	-	0.000 g	0.000 g	24.1 mi.	109,103.4	13.53v	min	30.48474	-89.41324	Kiln, MS
7:02:43 PM	On	16 mph	7 mph	3 mph N	-	0.780 g	0.461 g	24.4 mi.	109,103.7	13.59v	49,041 min	30.48736	-89.41332	Lawrence Ladner Rd, Kiln, MS
7:04:43 PM	On	52 mph	37 mph	16 mph S	55 mph	1.098 g	0.441 g	25.6 mi.	109,104.9	13.50v	49,043 min	30.47724	-89.42913	MS-603, Kiln, MS
7:06:43 PM	On	61 mph	52 mph	48 mph S	55 mph	0.237 g	0.159 g	27.3 mi.	109,106.6	13.53v	49,045 min	30.45410	-89.43470	MS-603, Kiln, MS
7:08:43 PM	On	59 mph	54 mph	50 mph S	55 mph	0.237 g	0.192 g	29.1 mi.	109,108.4	13.56v	49,047 min	30.42859	-89.43402	17567 MS-43, Kiln, MS
7:10:43 PM	On	51 mph	41 mph	7 mph S	45 mph	1.008 g	0.306 g	30.5 mi.	109,109.8	13.44v	49,049 min	30.40916	-89.43526	16599 MS-43, Kiln, MS
7:12:43 PM	On	44 mph	27 mph	19 mph NE	-	0.261 g	0.445 g	31.4 mi.	109,110.7	13.62v	49,051 min	30.41079	-89.42483	Old Joe Moran St, Kiln, MS
7:14:43 PM	On	20 mph	17 mph	19 mph NE	-	0.127 g	0.135 g	32.0 mi.	109,111.3	13.56v	49,053 min	30.41822	-89.42184	Old Joe Moran St, Kiln, MS
7:16:43 PM	On	19 mph	14 mph	14 mph NE	-	0.282 g	0.327 g	32.5 mi.	109,111.8	13.47v	49,055 min	30.42475	-89.42066	17376 Joe Moran Rd, Kiln, MS
7:18:43 PM	On	18 mph	15 mph	14 mph N	-	0.600 g	0.376 g	33.0 mi.	109,112.3	13.53v	49,057 min	30.43163	-89.41709	Joe Moran Rd, Kiln, MS
7:20:43 PM	On	18 mph	15 mph	12 mph E	-	0.135 g	0.090 g	33.5 mi.	109,112.8	13.47v	49,059 min	30.43805	-89.41526	Joe Moran Rd, Kiln, MS
7:22:43 PM	On	22 mph	17 mph	20 mph NE	-	0.657 g	0.441 g	34.1 mi.	109,113.4	13.50v	49,061 min	30.44193	-89.40877	Joe Moran Rd, Kiln, MS
7:24:43 PM	On	23 mph	16 mph	12 mph NE	-	0.780 g	0.473 g	34.7 mi.	109,114.0	13.47v	49,063 min	30.44727	-89.40411	Clearwater Dr, Kiln, MS
7:26:43 PM	On	23 mph	14 mph	14 mph N	-	1.380 g	0.359 g	35.2 mi.	109,114.5	13.56v	49,065 min	30.45260	-89.40109	19450 Laterre Dr, Kiln, MS
7:28:43 PM	On	18 mph	12 mph	10 mph S	-	0.237 g	0.204 g	35.6 mi.	109,114.9	13.53v	49,067 min	30.45730	-89.40080	Laterre Dr, Kiln, MS
7:30:43 PM	On	36 mph	18 mph	10 mph S	-	1.065 g	0.351 g	36.2 mi.	109,115.5	13.56v	49,069 min	30.44862	-89.40099	Laterre Dr, Kiln, MS
7:32:43 PM	On	20 mph	13 mph	12 mph E	-	0.971 g	0.294 g	36.7 mi.	109,116.0	13.56v	49,071 min	30.44725	-89.39744	Firetower Rd, Kiln, MS
7:34:43 PM	On	20 mph	15 mph	20 mph NE	-	0.114 g	0.082 g	37.2 mi.	109,116.5	13.50v	49,073 min	30.44991	-89.38938	Firetower Rd, Kiln, MS
7:36:43 PM	On	22 mph	16 mph	22 mph NE	-	0.147 g	0.204 g	37.7 mi.	109,117.0	13.59v	49,075 min	30.45408	-89.38197	Firetower Rd, Kiln, MS
7:38:43 PM	On	24 mph	20 mph	17 mph NE	-	0.069 g	0.192 g	38.4 mi.	109,117.7	13.53v	49,077 min	30.46270	-89.37700	3065 Firetower Rd, Kiln, MS
7:40:43 PM	On	20 mph	13 mph	15 mph N	-	0.918 g	0.498 g	38.9 mi.	109,118.2	13.38v	49,079 min	30.46843	-89.37540	20392 Fenton Dedeaux Rd, Kiln, MS
7:42:43 PM	On	16 mph	11 mph	16 mph NE	-	0.135 g	0.159 g	39.2 mi.	109,118.5	13.56v	49,081 min	30.47214	-89.37108	Road 534, Kiln, MS
7:44:43				10 mph		0.600 g	0.318 g	39.6 mi.	109,118.9	13.56v	49,083	30.47156	-89.36858	Road 534, Kiln, MS

7:46:43 PM	On	24 mph	15 mph	7 mph S	-	0.261 g	0.371 g	40.1 mi.	109,119.4	13.50v	49,085 min	30.46856	-89.37533	Fenton Dedeaux Rd, Kiln, MS
7:48:43 PM	On	19 mph	12 mph	19 mph N	-	0.824 g	0.441 g	40.5 mi.	109,119.8	13.47v	49,087 min	30.47117	-89.37610	20513 Fenton Dedeaux Rd, Kiln, MS
7:50:43 PM	On	24 mph	14 mph	2 mph NE	-	0.869 g	0.510 g	41.0 mi.	109,120.3	13.47v	49,089 min	30.47690	-89.37293	Fenton Dedeaux Rd, Kiln, MS
7:52:43 PM	On	17 mph	11 mph	16 mph NE	-	2.527 g	0.518 g	41.4 mi.	109,120.7	13.53v	49,091 min	30.48035	-89.36843	Fenton Dedeaux Rd, Kiln, MS
7:54:43 PM	On	18 mph	12 mph	3 mph SE	-	0.804 g	0.453 g	41.8 mi.	109,121.1	13.41v	49,093 min	30.48271	-89.36262	Raygan Ln, Kiln, MS
7:56:43 PM	On	20 mph	12 mph	17 mph NE	-	0.702 g	0.229 g	42.2 mi.	109,121.5	13.44v	49,095 min	30.48714	-89.36007	Fenton Dedeaux Rd, Kiln, MS
7:58:43 PM	On	17 mph	12 mph	14 mph W	-	0.273 g	0.229 g	42.6 mi.	109,121.9	13.41v	49,097 min	30.49075	-89.35952	2078 Christine Ladner Rd, Kiln, MS
8:00:43 PM	On	16 mph	9 mph	10 mph E	-	0.282 g	0.192 g	42.9 mi.	109,122.2	13.56v	49,099 min	30.49080	-89.36116	Christine Ladner Rd, Kiln, MS
8:02:43 PM	On	18 mph	10 mph	18 mph NE	-	0.171 g	0.261 g	43.3 mi.	109,122.6	13.56v	49,101 min	30.48972	-89.35678	22138 Fenton Dedeaux Rd, Kiln, MS
8:04:43 PM	On	19 mph	15 mph	12 mph SE	-	0.465 g	0.204 g	43.8 mi.	109,123.1	13.53v	49,103 min	30.48529	-89.35505	Deerwood Rd, Kiln, MS
8:06:43 PM	On	20 mph	13 mph	17 mph S	-	0.122 g	0.147 g	44.2 mi.	109,123.5	13.53v	49,105 min	30.47952	-89.35268	Deerwood Rd, Kiln, MS
8:08:43 PM	On	21 mph	18 mph	21 mph S	-	0.249 g	0.114 g	44.8 mi.	109,124.1	13.56v	49,107 min	30.47122	-89.35450	Deerwood Rd, Kiln, MS
8:10:43 PM	On	22 mph	13 mph	19 mph SE	-	1.404 g	0.294 g	45.3 mi.	109,124.6	13.53v	49,109 min	30.46715	-89.35193	1501 Firetower Rd, Kiln, MS
8:12:43 PM	On	24 mph	19 mph	12 mph W	-	0.253 g	0.286 g	45.9 mi.	109,125.2	13.53v	49,111 min	30.46031	-89.34812	19463 Sues Rd, Kiln, MS
8:14:43 PM	On	13 mph	10 mph	0 mph SW	-	0.159 g	0.359 g	46.3 mi.	109,125.6	13.59v	49,113 min	30.45887	-89.35203	19269 Sues Rd, Kiln, MS
8:16:43 PM	On	17 mph	9 mph	16 mph E	-	0.882 g	0.486 g	46.6 mi.	109,125.9	13.53v	49,115 min	30.46030	-89.34828	Sues Rd, Kiln, MS
8:18:43 PM	On	26 mph	18 mph	7 mph W	-	0.184 g	0.241 g	47.2 mi.	109,126.5	13.56v	49,117 min	30.45526	-89.34169	19000 Road 388, Pass Christian, MS
8:20:43 PM	On	23 mph	17 mph	15 mph S	-	0.331 g	0.192 g	47.7 mi.	109,127.0	13.59v	49,119 min	30.44805	-89.34553	19159 Road 388, Pass Christian, MS
8:22:43 PM	On	20 mph	11 mph	10 mph N	-	0.939 g	0.453 g	48.1 mi.	109,127.4	13.53v	49,121 min	30.44780	-89.34552	Road 388, Pass Christian, MS
8:24:43 PM	On	18 mph	11 mph	11 mph NE	-	0.204 g	0.159 g	48.5 mi.	109,127.8	13.53v	49,123 min	30.45292	-89.34356	Road 388, Pass Christian, MS
8:26:43 PM	On	31 mph	15 mph	27 mph S	-	1.020 g	0.269 g	49.0 mi.	109,128.3	13.53v	49,125 min	30.45076	-89.34076	Edwin Ladner Rd, Pass Christian, MS
8:28:43 PM	On	27 mph	19 mph	13 mph S	-	0.078 g	0.082 g	49.6 mi.	109,128.9	13.53v	49,127 min	30.44347	-89.33519	Edwin Ladner Rd, Pass Christian, MS

8:30:43 PM	On	19 mph	14 mph	16 mph S	-	0.882 g	0.416 g	50.1 mi.	109,129.4	13.59v	49,129 min	30.43695	-89.33325	Edwin Ladner Rd, Pass Christian, MS
8:32:43 PM	On	32 mph	19 mph	32 mph SW	-	0.939 g	0.498 g	50.7 mi.	109,130.0	13.65v	49,131 min	30.42830	-89.33459	Edwin Ladner Rd, Pass Christian, MS
8:34:43 PM	On	35 mph	23 mph	14 mph W	35 mph	0.180 g	0.147 g	51.5 mi.	109,130.8	13.59v	49,133 min	30.41865	-89.34031	9226 Kiln Delisle Rd, Pass Christian, MS
8:36:43 PM	On	68 mph	52 mph	14 mph W	45 mph	0.269 g	0.429 g	53.2 mi.	109,132.5	13.44v	49,135 min	30.42334	-89.36716	2280 Kiln-Delisle Rd, Kiln, MS
8:38:43 PM	On	24 mph	17 mph	9 mph N	-	0.180 g	0.224 g	53.8 mi.	109,133.1	13.41v	49,137 min	30.43129	-89.36922	Fenton Dedeaux Rd, Kiln, MS
8:40:43 PM	On	27 mph	18 mph	17 mph N	-	1.008 g	0.441 g	54.4 mi.	109,133.7	13.50v	49,139 min	30.43966	-89.37103	18400 Fenton Dedeaux Rd, Kiln, MS
8:42:43 PM	On	20 mph	15 mph	14 mph N	-	0.792 g	0.359 g	54.9 mi.	109,134.2	13.53v	49,141 min	30.44684	-89.37106	Fenton Dedeaux Rd, Kiln, MS
8:44:43 PM	On	25 mph	19 mph	17 mph N	-	0.229 g	0.090 g	55.5 mi.	109,134.8	13.56v	49,143 min	30.45617	-89.37266	Fenton Dedeaux Rd, Kiln, MS
8:46:43 PM	On	22 mph	18 mph	17 mph SW	-	0.714 g	0.510 g	56.1 mi.	109,135.4	13.59v	49,145 min	30.46338	-89.37600	3036 Firetower Rd, Kiln, MS
8:48:43 PM	On	28 mph	25 mph	24 mph SW	-	0.306 g	0.273 g	57.0 mi.	109,136.3	13.53v	49,147 min	30.45332	-89.38286	Firetower Rd, Kiln, MS
8:50:43 PM	On	26 mph	22 mph	26 mph W	-	0.339 g	0.102 g	57.7 mi.	109,137.0	13.59v	49,149 min	30.44832	-89.39350	Firetower Rd, Kiln, MS
8:52:43 PM	On	42 mph	23 mph	14 mph SW	-	0.343 g	0.171 g	58.5 mi.	109,137.8	13.31v	49,151 min	30.44711	-89.40595	Joe Moran Rd, Kiln, MS
8:54:43 PM	On	29 mph	17 mph	14 mph S	-	0.327 g	0.159 g	59.1 mi.	109,138.4	13.59v	49,153 min	30.44023	-89.40972	Joe Moran Rd, Kiln, MS
8:56:43 PM	On	19 mph	14 mph	10 mph N	-	0.102 g	0.135 g	59.5 mi.	109,138.8	13.35v	49,155 min	30.43913	-89.41455	Joe Moran Rd, Kiln, MS
8:58:43 PM	On	11 mph	3 mph	4 mph N	-	0.657 g	0.306 g	59.6 mi.	109,138.9	13.50v	49,157 min	30.43821	-89.41471	Joe Moran Rd, Kiln, MS
9:00:43 PM	On	19 mph	3 mph	5 mph E	-	1.008 g	0.531 g	59.8 mi.	109,139.1	13.68v	49,159 min	30.43907	-89.41449	Joe Moran Rd, Kiln, MS
9:02:43 PM	On	7 mph	0 mph	0 mph NE	-	0.510 g	0.282 g	59.9 mi.	109,139.2	12.31v	49,161 min	30.43912	-89.41441	18403 Joe Moran Rd, Kiln, MS
9:02:54 PM	Off	0 mph	0 mph	0 mph NE	-	0.000 g	0.000 g	59.9 mi.	109,139.2	12.31v	49,161 min	30.43912	-89.41441	18403 Joe Moran Rd, Kiln, MS

Copyright ©2021 WEX Telematics - gps.wextelematics.com. Generated in 0.5314 seconds.

Activity Detail Overview »

Location Records	342	**Sorted By**	Time
Total Distance Traveled	180.4 mi.	**Selected Vehicle**	12 (vin: 1GTH5AE9F1161333)
Average Speed	16 mph	**Report Time Period**	Oct 10 12:00 AM to Oct 12 11:59 PM (CDT)
Landmarked Stops	Show	**Report Created**	November 12, 2021 2:24:47 PM
Max Speed	93 mph		

** Distance is accumulated daily*
** Odometer values are on the spreadsheet export.*
** Only the closest landmark is shown.*
** Landmarks over 3.8 miles wide have been excluded.*
** Run Time is based on Total GPS Device Hours.*


wex TELEMATICS


Philips Pest Control LLC


Export Data | Email Report


Speed Graphs »

show/hide

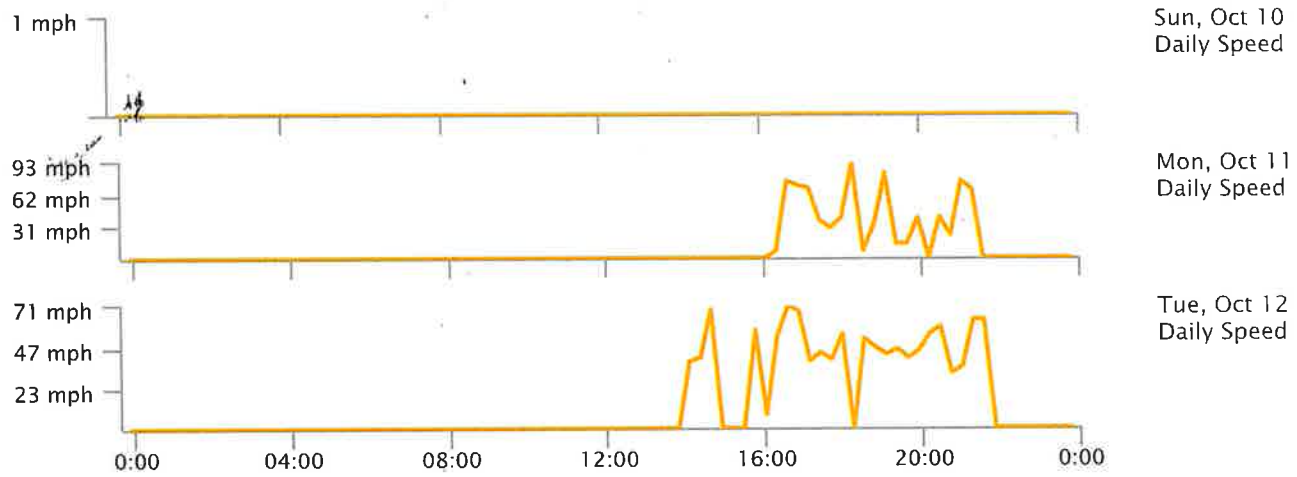

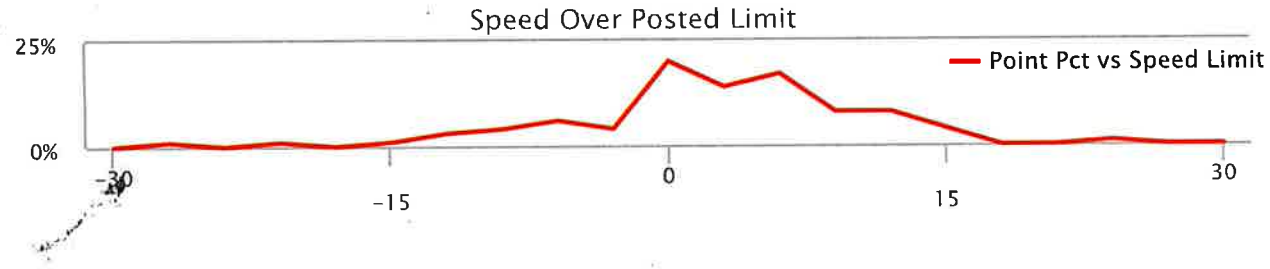

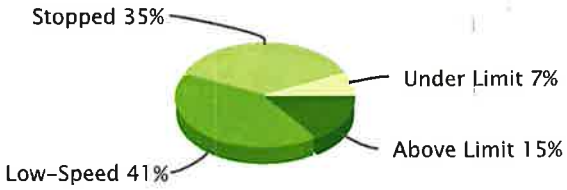

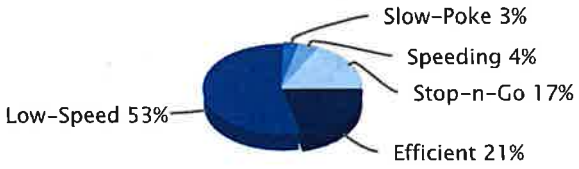

Low-Speed: inst-speed is under 15 mph | No Address: address or speed-limit unknown | Efficient: inst-speed within 10 mph of speed-limit | Stop-n-Go: zero inst-speed and nonzero max-speed | Speeding: inst-speed more than 10 mph over speed-limit | Slow-Poke: inst-speed between 15 mph and 10 mph under limit

Activity Detail Report »

Selected Vehicle: 12

Sun Oct 10, 2021

Time	Ignition	In-Cab Alert	Max Speed	Avg Speed	Inst Speed	Speed Limit	Max Accel	Max Decel	Distance	Odometer	Voltage	Run Time	Latitude	Longitude	Location
8:35:36 AM			0 mph	0 mph	0 mph E	-	0.000 g	0.000 g	0.0 mi.	86,161.4	12.52v	41,785 min	30.43904	-89.41448	18403 Joe Moran Rd, Kiln, MS
8:35:35 PM			0 mph	0 mph	0 mph E	-	0.000 g	0.000 g	0.0 mi.	86,161.4	12.49v	41,785 min	30.43904	-89.41448	18403 Joe Moran Rd, Kiln, MS

Mon Oct 11, 2021

Time	Ignition	In-Cab Alert	Max Speed	Avg Speed	Inst Speed	Speed Limit	Max Accel	Max Decel	Distance	Odometer	Voltage	Run Time	Latitude	Longitude	Location
8:35:34 AM			0 mph	0 mph	0 mph E	-	0.000 g	0.000 g	0.0 mi.	86,161.4	12.46v	41,785 min	30.43904	-89.41448	18403 Joe Moran Rd, Kiln, MS
4:21:27 PM	On		0 mph	0 mph	0 mph E	-	0.000 g	0.000 g	0.0 mi.	86,161.4	14.62v	41,785 min	30.43904	-89.41448	18403 Joe Moran Rd, Kiln, MS
4:23:26 PM	On		7 mph	0 mph	0 mph E	-	0.000 g	0.000 g	0.0 mi.	86,161.4	14.07v	41,787 min	30.43904	-89.41448	18403 Joe Moran Rd, Kiln, MS
4:25:26 PM	On		0 mph	0 mph	0 mph E	-	0.000 g	0.000 g	0.0 mi.	86,161.4	14.14v	41,789 min	30.43904	-89.41448	18403 Joe Moran Rd, Kiln, MS
4:27:26 PM	On		2 mph	0 mph	0 mph E	-	0.000 g	0.000 g	0.0 mi.	86,161.4	14.14v	41,791 min	30.43904	-89.41448	18403 Joe Moran Rd, Kiln, MS
4:29:26 PM	On		4 mph	0 mph	0 mph S	-	0.702 g	0.339 g	0.1 mi.	86,161.5	14.01v	41,793 min	30.43912	-89.41440	18403 Joe Moran Rd, Kiln, MS
4:31:26 PM	On		2 mph	0 mph	0 mph S	-	0.612 g	0.416 g	0.1 mi.	86,161.5	14.23v	41,795 min	30.43911	-89.41456	18403 Joe Moran Rd, Kiln, MS
4:															

PM	On	23 mph	3 mph	W	-	0.837 g	0.408 g	0.1 mi.	86,161.5	14.20v	min	30.43804	-89.41516	Joe Moran Rd, Kiln, MS
4:35:26 PM	On	46 mph	39 mph	39 mph S	-	0.873 g	0.759 g	1.4 mi.	86,162.8	14.23v	41,799 min	30.42093	-89.42118	Old Joe Moran St, Kiln, MS
4:37:26 PM	On	47 mph	36 mph	24 mph W	35 mph	0.559 g	0.931 g	2.6 mi.	86,164.0	14.20v	41,801 min	30.40683	-89.42786	Kiln-Delisle Rd, Kiln, MS
4:39:26 PM	On	55 mph	27 mph	53 mph W	45 mph	0.633 g	0.384 g	3.5 mi.	86,164.9	14.11v	41,803 min	30.40651	-89.44122	16387 MS-43, Kiln, MS
4:41:26 PM	On	59 mph	50 mph	48 mph SE	55 mph	0.212 g	0.384 g	5.2 mi.	86,166.6	14.17v	41,805 min	30.38674	-89.44114	14913 MS-43, Kiln, MS
4:43:26 PM	On	75 mph	58 mph	56 mph S	55 mph	0.147 g	0.192 g	7.1 mi.	86,168.5	14.26v	41,807 min	30.36276	-89.42520	13241 MS-43, Kiln, MS
4:45:26 PM	On	65 mph	37 mph	65 mph SW	55 mph	0.824 g	0.441 g	8.3 mi.	86,169.7	14.14v	41,809 min	30.34557	-89.42583	MS-43, Bay St Louis, MS
4:47:26 PM	On	65 mph	61 mph	55 mph SE	55 mph	0.114 g	0.135 g	10.4 mi.	86,171.8	14.07v	41,811 min	30.32108	-89.41423	10813 MS-43, Bay St Louis, MS
4:49:26 PM	On	50 mph	9 mph	0 mph W	-	0.339 g	0.408 g	10.7 mi.	86,172.1	14.29v	41,813 min	30.31777	-89.41418	5022 Red St, Bay St Louis, MS
4:51:26 PM	On	39 mph	21 mph	14 mph E	-	1.473 g	0.453 g	11.4 mi.	86,172.8	14.17v	41,815 min	30.31575	-89.40737	Tombigbee St, Bay St Louis, MS
4:53:26 PM	On	65 mph	26 mph	64 mph NW	55 mph	0.906 g	0.461 g	12.2 mi.	86,173.6	14.26v	41,817 min	30.32336	-89.41762	10926 MS-43, Bay St Louis, MS
4:55:26 PM	On	71 mph	60 mph	68 mph NE	55 mph	0.110 g	0.147 g	14.2 mi.	86,175.6	14.38v	41,819 min	30.34860	-89.42419	12192 MS-43, Bay St Louis, MS
4:57:26 PM	On	68 mph	56 mph	59 mph NW	55 mph	0.216 g	0.306 g	16.1 mi.	86,177.5	14.11v	41,821 min	30.37296	-89.43198	MS-43, Kiln, MS
4:59:26 PM	On	60 mph	48 mph	58 mph NW	55 mph	0.171 g	0.216 g	17.7 mi.	86,179.1	14.14v	41,823 min	30.39298	-89.44492	MS-43, Kiln, MS
5:01:26 PM	On	58 mph	15 mph	0 mph E	-	0.314 g	0.371 g	18.2 mi.	86,179.6	14.29v	41,825 min	30.39632	-89.43970	6171 Comanche St, Kiln, MS
5:03:26 PM	On	24 mph	9 mph	19 mph NW	-	0.984 g	0.249 g	18.5 mi.	86,179.9	14.29v	41,827 min	30.39881	-89.43589	15195 Ponotoc Dr, Kiln, MS
5:05:26 PM	On	37 mph	22 mph	29 mph W	-	0.971 g	0.388 g	19.3 mi.	86,180.7	14.20v	41,829 min	30.39553	-89.44525	7108 Comanche St, Kiln, MS
5:07:26 PM	On	61 mph	26 mph	50 mph NE	45 mph	1.233 g	0.429 g	20.1 mi.	86,181.5	14.26v	41,831 min	30.40564	-89.44425	16256 MS-43, Kiln, MS
5:09:26 PM	On	52 mph	18 mph	15 mph NE	45 mph	1.008 g	0.473 g	20.8 mi.	86,182.2	14.29v	41,833 min	30.40899	-89.43532	16598 MS-43, Kiln, MS
5:11:26 PM	On	60 mph	47 mph	52 mph E	35 mph	0.249 g	0.351 g	22.3 mi.	86,183.7	14.29v	41,835 min	30.40504	-89.40986	Kiln-Delisle Rd, Kiln, MS
5:13:26 PM	On	60 mph	58 mph	57 mph NE	45 mph	0.114 g	0.147 g	24.3 mi.	86,185.7	14.23v	41,837 min	30.41575	-89.38022	3203 Kiln-Delisle Rd, Kiln, MS
5:15:26 PM	On	68 mph	59 mph	65 mph SE	65 mph	0.212 g	0.273 g	26.2 mi.	86,187.6	14.32v	41,839 min	30.42216	-89.35145	1123 Kiln-Delisle Rd, Kiln, MS
5:17:26	On	64 mph	36 mph	28 mph S	30 mph	0.363 g	0.294 g	27.4 mi.	86,188.8	14.29v	41,841	30.41074	-89.34403	16770 Kapalama Dr, Pass

5:19:26 PM	On		39 mph	30 mph	35 mph W	-	0.882 g	0.518 g	28.4 mi.	86,189.8	14.04v	41,843 min	30.40191	-89.35640	Kapalama Dr, Diamondhead, MS
5:21:26 PM	On		35 mph	20 mph	11 mph SE	-	0.837 g	0.461 g	29.1 mi.	86,190.5	14.29v	41,845 min	30.40501	-89.36606	Kapalama Dr, Diamondhead, MS
5:23:26 PM	On		21 mph	2 mph	0 mph E	-	0.127 g	0.396 g	29.2 mi.	86,190.6	13.47v	41,847 min	30.40463	-89.36514	Kapalama Dr, Diamondhead, MS
5:25:26 PM	On		32 mph	7 mph	0 mph W	-	0.894 g	0.486 g	29.4 mi.	86,190.8	13.56v	41,849 min	30.40592	-89.36892	Kapalama Dr, Diamondhead, MS
5:27:26 PM	On		0 mph	0 mph	0 mph W	-	0.000 g	0.000 g	29.4 mi.	86,190.8	13.56v	41,851 min	30.40592	-89.36892	Kapalama Dr, Diamondhead, MS
5:29:26 PM	On		0 mph	0 mph	0 mph W	-	0.000 g	0.000 g	29.4 mi.	86,190.8	13.59v	41,853 min	30.40592	-89.36892	Kapalama Dr, Diamondhead, MS
5:30:07 PM		Idling - OBD	0 mph	0 mph	0 mph W	-	0.000 g	0.000 g	29.4 mi.	86,190.8	13.56v	41,853 min	30.40592	-89.36892	Kapalama Dr, Diamondhead, MS
5:31:26 PM	On		0 mph	0 mph	0 mph W	-	0.000 g	0.000 g	29.4 mi.	86,190.8	13.38v	41,855 min	30.40592	-89.36892	Kapalama Dr, Diamondhead, MS
5:33:26 PM	On		14 mph	5 mph	14 mph E	-	1.233 g	0.216 g	29.6 mi.	86,191.0	13.53v	41,857 min	30.40514	-89.36645	Kapalama Dr, Diamondhead, MS
5:35:26 PM	On		21 mph	17 mph	14 mph W	30 mph	0.306 g	0.282 g	30.1 mi.	86,191.5	13.59v	41,859 min	30.40072	-89.36183	96468 Diamondhead Dr W, Diamondhead, MS
5:37:26 PM	On		37 mph	25 mph	11 mph N	-	1.131 g	0.327 g	31.0 mi.	86,192.4	13.35v	41,861 min	30.39480	-89.37282	84104 Bayou Dr, Diamondhead, MS
5:39:26 PM	On		30 mph	21 mph	26 mph NE	-	1.020 g	0.371 g	31.7 mi.	86,193.1	13.41v	41,863 min	30.40454	-89.37428	Bayou Dr, Diamondhead, MS
5:41:26 PM	On		29 mph	15 mph	4 mph NE	-	0.192 g	0.306 g	32.2 mi.	86,193.6	13.35v	41,865 min	30.41020	-89.37151	11520 Haleiwa Pl, Diamondhead, MS
5:43:26 PM	On		4 mph	0 mph	0 mph NW	-	0.033 g	0.441 g	32.2 mi.	86,193.6	12.89v	41,867 min	30.41029	-89.37139	11526 Haleiwa Pl, Diamondhead, MS
5:43:36 PM	Off		0 mph	0 mph	0 mph NW	-	0.000 g	0.000 g	32.2 mi.	86,193.6	12.83v	41,867 min	30.41029	-89.37139	11526 Haleiwa Pl, Diamondhead, MS
6:04:35 PM	On		1 mph	0 mph	1 mph S	-	0.000 g	0.000 g	32.2 mi.	86,193.6	14.29v	41,867 min	30.41023	-89.37131	11524 Haleiwa Pl, Diamondhead, MS
6:06:34 PM	On		36 mph	17 mph	32 mph S	-	0.804 g	0.408 g	32.8 mi.	86,194.2	13.83v	41,869 min	30.40320	-89.37490	94181 Bayou Dr, Diamondhead, MS
6:08:34 PM	On		35 mph	25 mph	30 mph SW	30 mph	1.269 g	0.359 g	33.6 mi.	86,195.0	14.11v	41,871 min	30.39328	-89.37570	84592 Diamondhead Dr W, Diamondhead, MS
6:10:34 PM	On		36 mph	22 mph	36 mph S	30 mph	1.008 g	0.486 g	34.3 mi.	86,195.7	14.01v	41,873 min	30.38486	-89.38109	63750 Diamondhead Dr N, Diamondhead, MS
6:12:34 PM	On		39 mph	25 mph	39 mph S	35 mph	1.041 g	0.384 g	35.2 mi.	86,196.6	13.83v	41,875 min	30.37355	-89.37740	Diamondhead Dr N, Diamondhead, MS
6:14:34 PM	On		42 mph	22 mph	4 mph SE	-	5.816 g	0.363 g	35.9 mi.	86,197.3	13.50v	41,877 min	30.36513	-89.37819	Akoko St, Diamondhead, MS
6:16:34 PM	On		25 mph	6 mph	12 mph NE	-	1.188 g	0.384 g	36.1 mi.	86,197.5	13.62v	41,879 min	30.36499	-89.37762	2429 Airport Dr, Diamondhead, MS

6:18:34 PM	On		56 mph	28 mph	56 mph SW	70 mph	0.261 g	0.147 g	37.0 mi.	86,198.4	13.56v	41,881 min	30.37214	-89.38003	I-10, Diamondhead, MS
6:18:57 PM		Speeding - OBD	84 mph	72 mph	84 mph W	70 mph	0.102 g	0.000 g	37.5 mi.	86,198.9	13.56v	41,881 min	30.36971	-89.38720	I-10, Diamondhead, MS
6:20:34 PM	On		93 mph	79 mph	53 mph W	70 mph	0.102 g	0.167 g	39.6 mi.	86,201.0	13.53v	41,883 min	30.35954	-89.42132	I-10, Bay St Louis, MS
6:22:34 PM	On		70 mph	40 mph	65 mph SW	55 mph	1.053 g	0.416 g	41.0 mi.	86,202.4	13.50v	41,885 min	30.34287	-89.42714	MS-43, Bay St Louis, MS
6:24:34 PM	On		66 mph	62 mph	63 mph SE	55 mph	0.069 g	0.082 g	43.0 mi.	86,204.4	13.56v	41,887 min	30.31921	-89.41108	MS-43, Bay St Louis, MS
6:26:34 PM	On		71 mph	60 mph	45 mph SE	45 mph	0.196 g	0.192 g	45.0 mi.	86,206.4	13.50v	41,889 min	30.30825	-89.38093	MS-43, Bay St Louis, MS
6:28:34 PM	On		41 mph	12 mph	6 mph NW	-	0.747 g	0.408 g	45.4 mi.	86,206.8	13.56v	41,891 min	30.30757	-89.37607	Waveland, MS
6:30:34 PM	On		6 mph	1 mph	1 mph SE	-	0.657 g	0.453 g	45.5 mi.	86,206.9	13.50v	41,893 min	30.30765	-89.37625	Waveland, MS
6:32:34 PM	On		7 mph	1 mph	4 mph N	-	0.927 g	0.114 g	45.5 mi.	86,206.9	13.56v	41,895 min	30.30735	-89.37633	Waveland, MS
6:34:34 PM	On		7 mph	0 mph	0 mph W	45 mph	0.102 g	0.473 g	45.5 mi.	86,206.9	12.77v	41,897 min	30.30738	-89.37648	302 US-90, Waveland, MS
6:34:44 PM	Off		0 mph	0 mph	0 mph W	45 mph	0.000 g	0.000 g	45.5 mi.	86,206.9	12.80v	41,897 min	30.30738	-89.37648	302 US-90, Waveland, MS
6:48:51 PM	On		0 mph	0 mph	0 mph W	45 mph	0.000 g	0.000 g	45.5 mi.	86,206.9	14.44v	41,897 min	30.30738	-89.37648	302 US-90, Waveland, MS
6:50:50 PM	On		33 mph	10 mph	16 mph SW	45 mph	0.804 g	0.273 g	45.9 mi.	86,207.3	13.68v	41,899 min	30.30529	-89.38073	US-90, Waveland, MS
6:52:50 PM	On		25 mph	5 mph	0 mph NW	45 mph	1.335 g	0.486 g	46.0 mi.	86,207.4	13.89v	41,901 min	30.30509	-89.37960	405 US-90, Waveland, MS
6:54:50 PM	On		1 mph	0 mph	0 mph NW	45 mph	0.000 g	0.000 g	46.0 mi.	86,207.4	13.56v	41,903 min	30.30509	-89.37960	405 US-90, Waveland, MS
6:56:50 PM	On		0 mph	0 mph	0 mph NW	45 mph	0.000 g	0.000 g	46.0 mi.	86,207.4	13.56v	41,905 min	30.30509	-89.37960	405 US-90, Waveland, MS
6:58:50 PM	On		1 mph	0 mph	0 mph NW	45 mph	0.000 g	0.000 g	46.0 mi.	86,207.4	13.59v	41,907 min	30.30509	-89.37960	405 US-90, Waveland, MS
7:00:50 PM	On		0 mph	0 mph	0 mph NW	45 mph	0.000 g	0.000 g	46.0 mi.	86,207.4	13.56v	41,909 min	30.30509	-89.37960	405 US-90, Waveland, MS
7:02:50 PM	On		0 mph	0 mph	0 mph NW	45 mph	0.000 g	0.000 g	46.0 mi.	86,207.4	13.53v	41,911 min	30.30509	-89.37960	405 US-90, Waveland, MS
7:04:00 PM		Idling - OBD	0 mph	0 mph	0 mph NW	45 mph	0.000 g	0.000 g	46.0 mi.	86,207.4	13.59v	41,911 min	30.30509	-89.37960	405 US-90, Waveland, MS
7:04:50 PM	On		1 mph	0 mph	0 mph NW	45 mph	0.000 g	0.000 g	46.0 mi.	86,207.4	13.59v	41,913 min	30.30509	-89.37960	405 US-90, Waveland, MS
7:06:50 PM	On		24 mph	3 mph	0 mph NE	45 mph	0.824 g	0.531 g	46.2 mi.	86,207.6	13.38v	41,915 min	30.30600	-89.37865	403 US-90, Waveland, MS
7:08:20		Speeding -	[illegible]	[illegible]	80 mph	[illegible]	1.200 g	0.033 g	47.3 mi.	86,208.7	13.56v	41,915	30.31352	-89.39606	10090 MS-603, Bay St Louis,

PM		OBD			W							min			MS
7:08:50 PM	On		83 mph	56 mph	68 mph NW	55 mph	1.290 g	0.216 g	48.0 mi.	86,209.4	13.53v	41,917 min	30.31638	-89.40618	10488 MS-603, Bay St Louis, MS
7:10:11 PM		Speeding - OBD	79 mph	66 mph	73 mph NW	65 mph	0.114 g	0.192 g	49.5 mi.	86,210.9	13.53v	41,917 min	30.33021	-89.42498	11272 MS-43, Bay St Louis, MS
7:10:50 PM	On		79 mph	68 mph	70 mph N	55 mph	0.114 g	0.192 g	50.2 mi.	86,211.6	13.59v	41,919 min	30.34095	-89.42775	MS-43, Bay St Louis, MS
7:12:50 PM	On		72 mph	50 mph	66 mph E	70 mph	0.216 g	0.229 g	51.9 mi.	86,213.3	13.62v	41,921 min	30.36056	-89.41564	I-10, Bay St Louis, MS
7:14:50 PM	On		73 mph	67 mph	48 mph E	70 mph	0.102 g	0.216 g	54.2 mi.	86,215.6	13.44v	41,923 min	30.37126	-89.38056	I-10, Diamondhead, MS
7:16:50 PM	On		48 mph	23 mph	0 mph SE	-	0.241 g	0.314 g	55.0 mi.	86,216.4	13.47v	41,925 min	30.36455	-89.37716	2412 Iki Pl, Diamondhead, MS
7:18:50 PM	On		13 mph	10 mph	12 mph NW	-	1.686 g	0.167 g	55.3 mi.	86,216.7	13.56v	41,927 min	30.36343	-89.37735	Hau St, Diamondhead, MS
7:20:50 PM	On		14 mph	11 mph	12 mph SE	-	0.135 g	0.184 g	55.6 mi.	86,217.0	13.56v	41,929 min	30.36235	-89.37874	Olu Dr, Diamondhead, MS
7:22:50 PM	On		12 mph	10 mph	11 mph S	-	0.159 g	0.216 g	56.0 mi.	86,217.4	13.59v	41,931 min	30.36068	-89.37820	2412 Kanoa Way, Diamondhead, MS
7:24:50 PM	On		12 mph	9 mph	11 mph NW	-	0.114 g	0.090 g	56.3 mi.	86,217.7	13.62v	41,933 min	30.36231	-89.37882	Olu Dr, Diamondhead, MS
7:26:50 PM	On		12 mph	10 mph	11 mph S	-	0.094 g	0.159 g	56.6 mi.	86,218.0	13.59v	41,935 min	30.35983	-89.38095	1302 Kaumakapili St, Diamondhead, MS
7:28:50 PM	On		12 mph	9 mph	8 mph SW	-	0.249 g	0.090 g	56.9 mi.	86,218.3	13.62v	41,937 min	30.35848	-89.37886	1446 Hanakeloha Pl, Diamondhead, MS
7:30:50 PM	On		11 mph	9 mph	9 mph NW	-	0.122 g	0.082 g	57.2 mi.	86,218.6	13.59v	41,939 min	30.35905	-89.38072	1143 Mapunapuna Dr, Diamondhead, MS
7:32:50 PM	On		12 mph	9 mph	9 mph SE	-	0.147 g	0.114 g	57.5 mi.	86,218.9	13.59v	41,941 min	30.35642	-89.38233	331 Kalaepohuku Dr, Diamondhead, MS
7:34:50 PM	On		10 mph	8 mph	7 mph SW	-	0.159 g	0.159 g	57.7 mi.	86,219.1	13.59v	41,943 min	30.35524	-89.38146	134 Poki Pl, Diamondhead, MS
7:36:50 PM	On		11 mph	8 mph	8 mph NW	-	0.102 g	0.135 g	58.0 mi.	86,219.4	13.53v	41,945 min	30.35699	-89.38302	358 Kalaepohuku Dr, Diamondhead, MS
7:38:50 PM	On		11 mph	9 mph	10 mph SE	-	0.306 g	0.229 g	58.3 mi.	86,219.7	13.59v	41,947 min	30.35458	-89.38448	1380 Kalaepohuku Dr, Diamondhead, MS
7:40:50 PM	On		10 mph	8 mph	7 mph NE	-	0.102 g	0.167 g	58.6 mi.	86,220.0	13.59v	41,949 min	30.35379	-89.38318	330 Puunani Pl, Diamondhead, MS
7:42:50 PM	On		14 mph	11 mph	12 mph NE	-	0.114 g	0.237 g	58.9 mi.	86,220.3	13.59v	41,951 min	30.35709	-89.38495	1321 Kalaepohuku Dr, Diamondhead, MS
7:44:50 PM	On		14 mph	11 mph	11 mph NW	-	0.167 g	0.180 g	59.3 mi.	86,220.7	13.62v	41,953 min	30.36024	-89.38121	187 Paani Ct, Diamondhead, MS
7:46:50 PM	On		13 mph	10 mph	11 mph NE	-	1.053 g	0.486 g	59.6 mi.	86,221.0	13.62v	41,955 min	30.36134	-89.38127	2355 Airport Dr, Diamondhead, MS
7:48:50 PM	On		13 mph	6 mph	4 mph SW	-	0.600 g	0.282 g	59.8 mi.	86,221.2	13.59v	41,957 min	30.36221	-89.38007	2346 Airport Dr, Diamondhead, MS

7:50:50 PM	On		11 mph	9 mph	9 mph NE	-	1.449 g	0.204 g	60.1 mi.	86,221.5	13.59v	41,959 min	30.36280	-89.37936	2341 Airport Dr, Diamondhead, MS
7:52:50 PM	On		11 mph	9 mph	10 mph SW	-	0.171 g	0.127 g	60.4 mi.	86,221.8	13.59v	41,961 min	30.36569	-89.37959	Coelho Way, Diamondhead, MS
7:54:50 PM	On		12 mph	10 mph	9 mph W	-	0.114 g	0.122 g	60.7 mi.	86,222.1	13.53v	41,963 min	30.36245	-89.38334	2390 Coelho Way, Diamondhead, MS
7:56:50 PM	On		9 mph	7 mph	8 mph NE	-	0.376 g	0.216 g	61.0 mi.	86,222.4	13.62v	41,965 min	30.36278	-89.38246	23101 Coelho Way, Diamondhead, MS
7:58:50 PM	On		9 mph	8 mph	6 mph NE	-	0.135 g	0.065 g	61.3 mi.	86,222.7	13.47v	41,967 min	30.36573	-89.37952	Coelho Way, Diamondhead, MS
8:00:50 PM	On		22 mph	13 mph	22 mph NW	-	0.882 g	0.408 g	61.7 mi.	86,223.1	13.59v	41,969 min	30.36797	-89.37503	492 Diamondhead Dr S, Diamondhead, MS
8:02:50 PM	On		39 mph	16 mph	0 mph N	35 mph	0.147 g	0.408 g	62.2 mi.	86,223.6	12.65v	41,971 min	30.37504	-89.37730	100 Diamondhead Dr N, Diamondhead, MS
8:03:00 PM	Off		0 mph	0 mph	0 mph N	35 mph	0.000 g	0.000 g	62.2 mi.	86,223.6	12.65v	41,971 min	30.37504	-89.37730	100 Diamondhead Dr N, Diamondhead, MS
8:21:48 PM	On		0 mph	0 mph	0 mph N	35 mph	0.000 g	0.000 g	62.2 mi.	86,223.6	14.38v	41,971 min	30.37507	-89.37732	100 Diamondhead Dr N, Diamondhead, MS
8:23:48 PM	On		0 mph	0 mph	0 mph N	35 mph	0.000 g	0.000 g	62.2 mi.	86,223.6	13.92v	41,973 min	30.37507	-89.37732	100 Diamondhead Dr N, Diamondhead, MS
8:25:48 PM	On		0 mph	0 mph	0 mph N	35 mph	0.000 g	0.000 g	62.2 mi.	86,223.6	13.56v	41,975 min	30.37507	-89.37732	100 Diamondhead Dr N, Diamondhead, MS
8:26:58 PM		Idling - OBD	0 mph	0 mph	0 mph N	35 mph	0.000 g	0.000 g	62.2 mi.	86,223.6	13.41v	41,975 min	30.37507	-89.37732	100 Diamondhead Dr N, Diamondhead, MS
8:27:48 PM	On		33 mph	7 mph	32 mph NE	25 mph	1.053 g	0.151 g	62.4 mi.	86,223.8	13.59v	41,977 min	30.37710	-89.37514	4440 Kalani Dr, Diamondhead, MS
8:29:48 PM	On		40 mph	30 mph	28 mph NE	-	0.318 g	0.306 g	63.4 mi.	86,224.8	13.56v	41,979 min	30.37975	-89.36066	56130 Diamondhead Dr E, Diamondhead, MS
8:31:48 PM	On		32 mph	19 mph	4 mph NE	-	0.147 g	0.192 g	64.1 mi.	86,225.5	13.65v	41,981 min	30.38476	-89.35311	6820 Hilo St, Diamondhead, MS
8:33:48 PM	On		16 mph	11 mph	11 mph E	-	0.894 g	0.371 g	64.5 mi.	86,225.9	13.62v	41,983 min	30.38828	-89.34873	784 Maui Cir, Diamondhead, MS
8:35:48 PM	On		13 mph	9 mph	11 mph E	-	0.869 g	0.396 g	64.8 mi.	86,226.2	13.56v	41,985 min	30.39041	-89.34688	7941 Hilo Way, Diamondhead, MS
8:37:48 PM	On		13 mph	12 mph	12 mph W	-	0.294 g	0.249 g	65.2 mi.	86,226.6	13.59v	41,987 min	30.38687	-89.34863	6811 Hilo Way, Diamondhead, MS
8:39:48 PM	On		13 mph	12 mph	11 mph NE	-	0.090 g	0.114 g	65.5 mi.	86,226.9	13.56v	41,989 min	30.39031	-89.35166	7881 Hilo Way, Diamondhead, MS
8:41:48 PM	On		13 mph	10 mph	13 mph E	-	1.008 g	0.371 g	65.9 mi.	86,227.3	13.59v	41,991 min	30.39460	-89.35109	88399 Diamondhead Dr E, Diamondhead, MS
8:43:48 PM	On		22 mph	7 mph	9 mph S	-	1.653 g	0.510 g	66.1 mi.	86,227.5	13.56v	41,993 min	30.39660	-89.35002	8816 Oio St, Diamondhead, MS
8:45:48 PM	On		12 mph	10 mph	9 mph E	-	0.171 g	0.159 g	66.4 mi.	86,227.8	13.59v	41,995 min	30.39758	-89.35164	8890 Kipapa Way, Diamondhead, MS
8:47:48												41,997			88126 Kipapa Way,

PM											min			Diamondhead, MS
8:49:48 PM	On	14 mph	11 mph	9 mph W	-	0.269 g	0.216 g	67.1 mi.	86,228.5	13.62v	41,999 min	30.39853	-89.34423	9937 Hamakua St, Diamondhead, MS
8:51:48 PM	On	11 mph	9 mph	10 mph E	-	1.110 g	0.441 g	67.4 mi.	86,228.8	13.41v	42,001 min	30.39953	-89.34771	9826 Ana Hulu St, Diamondhead, MS
8:53:48 PM	On	14 mph	10 mph	8 mph SE	-	0.159 g	0.192 g	67.7 mi.	86,229.1	13.62v	42,003 min	30.39902	-89.34282	99120 Koloa St, Diamondhead, MS
8:55:48 PM	On	14 mph	10 mph	11 mph W	-	0.147 g	0.171 g	68.1 mi.	86,229.5	13.56v	42,005 min	30.40243	-89.34375	9935 Kahana St, Diamondhead, MS
8:57:48 PM	On	14 mph	10 mph	11 mph N	-	0.147 g	0.139 g	68.4 mi.	86,229.8	13.47v	42,007 min	30.40403	-89.34757	9841 Koloa St, Diamondhead, MS
8:59:48 PM	On	16 mph	10 mph	11 mph W	-	0.882 g	0.453 g	68.7 mi.	86,230.1	13.59v	42,009 min	30.40592	-89.35180	108114 Koloa St, Diamondhead, MS
9:01:48 PM	On	28 mph	15 mph	22 mph W	-	0.600 g	0.453 g	69.2 mi.	86,230.6	13.59v	42,011 min	30.40190	-89.35660	Kapalama Dr, Diamondhead, MS
9:03:48 PM	On	22 mph	12 mph	12 mph E	-	0.171 g	0.216 g	69.6 mi.	86,231.0	13.59v	42,013 min	30.40368	-89.35572	9760 Limu Way, Diamondhead, MS
9:05:48 PM	On	14 mph	11 mph	9 mph W	-	0.184 g	0.159 g	70.0 mi.	86,231.4	13.56v	42,015 min	30.40518	-89.35774	10735 Lilinoe Way, Diamondhead, MS
9:07:48 PM	On	14 mph	11 mph	14 mph S	-	0.147 g	0.127 g	70.4 mi.	86,231.8	13.62v	42,017 min	30.40530	-89.36074	Lilinoe Pl, Diamondhead, MS
9:09:48 PM	On	25 mph	12 mph	25 mph E	-	0.204 g	0.102 g	70.7 mi.	86,232.1	13.56v	42,019 min	30.40184	-89.35761	Kapalama Dr, Diamondhead, MS
9:11:48 PM	On	42 mph	34 mph	31 mph N	30 mph	0.204 g	0.253 g	71.9 mi.	86,233.3	13.56v	42,021 min	30.41135	-89.34381	16785 Kapalama Dr, Pass Christian, MS
9:13:48 PM	On	75 mph	46 mph	56 mph W	65 mph	0.249 g	0.241 g	73.4 mi.	86,234.8	13.59v	42,023 min	30.42461	-89.35683	1414 Kiln-Delisle Rd, Kiln, MS
9:15:48 PM	On	62 mph	45 mph	49 mph N	-	0.216 g	0.241 g	74.9 mi.	86,236.3	13.62v	42,025 min	30.43516	-89.37015	Fenton Dedeaux Rd, Kiln, MS
9:17:48 PM	On	61 mph	54 mph	46 mph NW	-	0.090 g	0.171 g	76.7 mi.	86,238.1	13.62v	42,027 min	30.46097	-89.37382	Fenton Dedeaux Rd, Kiln, MS
9:19:48 PM	On	65 mph	48 mph	63 mph SW	-	0.286 g	0.261 g	78.3 mi.	86,239.7	13.59v	42,029 min	30.44940	-89.39020	Firetower Rd, Kiln, MS
9:21:48 PM	On	67 mph	43 mph	32 mph SW	-	0.441 g	0.318 g	79.7 mi.	86,241.1	13.59v	42,031 min	30.44166	-89.40932	Joe Moran Rd, Kiln, MS
9:23:48 PM	On	38 mph	17 mph	0 mph E	-	0.122 g	0.384 g	80.3 mi.	86,241.7	12.28v	42,033 min	30.43903	-89.41444	18403 Joe Moran Rd, Kiln, MS
9:23:58 PM	Off	0 mph	0 mph	0 mph E	-	0.000 g	0.000 g	80.3 mi.	86,241.7	12.19v	42,033 min	30.43903	-89.41444	18403 Joe Moran Rd, Kiln, MS

Tue Oct 12, 2021

Time	Ignition	In-Cab Alert	Max Speed	Avg Speed	Inst Speed	Speed Limit	Max Accel	Max Decel	Distance	Odometer	Voltage	Run Time	Latitude	Longitude	Location
9:28:27			0 mph	0 mph	0 mph E	-	0.000 g	0.000 g	0.0 mi.	86,241.7	12.68v	42,033 min	30.43903	-89.41444	18403 Joe Moran Rd, Kiln, MS

Attachment: Philip's Pest control Weekly Report October 10-16, 2021 (10088 : Spread Philip's Pest Control Monthly and Weekly Reports for

2:11:25 PM	On	4 mph	0 mph	4 mph E	-	0.000 g	0.000 g	0.0 mi.	86,241.7	14.23v	42,033 min	30.43903	-89.41444	Joe Moran Rd, Kiln, MS
2:13:24 PM	On	13 mph	2 mph	11 mph E	-	1.882 g	0.184 g	0.1 mi.	86,241.8	13.98v	42,035 min	30.43813	-89.41438	Joe Moran Rd, Kiln, MS
2:15:24 PM	On	39 mph	12 mph	0 mph SE	-	0.224 g	0.363 g	0.5 mi.	86,242.2	13.07v	42,037 min	30.43557	-89.41058	18516 Joe Moran Rd, Kiln, MS
2:15:34 PM	Off	0 mph	0 mph	0 mph SE	-	0.000 g	0.000 g	0.5 mi.	86,242.2	13.01v	42,037 min	30.43557	-89.41058	18516 Joe Moran Rd, Kiln, MS
2:19:13 PM	On	6 mph	0 mph	6 mph N	-	0.000 g	0.000 g	0.5 mi.	86,242.2	14.07v	42,037 min	30.43560	-89.41052	Joe Moran Rd, Kiln, MS
2:21:12 PM	On	33 mph	10 mph	22 mph W	-	0.824 g	0.408 g	0.9 mi.	86,242.6	13.89v	42,039 min	30.43810	-89.41378	Joe Moran Rd, Kiln, MS
2:23:12 PM	On	22 mph	4 mph	0 mph SE	-	0.216 g	0.339 g	1.0 mi.	86,242.7	13.13v	42,041 min	30.43887	-89.41459	18403 Joe Moran Rd, Kiln, MS
2:25:12 PM	On	0 mph	0 mph	0 mph SE	-	0.000 g	0.000 g	1.0 mi.	86,242.7	12.95v	42,043 min	30.43888	-89.41463	18403 Joe Moran Rd, Kiln, MS
2:25:22 PM	Off	0 mph	0 mph	0 mph SE	-	0.000 g	0.000 g	1.0 mi.	86,242.7	12.92v	42,044 min	30.43888	-89.41463	18403 Joe Moran Rd, Kiln, MS
2:28:41 PM	On	16 mph	0 mph	16 mph S	-	0.000 g	0.000 g	1.0 mi.	86,242.7	14.47v	42,044 min	30.43835	-89.41456	Joe Moran Rd, Kiln, MS
2:30:40 PM	On	39 mph	27 mph	30 mph SW	-	0.498 g	0.535 g	2.0 mi.	86,243.7	13.92v	42,046 min	30.42610	-89.41971	Joe Moran Rd, Kiln, MS
2:32:40 PM	On	41 mph	21 mph	0 mph SE	-	0.420 g	0.592 g	2.7 mi.	86,244.4	14.01v	42,048 min	30.41648	-89.42259	17131 Old Joe Moran St, Kiln, MS
2:34:40 PM	On	5 mph	0 mph	0 mph N	-	0.804 g	0.453 g	2.7 mi.	86,244.4	12.92v	42,050 min	30.41659	-89.42276	17131 Old Joe Moran St, Kiln, MS
2:34:50 PM	Off	0 mph	0 mph	0 mph N	-	0.000 g	0.000 g	2.7 mi.	86,244.4	12.86v	42,050 min	30.41659	-89.42276	17131 Old Joe Moran St, Kiln, MS
2:46:52 PM	On	0 mph	0 mph	0 mph N	-	0.000 g	0.000 g	2.7 mi.	86,244.4	14.47v	42,050 min	30.41659	-89.42276	17131 Old Joe Moran St, Kiln, MS
2:48:51 PM	On	58 mph	31 mph	53 mph N	-	0.882 g	0.351 g	3.8 mi.	86,245.5	14.01v	42,052 min	30.43160	-89.41709	Joe Moran Rd, Kiln, MS
2:50:51 PM	On	69 mph	37 mph	57 mph S	-	0.869 g	0.416 g	5.1 mi.	86,246.8	13.80v	42,054 min	30.43081	-89.41714	Joe Moran Rd, Kiln, MS
2:52:51 PM	On	66 mph	32 mph	0 mph NE	-	0.441 g	0.486 g	6.2 mi.	86,247.9	13.01v	42,056 min	30.41658	-89.42271	17131 Old Joe Moran St, Kiln, MS
2:53:01 PM	Off	0 mph	0 mph	0 mph NE	-	0.000 g	0.000 g	6.2 mi.	86,247.9	12.95v	42,056 min	30.41658	-89.42271	17131 Old Joe Moran St, Kiln, MS
3:53:39 PM	On	29 mph	0 mph	29 mph N	-	0.000 g	0.000 g	6.2 mi.	86,247.9	14.35v	42,056 min	30.41730	-89.42241	Old Joe Moran St, Kiln, MS
3:55:38 PM	On	57 mph	41 mph	33 mph NE	-	0.249 g	0.498 g	7.7 mi.	86,249.4	13.83v	42,058 min	30.43749	-89.41689	Joe Moran Rd, Kiln, MS
3:57:38 PM	On	42 mph	7 mph	0 mph E	-	0.159 g	0.453 g	7.9 mi.	86,249.6	12.74v	42,060 min	30.43902	-89.41448	18403 Joe Moran Rd, Kiln, MS
3:											42,060			

PM	On		0 mph	0 mph	0 mph E	-	0.000 g	0.000 g	7.9 mi.	86,249.6	12.71v	min	30.43902	-89.41448	18403 Joe Moran Rd, Kiln, MS
4:11:06 PM	On		3 mph	0 mph	3 mph SW	-	0.000 g	0.000 g	7.9 mi.	86,249.6	14.07v	42,060 min	30.43909	-89.41463	18403 Joe Moran Rd, Kiln, MS
4:13:05 PM	On		8 mph	0 mph	0 mph N	-	1.257 g	0.486 g	7.9 mi.	86,249.6	13.77v	42,062 min	30.43927	-89.41466	18403 Joe Moran Rd, Kiln, MS
4:15:05 PM	On		0 mph	0 mph	0 mph N	-	0.000 g	0.000 g	7.9 mi.	86,249.6	13.83v	42,064 min	30.43927	-89.41466	18403 Joe Moran Rd, Kiln, MS
4:16:32 PM		Idling - OBD	2 mph	0 mph	0 mph N	-	0.000 g	0.000 g	7.9 mi.	86,249.6	13.77v	42,064 min	30.43925	-89.41459	18403 Joe Moran Rd, Kiln, MS
4:17:05 PM	On		2 mph	0 mph	0 mph N	-	0.000 g	0.000 g	7.9 mi.	86,249.6	13.80v	42,066 min	30.43925	-89.41459	18403 Joe Moran Rd, Kiln, MS
4:19:05 PM	On		10 mph	1 mph	4 mph S	-	0.906 g	0.461 g	8.0 mi.	86,249.7	13.44v	42,068 min	30.43875	-89.41453	Joe Moran Rd, Kiln, MS
4:21:05 PM	On		24 mph	6 mph	14 mph SW	-	1.429 g	0.314 g	8.2 mi.	86,249.9	13.07v	42,070 min	30.43730	-89.41718	Joe Moran Rd, Kiln, MS
4:23:05 PM	On		20 mph	17 mph	16 mph SW	-	0.318 g	0.343 g	8.7 mi.	86,250.4	13.07v	42,072 min	30.42921	-89.41807	Joe Moran Rd, Kiln, MS
4:25:05 PM	On		19 mph	15 mph	1 mph S	-	0.147 g	0.498 g	9.3 mi.	86,251.0	12.92v	42,074 min	30.42222	-89.42127	17299 Old Joe Moran St, Kiln, MS
4:27:05 PM	On		42 mph	16 mph	42 mph NE	-	0.996 g	0.531 g	9.8 mi.	86,251.5	13.16v	42,076 min	30.41829	-89.42188	Old Joe Moran St, Kiln, MS
4:29:05 PM	On		53 mph	46 mph	24 mph E	-	0.273 g	0.237 g	11.3 mi.	86,253.0	12.95v	42,078 min	30.43801	-89.41473	Joe Moran Rd, Kiln, MS
4:31:05 PM	On		24 mph	2 mph	0 mph N	-	0.747 g	0.351 g	11.4 mi.	86,253.1	13.22v	42,080 min	30.43896	-89.41454	18403 Joe Moran Rd, Kiln, MS
4:33:05 PM	On		0 mph	0 mph	0 mph N	-	0.000 g	0.000 g	11.4 mi.	86,253.1	13.16v	42,082 min	30.43896	-89.41454	18403 Joe Moran Rd, Kiln, MS
4:35:05 PM	On		0 mph	0 mph	0 mph N	-	0.000 g	0.000 g	11.4 mi.	86,253.1	13.16v	42,084 min	30.43896	-89.41454	18403 Joe Moran Rd, Kiln, MS
4:35:23 PM		Idling - OBD	0 mph	0 mph	0 mph N	-	0.000 g	0.000 g	11.4 mi.	86,253.1	13.16v	42,084 min	30.43896	-89.41454	18403 Joe Moran Rd, Kiln, MS
4:37:05 PM	On		39 mph	7 mph	26 mph S	-	0.882 g	0.441 g	11.6 mi.	86,253.3	13.04v	42,086 min	30.43713	-89.41723	Joe Moran Rd, Kiln, MS
4:39:05 PM	On		51 mph	44 mph	47 mph S	-	0.837 g	0.531 g	13.1 mi.	86,254.8	13.04v	42,088 min	30.41706	-89.42248	Old Joe Moran St, Kiln, MS
4:41:05 PM	On		53 mph	41 mph	36 mph W	35 mph	0.229 g	0.237 g	14.4 mi.	86,256.1	13.01v	42,090 min	30.40892	-89.43468	6476 Kiln-Delisle Rd, Kiln, MS
4:43:05 PM	On		58 mph	30 mph	58 mph SW	45 mph	1.212 g	0.351 g	15.4 mi.	86,257.1	13.13v	42,092 min	30.40170	-89.44749	MS-43, Kiln, MS
4:45:05 PM	On		62 mph	55 mph	53 mph SE	55 mph	0.082 g	0.155 g	17.2 mi.	86,258.9	13.04v	42,094 min	30.37783	-89.43685	MS-43, Kiln, MS
4:47:05 PM	On		71 mph	56 mph	63 mph S	55 mph	0.180 g	0.327 g	19.1 mi.	86,260.8	13.07v	42,096 min	30.35423	-89.42238	MS-43, Bay St Louis, MS
4:49:05	On		70 mph	68 mph	68 mph	65 mph	0.065 g	0.045 g	21.4 mi.	86,263.1	13.04v	42,098	30.32453	-89.41989	MS-43, Bay St Louis, MS

4:51:05 PM	On	68 mph	43 mph	40 mph S	35 mph	0.171 g	0.318 g	22.8 mi.	86,264.5	13.13v	42,100 min	30.30926	-89.40656	Kiln Waveland Cutoff Rd, Bay St Louis, MS
4:53:05 PM	On	40 mph	29 mph	22 mph S	30 mph	0.869 g	0.473 g	23.8 mi.	86,265.5	13.07v	42,102 min	30.29865	-89.39753	1959 Waveland Ave, Waveland, MS
4:55:05 PM	On	42 mph	36 mph	36 mph SE	30 mph	0.147 g	0.102 g	25.0 mi.	86,266.7	13.10v	42,104 min	30.28287	-89.39139	707 Waveland Ave, Waveland, MS
4:57:05 PM	On	39 mph	23 mph	0 mph SE	25 mph	0.849 g	0.314 g	25.8 mi.	86,267.5	13.25v	42,106 min	30.27503	-89.38266	169 Waveland Ave, Waveland, MS
4:59:05 PM	On	34 mph	12 mph	34 mph NE	25 mph	0.971 g	0.261 g	26.2 mi.	86,267.9	13.04v	42,108 min	30.27195	-89.37864	S Beach Blvd, Waveland, MS
5:01:05 PM	On	34 mph	32 mph	32 mph NE	25 mph	0.049 g	0.057 g	27.2 mi.	86,268.9	13.10v	42,110 min	30.28396	-89.36747	N Beach Blvd, Waveland, MS
5:03:05 PM	On	32 mph	32 mph	32 mph E	25 mph	0.057 g	0.057 g	28.3 mi.	86,270.0	13.07v	42,112 min	30.29112	-89.35203	N Beach Blvd, Waveland, MS
5:05:05 PM	On	32 mph	29 mph	18 mph NE	25 mph	0.057 g	0.135 g	29.3 mi.	86,271.0	13.10v	42,114 min	30.29782	-89.33770	909 S Beach Blvd, Bay St Louis, MS
5:07:05 PM	On	37 mph	27 mph	22 mph NE	25 mph	0.196 g	0.282 g	30.1 mi.	86,271.8	13.01v	42,116 min	30.30727	-89.32765	S Beach Blvd, Bay St Louis, MS
5:09:05 PM	On	22 mph	1 mph	0 mph NE	25 mph	0.024 g	0.441 g	30.2 mi.	86,271.9	12.92v	42,118 min	30.30789	-89.32728	228 S Beach Blvd, Bay St Louis, MS
5:11:05 PM	On	24 mph	1 mph	24 mph SW	25 mph	0.939 g	0.441 g	30.3 mi.	86,272.0	13.56v	42,120 min	30.30762	-89.32747	S Beach Blvd, Bay St Louis, MS
5:13:05 PM	On	28 mph	19 mph	19 mph SW	-	1.110 g	0.453 g	30.9 mi.	86,272.6	13.31v	42,122 min	30.30688	-89.33710	403 Blaize Ave, Bay St Louis, MS
5:15:05 PM	On	29 mph	16 mph	21 mph NE	25 mph	1.167 g	0.486 g	31.4 mi.	86,273.1	12.98v	42,124 min	30.30980	-89.34164	427 St Francis St, Bay St Louis, MS
5:17:05 PM	On	33 mph	21 mph	6 mph E	-	0.306 g	0.363 g	32.1 mi.	86,273.8	12.92v	42,126 min	30.31654	-89.33562	418 Carroll Ave, Bay St Louis, MS
5:19:05 PM	On	32 mph	22 mph	22 mph W	-	0.273 g	0.331 g	32.8 mi.	86,274.5	12.92v	42,128 min	30.31679	-89.32795	205 Ruella Ave, Bay St Louis, MS
5:21:05 PM	On	22 mph	2 mph	11 mph E	-	0.747 g	0.376 g	32.9 mi.	86,274.6	13.01v	42,130 min	30.31700	-89.32868	Ruella Ave, Bay St Louis, MS
5:23:05 PM	On	39 mph	23 mph	23 mph NW	-	0.927 g	0.453 g	33.7 mi.	86,275.4	13.10v	42,132 min	30.32259	-89.32620	651 N Beach Blvd, Bay St Louis, MS
5:25:05 PM	On	31 mph	14 mph	15 mph W	-	0.735 g	0.286 g	34.2 mi.	86,275.9	13.01v	42,134 min	30.32584	-89.33293	119 Felicity St, Bay St Louis, MS
5:27:05 PM	On	16 mph	12 mph	0 mph W	-	0.192 g	0.396 g	34.6 mi.	86,276.3	13.10v	42,136 min	30.32788	-89.33935	801 Dunbar Ave, Bay St Louis, MS
5:29:05 PM	On	29 mph	13 mph	9 mph SE	-	1.029 g	0.384 g	35.0 mi.	86,276.7	13.13v	42,138 min	30.32762	-89.34364	220 Old Bay Ln, Bay St Louis, MS
5:31:05 PM	On	22 mph	14 mph	13 mph W	-	1.073 g	0.351 g	35.5 mi.	86,277.2	13.19v	42,140 min	30.32614	-89.34058	523 Commagere Blvd, Bay St Louis, MS
5:33:05 PM	On	15 mph	13 mph	14 mph E	-	1.029 g	0.396 g	35.9 mi.	86,277.6	12.95v	42,142 min	30.32554	-89.33874	504 Commagere Blvd, Bay St Louis, MS
5:														

PM	On		44 mph	17 mph	W	-	0.229 g	0.269 g	36.4 mi.	86,278.1	13.07v	min	30.32372	-89.34256	MS
5:37:05 PM	On		16 mph	13 mph	14 mph E	-	0.996 g	0.384 g	36.9 mi.	86,278.6	13.10v	42,146 min	30.32425	-89.34161	600 Athletic Dr, Bay St Louis, MS
5:39:05 PM	On		16 mph	12 mph	14 mph E	-	0.971 g	0.478 g	37.3 mi.	86,279.0	13.47v	42,148 min	30.32145	-89.33827	508 Esplanade Ave, Bay St Louis, MS
5:41:05 PM	On		27 mph	15 mph	13 mph NW	-	1.029 g	0.510 g	37.8 mi.	86,279.5	12.95v	42,150 min	30.32101	-89.34299	523 Sunset Dr, Bay St Louis, MS
5:43:05 PM	On		16 mph	14 mph	13 mph S	-	0.184 g	0.453 g	38.2 mi.	86,279.9	12.98v	42,152 min	30.32197	-89.34566	607 Vine Cir, Bay St Louis, MS
5:45:05 PM	On		16 mph	13 mph	10 mph SE	-	0.282 g	0.229 g	38.6 mi.	86,280.3	13.13v	42,154 min	30.32391	-89.34632	708 Esplanade Ave, Bay St Louis, MS
5:47:05 PM	On		36 mph	21 mph	36 mph N	-	0.261 g	0.408 g	39.3 mi.	86,281.0	13.59v	42,156 min	30.32279	-89.33738	Dunbar Ave, Bay St Louis, MS
5:49:05 PM	On		36 mph	20 mph	11 mph N	-	0.237 g	0.249 g	40.0 mi.	86,281.7	13.56v	42,158 min	30.32957	-89.34416	707 Jackson Blvd, Bay St Louis, MS
5:51:05 PM	On		14 mph	11 mph	4 mph W	-	1.110 g	0.351 g	40.4 mi.	86,282.1	13.50v	42,160 min	30.33177	-89.34314	245 Pine Dr, Bay St Louis, MS
5:53:05 PM	On		14 mph	12 mph	14 mph E	-	0.882 g	0.371 g	40.7 mi.	86,282.4	13.62v	42,162 min	30.33020	-89.34320	226 Corinth Dr, Bay St Louis, MS
5:55:05 PM	On		40 mph	24 mph	32 mph S	-	0.286 g	0.159 g	41.5 mi.	86,283.2	13.59v	42,164 min	30.32182	-89.33721	644 Dunbar Ave, Bay St Louis, MS
5:57:05 PM	On		55 mph	43 mph	52 mph W	45 mph	0.212 g	0.318 g	43.0 mi.	86,284.7	13.07v	42,166 min	30.31312	-89.35788	US-90, Bay St Louis, MS
5:59:05 PM	On		55 mph	40 mph	32 mph W	45 mph	1.245 g	0.486 g	44.3 mi.	86,286.0	13.07v	42,168 min	30.30598	-89.37884	US-90, Waveland, MS
6:01:05 PM	On		43 mph	12 mph	0 mph S	45 mph	0.918 g	0.486 g	44.7 mi.	86,286.4	13.35v	42,170 min	30.30482	-89.38370	456 US-90, Waveland, MS
6:03:05 PM	On		2 mph	0 mph	0 mph S	45 mph	0.000 g	0.000 g	44.7 mi.	86,286.4	12.95v	42,172 min	30.30482	-89.38370	456 US-90, Waveland, MS
6:05:05 PM	On		10 mph	2 mph	0 mph SW	45 mph	0.984 g	0.486 g	44.8 mi.	86,286.5	13.68v	42,174 min	30.30480	-89.38326	456 US-90, Waveland, MS
6:07:05 PM	On		0 mph	0 mph	0 mph SW	45 mph	0.000 g	0.000 g	44.8 mi.	86,286.5	13.62v	42,176 min	30.30480	-89.38326	456 US-90, Waveland, MS
6:09:05 PM	On		0 mph	0 mph	0 mph SW	45 mph	0.000 g	0.000 g	44.8 mi.	86,286.5	13.47v	42,178 min	30.30480	-89.38326	456 US-90, Waveland, MS
6:10:11 PM		Idling - OBD	0 mph	0 mph	0 mph SW	45 mph	0.000 g	0.000 g	44.8 mi.	86,286.5	13.56v	42,178 min	30.30480	-89.38326	456 US-90, Waveland, MS
6:11:05 PM	On		0 mph	0 mph	0 mph SW	45 mph	0.000 g	0.000 g	44.8 mi.	86,286.5	13.62v	42,180 min	30.30480	-89.38326	456 US-90, Waveland, MS
6:13:05 PM	On		0 mph	0 mph	0 mph N	45 mph	0.000 g	0.000 g	44.8 mi.	86,286.5	13.59v	42,182 min	30.30475	-89.38326	456 US-90, Waveland, MS
6:15:05 PM	On		0 mph	0 mph	0 mph N	45 mph	0.000 g	0.000 g	44.8 mi.	86,286.5	13.50v	42,184 min	30.30475	-89.38326	456 US-90, Waveland, MS
6:15:11		Idling - OBD	0 mph	0 mph	0 mph N	45 mph	0.000 g	0.000 g	44.8 mi.	86,286.5	13.47v	42,184	30.30475	-89.38326	456 US-90, Waveland, MS

6:17:05 PM	On		0 mph	0 mph	0 mph N	45 mph	0.000 g	0.000 g	44.8 mi.	86,286.5	12.59v	42,186 min	30.30475	-89.38326	456 US-90, Waveland, MS
6:17:15 PM	Off		0 mph	0 mph	0 mph N	45 mph	0.000 g	0.000 g	44.8 mi.	86,286.5	12.55v	42,186 min	30.30475	-89.38326	456 US-90, Waveland, MS
6:23:30 PM	On		0 mph	0 mph	0 mph N	45 mph	0.000 g	0.000 g	44.8 mi.	86,286.5	13.89v	42,186 min	30.30475	-89.38326	456 US-90, Waveland, MS
6:25:29 PM	On		0 mph	0 mph	0 mph N	45 mph	0.000 g	0.000 g	44.8 mi.	86,286.5	13.62v	42,188 min	30.30475	-89.38326	456 US-90, Waveland, MS
6:27:29 PM	On		0 mph	0 mph	0 mph N	45 mph	0.000 g	0.000 g	44.8 mi.	86,286.5	13.68v	42,190 min	30.30475	-89.38326	456 US-90, Waveland, MS
6:28:39 PM		Idling - OBD	0 mph	0 mph	0 mph N	45 mph	0.000 g	0.000 g	44.8 mi.	86,286.5	13.56v	42,190 min	30.30475	-89.38326	456 US-90, Waveland, MS
6:29:29 PM	On		0 mph	0 mph	0 mph N	45 mph	0.000 g	0.000 g	44.8 mi.	86,286.5	13.62v	42,192 min	30.30475	-89.38326	456 US-90, Waveland, MS
6:31:29 PM	On		0 mph	0 mph	0 mph N	45 mph	0.000 g	0.000 g	44.8 mi.	86,286.5	13.59v	42,194 min	30.30475	-89.38326	456 US-90, Waveland, MS
6:33:29 PM	On		0 mph	0 mph	0 mph N	45 mph	0.000 g	0.000 g	44.8 mi.	86,286.5	13.59v	42,196 min	30.30475	-89.38326	456 US-90, Waveland, MS
6:33:39 PM		Idling - OBD	0 mph	0 mph	0 mph N	45 mph	0.000 g	0.000 g	44.8 mi.	86,286.5	13.56v	42,196 min	30.30475	-89.38326	456 US-90, Waveland, MS
6:35:29 PM	On		0 mph	0 mph	0 mph N	45 mph	0.000 g	0.000 g	44.8 mi.	86,286.5	13.62v	42,198 min	30.30475	-89.38326	456 US-90, Waveland, MS
6:37:29 PM	On		0 mph	0 mph	0 mph N	45 mph	0.000 g	0.000 g	44.8 mi.	86,286.5	13.50v	42,200 min	30.30475	-89.38326	456 US-90, Waveland, MS
6:38:39 PM		Idling - OBD	0 mph	0 mph	0 mph N	45 mph	0.000 g	0.000 g	44.8 mi.	86,286.5	13.47v	42,200 min	30.30475	-89.38326	456 US-90, Waveland, MS
6:39:29 PM	On		1 mph	0 mph	1 mph N	45 mph	0.000 g	0.000 g	44.8 mi.	86,286.5	13.44v	42,202 min	30.30475	-89.38326	Waveland, MS
6:41:29 PM	On		48 mph	12 mph	0 mph E	45 mph	1.335 g	0.461 g	45.2 mi.	86,286.9	13.47v	42,204 min	30.30591	-89.37865	403 US-90, Waveland, MS
6:43:29 PM	On		49 mph	24 mph	13 mph E	45 mph	1.302 g	0.396 g	46.0 mi.	86,287.7	13.44v	42,206 min	30.31012	-89.36633	1418 US-90, Bay St Louis, MS
6:45:29 PM	On		52 mph	39 mph	47 mph E	45 mph	1.188 g	0.396 g	47.2 mi.	86,288.9	13.62v	42,208 min	30.31698	-89.34625	698 US-90, Bay St Louis, MS
6:47:29 PM	On		47 mph	33 mph	40 mph N	-	0.996 g	0.429 g	48.3 mi.	86,290.0	13.56v	42,210 min	30.32729	-89.33926	749 Dunbar Ave, Bay St Louis, MS
6:49:29 PM	On		40 mph	14 mph	12 mph E	-	2.196 g	0.473 g	48.8 mi.	86,290.5	13.62v	42,212 min	30.32770	-89.33541	140 Leopold St, Bay St Louis, MS
6:51:29 PM	On		35 mph	17 mph	33 mph N	-	0.363 g	0.261 g	49.4 mi.	86,291.1	13.41v	42,214 min	30.32835	-89.33053	887 N Beach Blvd, Bay St Louis, MS
6:53:29 PM	On		33 mph	14 mph	14 mph W	-	0.249 g	0.229 g	49.9 mi.	86,291.6	13.56v	42,216 min	30.33111	-89.33767	307 Boardman Ave, Bay St Louis, MS
6:55:29 PM	On		26 mph	12 mph	12 mph W	-	0.971 g	0.327 g	50.3 mi.	86,292.0	13.56v	42,218 min	30.32954	-89.33593	120 Oaks Blvd, Bay St Louis, MS

6:57:29 PM	On	14 mph	12 mph	12 mph E	-	0.212 g	0.237 g	50.7 mi.	86,292.4	13.56v	42,220 min	30.33198	-89.33736	314 Leonard Ave, Bay St Louis, MS
6:59:29 PM	On	27 mph	15 mph	13 mph W	-	0.351 g	0.286 g	51.2 mi.	86,292.9	13.65v	42,222 min	30.33093	-89.33116	Beverly Dr, Bay St Louis, MS
7:01:29 PM	On	32 mph	13 mph	29 mph N	-	0.894 g	0.359 g	51.6 mi.	86,293.3	13.35v	42,224 min	30.33235	-89.33083	N Beach Blvd, Bay St Louis, MS
7:03:29 PM	On	29 mph	17 mph	11 mph E	-	0.339 g	0.376 g	52.2 mi.	86,293.9	13.59v	42,226 min	30.33346	-89.33725	Austin Ln, Bay St Louis, MS
7:05:29 PM	On	14 mph	11 mph	8 mph W	-	0.563 g	0.339 g	52.6 mi.	86,294.3	13.65v	42,228 min	30.33308	-89.33828	Thomas St, Bay St Louis, MS
7:07:29 PM	On	14 mph	12 mph	12 mph NW	-	0.224 g	0.273 g	53.0 mi.	86,294.7	13.59v	42,230 min	30.33514	-89.34476	473 Thomas St, Bay St Louis, MS
7:09:29 PM	On	35 mph	20 mph	15 mph E	-	0.612 g	0.408 g	53.6 mi.	86,295.3	13.59v	42,232 min	30.33609	-89.34173	340 Julia St, Bay St Louis, MS
7:11:29 PM	On	29 mph	15 mph	14 mph W	-	0.363 g	0.273 g	54.1 mi.	86,295.8	13.41v	42,234 min	30.33688	-89.33967	199 Harrison Ct, Bay St Louis, MS
7:13:29 PM	On	24 mph	14 mph	12 mph NE	-	1.245 g	0.327 g	54.6 mi.	86,296.3	13.59v	42,236 min	30.33544	-89.33479	95 Fox Dr, Bay St Louis, MS
7:15:29 PM	On	27 mph	15 mph	14 mph N	-	0.318 g	0.253 g	55.1 mi.	86,296.8	13.56v	42,238 min	30.33988	-89.33813	Pine Tree Rd, Bay St Louis, MS
7:17:29 PM	On	33 mph	15 mph	13 mph N	-	0.216 g	0.376 g	55.6 mi.	86,297.3	13.62v	42,240 min	30.33775	-89.33487	11 Paradise Point Dr, Bay St Louis, MS
7:19:29 PM	On	43 mph	24 mph	13 mph S	-	0.253 g	0.282 g	56.4 mi.	86,298.1	13.59v	42,242 min	30.34063	-89.34307	118 Pogo Rd, Bay St Louis, MS
7:21:29 PM	On	27 mph	16 mph	14 mph S	-	0.294 g	0.327 g	56.9 mi.	86,298.6	13.59v	42,244 min	30.34321	-89.34470	101 Cedar Ridge Ave, Bay St Louis, MS
7:23:29 PM	On	42 mph	25 mph	14 mph SW	-	0.282 g	0.294 g	57.8 mi.	86,299.5	13.47v	42,246 min	30.33419	-89.35110	Casino Magic Dr, Bay St Louis, MS
7:25:29 PM	On	46 mph	27 mph	14 mph S	-	0.331 g	0.416 g	58.7 mi.	86,300.4	13.62v	42,248 min	30.32656	-89.35808	10029 Joes Bayou Rd, Bay St Louis, MS
7:27:29 PM	On	16 mph	12 mph	14 mph N	-	1.053 g	0.433 g	59.1 mi.	86,300.8	13.56v	42,250 min	30.32415	-89.35813	Oliver St, Bay St Louis, MS
7:29:29 PM	On	30 mph	11 mph	13 mph E	-	1.212 g	0.376 g	59.5 mi.	86,301.2	13.62v	42,252 min	30.32388	-89.35999	10034 Quail Way, Bay St Louis, MS
7:31:29 PM	On	45 mph	21 mph	14 mph N	-	0.384 g	0.261 g	60.2 mi.	86,301.9	13.65v	42,254 min	30.33114	-89.36365	47 Wolfe St, Bay St Louis, MS
7:33:29 PM	On	15 mph	12 mph	15 mph S	-	1.008 g	0.453 g	60.6 mi.	86,302.3	13.65v	42,256 min	30.33635	-89.36358	106 Wolfe St, Bay St Louis, MS
7:35:29 PM	On	23 mph	15 mph	11 mph NW	-	0.363 g	0.294 g	61.1 mi.	86,302.8	13.62v	42,258 min	30.32996	-89.36453	Fiber St, Bay St Louis, MS
7:37:29 PM	On	16 mph	13 mph	14 mph S	-	1.086 g	0.327 g	61.5 mi.	86,303.2	13.62v	42,260 min	30.33566	-89.36453	96 Fiber St, Bay St Louis, MS
7:39:29 PM	On	17 mph	15 mph	16 mph N	-	0.249 g	0.249 g	62.0 mi.	86,303.7	13.56v	42,262 min	30.33052	-89.36552	21 Good St, Bay St Louis, MS
7:41:29											42,264			

PM											min			
7:43:29 PM	On	27 mph	15 mph	15 mph N	-	0.294 g	0.282 g	62.9 mi.	86,304.6	13.56v	42,266 min	30.33162	-89.36648	35 Harrison Rd, Bay St Louis, MS
7:45:29 PM	On	16 mph	13 mph	14 mph S	-	1.290 g	0.294 g	63.4 mi.	86,305.1	13.62v	42,268 min	30.33415	-89.36650	Harrison Rd, Bay St Louis, MS
7:47:29 PM	On	20 mph	14 mph	15 mph S	-	0.396 g	0.273 g	63.8 mi.	86,305.5	13.59v	42,270 min	30.32801	-89.36718	11062 Lake Dr, Bay St Louis, MS
7:49:29 PM	On	16 mph	12 mph	15 mph N	-	1.098 g	0.416 g	64.3 mi.	86,306.0	13.62v	42,272 min	30.32803	-89.36720	11061 Lake Dr, Bay St Louis, MS
7:51:29 PM	On	41 mph	20 mph	39 mph W	-	0.792 g	0.453 g	64.9 mi.	86,306.6	13.59v	42,274 min	30.32984	-89.36996	1698 Blue Meadow Rd, Bay St Louis, MS
7:53:29 PM	On	39 mph	18 mph	3 mph N	-	1.143 g	0.416 g	65.5 mi.	86,307.2	13.59v	42,276 min	30.33095	-89.37262	11012 Koerner Dr, Bay St Louis, MS
7:55:29 PM	On	31 mph	13 mph	16 mph S	-	1.110 g	0.261 g	65.9 mi.	86,307.6	13.59v	42,278 min	30.32950	-89.36989	11111 Stewart Dr, Bay St Louis, MS
7:57:29 PM	On	36 mph	14 mph	19 mph SW	-	1.290 g	0.416 g	66.4 mi.	86,308.1	13.62v	42,280 min	30.32597	-89.36942	2006 Mitteer Dr, Bay St Louis, MS
7:59:29 PM	On	34 mph	14 mph	12 mph SW	-	0.894 g	0.518 g	66.9 mi.	86,308.6	13.56v	42,282 min	30.32295	-89.36819	Cain Dr, Bay St Louis, MS
8:01:29 PM	On	15 mph	13 mph	13 mph E	-	0.273 g	0.159 g	67.3 mi.	86,309.0	13.59v	42,284 min	30.32296	-89.37022	2055 Hollywood Dr, Bay St Louis, MS
8:03:29 PM	On	29 mph	15 mph	14 mph E	-	1.347 g	0.327 g	67.8 mi.	86,309.5	13.59v	42,286 min	30.32172	-89.37132	Cain Rd, Bay St Louis, MS
8:05:29 PM	On	30 mph	17 mph	3 mph NE	-	0.849 g	0.359 g	68.4 mi.	86,310.1	13.56v	42,288 min	30.32432	-89.37175	2091 Bonney Dr, Bay St Louis, MS
8:07:29 PM	On	16 mph	14 mph	14 mph NW	-	1.327 g	0.298 g	68.8 mi.	86,310.5	13.59v	42,290 min	30.32673	-89.37206	2188 Mole Dr, Bay St Louis, MS
8:09:29 PM	On	45 mph	16 mph	45 mph SE	-	0.327 g	0.400 g	69.4 mi.	86,311.1	13.59v	42,292 min	30.32328	-89.36651	10327 Paradise Ln, Bay St Louis, MS
8:11:29 PM	On	55 mph	17 mph	20 mph SE	-	1.335 g	0.510 g	69.9 mi.	86,311.6	13.38v	42,294 min	30.31729	-89.35987	Paradise Ln, Bay St Louis, MS
8:13:29 PM	On	20 mph	10 mph	14 mph E	-	1.143 g	0.510 g	70.3 mi.	86,312.0	13.59v	42,296 min	30.31690	-89.36026	10009 Kingston Rd, Bay St Louis, MS
8:15:29 PM	On	50 mph	29 mph	50 mph W	45 mph	0.237 g	0.318 g	71.2 mi.	86,312.9	13.59v	42,298 min	30.31123	-89.36346	1137 US-90, Bay St Louis, MS
8:17:29 PM	On	50 mph	38 mph	9 mph N	45 mph	0.306 g	0.510 g	72.5 mi.	86,314.2	13.44v	42,300 min	30.30508	-89.37957	405 US-90, Waveland, MS
8:19:29 PM	On	9 mph	0 mph	0 mph W	45 mph	1.053 g	0.510 g	72.6 mi.	86,314.3	13.56v	42,302 min	30.30505	-89.37965	405 US-90, Waveland, MS
8:21:29 PM	On	4 mph	0 mph	0 mph W	45 mph	0.759 g	0.371 g	72.6 mi.	86,314.3	13.59v	42,304 min	30.30510	-89.37964	405 US-90, Waveland, MS
8:23:29 PM	On	0 mph	0 mph	0 mph W	45 mph	0.000 g	0.000 g	72.6 mi.	86,314.3	13.59v	42,306 min	30.30510	-89.37964	405 US-90, Waveland, MS
8:25:29 PM	On	0 mph	0 mph	0 mph W	45 mph	0.000 g	0.000 g	72.6 mi.	86,314.3	13.62v	42,308 min	30.30510	-89.37964	405 US-90, Waveland, MS

8:26:05 PM		Idling - OBD	0 mph	0 mph	0 mph W	45 mph	0.000 g	0.000 g	72.6 mi.	86,314.3	13.56v	42,308 min	30.30510	-89.37964	405 US-90, Waveland, MS
8:27:29 PM	On		0 mph	0 mph	0 mph W	45 mph	0.000 g	0.000 g	72.6 mi.	86,314.3	13.47v	42,310 min	30.30510	-89.37964	405 US-90, Waveland, MS
8:29:29 PM	On		0 mph	0 mph	0 mph W	45 mph	0.000 g	0.000 g	72.6 mi.	86,314.3	13.47v	42,312 min	30.30510	-89.37964	405 US-90, Waveland, MS
8:31:05 PM		Idling - OBD	0 mph	0 mph	0 mph W	45 mph	0.000 g	0.000 g	72.6 mi.	86,314.3	13.59v	42,312 min	30.30510	-89.37964	405 US-90, Waveland, MS
8:31:29 PM	On		9 mph	1 mph	7 mph NW	45 mph	0.971 g	0.180 g	72.7 mi.	86,314.4	13.47v	42,314 min	30.30539	-89.37980	405 US-90, Waveland, MS
8:33:29 PM	On		56 mph	19 mph	56 mph E	45 mph	1.327 g	0.388 g	73.2 mi.	86,314.9	13.59v	42,316 min	30.30881	-89.37021	129 US-90, Waveland, MS
8:35:29 PM	On		59 mph	37 mph	50 mph NW	25 mph	0.939 g	0.445 g	74.4 mi.	86,316.1	13.56v	42,318 min	30.31602	-89.36745	Washington St, Bay St Louis, MS
8:37:29 PM	On		56 mph	26 mph	5 mph NW	-	0.204 g	0.351 g	75.3 mi.	86,317.0	13.56v	42,320 min	30.32169	-89.37895	Beverly St, Bay St Louis, MS
8:39:29 PM	On		25 mph	14 mph	14 mph NE	-	0.318 g	0.429 g	75.8 mi.	86,317.5	13.59v	42,322 min	30.32338	-89.37815	578 Chapman Rd, Bay St Louis, MS
8:41:29 PM	On		17 mph	13 mph	0 mph NW	-	0.294 g	0.331 g	76.2 mi.	86,317.9	13.50v	42,324 min	30.32545	-89.37421	851 Primrose Dr, Bay St Louis, MS
8:43:29 PM	On		16 mph	12 mph	16 mph SW	-	1.188 g	0.249 g	76.6 mi.	86,318.3	13.62v	42,326 min	30.32501	-89.37534	807 Dove Blvd, Bay St Louis, MS
8:45:29 PM	On		16 mph	13 mph	16 mph SW	-	1.110 g	0.294 g	77.1 mi.	86,318.8	13.62v	42,328 min	30.32706	-89.37482	937 Deer Dr, Bay St Louis, MS
8:47:29 PM	On		17 mph	9 mph	14 mph NE	-	1.233 g	0.408 g	77.4 mi.	86,319.1	13.62v	42,330 min	30.32652	-89.37657	848 Chapman Rd, Bay St Louis, MS
8:49:29 PM	On		16 mph	13 mph	14 mph S	-	0.396 g	0.351 g	77.8 mi.	86,319.5	13.62v	42,332 min	30.32914	-89.37762	536 Riverview Dr, Bay St Louis, MS
8:51:29 PM	On		16 mph	14 mph	14 mph NW	-	0.069 g	0.057 g	78.3 mi.	86,320.0	13.62v	42,334 min	30.33069	-89.37499	330 Skyline Dr, Bay St Louis, MS
8:53:29 PM	On		17 mph	13 mph	16 mph SW	-	1.065 g	0.351 g	78.7 mi.	86,320.4	13.59v	42,336 min	30.32865	-89.37447	201 Skyline Dr, Bay St Louis, MS
8:55:29 PM	On		17 mph	15 mph	6 mph SW	-	0.249 g	0.241 g	79.2 mi.	86,320.9	13.41v	42,338 min	30.32814	-89.38071	436 Tarpon Dr, Bay St Louis, MS
8:57:29 PM	On		16 mph	13 mph	14 mph NW	-	0.918 g	0.314 g	79.6 mi.	86,321.3	13.59v	42,340 min	30.32634	-89.37791	52 Pompano Cir, Bay St Louis, MS
8:59:29 PM	On		32 mph	14 mph	22 mph SE	-	1.122 g	0.359 g	80.1 mi.	86,321.8	13.50v	42,342 min	30.32379	-89.37497	400 Lilac Dr, Bay St Louis, MS
9:01:29 PM	On		23 mph	14 mph	16 mph SW	-	0.224 g	0.261 g	80.5 mi.	86,322.2	13.59v	42,344 min	30.32413	-89.37779	637 Chapman Rd, Bay St Louis, MS
9:03:29 PM	On		17 mph	13 mph	14 mph NE	-	0.861 g	0.327 g	81.0 mi.	86,322.7	13.62v	42,346 min	30.32477	-89.37963	620 Oleander Dr, Bay St Louis, MS
9:05:29 PM	On		17 mph	14 mph	17 mph SW	-	0.135 g	0.237 g	81.4 mi.	86,323.1	13.59v	42,348 min	30.32527	-89.38262	Hibiscus Dr, Bay St Louis, MS
9:07:29					15 mph							42,350			601 Magnolia Dr, Bay St Louis,

PM				SW							min			MS
9:09:29 PM	On	24 mph	14 mph	24 mph W	25 mph	0.212 g	0.184 g	82.3 mi.	86,324.0	13.62v	42,352 min	30.32050	-89.38041	Washington St, Bay St Louis, MS
9:11:29 PM	On	36 mph	33 mph	19 mph NE	-	0.192 g	0.249 g	83.4 mi.	86,325.1	13.44v	42,354 min	30.33187	-89.38776	11224 Jordan River Dr, Bay St Louis, MS
9:13:29 PM	On	19 mph	15 mph	13 mph E	-	0.078 g	0.135 g	83.9 mi.	86,325.6	13.59v	42,356 min	30.33087	-89.37986	139 Helen Dr, Bay St Louis, MS
9:15:29 PM	On	17 mph	13 mph	15 mph E	-	1.053 g	0.359 g	84.4 mi.	86,326.1	13.62v	42,358 min	30.33213	-89.38214	111 Edith Dr, Bay St Louis, MS
9:17:29 PM	On	16 mph	13 mph	9 mph NW	-	1.200 g	0.486 g	84.8 mi.	86,326.5	13.62v	42,360 min	30.33231	-89.38322	11346 Jordan River Dr, Bay St Louis, MS
9:19:29 PM	On	16 mph	12 mph	14 mph W	-	0.849 g	0.416 g	85.2 mi.	86,326.9	13.59v	42,362 min	30.33280	-89.38123	118 Janelle Dr, Bay St Louis, MS
9:21:29 PM	On	17 mph	14 mph	17 mph W	-	1.073 g	0.396 g	85.7 mi.	86,327.4	13.59v	42,364 min	30.33341	-89.38007	138 Elaine Dr, Bay St Louis, MS
9:23:29 PM	On	18 mph	16 mph	17 mph W	-	0.294 g	0.155 g	86.2 mi.	86,327.9	13.65v	42,366 min	30.33195	-89.38722	11221 Jordan River Dr, Bay St Louis, MS
9:25:29 PM	On	18 mph	14 mph	17 mph W	-	0.951 g	0.396 g	86.7 mi.	86,328.4	13.62v	42,368 min	30.33111	-89.38580	Bay Cove Dr, Bay St Louis, MS
9:27:29 PM	On	38 mph	24 mph	30 mph W	25 mph	0.249 g	0.363 g	87.5 mi.	86,329.2	13.59v	42,370 min	30.32614	-89.39386	4020 19th St, Bay St Louis, MS
9:29:29 PM	On	45 mph	32 mph	45 mph W	55 mph	0.453 g	0.478 g	88.5 mi.	86,330.2	13.65v	42,372 min	30.31386	-89.39770	10168 MS-603, Bay St Louis, MS
9:31:29 PM	On	63 mph	63 mph	63 mph NW	55 mph	0.151 g	0.012 g	90.6 mi.	86,332.3	13.62v	42,374 min	30.33083	-89.42529	11280 MS-43, Bay St Louis, MS
9:33:29 PM	On	63 mph	62 mph	47 mph N	55 mph	0.082 g	0.229 g	92.6 mi.	86,334.3	13.56v	42,376 min	30.35908	-89.42347	MS-43, Bay St Louis, MS
9:35:29 PM	On	63 mph	61 mph	55 mph NW	55 mph	0.082 g	0.139 g	94.7 mi.	86,336.4	13.59v	42,378 min	30.38451	-89.43980	14614 MS-43, Kiln, MS
9:37:29 PM	On	55 mph	50 mph	48 mph NE	45 mph	0.094 g	0.159 g	96.3 mi.	86,338.0	13.59v	42,380 min	30.40580	-89.44401	16290 MS-43, Kiln, MS
9:39:29 PM	On	48 mph	35 mph	29 mph N	-	0.273 g	0.261 g	97.5 mi.	86,339.2	13.59v	42,382 min	30.40756	-89.42731	Old Joe Moran St, Kiln, MS
9:41:29 PM	On	35 mph	30 mph	32 mph NE	-	0.359 g	0.363 g	98.5 mi.	86,340.2	13.62v	42,384 min	30.41892	-89.42151	Old Joe Moran St, Kiln, MS
9:43:29 PM	On	58 mph	41 mph	26 mph E	-	0.376 g	0.294 g	99.9 mi.	86,341.6	13.62v	42,386 min	30.43764	-89.41658	Joe Moran Rd, Kiln, MS
9:45:29 PM	On	30 mph	6 mph	0 mph SE	-	0.253 g	0.306 g	100.1 mi.	86,341.8	12.62v	42,388 min	30.43904	-89.41440	18403 Joe Moran Rd, Kiln, MS
9:45:39 PM	Off	0 mph	0 mph	0 mph SE	-	0.000 g	0.000 g	100.1 mi.	86,341.8	12.59v	42,388 min	30.43904	-89.41440	18403 Joe Moran Rd, Kiln, MS

Copyright ©2021 WEX Telematics - gps.wextelematics.com. Generated in 3.0728 seconds.

Activity Detail Overview »

Location Records	161	**Sorted By**	Time
Total Distance Traveled	99.8 mi.	**Selected Vehicle**	12 (vin: 1GTH5AE9F1161333)
Average Speed	20 mph	**Report Time Period**	Oct 14 4:00 PM to Oct 15 10:59 PM (CDT)
Landmarked Stops	Show	**Report Created**	November 12, 2021 2:25:48 PM
Max Speed	88 mph		

** Distance is accumulated daily*
** Odometer values are on the spreadsheet export.*
** Only the closest landmark is shown.*
** Landmarks over 3.8 miles wide have been excluded.*
** Run Time is based on Total GPS Device Hours.*


wex TELEMATICS


Philips Pest Control LLC


Export Data | Email Report


Speed Graphs »

show/hide

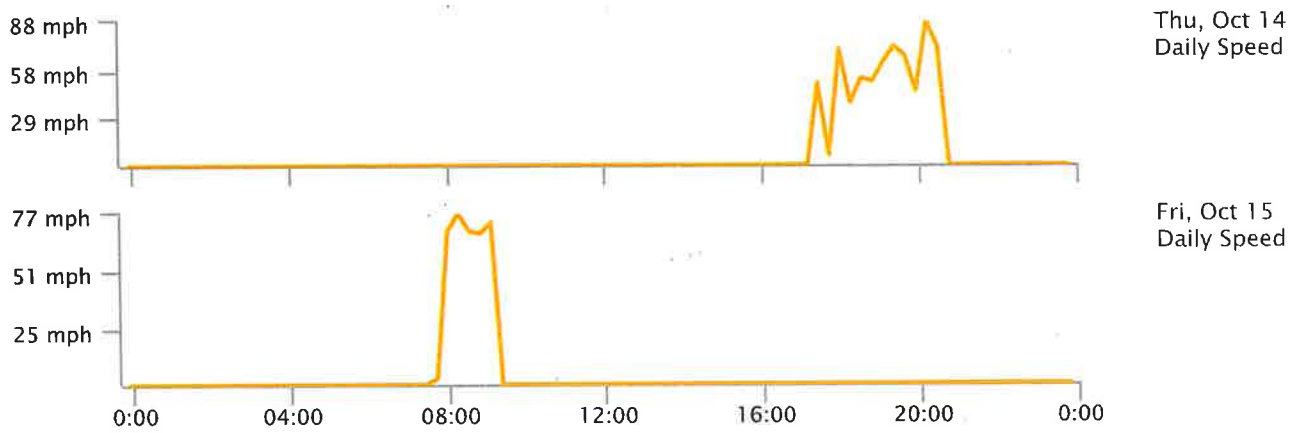

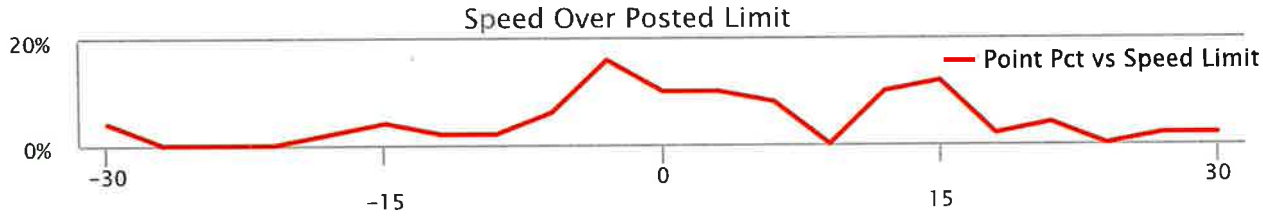

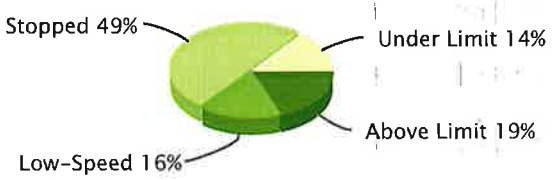

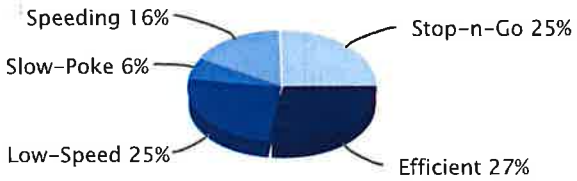

Low-Speed: inst-speed is under 15 mph | No Address: address or speed-limit unknown | Efficient: inst-speed within 10 mph of speed-limit | Stop-n-Go: zero inst-speed and nonzero max-speed | Speeding: inst-speed more than 10 mph over speed-limit | Slow-Poke: inst-speed between 15 mph and 10 mph under limit

Activity Detail Report »

Selected Vehicle: 12

Thu Oct 14, 2021

Time	Ignition	In-Cab Alert	Max Speed	Avg Speed	Inst Speed	Speed Limit	Max Accel	Max Decel	Distance	Odometer	Voltage	Run Time	Latitude	Longitude	Location
5:21:59 PM	On		0 mph	0 mph	0 mph S	45 mph	0.000 g	0.000 g	0.0 mi.	86,492.2	13.68v	43,276 min	30.40860	-89.43576	16595 MS-43, Kiln, MS
5:23:55 PM	On		2 mph	2 mph	1 mph N	-	0.869 g	0.000 g	0.0 mi.	86,492.2	13.68v	43,278 min	30.43906	-89.41464	Joe Moran Rd, Kiln, MS
5:25:55 PM	On		6 mph	0 mph	0 mph N	-	0.057 g	0.510 g	0.0 mi.	86,492.2	13.56v	43,280 min	30.43916	-89.41468	18403 Joe Moran Rd, Kiln, MS
5:27:55 PM	On		7 mph	0 mph	0 mph S	-	0.722 g	0.441 g	0.1 mi.	86,492.3	13.41v	43,282 min	30.43909	-89.41454	18403 Joe Moran Rd, Kiln, MS
5:29:55 PM	On		35 mph	8 mph	35 mph S	-	1.086 g	0.359 g	0.3 mi.	86,492.5	12.89v	43,284 min	30.43655	-89.41719	Joe Moran Rd, Kiln, MS
5:31:55 PM	On		50 mph	42 mph	42 mph S	-	0.294 g	0.261 g	1.7 mi.	86,493.9	13.56v	43,286 min	30.41732	-89.42239	Old Joe Moran St, Kiln, MS
5:33:55 PM	On		49 mph	34 mph	47 mph NW	65 mph	0.241 g	0.286 g	2.9 mi.	86,495.1	13.59v	43,288 min	30.40731	-89.43087	Kiln-Delisle Rd, Kiln, MS
5:35:55 PM	On		48 mph	10 mph	0 mph E	35 mph	0.110 g	0.486 g	3.2 mi.	86,495.4	13.47v	43,290 min	30.40918	-89.43481	6528 Kiln-Delisle Rd, Kiln, MS
5:37:55 PM	On		3 mph	0 mph	0 mph N	35 mph	0.620 g	0.518 g	3.2 mi.	86,495.4	13.47v	43,292 min	30.40921	-89.43474	6516 Kiln-Delisle Rd, Kiln, MS
5:39:55 PM	On		2 mph	0 mph	1 mph N	35 mph	0.000 g	0.000 g	3.2 mi.	86,495.4	13.53v	43,294 min	30.40921	-89.43474	6512 Kiln-Delisle Rd, Kiln, MS
5:41:55 PM	On		1 mph	0 mph	0 mph N	35 mph	0.000 g	0.000 g	3.2 mi.	86,495.4	13.44v	43,296 min	30.40921	-89.43474	6516 Kiln-Delisle Rd, Kiln, MS
5:43:55 PM	On		0 mph	0 mph	0 mph N	35 mph	0.000 g	0.000 g	3.2 mi.	86,495.4	13.44v	43,298 min	30.40921	-89.43474	6516 Kiln-Delisle Rd, Kiln, MS

5:45:05 PM		Idling - OBD	0 mph	0 mph	0 mph N	35 mph	0.000 g	0.000 g	3.2 mi.	86,495.4	13.44v	43,298 min	30.40921	-89.43474	6516 Kiln-Delisle Rd, Kiln, MS
5:45:55 PM	On		0 mph	0 mph	0 mph N	35 mph	0.000 g	0.000 g	3.2 mi.	86,495.4	13.47v	43,300 min	30.40921	-89.43474	6516 Kiln-Delisle Rd, Kiln, MS
5:47:55 PM	On		0 mph	0 mph	0 mph N	35 mph	0.000 g	0.000 g	3.2 mi.	86,495.4	13.41v	43,302 min	30.40921	-89.43474	6516 Kiln-Delisle Rd, Kiln, MS
5:49:55 PM	On		2 mph	0 mph	0 mph W	35 mph	0.563 g	0.441 g	3.2 mi.	86,495.4	13.47v	43,304 min	30.40930	-89.43475	6528 Kiln-Delisle Rd, Kiln, MS
5:51:55 PM	On		6 mph	0 mph	0 mph N	45 mph	0.759 g	0.371 g	3.2 mi.	86,495.4	13.53v	43,306 min	30.40947	-89.43491	16630 MS-43, Kiln, MS
5:53:55 PM	On		0 mph	0 mph	0 mph N	45 mph	0.000 g	0.000 g	3.2 mi.	86,495.4	13.59v	43,308 min	30.40947	-89.43491	16630 MS-43, Kiln, MS
5:55:34 PM		Idling - OBD	0 mph	0 mph	0 mph N	45 mph	0.000 g	0.000 g	3.2 mi.	86,495.4	13.53v	43,308 min	30.40947	-89.43491	16630 MS-43, Kiln, MS
5:55:55 PM	On		0 mph	0 mph	0 mph N	45 mph	0.000 g	0.000 g	3.2 mi.	86,495.4	13.59v	43,310 min	30.40947	-89.43491	16630 MS-43, Kiln, MS
5:57:55 PM	On		0 mph	0 mph	0 mph N	45 mph	0.000 g	0.000 g	3.2 mi.	86,495.4	13.56v	43,312 min	30.40947	-89.43491	16630 MS-43, Kiln, MS
5:59:55 PM	On		62 mph	31 mph	52 mph N	55 mph	0.804 g	0.090 g	4.2 mi.	86,496.4	13.56v	43,314 min	30.42424	-89.43422	MS-43, Kiln, MS
6:01:55 PM	On		65 mph	50 mph	63 mph NW	55 mph	0.180 g	0.147 g	5.9 mi.	86,498.1	13.56v	43,316 min	30.43909	-89.44986	MS-43, Kiln, MS
6:03:55 PM	On		71 mph	68 mph	70 mph NW	65 mph	0.057 g	0.033 g	8.2 mi.	86,500.4	13.59v	43,318 min	30.45928	-89.47941	20072 MS-43, Picayune, MS
6:05:55 PM	On		70 mph	55 mph	68 mph N	55 mph	0.196 g	0.184 g	10.0 mi.	86,502.2	13.59v	43,320 min	30.48130	-89.49523	MS-43, Picayune, MS
6:07:55 PM	On		71 mph	60 mph	30 mph N	35 mph	0.184 g	0.331 g	12.0 mi.	86,504.2	13.62v	43,322 min	30.50980	-89.49542	Leetown Rd, Picayune, MS
6:09:55 PM	On		55 mph	47 mph	47 mph N	35 mph	0.159 g	0.216 g	13.6 mi.	86,505.8	13.56v	43,324 min	30.53124	-89.50335	24926 Leetown Rd, Picayune, MS
6:11:55 PM	On		52 mph	31 mph	14 mph E	-	0.196 g	0.237 g	14.6 mi.	86,506.8	13.62v	43,326 min	30.54219	-89.50761	William Rd, Picayune, MS
6:13:55 PM	On		31 mph	12 mph	31 mph NW	35 mph	1.008 g	0.498 g	15.0 mi.	86,507.2	13.56v	43,328 min	30.54342	-89.51106	Leetown Rd, Picayune, MS
6:15:55 PM	On		32 mph	16 mph	12 mph E	-	0.192 g	0.384 g	15.5 mi.	86,507.7	13.59v	43,330 min	30.54711	-89.50814	10060 Harvey Rd, Picayune, MS
6:17:55 PM	On		15 mph	9 mph	15 mph W	-	0.735 g	0.306 g	15.9 mi.	86,508.1	13.59v	43,332 min	30.54721	-89.51108	Harvey Rd, Picayune, MS
6:19:55 PM	On		38 mph	18 mph	14 mph W	-	0.894 g	0.429 g	16.5 mi.	86,508.7	13.59v	43,334 min	30.54668	-89.51636	11228 Bud Lee Rd, Picayune, MS
6:21:55 PM	On		16 mph	9 mph	12 mph E	-	0.702 g	0.498 g	16.8 mi.	86,509.0	13.56v	43,336 min	30.54605	-89.51927	11295 Bud Lee Rd, Picayune, MS
6:23:55 PM	On		22 mph	14 mph	12 mph N	35 mph	0.388 g	0.306 g	17.3 mi.	86,509.5	13.62v	43,338 min	30.54969	-89.51454	Leetown Rd, Picayune, MS
6:															

PM	On	38 mph	16 mph	12 mph E	-	0.261 g	0.363 g	17.8 mi.	86,510.0	13.59v	min	30.55375	-89.51069	Tom Lee Rd, Picayune, MS
6:27:55 PM	On	13 mph	7 mph	11 mph W	-	0.690 g	0.486 g	18.0 mi.	86,510.2	13.65v	43,342 min	30.55383	-89.51010	Tom Lee Rd, Picayune, MS
6:29:55 PM	On	14 mph	5 mph	0 mph W	-	0.127 g	0.384 g	18.2 mi.	86,510.4	13.47v	43,344 min	30.55335	-89.51275	11048 Tom Lee Rd, Picayune, MS
6:31:55 PM	On	0 mph	0 mph	0 mph NW	-	0.000 g	0.000 g	18.2 mi.	86,510.4	13.47v	43,346 min	30.55340	-89.51279	11097 Tom Lee Rd, Picayune, MS
6:33:55 PM	On	41 mph	15 mph	40 mph NW	35 mph	0.849 g	0.510 g	18.7 mi.	86,510.9	13.59v	43,348 min	30.55668	-89.51795	26400 Leetown Rd, Picayune, MS
6:35:55 PM	On	40 mph	20 mph	16 mph N	-	0.102 g	0.216 g	19.4 mi.	86,511.6	13.59v	43,350 min	30.56599	-89.51907	27132 Hugh Lee Rd, Picayune, MS
6:37:55 PM	On	17 mph	11 mph	12 mph S	-	0.767 g	0.416 g	19.7 mi.	86,511.9	13.56v	43,352 min	30.57099	-89.51901	Woodlock Ridge Rd, Picayune, MS
6:39:55 PM	On	17 mph	9 mph	0 mph E	-	0.204 g	0.282 g	20.0 mi.	86,512.2	13.56v	43,354 min	30.56805	-89.51745	27261 Varnado Cutoff Rd, Picayune, MS
6:41:55 PM	On	51 mph	30 mph	48 mph N	35 mph	4.090 g	0.461 g	21.0 mi.	86,513.2	13.56v	43,356 min	30.58025	-89.51328	28160 Leetown Rd, Picayune, MS
6:43:55 PM	On	50 mph	30 mph	50 mph S	35 mph	1.314 g	0.612 g	22.0 mi.	86,514.2	13.56v	43,358 min	30.57139	-89.51374	27399 Leetown Rd, Picayune, MS
6:45:55 PM	On	53 mph	51 mph	50 mph SE	35 mph	0.327 g	0.273 g	23.7 mi.	86,515.9	13.59v	43,360 min	30.54863	-89.51391	26163 Leetown Rd, Picayune, MS
6:47:55 PM	On	51 mph	37 mph	17 mph S	-	0.273 g	0.224 g	24.9 mi.	86,517.1	13.44v	43,362 min	30.53460	-89.51911	Rester Rd, Picayune, MS
6:49:54 PM	On	39 mph	26 mph	37 mph S	-	0.241 g	0.420 g	25.8 mi.	86,518.0	13.59v	43,364 min	30.52496	-89.52344	Rester Rd, Picayune, MS
6:51:54 PM	On	39 mph	24 mph	16 mph SW	-	1.029 g	0.314 g	26.6 mi.	86,518.8	13.59v	43,366 min	30.51317	-89.52398	23571 Mitchell Rd, Picayune, MS
6:53:55 PM	On	19 mph	15 mph	16 mph S	-	0.159 g	0.184 g	27.1 mi.	86,519.3	13.56v	43,368 min	30.50876	-89.52776	Mitchell Rd, Picayune, MS
6:55:54 PM	On	16 mph	15 mph	14 mph S	-	0.114 g	0.147 g	27.6 mi.	86,519.8	13.62v	43,370 min	30.50138	-89.52788	Mitchell Rd, Picayune, MS
6:57:54 PM	On	16 mph	14 mph	12 mph SW	-	0.114 g	0.159 g	28.1 mi.	86,520.3	13.59v	43,372 min	30.49468	-89.52818	22391 Mitchell Rd, Picayune, MS
6:59:54 PM	On	17 mph	13 mph	14 mph W	-	0.735 g	0.314 g	28.5 mi.	86,520.7	13.62v	43,374 min	30.49618	-89.53503	Mitchell Rd, Picayune, MS
7:01:55 PM	On	16 mph	14 mph	14 mph N	-	0.294 g	0.171 g	29.0 mi.	86,521.2	13.59v	43,376 min	30.49823	-89.54038	22410 S Bienville Rd, Picayune, MS
7:03:54 PM	On	18 mph	16 mph	16 mph N	-	0.135 g	0.294 g	29.5 mi.	86,521.7	13.59v	43,378 min	30.50589	-89.54127	S Bienville Rd, Picayune, MS
7:05:54 PM	On	17 mph	14 mph	14 mph W	-	0.294 g	0.416 g	30.0 mi.	86,522.2	13.59v	43,380 min	30.50939	-89.54637	Circle G Ranch Rd, Picayune, MS
7:07:54 PM	On	14 mph	11 mph	11 mph N	-	0.180 g	0.192 g	30.3 mi.	86,522.5	13.59v	43,382 min	30.50825	-89.54774	23006 Edwyna Dr, Picayune, MS
7:09:54	On	17 mph	13 mph	14 mph	-	0.306 g	0.261 g	30.8 mi.	86,523.0	13.56v	43,384	30.51148	-89.55306	Circle G Ranch Rd,

7:11:54 PM	On		18 mph	12 mph	12 mph NE	-	0.237 g	0.204 g	31.2 mi.	86,523.4	13.62v	43,386 min	30.51533	-89.55599	13492 Circle G Ranch Rd, Picayune, MS
7:13:54 PM	On		63 mph	28 mph	0 mph S	55 mph	1.029 g	0.429 g	32.1 mi.	86,524.3	13.59v	43,388 min	30.51640	-89.54158	24971 MS-43, Picayune, MS
7:15:54 PM	On		0 mph	0 mph	0 mph S	55 mph	0.000 g	0.000 g	32.1 mi.	86,524.3	12.65v	43,390 min	30.51643	-89.54156	24971 MS-43, Picayune, MS
7:16:05 PM	Off		0 mph	0 mph	0 mph S	55 mph	0.000 g	0.000 g	32.1 mi.	86,524.3	12.65v	43,390 min	30.51643	-89.54156	24971 MS-43, Picayune, MS
7:17:31 PM	On		2 mph	0 mph	0 mph SW	55 mph	0.000 g	0.000 g	32.1 mi.	86,524.3	14.01v	43,390 min	30.51641	-89.54158	24971 MS-43, Picayune, MS
7:19:30 PM	On		11 mph	1 mph	0 mph E	55 mph	1.008 g	0.351 g	32.2 mi.	86,524.4	13.56v	43,392 min	30.51596	-89.54130	24971 MS-43, Picayune, MS
7:21:30 PM	On		68 mph	26 mph	67 mph E	65 mph	0.939 g	0.184 g	33.0 mi.	86,525.2	13.56v	43,394 min	30.51673	-89.52726	MS-43, Picayune, MS
7:23:30 PM	On		73 mph	69 mph	69 mph S	55 mph	0.139 g	0.192 g	35.3 mi.	86,527.5	13.62v	43,396 min	30.50687	-89.49593	MS-43, Picayune, MS
7:25:30 PM	On		69 mph	27 mph	2 mph SW	55 mph	0.645 g	0.531 g	36.2 mi.	86,528.4	13.59v	43,398 min	30.49520	-89.49703	MS-43, Picayune, MS
7:27:30 PM	On		4 mph	2 mph	4 mph NE	55 mph	0.722 g	0.543 g	36.3 mi.	86,528.5	13.44v	43,400 min	30.49524	-89.49692	MS-43, Picayune, MS
7:29:30 PM	On		35 mph	6 mph	24 mph S	55 mph	0.767 g	0.518 g	36.5 mi.	86,528.7	13.44v	43,402 min	30.49330	-89.49569	22215 MS-43, Picayune, MS
7:31:30 PM	On		50 mph	34 mph	0 mph N	-	0.306 g	0.461 g	37.6 mi.	86,529.8	13.56v	43,404 min	30.49089	-89.51301	10500 Browns Rd, Picayune, MS
7:33:30 PM	On		0 mph	0 mph	0 mph N	-	0.000 g	0.000 g	37.6 mi.	86,529.8	12.74v	43,406 min	30.49088	-89.51302	10500 Browns Rd, Picayune, MS
7:33:41 PM	Off		0 mph	0 mph	0 mph N	-	0.000 g	0.000 g	37.6 mi.	86,529.8	12.71v	43,406 min	30.49088	-89.51302	10500 Browns Rd, Picayune, MS
7:46:34 PM	On		2 mph	0 mph	1 mph N	-	0.000 g	0.000 g	37.6 mi.	86,529.8	14.20v	43,406 min	30.49088	-89.51302	Picayune, MS
7:48:33 PM	On		38 mph	22 mph	38 mph E	-	0.767 g	0.376 g	38.4 mi.	86,530.6	13.59v	43,408 min	30.49165	-89.50008	Browns Rd, Picayune, MS
7:50:33 PM	On		62 mph	39 mph	57 mph E	35 mph	0.273 g	0.269 g	39.7 mi.	86,531.9	13.59v	43,410 min	30.50205	-89.48852	9499 Dummy Line Rd, Picayune, MS
7:52:33 PM	On		67 mph	37 mph	3 mph S	35 mph	0.747 g	0.510 g	40.9 mi.	86,533.1	13.50v	43,412 min	30.51545	-89.47660	Dummy Line Rd, Picayune, MS
7:54:33 PM	On		45 mph	7 mph	0 mph E	35 mph	0.882 g	0.498 g	41.2 mi.	86,533.4	13.62v	43,414 min	30.51693	-89.47417	Dummy Line Rd, Picayune, MS
7:56:33 PM	On		0 mph	0 mph	0 mph E	35 mph	0.000 g	0.000 g	41.2 mi.	86,533.4	13.62v	43,416 min	30.51693	-89.47417	Dummy Line Rd, Picayune, MS
7:58:33 PM	On		0 mph	0 mph	0 mph E	35 mph	0.000 g	0.000 g	41.2 mi.	86,533.4	13.59v	43,418 min	30.51693	-89.47417	Dummy Line Rd, Picayune, MS
7:59:01 PM		Idling - OBD	0 mph	0 mph	0 mph E	35 mph	0.000 g	0.000 g	41.2 mi.	86,533.4	13.62v	43,418 min	30.51693	-89.47417	Dummy Line Rd, Picayune, MS

8:00:33 PM	On		0 mph	0 mph	0 mph E	35 mph	0.000 g	0.000 g	41.2 mi.	86,533.4	13.59v	43,420 min	30.51693	-89.47417	Dummy Line Rd, Picayune, MS
8:02:33 PM	On		0 mph	0 mph	0 mph E	35 mph	0.000 g	0.000 g	41.2 mi.	86,533.4	13.59v	43,422 min	30.51693	-89.47417	Dummy Line Rd, Picayune, MS
8:04:00 PM		Idling - OBD	0 mph	0 mph	0 mph E	35 mph	0.000 g	0.000 g	41.2 mi.	86,533.4	13.59v	43,422 min	30.51693	-89.47417	Dummy Line Rd, Picayune, MS
8:04:33 PM	On		0 mph	0 mph	0 mph E	35 mph	0.000 g	0.000 g	41.2 mi.	86,533.4	13.65v	43,424 min	30.51693	-89.47417	Dummy Line Rd, Picayune, MS
8:06:33 PM	On		0 mph	0 mph	0 mph E	35 mph	0.000 g	0.000 g	41.2 mi.	86,533.4	13.59v	43,426 min	30.51693	-89.47417	Dummy Line Rd, Picayune, MS
8:08:33 PM	On		0 mph	0 mph	0 mph E	35 mph	0.000 g	0.000 g	41.2 mi.	86,533.4	13.59v	43,428 min	30.51694	-89.47416	Dummy Line Rd, Picayune, MS
8:09:00 PM		Idling - OBD	0 mph	0 mph	0 mph E	35 mph	0.000 g	0.000 g	41.2 mi.	86,533.4	13.62v	43,428 min	30.51694	-89.47416	Dummy Line Rd, Picayune, MS
8:10:33 PM	On		0 mph	0 mph	0 mph E	35 mph	0.000 g	0.000 g	41.2 mi.	86,533.4	13.56v	43,430 min	30.51694	-89.47416	Dummy Line Rd, Picayune, MS
8:12:33 PM	On		0 mph	0 mph	0 mph E	35 mph	0.000 g	0.000 g	41.2 mi.	86,533.4	13.56v	43,432 min	30.51694	-89.47416	Dummy Line Rd, Picayune, MS
8:14:00 PM		Idling - OBD	0 mph	0 mph	0 mph E	35 mph	0.000 g	0.000 g	41.2 mi.	86,533.4	13.62v	43,432 min	30.51694	-89.47416	Dummy Line Rd, Picayune, MS
8:14:33 PM	On		0 mph	0 mph	0 mph E	35 mph	0.000 g	0.000 g	41.2 mi.	86,533.4	13.62v	43,434 min	30.51694	-89.47416	Dummy Line Rd, Picayune, MS
8:16:33 PM	On		0 mph	0 mph	0 mph E	35 mph	0.000 g	0.000 g	41.2 mi.	86,533.4	13.56v	43,436 min	30.51694	-89.47416	Dummy Line Rd, Picayune, MS
8:18:33 PM	On		71 mph	39 mph	62 mph E	35 mph	1.167 g	0.114 g	42.4 mi.	86,534.6	13.56v	43,438 min	30.52797	-89.45714	7675 Dummy Line Rd, Picayune, MS
8:20:15 PM		Hard Right	74 mph	67 mph	62 mph E	65 mph	0.147 g	0.135 g	44.3 mi.	86,536.5	13.62v	43,438 min	30.54049	-89.43164	Dummy Line Rd, Picayune, MS
8:20:33 PM	On		74 mph	66 mph	62 mph E	65 mph	0.147 g	0.135 g	44.6 mi.	86,536.8	13.41v	43,440 min	30.53910	-89.42655	6071 Dummy Line Rd, Picayune, MS
8:21:24 PM		Speeding - OBD	85 mph	47 mph	85 mph SW	55 mph	0.780 g	0.408 g	45.3 mi.	86,537.5	13.59v	43,440 min	30.53189	-89.42836	MS-603, Kiln, MS
8:22:33 PM	On		88 mph	66 mph	71 mph S	55 mph	0.780 g	0.408 g	46.8 mi.	86,539.0	13.56v	43,442 min	30.51023	-89.43292	23413 MS-603, Kiln, MS
8:24:33 PM	On		71 mph	59 mph	52 mph S	55 mph	0.159 g	0.331 g	48.8 mi.	86,541.0	13.56v	43,444 min	30.48317	-89.42793	MS-603, Kiln, MS
8:25:54 PM		Speeding - OBD	78 mph	46 mph	78 mph SW	55 mph	1.167 g	0.384 g	49.8 mi.	86,542.0	13.62v	43,444 min	30.46851	-89.43169	20479 MS-603, Kiln, MS
8:26:33 PM	On		80 mph	54 mph	71 mph S	55 mph	1.167 g	0.384 g	50.6 mi.	86,542.8	13.59v	43,446 min	30.45878	-89.43604	20029 MS-603, Kiln, MS
8:28:33 PM	On		73 mph	56 mph	63 mph SE	-	0.184 g	0.294 g	52.4 mi.	86,544.6	13.62v	43,448 min	30.45081	-89.41174	Firetower Rd, Kiln, MS
8:30:33 PM	On		63 mph	37 mph	34 mph W	-	0.294 g	0.420 g	53.7 mi.	86,545.9	13.56v	43,450 min	30.43823	-89.41131	Joe Moran Rd, Kiln, MS
8:32:33	On		38 mph	7 mph	0 mph N	-	0.600 g	0.498 g	53.9 mi.	86,546.1	13.62v	43,452	30.43853	-89.41449	18403 Joe Moran Rd, Kiln,

8:34:33 PM	On	9 mph	1 mph	0 mph E	-	0.816 g	0.359 g	54.0 mi.	86,546.2	12.19v	43,454 min	30.43904	-89.41449	18403 Joe Moran Rd, Kiln, MS
8:34:44 PM	Off	0 mph	0 mph	0 mph E	-	0.000 g	0.000 g	54.0 mi.	86,546.2	12.13v	43,454 min	30.43904	-89.41449	18403 Joe Moran Rd, Kiln, MS

Fri Oct 15, 2021

Time	Ignition	In-Cab Alert	Max Speed	Avg Speed	Inst Speed	Speed Limit	Max Accel	Max Decel	Distance	Odometer	Voltage	Run Time	Latitude	Longitude	Location
7:45:30 AM	On		0 mph	0 mph	0 mph E	-	0.000 g	0.000 g	0.0 mi.	86,546.2	14.59v	43,454 min	30.43904	-89.41449	18403 Joe Moran Rd, Kiln, MS
7:47:30 AM	On		0 mph	0 mph	0 mph E	-	0.000 g	0.000 g	0.0 mi.	86,546.2	13.89v	43,456 min	30.43904	-89.41449	18403 Joe Moran Rd, Kiln, MS
7:49:30 AM	On		3 mph	0 mph	0 mph E	-	0.000 g	0.000 g	0.0 mi.	86,546.2	14.07v	43,458 min	30.43904	-89.41449	18403 Joe Moran Rd, Kiln, MS
7:51:30 AM	On		0 mph	0 mph	0 mph E	-	0.000 g	0.000 g	0.0 mi.	86,546.2	12.95v	43,460 min	30.43904	-89.41449	18403 Joe Moran Rd, Kiln, MS
7:51:40 AM	Off		0 mph	0 mph	0 mph E	-	0.000 g	0.000 g	0.0 mi.	86,546.2	12.86v	43,461 min	30.43904	-89.41449	18403 Joe Moran Rd, Kiln, MS
7:57:39 AM	On		0 mph	0 mph	0 mph E	-	0.000 g	0.000 g	0.0 mi.	86,546.2	14.44v	43,461 min	30.43930	-89.41466	18403 Joe Moran Rd, Kiln, MS
7:59:31 AM			11 mph	1 mph	0 mph SE	-	0.996 g	0.396 g	0.0 mi.	86,546.2	0.00v	43,461 min	30.43891	-89.41457	18403 Joe Moran Rd, Kiln, MS
7:59:41 AM	Off		0 mph	0 mph	0 mph SE	-	0.000 g	0.000 g	0.0 mi.	86,546.2	0.00v	43,463 min	30.43891	-89.41457	18403 Joe Moran Rd, Kiln, MS
8:00:09 AM	On		0 mph	0 mph	0 mph S	-	0.000 g	0.000 g	0.0 mi.	86,546.2	0.00v	43,463 min	30.43858	-89.41448	18403 Joe Moran Rd, Kiln, MS
8:00:24 AM			0 mph	0 mph	0 mph S	-	0.000 g	0.000 g	0.0 mi.	86,546.2	0.00v	43,463 min	30.43858	-89.41448	18403 Joe Moran Rd, Kiln, MS
8:02:09 AM	On		0 mph	0 mph	0 mph SE	-	0.792 g	0.384 g	0.0 mi.	86,546.2	0.00v	43,465 min	30.43816	-89.41454	18403 Joe Moran Rd, Kiln, MS
8:04:09 AM	On		0 mph	0 mph	0 mph SE	-	0.000 g	0.000 g	0.0 mi.	86,546.2	0.00v	43,467 min	30.43816	-89.41454	18403 Joe Moran Rd, Kiln, MS
8:06:07 AM	Off		0 mph	0 mph	0 mph SE	-	0.000 g	0.000 g	0.0 mi.	86,546.2	0.00v	43,469 min	30.43816	-89.41454	18403 Joe Moran Rd, Kiln, MS
8:06:38 AM	On		0 mph	0 mph	0 mph NE	-	0.000 g	0.000 g	0.0 mi.	86,546.2	0.00v	43,469 min	30.43812	-89.41441	18403 Joe Moran Rd, Kiln, MS
8:06:52 AM			5 mph	0 mph	5 mph N	-	0.702 g	0.012 g	0.1 mi.	86,546.3	0.00v	43,469 min	30.43823	-89.41457	Joe Moran Rd, Kiln, MS
8:08:37 AM	On		24 mph	3 mph	24 mph E	-	0.861 g	0.416 g	0.2 mi.	86,546.4	0.00v	43,471 min	30.43817	-89.41305	Joe Moran Rd, Kiln, MS
8:10:37 AM	On		61 mph	42 mph	61 mph E	-	0.567 g	0.976 g	1.6 mi.	86,547.8	0.00v	43,473 min	30.44722	-89.39730	Firetower Rd, Kiln, MS
8:12:37 AM	On		69 mph	55 mph	8 mph NE	-	0.261 g	0.204 g	3.5 mi.	86,549.7	0.00v	43,475 min	30.46367	-89.37541	3011 Firetower Rd, Kiln, MS

8:14:18 AM		63 mph	48 mph	42 mph E	-	0.286 g	0.192 g	4.8 mi.	86,551.0	0.00v	43,475 min	30.46699	-89.35355	1603 Firetower Rd, Kiln, MS
8:14:37 AM	On	63 mph	47 mph	48 mph SE	-	0.314 g	0.192 g	5.0 mi.	86,551.2	0.00v	43,477 min	30.46554	-89.35044	Firetower Rd, Kiln, MS
8:16:37 AM	On	57 mph	38 mph	49 mph E	-	0.282 g	0.453 g	6.3 mi.	86,552.5	0.00v	43,479 min	30.45914	-89.33720	J P Ladner Rd, Pass Christian, MS
8:18:37 AM	On	64 mph	52 mph	48 mph E	-	0.114 g	0.114 g	8.0 mi.	86,554.2	0.00v	43,481 min	30.46274	-89.30899	J P Ladner Rd, Pass Christian, MS
8:20:37 AM	On	74 mph	46 mph	55 mph NE	40 mph	0.327 g	0.261 g	9.6 mi.	86,555.8	0.00v	43,483 min	30.47594	-89.28826	Cable Bridge Rd, Pass Christian, MS
8:22:37 AM	On	62 mph	51 mph	43 mph SE	40 mph	0.216 g	0.384 g	11.3 mi.	86,557.5	0.00v	43,485 min	30.48271	-89.26421	13721 Wolf River Rd, Gulfport, MS
8:24:37 AM	On	77 mph	66 mph	55 mph SE	40 mph	0.261 g	0.286 g	13.5 mi.	86,559.7	0.00v	43,487 min	30.46378	-89.23542	12383 Wolf River Rd, Gulfport, MS
8:26:37 AM	On	74 mph	65 mph	59 mph SE	40 mph	0.127 g	0.180 g	15.6 mi.	86,561.8	0.00v	43,489 min	30.44394	-89.20818	Wolf River Rd, Gulfport, MS
8:28:37 AM	On	57 mph	33 mph	26 mph E	35 mph	1.257 g	0.441 g	16.7 mi.	86,562.9	0.00v	43,491 min	30.44157	-89.19055	20903 Landon Rd, Gulfport, MS
8:30:37 AM	On	63 mph	51 mph	48 mph E	65 mph	0.184 g	0.261 g	18.4 mi.	86,564.6	0.00v	43,493 min	30.43979	-89.16219	19261 Landon Rd, Gulfport, MS
8:32:37 AM	On	69 mph	45 mph	0 mph E	35 mph	0.298 g	0.473 g	20.0 mi.	86,566.2	0.00v	43,495 min	30.43840	-89.13719	18019 Landon Rd, Gulfport, MS
8:34:37 AM	On	55 mph	34 mph	49 mph E	35 mph	1.073 g	0.139 g	21.1 mi.	86,567.3	0.00v	43,497 min	30.43839	-89.11821	Landon Rd, Gulfport, MS
8:36:37 AM	On	56 mph	37 mph	0 mph E	50 mph	0.196 g	0.396 g	22.3 mi.	86,568.5	0.00v	43,499 min	30.43744	-89.09751	10401 US-49, Gulfport, MS
8:38:37 AM	On	35 mph	8 mph	34 mph E	35 mph	1.176 g	0.057 g	22.6 mi.	86,568.8	0.00v	43,501 min	30.43706	-89.09307	Crossroads Pkwy, Gulfport, MS
8:40:37 AM	On	48 mph	36 mph	37 mph E	45 mph	0.294 g	0.478 g	23.8 mi.	86,570.0	0.00v	43,503 min	30.43424	-89.07683	14305 Seaway Rd, Gulfport, MS
8:42:37 AM	On	69 mph	55 mph	50 mph E	45 mph	0.114 g	0.249 g	25.6 mi.	86,571.8	0.00v	43,505 min	30.43436	-89.04611	12319 Seaway Rd, Gulfport, MS
8:44:37 AM	On	42 mph	26 mph	0 mph E	45 mph	0.102 g	0.351 g	26.5 mi.	86,572.7	0.00v	43,507 min	30.43447	-89.03160	11813 Seaway Rd, Gulfport, MS
8:46:37 AM	On	64 mph	37 mph	60 mph SE	65 mph	1.122 g	0.453 g	27.7 mi.	86,573.9	0.00v	43,509 min	30.41675	-89.03126	9133 Lorraine Rd, Gulfport, MS
8:48:37 AM	On	57 mph	34 mph	33 mph S	45 mph	0.894 g	0.396 g	28.8 mi.	86,575.0	0.00v	43,511 min	30.40119	-89.02688	1107 Cowan Rd, Gulfport, MS
8:50:37 AM	On	65 mph	38 mph	0 mph S	45 mph	0.192 g	0.416 g	30.1 mi.	86,576.3	0.00v	43,513 min	30.38267	-89.02691	119 Cowan Rd, Gulfport, MS
8:52:37 AM	On	68 mph	28 mph	65 mph E	65 mph	1.224 g	0.184 g	31.0 mi.	86,577.2	0.00v	43,515 min	30.38560	-89.01228	E Beach Blvd, Gulfport, MS
8:54:37 AM	On	66 mph	56 mph	53 mph E	45 mph	0.094 g	0.192 g	32.9 mi.	86,579.1	0.00v	43,517 min	30.38996	-88.98171	Beach Blvd, Biloxi, MS
8:54:47											43,517			

AM											min			
8:56:37 AM	On	59 mph	50 mph	47 mph E	45 mph	0.114 g	0.184 g	34.5 mi.	86,580.7	0.00v	43,519 min	30.39274	-88.95431	Beach Blvd, Biloxi, MS
8:56:47 AM		39 mph	33 mph	39 mph E	45 mph	0.127 g	0.159 g	34.6 mi.	86,580.8	0.00v	43,519 min	30.39300	-88.95282	Beach Blvd, Biloxi, MS
8:58:37 AM	On	61 mph	28 mph	0 mph E	45 mph	1.380 g	0.461 g	35.5 mi.	86,581.7	0.00v	43,521 min	30.39359	-88.93874	1704 Beach Blvd, Biloxi, MS
8:58:47 AM		0 mph	0 mph	0 mph E	45 mph	0.000 g	0.000 g	35.5 mi.	86,581.7	0.00v	43,521 min	30.39359	-88.93874	1704 Beach Blvd, Biloxi, MS
9:00:37 AM	On	64 mph	49 mph	58 mph E	65 mph	1.380 g	0.078 g	37.1 mi.	86,583.3	0.00v	43,523 min	30.39448	-88.91168	1249 Beach Blvd, Biloxi, MS
9:02:37 AM	On	60 mph	35 mph	33 mph E	35 mph	1.053 g	0.510 g	38.3 mi.	86,584.5	0.00v	43,525 min	30.39382	-88.89216	Beach Blvd, Biloxi, MS
9:04:37 AM	On	51 mph	33 mph	49 mph E	45 mph	0.849 g	0.351 g	39.4 mi.	86,585.6	0.00v	43,527 min	30.39301	-88.87380	439 Beach Blvd, Biloxi, MS
9:06:37 AM	On	53 mph	28 mph	24 mph E	55 mph	1.143 g	0.461 g	40.3 mi.	86,586.5	0.00v	43,529 min	30.39250	-88.85836	Beach Blvd, Biloxi, MS
9:08:37 AM	On	73 mph	63 mph	63 mph NE	55 mph	0.147 g	0.114 g	42.4 mi.	86,588.6	0.00v	43,531 min	30.41528	-88.83538	384 US-90, Ocean Springs, MS
9:10:37 AM	On	63 mph	21 mph	42 mph E	45 mph	1.200 g	0.294 g	43.1 mi.	86,589.3	0.00v	43,533 min	30.41605	-88.82383	1202 Bienville Blvd, Ocean Springs, MS
9:12:37 AM	On	55 mph	40 mph	55 mph E	70 mph	0.127 g	0.204 g	44.4 mi.	86,590.6	0.00v	43,535 min	30.41563	-88.80128	Bienville Blvd, Ocean Springs, MS
9:14:37 AM	On	58 mph	27 mph	24 mph S	-	1.110 g	0.314 g	45.3 mi.	86,591.5	0.00v	43,537 min	30.40678	-88.79542	438 Hanley Rd, Ocean Springs, MS
9:16:37 AM	On	41 mph	14 mph	0 mph NE	-	0.314 g	0.416 g	45.8 mi.	86,592.0	0.00v	43,539 min	30.40062	-88.79549	380 Park Pl, Ocean Springs, MS
9:18:37 AM	On	0 mph	0 mph	0 mph NE	-	0.000 g	0.000 g	45.8 mi.	86,592.0	0.00v	43,541 min	30.40062	-88.79551	380 Park Pl, Ocean Springs, MS
9:20:37 AM	On	0 mph	0 mph	0 mph NE	-	0.000 g	0.000 g	45.8 mi.	86,592.0	0.00v	43,543 min	30.40062	-88.79551	380 Park Pl, Ocean Springs, MS
9:20:54 AM	Off	0 mph	0 mph	0 mph NE	-	0.000 g	0.000 g	45.8 mi.	86,592.0	0.00v	43,543 min	30.40062	-88.79551	380 Park Pl, Ocean Springs, MS

Copyright ©2021 WEX Telematics - gps.wextelematics.com. Generated in 1.8430 seconds.

Activity Detail Overview »

Location Records	751	**Sorted By**	Time
Total Distance Traveled	746.0 mi	**Selected Vehicle**	15 (vin: 1D7HE42K465713982)
Average Speed	20 mph	**Report Time Period**	Oct 10 12:00 AM to Oct 16 11:59 PM (CDT)
Landmarked Stops	Show	**Report Created**	November 12, 2021 1:57:57 PM
Max Speed	81 mph		

** Distance is accumulated daily*
** Odometer values are on the spreadsheet export.*
** Only the closest landmark is shown.*
** Landmarks over 3.8 miles wide have been excluded.*
** Run Time is based on Total GPS Device Hours.*


WEX TELEMATICS


Philips Pest Control LLC


Export Data | Email Report

Speed Graphs »


show/hide

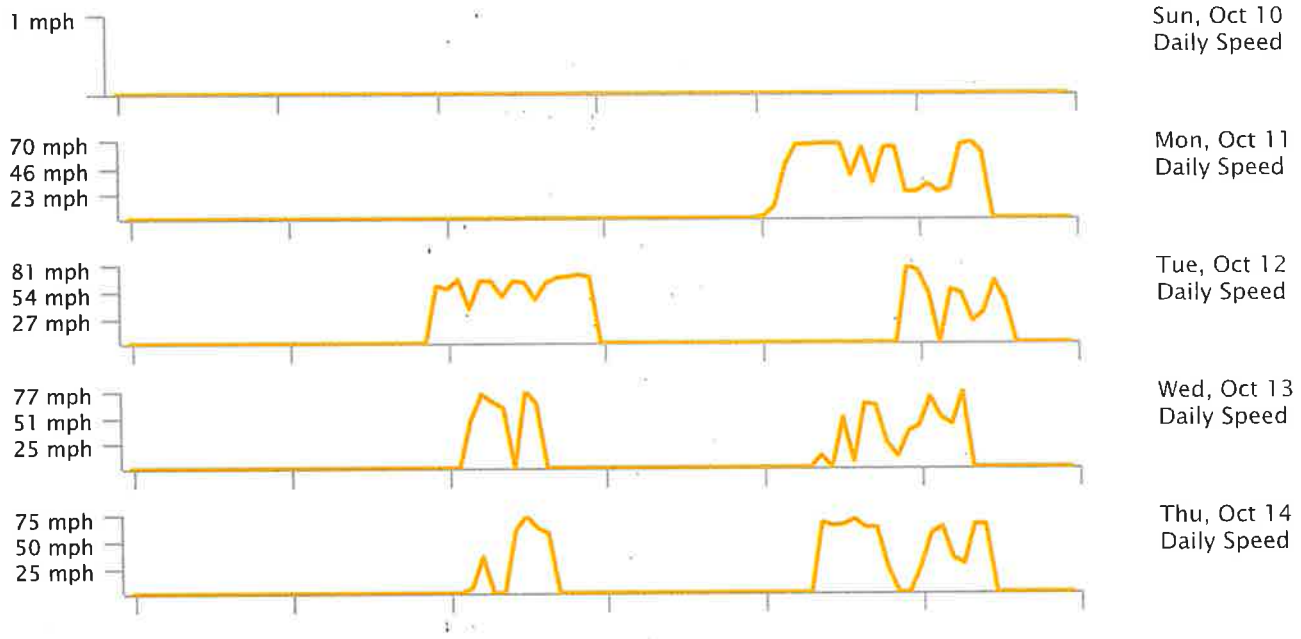

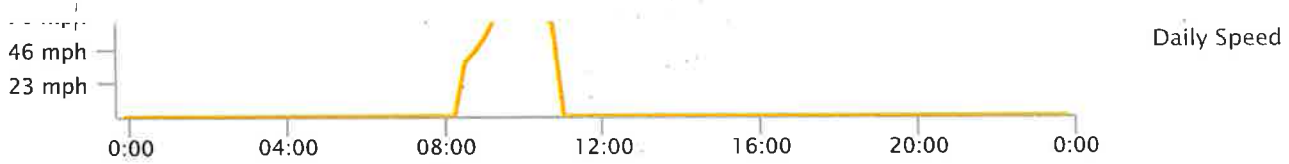

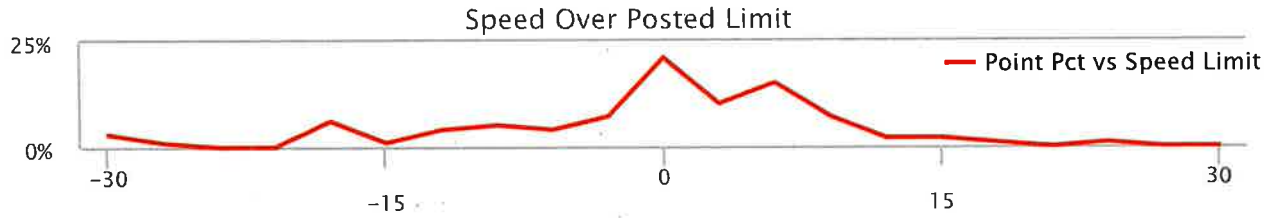



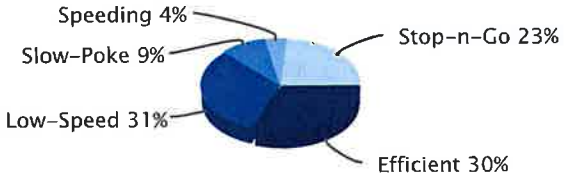

Low-Speed: inst-speed is under 15 mph | No Address: address or speed-limit unknown | Efficient: inst-speed within 10 mph of speed-limit | Stop-n-Go: zero inst-speed and nonzero max-speed | Speeding: inst-speed more than 10 mph over speed-limit | Slow-Poke: inst-speed between 15 mph and 10 mph under limit

Activity Detail Report »

Selected Vehicle: 15

Sun Oct 10, 2021

Time	Ignition	In-Cab Alert	Max Speed	Avg Speed	Inst Speed	Speed Limit	Max Accel	Max Decel	Distance	Odometer	Voltage	Run Time	Latitude	Longitude	Location
8:35:37 AM			0 mph	0 mph	0 mph E	-	0.000 g	0.000 g	0.0 mi.	18,534.3	12.52v	16,922 min	30.43903	-89.41445	18403 Joe Moran Rd, Kiln, MS
8:35:36 PM			0 mph	0 mph	0 mph E	-	0.000 g	0.000 g	0.0 mi.	18,534.3	12.52v	16,922 min	30.43903	-89.41445	18403 Joe Moran Rd, Kiln, MS

Mon Oct 11, 2021

Time	Ignition	In-Cab Alert	Max Speed	Avg Speed	Inst Speed	Speed Limit	Max Accel	Max Decel	Distance	Odometer	Voltage	Run Time	Latitude	Longitude	Location
8:35:35			0 mph	0 mph	0 mph E	-	0.000 g	0.000 g	0.0 mi.	18,534.3	12.52v	16,922 min	30.43903	-89.41445	18403 Joe Moran Rd, Kiln, MS

4:16:19 PM	On	2 mph	0 mph	2 mph E	-	0.000 g	0.000 g	0.0 mi.	18,534.3	14.04v	16,922 min	30.43903	-89.41445	Joe Moran Rd, Kiln, MS
4:18:18 PM	On	0 mph	0 mph	0 mph E	-	0.000 g	0.000 g	0.0 mi.	18,534.3	12.71v	16,924 min	30.43903	-89.41445	18403 Joe Moran Rd, Kiln, MS
4:18:29 PM	Off	0 mph	0 mph	0 mph E	-	0.000 g	0.000 g	0.0 mi.	18,534.3	12.68v	16,924 min	30.43903	-89.41445	18403 Joe Moran Rd, Kiln, MS
4:26:35 PM	On	0 mph	0 mph	0 mph S	-	0.000 g	0.000 g	0.0 mi.	18,534.3	14.20v	16,924 min	30.43919	-89.41450	18403 Joe Moran Rd, Kiln, MS
4:28:34 PM	On	0 mph	0 mph	0 mph S	-	0.000 g	0.000 g	0.1 mi.	18,534.4	12.52v	16,926 min	30.43917	-89.41454	18403 Joe Moran Rd, Kiln, MS
4:28:45 PM	Off	0 mph	0 mph	0 mph S	-	0.000 g	0.000 g	0.1 mi.	18,534.4	12.49v	16,926 min	30.43917	-89.41454	18403 Joe Moran Rd, Kiln, MS
4:32:48 PM	On	11 mph	0 mph	11 mph S	-	0.000 g	0.000 g	0.1 mi.	18,534.4	14.35v	16,926 min	30.43878	-89.41452	Joe Moran Rd, Kiln, MS
4:34:47 PM	On	48 mph	20 mph	46 mph SW	-	0.837 g	0.420 g	0.9 mi.	18,535.2	12.37v	16,928 min	30.42972	-89.41768	Joe Moran Rd, Kiln, MS
4:36:47 PM	On	49 mph	35 mph	0 mph E	-	0.159 g	0.363 g	2.0 mi.	18,536.3	12.31v	16,930 min	30.41395	-89.42234	16990 Old Joe Moran St, Kiln, MS
4:38:47 PM	On	18 mph	2 mph	0 mph N	-	1.380 g	0.351 g	2.1 mi.	18,536.4	12.19v	16,932 min	30.41438	-89.42126	16990 Old Joe Moran St, Kiln, MS
4:38:58 PM	Off	0 mph	0 mph	0 mph N	-	0.000 g	0.000 g	2.1 mi.	18,536.4	12.13v	16,933 min	30.41438	-89.42126	16990 Old Joe Moran St, Kiln, MS
4:43:56 PM	On	3 mph	0 mph	3 mph SW	-	0.000 g	0.000 g	2.1 mi.	18,536.4	14.17v	16,933 min	30.41427	-89.42118	Old Joe Moran St, Kiln, MS
4:45:55 PM	On	44 mph	26 mph	43 mph NE	-	1.722 g	0.416 g	2.2 mi.	18,536.5	12.25v	16,935 min	30.42598	-89.41972	Joe Moran Rd, Kiln, MS
4:47:55 PM	On	49 mph	31 mph	0 mph N	-	0.229 g	0.371 g	3.3 mi.	18,537.6	13.10v	16,937 min	30.43891	-89.41455	18403 Joe Moran Rd, Kiln, MS
4:49:55 PM	On	10 mph	2 mph	0 mph S	-	1.278 g	0.498 g	3.4 mi.	18,537.7	12.19v	16,939 min	30.43820	-89.41455	18403 Joe Moran Rd, Kiln, MS
4:51:55 PM	On	42 mph	30 mph	24 mph W	-	0.735 g	0.441 g	4.4 mi.	18,538.7	12.31v	16,941 min	30.44732	-89.40614	4512 Firetower Rd, Kiln, MS
4:53:55 PM	On	57 mph	51 mph	39 mph W	-	0.294 g	0.127 g	6.1 mi.	18,540.4	12.13v	16,943 min	30.45123	-89.43274	Firetower Rd, Kiln, MS
4:55:55 PM	On	67 mph	55 mph	58 mph N	55 mph	0.212 g	0.298 g	7.9 mi.	18,542.2	12.25v	16,945 min	30.47538	-89.42958	MS-603, Kiln, MS
4:57:55 PM	On	59 mph	44 mph	25 mph S	-	0.192 g	0.306 g	9.4 mi.	18,543.7	12.25v	16,947 min	30.48614	-89.41298	Lawrence Ladner Rd, Kiln, MS
4:59:55 PM	On	36 mph	29 mph	24 mph E	-	0.510 g	0.396 g	10.3 mi.	18,544.6	12.28v	16,949 min	30.48271	-89.40152	Lawrence Ladner Rd, Kiln, MS
5:01:55 PM	On	32 mph	23 mph	0 mph W	-	0.645 g	0.465 g	11.9 mi.	18,546.2	12.04v	16,951 min	30.47622	-89.39503	22000 Lawrence Ladner Rd, Kiln, MS
5:03:55 PM	On	14 mph	9 mph	11 mph N	-	1.633 g	0.359 g	12.2 mi.	18,546.5	12.28v	16,953 min	30.47692	-89.39770	Road 361, Kiln, MS

PM	On	11 mph	7 mph	NE	-	0.780 g	0.461 g	12.4 mi.	18,546.7	12.31v	min	30.47847	-89.39520	Lawrence Ladner Rd, Kiln, MS
5:07:55 PM	On	27 mph	11 mph	25 mph SW	-	0.984 g	0.522 g	12.8 mi.	18,547.1	12.86v	16,957 min	30.47808	-89.39367	Lawrence Ladner Rd, Kiln, MS
5:09:55 PM	On	29 mph	8 mph	6 mph S	-	0.824 g	0.396 g	13.1 mi.	18,547.4	12.10v	16,959 min	30.47638	-89.39256	Lawrence Ladner Rd, Kiln, MS
5:11:55 PM	On	11 mph	1 mph	7 mph W	-	0.702 g	0.384 g	13.1 mi.	18,547.4	12.28v	16,961 min	30.47622	-89.39306	Lawrence Ladner Rd, Kiln, MS
5:13:55 PM	On	27 mph	16 mph	7 mph SE	-	1.755 g	0.522 g	13.7 mi.	18,548.0	12.10v	16,963 min	30.48007	-89.39694	Lawrence Ladner Rd, Kiln, MS
5:15:55 PM	On	36 mph	23 mph	14 mph NW	-	0.849 g	0.461 g	13.8 mi.	18,548.1	12.25v	16,965 min	30.49085	-89.39824	Cameron Rd, Kiln, MS
5:17:55 PM	On	53 mph	27 mph	53 mph SW	-	0.282 g	0.339 g	15.5 mi.	18,549.8	12.28v	16,967 min	30.49571	-89.40593	Rocky Hill Dedeaux Rd, Kiln, MS
5:19:55 PM	On	57 mph	51 mph	46 mph W	-	0.224 g	0.261 g	15.9 mi.	18,550.2	12.22v	16,969 min	30.47797	-89.42493	5710 Rocky Hill Dedeaux Rd, Kiln, MS
5:21:55 PM	On	67 mph	41 mph	65 mph S	55 mph	0.869 g	0.339 g	17.2 mi.	18,551.5	12.31v	16,971 min	30.46305	-89.43635	20287 MS-603, Kiln, MS
5:23:55 PM	On	68 mph	52 mph	47 mph SE	-	0.237 g	0.318 g	19.0 mi.	18,553.3	12.28v	16,973 min	30.45261	-89.41882	Firetower Rd, Kiln, MS
5:25:55 PM	On	57 mph	41 mph	32 mph SW	-	0.351 g	0.498 g	20.3 mi.	18,554.6	12.28v	16,975 min	30.44153	-89.40948	Joe Moran Rd, Kiln, MS
5:27:55 PM	On	42 mph	17 mph	0 mph N	-	0.196 g	0.351 g	20.9 mi.	18,555.2	12.31v	16,977 min	30.43911	-89.41454	18403 Joe Moran Rd, Kiln, MS
5:28:06 PM	Off	0 mph	0 mph	0 mph N	-	0.000 g	0.000 g	20.9 mi.	18,555.2	12.31v	16,977 min	30.43911	-89.41454	18403 Joe Moran Rd, Kiln, MS
5:35:30 PM	On	7 mph	0 mph	7 mph S	-	0.000 g	0.000 g	20.9 mi.	18,555.2	14.17v	16,977 min	30.43898	-89.41458	18403 Joe Moran Rd, Kiln, MS
5:37:30 PM	On	45 mph	23 mph	45 mph SW	-	0.722 g	0.384 g	21.7 mi.	18,556.0	12.31v	16,979 min	30.42903	-89.41819	Joe Moran Rd, Kiln, MS
5:39:30 PM	On	47 mph	42 mph	39 mph W	-	0.486 g	0.604 g	23.1 mi.	18,557.4	12.28v	16,981 min	30.41071	-89.42516	Old Joe Moran St, Kiln, MS
5:41:30 PM	On	48 mph	27 mph	0 mph W	45 mph	0.249 g	0.371 g	24.0 mi.	18,558.3	12.31v	16,983 min	30.40912	-89.43519	6598 Kiln-Delisle Rd, Kiln, MS
5:43:30 PM	On	16 mph	1 mph	0 mph S	45 mph	0.939 g	0.441 g	24.1 mi.	18,558.4	11.76v	16,985 min	30.40911	-89.43583	16597 MS-43, Kiln, MS
5:43:40 PM	Off	0 mph	0 mph	0 mph S	45 mph	0.000 g	0.000 g	24.1 mi.	18,558.4	11.86v	16,985 min	30.40911	-89.43583	16597 MS-43, Kiln, MS
5:47:08 PM	On	0 mph	0 mph	0 mph S	45 mph	0.000 g	0.000 g	24.1 mi.	18,558.4	13.92v	16,985 min	30.40911	-89.43583	16597 MS-43, Kiln, MS
5:49:07 PM	On	52 mph	34 mph	45 mph SE	55 mph	1.098 g	0.159 g	25.2 mi.	18,559.5	12.28v	16,987 min	30.39825	-89.44818	15965 MS-43, Kiln, MS
5:51:07 PM	On	55 mph	50 mph	55 mph SE	55 mph	0.114 g	0.090 g	26.9 mi.	18,561.2	12.28v	16,989 min	30.37665	-89.43588	MS-43, Kiln, MS
5:53:07	On	68 mph	58 mph	62 mph	55 mph	0.249 g	0.216 g	28.8 mi.	18,563.1	12.25v	16,991	30.35188	-89.42287	MS-43, Bay St Louis, MS

5:55:07 PM	On	68 mph	66 mph	67 mph SE	65 mph	0.065 g	0.078 g	31.0 mi.	18,565.3	12.28v	16,993 min	30.32381	-89.41868	MS-43, Bay St Louis, MS
5:57:07 PM	On	68 mph	29 mph	23 mph SE	-	0.339 g	0.306 g	31.9 mi.	18,566.2	12.31v	16,995 min	30.31488	-89.41435	10091 River Dr, Bay St Louis, MS
5:59:07 PM	On	32 mph	7 mph	0 mph W	-	0.192 g	0.461 g	33.5 mi.	18,567.8	12.37v	16,997 min	30.31212	-89.41326	5014 Trout St, Bay St Louis, MS
6:01:07 PM	On	10 mph	4 mph	10 mph W	-	0.690 g	0.057 g	33.6 mi.	18,567.9	12.31v	16,999 min	30.31208	-89.41533	5062 Trout St, Bay St Louis, MS
6:03:07 PM	On	15 mph	9 mph	15 mph W	-	0.090 g	0.094 g	34.0 mi.	18,568.3	12.28v	17,001 min	30.31207	-89.42042	5028 Spruce Dr, Bay St Louis, MS
6:05:07 PM	On	16 mph	10 mph	11 mph W	-	0.065 g	0.180 g	34.3 mi.	18,568.6	13.13v	17,003 min	30.31210	-89.42631	8024 Spruce Dr, Bay St Louis, MS
6:07:07 PM	On	12 mph	8 mph	9 mph E	-	0.984 g	0.416 g	34.6 mi.	18,568.9	13.31v	17,005 min	30.31212	-89.42560	8001 Spruce Dr, Bay St Louis, MS
6:09:07 PM	On	10 mph	9 mph	9 mph E	-	0.090 g	0.122 g	34.9 mi.	18,569.2	13.50v	17,007 min	30.31210	-89.42055	5011 Spruce Dr, Bay St Louis, MS
6:11:07 PM	On	10 mph	9 mph	9 mph E	-	0.102 g	0.069 g	35.2 mi.	18,569.5	13.50v	17,009 min	30.31210	-89.41569	5103 Trout St, Bay St Louis, MS
6:13:07 PM	On	9 mph	5 mph	0 mph N	-	0.780 g	0.396 g	35.3 mi.	18,569.6	13.44v	17,011 min	30.31226	-89.41308	5014 Trout St, Bay St Louis, MS
6:15:07 PM	On	28 mph	8 mph	1 mph S	-	1.233 g	0.510 g	35.7 mi.	18,570.0	13.59v	17,013 min	30.31200	-89.41758	9299 Crane St, Bay St Louis, MS
6:17:07 PM	On	11 mph	9 mph	9 mph S	-	0.114 g	0.049 g	36.0 mi.	18,570.3	13.41v	17,015 min	30.30752	-89.41801	9109 Crane St, Bay St Louis, MS
6:19:07 PM	On	9 mph	6 mph	8 mph N	-	1.008 g	0.314 g	36.2 mi.	18,570.5	13.47v	17,017 min	30.30531	-89.41829	Crane St, Bay St Louis, MS
6:21:07 PM	On	9 mph	8 mph	9 mph N	-	0.216 g	0.057 g	36.3 mi.	18,570.6	13.56v	17,019 min	30.30937	-89.41789	9180 Crane St, Bay St Louis, MS
6:23:07 PM	On	10 mph	5 mph	0 mph N	-	0.057 g	0.351 g	36.5 mi.	18,570.8	13.44v	17,021 min	30.31199	-89.41761	9299 Crane St, Bay St Louis, MS
6:25:07 PM	On	39 mph	17 mph	0 mph E	-	0.824 g	0.371 g	37.1 mi.	18,571.4	13.44v	17,023 min	30.31572	-89.41553	10159 River Dr, Bay St Louis, MS
6:27:07 PM	On	10 mph	8 mph	9 mph E	-	0.747 g	0.114 g	37.3 mi.	18,571.6	13.53v	17,025 min	30.31575	-89.41124	5075 Tombigbee St, Bay St Louis, MS
6:29:07 PM	On	11 mph	8 mph	11 mph W	-	0.906 g	0.453 g	37.6 mi.	18,571.9	13.53v	17,027 min	30.31574	-89.40798	4022 Tombigbee St, Bay St Louis, MS
6:31:07 PM	On	11 mph	9 mph	9 mph W	-	0.180 g	0.167 g	37.9 mi.	18,572.2	13.53v	17,029 min	30.31574	-89.41291	5124 Tombigbee St, Bay St Louis, MS
6:33:07 PM	On	10 mph	5 mph	0 mph S	-	0.971 g	0.408 g	38.3 mi.	18,572.6	13.59v	17,031 min	30.31569	-89.41572	10159 River Dr, Bay St Louis, MS
6:35:07 PM	On	37 mph	11 mph	30 mph E	-	0.869 g	0.102 g	38.7 mi.	18,573.0	13.53v	17,033 min	30.31578	-89.40986	5037 Tombigbee St, Bay St Louis, MS
6:37:07 PM	On	64 mph	46 mph	56 mph SE	65 mph	0.331 g	0.204 g	39.3 mi.	18,573.6	13.53v	17,035 min	30.31160	-89.38565	9279 MS-43, Bay St Louis, MS

PM	On		56 mph	21 mph	1 mph E	-	0.127 g	0.461 g	40.0 mi.	18,574.3	13.22v	min	30.30734	-89.37653	Waveland, MS
6:41:07 PM	On		11 mph	2 mph	0 mph SW	-	0.657 g	0.384 g	40.1 mi.	18,574.4	13.38v	17,039 min	30.30771	-89.37624	2400 McLaurin Rd, Waveland, MS
6:43:07 PM	On		4 mph	0 mph	1 mph S	-	0.722 g	0.486 g	40.1 mi.	18,574.4	13.65v	17,041 min	30.30748	-89.37622	Waveland, MS
6:45:07 PM	On		7 mph	1 mph	0 mph SW	45 mph	0.927 g	0.441 g	40.1 mi.	18,574.4	13.50v	17,043 min	30.30736	-89.37651	302 US-90, Waveland, MS
6:47:07 PM	On		0 mph	0 mph	0 mph SW	45 mph	0.000 g	0.000 g	40.1 mi.	18,574.4	13.53v	17,045 min	30.30736	-89.37651	302 US-90, Waveland, MS
6:48:39 PM		Idling - OBD	0 mph	0 mph	0 mph SW	45 mph	0.000 g	0.000 g	40.1 mi.	18,574.4	13.50v	17,045 min	30.30736	-89.37651	302 US-90, Waveland, MS
6:49:07 PM	On		0 mph	0 mph	0 mph SW	45 mph	0.000 g	0.000 g	40.1 mi.	18,574.4	13.59v	17,047 min	30.30736	-89.37651	302 US-90, Waveland, MS
6:51:07 PM	On		32 mph	10 mph	0 mph W	45 mph	0.780 g	0.441 g	41.3 mi.	18,575.6	13.38v	17,049 min	30.30522	-89.38098	433 US-90, Waveland, MS
6:53:07 PM	On		25 mph	5 mph	0 mph NW	45 mph	0.816 g	0.371 g	41.5 mi.	18,575.8	13.53v	17,051 min	30.30515	-89.37967	405 US-90, Waveland, MS
6:55:07 PM	On		0 mph	0 mph	0 mph NW	45 mph	0.000 g	0.000 g	41.5 mi.	18,575.8	13.44v	17,053 min	30.30515	-89.37967	405 US-90, Waveland, MS
6:57:07 PM	On		0 mph	0 mph	0 mph NW	45 mph	0.000 g	0.000 g	41.5 mi.	18,575.8	12.95v	17,055 min	30.30515	-89.37967	405 US-90, Waveland, MS
6:57:09 PM	Off		0 mph	0 mph	0 mph NW	45 mph	0.000 g	0.000 g	41.5 mi.	18,575.8	12.92v	17,055 min	30.30515	-89.37967	405 US-90, Waveland, MS
7:05:29 PM	On		0 mph	0 mph	0 mph NW	45 mph	0.000 g	0.000 g	41.5 mi.	18,575.8	13.83v	17,055 min	30.30515	-89.37967	405 US-90, Waveland, MS
7:07:28 PM	On		47 mph	18 mph	12 mph W	45 mph	1.176 g	0.429 g	42.1 mi.	18,576.4	13.47v	17,057 min	30.30332	-89.38643	US-90, Waveland, MS
7:09:28 PM	On		16 mph	5 mph	0 mph N	45 mph	0.204 g	0.486 g	42.3 mi.	18,576.6	13.50v	17,059 min	30.30295	-89.38544	471 US-90, Waveland, MS
7:11:28 PM	On		0 mph	0 mph	0 mph N	45 mph	0.000 g	0.000 g	42.3 mi.	18,576.6	13.50v	17,061 min	30.30295	-89.38544	471 US-90, Waveland, MS
7:13:28 PM	On		0 mph	0 mph	0 mph N	45 mph	0.000 g	0.000 g	42.3 mi.	18,576.6	13.53v	17,063 min	30.30295	-89.38544	471 US-90, Waveland, MS
7:13:40 PM		Idling - OBD	0 mph	0 mph	0 mph N	45 mph	0.000 g	0.000 g	42.3 mi.	18,576.6	13.44v	17,063 min	30.30295	-89.38544	471 US-90, Waveland, MS
7:15:28 PM	On		2 mph	0 mph	0 mph N	45 mph	0.000 g	0.000 g	42.3 mi.	18,576.6	13.50v	17,065 min	30.30295	-89.38544	471 US-90, Waveland, MS
7:17:28 PM	On		46 mph	11 mph	46 mph W	45 mph	0.918 g	0.461 g	42.4 mi.	18,576.7	13.53v	17,067 min	30.30311	-89.38719	508 US-90, Waveland, MS
7:19:28 PM	On		64 mph	49 mph	64 mph W	55 mph	0.102 g	0.114 g	44.3 mi.	18,578.6	13.53v	17,069 min	30.29898	-89.41362	4986 US-90, Bay St Louis, MS
7:21:28 PM	On		65 mph	38 mph	15 mph S	-	0.882 g	0.461 g	44.8 mi.	18,579.1	13.44v	17,071 min	30.29732	-89.43253	8125 Hancock Dr, Bay St Louis, MS
7:23:28	On		18 mph	13 mph	12 mph	-	0.963 g	0.371 g	45.3 mi.	18,579.6	13.53v	17,073	30.29544	-89.42770	8460 Jeff Davis Dr, Bay St

7:25:28 PM	On	17 mph	14 mph	12 mph W	-	0.249 g	0.261 g	45.7 mi.	18,580.0	13.38v	17,075 min	30.29600	-89.43522	6086 W Benton St, Bay St Louis, MS
7:27:28 PM	On	16 mph	11 mph	14 mph W	-	0.759 g	0.384 g	46.1 mi.	18,580.4	13.53v	17,077 min	30.29597	-89.44126	6270 W Benton St, Bay St Louis, MS
7:29:28 PM	On	19 mph	14 mph	16 mph E	-	0.216 g	0.363 g	46.6 mi.	18,580.9	13.53v	17,079 min	30.29533	-89.43851	6153 W Clay St, Bay St Louis, MS
7:31:28 PM	On	19 mph	14 mph	9 mph N	-	0.224 g	0.184 g	47.0 mi.	18,581.3	13.56v	17,081 min	30.29522	-89.43272	8042 Hancock Dr, Bay St Louis, MS
7:33:28 PM	On	18 mph	15 mph	15 mph W	-	0.269 g	0.184 g	47.5 mi.	18,581.8	13.53v	17,083 min	30.29457	-89.43027	6090 Copiah St, Bay St Louis, MS
7:35:28 PM	On	20 mph	14 mph	11 mph E	-	0.192 g	0.192 g	48.8 mi.	18,583.1	13.50v	17,085 min	30.29391	-89.42816	6031 Covington St, Bay St Louis, MS
7:37:28 PM	On	17 mph	14 mph	17 mph NW	-	0.127 g	0.147 g	48.9 mi.	18,583.2	13.53v	17,087 min	30.29434	-89.43406	W Desoto St, Bay St Louis, MS
7:39:28 PM	On	20 mph	15 mph	20 mph W	-	0.090 g	0.147 g	49.4 mi.	18,583.7	13.53v	17,089 min	30.29459	-89.44245	6286 W Desoto St, Bay St Louis, MS
7:41:28 PM	On	20 mph	15 mph	18 mph E	-	0.196 g	0.396 g	49.9 mi.	18,584.2	13.56v	17,091 min	30.29378	-89.43683	6055 W Forrest St, Bay St Louis, MS
7:43:28 PM	On	22 mph	14 mph	15 mph E	-	0.816 g	0.429 g	50.3 mi.	18,584.6	13.50v	17,093 min	30.29248	-89.43064	6085 E Forrest St, Bay St Louis, MS
7:45:28 PM	On	22 mph	15 mph	22 mph NW	-	0.184 g	0.147 g	50.8 mi.	18,585.1	13.56v	17,095 min	30.29211	-89.43287	6174 E Grenada St, Bay St Louis, MS
7:47:28 PM	On	24 mph	14 mph	14 mph W	-	1.065 g	0.359 g	51.6 mi.	18,585.9	13.59v	17,097 min	30.29323	-89.44030	6194 W Grenada St, Bay St Louis, MS
7:49:28 PM	On	19 mph	15 mph	4 mph E	-	0.159 g	0.229 g	52.1 mi.	18,586.4	13.59v	17,099 min	30.29250	-89.43894	6151 W Hinds St, Bay St Louis, MS
7:51:28 PM	On	22 mph	14 mph	17 mph E	-	0.780 g	0.257 g	52.8 mi.	18,587.1	13.53v	17,101 min	30.29112	-89.43080	6087 E Hinds St, Bay St Louis, MS
7:53:28 PM	On	24 mph	16 mph	20 mph W	-	0.180 g	0.122 g	52.9 mi.	18,587.2	13.56v	17,103 min	30.29064	-89.43327	6166 E Itawamba St, Bay St Louis, MS
7:55:28 PM	On	20 mph	15 mph	17 mph W	-	0.114 g	0.249 g	53.4 mi.	18,587.7	13.50v	17,105 min	30.29198	-89.44148	6200 W Itawamba St, Bay St Louis, MS
7:57:28 PM	On	17 mph	12 mph	16 mph E	-	0.212 g	0.171 g	53.8 mi.	18,588.1	13.50v	17,107 min	30.29113	-89.43852	W Jackson St, Bay St Louis, MS
7:59:28 PM	On	21 mph	16 mph	17 mph E	-	0.951 g	0.249 g	54.3 mi.	18,588.6	13.53v	17,109 min	30.28973	-89.42991	6047 E Jackson St, Bay St Louis, MS
8:01:28 PM	On	19 mph	15 mph	16 mph W	-	0.192 g	0.147 g	54.8 mi.	18,589.1	13.47v	17,111 min	30.28907	-89.43299	6162 E Kemper St, Bay St Louis, MS
8:03:28 PM	On	21 mph	15 mph	16 mph W	-	0.167 g	0.135 g	55.3 mi.	18,589.6	13.53v	17,113 min	30.29049	-89.44137	6168 W Kemper St, Bay St Louis, MS
8:05:28 PM	On	20 mph	15 mph	19 mph SE	-	0.249 g	0.196 g	55.9 mi.	18,590.2	13.56v	17,115 min	30.28950	-89.43722	6053 W Lamar St, Bay St Louis, MS
8:07:28 PM	On	20 mph	17 mph	14 mph E	-	0.135 g	0.184 g	57.0 mi.	18,591.3	13.31v	17,117 min	30.28837	-89.42806	6005 E Lamar St, Bay St Louis, MS

8:09:28 PM	On	17 mph	14 mph	16 mph W	-	0.192 g	0.204 g	57.5 mi.	18,591.8	13.50v	17,119 min	30.28777	-89.43456	6200 E Madison St, Bay St Louis, MS
8:11:28 PM	On	17 mph	14 mph	15 mph W	-	0.102 g	0.135 g	58.0 mi.	18,592.3	13.50v	17,121 min	30.28913	-89.44250	6182 W Madison St, Bay St Louis, MS
8:13:28 PM	On	24 mph	16 mph	19 mph SE	-	0.261 g	0.204 g	58.5 mi.	18,592.8	13.53v	17,123 min	30.28748	-89.43635	6263 E Newton St, Bay St Louis, MS
8:15:28 PM	On	19 mph	16 mph	16 mph S	-	0.159 g	0.204 g	59.0 mi.	18,593.3	13.38v	17,125 min	30.28652	-89.42775	8143 Jeff Davis Dr, Bay St Louis, MS
8:17:28 PM	On	19 mph	17 mph	16 mph NW	-	0.102 g	0.159 g	59.6 mi.	18,593.9	13.38v	17,127 min	30.28698	-89.43675	6254 E Oktibbeha St, Bay St Louis, MS
8:19:28 PM	On	19 mph	15 mph	17 mph E	-	0.159 g	0.159 g	60.1 mi.	18,594.4	13.50v	17,129 min	30.28705	-89.44208	W Pike St, Bay St Louis, MS
8:21:28 PM	On	31 mph	17 mph	16 mph E	-	0.216 g	0.249 g	60.7 mi.	18,595.0	13.47v	17,131 min	30.28565	-89.43269	6165 E Pike St, Bay St Louis, MS
8:23:28 PM	On	19 mph	15 mph	13 mph W	-	0.216 g	0.229 g	61.2 mi.	18,595.5	13.50v	17,133 min	30.28500	-89.43066	6086 E Quitman St, Bay St Louis, MS
8:25:28 PM	On	19 mph	15 mph	17 mph NW	-	0.135 g	0.135 g	61.3 mi.	18,595.6	13.50v	17,135 min	30.28610	-89.43895	6070 W Quitman St, Bay St Louis, MS
8:27:28 PM	On	20 mph	16 mph	16 mph E	-	0.135 g	0.171 g	61.8 mi.	18,596.1	13.53v	17,137 min	30.28540	-89.43945	6027 W Ridley St, Bay St Louis, MS
8:29:28 PM	On	20 mph	16 mph	18 mph E	-	0.114 g	0.167 g	62.4 mi.	18,596.7	13.50v	17,139 min	30.28426	-89.43055	6103 E Ridley St, Bay St Louis, MS
8:31:28 PM	On	20 mph	16 mph	7 mph SW	-	0.204 g	0.180 g	62.9 mi.	18,597.2	13.50v	17,141 min	30.28296	-89.43240	8001 Panola St, Bay St Louis, MS
8:33:28 PM	On	24 mph	18 mph	11 mph SE	-	0.204 g	0.192 g	63.5 mi.	18,597.8	13.56v	17,143 min	30.28466	-89.44145	6075 W Bolivar St, Bay St Louis, MS
8:35:28 PM	On	19 mph	14 mph	17 mph W	-	0.918 g	0.294 g	63.9 mi.	18,598.2	13.56v	17,145 min	30.28224	-89.43715	6018 E Carroll St, Bay St Louis, MS
8:37:28 PM	On	19 mph	15 mph	17 mph SE	-	0.216 g	0.171 g	64.4 mi.	18,598.7	13.50v	17,147 min	30.28372	-89.44276	6093 W Chickasaw St, Bay St Louis, MS
8:39:28 PM	On	20 mph	15 mph	19 mph S	-	0.633 g	0.461 g	65.5 mi.	18,599.8	13.47v	17,149 min	30.28059	-89.43609	7191 Accorn St, Bay St Louis, MS
8:41:28 PM	On	24 mph	16 mph	4 mph S	-	0.837 g	0.461 g	66.1 mi.	18,600.4	13.38v	17,151 min	30.28186	-89.44345	8005 Harrison St, Bay St Louis, MS
8:43:28 PM	On	24 mph	16 mph	20 mph SE	-	0.894 g	0.408 g	66.6 mi.	18,600.9	13.50v	17,153 min	30.28043	-89.44381	6065 W Issaquena St, Bay St Louis, MS
8:45:28 PM	On	24 mph	17 mph	10 mph W	-	0.339 g	0.620 g	67.2 mi.	18,601.5	13.62v	17,155 min	30.27690	-89.43618	E Lafayette St, Bay St Louis, MS
8:47:28 PM	On	27 mph	17 mph	16 mph W	-	0.249 g	0.229 g	67.8 mi.	18,602.1	13.50v	17,157 min	30.27942	-89.44523	7038 W Lafayette St, Bay St Louis, MS
8:49:28 PM	On	22 mph	12 mph	0 mph E	-	0.216 g	0.376 g	68.2 mi.	18,602.5	13.44v	17,159 min	30.27787	-89.44456	7034 W Marion St, Bay St Louis, MS
8:51:28 PM	On	20 mph	11 mph	18 mph W	-	2.392 g	0.159 g	68.5 mi.	18,602.8	13.53v	17,161 min	30.27555	-89.43988	6020 E Perry St, Bay St Louis, MS
8:53:28				20 mph							17,163			7022 W Rankin St, Bay St Louis,

PM				E						min				MS
8:55:28 PM	On	25 mph	20 mph	24 mph NE	-	0.204 g	0.237 g	69.8 mi.	18,604.1	13.47v	17,165 min	30.28205	-89.44014	7520 Hancock Dr, Bay St Louis, MS
8:57:28 PM	On	25 mph	17 mph	8 mph NE	-	0.127 g	0.384 g	70.3 mi.	18,604.6	13.50v	17,167 min	30.28947	-89.43563	7838 Hancock Dr, Bay St Louis, MS
8:59:28 PM	On	26 mph	16 mph	12 mph E	-	3.604 g	0.327 g	70.9 mi.	18,605.2	13.50v	17,169 min	30.29387	-89.43303	Covington St, Bay St Louis, MS
9:01:28 PM	On	65 mph	36 mph	65 mph E	65 mph	0.261 g	0.237 g	72.0 mi.	18,606.3	13.53v	17,171 min	30.29880	-89.41805	US-90, Bay St Louis, MS
9:03:28 PM	On	66 mph	44 mph	35 mph NW	35 mph	0.159 g	0.237 g	73.5 mi.	18,607.8	13.59v	17,173 min	30.30167	-89.40077	2226 Waveland Ave, Waveland, MS
9:05:28 PM	On	36 mph	35 mph	22 mph NE	35 mph	0.082 g	0.135 g	74.7 mi.	18,609.0	13.50v	17,175 min	30.31632	-89.40704	10170 Kiln Waveland Cutoff Rd, Bay St Louis, MS
9:07:28 PM	On	60 mph	52 mph	60 mph NW	55 mph	0.971 g	0.384 g	76.4 mi.	18,610.7	13.53v	17,177 min	30.33344	-89.42693	MS-43, Bay St Louis, MS
9:09:28 PM	On	60 mph	60 mph	60 mph N	55 mph	0.135 g	0.012 g	78.4 mi.	18,612.7	13.56v	17,179 min	30.36114	-89.42433	13100 MS-43, Kiln, MS
9:11:28 PM	On	60 mph	58 mph	54 mph NW	55 mph	0.069 g	0.114 g	80.4 mi.	18,614.7	13.56v	17,181 min	30.38511	-89.44009	14700 MS-43, Kiln, MS
9:13:28 PM	On	60 mph	53 mph	48 mph E	45 mph	0.065 g	0.127 g	82.1 mi.	18,616.4	13.47v	17,183 min	30.40644	-89.44180	16362 MS-43, Kiln, MS
9:15:28 PM	On	58 mph	50 mph	47 mph N	55 mph	0.094 g	0.078 g	83.8 mi.	18,618.1	13.53v	17,185 min	30.42586	-89.43414	MS-43, Kiln, MS
9:17:28 PM	On	58 mph	53 mph	43 mph NW	55 mph	0.090 g	0.155 g	85.5 mi.	18,619.8	13.56v	17,187 min	30.45068	-89.43317	19284 MS-603, Kiln, MS
9:19:28 PM	On	62 mph	50 mph	58 mph SE	-	0.212 g	0.286 g	87.2 mi.	18,621.5	13.50v	17,189 min	30.44835	-89.40784	Firetower Rd, Kiln, MS
9:21:28 PM	On	61 mph	58 mph	57 mph N	-	0.159 g	0.114 g	89.1 mi.	18,623.4	13.53v	17,191 min	30.45693	-89.38087	Firetower Rd, Kiln, MS
9:23:28 PM	On	58 mph	41 mph	24 mph W	-	0.816 g	0.359 g	90.5 mi.	18,624.8	13.53v	17,193 min	30.47441	-89.37866	Road 310, Kiln, MS
9:25:28 PM	On	37 mph	16 mph	4 mph S	-	0.824 g	0.518 g	90.9 mi.	18,625.2	13.59v	17,195 min	30.47427	-89.38218	Road 310, Kiln, MS
9:27:28 PM	On	15 mph	9 mph	9 mph NE	-	0.588 g	0.461 g	91.4 mi.	18,625.7	13.50v	17,197 min	30.47422	-89.38204	Road 310, Kiln, MS
9:29:28 PM	On	51 mph	34 mph	50 mph SW	-	0.331 g	0.420 g	92.5 mi.	18,626.8	13.56v	17,199 min	30.46255	-89.37707	Firetower Rd, Kiln, MS
9:31:28 PM	On	70 mph	63 mph	60 mph W	-	0.127 g	0.180 g	94.5 mi.	18,628.8	13.41v	17,201 min	30.44694	-89.40370	4362 Firetower Rd, Kiln, MS
9:33:28 PM	On	60 mph	34 mph	1 mph N	-	0.261 g	0.531 g	95.7 mi.	18,630.0	13.50v	17,203 min	30.43829	-89.41449	Joe Moran Rd, Kiln, MS
9:35:28 PM	On	11 mph	2 mph	0 mph E	-	0.918 g	0.510 g	95.8 mi.	18,630.1	12.22v	17,205 min	30.43905	-89.41446	18403 Joe Moran Rd, Kiln, MS
9:35:38 PM	Off	0 mph	0 mph	0 mph E	-	0.000 g	0.000 g	95.8 mi.	18,630.1	12.62v	17,205 min	30.43905	-89.41446	18403 Joe Moran Rd, Kiln, MS

Tue Oct 12, 2021

Time	Ignition	In-Cab Alert	Max Speed	Avg Speed	Inst Speed	Speed Limit	Max Accel	Max Decel	Distance	Odometer	Voltage	Run Time	Latitude	Longitude	Location
7:48:26 AM	On		0 mph	0 mph	0 mph E	-	0.000 g	0.000 g	0.0 mi.	18,630.2	13.86v	17,205 min	30.43905	-89.41446	18403 Joe Moran Rd, Kiln, MS
7:50:24 AM	On		2 mph	0 mph	0 mph E	-	0.000 g	0.000 g	0.0 mi.	18,630.2	13.44v	17,207 min	30.43905	-89.41446	18403 Joe Moran Rd, Kiln, MS
7:52:24 AM	On		39 mph	11 mph	39 mph N	-	0.122 g	0.000 g	0.4 mi.	18,630.6	13.53v	17,209 min	30.43974	-89.40975	Joe Moran Rd, Kiln, MS
7:54:24 AM	On		58 mph	34 mph	57 mph E	-	0.339 g	0.286 g	1.5 mi.	18,631.7	13.59v	17,211 min	30.44724	-89.39701	Firetower Rd, Kiln, MS
7:56:24 AM	On		60 mph	55 mph	23 mph NE	-	0.090 g	0.269 g	3.3 mi.	18,633.5	13.38v	17,213 min	30.46359	-89.37549	3011 Firetower Rd, Kiln, MS
7:58:24 AM	On		57 mph	47 mph	56 mph S	-	1.245 g	0.396 g	4.8 mi.	18,635.0	13.56v	17,215 min	30.44166	-89.37127	Fenton Dedeaux Rd, Kiln, MS
8:00:24 AM	On		56 mph	43 mph	48 mph E	45 mph	0.849 g	0.384 g	6.3 mi.	18,636.5	13.56v	17,217 min	30.42389	-89.36493	2085 Kiln-Delisle Rd, Kiln, MS
8:02:24 AM	On		57 mph	39 mph	19 mph SW	-	0.249 g	0.351 g	7.6 mi.	18,637.8	12.28v	17,219 min	30.41427	-89.35415	Rotten Bayou Rd, Pass Christian, MS
8:04:24 AM	On		26 mph	8 mph	0 mph NE	-	0.376 g	0.384 g	8.0 mi.	18,638.2	13.01v	17,221 min	30.41488	-89.35816	17326 Rotten Bayou Rd, Pass Christian, MS
8:06:24 AM	On		0 mph	0 mph	0 mph NE	-	0.000 g	0.000 g	8.0 mi.	18,638.2	13.53v	17,223 min	30.41488	-89.35816	17326 Rotten Bayou Rd, Pass Christian, MS
8:08:24 AM	On		0 mph	0 mph	0 mph NE	-	0.000 g	0.000 g	8.0 mi.	18,638.2	13.53v	17,225 min	30.41488	-89.35816	17326 Rotten Bayou Rd, Pass Christian, MS
8:09:34 AM		Idling - OBD	0 mph	0 mph	0 mph NE	-	0.000 g	0.000 g	8.0 mi.	18,638.2	13.59v	17,225 min	30.41488	-89.35816	17326 Rotten Bayou Rd, Pass Christian, MS
8:10:24 AM	On		0 mph	0 mph	0 mph NE	-	0.000 g	0.000 g	8.0 mi.	18,638.2	13.59v	17,227 min	30.41488	-89.35816	17326 Rotten Bayou Rd, Pass Christian, MS
8:12:24 AM	On		0 mph	0 mph	0 mph NE	-	0.000 g	0.000 g	8.0 mi.	18,638.2	13.56v	17,229 min	30.41488	-89.35816	17326 Rotten Bayou Rd, Pass Christian, MS
8:14:24 AM	On		37 mph	20 mph	37 mph N	-	1.008 g	0.396 g	8.7 mi.	18,638.9	13.53v	17,231 min	30.42028	-89.35401	17097 Rotten Bayou Rd, Pass Christian, MS
8:16:24 AM	On		61 mph	37 mph	47 mph N	-	0.759 g	0.298 g	9.9 mi.	18,640.1	13.53v	17,233 min	30.42588	-89.36786	Fenton Dedeaux Rd, Kiln, MS
8:18:24 AM	On		62 mph	58 mph	60 mph N	-	0.139 g	0.261 g	11.8 mi.	18,642.0	13.56v	17,235 min	30.45365	-89.37219	Fenton Dedeaux Rd, Kiln, MS
8:20:24 AM	On		61 mph	51 mph	37 mph SW	-	0.331 g	0.343 g	13.5 mi.	18,643.7	13.59v	17,237 min	30.45256	-89.38394	3450 Firetower Rd, Kiln, MS
8:22:24 AM	On		67 mph	52 mph	35 mph S	-	0.298 g	0.376 g	15.2 mi.	18,645.4	13.56v	17,239 min	30.44312	-89.40774	Joe Moran Rd, Kiln, MS
8:24:24 AM	On		46 mph	24 mph	36 mph E	-	0.861 g	0.408 g	16.0 mi.	18,646.2	13.53v	17,241 min	30.43820	-89.41246	Joe Moran Rd, Kiln, MS
8:												17,243			MS

AM	On	38 mph	9 mph	0 mph S	-	0.269 g	0.339 g	16.3 mi.	18,646.5	12.80v	min	30.43564	-89.41059	18516 Joe Moran Rd, Kiln, MS
8:26:35 AM	Off	0 mph	0 mph	0 mph S	-	0.000 g	0.000 g	16.3 mi.	18,646.5	12.77v	17,243 min	30.43564	-89.41059	18516 Joe Moran Rd, Kiln, MS
8:29:19 AM	On	0 mph	0 mph	0 mph N	-	0.000 g	0.000 g	16.3 mi.	18,646.5	14.04v	17,243 min	30.43573	-89.41064	18516 Joe Moran Rd, Kiln, MS
8:31:18 AM	On	36 mph	13 mph	0 mph E	-	0.261 g	0.282 g	16.7 mi.	18,646.9	12.43v	17,245 min	30.43903	-89.41443	18403 Joe Moran Rd, Kiln, MS
8:31:29 AM	Off	0 mph	0 mph	0 mph E	-	0.000 g	0.000 g	16.7 mi.	18,646.9	12.52v	17,245 min	30.43903	-89.41443	18403 Joe Moran Rd, Kiln, MS
8:43:59 AM	On	4 mph	0 mph	3 mph W	-	0.000 g	0.000 g	16.7 mi.	18,646.9	13.89v	17,245 min	30.43903	-89.41453	18403 Joe Moran Rd, Kiln, MS
8:45:58 AM	On	36 mph	9 mph	0 mph S	-	1.531 g	0.486 g	17.1 mi.	18,647.3	12.37v	17,247 min	30.43757	-89.41069	18516 Joe Moran Rd, Kiln, MS
8:47:58 AM	On	22 mph	7 mph	19 mph N	-	0.894 g	0.261 g	17.3 mi.	18,647.5	12.31v	17,249 min	30.43677	-89.41068	18516 Joe Moran Rd, Kiln, MS
8:49:58 AM	On	44 mph	26 mph	44 mph S	-	1.122 g	0.453 g	17.8 mi.	18,648.0	12.34v	17,251 min	30.43199	-89.41708	Joe Moran Rd, Kiln, MS
8:51:58 AM	On	48 mph	36 mph	27 mph S	-	0.204 g	0.241 g	19.5 mi.	18,649.7	12.28v	17,253 min	30.41550	-89.42256	Old Joe Moran St, Kiln, MS
8:53:58 AM	On	33 mph	7 mph	26 mph SW	-	4.261 g	0.478 g	19.6 mi.	18,649.8	12.22v	17,255 min	30.41222	-89.42275	16281 Old Joe Moran St, Kiln, MS
8:55:58 AM	On	45 mph	31 mph	14 mph W	35 mph	0.735 g	0.453 g	20.6 mi.	18,650.8	12.19v	17,257 min	30.40900	-89.43492	6536 Kiln-Delisle Rd, Kiln, MS
8:57:58 AM	On	54 mph	41 mph	54 mph SE	55 mph	1.824 g	0.416 g	21.9 mi.	18,652.1	12.28v	17,259 min	30.39656	-89.44711	15687 MS-43, Kiln, MS
8:59:58 AM	On	62 mph	57 mph	62 mph SE	55 mph	0.102 g	0.204 g	23.9 mi.	18,654.1	12.31v	17,261 min	30.37240	-89.43177	MS-43, Kiln, MS
9:01:58 AM	On	65 mph	40 mph	50 mph S	55 mph	0.971 g	0.429 g	25.2 mi.	18,655.4	12.28v	17,263 min	30.35505	-89.42240	12961 MS-603, Bay St Louis, MS
9:03:58 AM	On	65 mph	63 mph	62 mph SE	55 mph	0.082 g	0.045 g	27.2 mi.	18,657.4	12.34v	17,265 min	30.32683	-89.42287	MS-43, Bay St Louis, MS
9:05:58 AM	On	63 mph	55 mph	57 mph E	55 mph	0.147 g	0.273 g	29.1 mi.	18,659.3	12.31v	17,267 min	30.31348	-89.39679	10139 MS-603, Bay St Louis, MS
9:07:58 AM	On	60 mph	46 mph	42 mph E	45 mph	0.837 g	0.461 g	30.9 mi.	18,661.1	12.25v	17,269 min	30.30752	-89.37388	217 US-90, Waveland, MS
9:09:58 AM	On	43 mph	38 mph	14 mph SE	45 mph	0.204 g	0.212 g	31.6 mi.	18,661.8	12.34v	17,271 min	30.31416	-89.35396	Bay St Louis, MS
9:11:58 AM	On	16 mph	2 mph	0 mph W	45 mph	0.057 g	0.429 g	31.7 mi.	18,661.9	12.52v	17,273 min	30.31329	-89.35412	856 US-90, Bay St Louis, MS
9:12:09 AM	Off	0 mph	0 mph	0 mph W	45 mph	0.000 g	0.000 g	31.7 mi.	18,661.9	12.52v	17,274 min	30.31329	-89.35412	856 US-90, Bay St Louis, MS
9:18:54 AM	On	0 mph	0 mph	0 mph N	45 mph	0.000 g	0.000 g	31.7 mi.	18,661.9	13.89v	17,274 min	30.31347	-89.35410	856 US-90, Bay St Louis, MS
9:20:53 AM	On	49 mph	28 mph	42 mph E	45 mph	0.490 g	0.298 g	32.6 mi.	18,662.8	12.31v	17,276 min	30.31280	-89.35847	1098 US-90, Bay St Louis, MS

9:22:53 AM	On		43 mph	30 mph	43 mph NW	-	0.216 g	0.376 g	33.6 mi.	18,663.8	12.31v	17,278 min	30.32080	-89.36362	10240 Paradise Ln, Bay St Louis, MS
9:24:53 AM	On		43 mph	22 mph	0 mph SE	-	0.963 g	0.339 g	34.4 mi.	18,664.6	12.37v	17,280 min	30.32630	-89.37188	2170 Mole Dr, Bay St Louis, MS
9:26:53 AM	On		0 mph	0 mph	0 mph SE	-	0.000 g	0.000 g	34.4 mi.	18,664.6	12.37v	17,282 min	30.32630	-89.37188	2170 Mole Dr, Bay St Louis, MS
9:28:53 AM	On		0 mph	0 mph	0 mph SE	-	0.000 g	0.000 g	34.4 mi.	18,664.6	12.34v	17,284 min	30.32630	-89.37188	2170 Mole Dr, Bay St Louis, MS
9:29:54 AM		Idling - OBD	0 mph	0 mph	0 mph SE	-	0.000 g	0.000 g	34.4 mi.	18,664.6	12.37v	17,284 min	30.32630	-89.37188	2170 Mole Dr, Bay St Louis, MS
9:30:53 AM	On		0 mph	0 mph	0 mph SE	-	0.000 g	0.000 g	34.9 mi.	18,665.1	12.37v	17,286 min	30.32630	-89.37188	2170 Mole Dr, Bay St Louis, MS
9:32:53 AM	On		0 mph	0 mph	0 mph SE	-	0.000 g	0.000 g	34.9 mi.	18,665.1	12.34v	17,288 min	30.32630	-89.37188	2170 Mole Dr, Bay St Louis, MS
9:34:53 AM	On		0 mph	0 mph	0 mph SE	-	0.000 g	0.000 g	34.9 mi.	18,665.1	12.40v	17,290 min	30.32630	-89.37188	2170 Mole Dr, Bay St Louis, MS
9:34:54 AM		Idling - OBD	0 mph	0 mph	0 mph SE	-	0.000 g	0.000 g	34.9 mi.	18,665.1	12.37v	17,290 min	30.32630	-89.37188	2170 Mole Dr, Bay St Louis, MS
9:36:53 AM	On		0 mph	0 mph	0 mph SE	-	0.000 g	0.000 g	34.9 mi.	18,665.1	12.34v	17,292 min	30.32630	-89.37188	2170 Mole Dr, Bay St Louis, MS
9:38:53 AM	On		0 mph	0 mph	0 mph SE	-	0.000 g	0.000 g	34.9 mi.	18,665.1	12.34v	17,294 min	30.32630	-89.37188	2170 Mole Dr, Bay St Louis, MS
9:39:54 AM		Idling - OBD	0 mph	0 mph	0 mph SE	-	0.000 g	0.000 g	34.9 mi.	18,665.1	12.40v	17,294 min	30.32630	-89.37188	2170 Mole Dr, Bay St Louis, MS
9:40:53 AM	On		0 mph	0 mph	0 mph SE	-	0.000 g	0.000 g	34.9 mi.	18,665.1	12.34v	17,296 min	30.32630	-89.37188	2170 Mole Dr, Bay St Louis, MS
9:42:53 AM	On		0 mph	0 mph	0 mph SE	-	0.000 g	0.000 g	34.9 mi.	18,665.1	12.34v	17,298 min	30.32630	-89.37188	2170 Mole Dr, Bay St Louis, MS
9:44:53 AM	On		0 mph	0 mph	0 mph SE	-	0.000 g	0.000 g	34.9 mi.	18,665.1	12.31v	17,300 min	30.32630	-89.37188	2170 Mole Dr, Bay St Louis, MS
9:44:54 AM		Idling - OBD	0 mph	0 mph	0 mph SE	-	0.000 g	0.000 g	34.9 mi.	18,665.1	12.34v	17,300 min	30.32630	-89.37188	2170 Mole Dr, Bay St Louis, MS
9:46:53 AM	On		40 mph	19 mph	40 mph SE	-	0.963 g	0.408 g	35.0 mi.	18,665.2	12.31v	17,302 min	30.32157	-89.36454	Paradise Ln, Bay St Louis, MS
9:48:53 AM	On		43 mph	30 mph	39 mph W	45 mph	0.759 g	0.351 g	36.6 mi.	18,666.8	12.28v	17,304 min	30.31310	-89.35806	1075 US-90, Bay St Louis, MS
9:50:53 AM	On		42 mph	31 mph	6 mph W	-	0.767 g	0.473 g	37.6 mi.	18,667.8	12.34v	17,306 min	30.31173	-89.37485	Longfellow Rd, Bay St Louis, MS
9:52:47 AM			65 mph	40 mph	65 mph W	65 mph	0.294 g	0.237 g	38.6 mi.	18,668.8	0.00v	17,306 min	30.31352	-89.39594	10090 MS-603, Bay St Louis, MS
9:52:58 AM	Off		0 mph	0 mph	0 mph W	55 mph	0.000 g	0.000 g	38.8 mi.	18,669.0	0.00v	17,308 min	30.31394	-89.39903	10220 MS-603, Bay St Louis, MS
9:57:19 AM	On		0 mph	0 mph	0 mph N	55 mph	0.000 g	0.000 g	38.8 mi.	18,669.0	0.00v	17,308 min	30.35827	-89.42320	MS-43, Bay St Louis, MS

Packet Pg. 579

Attachment: Philip's Pest control Weekly Report October 10-16, 2021 (10088 : Spread Philip's Pest Control Monthly and Weekly Reports for

7.J.3.c

AM		46 mph	4 mph	N	55 mph	0.241 g	0.000 g	39.0 mi.	18,669.2	0.00v	min	30.36062	-89.42412	MS-43, Kiln, MS
9:59:18 AM	On	64 mph	28 mph	61 mph N	55 mph	0.241 g	0.045 g	40.7 mi.	18,670.9	0.00v	17,310 min	30.38221	-89.43873	14352 MS-43, Kiln, MS
10:01:18 AM	On	61 mph	54 mph	36 mph NE	45 mph	0.114 g	0.273 g	42.5 mi.	18,672.7	0.00v	17,312 min	30.40540	-89.44459	MS-43, Kiln, MS
10:03:18 AM	On	50 mph	20 mph	0 mph SE	45 mph	0.759 g	0.518 g	43.2 mi.	18,673.4	0.00v	17,314 min	30.40884	-89.43502	16598 MS-43, Kiln, MS
10:05:18 AM	On	17 mph	1 mph	17 mph E	35 mph	0.747 g	0.000 g	43.2 mi.	18,673.4	0.00v	17,316 min	30.40891	-89.43470	6287 Kiln-Delisle Rd, Kiln, MS
10:07:18 AM	On	39 mph	33 mph	38 mph N	-	0.261 g	0.253 g	44.3 mi.	18,674.5	0.00v	17,318 min	30.41312	-89.42261	Old Joe Moran St, Kiln, MS
10:07:34 AM		39 mph	38 mph	35 mph N	-	0.045 g	0.171 g	44.5 mi.	18,674.7	0.00v	17,318 min	30.41560	-89.42259	Old Joe Moran St, Kiln, MS
10:09:18 AM	On	46 mph	36 mph	42 mph NE	-	0.171 g	0.224 g	45.5 mi.	18,675.7	0.00v	17,320 min	30.42950	-89.41777	Joe Moran Rd, Kiln, MS
10:11:18 AM	On	46 mph	23 mph	0 mph N	-	0.237 g	0.486 g	46.3 mi.	18,676.5	0.00v	17,322 min	30.43880	-89.41449	18403 Joe Moran Rd, Kiln, MS
10:13:18 AM	On	0 mph	0 mph	0 mph N	-	0.000 g	0.000 g	46.3 mi.	18,676.5	0.00v	17,324 min	30.43880	-89.41449	18403 Joe Moran Rd, Kiln, MS
10:15:18 AM	On	0 mph	0 mph	0 mph N	-	0.000 g	0.000 g	46.3 mi.	18,676.5	0.00v	17,326 min	30.43880	-89.41449	18403 Joe Moran Rd, Kiln, MS
10:15:54 AM	Off	0 mph	0 mph	0 mph N	-	0.000 g	0.000 g	46.3 mi.	18,676.5	0.00v	17,326 min	30.43880	-89.41449	18403 Joe Moran Rd, Kiln, MS
10:29:22 AM	On	0 mph	0 mph	0 mph N	-	0.000 g	0.000 g	46.3 mi.	18,676.5	0.00v	17,326 min	30.43906	-89.41455	18403 Joe Moran Rd, Kiln, MS
10:29:36 AM		0 mph	0 mph	0 mph N	-	0.000 g	0.000 g	46.3 mi.	18,676.5	0.00v	17,326 min	30.43906	-89.41455	18403 Joe Moran Rd, Kiln, MS
10:31:21 AM	On	0 mph	0 mph	0 mph N	-	0.000 g	0.000 g	46.3 mi.	18,676.5	0.00v	17,328 min	30.43906	-89.41455	18403 Joe Moran Rd, Kiln, MS
10:33:21 AM	On	0 mph	0 mph	0 mph N	-	0.000 g	0.000 g	46.3 mi.	18,676.5	0.00v	17,330 min	30.43906	-89.41455	18403 Joe Moran Rd, Kiln, MS
10:35:21 AM	On	40 mph	22 mph	35 mph N	-	1.131 g	0.384 g	47.0 mi.	18,677.2	0.00v	17,332 min	30.43935	-89.40982	Joe Moran Rd, Kiln, MS
10:37:21 AM	On	45 mph	40 mph	44 mph W	-	0.257 g	0.351 g	48.4 mi.	18,678.6	0.00v	17,334 min	30.45183	-89.41608	Firetower Rd, Kiln, MS
10:39:21 AM	On	63 mph	48 mph	30 mph N	55 mph	0.249 g	0.269 g	49.9 mi.	18,680.1	0.00v	17,336 min	30.45848	-89.43593	20012 MS-603, Kiln, MS
10:41:21 AM	On	45 mph	25 mph	21 mph SW	55 mph	1.131 g	0.473 g	50.8 mi.	18,681.0	0.00v	17,338 min	30.46655	-89.43355	MS-603, Kiln, MS
10:43:21 AM	On	68 mph	55 mph	51 mph E	-	0.306 g	0.212 g	52.6 mi.	18,682.8	0.00v	17,340 min	30.45285	-89.42201	Firetower Rd, Kiln, MS
10:45:21 AM	On	65 mph	59 mph	61 mph E	-	0.147 g	0.204 g	54.6 mi.	18,684.8	0.00v	17,342 min	30.44890	-89.39134	Firetower Rd, Kiln, MS
10:47:21	On	52 mph	44 mph	20 mph	-	0.114 g	0.229 g	56.1 mi.	18,686.3	0.00v	17,344	30.46367	-89.37541	3011 Firetower Rd, Kiln, MS

10:49:21 AM	On	63 mph	55 mph	62 mph S	-	0.269 g	0.306 g	57.9 mi.	18,688.1	0.00v	17,346 min	30.43793	-89.37100	Fenton Dedeaux Rd, Kiln, MS
10:50:48 AM		58 mph	48 mph	49 mph E	45 mph	1.143 g	0.580 g	59.0 mi.	18,689.2	0.00v	17,346 min	30.42368	-89.36568	2153 Kiln-Delisle Rd, Kiln, MS
10:51:21 AM	On	64 mph	51 mph	61 mph E	65 mph	1.143 g	0.580 g	59.6 mi.	18,689.8	0.00v	17,348 min	30.42452	-89.35662	1397 Kiln-Delisle Rd, Kiln, MS
10:51:31 AM		67 mph	64 mph	67 mph SE	65 mph	0.171 g	0.000 g	59.8 mi.	18,690.0	0.00v	17,348 min	30.42324	-89.35391	1151 Kiln-Delisle Rd, Kiln, MS
10:53:12 AM		69 mph	47 mph	27 mph S	30 mph	0.237 g	0.273 g	61.0 mi.	18,691.2	0.00v	17,348 min	30.41215	-89.34354	16768 Kapalama Dr, Pass Christian, MS
10:53:21 AM	On	69 mph	45 mph	27 mph S	30 mph	0.237 g	0.273 g	61.1 mi.	18,691.3	0.00v	17,350 min	30.41129	-89.34390	Kapalama Dr, Pass Christian, MS
10:55:21 AM	On	41 mph	29 mph	24 mph SW	-	0.306 g	0.249 g	62.1 mi.	18,692.3	0.00v	17,352 min	30.40198	-89.35526	97161 Kapalama Dr, Diamondhead, MS
10:55:43 AM		24 mph	8 mph	20 mph NE	-	0.849 g	0.453 g	62.1 mi.	18,692.3	0.00v	17,352 min	30.40206	-89.35501	97174 Kapalama Dr, Diamondhead, MS
10:57:21 AM	On	41 mph	28 mph	38 mph N	30 mph	0.849 g	0.453 g	63.0 mi.	18,693.2	0.00v	17,354 min	30.41042	-89.34408	16829 Kapalama Dr, Pass Christian, MS
10:59:21 AM	On	39 mph	7 mph	0 mph W	30 mph	0.861 g	0.371 g	63.2 mi.	18,693.4	0.00v	17,356 min	30.41313	-89.34343	16802 Kapalama Dr, Pass Christian, MS
11:01:21 AM	On	0 mph	0 mph	0 mph W	30 mph	0.000 g	0.000 g	63.2 mi.	18,693.4	0.00v	17,358 min	30.41313	-89.34343	16802 Kapalama Dr, Pass Christian, MS
11:03:11 AM	Off	0 mph	0 mph	0 mph W	30 mph	0.000 g	0.000 g	63.2 mi.	18,693.4	0.00v	17,360 min	30.41313	-89.34343	16802 Kapalama Dr, Pass Christian, MS
11:03:59 AM	On	0 mph	0 mph	0 mph NE	-	0.000 g	0.000 g	63.2 mi.	18,693.4	0.00v	17,360 min	30.41322	-89.34315	1040 Tina Ladner Vic Faye Rd, Pass Christian, MS
11:04:13 AM		34 mph	3 mph	34 mph N	30 mph	0.216 g	0.000 g	63.3 mi.	18,693.5	0.00v	17,360 min	30.41473	-89.34269	Kapalama Dr, Pass Christian, MS
11:05:58 AM	On	60 mph	20 mph	60 mph NE	-	0.294 g	0.465 g	64.5 mi.	18,694.7	0.00v	17,362 min	30.42899	-89.33411	10004 Edwin Ladner Rd, Pass Christian, MS
11:07:58 AM	On	67 mph	63 mph	60 mph N	-	0.180 g	0.135 g	66.6 mi.	18,696.8	0.00v	17,364 min	30.45690	-89.34078	11684 Edwin Ladner Rd, Pass Christian, MS
11:09:58 AM	On	67 mph	63 mph	53 mph NE	-	0.135 g	0.114 g	68.7 mi.	18,698.9	0.00v	17,366 min	30.48456	-89.32778	Edwin Ladner Rd, Pass Christian, MS
11:11:58 AM	On	70 mph	50 mph	21 mph NW	35 mph	0.261 g	0.339 g	70.4 mi.	18,700.6	0.00v	17,368 min	30.50183	-89.34193	23008 Vidalia Rd, Pass Christian, MS
11:13:58 AM	On	65 mph	58 mph	56 mph NW	35 mph	0.237 g	0.204 g	72.3 mi.	18,702.5	0.00v	17,370 min	30.52708	-89.35534	24430 Vidalia Rd, Kiln, MS
11:15:58 AM	On	61 mph	57 mph	59 mph N	35 mph	0.184 g	0.159 g	74.2 mi.	18,704.4	0.00v	17,372 min	30.54443	-89.37843	Vidalia Rd, Kiln, MS
11:17:58 AM	On	62 mph	57 mph	57 mph NW	65 mph	0.171 g	0.196 g	76.1 mi.	18,706.3	0.00v	17,374 min	30.54929	-89.40300	Wolf River Rd, Kiln, MS
11:19:58 AM	On	71 mph	58 mph	71 mph N	55 mph	0.286 g	0.286 g	78.1 mi.	18,708.3	0.00v	17,376 min	30.57114	-89.41033	MS-603, Perkinston, MS

11:21:58 AM	On		72 mph	69 mph	67 mph NE	55 mph	0.147 g	0.082 g	80.4 mi.	18,710.6	0.00v	17,378 min	30.60250	-89.41341	29530 MS-603, Perkinston, MS
11:23:58 AM	On		68 mph	65 mph	63 mph N	55 mph	0.127 g	0.224 g	82.5 mi.	18,712.7	0.00v	17,380 min	30.63116	-89.41277	MS-53, Poplarville, MS
11:25:58 AM	On		69 mph	64 mph	62 mph N	55 mph	0.057 g	0.069 g	84.7 mi.	18,714.9	0.00v	17,382 min	30.65638	-89.42946	2122 MS-53, Poplarville, MS
11:27:58 AM	On		63 mph	58 mph	54 mph NW	55 mph	0.159 g	0.090 g	86.6 mi.	18,716.8	0.00v	17,384 min	30.68077	-89.44165	MS-53, Poplarville, MS
11:29:58 AM	On		67 mph	64 mph	66 mph NW	65 mph	0.171 g	0.065 g	88.7 mi.	18,718.9	0.00v	17,386 min	30.70284	-89.46624	MS-53, Poplarville, MS
11:31:58 AM	On		65 mph	63 mph	63 mph NW	55 mph	0.224 g	0.090 g	90.8 mi.	18,721.0	0.00v	17,388 min	30.72968	-89.48224	MS-53, Poplarville, MS
11:33:58 AM	On		68 mph	63 mph	68 mph NW	55 mph	0.094 g	0.078 g	92.9 mi.	18,723.1	0.00v	17,390 min	30.75588	-89.49358	MS-53, Poplarville, MS
11:35:58 AM	On		68 mph	66 mph	68 mph N	55 mph	0.057 g	0.057 g	95.1 mi.	18,725.3	0.00v	17,392 min	30.78607	-89.50101	4236 MS-53, Poplarville, MS
11:37:58 AM	On		70 mph	58 mph	46 mph NW	45 mph	0.094 g	0.180 g	97.0 mi.	18,727.2	0.00v	17,394 min	30.81182	-89.51356	MS-53, Poplarville, MS
11:39:58 AM	On		51 mph	41 mph	35 mph NW	35 mph	0.127 g	0.306 g	98.4 mi.	18,728.6	0.00v	17,396 min	30.82911	-89.52460	S Main St, Poplarville, MS
11:41:58 AM	On		37 mph	22 mph	0 mph NW	-	0.849 g	0.408 g	99.1 mi.	18,729.3	0.00v	17,398 min	30.83553	-89.53335	177 W Brainard St, Poplarville, MS
11:43:58 AM	On		0 mph	0 mph	0 mph NW	-	0.000 g	0.000 g	99.1 mi.	18,729.3	0.00v	17,400 min	30.83553	-89.53335	177 W Brainard St, Poplarville, MS
11:45:58 AM	On		45 mph	7 mph	45 mph W	65 mph	0.837 g	0.196 g	99.4 mi.	18,729.6	0.00v	17,402 min	30.83459	-89.53699	444 MS-26, Poplarville, MS
7:37:01 PM	On		12 mph	0 mph	12 mph W	30 mph	0.000 g	0.000 g	219.5 mi.	18,849.7	13.56v	17,873 min	30.41313	-89.34343	16802 Kapalama Dr, Pass Christian, MS
7:38:23 PM	On		27 mph	27 mph	0 mph N	-	4.657 g	0.461 g	219.9 mi.	18,850.1	13.59v	17,874 min	30.47640	-89.39256	22000 Lawrence Ladner Rd, Kiln, MS
7:40:23 PM	On		27 mph	15 mph	27 mph NW	-	1.053 g	0.282 g	220.4 mi.	18,850.6	13.47v	17,876 min	30.47967	-89.39625	Lawrence Ladner Rd, Kiln, MS
7:42:23 PM	On		38 mph	30 mph	38 mph N	-	0.388 g	0.351 g	221.4 mi.	18,851.6	13.50v	17,878 min	30.48213	-89.40959	Lawrence Ladner Rd, Kiln, MS
7:44:23 PM	On		67 mph	46 mph	53 mph W	-	0.286 g	0.314 g	222.9 mi.	18,853.1	13.56v	17,880 min	30.47770	-89.42632	Rocky Hill Dedeaux Rd, Kiln, MS
7:46:08 PM		Speeding - OBD	78 mph	40 mph	75 mph SW	55 mph	1.041 g	0.396 g	223.1 mi.	18,853.3	13.53v	17,880 min	30.46433	-89.43566	MS-603, Kiln, MS
7:46:23 PM	On		78 mph	44 mph	73 mph S	55 mph	1.041 g	0.396 g	223.4 mi.	18,853.6	13.53v	17,882 min	30.46006	-89.43640	MS-603, Kiln, MS
7:48:23 PM	On		81 mph	64 mph	48 mph S	55 mph	0.110 g	0.216 g	226.2 mi.	18,856.4	13.53v	17,884 min	30.43021	-89.43389	MS-603, Kiln, MS
7:50:23 PM	On		60 mph	54 mph	53 mph W	45 mph	0.114 g	0.078 g	228.0 mi.	18,858.2	13.53v	17,886 min	30.40656	-89.43940	MS-43, Kiln, MS
7:52:23						55 mph			230.0			17,888			

PM														
7:54:23 PM	On	76 mph	62 mph	19 mph S	55 mph	0.122 g	0.567 g	232.0 mi.	18,862.2	13.38v	17,890 min	30.35775	-89.42314	MS-43, Bay St Louis, MS
7:56:23 PM	On	70 mph	58 mph	61 mph SE	55 mph	1.122 g	0.351 g	234.0 mi.	18,864.2	13.56v	17,892 min	30.33102	-89.42569	MS-43, Bay St Louis, MS
7:58:23 PM	On	62 mph	61 mph	60 mph E	55 mph	0.127 g	0.037 g	236.0 mi.	18,866.2	13.38v	17,894 min	30.31377	-89.39902	10203 MS-603, Bay St Louis, MS
8:00:23 PM	On	60 mph	25 mph	21 mph W	-	0.939 g	0.351 g	237.1 mi.	18,867.3	13.50v	17,896 min	30.31364	-89.38963	3036 1st St, Bay St Louis, MS
8:02:23 PM	On	21 mph	14 mph	9 mph NW	-	0.861 g	0.498 g	237.6 mi.	18,867.8	13.50v	17,898 min	30.31478	-89.38845	3rd St, Bay St Louis, MS
8:04:23 PM	On	17 mph	12 mph	7 mph E	-	0.388 g	0.294 g	238.1 mi.	18,868.3	13.53v	17,900 min	30.31568	-89.39019	3053 4th St, Bay St Louis, MS
8:06:23 PM	On	16 mph	9 mph	6 mph E	-	0.588 g	0.371 g	238.4 mi.	18,868.6	13.38v	17,902 min	30.31568	-89.38968	3031 4th St, Bay St Louis, MS
8:08:23 PM	On	8 mph	3 mph	2 mph S	-	1.314 g	0.473 g	238.5 mi.	18,868.7	13.35v	17,904 min	30.31627	-89.38947	3053 5th St, Bay St Louis, MS
8:10:23 PM	On	7 mph	1 mph	0 mph SW	-	1.041 g	0.510 g	238.6 mi.	18,868.8	13.41v	17,906 min	30.31617	-89.38971	3065 5th St, Bay St Louis, MS
8:12:23 PM	On	14 mph	6 mph	12 mph W	-	1.029 g	0.473 g	238.8 mi.	18,869.0	13.53v	17,908 min	30.31648	-89.39097	3078 5th St, Bay St Louis, MS
8:14:23 PM	On	16 mph	12 mph	15 mph W	-	0.192 g	0.180 g	239.2 mi.	18,869.4	13.47v	17,910 min	30.31881	-89.39091	3038 8th St, Bay St Louis, MS
8:16:23 PM	On	23 mph	14 mph	22 mph W	-	1.053 g	0.359 g	239.6 mi.	18,869.8	13.53v	17,912 min	30.32084	-89.39145	3190 11th St, Bay St Louis, MS
8:18:23 PM	On	22 mph	13 mph	1 mph N	-	0.804 g	0.408 g	240.2 mi.	18,870.4	13.47v	17,914 min	30.32028	-89.38989	10214 2nd Ave, Bay St Louis, MS
8:20:23 PM	On	22 mph	19 mph	20 mph S	-	0.984 g	0.204 g	240.5 mi.	18,870.7	13.50v	17,916 min	30.31371	-89.38688	10067 Old Nicholson Rd, Bay St Louis, MS
8:22:23 PM	On	52 mph	29 mph	13 mph E	45 mph	0.306 g	0.363 g	241.4 mi.	18,871.6	13.44v	17,918 min	30.30542	-89.37995	405 US-90, Waveland, MS
8:24:23 PM	On	13 mph	2 mph	0 mph NW	45 mph	0.192 g	0.461 g	241.5 mi.	18,871.7	12.68v	17,920 min	30.30505	-89.37964	405 US-90, Waveland, MS
8:24:33 PM	Off	0 mph	0 mph	0 mph NW	45 mph	0.000 g	0.000 g	241.5 mi.	18,871.7	12.62v	17,921 min	30.30505	-89.37964	405 US-90, Waveland, MS
8:50:15 PM	On	10 mph	0 mph	10 mph NW	45 mph	0.000 g	0.000 g	241.5 mi.	18,871.7	13.92v	17,921 min	30.30530	-89.37958	407 US-90, Waveland, MS
8:52:14 PM	On	56 mph	28 mph	50 mph W	55 mph	1.008 g	0.600 g	242.5 mi.	18,872.7	13.35v	17,923 min	30.31282	-89.39069	9930 MS-603, Bay St Louis, MS
8:54:14 PM	On	48 mph	26 mph	25 mph E	-	0.192 g	0.294 g	243.4 mi.	18,873.6	13.50v	17,925 min	30.32279	-89.39085	3141 14th St, Bay St Louis, MS
8:56:14 PM	On	24 mph	13 mph	6 mph NW	-	0.767 g	0.473 g	243.8 mi.	18,874.0	13.53v	17,927 min	30.32410	-89.38997	10330 2nd Ave, Bay St Louis, MS
8:58:14 PM	On	29 mph	14 mph	9 mph SW	-	0.861 g	0.416 g	244.3 mi.	18,874.5	13.59v	17,929 min	30.32419	-89.39343	4000 16th St, Bay St Louis, MS

9:00:14 PM	On		17 mph	13 mph	13 mph W	-	0.637 g	0.376 g	244.7 mi.	18,874.9	13.41v	17,931 min	30.32226	-89.39369	13th St, Bay St Louis, MS
9:02:14 PM	On		22 mph	14 mph	11 mph E	-	0.318 g	0.273 g	245.5 mi.	18,875.7	13.47v	17,933 min	30.32096	-89.40010	4199 11th St, Bay St Louis, MS
9:04:14 PM	On		25 mph	16 mph	12 mph S	-	0.294 g	0.331 g	246.0 mi.	18,876.2	13.56v	17,935 min	30.31879	-89.39351	10147 A Ave, Bay St Louis, MS
9:06:14 PM	On		18 mph	14 mph	15 mph W	-	0.261 g	0.249 g	246.5 mi.	18,876.7	13.50v	17,937 min	30.31694	-89.39935	4180 5th St, Bay St Louis, MS
9:08:14 PM	On		19 mph	13 mph	15 mph E	-	0.294 g	0.331 g	247.0 mi.	18,877.2	13.56v	17,939 min	30.31622	-89.39392	4021 4th St, Bay St Louis, MS
9:10:14 PM	On		20 mph	13 mph	1 mph S	-	0.735 g	0.531 g	247.4 mi.	18,877.6	13.47v	17,941 min	30.31450	-89.39348	A Ave, Bay St Louis, MS
9:12:14 PM	On		52 mph	22 mph	50 mph NW	55 mph	0.869 g	0.384 g	248.1 mi.	18,878.3	13.47v	17,943 min	30.31554	-89.40466	10416 MS-603, Bay St Louis, MS
9:14:14 PM	On		50 mph	21 mph	17 mph NE	-	1.143 g	0.359 g	248.7 mi.	18,878.9	13.59v	17,945 min	30.32215	-89.40841	10092 Bayou View Dr W, Bay St Louis, MS
9:16:14 PM	On		25 mph	17 mph	22 mph SW	-	0.147 g	0.229 g	249.5 mi.	18,879.7	13.53v	17,947 min	30.32300	-89.40543	10183 Central Ave, Bay St Louis, MS
9:18:14 PM	On		22 mph	16 mph	16 mph NE	-	0.249 g	0.216 g	249.8 mi.	18,880.0	13.47v	17,949 min	30.32300	-89.40303	10128 Bayou View Dr E, Bay St Louis, MS
9:20:14 PM	On		20 mph	15 mph	17 mph NW	-	0.167 g	0.192 g	250.3 mi.	18,880.5	13.47v	17,951 min	30.32821	-89.40461	4078 Teal St, Bay St Louis, MS
9:22:14 PM	On		17 mph	11 mph	7 mph SE	-	1.257 g	0.510 g	250.6 mi.	18,880.8	13.31v	17,953 min	30.32689	-89.40237	4015 Teal St, Bay St Louis, MS
9:24:14 PM	On		16 mph	4 mph	12 mph NW	-	0.792 g	0.306 g	250.8 mi.	18,881.0	13.50v	17,955 min	30.32824	-89.40299	4048 Robin St, Bay St Louis, MS
9:26:14 PM	On		18 mph	13 mph	17 mph SE	-	0.861 g	0.518 g	251.2 mi.	18,881.4	13.53v	17,957 min	30.32842	-89.40325	4051 Robin St, Bay St Louis, MS
9:28:14 PM	On		23 mph	14 mph	19 mph SE	-	0.780 g	0.486 g	252.0 mi.	18,882.2	13.44v	17,959 min	30.33002	-89.40254	4053 Blue Jay St, Bay St Louis, MS
9:30:14 PM	On		19 mph	9 mph	0 mph NW	-	0.306 g	0.359 g	252.3 mi.	18,882.5	13.50v	17,961 min	30.33053	-89.40024	4051 21st Ave, Bay St Louis, MS
9:32:14 PM	On		0 mph	0 mph	0 mph NW	-	0.000 g	0.000 g	252.3 mi.	18,882.5	13.53v	17,963 min	30.33053	-89.40024	4051 21st Ave, Bay St Louis, MS
9:34:14 PM	On		0 mph	0 mph	0 mph NW	-	0.000 g	0.000 g	252.3 mi.	18,882.5	13.47v	17,965 min	30.33053	-89.40024	4051 21st Ave, Bay St Louis, MS
9:34:37 PM		Idling - OBD	0 mph	0 mph	0 mph NW	-	0.000 g	0.000 g	252.3 mi.	18,882.5	13.53v	17,965 min	30.33053	-89.40024	4051 21st Ave, Bay St Louis, MS
9:36:14 PM	On		32 mph	13 mph	18 mph E	-	0.869 g	0.249 g	252.7 mi.	18,882.9	13.47v	17,967 min	30.33364	-89.39757	11385 Bayou View Dr, Bay St Louis, MS
9:38:14 PM	On		23 mph	17 mph	18 mph SW	-	0.261 g	0.192 g	253.3 mi.	18,883.5	13.53v	17,969 min	30.32760	-89.40035	11025 Bayou View Dr E, Bay St Louis, MS
9:40:14 PM	On		19 mph	16 mph	15 mph NW	-	0.261 g	0.237 g	253.8 mi.	18,884.0	13.47v	17,971 min	30.32744	-89.40493	4088 Mallard St, Bay St Louis, MS
9:42:14					13 mph				254.2			17,973			4047 Swallow St, Bay St Louis,

PM				SE				mi.			min			MS	
9:44:14 PM	On	21 mph	14 mph	17 mph SW	-	1.041 g	0.273 g	254.7 mi.	18,884.9	13.47v	17,975 min	30.32433	-89.40664	10183 Bayou View Dr W, Bay St Louis, MS	
9:46:14 PM	On	28 mph	16 mph	16 mph SE	-	0.216 g	0.241 g	255.2 mi.	18,885.4	13.47v	17,977 min	30.32131	-89.40492	6th Ave, Bay St Louis, MS	
9:48:14 PM	On	20 mph	14 mph	14 mph SW	-	0.306 g	0.229 g	255.7 mi.	18,885.9	13.50v	17,979 min	30.32140	-89.40895	10061 Bayou View Dr W, Bay St Louis, MS	
9:50:14 PM	On	20 mph	16 mph	16 mph SE	-	0.192 g	0.204 g	255.8 mi.	18,886.0	13.50v	17,981 min	30.31651	-89.40374	4095 1st St, Bay St Louis, MS	
9:52:14 PM	On	19 mph	16 mph	15 mph N	-	0.351 g	0.135 g	256.3 mi.	18,886.5	13.56v	17,983 min	30.32350	-89.40141	10248 Whale Ave, Bay St Louis, MS	
9:54:14 PM	On	19 mph	14 mph	16 mph S	-	1.257 g	0.441 g	256.8 mi.	18,887.0	13.44v	17,985 min	30.32196	-89.40150	10199 Whale Ave, Bay St Louis, MS	
9:56:14 PM	On	21 mph	18 mph	20 mph NW	-	0.229 g	0.420 g	257.3 mi.	18,887.5	13.53v	17,987 min	30.31779	-89.40581	4172 1st St, Bay St Louis, MS	
9:58:14 PM	On	65 mph	36 mph	65 mph NW	65 mph	0.216 g	0.196 g	258.5 mi.	18,888.7	13.53v	17,989 min	30.32615	-89.42188	11058 MS-43, Bay St Louis, MS	
10:00:14 PM	On	65 mph	63 mph	60 mph N	55 mph	0.057 g	0.057 g	260.6 mi.	18,890.8	13.50v	17,991 min	30.35402	-89.42202	MS-43, Bay St Louis, MS	
10:02:14 PM	On	59 mph	51 mph	58 mph NW	55 mph	0.204 g	0.453 g	262.3 mi.	18,892.5	13.56v	17,993 min	30.37581	-89.43467	MS-43, Kiln, MS	
10:04:14 PM	On	58 mph	57 mph	50 mph N	55 mph	0.045 g	0.102 g	264.8 mi.	18,895.0	13.56v	17,995 min	30.40053	-89.44823	MS-43, Kiln, MS	
10:06:14 PM	On	50 mph	45 mph	45 mph E	65 mph	0.196 g	0.249 g	266.3 mi.	18,896.5	13.41v	17,997 min	30.40682	-89.42850	Kiln-Delisle Rd, Kiln, MS	
10:08:14 PM	On	44 mph	27 mph	35 mph N	-	0.212 g	0.273 g	267.2 mi.	18,897.4	13.50v	17,999 min	30.41622	-89.42259	Old Joe Moran St, Kiln, MS	
10:10:14 PM	On	38 mph	32 mph	34 mph N	-	0.147 g	0.122 g	268.2 mi.	18,898.4	13.53v	18,001 min	30.43048	-89.41711	18066 Old Joe Moran Rd, Kiln, MS	
10:12:14 PM	On	42 mph	21 mph	0 mph E	-	0.192 g	0.429 g	268.9 mi.	18,899.1	12.22v	18,003 min	30.43904	-89.41447	18403 Joe Moran Rd, Kiln, MS	
10:12:24 PM	Off	0 mph	0 mph	0 mph E	-	0.000 g	0.000 g	268.9 mi.	18,899.1	12.22v	18,003 min	30.43904	-89.41447	18403 Joe Moran Rd, Kiln, MS	

Wed Oct 13, 2021

Time	Ignition	In-Cab Alert	Max Speed	Avg Speed	Inst Speed	Speed Limit	Max Accel	Max Decel	Distance	Odometer	Voltage	Run Time	Latitude	Longitude	Location
8:32:21 AM	On		0 mph	0 mph	0 mph E	-	0.000 g	0.000 g	0.0 mi.	18,899.1	13.98v	18,003 min	30.43904	-89.41447	18403 Joe Moran Rd, Kiln, MS
8:32:46 AM		Rapid Acceleration	4 mph	0 mph	2 mph E	-	0.000 g	0.000 g	0.0 mi.	18,899.1	0.00v	18,003 min	30.43904	-89.41447	Joe Moran Rd, Kiln, MS
8:32:52 AM			4 mph	0 mph	2 mph E	-	0.000 g	0.000 g	0.0 mi.	18,899.1	0.00v	18,003 min	30.43904	-89.41447	Joe Moran Rd, Kiln, MS
8:33:02 AM	Off		0 mph	0 mph	0 mph E	-	0.000 g	0.000 g	0.0 mi.	18,899.1	0.00v	18,003	30.43904	-89.41447	18403 Joe Moran Rd, Kiln, MS

8:35:35 AM	On		0 mph	0 mph	0 mph S	-	0.000 g	0.000 g	0.0 mi.	18,899.1	0.00v	18,003 min	30.41408	-89.42260	16281 Old Joe Moran St, Kiln, MS
8:35:49 AM			34 mph	8 mph	34 mph SW	-	0.000 g	0.000 g	0.1 mi.	18,899.2	0.00v	18,003 min	30.41205	-89.42294	16281 Old Joe Moran St, Kiln, MS
8:37:34 AM	On		36 mph	19 mph	25 mph NW	35 mph	0.882 g	0.339 g	0.9 mi.	18,900.0	0.00v	18,005 min	30.40734	-89.43101	6158 Kiln-Delisle Rd, Kiln, MS
8:39:34 AM	On		47 mph	11 mph	0 mph N	45 mph	0.110 g	0.294 g	1.2 mi.	18,900.3	0.00v	18,007 min	30.40862	-89.43577	16595 MS-43, Kiln, MS
8:41:34 AM	On		0 mph	0 mph	0 mph N	45 mph	0.000 g	0.000 g	1.2 mi.	18,900.3	0.00v	18,009 min	30.40862	-89.43577	16595 MS-43, Kiln, MS
8:43:34 AM	On		0 mph	0 mph	0 mph N	45 mph	0.000 g	0.000 g	1.2 mi.	18,900.3	0.00v	18,011 min	30.40862	-89.43577	16595 MS-43, Kiln, MS
8:43:39 AM	Off		0 mph	0 mph	0 mph N	45 mph	0.000 g	0.000 g	1.2 mi.	18,900.3	0.00v	18,012 min	30.40862	-89.43577	16595 MS-43, Kiln, MS
8:47:38 AM			0 mph	0 mph	0 mph N	45 mph	0.000 g	0.000 g	1.2 mi.	18,900.3	0.00v	18,012 min	30.40862	-89.43577	16595 MS-43, Kiln, MS
8:54:03 AM	On		0 mph	0 mph	0 mph E	45 mph	0.000 g	0.000 g	1.2 mi.	18,900.3	0.00v	18,012 min	30.40869	-89.43561	16595 MS-43, Kiln, MS
8:54:17 AM			16 mph	7 mph	16 mph E	35 mph	0.894 g	0.429 g	1.3 mi.	18,900.4	0.00v	18,012 min	30.40902	-89.43515	Kiln-Delisle Rd, Kiln, MS
8:56:02 AM	On		58 mph	18 mph	0 mph N	35 mph	0.894 g	0.429 g	1.9 mi.	18,901.0	0.00v	18,014 min	30.40678	-89.42624	6020 Kiln-Delisle Rd, Kiln, MS
8:58:02 AM	On		32 mph	5 mph	32 mph E	35 mph	0.927 g	0.441 g	2.0 mi.	18,901.1	0.00v	18,016 min	30.40588	-89.42393	Kiln-Delisle Rd, Kiln, MS
8:59:29 AM		Hard Braking	74 mph	61 mph	5 mph E	35 mph	0.159 g	0.612 g	3.5 mi.	18,902.6	0.00v	18,016 min	30.40827	-89.40038	4221 Kiln-Delisle Rd, Kiln, MS
9:00:02 AM	On		74 mph	51 mph	14 mph S	35 mph	1.098 g	0.612 g	3.7 mi.	18,902.8	0.00v	18,018 min	30.40695	-89.40399	Road 500, Kiln, MS
9:02:02 AM	On		13 mph	1 mph	0 mph S	35 mph	0.020 g	0.408 g	3.7 mi.	18,902.8	0.00v	18,020 min	30.40669	-89.40392	4399 Kiln-Delisle Rd, Kiln, MS
9:04:02 AM	On		0 mph	0 mph	0 mph S	35 mph	0.000 g	0.000 g	3.7 mi.	18,902.8	0.00v	18,022 min	30.40669	-89.40392	4399 Kiln-Delisle Rd, Kiln, MS
9:05:19 AM	Off		0 mph	0 mph	0 mph S	35 mph	0.000 g	0.000 g	3.7 mi.	18,902.8	0.00v	18,023 min	30.40669	-89.40392	4399 Kiln-Delisle Rd, Kiln, MS
9:14:25 AM	On		0 mph	0 mph	0 mph N	35 mph	0.000 g	0.000 g	3.7 mi.	18,902.8	0.00v	18,023 min	30.40685	-89.40391	4399 Kiln-Delisle Rd, Kiln, MS
9:14:39 AM			20 mph	1 mph	20 mph E	35 mph	1.086 g	0.327 g	3.8 mi.	18,902.9	0.00v	18,023 min	30.40707	-89.40376	4393 Kiln-Delisle Rd, Kiln, MS
9:16:24 AM	On		66 mph	31 mph	64 mph NE	45 mph	1.086 g	0.327 g	5.4 mi.	18,904.5	0.00v	18,025 min	30.41709	-89.37848	3051 Kiln-Delisle Rd, Kiln, MS
9:18:24 AM	On		66 mph	63 mph	65 mph SE	65 mph	0.090 g	0.090 g	7.5 mi.	18,906.6	0.00v	18,027 min	30.42041	-89.34721	1075 Kiln-Delisle Rd, Kiln, MS
9:20:24 AM	On		60 mph	42 mph	21 mph SE	-	0.192 g	0.441 g	8.9 mi.	18,908.0	0.00v	18,029 min	30.40527	-89.34838	9808 Koloa St, Diamondhead, MS
9												18,031			9924 Honolo Pl, Diamondhead,

AM	On		45 mph	20 mph	0 mph W	-	1.041 g	0.384 g	9.6 mi.	18,908.7	0.00v	min	30.40016	-89.34420	MS
9:24:24 AM	On		0 mph	0 mph	0 mph W	-	0.000 g	0.000 g	9.6 mi.	18,908.7	0.00v	18,033 min	30.40016	-89.34420	9924 Honalo Pl, Diamondhead, MS
9:26:24 AM	On		0 mph	0 mph	0 mph W	-	0.000 g	0.000 g	9.6 mi.	18,908.7	0.00v	18,035 min	30.40016	-89.34420	9924 Honalo Pl, Diamondhead, MS
9:27:07 AM	Off		0 mph	0 mph	0 mph W	-	0.000 g	0.000 g	9.6 mi.	18,908.7	0.00v	18,036 min	30.40016	-89.34420	9924 Honalo Pl, Diamondhead, MS
9:54:35 AM	On		0 mph	0 mph	0 mph S	-	0.000 g	0.000 g	9.6 mi.	18,908.7	0.00v	18,036 min	30.40019	-89.34407	9924 Honalo Pl, Diamondhead, MS
9:54:48 AM			23 mph	4 mph	16 mph W	-	0.261 g	0.343 g	9.7 mi.	18,908.8	0.00v	18,036 min	30.39941	-89.34421	99111 Koloa St, Diamondhead, MS
9:54:49 AM			23 mph	4 mph	20 mph W	-	0.261 g	0.343 g	9.7 mi.	18,908.8	0.00v	18,036 min	30.39941	-89.34432	99111 Koloa St, Diamondhead, MS
9:56:34 AM	On		48 mph	22 mph	47 mph N	30 mph	0.906 g	0.408 g	10.6 mi.	18,909.7	0.00v	18,038 min	30.40941	-89.34438	Kapalama Dr, Pass Christian, MS
9:58:34 AM	On		77 mph	58 mph	69 mph W	45 mph	0.249 g	0.371 g	12.5 mi.	18,911.6	0.00v	18,040 min	30.42487	-89.36138	1790 Kiln-Delisle Rd, Kiln, MS
9:59:41 AM		Speeding - GPS	77 mph	74 mph	76 mph SW	45 mph	0.090 g	0.159 g	13.9 mi.	18,913.0	0.00v	18,040 min	30.41515	-89.38108	3226 Kiln-Delisle Rd, Kiln, MS
10:00:34 AM	On		77 mph	73 mph	72 mph W	45 mph	0.090 g	0.159 g	15.0 mi.	18,914.1	0.00v	18,042 min	30.40938	-89.39740	Kiln-Delisle Rd, Kiln, MS
10:02:34 AM	On		69 mph	50 mph	45 mph W	65 mph	0.135 g	0.184 g	16.6 mi.	18,915.7	0.00v	18,044 min	30.40592	-89.42392	Kiln-Delisle Rd, Kiln, MS
10:04:34 AM	On		56 mph	43 mph	55 mph N	55 mph	0.229 g	0.241 g	18.1 mi.	18,917.2	0.00v	18,046 min	30.41939	-89.43302	MS-43, Kiln, MS
10:06:34 AM	On		57 mph	46 mph	33 mph SE	-	0.273 g	0.453 g	19.6 mi.	18,918.7	0.00v	18,048 min	30.42457	-89.42243	Cuevas Rd, Kiln, MS
10:08:34 AM	On		51 mph	18 mph	0 mph SW	-	0.396 g	0.416 g	20.2 mi.	18,919.3	0.00v	18,050 min	30.41667	-89.42281	17131 Old Joe Moran St, Kiln, MS
10:10:34 AM	On		0 mph	0 mph	0 mph SW	-	0.000 g	0.000 g	20.2 mi.	18,919.3	0.00v	18,052 min	30.41665	-89.42283	17131 Old Joe Moran St, Kiln, MS
10:12:34 AM	On		0 mph	0 mph	0 mph SW	-	0.000 g	0.000 g	20.2 mi.	18,919.3	0.00v	18,054 min	30.41665	-89.42283	17131 Old Joe Moran St, Kiln, MS
10:12:53 AM	Off		0 mph	0 mph	0 mph SW	-	0.000 g	0.000 g	20.2 mi.	18,919.3	0.00v	18,054 min	30.41665	-89.42283	17131 Old Joe Moran St, Kiln, MS
10:14:23 AM	On		0 mph	0 mph	0 mph SE	-	0.000 g	0.000 g	20.2 mi.	18,919.3	0.00v	18,054 min	30.41665	-89.42258	17131 Old Joe Moran St, Kiln, MS
10:14:37 AM			28 mph	6 mph	28 mph N	-	0.963 g	0.359 g	20.3 mi.	18,919.4	0.00v	18,054 min	30.41752	-89.42230	Old Joe Moran St, Kiln, MS
10:16:22 AM	On		64 mph	37 mph	55 mph N	-	0.963 g	0.657 g	21.6 mi.	18,920.7	0.00v	18,056 min	30.43658	-89.41720	Joe Moran Rd, Kiln, MS
10:18:22 AM	On		53 mph	8 mph	0 mph N	-	0.261 g	0.388 g	21.9 mi.	18,921.0	0.00v	18,058 min	30.43893	-89.41461	18403 Joe Moran Rd, Kiln, MS
10:20:22	On		0 mph	0 mph	0 mph N	-	0.000 g	0.000 g	21.9 mi.	18,921.0	0.00v	18,060 min	30.43893	-89.41461	18403 Joe Moran Rd, Kiln, MS

10:22:11 AM	Off		0 mph	0 mph	0 mph N	-	0.000 g	0.000 g	21.9 mi.	18,921.0	0.00v	18,062 min	30.43893	-89.41461	18403 Joe Moran Rd, Kiln, MS
5:27:15 PM	On		0 mph	0 mph	0 mph N	-	0.000 g	0.000 g	162.3 mi.	19,061.4	12.37v	18,062 min	30.43883	-89.41448	18403 Joe Moran Rd, Kiln, MS
5:29:14 PM	On		12 mph	1 mph	0 mph SE	-	0.722 g	0.416 g	162.4 mi.	19,061.5	12.22v	18,064 min	30.43922	-89.41451	18403 Joe Moran Rd, Kiln, MS
5:31:14 PM	On		0 mph	0 mph	0 mph S	-	0.000 g	0.000 g	162.4 mi.	19,061.5	12.49v	18,066 min	30.43921	-89.41440	18403 Joe Moran Rd, Kiln, MS
5:31:25 PM	Off		0 mph	0 mph	0 mph S	-	0.000 g	0.000 g	162.4 mi.	19,061.5	12.46v	18,066 min	30.43921	-89.41440	18403 Joe Moran Rd, Kiln, MS
5:58:42 PM	On		0 mph	0 mph	0 mph S	-	0.000 g	0.000 g	162.4 mi.	19,061.5	13.92v	18,066 min	30.43921	-89.41440	18403 Joe Moran Rd, Kiln, MS
6:00:41 PM	On		0 mph	0 mph	0 mph S	-	0.000 g	0.000 g	162.4 mi.	19,061.5	12.28v	18,068 min	30.43921	-89.41440	18403 Joe Moran Rd, Kiln, MS
6:02:41 PM	On		0 mph	0 mph	0 mph S	-	0.000 g	0.000 g	162.4 mi.	19,061.5	12.37v	18,070 min	30.43921	-89.41440	18403 Joe Moran Rd, Kiln, MS
6:04:41 PM	On		12 mph	0 mph	12 mph S	-	2.220 g	0.127 g	162.4 mi.	19,061.5	12.80v	18,072 min	30.43872	-89.41451	Joe Moran Rd, Kiln, MS
6:06:41 PM	On		50 mph	33 mph	48 mph SW	-	0.714 g	0.453 g	163.5 mi.	19,062.6	13.53v	18,074 min	30.42513	-89.42033	Joe Moran Rd, Kiln, MS
6:08:41 PM	On		48 mph	41 mph	36 mph S	-	0.147 g	0.216 g	164.8 mi.	19,063.9	13.47v	18,076 min	30.40844	-89.42731	16063 Old Joe Moran St, Kiln, MS
6:10:41 PM	On		48 mph	18 mph	4 mph W	35 mph	0.702 g	0.416 g	165.4 mi.	19,064.5	13.47v	18,078 min	30.40927	-89.43475	6520 Kiln-Delisle Rd, Kiln, MS
6:12:41 PM	On		4 mph	0 mph	0 mph NW	35 mph	0.024 g	0.327 g	165.4 mi.	19,064.5	13.44v	18,080 min	30.40930	-89.43485	6548 Kiln-Delisle Rd, Kiln, MS
6:14:41 PM	On		0 mph	0 mph	0 mph NW	35 mph	0.000 g	0.000 g	165.4 mi.	19,064.5	13.41v	18,082 min	30.40930	-89.43485	6548 Kiln-Delisle Rd, Kiln, MS
6:15:55 PM		Idling - OBD	0 mph	0 mph	0 mph NW	35 mph	0.000 g	0.000 g	165.4 mi.	19,064.5	13.38v	18,082 min	30.40930	-89.43485	6548 Kiln-Delisle Rd, Kiln, MS
6:16:41 PM	On		0 mph	0 mph	0 mph NW	35 mph	0.000 g	0.000 g	165.4 mi.	19,064.5	13.44v	18,084 min	30.40930	-89.43485	6548 Kiln-Delisle Rd, Kiln, MS
6:18:41 PM	On		0 mph	0 mph	0 mph NW	35 mph	0.000 g	0.000 g	165.4 mi.	19,064.5	13.62v	18,086 min	30.40930	-89.43485	6548 Kiln-Delisle Rd, Kiln, MS
6:20:41 PM	On		0 mph	0 mph	0 mph NW	35 mph	0.000 g	0.000 g	165.4 mi.	19,064.5	13.47v	18,088 min	30.40930	-89.43485	6548 Kiln-Delisle Rd, Kiln, MS
6:20:55 PM		Idling - OBD	0 mph	0 mph	0 mph NW	35 mph	0.000 g	0.000 g	165.4 mi.	19,064.5	13.47v	18,088 min	30.40930	-89.43485	6548 Kiln-Delisle Rd, Kiln, MS
6:22:41 PM	On		0 mph	0 mph	0 mph NW	35 mph	0.000 g	0.000 g	165.4 mi.	19,064.5	13.47v	18,090 min	30.40930	-89.43485	6548 Kiln-Delisle Rd, Kiln, MS
6:24:41 PM	On		0 mph	0 mph	0 mph NW	35 mph	0.000 g	0.000 g	165.4 mi.	19,064.5	13.50v	18,092 min	30.40930	-89.43485	6548 Kiln-Delisle Rd, Kiln, MS
6:26:41 PM	On		6 mph	0 mph	0 mph N	45 mph	0.951 g	0.429 g	165.5 mi.	19,064.6	13.47v	18,094 min	30.40944	-89.43490	16630 MS-43, Kiln, MS

PM	On		0 mph	0 mph	0 mph N	45 mph	0.000 g	0.000 g	mi.	19,064.6	13.47v	min	30.40944	-89.43490	16630 MS-43, Kiln, MS
6:30:28 PM		Idling - OBD	0 mph	0 mph	0 mph N	45 mph	0.000 g	0.000 g	165.5 mi.	19,064.6	13.44v	18,096 min	30.40944	-89.43490	16630 MS-43, Kiln, MS
6:30:41 PM	On		0 mph	0 mph	0 mph N	45 mph	0.000 g	0.000 g	165.5 mi.	19,064.6	13.50v	18,098 min	30.40944	-89.43490	16630 MS-43, Kiln, MS
6:32:41 PM	On		0 mph	0 mph	0 mph N	45 mph	0.000 g	0.000 g	165.5 mi.	19,064.6	13.41v	18,100 min	30.40944	-89.43490	16630 MS-43, Kiln, MS
6:34:41 PM	On		0 mph	0 mph	0 mph N	45 mph	0.000 g	0.000 g	165.5 mi.	19,064.6	13.53v	18,102 min	30.40944	-89.43490	16630 MS-43, Kiln, MS
6:35:28 PM		Idling - OBD	0 mph	0 mph	0 mph N	45 mph	0.000 g	0.000 g	165.5 mi.	19,064.6	13.50v	18,102 min	30.40944	-89.43490	16630 MS-43, Kiln, MS
6:36:41 PM	On		52 mph	6 mph	52 mph N	45 mph	0.951 g	0.384 g	165.7 mi.	19,064.8	13.56v	18,104 min	30.41258	-89.43430	16884 MS-43, Kiln, MS
6:38:41 PM	On		51 mph	46 mph	47 mph N	55 mph	0.078 g	0.090 g	167.2 mi.	19,066.3	13.50v	18,106 min	30.43436	-89.43300	MS-603, Kiln, MS
6:40:41 PM	On		54 mph	51 mph	49 mph N	55 mph	0.090 g	0.082 g	168.9 mi.	19,068.0	13.53v	18,108 min	30.45820	-89.43586	MS-603, Kiln, MS
6:42:41 PM	On		56 mph	50 mph	20 mph N	55 mph	0.159 g	0.184 g	170.6 mi.	19,069.7	13.56v	18,110 min	30.48053	-89.42824	MS-603, Kiln, MS
6:44:41 PM	On		64 mph	57 mph	62 mph N	55 mph	0.257 g	0.057 g	172.4 mi.	19,071.5	13.50v	18,112 min	30.50653	-89.43346	23214 MS-603, Kiln, MS
6:46:41 PM	On		62 mph	24 mph	18 mph S	-	0.408 g	0.269 g	173.0 mi.	19,072.1	13.50v	18,114 min	30.51051	-89.42858	Billie Green Rd, Kiln, MS
6:48:41 PM	On		20 mph	9 mph	0 mph E	-	0.261 g	0.535 g	173.4 mi.	19,072.5	13.50v	18,116 min	30.50695	-89.42729	23060 Billie Green Rd, Kiln, MS
6:50:41 PM	On		3 mph	0 mph	3 mph E	-	0.984 g	0.000 g	173.4 mi.	19,072.5	13.53v	18,118 min	30.50691	-89.42723	Billie Green Rd, Kiln, MS
6:52:41 PM	On		20 mph	12 mph	18 mph N	-	0.735 g	0.461 g	173.8 mi.	19,072.9	13.50v	18,120 min	30.50325	-89.42558	J J Rd, Kiln, MS
6:54:41 PM	On		21 mph	14 mph	7 mph SE	-	0.306 g	0.408 g	174.3 mi.	19,073.4	13.50v	18,122 min	30.50972	-89.42598	J J Rd, Kiln, MS
6:56:41 PM	On		20 mph	15 mph	15 mph N	-	0.237 g	0.355 g	174.7 mi.	19,073.8	13.50v	18,124 min	30.50862	-89.42859	23178 Billie Green Rd, Kiln, MS
6:58:41 PM	On		16 mph	11 mph	8 mph S	-	0.249 g	0.351 g	175.1 mi.	19,074.2	13.53v	18,126 min	30.51314	-89.42798	Road 379, Kiln, MS
7:00:41 PM	On		19 mph	14 mph	14 mph S	-	0.216 g	0.229 g	175.8 mi.	19,074.9	13.50v	18,128 min	30.51184	-89.42164	Bear Rd, Kiln, MS
7:02:41 PM	On		17 mph	12 mph	15 mph N	-	1.008 g	0.384 g	176.0 mi.	19,075.1	13.50v	18,130 min	30.51001	-89.42155	Bear Rd, Kiln, MS
7:04:41 PM	On		22 mph	16 mph	22 mph NE	-	0.273 g	0.147 g	176.5 mi.	19,075.6	13.47v	18,132 min	30.51390	-89.42408	C C Rd, Kiln, MS
7:06:41 PM	On		25 mph	22 mph	23 mph NE	-	0.090 g	0.122 g	177.2 mi.	19,076.3	13.50v	18,134 min	30.51944	-89.41357	C C Rd, Kiln, MS
7:08:41	On		24 mph	15 mph	6 mph S	-	0.282 g	0.139 g	177.7	19,076.8	13.53v	18,136	30.51986	-89.40882	23083 Nubbin Ln, Kiln, MS

7:10:41 PM	On		9 mph	2 mph	0 mph SE	-	0.114 g	0.237 g	177.8 mi.	19,076.9	13.56v	18,138 min	30.51909	-89.40877	23098 Nubbin Ln, Kiln, MS
7:12:41 PM	On		0 mph	0 mph	0 mph SE	-	0.000 g	0.000 g	178.1 mi.	19,077.2	13.50v	18,140 min	30.51909	-89.40877	23098 Nubbin Ln, Kiln, MS
7:14:16 PM		Idling - OBD	0 mph	0 mph	0 mph SE	-	0.000 g	0.000 g	178.1 mi.	19,077.2	13.47v	18,140 min	30.51909	-89.40877	23098 Nubbin Ln, Kiln, MS
7:14:41 PM	On		0 mph	0 mph	0 mph SE	-	0.000 g	0.000 g	178.1 mi.	19,077.2	13.44v	18,142 min	30.51909	-89.40877	23098 Nubbin Ln, Kiln, MS
7:16:41 PM	On		0 mph	0 mph	0 mph SE	-	0.000 g	0.000 g	178.1 mi.	19,077.2	13.50v	18,144 min	30.51909	-89.40877	23098 Nubbin Ln, Kiln, MS
7:18:41 PM	On		0 mph	0 mph	0 mph SE	-	0.000 g	0.000 g	178.1 mi.	19,077.2	13.56v	18,146 min	30.51909	-89.40877	23098 Nubbin Ln, Kiln, MS
7:19:16 PM		Idling - OBD	0 mph	0 mph	0 mph SE	-	0.000 g	0.000 g	178.1 mi.	19,077.2	13.47v	18,146 min	30.51909	-89.40877	23098 Nubbin Ln, Kiln, MS
7:20:41 PM	On		0 mph	0 mph	0 mph SE	-	0.000 g	0.000 g	178.1 mi.	19,077.2	13.56v	18,148 min	30.51909	-89.40877	23098 Nubbin Ln, Kiln, MS
7:22:41 PM	On		0 mph	0 mph	0 mph SE	-	0.000 g	0.000 g	178.1 mi.	19,077.2	13.50v	18,150 min	30.51909	-89.40877	23098 Nubbin Ln, Kiln, MS
7:24:16 PM		Idling - OBD	0 mph	0 mph	0 mph SE	-	0.000 g	0.000 g	178.1 mi.	19,077.2	13.56v	18,150 min	30.51909	-89.40877	23098 Nubbin Ln, Kiln, MS
7:24:41 PM	On		0 mph	0 mph	0 mph SE	-	0.000 g	0.000 g	178.1 mi.	19,077.2	13.59v	18,152 min	30.51909	-89.40877	23098 Nubbin Ln, Kiln, MS
7:26:41 PM	On		9 mph	2 mph	0 mph W	-	0.861 g	0.294 g	178.1 mi.	19,077.2	13.50v	18,154 min	30.51976	-89.40899	23083 Nubbin Ln, Kiln, MS
7:28:41 PM	On		0 mph	0 mph	0 mph W	-	0.000 g	0.000 g	178.2 mi.	19,077.3	13.56v	18,156 min	30.51976	-89.40899	23083 Nubbin Ln, Kiln, MS
7:30:41 PM	On		11 mph	1 mph	0 mph S	-	1.131 g	0.384 g	178.3 mi.	19,077.4	13.53v	18,158 min	30.51914	-89.40875	23098 Nubbin Ln, Kiln, MS
7:32:41 PM	On		0 mph	0 mph	0 mph S	-	0.000 g	0.000 g	178.3 mi.	19,077.4	13.44v	18,160 min	30.51914	-89.40875	23098 Nubbin Ln, Kiln, MS
7:34:41 PM	On		0 mph	0 mph	0 mph S	-	0.000 g	0.000 g	178.3 mi.	19,077.4	13.56v	18,162 min	30.51914	-89.40875	23098 Nubbin Ln, Kiln, MS
7:34:43 PM		Idling - OBD	0 mph	0 mph	0 mph S	-	0.000 g	0.000 g	178.3 mi.	19,077.4	13.50v	18,162 min	30.51914	-89.40875	23098 Nubbin Ln, Kiln, MS
7:36:41 PM	On		0 mph	0 mph	0 mph S	-	0.000 g	0.000 g	178.3 mi.	19,077.4	13.44v	18,164 min	30.51914	-89.40875	23098 Nubbin Ln, Kiln, MS
7:38:41 PM	On		0 mph	0 mph	0 mph S	-	0.000 g	0.000 g	178.3 mi.	19,077.4	13.44v	18,166 min	30.51914	-89.40875	23098 Nubbin Ln, Kiln, MS
7:39:43 PM		Idling - OBD	0 mph	0 mph	0 mph S	-	0.000 g	0.000 g	178.3 mi.	19,077.4	13.41v	18,166 min	30.51914	-89.40875	23098 Nubbin Ln, Kiln, MS
7:40:41 PM	On		0 mph	0 mph	0 mph S	-	0.000 g	0.000 g	178.3 mi.	19,077.4	13.44v	18,168 min	30.51914	-89.40875	23098 Nubbin Ln, Kiln, MS
7:42:41 PM	On		0 mph	0 mph	0 mph S	-	0.000 g	0.000 g	178.3 mi.	19,077.4	13.53v	18,170 min	30.51914	-89.40875	23098 Nubbin Ln, Kiln, MS

7:44:41 PM	On		0 mph	0 mph	0 mph S	-	0.000 g	0.000 g	178.3 mi.	19,077.4	13.59v	18,172 min	30.51914	-89.40875	23098 Nubbin Ln, Kiln, MS
7:44:43 PM		Idling - OBD	0 mph	0 mph	0 mph S	-	0.000 g	0.000 g	178.3 mi.	19,077.4	13.59v	18,172 min	30.51914	-89.40875	23098 Nubbin Ln, Kiln, MS
7:46:41 PM	On		0 mph	0 mph	0 mph S	-	0.000 g	0.000 g	178.3 mi.	19,077.4	13.35v	18,174 min	30.51914	-89.40875	23098 Nubbin Ln, Kiln, MS
7:48:41 PM	On		17 mph	7 mph	17 mph NE	-	1.429 g	0.531 g	178.3 mi.	19,077.4	13.47v	18,176 min	30.52231	-89.40851	C C Rd, Kiln, MS
7:50:41 PM	On		36 mph	25 mph	27 mph S	-	0.216 g	0.204 g	179.1 mi.	19,078.2	13.53v	18,178 min	30.51648	-89.40320	Road 357, Kiln, MS
7:52:41 PM	On		27 mph	24 mph	24 mph S	-	0.069 g	0.159 g	179.9 mi.	19,079.0	13.50v	18,180 min	30.50497	-89.40056	Road 357, Kiln, MS
7:54:41 PM	On		25 mph	14 mph	0 mph NE	-	0.159 g	0.282 g	180.4 mi.	19,079.5	13.41v	18,182 min	30.49973	-89.39690	22200 Road 357, Kiln, MS
7:56:41 PM	On		6 mph	0 mph	0 mph NW	-	0.906 g	0.543 g	180.4 mi.	19,079.5	13.53v	18,184 min	30.49991	-89.39686	22200 Road 357, Kiln, MS
7:58:41 PM	On		0 mph	0 mph	0 mph NW	-	0.000 g	0.000 g	180.4 mi.	19,079.5	13.68v	18,186 min	30.49991	-89.39686	22200 Road 357, Kiln, MS
8:00:41 PM	On		19 mph	9 mph	19 mph SE	-	0.563 g	0.110 g	180.7 mi.	19,079.8	13.44v	18,188 min	30.49766	-89.39498	22105 Road 357, Kiln, MS
8:02:41 PM	On		42 mph	25 mph	18 mph S	-	0.261 g	0.261 g	181.7 mi.	19,080.8	13.50v	18,190 min	30.49112	-89.39835	Cameron Rd, Kiln, MS
8:04:41 PM	On		23 mph	20 mph	18 mph S	-	0.241 g	0.135 g	182.0 mi.	19,081.1	13.53v	18,192 min	30.48171	-89.39672	Cameron Rd, Kiln, MS
8:06:41 PM	On		25 mph	20 mph	20 mph SW	-	0.261 g	0.216 g	182.6 mi.	19,081.7	13.50v	18,194 min	30.48090	-89.40413	Lawrence Ladner Rd, Kiln, MS
8:08:41 PM	On		21 mph	19 mph	12 mph NW	-	0.318 g	0.535 g	183.3 mi.	19,082.4	13.50v	18,196 min	30.48431	-89.41213	Lawrence Ladner Rd, Kiln, MS
8:10:41 PM	On		61 mph	34 mph	49 mph SW	-	0.780 g	0.351 g	184.4 mi.	19,083.5	13.47v	18,198 min	30.47833	-89.42374	5650 Rocky Hill Dedeaux Rd, Kiln, MS
8:12:41 PM	On		65 mph	53 mph	56 mph N	55 mph	0.241 g	0.408 g	186.1 mi.	19,085.2	13.53v	18,200 min	30.49683	-89.43438	MS-603, Kiln, MS
8:14:41 PM	On		71 mph	51 mph	12 mph E	-	0.127 g	0.286 g	187.8 mi.	19,086.9	13.56v	18,202 min	30.52066	-89.43074	6215 Hoda Rd, Kiln, MS
8:16:41 PM	On		20 mph	18 mph	19 mph E	-	0.110 g	0.090 g	188.4 mi.	19,087.5	13.53v	18,204 min	30.52601	-89.42382	5605 Hoda Rd, Kiln, MS
8:18:41 PM	On		22 mph	18 mph	19 mph E	-	0.351 g	0.612 g	189.5 mi.	19,088.6	13.53v	18,206 min	30.52069	-89.41766	Hoda Rd, Kiln, MS
8:20:41 PM	On		48 mph	24 mph	19 mph E	-	0.420 g	0.478 g	190.3 mi.	19,089.4	13.50v	18,208 min	30.52453	-89.40528	C C Rd, Kiln, MS
8:22:41 PM	On		22 mph	19 mph	19 mph E	-	0.147 g	0.147 g	190.9 mi.	19,090.0	13.59v	18,210 min	30.52772	-89.39593	C C Rd, Kiln, MS
8:24:41 PM	On		26 mph	24 mph	26 mph E	-	0.192 g	0.102 g	191.7 mi.	19,090.8	13.50v	18,212 min	30.53536	-89.38748	C C Rd, Kiln, MS
8:26:41					5 mph				192.4			18,214			3113 C C Rd, Kiln, MS

PM				SE				mi.			min				
8:28:41 PM	On		8 mph	6 mph	6 mph NW	-	0.180 g	0.249 g	192.6 mi.	19,091.7	13.47v	18,216 min	30.53805	-89.37614	Loren Ladner Rd, Kiln, MS
8:30:41 PM	On		9 mph	6 mph	9 mph NW	-	0.139 g	0.192 g	192.8 mi.	19,091.9	13.41v	18,218 min	30.53798	-89.37702	25092 Loren Ladner Rd, Kiln, MS
8:32:41 PM	On		32 mph	11 mph	7 mph S	35 mph	1.029 g	0.306 g	192.9 mi.	19,092.0	13.16v	18,220 min	30.54156	-89.37822	Vidalia Rd, Kiln, MS
8:34:41 PM	On		40 mph	22 mph	37 mph W	35 mph	0.678 g	0.429 g	193.7 mi.	19,092.8	13.53v	18,222 min	30.54986	-89.37995	26188 Wolf River Rd, Kiln, MS
8:36:41 PM	On		40 mph	14 mph	16 mph N	-	0.261 g	0.384 g	194.2 mi.	19,093.3	13.50v	18,224 min	30.54826	-89.38171	3053 Maggie Ln, Kiln, MS
8:38:41 PM	On		48 mph	26 mph	5 mph SW	35 mph	0.804 g	0.339 g	195.1 mi.	19,094.2	13.35v	18,226 min	30.54744	-89.39302	26640 Wolf River Rd, Kiln, MS
8:40:41 PM	On		48 mph	19 mph	48 mph E	65 mph	0.996 g	0.416 g	195.7 mi.	19,094.8	13.56v	18,228 min	30.55043	-89.38396	Wolf River Rd, Kiln, MS
8:42:41 PM	On		50 mph	24 mph	24 mph NE	35 mph	0.237 g	0.249 g	196.5 mi.	19,095.6	13.53v	18,230 min	30.55447	-89.37420	V Bar Rd, Kiln, MS
8:44:41 PM	On		25 mph	24 mph	24 mph NE	35 mph	0.241 g	0.318 g	197.3 mi.	19,096.4	13.56v	18,232 min	30.56035	-89.36358	2291 V Bar Rd, Kiln, MS
8:46:41 PM	On		32 mph	23 mph	29 mph S	-	0.237 g	0.612 g	198.1 mi.	19,097.2	13.50v	18,234 min	30.56057	-89.35726	Wolf Creek Rd, Kiln, MS
8:48:41 PM	On		33 mph	22 mph	19 mph SE	-	0.171 g	0.343 g	198.8 mi.	19,097.9	13.50v	18,236 min	30.55133	-89.36186	Wolf Creek Rd, Kiln, MS
8:50:41 PM	On		27 mph	22 mph	25 mph SW	-	0.249 g	0.580 g	199.5 mi.	19,098.6	13.53v	18,238 min	30.54440	-89.36390	Wolf Creek Rd, Kiln, MS
8:52:41 PM	On		37 mph	20 mph	17 mph S	-	0.273 g	0.318 g	200.2 mi.	19,099.3	13.53v	18,240 min	30.53554	-89.36807	Wolf Creek Rd, Kiln, MS
8:54:41 PM	On		42 mph	14 mph	17 mph S	-	0.939 g	0.359 g	200.7 mi.	19,099.8	13.50v	18,242 min	30.52974	-89.36483	Standard Cemetery Rd, Kiln, MS
8:56:41 PM	On		43 mph	27 mph	27 mph SW	-	0.318 g	0.229 g	201.6 mi.	19,100.7	13.47v	18,244 min	30.51727	-89.36899	Standard Cemetery Rd, Kiln, MS
8:58:41 PM	On		27 mph	24 mph	24 mph S	-	0.420 g	0.216 g	202.4 mi.	19,101.5	13.56v	18,246 min	30.50598	-89.37239	Standard Cemetery Rd, Kiln, MS
9:00:41 PM	On		52 mph	40 mph	46 mph W	-	0.241 g	0.388 g	203.7 mi.	19,102.8	13.53v	18,248 min	30.49472	-89.38487	Rocky Hill Dedeaux Rd, Kiln, MS
9:02:41 PM	On		76 mph	65 mph	64 mph SW	-	0.147 g	0.249 g	205.9 mi.	19,105.0	13.53v	18,250 min	30.48688	-89.41445	5260 Rocky Hill Dedeaux Rd, Kiln, MS
9:04:41 PM	On		65 mph	51 mph	60 mph SW	55 mph	1.098 g	0.388 g	207.9 mi.	19,107.0	13.53v	18,252 min	30.46972	-89.43094	MS-603, Kiln, MS
9:06:41 PM	On		66 mph	57 mph	61 mph E	-	0.204 g	0.298 g	208.8 mi.	19,107.9	13.56v	18,254 min	30.45284	-89.42540	Firetower Rd, Kiln, MS
9:08:41 PM	On		67 mph	51 mph	40 mph SW	-	0.645 g	0.408 g	210.6 mi.	19,109.7	13.56v	18,256 min	30.44199	-89.40876	Joe Moran Rd, Kiln, MS
9:09:10 PM		Hard Right	47 mph	42 mph	32 mph W	-	0.192 g	0.420 g	210.9 mi.	19,110.0	13.56v	18,256 min	30.43822	-89.41086	Joe Moran Rd, Kiln, MS

9:10:41 PM	On		48 mph	18 mph	0 mph E	-	0.780 g	0.461 g	211.2 mi.	19,110.3	12.28v	18,258 min	30.43905	-89.41449	18403 Joe Moran Rd, Kiln, MS
9:10:52 PM	Off		0 mph	0 mph	0 mph E	-	0.000 g	0.000 g	211.2 mi.	19,110.3	12.25v	18,258 min	30.43905	-89.41449	18403 Joe Moran Rd, Kiln, MS

Thu Oct 14, 2021

Time	Ignition	In-Cab Alert	Max Speed	Avg Speed	Inst Speed	Speed Limit	Max Accel	Max Decel	Distance	Odometer	Voltage	Run Time	Latitude	Longitude	Location
8:35:18 AM	On		3 mph	0 mph	3 mph E	-	0.000 g	0.000 g	0.0 mi.	19,110.3	13.83v	18,258 min	30.43905	-89.41449	Joe Moran Rd, Kiln, MS
8:35:37 AM			5 mph	0 mph	5 mph E	-	0.000 g	0.000 g	0.0 mi.	19,110.3	0.00v	18,258 min	30.43905	-89.41449	Joe Moran Rd, Kiln, MS
8:35:47 AM	Off		0 mph	0 mph	0 mph E	-	0.000 g	0.000 g	0.0 mi.	19,110.3	0.00v	18,258 min	30.43905	-89.41449	18403 Joe Moran Rd, Kiln, MS
8:35:58 AM		Rapid Acceleration	0 mph	0 mph	0 mph E	-	0.000 g	0.000 g	0.0 mi.	19,110.3	0.00v	18,258 min	30.43905	-89.41449	18403 Joe Moran Rd, Kiln, MS
8:50:24 AM			0 mph	0 mph	0 mph S	-	0.000 g	0.000 g	0.0 mi.	19,110.3	0.00v	18,258 min	30.43563	-89.41060	18516 Joe Moran Rd, Kiln, MS
8:58:41 AM	On		0 mph	0 mph	0 mph NW	-	0.000 g	0.000 g	0.0 mi.	19,110.3	0.00v	18,258 min	30.43568	-89.41061	18516 Joe Moran Rd, Kiln, MS
8:58:56 AM			27 mph	6 mph	27 mph N	-	0.318 g	0.000 g	0.1 mi.	19,110.4	0.00v	18,258 min	30.43701	-89.41070	18516 Joe Moran Rd, Kiln, MS
9:00:41 AM	On		35 mph	10 mph	0 mph N	-	0.984 g	0.343 g	0.5 mi.	19,110.8	0.00v	18,260 min	30.43882	-89.41451	18403 Joe Moran Rd, Kiln, MS
9:02:40 AM	On		0 mph	0 mph	0 mph N	-	0.000 g	0.000 g	0.5 mi.	19,110.8	0.00v	18,262 min	30.43882	-89.41451	18403 Joe Moran Rd, Kiln, MS
9:04:40 AM	On		0 mph	0 mph	0 mph N	-	0.000 g	0.000 g	0.5 mi.	19,110.8	0.00v	18,264 min	30.43882	-89.41451	18403 Joe Moran Rd, Kiln, MS
9:05:30 AM	Off		0 mph	0 mph	0 mph N	-	0.000 g	0.000 g	0.5 mi.	19,110.8	0.00v	18,265 min	30.43882	-89.41451	18403 Joe Moran Rd, Kiln, MS
9:44:53 AM	On		0 mph	0 mph	0 mph E	-	0.000 g	0.000 g	0.5 mi.	19,110.8	0.00v	18,265 min	30.43913	-89.41457	18403 Joe Moran Rd, Kiln, MS
9:45:07 AM			8 mph	0 mph	0 mph SE	-	0.012 g	0.327 g	0.5 mi.	19,110.8	0.00v	18,265 min	30.43910	-89.41454	18403 Joe Moran Rd, Kiln, MS
9:46:52 AM	On		53 mph	22 mph	46 mph SW	-	1.188 g	0.690 g	1.5 mi.	19,111.8	0.00v	18,267 min	30.42597	-89.41977	Joe Moran Rd, Kiln, MS
9:48:52 AM	On		56 mph	44 mph	37 mph S	-	0.249 g	0.318 g	3.0 mi.	19,113.3	0.00v	18,269 min	30.40819	-89.42735	16053 Old Joe Moran St, Kiln, MS
9:49:03 AM			39 mph	34 mph	14 mph S	-	0.037 g	0.339 g	3.1 mi.	19,113.4	0.00v	18,269 min	30.40689	-89.42734	16023 Old Joe Moran St, Kiln, MS
9:50:52 AM	On		56 mph	42 mph	51 mph N	-	0.351 g	0.339 g	4.4 mi.	19,114.7	0.00v	18,271 min	30.42230	-89.42127	Old Joe Moran St, Kiln, MS
9:52:52 AM	On		61 mph	39 mph	0 mph NE	-	0.282 g	0.555 g	5.7 mi.	19,116.0	0.00v	18,273 min	30.43870	-89.41450	18403 Joe Moran Rd, Kiln, MS
9:53:08					13 mph							18,273			

AM				W							min			
9:54:52 AM	On	61 mph	36 mph	60 mph SW	-	0.918 g	0.408 g	6.9 mi.	19,117.2	0.00v	18,275 min	30.42380	-89.42129	Joe Moran Rd, Kiln, MS
9:56:52 AM	On	57 mph	41 mph	0 mph S	-	0.204 g	0.420 g	8.3 mi.	19,118.6	0.00v	18,277 min	30.40682	-89.42736	16023 Old Joe Moran St, Kiln, MS
9:58:52 AM	On	60 mph	36 mph	47 mph SW	45 mph	1.098 g	0.531 g	9.4 mi.	19,119.7	0.00v	18,279 min	30.40517	-89.44497	16255 MS-43, Kiln, MS
10:00:52 AM	On	60 mph	53 mph	51 mph S	55 mph	0.090 g	0.069 g	11.2 mi.	19,121.5	0.00v	18,281 min	30.38233	-89.43888	MS-43, Kiln, MS
10:02:52 AM	On	70 mph	60 mph	36 mph S	55 mph	0.159 g	0.306 g	13.2 mi.	19,123.5	0.00v	18,283 min	30.35709	-89.42293	13073 MS-43, Bay St Louis, MS
10:04:52 AM	On	75 mph	67 mph	69 mph SE	65 mph	0.102 g	0.078 g	15.5 mi.	19,125.8	0.00v	18,285 min	30.32660	-89.42267	MS-43, Bay St Louis, MS
10:06:52 AM	On	73 mph	49 mph	57 mph E	55 mph	1.020 g	0.359 g	17.1 mi.	19,127.4	0.00v	18,287 min	30.31389	-89.39971	10227 MS-603, Bay St Louis, MS
10:08:52 AM	On	65 mph	43 mph	0 mph SE	45 mph	0.094 g	0.363 g	18.5 mi.	19,128.8	0.00v	18,289 min	30.30624	-89.37858	403 US-90, Waveland, MS
10:10:52 AM	On	41 mph	13 mph	0 mph W	45 mph	1.131 g	0.396 g	19.0 mi.	19,129.3	0.00v	18,291 min	30.30842	-89.37236	200 US-90, Waveland, MS
10:12:52 AM	On	58 mph	19 mph	54 mph E	45 mph	1.053 g	0.371 g	19.6 mi.	19,129.9	0.00v	18,293 min	30.31132	-89.36285	1190 US-90, Bay St Louis, MS
10:14:52 AM	On	53 mph	33 mph	53 mph NW	-	1.073 g	0.441 g	20.7 mi.	19,131.0	0.00v	18,295 min	30.31897	-89.36156	10174 Paradise Ln, Bay St Louis, MS
10:16:52 AM	On	63 mph	27 mph	0 mph SE	-	0.216 g	0.376 g	21.6 mi.	19,131.9	0.00v	18,297 min	30.32632	-89.37188	2170 Mole Dr, Bay St Louis, MS
10:18:52 AM	On	0 mph	0 mph	0 mph SE	-	0.000 g	0.000 g	21.6 mi.	19,131.9	0.00v	18,299 min	30.32629	-89.37188	2170 Mole Dr, Bay St Louis, MS
10:20:52 AM	On	0 mph	0 mph	0 mph SE	-	0.000 g	0.000 g	21.6 mi.	19,131.9	0.00v	18,301 min	30.32629	-89.37188	2170 Mole Dr, Bay St Louis, MS
10:21:37 AM	Off	0 mph	0 mph	0 mph SE	-	0.000 g	0.000 g	21.6 mi.	19,131.9	0.00v	18,302 min	30.32629	-89.37188	2170 Mole Dr, Bay St Louis, MS
10:24:35 AM	On	0 mph	0 mph	0 mph SW	-	0.000 g	0.000 g	21.6 mi.	19,131.9	0.00v	18,302 min	30.32635	-89.37199	2170 Mole Dr, Bay St Louis, MS
10:24:49 AM		29 mph	5 mph	27 mph SE	-	0.294 g	0.192 g	21.6 mi.	19,131.9	0.00v	18,302 min	30.32509	-89.37194	Mole Dr, Bay St Louis, MS
10:26:34 AM	On	56 mph	26 mph	38 mph E	-	0.298 g	0.306 g	22.7 mi.	19,133.0	0.00v	18,304 min	30.31675	-89.35774	120 Paradise Ln, Bay St Louis, MS
10:28:34 AM	On	48 mph	30 mph	26 mph W	-	1.122 g	0.396 g	23.7 mi.	19,134.0	0.00v	18,306 min	30.31167	-89.36643	601 Longfellow Rd, Bay St Louis, MS
10:30:34 AM	On	58 mph	40 mph	57 mph W	55 mph	1.073 g	0.306 g	25.1 mi.	19,135.4	0.00v	18,308 min	30.31252	-89.38862	MS-43, Bay St Louis, MS
5:23:24 PM	On	14 mph	0 mph	13 mph S	-	0.000 g	0.000 g	30.0 mi.	19,140.3	12.25v	18,721 min	30.43849	-89.41451	Joe Moran Rd, Kiln, MS
5:23:39 PM		22 mph	12 mph	22 mph W	-	0.204 g	0.139 g	30.1 mi.	19,140.4	12.22v	18,721 min	30.43809	-89.41503	Joe Moran Rd, Kiln, MS

5:25:24 PM	On	55 mph	39 mph	42 mph S	-	0.261 g	0.269 g	31.3 mi.	19,141.6	12.28v	18,723 min	30.42205	-89.42122	17299 Old Joe Moran St, Kiln, MS
5:27:24 PM	On	51 mph	42 mph	47 mph W	65 mph	0.286 g	0.478 g	32.7 mi.	19,143.0	12.28v	18,725 min	30.40692	-89.42964	Kiln-Delisle Rd, Kiln, MS
5:29:24 PM	On	60 mph	30 mph	60 mph SW	45 mph	0.939 g	0.408 g	33.7 mi.	19,144.0	12.25v	18,727 min	30.40566	-89.44428	MS-43, Kiln, MS
5:31:24 PM	On	60 mph	50 mph	19 mph S	55 mph	0.167 g	0.224 g	35.4 mi.	19,145.7	12.52v	18,729 min	30.38420	-89.43974	14559 MS-43, Kiln, MS
5:33:24 PM	On	68 mph	49 mph	62 mph S	55 mph	1.029 g	0.351 g	35.4 mi.	19,220.8	13.41v	18,731 min	30.36393	-89.42569	13273 MS-43, Kiln, MS
5:35:24 PM	On	65 mph	46 mph	65 mph S	55 mph	0.816 g	0.351 g	36.3 mi.	19,221.7	13.50v	18,733 min	30.34279	-89.42718	MS-43, Bay St Louis, MS
5:37:24 PM	On	66 mph	64 mph	62 mph SE	55 mph	0.057 g	0.069 g	38.4 mi.	19,223.8	13.50v	18,735 min	30.31871	-89.41038	10613 MS-603, Bay St Louis, MS
5:39:24 PM	On	66 mph	38 mph	66 mph E	65 mph	1.155 g	0.396 g	39.7 mi.	19,225.1	13.53v	18,737 min	30.31260	-89.39078	9985 MS-603, Bay St Louis, MS
5:41:24 PM	On	65 mph	37 mph	0 mph SE	45 mph	0.882 g	0.498 g	40.9 mi.	19,226.3	12.68v	18,739 min	30.30390	-89.38346	459 US-90, Waveland, MS
5:41:34 PM	Off	0 mph	0 mph	0 mph SE	45 mph	0.000 g	0.000 g	40.9 mi.	19,226.3	12.68v	18,739 min	30.30390	-89.38346	459 US-90, Waveland, MS
5:44:55 PM	On	9 mph	0 mph	7 mph N	45 mph	0.000 g	0.000 g	41.7 mi.	19,227.1	13.28v	18,739 min	30.30401	-89.38376	Waveland, MS
5:46:54 PM	On	47 mph	12 mph	0 mph N	-	0.951 g	0.461 g	42.2 mi.	19,227.6	13.44v	18,741 min	30.30714	-89.37834	Waveland, MS
5:48:54 PM	On	2 mph	0 mph	0 mph N	-	0.000 g	0.000 g	42.2 mi.	19,227.6	13.50v	18,743 min	30.30714	-89.37834	Waveland, MS
5:50:54 PM	On	3 mph	0 mph	0 mph N	-	0.000 g	0.000 g	42.2 mi.	19,227.6	13.44v	18,745 min	30.30714	-89.37834	Waveland, MS
5:52:54 PM	On	6 mph	0 mph	6 mph N	-	0.612 g	0.000 g	42.2 mi.	19,227.6	13.53v	18,747 min	30.30742	-89.37843	Waveland, MS
5:54:54 PM	On	12 mph	2 mph	0 mph NE	-	0.939 g	0.453 g	42.3 mi.	19,227.7	12.95v	18,749 min	30.30760	-89.37752	Waveland, MS
5:55:04 PM	Off	0 mph	0 mph	0 mph N	-	0.000 g	0.000 g	42.3 mi.	19,227.7	12.92v	18,749 min	30.30758	-89.37760	Waveland, MS
6:11:02 PM	On	7 mph	0 mph	6 mph N	-	0.000 g	0.000 g	42.3 mi.	19,227.7	13.50v	18,749 min	30.30783	-89.37759	Waveland, MS
6:13:01 PM	On	66 mph	32 mph	66 mph W	65 mph	1.122 g	0.498 g	43.4 mi.	19,228.8	13.53v	18,751 min	30.31329	-89.39452	10046 MS-603, Bay St Louis, MS
6:15:01 PM	On	68 mph	39 mph	66 mph NW	55 mph	0.984 g	0.408 g	44.7 mi.	19,230.1	13.53v	18,753 min	30.32107	-89.41391	10796 MS-603, Bay St Louis, MS
6:17:01 PM	On	71 mph	68 mph	71 mph NE	55 mph	0.049 g	0.102 g	46.9 mi.	19,232.3	13.53v	18,755 min	30.34861	-89.42416	12192 MS-43, Bay St Louis, MS
6:19:01 PM	On	71 mph	61 mph	32 mph NW	55 mph	0.286 g	0.331 g	49.0 mi.	19,234.4	13.44v	18,757 min	30.37482	-89.43379	MS-43, Kiln, MS
6:														

PM	On	64 mph	55 mph	NW	55 mph	0.216 g	0.204 g	50.8 mi.	19,236.2	13.53v	min	30.39810	-89.44807	15960 MS-43, Kiln, MS
6:23:01 PM	On	62 mph	43 mph	53 mph N	45 mph	0.159 g	0.192 g	52.1 mi.	19,237.5	13.56v	18,761 min	30.41189	-89.43453	16696 MS-43, Kiln, MS
6:25:01 PM	On	62 mph	50 mph	43 mph N	55 mph	0.094 g	0.196 g	53.8 mi.	19,239.2	13.53v	18,763 min	30.43579	-89.43248	MS-603, Kiln, MS
6:27:01 PM	On	56 mph	49 mph	53 mph N	55 mph	0.135 g	0.102 g	55.4 mi.	19,240.8	13.53v	18,765 min	30.45875	-89.43603	MS-603, Kiln, MS
6:29:01 PM	On	58 mph	52 mph	36 mph N	55 mph	0.147 g	0.224 g	57.1 mi.	19,242.5	13.56v	18,767 min	30.48220	-89.42795	MS-603, Kiln, MS
6:31:01 PM	On	63 mph	58 mph	47 mph N	55 mph	0.159 g	0.127 g	59.1 mi.	19,244.5	13.50v	18,769 min	30.50881	-89.43317	MS-603, Kiln, MS
6:33:01 PM	On	60 mph	57 mph	60 mph NE	55 mph	0.102 g	0.078 g	60.9 mi.	19,246.3	13.50v	18,771 min	30.53533	-89.42632	MS-603, Kiln, MS
6:35:01 PM	On	59 mph	53 mph	56 mph N	55 mph	0.216 g	0.192 g	62.7 mi.	19,248.1	13.53v	18,773 min	30.55621	-89.41054	26612 MS-603, Kiln, MS
6:37:01 PM	On	60 mph	56 mph	55 mph N	55 mph	0.090 g	0.078 g	64.5 mi.	19,249.9	13.53v	18,775 min	30.58236	-89.40690	28284 MS-603, Perkinston, MS
6:39:01 PM	On	55 mph	18 mph	4 mph S	-	0.612 g	0.408 g	65.5 mi.	19,250.9	13.92v	18,777 min	30.59034	-89.41063	28893 Shiloh Church Rd, Perkinston, MS
6:41:01 PM	On	24 mph	9 mph	24 mph SW	-	0.522 g	0.343 g	65.8 mi.	19,251.2	13.53v	18,779 min	30.58848	-89.41179	28819 Shiloh Church Rd, Perkinston, MS
6:43:01 PM	On	24 mph	5 mph	0 mph S	-	0.171 g	0.473 g	65.9 mi.	19,251.3	13.47v	18,781 min	30.58636	-89.41327	28756 Shiloh Church Rd, Perkinston, MS
6:45:01 PM	On	7 mph	2 mph	2 mph E	-	0.984 g	0.531 g	66.0 mi.	19,251.4	13.53v	18,783 min	30.58607	-89.41328	28750 Shiloh Church Rd, Perkinston, MS
6:47:01 PM	On	20 mph	14 mph	14 mph W	-	0.588 g	0.127 g	66.5 mi.	19,251.9	13.53v	18,785 min	30.58335	-89.42039	Shiloh Church Rd, Perkinston, MS
6:49:01 PM	On	14 mph	8 mph	8 mph SE	-	0.294 g	0.273 g	66.8 mi.	19,252.2	13.50v	18,787 min	30.58362	-89.42217	Shiloh Church Rd, Perkinston, MS
6:51:01 PM	On	17 mph	8 mph	0 mph SW	-	0.939 g	0.486 g	67.1 mi.	19,252.5	13.62v	18,789 min	30.58247	-89.42123	28650 Shiloh Church Rd, Perkinston, MS
6:53:01 PM	On	22 mph	17 mph	9 mph NE	-	0.824 g	0.135 g	67.6 mi.	19,253.0	13.35v	18,791 min	30.58637	-89.41346	28752 Shiloh Church Rd, Perkinston, MS
6:55:01 PM	On	14 mph	2 mph	0 mph NE	-	0.918 g	0.384 g	67.7 mi.	19,253.1	13.47v	18,793 min	30.58723	-89.41271	28767 Shiloh Church Rd, Perkinston, MS
6:57:01 PM	On	17 mph	7 mph	0 mph S	-	1.845 g	0.518 g	67.9 mi.	19,253.3	13.56v	18,795 min	30.58976	-89.41058	28880 Shiloh Church Rd, Perkinston, MS
6:59:01 PM	On	10 mph	1 mph	10 mph N	-	0.645 g	0.331 g	67.9 mi.	19,253.3	13.50v	18,797 min	30.59014	-89.41058	28890 Shiloh Church Rd, Perkinston, MS
7:01:01 PM	On	63 mph	34 mph	17 mph SW	-	0.286 g	0.249 g	69.1 mi.	19,254.5	13.44v	18,799 min	30.60206	-89.41832	Wendell Ladner Rd, Perkinston, MS
7:03:01 PM	On	23 mph	19 mph	19 mph W	-	0.273 g	0.237 g	69.7 mi.	19,255.1	13.47v	18,801 min	30.59765	-89.42715	Wendell Ladner Rd, Perkinston, MS
7:05:01 PM	On	20 mph	16 mph	15 mph	-	0.114 g	0.114 g	70.2 mi.	19,255.6	13.50v	18,803 min	30.59199	-89.43237	Wendell Ladner Rd, Perkinston, MS

7:07:01 PM	On		24 mph	13 mph	2 mph S	-	0.090 g	0.543 g	70.7 mi.	19,256.1	13.31v	18,805 min	30.58591	-89.43293	Wendell Ladner Rd, Perkinston, MS
7:09:01 PM	On		3 mph	3 mph	2 mph S	-	0.612 g	0.486 g	70.8 mi.	19,256.2	13.50v	18,807 min	30.58461	-89.43278	Wendell Ladner Rd, Perkinston, MS
7:11:01 PM	On		18 mph	11 mph	9 mph NE	-	0.927 g	0.171 g	71.2 mi.	19,256.6	13.56v	18,809 min	30.58351	-89.42999	Shiloh Church Rd, Perkinston, MS
7:13:01 PM	On		12 mph	8 mph	12 mph W	-	0.702 g	0.453 g	71.3 mi.	19,256.7	13.44v	18,811 min	30.58235	-89.43172	Shiloh Church Rd, Perkinston, MS
7:15:01 PM	On		19 mph	15 mph	16 mph S	-	0.216 g	0.196 g	71.8 mi.	19,257.2	13.44v	18,813 min	30.57732	-89.43472	Road 341, Perkinston, MS
7:17:01 PM	On		16 mph	7 mph	0 mph N	-	0.102 g	0.453 g	72.1 mi.	19,257.5	13.53v	18,815 min	30.57612	-89.43548	Road 341, Perkinston, MS
7:19:01 PM	On		4 mph	0 mph	0 mph S	-	0.714 g	0.429 g	72.1 mi.	19,257.5	13.50v	18,817 min	30.57602	-89.43545	Road 341, Perkinston, MS
7:21:01 PM	On		0 mph	0 mph	0 mph S	-	0.000 g	0.000 g	72.1 mi.	19,257.5	13.56v	18,819 min	30.57602	-89.43545	Road 341, Perkinston, MS
7:22:27 PM		Idling - OBD	0 mph	0 mph	0 mph S	-	0.000 g	0.000 g	72.1 mi.	19,257.5	13.59v	18,819 min	30.57602	-89.43545	Road 341, Perkinston, MS
7:23:01 PM	On		0 mph	0 mph	0 mph S	-	0.000 g	0.000 g	72.1 mi.	19,257.5	13.53v	18,821 min	30.57602	-89.43545	Road 341, Perkinston, MS
7:25:01 PM	On		0 mph	0 mph	0 mph S	-	0.000 g	0.000 g	72.2 mi.	19,257.6	13.47v	18,823 min	30.57601	-89.43548	Road 341, Perkinston, MS
7:27:01 PM	On		0 mph	0 mph	0 mph S	-	0.000 g	0.000 g	72.2 mi.	19,257.6	13.53v	18,825 min	30.57601	-89.43548	Road 341, Perkinston, MS
7:27:27 PM		Idling - OBD	0 mph	0 mph	0 mph S	-	0.000 g	0.000 g	72.2 mi.	19,257.6	13.47v	18,825 min	30.57601	-89.43548	Road 341, Perkinston, MS
7:29:01 PM	On		0 mph	0 mph	0 mph S	-	0.000 g	0.000 g	72.2 mi.	19,257.6	13.47v	18,827 min	30.57601	-89.43548	Road 341, Perkinston, MS
7:31:01 PM	On		0 mph	0 mph	0 mph S	-	0.000 g	0.000 g	72.2 mi.	19,257.6	13.53v	18,829 min	30.57601	-89.43548	Road 341, Perkinston, MS
7:32:27 PM		Idling - OBD	0 mph	0 mph	0 mph S	-	0.000 g	0.000 g	72.2 mi.	19,257.6	13.53v	18,829 min	30.57601	-89.43548	Road 341, Perkinston, MS
7:33:01 PM	On		0 mph	0 mph	0 mph S	-	0.000 g	0.000 g	72.2 mi.	19,257.6	13.53v	18,831 min	30.57601	-89.43548	Road 341, Perkinston, MS
7:35:01 PM	On		0 mph	0 mph	0 mph S	-	0.000 g	0.000 g	72.2 mi.	19,257.6	13.47v	18,833 min	30.57601	-89.43548	Road 341, Perkinston, MS
7:37:01 PM	On		0 mph	0 mph	0 mph S	-	0.000 g	0.000 g	72.2 mi.	19,257.6	13.47v	18,835 min	30.57601	-89.43548	Road 341, Perkinston, MS
7:37:27 PM		Idling - OBD	0 mph	0 mph	0 mph S	-	0.000 g	0.000 g	72.2 mi.	19,257.6	13.53v	18,835 min	30.57601	-89.43548	Road 341, Perkinston, MS
7:39:01 PM	On		0 mph	0 mph	0 mph S	-	0.000 g	0.000 g	72.2 mi.	19,257.6	13.50v	18,837 min	30.57601	-89.43548	Road 341, Perkinston, MS
7:41:01 PM	On		0 mph	0 mph	0 mph S	-	0.000 g	0.000 g	72.2 mi.	19,257.6	13.38v	18,839 min	30.57601	-89.43548	Road 341, Perkinston, MS

PM		Idling - OBD	0 mph	0 mph	0 mph S	-	0.000 g	0.000 g	72.2 mi.	19,257.6	13.44v	min	30.57601	-89.43548	Road 341, Perkinston, MS
7:43:01 PM	On		0 mph	0 mph	0 mph S	-	0.000 g	0.000 g	72.2 mi.	19,257.6	13.41v	18,841 min	30.57601	-89.43548	Road 341, Perkinston, MS
7:45:01 PM	On		0 mph	0 mph	0 mph S	-	0.000 g	0.000 g	72.2 mi.	19,257.6	13.44v	18,843 min	30.57601	-89.43548	Road 341, Perkinston, MS
7:47:01 PM	On		0 mph	0 mph	0 mph S	-	0.000 g	0.000 g	72.2 mi.	19,257.6	13.44v	18,845 min	30.57601	-89.43548	Road 341, Perkinston, MS
7:47:27 PM		Idling - OBD	0 mph	0 mph	0 mph S	-	0.000 g	0.000 g	72.2 mi.	19,257.6	13.41v	18,845 min	30.57601	-89.43548	Road 341, Perkinston, MS
7:49:01 PM	On		0 mph	0 mph	0 mph S	-	0.000 g	0.000 g	72.2 mi.	19,257.6	13.50v	18,847 min	30.57601	-89.43548	Road 341, Perkinston, MS
7:51:01 PM	On		0 mph	0 mph	0 mph S	-	0.000 g	0.000 g	72.2 mi.	19,257.6	13.47v	18,849 min	30.57601	-89.43548	Road 341, Perkinston, MS
7:52:27 PM		Idling - OBD	0 mph	0 mph	0 mph S	-	0.000 g	0.000 g	72.2 mi.	19,257.6	13.50v	18,849 min	30.57601	-89.43548	Road 341, Perkinston, MS
7:53:01 PM	On		0 mph	0 mph	0 mph S	-	0.000 g	0.000 g	72.2 mi.	19,257.6	13.47v	18,851 min	30.57601	-89.43548	Road 341, Perkinston, MS
7:55:01 PM	On		0 mph	0 mph	0 mph S	-	0.000 g	0.000 g	72.2 mi.	19,257.6	13.56v	18,853 min	30.57601	-89.43548	Road 341, Perkinston, MS
7:57:01 PM	On		19 mph	10 mph	14 mph N	-	0.906 g	0.147 g	72.5 mi.	19,257.9	13.44v	18,855 min	30.57902	-89.43226	Road 341, Perkinston, MS
7:59:01 PM	On		20 mph	12 mph	0 mph NE	-	0.249 g	0.429 g	72.9 mi.	19,258.3	13.56v	18,857 min	30.58286	-89.43527	28150 Bill Cap Ladner Rd, Perkinston, MS
8:01:01 PM	On		0 mph	0 mph	0 mph NE	-	0.000 g	0.000 g	72.9 mi.	19,258.3	13.44v	18,859 min	30.58283	-89.43532	28150 Bill Cap Ladner Rd, Perkinston, MS
8:03:01 PM	On		0 mph	0 mph	0 mph NE	-	0.000 g	0.000 g	72.9 mi.	19,258.3	13.56v	18,861 min	30.58283	-89.43532	28150 Bill Cap Ladner Rd, Perkinston, MS
8:05:01 PM	On		21 mph	14 mph	19 mph N	-	0.714 g	0.094 g	73.3 mi.	19,258.7	13.53v	18,863 min	30.58656	-89.43300	Wendell Ladner Rd, Perkinston, MS
8:07:01 PM	On		20 mph	18 mph	19 mph NE	-	0.078 g	0.090 g	73.9 mi.	19,259.3	13.50v	18,865 min	30.59414	-89.43044	Wendell Ladner Rd, Perkinston, MS
8:09:01 PM	On		25 mph	20 mph	19 mph N	-	0.127 g	0.229 g	74.6 mi.	19,260.0	13.47v	18,867 min	30.59965	-89.42224	Wendell Ladner Rd, Perkinston, MS
8:11:01 PM	On		47 mph	28 mph	47 mph NW	-	0.192 g	0.159 g	75.5 mi.	19,260.9	13.50v	18,869 min	30.60543	-89.42523	Caesar Necaise Rd, Perkinston, MS
8:13:01 PM	On		57 mph	53 mph	46 mph SW	-	0.135 g	0.237 g	77.2 mi.	19,262.6	13.53v	18,871 min	30.59246	-89.44853	7260 Caesar Necaise Rd, Perkinston, MS
8:15:01 PM	On		44 mph	19 mph	12 mph E	-	0.306 g	0.294 g	77.9 mi.	19,263.3	13.44v	18,873 min	30.58614	-89.44546	Bill Cap Ladner Rd, Perkinston, MS
8:17:01 PM	On		14 mph	8 mph	0 mph N	-	0.151 g	0.518 g	78.2 mi.	19,263.6	12.77v	18,875 min	30.58654	-89.44164	28150 Bill Cap Ladner Rd, Perkinston, MS
8:17:11 PM	Off		0 mph	0 mph	0 mph N	-	0.000 g	0.000 g	78.2 mi.	19,263.6	12.74v	18,875 min	30.58654	-89.44164	28150 Bill Cap Ladner Rd, Perkinston, MS
8:35:43	On		2 mph	0 mph	0 mph E	-	0.000 g	0.000 g	78.2 mi.	19,263.6	13.31v	18,875	30.58658	-89.44164	28150 Bill Cap Ladner Rd,

8:37:43 PM	On	17 mph	10 mph	14 mph W	-	0.714 g	0.180 g	78.5 mi.	19,263.9	13.53v	18,877 min	30.58619	-89.44706	Bill Cap Ladner Rd, Perkinston, MS
8:39:43 PM	On	64 mph	26 mph	64 mph SW	-	1.947 g	0.408 g	79.4 mi.	19,264.8	13.53v	18,879 min	30.58838	-89.45536	7488 Caesar Necaise Rd, Perkinston, MS
8:41:43 PM	On	64 mph	40 mph	33 mph S	-	0.159 g	0.408 g	80.7 mi.	19,266.1	13.50v	18,881 min	30.57851	-89.46971	Lake Cypress Dr, Perkinston, MS
8:43:43 PM	On	33 mph	24 mph	21 mph S	-	0.127 g	0.212 g	81.5 mi.	19,266.9	13.47v	18,883 min	30.56818	-89.47199	Cypress Dr E, Perkinston, MS
8:45:43 PM	On	24 mph	20 mph	21 mph NE	-	0.114 g	0.114 g	82.2 mi.	19,267.6	13.50v	18,885 min	30.56718	-89.46273	8117 Lake Cypress Dr E, Perkinston, MS
8:47:43 PM	On	25 mph	20 mph	19 mph NE	-	0.135 g	0.204 g	83.0 mi.	19,268.4	13.50v	18,887 min	30.57254	-89.45571	Bull Crk W, Perkinston, MS
8:49:43 PM	On	24 mph	18 mph	16 mph S	-	0.171 g	0.306 g	83.1 mi.	19,268.5	13.41v	18,889 min	30.56785	-89.45968	Bull Crk W, Perkinston, MS
8:51:43 PM	On	27 mph	22 mph	21 mph E	-	0.237 g	0.147 g	83.9 mi.	19,269.3	13.50v	18,891 min	30.56626	-89.44856	7221 Lake Cypress Dr E, Perkinston, MS
8:53:43 PM	On	27 mph	23 mph	19 mph S	-	0.139 g	0.257 g	84.6 mi.	19,270.0	13.50v	18,893 min	30.55960	-89.44539	7185 Lake Dr, Perkinston, MS
8:55:43 PM	On	20 mph	17 mph	15 mph N	-	0.135 g	0.147 g	85.2 mi.	19,270.6	13.50v	18,895 min	30.56100	-89.45263	27028 Quail Ridge Cir, Perkinston, MS
8:57:43 PM	On	22 mph	18 mph	15 mph W	-	0.139 g	0.147 g	85.7 mi.	19,271.1	13.50v	18,897 min	30.56451	-89.46035	Lake Cypress Dr E, Perkinston, MS
8:59:43 PM	On	29 mph	20 mph	24 mph W	-	0.204 g	0.159 g	86.4 mi.	19,271.8	13.47v	18,899 min	30.56632	-89.46961	Cypress Dr E, Perkinston, MS
9:01:43 PM	On	28 mph	21 mph	25 mph S	-	0.192 g	0.261 g	87.1 mi.	19,272.5	13.56v	18,901 min	30.56236	-89.47425	28353 Lake Cypress Dr, Perkinston, MS
9:03:43 PM	On	25 mph	19 mph	17 mph W	-	0.237 g	0.212 g	88.3 mi.	19,273.7	13.50v	18,903 min	30.55518	-89.47261	Lake Cypress Dr W, Perkinston, MS
9:05:43 PM	On	27 mph	18 mph	23 mph S	-	0.396 g	0.306 g	88.8 mi.	19,274.2	13.56v	18,905 min	30.54946	-89.47651	Lake Cypress Dr W, Perkinston, MS
9:07:43 PM	On	28 mph	23 mph	23 mph S	-	0.184 g	0.192 g	89.6 mi.	19,275.0	13.50v	18,907 min	30.53955	-89.47969	Loblolly Dr, Perkinston, MS
9:09:43 PM	On	26 mph	20 mph	24 mph N	-	0.261 g	0.135 g	90.3 mi.	19,275.7	13.50v	18,909 min	30.54246	-89.47927	Loblolly Dr, Perkinston, MS
9:11:43 PM	On	27 mph	23 mph	24 mph N	-	0.241 g	0.273 g	91.0 mi.	19,276.4	13.50v	18,911 min	30.55229	-89.47758	28000 Lake Cypress Dr W, Perkinston, MS
9:13:43 PM	On	25 mph	23 mph	24 mph NW	-	0.127 g	0.171 g	91.8 mi.	19,277.2	13.47v	18,913 min	30.55893	-89.47320	Lake Cypress Dr, Perkinston, MS
9:15:43 PM	On	26 mph	24 mph	25 mph NE	-	0.082 g	0.069 g	92.6 mi.	19,278.0	13.47v	18,915 min	30.57019	-89.47180	28248 Lake Cypress Dr, Perkinston, MS
9:17:43 PM	On	28 mph	25 mph	28 mph N	-	0.180 g	0.155 g	93.4 mi.	19,278.8	13.41v	18,917 min	30.58070	-89.47038	Lake Cypress Dr, Perkinston, MS
9:19:43 PM	On	65 mph	42 mph	65 mph NE	-	0.441 g	0.167 g	94.1 mi.	19,279.5	13.50v	18,919 min	30.59041	-89.45193	Caesar Necaise Rd, Perkinston, MS

9:21:43 PM	On	66 mph	63 mph	46 mph SE	-	0.204 g	0.159 g	96.2 mi.	19,281.6	13.50v	18,921 min	30.60462	-89.42418	Caesar Necaise Rd, Perkinston, MS
9:23:43 PM	On	65 mph	46 mph	65 mph S	55 mph	0.249 g	0.184 g	97.7 mi.	19,283.1	13.53v	18,923 min	30.59024	-89.41013	MS-603, Perkinston, MS
9:25:43 PM	On	66 mph	65 mph	64 mph S	55 mph	0.049 g	0.037 g	99.8 mi.	19,285.2	13.47v	18,925 min	30.56003	-89.41138	26835 MS-603, Kiln, MS
9:27:43 PM	On	66 mph	65 mph	64 mph SW	55 mph	0.269 g	0.159 g	102.0 mi.	19,287.4	13.56v	18,927 min	30.53380	-89.42723	MS-603, Kiln, MS
9:29:43 PM	On	66 mph	65 mph	64 mph S	55 mph	0.216 g	0.180 g	104.1 mi.	19,289.5	13.50v	18,929 min	30.50319	-89.43398	MS-603, Kiln, MS
9:31:43 PM	On	65 mph	59 mph	43 mph S	55 mph	0.184 g	0.314 g	106.1 mi.	19,291.5	13.53v	18,931 min	30.47644	-89.42935	MS-603, Kiln, MS
9:33:43 PM	On	66 mph	58 mph	38 mph E	-	0.159 g	0.216 g	109.0 mi.	19,294.4	13.56v	18,933 min	30.45115	-89.43252	Firetower Rd, Kiln, MS
9:35:43 PM	On	64 mph	53 mph	25 mph SW	-	0.249 g	0.343 g	109.4 mi.	19,294.8	13.53v	18,935 min	30.44669	-89.40628	Joe Moran Rd, Kiln, MS
9:37:43 PM	On	48 mph	29 mph	9 mph N	-	0.318 g	0.318 g	110.4 mi.	19,295.8	13.50v	18,937 min	30.43868	-89.41452	Joe Moran Rd, Kiln, MS
9:39:43 PM	On	9 mph	1 mph	0 mph E	-	0.212 g	0.498 g	110.5 mi.	19,295.9	12.68v	18,939 min	30.43904	-89.41446	18403 Joe Moran Rd, Kiln, MS
9:39:53 PM	Off	0 mph	0 mph	0 mph E	-	0.000 g	0.000 g	110.5 mi.	19,295.9	12.65v	18,939 min	30.43904	-89.41446	18403 Joe Moran Rd, Kiln, MS

Fri Oct 15, 2021

Time	Ignition	In-Cab Alert	Max Speed	Avg Speed	Inst Speed	Speed Limit	Max Accel	Max Decel	Distance	Odometer	Voltage	Run Time	Latitude	Longitude	Location
8:40:09 AM	On		4 mph	0 mph	4 mph E	-	0.000 g	0.000 g	0.0 mi.	19,295.9	13.83v	18,939 min	30.43904	-89.41446	Joe Moran Rd, Kiln, MS
8:42:07 AM	On		31 mph	15 mph	24 mph N	-	1.743 g	0.269 g	0.4 mi.	19,296.3	12.28v	18,941 min	30.43650	-89.41070	18516 Joe Moran Rd, Kiln, MS
8:44:07 AM	On		36 mph	12 mph	0 mph N	-	1.053 g	0.384 g	0.9 mi.	19,296.8	12.34v	18,943 min	30.43894	-89.41453	18403 Joe Moran Rd, Kiln, MS
8:46:07 AM	On		0 mph	0 mph	0 mph N	-	0.000 g	0.000 g	0.9 mi.	19,296.8	13.25v	18,945 min	30.43894	-89.41453	18403 Joe Moran Rd, Kiln, MS
8:48:07 AM	On		0 mph	0 mph	0 mph N	-	0.000 g	0.000 g	0.9 mi.	19,296.8	13.56v	18,947 min	30.43894	-89.41453	18403 Joe Moran Rd, Kiln, MS
8:50:07 AM	On		0 mph	0 mph	0 mph N	-	0.000 g	0.000 g	2.2 mi.	19,298.1	13.59v	18,949 min	30.43893	-89.41460	18403 Joe Moran Rd, Kiln, MS
8:51:17 AM		Idling - OBD	0 mph	0 mph	0 mph N	-	0.000 g	0.000 g	2.2 mi.	19,298.1	13.50v	18,949 min	30.43893	-89.41460	18403 Joe Moran Rd, Kiln, MS
8:52:07 AM	On		0 mph	0 mph	0 mph N	-	0.000 g	0.000 g	2.2 mi.	19,298.1	13.50v	18,951 min	30.43893	-89.41460	18403 Joe Moran Rd, Kiln, MS
8:54:07 AM	On		0 mph	0 mph	0 mph N	-	0.000 g	0.000 g	2.2 mi.	19,298.1	13.56v	18,953 min	30.43893	-89.41460	18403 Joe Moran Rd, Kiln, MS
8:												18,955			MS

AM	On		0 mph	0 mph	0 mph N	-	0.000 g	0.000 g	2.2 mi.	19,298.1	13.44v	min	30.43893	-89.41460	18403 Joe Moran Rd, Kiln, MS
8:56:17 AM		Idling - OBD	0 mph	0 mph	0 mph N	-	0.000 g	0.000 g	2.2 mi.	19,298.1	13.56v	18,955 min	30.43893	-89.41460	18403 Joe Moran Rd, Kiln, MS
8:58:07 AM	On		0 mph	0 mph	0 mph N	-	0.000 g	0.000 g	2.2 mi.	19,298.1	13.65v	18,957 min	30.43893	-89.41460	18403 Joe Moran Rd, Kiln, MS
9:00:07 AM	On		34 mph	9 mph	34 mph S	-	1.122 g	0.216 g	2.5 mi.	19,298.4	13.53v	18,959 min	30.43639	-89.41712	Joe Moran Rd, Kiln, MS
9:02:07 AM	On		44 mph	35 mph	7 mph SW	-	0.204 g	0.420 g	3.6 mi.	19,299.5	13.47v	18,961 min	30.42633	-89.42382	Cuevas Rd, Kiln, MS
9:03:31 AM			35 mph	19 mph	2 mph SE	-	6.278 g	0.441 g	4.0 mi.	19,299.9	0.00v	18,961 min	30.42104	-89.42093	Old Joe Moran St, Kiln, MS
9:03:41 AM	Off		0 mph	0 mph	0 mph SE	-	0.000 g	0.000 g	4.0 mi.	19,299.9	0.00v	18,963 min	30.42089	-89.42072	Joe Moran Rd, Kiln, MS
9:06:37 AM	On		0 mph	0 mph	0 mph SE	-	0.000 g	0.000 g	4.0 mi.	19,299.9	0.00v	18,963 min	30.42075	-89.41868	Joe Moran Rd, Kiln, MS
9:06:52 AM			14 mph	1 mph	14 mph W	-	0.882 g	0.000 g	4.1 mi.	19,300.0	0.00v	18,963 min	30.42073	-89.41929	Old Joe Moran St, Kiln, MS
9:08:37 AM	On		22 mph	8 mph	22 mph NW	-	0.882 g	0.204 g	4.5 mi.	19,300.4	0.00v	18,965 min	30.42530	-89.42316	Cuevas Rd, Kiln, MS
9:10:37 AM	On		44 mph	28 mph	44 mph N	55 mph	0.306 g	0.286 g	5.4 mi.	19,301.3	0.00v	18,967 min	30.43115	-89.43378	MS-603, Kiln, MS
9:12:37 AM	On		55 mph	14 mph	0 mph NW	55 mph	0.147 g	0.351 g	5.9 mi.	19,301.8	0.00v	18,969 min	30.43672	-89.43271	18429 MS-603, Kiln, MS
9:14:37 AM	On		0 mph	0 mph	0 mph NW	55 mph	0.000 g	0.000 g	5.9 mi.	19,301.8	0.00v	18,971 min	30.43672	-89.43271	18429 MS-603, Kiln, MS
9:16:37 AM	Off		0 mph	0 mph	0 mph NW	55 mph	0.000 g	0.000 g	5.9 mi.	19,301.8	0.00v	18,973 min	30.43672	-89.43271	18429 MS-603, Kiln, MS
9:16:37 AM	On		0 mph	0 mph	0 mph NW	55 mph	0.000 g	0.000 g	5.9 mi.	19,301.8	0.00v	18,973 min	30.43672	-89.43271	18429 MS-603, Kiln, MS
9:18:18 AM			0 mph	0 mph	0 mph NW	55 mph	0.000 g	0.000 g	5.9 mi.	19,301.8	0.00v	18,973 min	30.43672	-89.43271	18429 MS-603, Kiln, MS
9:23:34 AM	On		0 mph	0 mph	0 mph SE	55 mph	0.000 g	0.000 g	5.9 mi.	19,301.8	0.00v	18,973 min	30.43668	-89.43265	18427 MS-603, Kiln, MS
9:23:48 AM			14 mph	11 mph	0 mph SE	55 mph	2.527 g	0.543 g	6.0 mi.	19,301.9	0.00v	18,973 min	30.43699	-89.43217	18465 MS-603, Kiln, MS
9:25:33 AM	On		61 mph	43 mph	61 mph N	55 mph	2.527 g	0.543 g	7.4 mi.	19,303.3	0.00v	18,975 min	30.45655	-89.43540	MS-603, Kiln, MS
9:27:33 AM	On		64 mph	61 mph	60 mph N	55 mph	0.078 g	0.114 g	9.4 mi.	19,305.3	0.00v	18,977 min	30.48412	-89.42801	MS-603, Kiln, MS
9:29:33 AM	On		65 mph	62 mph	64 mph N	55 mph	0.102 g	0.090 g	11.5 mi.	19,307.4	0.00v	18,979 min	30.51274	-89.43253	MS-603, Kiln, MS
9:31:33 AM	On		67 mph	65 mph	67 mph NE	55 mph	0.159 g	0.122 g	13.6 mi.	19,309.5	0.00v	18,981 min	30.54212	-89.42176	MS-603, Kiln, MS
9:33:33 AM	On		70 mph	65 mph	63 mph N	55 mph	0.102 g	0.147 g	15.8 mi.	19,311.7	0.00v	18,983 min	30.56974	-89.41055	27362 MS-603, Perkinston, MS

9:35:33 AM	On	64 mph	62 mph	62 mph N	55 mph	0.069 g	0.069 g	17.9 mi.	19,313.8	0.00v	18,985 min	30.59810	-89.41330	29338 MS-603, Perkinston, MS
9:37:33 AM	On	58 mph	46 mph	41 mph SE	55 mph	0.939 g	0.510 g	19.4 mi.	19,315.3	0.00v	18,987 min	30.61285	-89.40304	MS-53, Perkinston, MS
9:39:33 AM	On	61 mph	42 mph	12 mph S	55 mph	0.241 g	0.351 g	20.8 mi.	19,316.7	0.00v	18,989 min	30.61085	-89.38765	Perkinston, MS
9:41:33 AM	On	12 mph	1 mph	0 mph SE	55 mph	0.714 g	0.396 g	20.8 mi.	19,316.7	0.00v	18,991 min	30.61058	-89.38764	3461 MS-53, Perkinston, MS
9:43:33 AM	On	27 mph	4 mph	27 mph W	55 mph	0.816 g	0.204 g	21.0 mi.	19,316.9	0.00v	18,993 min	30.61155	-89.38923	3532 MS-53, Perkinston, MS
9:45:33 AM	On	63 mph	53 mph	28 mph N	55 mph	0.127 g	0.180 g	22.7 mi.	19,318.6	0.00v	18,995 min	30.62275	-89.41157	5210 MS-53, Perkinston, MS
9:47:33 AM	On	65 mph	63 mph	65 mph N	65 mph	0.078 g	0.069 g	24.8 mi.	19,320.7	0.00v	18,997 min	30.64728	-89.42791	MS-53, Poplarville, MS
9:49:33 AM	On	65 mph	56 mph	56 mph NW	55 mph	0.127 g	0.339 g	26.7 mi.	19,322.6	0.00v	18,999 min	30.67317	-89.43421	2374 MS-53, Poplarville, MS
9:51:33 AM	On	70 mph	64 mph	70 mph NW	65 mph	0.110 g	0.045 g	28.9 mi.	19,324.8	0.00v	19,001 min	30.69539	-89.45878	2824 MS-53, Poplarville, MS
9:53:33 AM	On	70 mph	61 mph	62 mph N	55 mph	0.510 g	0.314 g	30.9 mi.	19,326.8	0.00v	19,003 min	30.71989	-89.47658	3198 MS-53, Poplarville, MS
9:55:33 AM	On	62 mph	50 mph	16 mph S	35 mph	0.327 g	0.465 g	32.5 mi.	19,328.4	0.00v	19,005 min	30.73971	-89.49059	1461 Savannah-Millard Rd, Poplarville, MS
9:57:33 AM	On	32 mph	4 mph	0 mph E	55 mph	0.273 g	0.669 g	32.7 mi.	19,328.6	0.00v	19,007 min	30.73781	-89.49103	3545 MS-53, Poplarville, MS
9:59:33 AM	On	0 mph	0 mph	0 mph E	55 mph	0.000 g	0.000 g	32.7 mi.	19,328.6	0.00v	19,009 min	30.73781	-89.49103	3545 MS-53, Poplarville, MS
10:01:10 AM	Off	0 mph	0 mph	0 mph E	55 mph	0.000 g	0.000 g	32.7 mi.	19,328.6	0.00v	19,011 min	30.73781	-89.49103	3545 MS-53, Poplarville, MS
10:15:28 AM	On	0 mph	0 mph	0 mph SW	35 mph	0.000 g	0.000 g	32.7 mi.	19,328.6	0.00v	19,011 min	30.73785	-89.49126	1386 Savannah-Millard Rd, Poplarville, MS
10:15:39 AM		22 mph	1 mph	22 mph NE	35 mph	2.188 g	0.000 g	32.7 mi.	19,328.6	0.00v	19,011 min	30.73831	-89.49100	Savannah-Millard Rd, Poplarville, MS
10:15:43 AM		24 mph	2 mph	24 mph N	35 mph	2.188 g	0.020 g	32.8 mi.	19,328.7	0.00v	19,011 min	30.73871	-89.49087	Savannah-Millard Rd, Poplarville, MS
10:17:28 AM	On	54 mph	12 mph	0 mph SE	55 mph	2.188 g	0.396 g	33.4 mi.	19,329.3	0.00v	19,013 min	30.73203	-89.48365	3451 MS-53, Poplarville, MS
10:17:40 AM		36 mph	19 mph	36 mph NW	55 mph	2.278 g	0.000 g	33.5 mi.	19,329.4	0.00v	19,013 min	30.73288	-89.48411	3458 MS-53, Poplarville, MS
10:19:28 AM	On	48 mph	23 mph	0 mph E	55 mph	2.278 g	0.339 g	34.2 mi.	19,330.1	0.00v	19,015 min	30.73782	-89.49106	3545 MS-53, Poplarville, MS
10:21:28 AM	On	28 mph	4 mph	21 mph SE	55 mph	1.008 g	0.396 g	34.4 mi.	19,330.3	0.00v	19,017 min	30.73877	-89.49020	Poplarville, MS
10:23:28 AM	On	65 mph	58 mph	65 mph SE	55 mph	0.127 g	0.024 g	36.3 mi.	19,332.2	0.00v	19,019 min	30.71462	-89.47405	3135 MS-53, Poplarville, MS
10				61 mph							19,021			MS

AM	On	[illegible]	[illegible]	SE	[illegible]	[illegible]	[illegible]	[illegible]	[illegible]	[illegible]	min	[illegible]	[illegible]	[illegible]
10:27:28 AM	On	68 mph	62 mph	59 mph SE	55 mph	0.057 g	0.159 g	40.5 mi.	19,336.4	0.00v	19,023 min	30.66842	-89.43058	MS-53, Poplarville, MS
10:29:28 AM	On	69 mph	64 mph	63 mph SE	55 mph	0.069 g	0.045 g	42.6 mi.	19,338.5	0.00v	19,025 min	30.64106	-89.41993	MS-53, Poplarville, MS
10:31:28 AM	On	65 mph	62 mph	64 mph S	55 mph	0.069 g	0.057 g	44.7 mi.	19,340.6	0.00v	19,027 min	30.61436	-89.40713	30371 MS-603, Perkinston, MS
10:33:28 AM	On	63 mph	60 mph	62 mph S	55 mph	0.057 g	0.045 g	46.7 mi.	19,342.6	0.00v	19,029 min	30.58790	-89.40919	MS-603, Perkinston, MS
10:35:28 AM	On	67 mph	61 mph	62 mph S	55 mph	0.057 g	0.069 g	48.7 mi.	19,344.6	0.00v	19,031 min	30.55929	-89.41126	26793 MS-603, Kiln, MS
10:37:28 AM	On	62 mph	57 mph	55 mph SW	55 mph	0.090 g	0.102 g	50.6 mi.	19,346.5	0.00v	19,033 min	30.53649	-89.42568	MS-603, Kiln, MS
10:39:28 AM	On	61 mph	56 mph	54 mph S	55 mph	0.078 g	0.078 g	52.5 mi.	19,348.4	0.00v	19,035 min	30.51066	-89.43288	23423 MS-603, Kiln, MS
10:41:28 AM	On	59 mph	54 mph	53 mph SE	55 mph	0.069 g	0.057 g	54.3 mi.	19,350.2	0.00v	19,037 min	30.48598	-89.42870	MS-603, Kiln, MS
10:43:28 AM	On	62 mph	57 mph	57 mph S	55 mph	0.102 g	0.127 g	56.2 mi.	19,352.1	0.00v	19,039 min	30.46020	-89.43645	MS-603, Kiln, MS
10:45:28 AM	On	57 mph	51 mph	53 mph E	-	0.224 g	0.204 g	57.9 mi.	19,353.8	0.00v	19,041 min	30.45182	-89.41634	Firetower Rd, Kiln, MS
10:47:28 AM	On	53 mph	38 mph	33 mph S	-	0.216 g	0.306 g	59.2 mi.	19,355.1	0.00v	19,043 min	30.44084	-89.40967	Joe Moran Rd, Kiln, MS
10:49:28 AM	On	41 mph	15 mph	0 mph N	-	0.735 g	0.420 g	59.6 mi.	19,355.5	0.00v	19,045 min	30.43883	-89.41449	18403 Joe Moran Rd, Kiln, MS
10:51:28 AM	On	0 mph	0 mph	0 mph N	-	0.000 g	0.000 g	59.6 mi.	19,355.5	0.00v	19,047 min	30.43883	-89.41449	18403 Joe Moran Rd, Kiln, MS
10:53:28 AM	On	0 mph	0 mph	0 mph N	-	0.000 g	0.000 g	59.6 mi.	19,355.5	0.00v	19,049 min	30.43883	-89.41449	18403 Joe Moran Rd, Kiln, MS
10:53:46 AM	Off	0 mph	0 mph	0 mph N	-	0.000 g	0.000 g	59.6 mi.	19,355.5	0.00v	19,049 min	30.43883	-89.41449	18403 Joe Moran Rd, Kiln, MS

Copyright ©2021 WEX Telematics - gps.wextelematics.com. Generated in 6.8162 seconds.

PHILIP'S PEST CONTROL
MOSQUITO DIVISION
18516 OLD JOE MORAN ROAD
KILN, MS 39556
PHONE: 228-493-3700

Board of Supervisors President
854 Hwy 90
Bay St Louis, MS 39520

RE: Weekly Report: OCTOBER 17-23 2021

Philip's Pest Control Mosquito Division performed the services of mosquito control for the week of October 17-23 2021 in Hancock County, MS. Please see attached document for a complete weekly report.

Sincerely,

Alan Moran

Alan Moran
Manager

Attachment: Philip's Pest control Weekly Report October 17-23, 2021 (10088 : Spread Philip's Pest Control Monthly and Weekly Reports for



PHILIP'S PEST CONTROL
MOSQUITO DIVISION
18516 OLD JOE MORAN ROAD
KILN, MS 39556

WEEKLY REPORT RECAP OCTOBER 17-232021

ADULTICIDING REPORT

Miles Sprayed— 459

Acerage Treated— 16524

LARVICIDING REPORT

Miles treated for standing water—0

SERVICE REQUEST RECEIVED

Adulticiding— 1

Larviciding _ 0

Attachment: Philip's Pest control Weekly Report October 17-23, 2021 (10088 : Spread Philip's Pest Control Monthly and Weekly Reports for

PHILIP'S PEST CONTROL
MOSQUITO DIVISION
18516 OLD JOE MORAN ROAD
KILN, MS 39556

DROPLET TEST

WEEK OF OCTOBER 17, 2021 TO OCTOBER 23, 2021

PERFORMED OCTOBER 17, 2021

RESULTS: less than a quart per min which is sufficient to correct amount to spray for mosquito control.

PERFORMED OCTOBER 18, 2021

RESULTS: less than a quart per min which is sufficient to correct amount to spray for mosquito control.

PERFORMED OCTOBER 19, 2021

RESULTS: less than a quart per min which is sufficient to correct amount to spray for mosquito control.

Attachment: Philip's Pest control Weekly Report October 17-23, 2021 (10088 : Spread Philip's Pest Control Monthly and Weekly Reports for

CALL LOG OCT 17-23 2021

10/22/2021	JAN RABE	5447 HWY 604 PEARLINGTON	344-0273	

Attachment: Philip's Pest control Weekly Report October 17-23, 2021 (10088 : Spread Philip's Pest Control Monthly and Weekly Reports for

Activity Detail Overview »

Location Records	229	**Sorted By**	Time
Total Distance Traveled	113.3 mi.	**Selected Vehicle**	10 (vin: 1GCHSDE33G1109077)
Average Speed	15 mph	**Report Time Period**	Oct 17 12:00 AM to Oct 23 11:59 PM (CDT)
Landmarked Stops	Show	**Report Created**	November 12, 2021 1:54:33 PM
Max Speed	74 mph		

** Distance is accumulated daily*
** Odometer values are on the spreadsheet export.*
** Only the closest landmark is shown.*
** Landmarks over 3.8 miles wide have been excluded.*
** Run Time is based on Total GPS Device Hours.*


WEX TELEMATICS


Philips Pest Control LLC

Export Data | Email Report

Speed Graphs »

show/hide

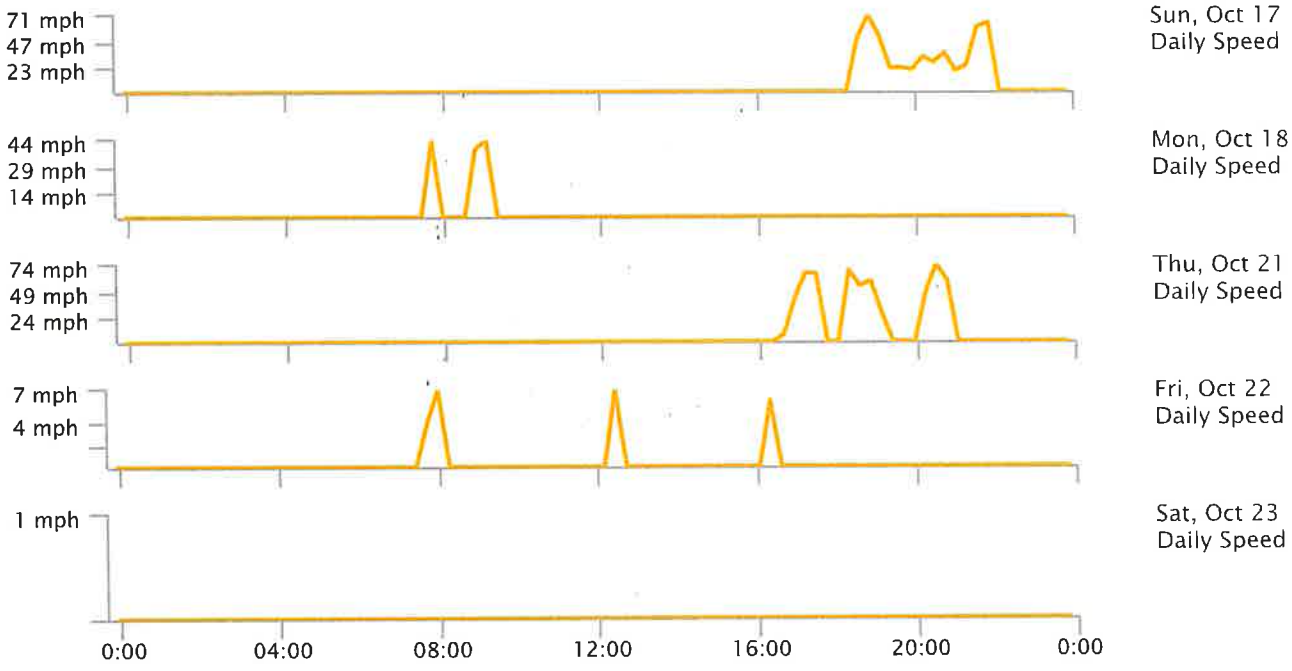

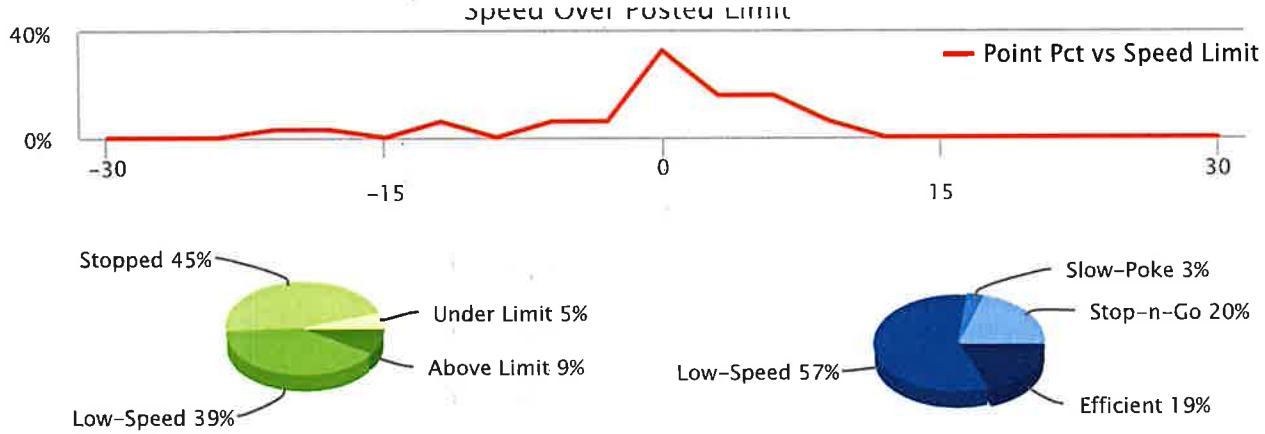

Low-Speed: inst-speed is under 15 mph | No Address: address or speed-limit unknown | Efficient: inst-speed within 10 mph of speed-limit | Stop-n-Go: zero inst-speed and nonzero max-speed | Speeding: inst-speed more than 10 mph over speed-limit | Slow-Poke: inst-speed between 15 mph and 10 mph under limit

Activity Detail Report »

Selected Vehicle: 10

Sun Oct 17, 2021

Time	Ignition	In-Cab Alert	Max Speed	Avg Speed	Inst Speed	Speed Limit	Max Accel	Max Decel	Distance	Odometer	Voltage	Run Time	Latitude	Longitude	Location
6:16:10 AM			0 mph	0 mph	0 mph E	-	0.000 g	0.000 g	0.0 mi.	109,207.8	12.52v	49,268 min	30.43916	-89.41442	18403 Joe Moran Rd, Kiln, MS
6:16:10 PM			0 mph	0 mph	0 mph E	-	0.000 g	0.000 g	0.0 mi.	109,207.8	12.49v	49,268 min	30.43916	-89.41442	18403 Joe Moran Rd, Kiln, MS
6:36:13 PM	On		1 mph	0 mph	1 mph E	-	0.000 g	0.000 g	0.0 mi.	109,207.8	14.56v	49,268 min	30.43916	-89.41442	Joe Moran Rd, Kiln, MS
6:38:12 PM	On		6 mph	0 mph	0 mph E	-	0.000 g	0.000 g	0.0 mi.	109,207.8	14.20v	49,270 min	30.43916	-89.41442	18403 Joe Moran Rd, Kiln, MS
6:40:12 PM	On		0 mph	0 mph	0 mph E	-	0.000 g	0.000 g	0.0 mi.	109,207.8	14.84v	49,272 min	30.43916	-89.41442	18403 Joe Moran Rd, Kiln, MS
6:42:12 PM	On		44 mph	13 mph	42 mph S	-	0.894 g	0.486 g	0.3 mi.	109,208.1	14.14v	49,274 min	30.43440	-89.41712	18181 Old Joe Moran Rd, Kiln, MS
6:44:12 PM	On		48 mph	43 mph	42 mph S	-	0.159 g	0.249 g	1.8 mi.	109,209.6	14.17v	49,276 min	30.41479	-89.42258	Old Joe Moran St, Kiln, MS
6:46:12 PM	On		45 mph	35 mph	37 mph NW	35 mph	1.086 g	0.429 g	2.9 mi.	109,210.7	14.07v	49,278 min	30.40861	-89.43401	6300 Kiln-Delisle Rd, Kiln, MS

6:48:12 PM	On	58 mph	41 mph	52 mph SE	55 mph	0.894 g	0.371 g	4.3 mi.	109,212.1	14.20v	49,280 min	30.39747	-89.44771	15849 MS-43, Kiln, MS
6:50:12 PM	On	59 mph	48 mph	57 mph SE	55 mph	0.253 g	0.331 g	5.9 mi.	109,213.7	14.20v	49,282 min	30.37663	-89.43587	MS-43, Kiln, MS
6:52:12 PM	On	68 mph	59 mph	62 mph S	55 mph	0.090 g	0.151 g	7.9 mi.	109,215.7	14.17v	49,284 min	30.35158	-89.42295	MS-43, Bay St Louis, MS
6:54:12 PM	On	71 mph	64 mph	55 mph SE	55 mph	0.082 g	0.135 g	10.0 mi.	109,217.8	14.07v	49,286 min	30.32406	-89.41904	10975 MS-603, Bay St Louis, MS
6:56:12 PM	On	63 mph	53 mph	62 mph E	55 mph	0.180 g	0.204 g	11.8 mi.	109,219.6	14.20v	49,288 min	30.31293	-89.39311	10017 MS-43, Bay St Louis, MS
6:58:12 PM	On	62 mph	42 mph	4 mph N	-	0.294 g	0.363 g	13.2 mi.	109,221.0	14.07v	49,290 min	30.30490	-89.38347	Waveland, MS
7:00:12 PM	On	4 mph	0 mph	0 mph NW	45 mph	0.000 g	0.461 g	13.2 mi.	109,221.0	13.80v	49,292 min	30.30491	-89.38345	456 US-90, Waveland, MS
7:02:12 PM	On	2 mph	0 mph	0 mph NW	45 mph	0.000 g	0.000 g	13.2 mi.	109,221.0	13.98v	49,294 min	30.30491	-89.38345	456 US-90, Waveland, MS
7:04:12 PM	On	2 mph	0 mph	0 mph NW	45 mph	0.000 g	0.000 g	13.3 mi.	109,221.1	13.77v	49,296 min	30.30491	-89.38345	456 US-90, Waveland, MS
7:06:12 PM	On	1 mph	0 mph	0 mph NW	45 mph	0.000 g	0.000 g	13.3 mi.	109,221.1	13.44v	49,298 min	30.30491	-89.38345	456 US-90, Waveland, MS
7:08:12 PM	On	2 mph	0 mph	0 mph S	45 mph	0.576 g	0.351 g	13.3 mi.	109,221.1	14.07v	49,300 min	30.30490	-89.38372	456 US-90, Waveland, MS
7:10:12 PM	On	2 mph	0 mph	0 mph SE	45 mph	0.665 g	0.473 g	13.3 mi.	109,221.1	13.47v	49,302 min	30.30477	-89.38370	456 US-90, Waveland, MS
7:12:12 PM	On	23 mph	2 mph	23 mph SW	45 mph	1.041 g	0.065 g	13.4 mi.	109,221.2	13.56v	49,304 min	30.30414	-89.38425	458 US-90, Waveland, MS
7:14:12 PM	On	52 mph	29 mph	26 mph S	30 mph	0.971 g	0.408 g	14.3 mi.	109,222.1	13.59v	49,306 min	30.29798	-89.39759	1933 Waveland Ave, Waveland, MS
7:16:12 PM	On	32 mph	22 mph	4 mph SW	-	1.155 g	0.441 g	15.0 mi.	109,222.8	14.14v	49,308 min	30.28778	-89.39645	Edna St, Waveland, MS
7:18:12 PM	On	11 mph	9 mph	9 mph S	-	0.249 g	0.147 g	15.3 mi.	109,223.1	13.65v	49,310 min	30.28716	-89.40083	Pecan Ridge Dr, Waveland, MS
7:20:12 PM	On	14 mph	10 mph	12 mph NE	-	0.306 g	0.261 g	15.7 mi.	109,223.5	13.38v	49,312 min	30.28720	-89.39562	Dicks St, Waveland, MS
7:22:12 PM	On	14 mph	11 mph	12 mph E	-	0.869 g	0.204 g	16.0 mi.	109,223.8	13.62v	49,314 min	30.28487	-89.39650	1101 Amar St, Waveland, MS
7:24:12 PM	On	16 mph	12 mph	11 mph E	-	0.216 g	0.282 g	16.4 mi.	109,224.2	13.56v	49,316 min	30.28389	-89.39308	805 Willow St, Waveland, MS
7:26:12 PM	On	22 mph	11 mph	12 mph W	-	1.131 g	0.327 g	16.8 mi.	109,224.6	13.62v	49,318 min	30.28294	-89.39625	1046 Shipp St, Waveland, MS
7:28:12 PM	On	14 mph	11 mph	12 mph NE	-	0.690 g	0.371 g	17.2 mi.	109,225.0	13.59v	49,320 min	30.28311	-89.39225	903 Shipp St, Waveland, MS
7:30:12 PM	On	14 mph	11 mph	11 mph W	-	0.249 g	0.196 g	17.6 mi.	109,225.4	13.56v	49,322 min	30.28238	-89.39556	1050 Maple St, Waveland, MS

PM	On	16 mph	11 mph	14 mph S	-	0.837 g	0.531 g	18.0 mi.	109,225.8	13.59v	min	30.28146	-89.39355	Toranto St, Waveland, MS
7:34:12 PM	On	14 mph	10 mph	10 mph S	-	1.008 g	0.351 g	18.3 mi.	109,226.1	13.53v	49,326 min	30.28099	-89.39491	115 Fortier St, Waveland, MS
7:36:12 PM	On	19 mph	10 mph	16 mph S	-	0.869 g	0.318 g	18.7 mi.	109,226.5	13.56v	49,328 min	30.28086	-89.39356	Toranto St, Waveland, MS
7:38:12 PM	On	22 mph	11 mph	11 mph NE	-	1.041 g	0.306 g	19.1 mi.	109,226.9	13.56v	49,330 min	30.27901	-89.39172	Dubuc Ln, Waveland, MS
7:40:12 PM	On	21 mph	14 mph	10 mph S	-	0.171 g	0.261 g	19.5 mi.	109,227.3	13.59v	49,332 min	30.27880	-89.39138	907 Wood St, Waveland, MS
7:42:12 PM	On	12 mph	10 mph	10 mph E	-	0.249 g	0.204 g	19.9 mi.	109,227.7	13.59v	49,334 min	30.27515	-89.39179	343 South St, Waveland, MS
7:44:12 PM	On	14 mph	11 mph	11 mph W	-	0.318 g	0.351 g	20.2 mi.	109,228.0	13.53v	49,336 min	30.27514	-89.39212	300 South St, Waveland, MS
7:46:12 PM	On	22 mph	13 mph	10 mph N	-	0.184 g	0.204 g	20.7 mi.	109,228.5	13.56v	49,338 min	30.27216	-89.39184	308 Hunter Holw, Waveland, MS
7:48:12 PM	On	20 mph	12 mph	20 mph E	-	0.286 g	0.261 g	21.1 mi.	109,228.9	13.62v	49,340 min	30.27149	-89.38978	101 Sundance Pass, Waveland, MS
7:50:12 PM	On	22 mph	11 mph	11 mph W	-	0.861 g	0.384 g	21.5 mi.	109,229.3	13.59v	49,342 min	30.27061	-89.38713	4th St, Waveland, MS
7:52:12 PM	On	15 mph	11 mph	12 mph NW	-	0.816 g	0.510 g	21.8 mi.	109,229.6	13.59v	49,344 min	30.27220	-89.38816	Dogwood Dr, Waveland, MS
7:54:12 PM	On	16 mph	13 mph	14 mph N	-	0.261 g	0.204 g	22.3 mi.	109,230.1	13.56v	49,346 min	30.27304	-89.38639	112 Old Pecan Grove Ln, Waveland, MS
7:56:12 PM	On	20 mph	5 mph	0 mph E	-	0.216 g	0.518 g	22.4 mi.	109,230.2	13.56v	49,348 min	30.27472	-89.38552	408 Piney Ridge Rd, Waveland, MS
7:58:12 PM	On	12 mph	1 mph	10 mph N	-	0.735 g	0.184 g	22.5 mi.	109,230.3	13.62v	49,350 min	30.27488	-89.38488	202 Market St, Waveland, MS
8:00:12 PM	On	14 mph	10 mph	9 mph W	-	0.171 g	0.204 g	22.8 mi.	109,230.6	13.56v	49,352 min	30.27516	-89.38924	104 South St, Waveland, MS
8:02:12 PM	On	14 mph	11 mph	12 mph S	-	0.237 g	0.273 g	23.2 mi.	109,231.0	13.56v	49,354 min	30.27666	-89.38708	393 Fink St, Waveland, MS
8:04:12 PM	On	19 mph	12 mph	12 mph NW	-	0.184 g	0.249 g	23.6 mi.	109,231.4	13.56v	49,356 min	30.27831	-89.38535	406 Water St, Waveland, MS
8:06:12 PM	On	13 mph	12 mph	13 mph SE	-	0.229 g	0.249 g	24.0 mi.	109,231.8	13.53v	49,358 min	30.27809	-89.38368	315 Tide St, Waveland, MS
8:08:12 PM	On	14 mph	12 mph	11 mph NW	-	0.102 g	0.253 g	24.4 mi.	109,232.2	13.56v	49,360 min	30.27702	-89.38084	216 Surf St, Waveland, MS
8:10:12 PM	On	13 mph	12 mph	11 mph NE	-	0.171 g	0.122 g	24.8 mi.	109,232.6	13.56v	49,362 min	30.28060	-89.38512	409 Pine St, Waveland, MS
8:12:12 PM	On	14 mph	13 mph	13 mph SE	-	0.127 g	0.045 g	25.3 mi.	109,233.1	13.59v	49,364 min	30.27693	-89.37980	205 Sandy St, Waveland, MS
8:14:12 PM	On	14 mph	12 mph	13 mph NW	-	0.159 g	0.237 g	25.7 mi.	109,233.5	13.47v	49,366 min	30.28017	-89.38214	240 Pine Ridge Dr, Waveland, MS
8:16:12	On	14 mph	11 mph	11 mph	-	0.759 g	0.473 g	26.0 mi.	109,233.8	13.47v	49,368	30.28074	-89.38356	201 Hickey St, Waveland, MS

8:18:12 PM	On	25 mph	11 mph	12 mph SE	-	0.804 g	0.473 g	26.4 mi.	109,234.2	13.59v	49,370 min	30.28113	-89.38212	261 Farrar Ln, Waveland, MS
8:20:12 PM	On	14 mph	13 mph	13 mph NW	-	0.204 g	0.241 g	26.9 mi.	109,234.7	13.56v	49,372 min	30.27950	-89.37886	216 Marcus Dr, Waveland, MS
8:22:12 PM	On	32 mph	16 mph	24 mph NE	-	0.473 g	0.159 g	27.4 mi.	109,235.2	13.41v	49,374 min	30.28440	-89.38058	S Central Ave, Waveland, MS
8:24:12 PM	On	24 mph	12 mph	12 mph W	-	0.127 g	0.167 g	27.8 mi.	109,235.6	13.59v	49,376 min	30.28279	-89.37747	316 Gordon St, Waveland, MS
8:26:12 PM	On	14 mph	12 mph	14 mph E	-	0.192 g	0.241 g	28.2 mi.	109,236.0	13.56v	49,378 min	30.28375	-89.37796	321 Necaise St, Waveland, MS
8:28:12 PM	On	15 mph	12 mph	11 mph SE	-	0.127 g	0.159 g	28.6 mi.	109,236.4	13.59v	49,380 min	30.28110	-89.37269	115 Favre St, Waveland, MS
8:30:12 PM	On	27 mph	15 mph	12 mph NW	-	1.371 g	0.473 g	29.1 mi.	109,236.9	13.59v	49,382 min	30.27778	-89.37546	128 Vacation Ln, Waveland, MS
8:32:12 PM	On	16 mph	12 mph	14 mph NW	-	0.102 g	0.082 g	29.6 mi.	109,237.4	13.65v	49,384 min	30.28199	-89.38038	206 Vacation Ln, Waveland, MS
8:34:12 PM	On	25 mph	17 mph	15 mph SE	-	0.351 g	0.306 g	30.1 mi.	109,237.9	13.56v	49,386 min	30.28525	-89.37565	401 Davis St, Waveland, MS
8:36:12 PM	On	15 mph	11 mph	9 mph NE	-	0.167 g	0.204 g	30.5 mi.	109,238.3	13.68v	49,388 min	30.28572	-89.37466	101 Hughes St, Waveland, MS
8:38:12 PM	On	14 mph	12 mph	14 mph SE	-	0.147 g	0.127 g	30.9 mi.	109,238.7	13.62v	49,390 min	30.28168	-89.37178	119 Hartsie Dr, Waveland, MS
8:40:12 PM	On	23 mph	14 mph	11 mph NW	-	0.216 g	0.331 g	31.4 mi.	109,239.2	13.62v	49,392 min	30.28511	-89.36835	200 Hillcrest St, Waveland, MS
8:42:12 PM	On	14 mph	13 mph	14 mph NE	-	0.147 g	0.135 g	31.8 mi.	109,239.6	13.65v	49,394 min	30.28932	-89.37129	N Central Ave, Waveland, MS
8:44:12 PM	On	16 mph	13 mph	13 mph SE	-	0.090 g	0.204 g	32.3 mi.	109,240.1	13.53v	49,396 min	30.28538	-89.36617	Lafitte Dr, Waveland, MS
8:46:12 PM	On	36 mph	5 mph	0 mph NW	25 mph	0.963 g	0.518 g	32.4 mi.	109,240.2	13.59v	49,398 min	30.28664	-89.36484	403 N Beach Blvd, Waveland, MS
8:48:12 PM	On	14 mph	12 mph	12 mph NE	-	2.392 g	0.159 g	32.8 mi.	109,240.6	13.56v	49,400 min	30.29058	-89.36886	404 N Central Ave, Waveland, MS
8:50:12 PM	On	27 mph	11 mph	6 mph NW	-	1.008 g	0.486 g	33.2 mi.	109,241.0	13.62v	49,402 min	30.29077	-89.36560	100 Adrienne Ct, Waveland, MS
8:52:12 PM	On	30 mph	13 mph	7 mph NE	-	0.396 g	0.269 g	33.6 mi.	109,241.4	13.53v	49,404 min	30.28961	-89.36232	101 Grosvenor Pl, Waveland, MS
8:54:12 PM	On	24 mph	12 mph	4 mph SE	-	0.869 g	0.384 g	34.0 mi.	109,241.8	13.50v	49,406 min	30.29232	-89.36383	239 Magnolia Ln, Waveland, MS
8:56:12 PM	On	12 mph	7 mph	10 mph NW	-	1.837 g	0.518 g	34.3 mi.	109,242.1	13.59v	49,408 min	30.29181	-89.36329	242 Magnolia Ln, Waveland, MS
8:58:12 PM	On	22 mph	14 mph	19 mph SW	-	1.065 g	0.543 g	34.7 mi.	109,242.5	13.59v	49,410 min	30.29447	-89.36784	Jeff Davis Ave, Waveland, MS
9:00:12 PM	On	19 mph	10 mph	9 mph E	-	1.020 g	0.441 g	35.1 mi.	109,242.9	13.56v	49,412 min	30.29269	-89.36801	405 Edwards St, Waveland, MS

9:02:12 PM	On		14 mph	11 mph	12 mph NW	-	0.204 g	0.237 g	35.5 mi.	109,243.3	13.65v	49,414 min	30.29568	-89.37115	530 Meadow Ln, Waveland, MS
9:04:12 PM	On		15 mph	11 mph	13 mph SE	-	1.029 g	0.518 g	35.8 mi.	109,243.6	13.59v	49,416 min	30.29484	-89.37016	517 Meadow Ln, Waveland, MS
9:06:12 PM	On		16 mph	13 mph	10 mph NW	-	0.318 g	0.249 g	36.3 mi.	109,244.1	13.68v	49,418 min	30.29547	-89.37340	610 St Anthony St, Waveland, MS
9:08:12 PM	On		14 mph	12 mph	12 mph SE	-	1.008 g	0.510 g	36.7 mi.	109,244.5	13.59v	49,420 min	30.29537	-89.37442	531 Fellgrass St, Waveland, MS
9:10:12 PM	On		14 mph	12 mph	14 mph SW	-	0.159 g	0.114 g	37.1 mi.	109,244.9	13.62v	49,422 min	30.29148	-89.37325	304 Jeff Davis Ave, Waveland, MS
9:12:12 PM	On		14 mph	12 mph	9 mph SE	-	0.204 g	0.171 g	37.5 mi.	109,245.3	13.53v	49,424 min	30.29375	-89.37630	Garden Ln, Waveland, MS
9:14:12 PM	On		13 mph	11 mph	12 mph SE	-	0.204 g	0.159 g	37.9 mi.	109,245.7	13.59v	49,426 min	30.28991	-89.37312	415 Bradford Ln, Waveland, MS
9:16:12 PM	On		14 mph	10 mph	11 mph SE	-	0.261 g	0.249 g	38.2 mi.	109,246.0	13.56v	49,428 min	30.28925	-89.37365	409 Merritt St, Waveland, MS
9:18:12 PM	On		14 mph	10 mph	12 mph SE	-	0.792 g	0.461 g	38.5 mi.	109,246.3	13.56v	49,430 min	30.28880	-89.37467	409 Chadwick St, Waveland, MS
9:20:12 PM	On		14 mph	3 mph	0 mph SW	-	0.257 g	0.396 g	38.7 mi.	109,246.5	13.56v	49,432 min	30.28779	-89.37529	104 S Central Ave, Waveland, MS
9:22:12 PM	On		5 mph	0 mph	0 mph NE	-	0.678 g	0.429 g	38.7 mi.	109,246.5	13.59v	49,434 min	30.28785	-89.37507	104 S Central Ave, Waveland, MS
9:24:12 PM	On		0 mph	0 mph	0 mph E	-	0.000 g	0.000 g	38.7 mi.	109,246.5	13.59v	49,436 min	30.28785	-89.37506	104 S Central Ave, Waveland, MS
9:26:12 PM	On		0 mph	0 mph	0 mph E	-	0.000 g	0.000 g	38.7 mi.	109,246.5	13.59v	49,438 min	30.28785	-89.37506	104 S Central Ave, Waveland, MS
9:26:27 PM		Idling - OBD	0 mph	0 mph	0 mph E	-	0.000 g	0.000 g	38.7 mi.	109,246.5	13.59v	49,438 min	30.28785	-89.37506	104 S Central Ave, Waveland, MS
9:28:12 PM	On		0 mph	0 mph	0 mph E	-	0.000 g	0.000 g	38.7 mi.	109,246.5	13.56v	49,440 min	30.28785	-89.37506	104 S Central Ave, Waveland, MS
9:30:12 PM	On		0 mph	0 mph	0 mph E	-	0.000 g	0.000 g	38.7 mi.	109,246.5	13.62v	49,442 min	30.28785	-89.37506	104 S Central Ave, Waveland, MS
9:32:12 PM	On		24 mph	12 mph	13 mph W	-	1.359 g	0.273 g	39.1 mi.	109,246.9	13.56v	49,444 min	30.29071	-89.37897	Chagnard St, Waveland, MS
9:34:12 PM	On		13 mph	10 mph	12 mph E	-	0.204 g	0.204 g	39.5 mi.	109,247.3	13.56v	49,446 min	30.29222	-89.37787	207 Music St, Waveland, MS
9:36:12 PM	On		12 mph	11 mph	11 mph E	-	0.114 g	0.204 g	39.8 mi.	109,247.6	13.56v	49,448 min	30.29457	-89.37961	259 Trout St, Waveland, MS
9:38:12 PM	On		16 mph	12 mph	12 mph E	-	0.849 g	0.486 g	40.3 mi.	109,248.1	13.53v	49,450 min	30.29601	-89.38004	223 Mackeral St, Waveland, MS
9:40:12 PM	On		33 mph	17 mph	24 mph S	-	0.306 g	0.298 g	40.8 mi.	109,248.6	13.38v	49,452 min	30.29265	-89.38071	733 Combel St, Waveland, MS
9:42:12 PM	On		27 mph	15 mph	17 mph W	-	0.665 g	0.461 g	41.4 mi.	109,249.2	13.56v	49,454 min	30.29254	-89.38911	720 Hogan St, Waveland, MS
9:44:12							0.780 g	0.359 g	41.9 mi.	109,249.7	13.62v	49,456	30.29923	-89.39023	1508 Margie St, Waveland,

9:46:12 PM	On	48 mph	27 mph	47 mph E	45 mph	0.996 g	0.461 g	42.8 mi.	109,250.6	13.56v	49,458 min	30.30486	-89.38183	441 US-90, Waveland, MS
9:48:12 PM	On	60 mph	43 mph	60 mph W	55 mph	1.020 g	0.306 g	44.2 mi.	109,252.0	13.62v	49,460 min	30.31354	-89.39593	10090 MS-603, Bay St Louis, MS
9:50:12 PM	On	60 mph	45 mph	60 mph NW	55 mph	0.963 g	0.429 g	45.7 mi.	109,253.5	13.62v	49,462 min	30.32360	-89.41800	10938 MS-43, Bay St Louis, MS
9:52:12 PM	On	60 mph	60 mph	60 mph N	55 mph	0.057 g	0.033 g	47.7 mi.	109,255.5	13.59v	49,464 min	30.34876	-89.42408	12192 MS-43, Bay St Louis, MS
9:54:12 PM	On	60 mph	60 mph	60 mph NW	55 mph	0.273 g	0.498 g	49.7 mi.	109,257.5	13.62v	49,466 min	30.37466	-89.43359	MS-43, Kiln, MS
9:56:12 PM	On	64 mph	55 mph	55 mph NW	55 mph	0.196 g	0.184 g	51.5 mi.	109,259.3	13.53v	49,468 min	30.39791	-89.44792	15938 MS-43, Kiln, MS
9:58:12 PM	On	57 mph	48 mph	47 mph E	65 mph	0.229 g	0.273 g	53.2 mi.	109,261.0	13.56v	49,470 min	30.40697	-89.43001	Kiln-Delisle Rd, Kiln, MS
10:00:12 PM	On	47 mph	35 mph	43 mph NE	-	0.282 g	0.261 g	54.3 mi.	109,262.1	13.56v	49,472 min	30.41859	-89.42172	Old Joe Moran St, Kiln, MS
10:02:12 PM	On	50 mph	42 mph	29 mph E	-	0.180 g	0.543 g	55.8 mi.	109,263.6	13.56v	49,474 min	30.43774	-89.41629	Joe Moran Rd, Kiln, MS
10:04:12 PM	On	31 mph	5 mph	0 mph NE	-	0.094 g	0.384 g	56.0 mi.	109,263.8	12.43v	49,476 min	30.43907	-89.41454	18403 Joe Moran Rd, Kiln, MS
10:04:22 PM	Off	0 mph	0 mph	0 mph NE	-	0.000 g	0.000 g	56.0 mi.	109,263.8	12.46v	49,476 min	30.43907	-89.41454	18403 Joe Moran Rd, Kiln, MS

Mon Oct 18, 2021

Time	Ignition	In-Cab Alert	Max Speed	Avg Speed	Inst Speed	Speed Limit	Max Accel	Max Decel	Distance	Odometer	Voltage	Run Time	Latitude	Longitude	Location
7:41:15 AM	On		0 mph	0 mph	0 mph NE	-	0.000 g	0.000 g	0.0 mi.	109,263.8	14.90v	49,476 min	30.43907	-89.41454	18403 Joe Moran Rd, Kiln, MS
7:41:49 AM			0 mph	0 mph	0 mph NE	-	0.000 g	0.000 g	0.0 mi.	109,263.8	0.00v	49,476 min	30.43907	-89.41454	18403 Joe Moran Rd, Kiln, MS
7:41:59 AM	Off		0 mph	0 mph	0 mph NE	-	0.000 g	0.000 g	0.0 mi.	109,263.8	0.00v	49,477 min	30.43907	-89.41454	18403 Joe Moran Rd, Kiln, MS
7:43:58 AM	On		0 mph	0 mph	0 mph W	-	0.000 g	0.000 g	0.0 mi.	109,263.8	0.00v	49,477 min	30.43814	-89.41492	18403 Joe Moran Rd, Kiln, MS
7:44:13 AM			13 mph	1 mph	13 mph E	-	0.816 g	0.371 g	0.0 mi.	109,263.8	0.00v	49,477 min	30.43805	-89.41477	Joe Moran Rd, Kiln, MS
7:45:58 AM	On		43 mph	8 mph	0 mph S	-	0.816 g	0.453 g	0.4 mi.	109,264.2	0.00v	49,479 min	30.43606	-89.41076	18516 Joe Moran Rd, Kiln, MS
7:47:58 AM	On		11 mph	2 mph	0 mph N	-	0.780 g	0.351 g	0.4 mi.	109,264.2	0.00v	49,481 min	30.43587	-89.41071	18516 Joe Moran Rd, Kiln, MS
7:49:58 AM	On		0 mph	0 mph	0 mph N	-	0.000 g	0.000 g	0.4 mi.	109,264.2	0.00v	49,483 min	30.43587	-89.41071	18516 Joe Moran Rd, Kiln, MS
7:51:56 AM	Off		0 mph	0 mph	0 mph N	-	0.000 g	0.000 g	0.4 mi.	109,264.2	0.00v	49,485 min	30.43587	-89.41071	18516 Joe Moran Rd, Kiln, MS

7:56:36 AM		0 mph	0 mph	0 mph N	-	0.000 g	0.000 g	0.4 mi.	109,264.2	0.00v	49,485 min	30.43587	-89.41071	18516 Joe Moran Rd, Kiln, MS
8:46:59 AM	On	0 mph	0 mph	0 mph N	-	0.000 g	0.000 g	0.4 mi.	109,264.2	0.00v	49,485 min	30.43621	-89.41069	18516 Joe Moran Rd, Kiln, MS
8:47:14 AM		18 mph	2 mph	18 mph N	-	0.147 g	0.000 g	0.5 mi.	109,264.3	0.00v	49,485 min	30.43712	-89.41070	18516 Joe Moran Rd, Kiln, MS
8:48:59 AM	On	39 mph	6 mph	0 mph N	-	0.588 g	0.306 g	0.8 mi.	109,264.6	0.00v	49,487 min	30.43852	-89.41450	18403 Joe Moran Rd, Kiln, MS
8:49:09 AM		0 mph	0 mph	0 mph N	-	0.000 g	0.000 g	0.8 mi.	109,264.6	0.00v	49,487 min	30.43852	-89.41450	18403 Joe Moran Rd, Kiln, MS
8:50:59 AM	On	0 mph	0 mph	0 mph NE	-	0.000 g	0.000 g	0.8 mi.	109,264.6	0.00v	49,489 min	30.43854	-89.41449	18403 Joe Moran Rd, Kiln, MS
8:51:09 AM		0 mph	0 mph	0 mph NE	-	0.000 g	0.000 g	0.8 mi.	109,264.6	0.00v	49,489 min	30.43854	-89.41449	18403 Joe Moran Rd, Kiln, MS
8:52:59 AM	On	5 mph	0 mph	0 mph N	-	0.702 g	0.306 g	0.8 mi.	109,264.6	0.00v	49,491 min	30.43866	-89.41447	18403 Joe Moran Rd, Kiln, MS
8:54:59 AM	On	0 mph	0 mph	0 mph N	-	0.000 g	0.000 g	0.8 mi.	109,264.6	0.00v	49,493 min	30.43866	-89.41447	18403 Joe Moran Rd, Kiln, MS
8:56:43 AM	Off	0 mph	0 mph	0 mph N	-	0.000 g	0.000 g	0.8 mi.	109,264.6	0.00v	49,494 min	30.43866	-89.41447	18403 Joe Moran Rd, Kiln, MS
9:02:14 AM	On	0 mph	0 mph	0 mph S	-	0.000 g	0.000 g	0.8 mi.	109,264.6	0.00v	49,494 min	30.43831	-89.41456	18403 Joe Moran Rd, Kiln, MS
9:02:29 AM		35 mph	2 mph	35 mph E	-	0.241 g	0.184 g	0.9 mi.	109,264.7	0.00v	49,494 min	30.43812	-89.41349	Joe Moran Rd, Kiln, MS
9:04:14 AM	On	43 mph	6 mph	0 mph S	-	0.273 g	0.384 g	1.3 mi.	109,265.1	0.00v	49,496 min	30.43579	-89.41067	18516 Joe Moran Rd, Kiln, MS
9:06:14 AM	On	10 mph	1 mph	0 mph N	-	0.759 g	0.384 g	1.3 mi.	109,265.1	0.00v	49,498 min	30.43611	-89.41066	18516 Joe Moran Rd, Kiln, MS
9:08:14 AM	On	44 mph	13 mph	0 mph N	-	0.894 g	0.453 g	1.7 mi.	109,265.5	0.00v	49,500 min	30.43890	-89.41463	18403 Joe Moran Rd, Kiln, MS
9:10:14 AM	On	0 mph	0 mph	0 mph N	-	0.000 g	0.000 g	1.7 mi.	109,265.5	0.00v	49,502 min	30.43890	-89.41463	18403 Joe Moran Rd, Kiln, MS
9:12:14 AM	On	0 mph	0 mph	0 mph N	-	0.000 g	0.000 g	1.7 mi.	109,265.5	0.00v	49,504 min	30.43890	-89.41463	18403 Joe Moran Rd, Kiln, MS
9:13:08 AM	Off	0 mph	0 mph	0 mph N	-	0.000 g	0.000 g	1.7 mi.	109,265.5	0.00v	49,505 min	30.43890	-89.41463	18403 Joe Moran Rd, Kiln, MS

Thu Oct 21, 2021

Time	Ignition	In-Cab Alert	Max Speed	Avg Speed	Inst Speed	Speed Limit	Max Accel	Max Decel	Distance	Odometer	Voltage	Run Time	Latitude	Longitude	Location
4:45:07 PM	On		7 mph	0 mph	4 mph N	-	0.000 g	0.000 g	0.0 mi.	109,265.5	14.32v	49,505 min	30.43921	-89.41463	Joe Moran Rd, Kiln, MS
4:47:06 PM	On		7 mph	0 mph	0 mph NW	-	0.563 g	0.531 g	0.0 mi.	109,265.5	12.43v	49,507 min	30.43921	-89.41458	18403 Joe Moran Rd, Kiln, MS
4:49:06												49,509			18403 Joe Moran Rd, Kiln,

PM											min			MS
4:49:16 PM	Off	0 mph	0 mph	0 mph S	-	0.000 g	0.000 g	0.0 mi.	109,632.9	12.16v	49,509 min	30.43921	-89.41448	18403 Joe Moran Rd, Kiln, MS
4:49:34 PM	On	0 mph	0 mph	0 mph S	-	0.000 g	0.000 g	0.0 mi.	109,632.9	12.13v	49,509 min	30.43921	-89.41448	18403 Joe Moran Rd, Kiln, MS
4:51:33 PM	On	0 mph	0 mph	0 mph N	-	0.000 g	0.000 g	0.1 mi.	109,633.0	14.04v	49,511 min	30.43925	-89.41459	18403 Joe Moran Rd, Kiln, MS
4:53:33 PM	On	0 mph	0 mph	0 mph N	-	0.000 g	0.000 g	0.1 mi.	109,633.0	13.71v	49,513 min	30.43925	-89.41459	18403 Joe Moran Rd, Kiln, MS
4:55:33 PM	On	0 mph	0 mph	0 mph N	-	0.000 g	0.000 g	0.1 mi.	109,633.0	13.68v	49,515 min	30.43925	-89.41459	18403 Joe Moran Rd, Kiln, MS
4:57:33 PM	On	0 mph	0 mph	0 mph SW	-	0.000 g	0.000 g	0.1 mi.	109,633.0	13.59v	49,517 min	30.43930	-89.41457	18403 Joe Moran Rd, Kiln, MS
4:59:33 PM	On	0 mph	0 mph	0 mph SW	-	0.000 g	0.000 g	0.1 mi.	109,633.0	13.59v	49,519 min	30.43930	-89.41457	18403 Joe Moran Rd, Kiln, MS
5:01:33 PM	On	0 mph	0 mph	0 mph SW	-	0.000 g	0.000 g	0.1 mi.	109,633.0	13.59v	49,521 min	30.43930	-89.41457	18403 Joe Moran Rd, Kiln, MS
5:03:33 PM	On	6 mph	6 mph	6 mph S	-	1.073 g	0.453 g	0.2 mi.	109,633.1	13.13v	49,523 min	30.43865	-89.41446	Joe Moran Rd, Kiln, MS
5:05:33 PM	On	41 mph	15 mph	36 mph NE	-	0.690 g	0.531 g	0.6 mi.	109,633.5	13.01v	49,525 min	30.44144	-89.40947	Joe Moran Rd, Kiln, MS
5:07:33 PM	On	38 mph	28 mph	26 mph NW	-	0.963 g	0.339 g	1.5 mi.	109,634.4	13.53v	49,527 min	30.45077	-89.41167	5054 Firetower Rd, Kiln, MS
5:09:33 PM	On	65 mph	43 mph	43 mph N	55 mph	0.735 g	0.327 g	3.0 mi.	109,635.9	12.98v	49,529 min	30.45225	-89.43403	MS-603, Kiln, MS
5:11:33 PM	On	66 mph	57 mph	43 mph N	55 mph	0.204 g	0.159 g	4.9 mi.	109,637.8	12.98v	49,531 min	30.47800	-89.42890	MS-603, Kiln, MS
5:13:33 PM	On	62 mph	55 mph	62 mph N	55 mph	0.147 g	0.212 g	6.7 mi.	109,639.6	13.16v	49,533 min	30.50317	-89.43394	MS-603, Kiln, MS
5:15:33 PM	On	65 mph	60 mph	53 mph NE	55 mph	0.102 g	0.090 g	8.7 mi.	109,641.6	13.10v	49,535 min	30.53142	-89.42859	MS-603, Kiln, MS
5:17:33 PM	On	61 mph	55 mph	56 mph N	55 mph	0.069 g	0.082 g	10.6 mi.	109,643.5	13.10v	49,537 min	30.55278	-89.41068	26418 MS-603, Kiln, MS
5:19:33 PM	On	66 mph	59 mph	59 mph N	55 mph	0.135 g	0.204 g	12.5 mi.	109,645.4	13.10v	49,539 min	30.58065	-89.40647	MS-603, Perkinston, MS
5:21:33 PM	On	62 mph	52 mph	48 mph NW	-	0.229 g	0.294 g	14.3 mi.	109,647.2	13.10v	49,541 min	30.60246	-89.41705	Caesar Necaise Rd, Perkinston, MS
5:23:33 PM	On	59 mph	55 mph	55 mph SW	-	0.180 g	0.261 g	16.1 mi.	109,649.0	13.10v	49,543 min	30.59677	-89.44154	Caesar Necaise Rd, Perkinston, MS
5:25:33 PM	On	56 mph	55 mph	55 mph W	-	0.318 g	0.261 g	17.9 mi.	109,650.8	13.01v	49,545 min	30.58371	-89.46788	Caesar Necaise Rd, Perkinston, MS
5:27:33 PM	On	55 mph	55 mph	55 mph W	-	0.102 g	0.102 g	19.8 mi.	109,652.7	13.19v	49,547 min	30.58098	-89.49816	Caesar Necaise Rd, Picayune, MS
5:29:33 PM	On	64 mph	56 mph	64 mph W	65 mph	0.261 g	0.212 g	21.6 mi.	109,654.5	13.16v	49,549 min	30.58756	-89.52836	12028 Caesar Necaise Rd, Picayune, MS

5:31:33 PM	On		65 mph	31 mph	0 mph N	-	0.984 g	0.441 g	22.7 mi.	109,655.6	12.37v	49,551 min	30.58535	-89.54490	702 Bradley Rd, Picayune, MS
5:33:33 PM	On		0 mph	0 mph	0 mph N	-	0.000 g	0.000 g	22.7 mi.	109,655.6	14.65v	49,553 min	30.58535	-89.54490	702 Bradley Rd, Picayune, MS
5:35:33 PM	On		0 mph	0 mph	0 mph N	-	0.000 g	0.000 g	22.7 mi.	109,655.6	14.11v	49,555 min	30.58535	-89.54490	702 Bradley Rd, Picayune, MS
5:36:32 PM		Idling - OBD	0 mph	0 mph	0 mph N	-	0.000 g	0.000 g	22.7 mi.	109,655.6	13.65v	49,555 min	30.58535	-89.54490	702 Bradley Rd, Picayune, MS
5:37:33 PM	On		0 mph	0 mph	0 mph N	-	0.000 g	0.000 g	22.7 mi.	109,655.6	13.19v	49,557 min	30.58535	-89.54490	702 Bradley Rd, Picayune, MS
5:39:33 PM	On		0 mph	0 mph	0 mph N	-	0.000 g	0.000 g	22.7 mi.	109,655.6	13.22v	49,559 min	30.58535	-89.54490	702 Bradley Rd, Picayune, MS
5:41:32 PM		Idling - OBD	0 mph	0 mph	0 mph N	-	0.000 g	0.000 g	22.7 mi.	109,655.6	13.19v	49,559 min	30.58535	-89.54490	702 Bradley Rd, Picayune, MS
5:41:33 PM	On		0 mph	0 mph	0 mph N	-	0.000 g	0.000 g	22.7 mi.	109,655.6	13.25v	49,561 min	30.58535	-89.54490	702 Bradley Rd, Picayune, MS
5:43:33 PM	On		0 mph	0 mph	0 mph N	-	0.000 g	0.000 g	22.7 mi.	109,655.6	12.68v	49,563 min	30.58535	-89.54490	702 Bradley Rd, Picayune, MS
5:43:43 PM	Off		0 mph	0 mph	0 mph N	-	0.000 g	0.000 g	22.7 mi.	109,655.6	12.68v	49,564 min	30.58535	-89.54490	702 Bradley Rd, Picayune, MS
6:16:48 PM	On		1 mph	0 mph	1 mph S	-	0.000 g	0.000 g	22.7 mi.	109,655.6	12.37v	49,564 min	30.58535	-89.54494	701 Bouie Rd, Picayune, MS
6:18:47 PM	On		68 mph	35 mph	63 mph SE	65 mph	0.600 g	0.376 g	23.9 mi.	109,656.8	13.77v	49,566 min	30.58638	-89.52478	11481 Caesar Necaise Rd, Picayune, MS
6:20:47 PM	On		63 mph	42 mph	16 mph W	-	0.420 g	0.441 g	25.4 mi.	109,658.3	13.68v	49,568 min	30.57520	-89.51433	28002 Gaston Lee Rd, Picayune, MS
6:22:47 PM	On		18 mph	12 mph	11 mph SE	-	0.951 g	0.498 g	25.8 mi.	109,658.7	13.53v	49,570 min	30.57587	-89.51747	Gaston Lee Rd, Picayune, MS
6:24:47 PM	On		11 mph	2 mph	0 mph S	-	0.849 g	0.384 g	25.9 mi.	109,658.8	12.71v	49,572 min	30.57521	-89.51708	28003 Gaston Lee Rd, Picayune, MS
6:24:57 PM	Off		0 mph	0 mph	0 mph S	-	0.000 g	0.000 g	25.9 mi.	109,658.8	12.71v	49,572 min	30.57521	-89.51708	28003 Gaston Lee Rd, Picayune, MS
6:33:59 PM	On		4 mph	0 mph	4 mph SW	-	0.000 g	0.000 g	25.9 mi.	109,658.8	14.53v	49,572 min	30.57526	-89.51703	Gaston Lee Rd, Picayune, MS
6:35:59 PM	On		14 mph	7 mph	10 mph E	-	0.196 g	0.192 g	26.2 mi.	109,659.1	13.95v	49,574 min	30.57523	-89.51432	Gaston Lee Rd, Picayune, MS
6:37:59 PM	On		22 mph	10 mph	13 mph E	-	0.767 g	0.441 g	26.5 mi.	109,659.4	13.56v	49,576 min	30.57321	-89.51096	11140 Jim Price Lee Rd, Picayune, MS
6:39:59 PM	On		54 mph	17 mph	29 mph SW	35 mph	0.869 g	0.645 g	27.1 mi.	109,660.0	13.56v	49,578 min	30.56816	-89.51511	Leetown Rd, Picayune, MS
6:41:59 PM	On		30 mph	13 mph	12 mph S	-	1.008 g	0.473 g	27.6 mi.	109,660.5	13.47v	49,580 min	30.56483	-89.51904	Hugh Lee Rd, Picayune, MS
6:43:59 PM	On		43 mph	20 mph	15 mph E	-	0.257 g	0.298 g	28.2 mi.	109,661.1	13.41v	49,582 min	30.56782	-89.51419	Possum Fork Rd, Picayune, MS
[illegible]					[illegible]							49,584			27300 Leetown Rd, Picayune,

PM	On		29 mph	11 mph	NE	33 mph	0.861 g	0.466 g	28.6 mi.	109,661.5	13.59v	min	30.56828	-89.51495	MS
6:47:59 PM	On		54 mph	42 mph	49 mph E	-	0.331 g	0.298 g	30.0 mi.	109,662.9	13.59v	49,586 min	30.58377	-89.50875	10513 Caesar Necaise Rd, Picayune, MS
6:49:59 PM	On		58 mph	49 mph	45 mph E	-	0.159 g	0.159 g	31.7 mi.	109,664.6	13.50v	49,588 min	30.58171	-89.48169	8977 Caesar Necaise Rd, Perkinston, MS
6:51:59 PM	On		52 mph	40 mph	30 mph S	-	0.318 g	0.261 g	33.0 mi.	109,665.9	13.56v	49,590 min	30.57522	-89.47083	Lake Cypress Dr, Perkinston, MS
6:53:59 PM	On		49 mph	31 mph	29 mph E	-	0.331 g	0.351 g	34.1 mi.	109,667.0	13.56v	49,592 min	30.56639	-89.46476	Cypress Dr E, Perkinston, MS
6:55:59 PM	On		31 mph	13 mph	0 mph E	-	0.261 g	0.429 g	34.6 mi.	109,667.5	13.59v	49,594 min	30.56757	-89.45789	7455 Lake Cypress Dr E, Perkinston, MS
6:57:59 PM	On		0 mph	0 mph	0 mph E	-	0.000 g	0.000 g	34.6 mi.	109,667.5	13.56v	49,596 min	30.56757	-89.45789	7455 Lake Cypress Dr E, Perkinston, MS
6:59:59 PM	On		0 mph	0 mph	0 mph E	-	0.000 g	0.000 g	34.6 mi.	109,667.5	13.07v	49,598 min	30.56757	-89.45789	7455 Lake Cypress Dr E, Perkinston, MS
7:00:29 PM		Idling - OBD	0 mph	0 mph	0 mph E	-	0.000 g	0.000 g	34.6 mi.	109,667.5	13.53v	49,598 min	30.56757	-89.45789	7455 Lake Cypress Dr E, Perkinston, MS
7:01:59 PM	On		0 mph	0 mph	0 mph E	-	0.000 g	0.000 g	34.6 mi.	109,667.5	13.25v	49,600 min	30.56757	-89.45789	7455 Lake Cypress Dr E, Perkinston, MS
7:03:59 PM	On		0 mph	0 mph	0 mph S	-	0.000 g	0.000 g	34.6 mi.	109,667.5	13.31v	49,602 min	30.56772	-89.45768	27100 Bull Crk W, Perkinston, MS
7:05:59 PM	On		0 mph	0 mph	0 mph S	-	0.000 g	0.000 g	34.6 mi.	109,667.5	13.31v	49,604 min	30.56772	-89.45768	27100 Bull Crk W, Perkinston, MS
7:07:59 PM	On		20 mph	5 mph	20 mph W	-	0.894 g	0.371 g	34.7 mi.	109,667.6	13.59v	49,606 min	30.56760	-89.46040	7626 Lake Cypress Dr E, Perkinston, MS
7:09:59 PM	On		27 mph	12 mph	11 mph W	-	0.747 g	0.510 g	35.1 mi.	109,668.0	13.41v	49,608 min	30.57103	-89.46437	Weber Rd, Perkinston, MS
7:11:59 PM	On		10 mph	1 mph	0 mph SE	-	0.057 g	0.371 g	35.2 mi.	109,668.1	12.62v	49,610 min	30.57079	-89.46435	27035 Weber Rd, Perkinston, MS
7:12:09 PM	Off		0 mph	0 mph	0 mph SE	-	0.000 g	0.000 g	35.2 mi.	109,668.1	12.62v	49,610 min	30.57079	-89.46435	27035 Weber Rd, Perkinston, MS
8:23:19 PM	On		8 mph	0 mph	8 mph NE	-	0.000 g	0.000 g	35.2 mi.	109,668.1	14.23v	49,610 min	30.57102	-89.46442	Weber Rd, Perkinston, MS
8:24:50 PM		Hard Right	45 mph	21 mph	44 mph NW	-	0.261 g	0.237 g	35.8 mi.	109,668.7	13.77v	49,610 min	30.56689	-89.46578	8176 Cypress Dr E, Perkinston, MS
8:25:00 PM		Hard Left	45 mph	23 mph	39 mph SW	-	0.339 g	0.331 g	35.9 mi.	109,668.8	13.77v	49,610 min	30.56681	-89.46725	Cypress Dr E, Perkinston, MS
8:25:19 PM	On		47 mph	25 mph	29 mph NW	-	0.339 g	0.331 g	36.1 mi.	109,669.0	13.62v	49,612 min	30.56670	-89.47050	Cypress Dr E, Perkinston, MS
8:27:19 PM	On		53 mph	38 mph	42 mph N	-	0.282 g	0.420 g	37.4 mi.	109,670.3	13.50v	49,614 min	30.58294	-89.47046	Lake Cypress Dr, Perkinston, MS
8:29:19 PM	On		65 mph	57 mph	63 mph NE	-	0.241 g	0.510 g	39.3 mi.	109,672.2	13.56v	49,616 min	30.59560	-89.44317	Caesar Necaise Rd, Perkinston, MS
8:31:19 PM	On		65 mph	59 mph	58 mph	-	0.318 g	0.212 g	41.2 mi.	109,674.1	13.59v	49,618 min	30.60230	-89.41672	Caesar Necaise Rd, Perkinston, MS

8:33:19 PM	On	69 mph	58 mph	65 mph S	55 mph	0.241 g	0.294 g	43.2 mi.	109,676.1	13.65v	49,620 min	30.57760	-89.40736	MS-603, Perkinston, MS
8:35:19 PM	On	65 mph	64 mph	63 mph SW	55 mph	0.180 g	0.184 g	45.3 mi.	109,678.2	13.65v	49,622 min	30.54874	-89.41499	26141 MS-603, Kiln, MS
8:37:19 PM	On	65 mph	65 mph	64 mph S	55 mph	0.078 g	0.069 g	47.5 mi.	109,680.4	13.65v	49,624 min	30.52175	-89.43140	MS-603, Kiln, MS
8:39:19 PM	On	65 mph	65 mph	65 mph SE	65 mph	0.261 g	0.114 g	49.6 mi.	109,682.5	13.62v	49,626 min	30.49093	-89.43270	MS-603, Kiln, MS
8:41:19 PM	On	74 mph	65 mph	62 mph S	55 mph	0.122 g	0.102 g	51.8 mi.	109,684.7	13.53v	49,628 min	30.46244	-89.43653	MS-603, Kiln, MS
8:43:19 PM	On	65 mph	55 mph	55 mph E	-	0.135 g	0.331 g	53.7 mi.	109,686.6	13.59v	49,630 min	30.45190	-89.41637	Firetower Rd, Kiln, MS
8:45:19 PM	On	59 mph	43 mph	36 mph S	-	0.318 g	0.457 g	55.1 mi.	109,688.0	13.47v	49,632 min	30.43856	-89.40995	Joe Moran Rd, Kiln, MS
8:47:19 PM	On	40 mph	11 mph	0 mph S	-	0.690 g	0.441 g	55.5 mi.	109,688.4	12.43v	49,634 min	30.43907	-89.41463	18403 Joe Moran Rd, Kiln, MS
8:47:29 PM	Off	0 mph	0 mph	0 mph S	-	0.000 g	0.000 g	55.5 mi.	109,688.4	12.43v	49,634 min	30.43907	-89.41463	18403 Joe Moran Rd, Kiln, MS

Fri Oct 22, 2021

Time	Ignition	In-Cab Alert	Max Speed	Avg Speed	Inst Speed	Speed Limit	Max Accel	Max Decel	Distance	Odometer	Voltage	Run Time	Latitude	Longitude	Location
7:51:21 AM	On		2 mph	0 mph	2 mph W	-	0.000 g	0.000 g	0.0 mi.	109,688.4	14.53v	49,634 min	30.43911	-89.41464	18403 Joe Moran Rd, Kiln, MS
7:53:20 AM	On		0 mph	0 mph	0 mph W	-	0.000 g	0.000 g	0.0 mi.	109,688.4	12.43v	49,636 min	30.43911	-89.41464	18403 Joe Moran Rd, Kiln, MS
7:53:31 AM	Off		0 mph	0 mph	0 mph W	-	0.000 g	0.000 g	0.0 mi.	109,688.4	11.43v	49,636 min	30.43911	-89.41464	18403 Joe Moran Rd, Kiln, MS
7:55:41 AM	On		4 mph	0 mph	3 mph N	-	0.000 g	0.000 g	0.1 mi.	109,688.5	14.20v	49,636 min	30.43881	-89.41456	Joe Moran Rd, Kiln, MS
7:57:40 AM	On		7 mph	1 mph	0 mph E	-	0.735 g	0.416 g	0.1 mi.	109,688.5	12.62v	49,638 min	30.43908	-89.41458	18403 Joe Moran Rd, Kiln, MS
7:57:51 AM	Off		0 mph	0 mph	0 mph E	-	0.000 g	0.000 g	0.1 mi.	109,688.5	12.62v	49,638 min	30.43908	-89.41458	18403 Joe Moran Rd, Kiln, MS
12:36:42 PM	On		7 mph	0 mph	7 mph E	-	0.000 g	0.000 g	0.1 mi.	109,688.5	14.53v	49,638 min	30.43912	-89.41455	Joe Moran Rd, Kiln, MS
12:38:41 PM	On		5 mph	0 mph	0 mph SE	-	1.167 g	0.371 g	0.1 mi.	109,688.5	12.68v	49,640 min	30.43882	-89.41457	18403 Joe Moran Rd, Kiln, MS
12:38:51 PM	Off		0 mph	0 mph	0 mph SE	-	0.000 g	0.000 g	0.1 mi.	109,688.5	12.65v	49,641 min	30.43882	-89.41457	18403 Joe Moran Rd, Kiln, MS
4:29:25 PM	On		6 mph	0 mph	3 mph SE	-	0.000 g	0.000 g	0.1 mi.	109,688.5	14.68v	49,641 min	30.43882	-89.41457	Joe Moran Rd, Kiln, MS
4:31:24 PM	On		0 mph	0 mph	0 mph SE	-	0.000 g	0.000 g	0.1 mi.	109,688.5	12.92v	49,642 min	30.43882	-89.41457	18403 Joe Moran Rd, Kiln, MS

PM	Off		0 mph	0 mph	0 mph SE	-	0.000 g	0.000 g	0.1 mi.	109,688.5	12.89v	min	30.43882	-89.41457	MS

Sat Oct 23, 2021

Time	Ignition	In-Cab Alert	Max Speed	Avg Speed	Inst Speed	Speed Limit	Max Accel	Max Decel	Distance	Odometer	Voltage	Run Time	Latitude	Longitude	Location
4:36:03 AM			0 mph	0 mph	0 mph SE	-	0.000 g	0.000 g	0.0 mi.	109,688.5	12.49v	49,643 min	30.43882	-89.41457	18403 Joe Moran Rd, Kiln, MS
4:36:03 PM			0 mph	0 mph	0 mph SE	-	0.000 g	0.000 g	0.0 mi.	109,688.5	12.46v	49,643 min	30.43882	-89.41457	18403 Joe Moran Rd, Kiln, MS

Copyright ©2021 WEX Telematics - gps.wextelematics.com. Generated in 3.5922 seconds.

Activity Detail Overview »

Location Records	592	**Sorted By**	Time
Total Distance Traveled	346.3 mi.	**Selected Vehicle**	12 (vin: 1GTH5AE9F1161333)
Average Speed	19 mph	**Report Time Period**	Oct 17 12:00 AM to Oct 23 11:59 PM (CDT)
Landmarked Stops	Show	**Report Created**	November 12, 2021 1:56:18 PM
Max Speed	93 mph		

** Distance is accumulated daily*
** Odometer values are on the spreadsheet export.*
** Only the closest landmark is shown.*
** Landmarks over 3.8 miles wide have been excluded.*
** Run Time is based on Total GPS Device Hours.*


wex TELEMATICS


Philips Pest Control LLC

Export Data | Email Report

Speed Graphs »

show/hide

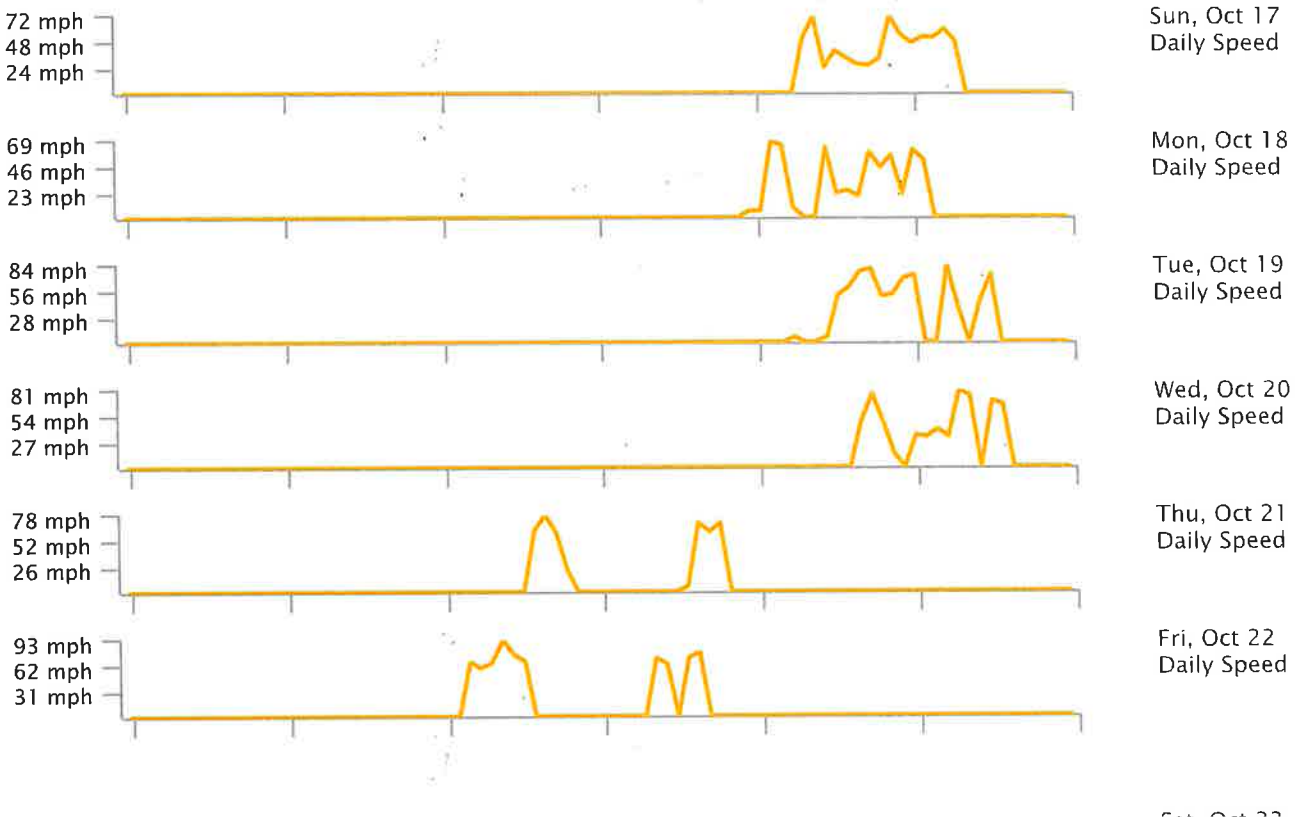

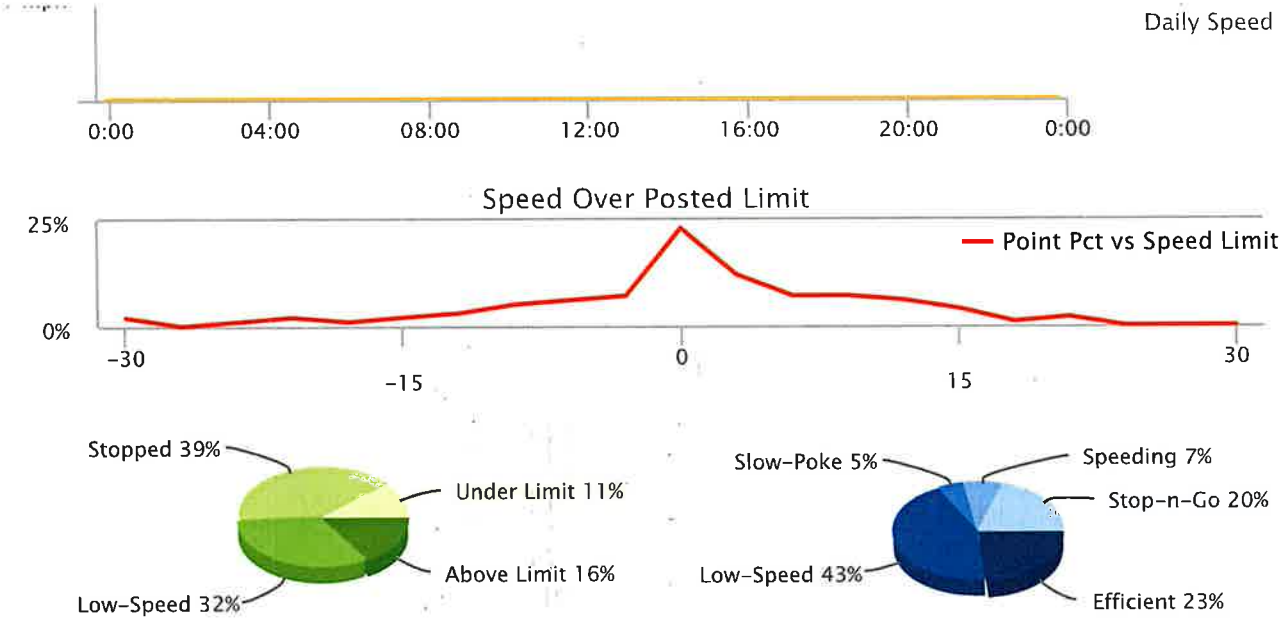

Low-Speed: inst-speed is under 15 mph | No Address: address or speed-limit unknown | Efficient: inst-speed within 10 mph of speed-limit | Stop-n-Go: zero inst-speed and nonzero max-speed | Speeding: inst-speed more than 10 mph over speed-limit | Slow-Poke: inst-speed between 15 mph and 10 mph under limit

Activity Detail Report »

Selected Vehicle: 12

Sun Oct 17, 2021

Time	Ignition	In-Cab Alert	Max Speed	Avg Speed	Inst Speed	Speed Limit	Max Accel	Max Decel	Distance	Odometer	Voltage	Run Time	Latitude	Longitude	Location
5:07:10 PM	On		0 mph	0 mph	0 mph NE	-	0.000 g	0.000 g	0.0 mi.	86,592.0	14.53v	43,543 min	30.40062	-88.79551	380 Park Pl, Ocean Springs, MS
5:09:04 PM	On		4 mph	4 mph	0 mph NE	-	1.041 g	0.498 g	0.0 mi.	86,592.0	14.32v	43,545 min	30.43903	-89.41451	18403 Joe Moran Rd, Kiln, MS
5:11:04 PM	On		6 mph	0 mph	6 mph NW	-	0.918 g	0.147 g	0.0 mi.	86,592.0	14.47v	43,547 min	30.43910	-89.41459	Joe Moran Rd, Kiln, MS
5:13:04 PM	On		6 mph	0 mph	0 mph N	-	0.037 g	0.408 g	0.0 mi.	86,592.0	14.20v	43,549 min	30.43916	-89.41462	18403 Joe Moran Rd, Kiln, MS
5:15:04 PM	On		0 mph	0 mph	0 mph N	-	0.000 g	0.000 g	0.0 mi.	86,592.0	14.17v	43,551 min	30.43916	-89.41462	18403 Joe Moran Rd, Kiln, MS

5:17:04 PM	On	11 mph	2 mph	0 mph S	-	0.767 g	0.429 g	0.1 mi.	86,592.1	14.07v	43,553 min	30.43824	-89.41451	18403 Joe Moran Rd, Kiln, MS
5:19:04 PM	On	45 mph	32 mph	34 mph SW	-	0.612 g	0.171 g	1.2 mi.	86,593.2	14.47v	43,555 min	30.42527	-89.42023	Joe Moran Rd, Kiln, MS
5:21:04 PM	On	42 mph	37 mph	20 mph SW	-	0.114 g	0.216 g	2.4 mi.	86,594.4	14.59v	43,557 min	30.41056	-89.42720	Old Joe Moran St, Kiln, MS
5:23:04 PM	On	51 mph	25 mph	32 mph SW	45 mph	1.065 g	0.306 g	3.2 mi.	86,595.2	14.47v	43,559 min	30.40827	-89.43572	MS-43, Kiln, MS
5:25:04 PM	On	60 mph	54 mph	58 mph SE	55 mph	0.294 g	0.159 g	5.0 mi.	86,597.0	14.53v	43,561 min	30.39019	-89.44323	15233 MS-43, Kiln, MS
5:27:04 PM	On	64 mph	59 mph	64 mph S	55 mph	0.094 g	0.090 g	6.9 mi.	86,598.9	14.44v	43,563 min	30.36571	-89.42637	MS-43, Kiln, MS
5:29:04 PM	On	68 mph	35 mph	68 mph E	70 mph	1.245 g	0.339 g	8.1 mi.	86,600.1	13.83v	43,565 min	30.36093	-89.41447	I-10, Bay St Louis, MS
5:31:04 PM	On	72 mph	69 mph	52 mph E	65 mph	0.082 g	0.139 g	10.4 mi.	86,602.4	14.14v	43,567 min	30.37120	-89.37824	16, Diamondhead, MS
5:33:04 PM	On	52 mph	21 mph	9 mph SE	-	0.196 g	0.318 g	11.1 mi.	86,603.1	13.65v	43,569 min	30.36406	-89.37637	2450 Iki Pl, Diamondhead, MS
5:35:04 PM	On	16 mph	11 mph	15 mph NW	-	0.171 g	0.237 g	11.4 mi.	86,603.4	13.62v	43,571 min	30.36456	-89.37716	2413 Iki Pl, Diamondhead, MS
5:37:04 PM	On	27 mph	13 mph	7 mph E	-	0.229 g	0.282 g	11.9 mi.	86,603.9	13.56v	43,573 min	30.36128	-89.37680	2446 Kanoa Way, Diamondhead, MS
5:39:04 PM	On	19 mph	12 mph	19 mph NW	-	0.147 g	0.139 g	12.3 mi.	86,604.3	13.56v	43,575 min	30.36183	-89.37805	Olu Dr, Diamondhead, MS
5:41:04 PM	On	22 mph	14 mph	12 mph E	-	0.204 g	0.184 g	12.7 mi.	86,604.7	13.59v	43,577 min	30.36085	-89.38247	798 Airport Dr, Diamondhead, MS
5:43:04 PM	On	24 mph	11 mph	12 mph SW	-	0.824 g	0.486 g	13.1 mi.	86,605.1	13.44v	43,579 min	30.36012	-89.38087	432 Paani Ct, Diamondhead, MS
5:45:04 PM	On	17 mph	13 mph	8 mph SW	-	0.135 g	0.159 g	13.5 mi.	86,605.5	13.62v	43,581 min	30.35744	-89.37982	138 Hanakealoha Pl, Diamondhead, MS
5:47:04 PM	On	24 mph	14 mph	15 mph SE	-	0.171 g	0.273 g	14.0 mi.	86,606.0	13.59v	43,583 min	30.35676	-89.38273	347 Kalaepohuku Dr, Diamondhead, MS
5:49:04 PM	On	16 mph	11 mph	11 mph NE	-	0.147 g	0.159 g	14.4 mi.	86,606.4	13.59v	43,585 min	30.35515	-89.38155	1322 Poki Pl, Diamondhead, MS
5:51:04 PM	On	16 mph	14 mph	16 mph SE	-	0.151 g	0.184 g	14.8 mi.	86,606.8	13.65v	43,587 min	30.35505	-89.38486	1370 Kalaepohuku Dr, Diamondhead, MS
5:53:04 PM	On	18 mph	12 mph	10 mph SW	-	0.180 g	0.139 g	15.2 mi.	86,607.2	13.59v	43,589 min	30.35363	-89.38339	Puunani Pl, Diamondhead, MS
5:55:04 PM	On	19 mph	15 mph	11 mph NE	-	0.139 g	0.273 g	15.7 mi.	86,607.7	13.56v	43,591 min	30.35826	-89.38234	1327 Kaumakapili St, Diamondhead, MS
5:57:04 PM	On	15 mph	13 mph	12 mph NE	-	0.090 g	0.122 g	16.1 mi.	86,608.1	13.62v	43,593 min	30.36284	-89.37932	2341 Airport Dr, Diamondhead, MS
5:59:04 PM	On	20 mph	13 mph	14 mph SW	-	0.620 g	0.518 g	16.5 mi.	86,608.5	13.62v	43,595 min	30.36409	-89.38089	2370 Coelho Way, Diamondhead, MS
6														2397 Coelho Way

PM	On		18 mph	14 mph	NE	-	0.114 g	0.192 g	17.0 mi.	86,609.0	13.53v	min	30.36302	-89.38203	Diamondhead, MS
6:03:04 PM	On		22 mph	14 mph	21 mph NE	-	0.171 g	0.229 g	17.4 mi.	86,609.4	13.77v	43,599 min	30.36597	-89.37666	3479 Airport Dr, Diamondhead, MS
6:05:04 PM	On		21 mph	12 mph	12 mph NW	-	1.653 g	0.371 g	17.8 mi.	86,609.8	13.62v	43,601 min	30.36666	-89.37328	Lumahai Pl, Diamondhead, MS
6:07:04 PM	On		16 mph	11 mph	12 mph NW	-	0.114 g	0.216 g	18.2 mi.	86,610.2	13.59v	43,603 min	30.36761	-89.37278	3534 Luakini Pl, Diamondhead, MS
6:09:04 PM	On		14 mph	11 mph	10 mph NW	-	0.139 g	0.171 g	18.6 mi.	86,610.6	13.62v	43,605 min	30.36818	-89.37201	Loulu Pl, Diamondhead, MS
6:11:04 PM	On		40 mph	22 mph	1 mph NE	35 mph	0.192 g	0.441 g	19.3 mi.	86,611.3	13.47v	43,607 min	30.37500	-89.37744	102 Diamondhead Dr N, Diamondhead, MS
6:13:04 PM	On		0 mph	0 mph	0 mph NE	35 mph	0.000 g	0.000 g	19.3 mi.	86,611.3	12.65v	43,609 min	30.37500	-89.37744	100 Diamondhead Dr N, Diamondhead, MS
6:13:14 PM	Off		0 mph	0 mph	0 mph NE	35 mph	0.000 g	0.000 g	19.3 mi.	86,611.3	12.62v	43,609 min	30.37500	-89.37744	100 Diamondhead Dr N, Diamondhead, MS
6:16:00 PM	On		0 mph	0 mph	0 mph NE	35 mph	0.000 g	0.000 g	19.3 mi.	86,611.3	14.50v	43,609 min	30.37500	-89.37744	100 Diamondhead Dr N, Diamondhead, MS
6:18:00 PM	On		6 mph	0 mph	0 mph N	35 mph	0.939 g	0.294 g	19.3 mi.	86,611.3	14.20v	43,611 min	30.37505	-89.37726	100 Diamondhead Dr N, Diamondhead, MS
6:20:00 PM	On		0 mph	0 mph	0 mph N	35 mph	0.000 g	0.000 g	19.3 mi.	86,611.3	13.68v	43,613 min	30.37505	-89.37726	100 Diamondhead Dr N, Diamondhead, MS
6:22:00 PM	On		0 mph	0 mph	0 mph N	35 mph	0.000 g	0.000 g	19.3 mi.	86,611.3	13.59v	43,615 min	30.37505	-89.37726	100 Diamondhead Dr N, Diamondhead, MS
6:22:35 PM		Idling - OBD	0 mph	0 mph	0 mph N	35 mph	0.000 g	0.000 g	19.3 mi.	86,611.3	13.59v	43,615 min	30.37505	-89.37726	100 Diamondhead Dr N, Diamondhead, MS
6:24:00 PM	On		26 mph	6 mph	26 mph N	25 mph	0.735 g	0.396 g	19.5 mi.	86,611.5	13.59v	43,617 min	30.37655	-89.37537	4414 Kalani Dr, Diamondhead, MS
6:26:00 PM	On		32 mph	21 mph	32 mph N	30 mph	1.200 g	0.355 g	20.2 mi.	86,612.2	13.59v	43,619 min	30.38391	-89.38098	63767 Diamondhead Dr N, Diamondhead, MS
6:28:00 PM	On		33 mph	24 mph	28 mph NE	30 mph	0.298 g	0.396 g	21.0 mi.	86,613.0	13.59v	43,621 min	30.39343	-89.37548	84591 Diamondhead Dr W, Diamondhead, MS
6:30:00 PM	On		27 mph	19 mph	22 mph NW	-	0.918 g	0.441 g	21.6 mi.	86,613.6	13.62v	43,623 min	30.40066	-89.37411	94152 Bayou Dr, Diamondhead, MS
6:32:00 PM	On		25 mph	19 mph	16 mph NW	-	0.722 g	0.339 g	22.2 mi.	86,614.2	13.56v	43,625 min	30.40904	-89.37239	1148 Haleiwa Pl, Diamondhead, MS
6:34:00 PM	On		17 mph	5 mph	0 mph NE	-	0.090 g	0.429 g	22.4 mi.	86,614.4	13.59v	43,627 min	30.41033	-89.37128	11526 Haleiwa Pl, Diamondhead, MS
6:36:00 PM	On		0 mph	0 mph	0 mph NE	-	0.000 g	0.000 g	22.4 mi.	86,614.4	13.62v	43,629 min	30.41033	-89.37128	11526 Haleiwa Pl, Diamondhead, MS
6:38:00 PM	On		0 mph	0 mph	0 mph NE	-	0.000 g	0.000 g	22.4 mi.	86,614.4	13.62v	43,631 min	30.41033	-89.37128	11526 Haleiwa Pl, Diamondhead, MS
6:38:20 PM		Idling - OBD	0 mph	0 mph	0 mph NE	-	0.000 g	0.000 g	22.4 mi.	86,614.4	13.56v	43,631 min	30.41033	-89.37128	11526 Haleiwa Pl, Diamondhead, MS
6:40:00	On		0 mph	0 mph	0 mph	-	0.000 g	0.000 g	22.4 mi.	86,614.4	13.56v	43,633	30.41033	-89.37128	11526 Haleiwa Pl, Diamondhead, MS

6:42:00 PM	On		0 mph	0 mph	0 mph NE	-	0.000 g	0.000 g	22.4 mi.	86,614.4	13.62v	43,635 min	30.41033	-89.37128	11526 Haleiwa Pl, Diamondhead, MS
6:43:20 PM		Idling - OBD	0 mph	0 mph	0 mph NE	-	0.000 g	0.000 g	22.4 mi.	86,614.4	13.59v	43,635 min	30.41033	-89.37128	11526 Haleiwa Pl, Diamondhead, MS
6:44:00 PM	On		0 mph	0 mph	0 mph NE	-	0.000 g	0.000 g	22.4 mi.	86,614.4	13.59v	43,637 min	30.41033	-89.37128	11526 Haleiwa Pl, Diamondhead, MS
6:46:00 PM	On		11 mph	2 mph	10 mph W	-	0.816 g	0.518 g	22.5 mi.	86,614.5	13.62v	43,639 min	30.41016	-89.37233	Haleiwa Pl, Diamondhead, MS
6:48:00 PM	On		19 mph	14 mph	16 mph SW	-	0.331 g	0.229 g	22.9 mi.	86,614.9	13.56v	43,641 min	30.40428	-89.37446	Bayou Dr, Diamondhead, MS
6:50:00 PM	On		25 mph	20 mph	21 mph SE	-	0.171 g	0.204 g	23.6 mi.	86,615.6	13.62v	43,643 min	30.39535	-89.37315	84107 Bayou Dr, Diamondhead, MS
6:52:00 PM	On		26 mph	17 mph	12 mph E	-	0.237 g	0.241 g	24.1 mi.	86,616.1	13.65v	43,645 min	30.39035	-89.37710	Turnberry Dr, Diamondhead, MS
6:54:00 PM	On		12 mph	10 mph	9 mph NE	-	0.759 g	0.416 g	24.5 mi.	86,616.5	13.47v	43,647 min	30.38968	-89.37169	7443 Turnberry Dr, Diamondhead, MS
6:56:00 PM	On		15 mph	12 mph	12 mph NE	-	0.216 g	0.192 g	24.8 mi.	86,616.8	13.59v	43,649 min	30.39027	-89.36538	757 Turnberry Dr, Diamondhead, MS
6:58:00 PM	On		14 mph	11 mph	11 mph W	-	0.927 g	0.441 g	25.2 mi.	86,617.2	13.65v	43,651 min	30.39148	-89.36821	7516 Crooked Stick Dr, Diamondhead, MS
7:00:00 PM	On		13 mph	9 mph	11 mph S	-	0.849 g	0.429 g	25.5 mi.	86,617.5	13.62v	43,653 min	30.39290	-89.37029	7531 Crooked Stick Dr, Diamondhead, MS
7:02:00 PM	On		12 mph	9 mph	12 mph E	-	0.792 g	0.453 g	25.8 mi.	86,617.8	13.56v	43,655 min	30.39165	-89.36884	7520 Crooked Stick Dr, Diamondhead, MS
7:04:00 PM	On		14 mph	10 mph	9 mph SE	-	0.224 g	0.249 g	26.1 mi.	86,618.1	13.62v	43,657 min	30.39067	-89.36450	7511 Cherryhill Dr, Diamondhead, MS
7:06:00 PM	On		29 mph	17 mph	13 mph S	30 mph	0.241 g	0.343 g	26.7 mi.	86,618.7	13.50v	43,659 min	30.38502	-89.36428	6645 Golf Club Dr, Diamondhead, MS
7:08:00 PM	On		32 mph	24 mph	23 mph NE	-	0.906 g	0.384 g	27.5 mi.	86,619.5	13.59v	43,661 min	30.37871	-89.36187	Diamondhead Dr E, Diamondhead, MS
7:10:00 PM	On		30 mph	21 mph	16 mph N	-	0.155 g	0.196 g	28.1 mi.	86,620.1	13.62v	43,663 min	30.38417	-89.35373	6816 Hilo St, Diamondhead, MS
7:12:00 PM	On		16 mph	11 mph	12 mph SW	-	0.135 g	0.102 g	28.5 mi.	86,620.5	13.59v	43,665 min	30.38639	-89.35251	6828 Koko Ct, Diamondhead, MS
7:14:00 PM	On		16 mph	11 mph	13 mph SE	-	1.608 g	0.416 g	28.9 mi.	86,620.9	13.62v	43,667 min	30.38715	-89.35000	682 Hilo Way, Diamondhead, MS
7:16:00 PM	On		14 mph	12 mph	13 mph N	-	0.094 g	0.122 g	29.3 mi.	86,621.3	13.62v	43,669 min	30.38945	-89.34571	7948 Hilo Way, Diamondhead, MS
7:18:00 PM	On		14 mph	12 mph	12 mph SW	-	0.294 g	0.192 g	29.7 mi.	86,621.7	13.56v	43,671 min	30.39034	-89.35177	7896 Hilo Way, Diamondhead, MS
7:20:00 PM	On		14 mph	11 mph	8 mph NE	-	0.147 g	0.147 g	30.0 mi.	86,622.0	13.56v	43,673 min	30.38819	-89.34953	7858 Hilo St, Diamondhead, MS
7:22:00 PM	On		24 mph	13 mph	19 mph N	-	1.073 g	0.408 g	30.4 mi.	86,622.4	13.65v	43,675 min	30.39123	-89.35080	7831 Alawai Ave, Diamondhead, MS

7:24:00 PM	On	40 mph	24 mph	29 mph NW	30 mph	1.200 g	0.384 g	31.2 mi.	86,623.2	13.59v	43,677 min	30.40086	-89.35163	Golf Club Dr, Diamondhead, MS
7:26:00 PM	On	41 mph	32 mph	41 mph N	30 mph	0.306 g	0.241 g	32.3 mi.	86,624.3	13.59v	43,679 min	30.41225	-89.34345	16829 Kapalama Dr, Pass Christian, MS
7:28:00 PM	On	55 mph	40 mph	51 mph NW	45 mph	0.306 g	0.282 g	33.6 mi.	86,625.6	13.65v	43,681 min	30.42385	-89.35515	1264 Kiln-Delisle Rd, Kiln, MS
7:30:00 PM	On	60 mph	50 mph	60 mph SW	45 mph	0.135 g	0.273 g	35.3 mi.	86,627.3	13.59v	43,683 min	30.41628	-89.37961	3176 Kiln-Delisle Rd, Kiln, MS
7:32:00 PM	On	61 mph	55 mph	53 mph W	35 mph	0.249 g	0.388 g	37.1 mi.	86,629.1	13.65v	43,685 min	30.40579	-89.40776	5004 Kiln-Delisle Rd, Kiln, MS
7:34:00 PM	On	54 mph	50 mph	33 mph NW	35 mph	0.420 g	0.339 g	38.8 mi.	86,630.8	13.50v	43,687 min	30.40897	-89.43474	6494 Kiln-Delisle Rd, Kiln, MS
7:36:00 PM	On	72 mph	56 mph	55 mph N	55 mph	0.286 g	0.306 g	40.6 mi.	86,632.6	13.59v	43,689 min	30.43500	-89.43275	MS-603, Kiln, MS
7:38:00 PM	On	55 mph	8 mph	4 mph E	-	0.588 g	0.486 g	40.9 mi.	86,632.9	13.44v	43,691 min	30.43741	-89.43035	Road 524, Kiln, MS
7:40:00 PM	On	4 mph	1 mph	0 mph S	55 mph	1.041 g	0.531 g	41.0 mi.	86,633.0	14.20v	43,693 min	30.43765	-89.43029	18334 MS-603, Kiln, MS
7:42:00 PM	On	4 mph	3 mph	2 mph E	-	0.714 g	0.510 g	41.1 mi.	86,633.1	13.74v	43,695 min	30.43741	-89.42897	Road 524, Kiln, MS
7:44:00 PM	On	5 mph	3 mph	2 mph NE	-	0.767 g	0.543 g	41.2 mi.	86,633.2	14.04v	43,697 min	30.43763	-89.43030	Road 524, Kiln, MS
7:46:00 PM	On	4 mph	1 mph	0 mph S	55 mph	0.722 g	0.543 g	41.2 mi.	86,633.2	13.62v	43,699 min	30.43756	-89.43033	18334 MS-603, Kiln, MS
7:48:00 PM	On	0 mph	0 mph	0 mph S	55 mph	0.000 g	0.000 g	41.2 mi.	86,633.2	13.56v	43,701 min	30.43756	-89.43033	18334 MS-603, Kiln, MS
7:50:00 PM	On	53 mph	15 mph	24 mph S	55 mph	1.041 g	0.294 g	41.7 mi.	86,633.7	13.59v	43,703 min	30.43210	-89.43371	MS-603, Kiln, MS
7:52:00 PM	On	24 mph	1 mph	0 mph W	55 mph	0.057 g	0.473 g	41.8 mi.	86,633.8	12.65v	43,705 min	30.43151	-89.43354	18110 MS-603, Kiln, MS
7:52:10 PM	Off	0 mph	0 mph	0 mph W	55 mph	0.000 g	0.000 g	41.8 mi.	86,633.8	12.62v	43,705 min	30.43151	-89.43354	18110 MS-603, Kiln, MS
7:53:27 PM	On	6 mph	0 mph	5 mph W	55 mph	0.000 g	0.000 g	41.8 mi.	86,633.8	14.59v	43,705 min	30.43151	-89.43354	18110 MS-603, Kiln, MS
7:55:27 PM	On	47 mph	12 mph	0 mph SE	55 mph	1.065 g	0.453 g	42.2 mi.	86,634.2	12.95v	43,707 min	30.43760	-89.43156	18334 MS-603, Kiln, MS
7:55:37 PM	Off	0 mph	0 mph	0 mph SE	55 mph	0.000 g	0.000 g	42.2 mi.	86,634.2	12.95v	43,707 min	30.43760	-89.43156	18334 MS-603, Kiln, MS
8:03:59 PM	On	0 mph	0 mph	0 mph SE	55 mph	0.000 g	0.000 g	42.2 mi.	86,634.2	14.59v	43,707 min	30.43760	-89.43156	18334 MS-603, Kiln, MS
8:05:59 PM	On	0 mph	0 mph	0 mph SE	55 mph	0.000 g	0.000 g	42.2 mi.	86,634.2	14.17v	43,709 min	30.43760	-89.43156	18334 MS-603, Kiln, MS
8:07:59 PM	On	9 mph	2 mph	0 mph E	55 mph	0.735 g	0.518 g	42.3 mi.	86,634.3	13.62v	43,711 min	30.43743	-89.43031	18334 MS-603, Kiln, MS
8:09:59	On	0 mph	0 mph	0 mph E	55 mph	0.000 g	0.000 g	42.3 mi.	86,634.3	12.92v	43,713	30.43743	-89.43031	18334 MS-603, Kiln, MS

8:10:09 PM	Off	0 mph	0 mph	0 mph E	55 mph	0.000 g	0.000 g	42.3 mi.	86,634.3	12.89v	43,713 min	30.43743	-89.43031	18334 MS-603, Kiln, MS
8:14:57 PM	On	0 mph	0 mph	0 mph E	55 mph	0.000 g	0.000 g	42.3 mi.	86,634.3	14.68v	43,713 min	30.43743	-89.43031	18334 MS-603, Kiln, MS
8:16:57 PM	On	0 mph	0 mph	0 mph E	55 mph	0.000 g	0.000 g	42.3 mi.	86,634.3	14.01v	43,715 min	30.43743	-89.43031	18334 MS-603, Kiln, MS
8:18:57 PM	On	0 mph	0 mph	0 mph E	55 mph	0.000 g	0.000 g	42.3 mi.	86,634.3	13.62v	43,717 min	30.43743	-89.43031	18334 MS-603, Kiln, MS
8:20:57 PM	On	11 mph	2 mph	11 mph NW	55 mph	1.020 g	0.396 g	42.4 mi.	86,634.4	13.65v	43,719 min	30.43759	-89.43156	MS-603, Kiln, MS
8:22:57 PM	On	53 mph	37 mph	45 mph S	55 mph	0.722 g	0.473 g	43.6 mi.	86,635.6	13.65v	43,721 min	30.42035	-89.43341	MS-43, Kiln, MS
8:24:57 PM	On	47 mph	42 mph	45 mph SW	45 mph	0.216 g	0.147 g	45.0 mi.	86,637.0	13.65v	43,723 min	30.40598	-89.44374	16303 MS-43, Kiln, MS
8:26:57 PM	On	52 mph	32 mph	14 mph E	-	0.363 g	0.261 g	46.0 mi.	86,638.0	13.62v	43,725 min	30.39559	-89.44315	6291 Comanche St, Kiln, MS
8:28:57 PM	On	15 mph	13 mph	13 mph NE	-	0.355 g	0.306 g	46.4 mi.	86,638.4	13.62v	43,727 min	30.39755	-89.43647	Comanche St, Kiln, MS
8:30:57 PM	On	13 mph	10 mph	11 mph S	-	0.237 g	0.567 g	46.8 mi.	86,638.8	13.65v	43,729 min	30.39848	-89.43862	Ponotoc Dr, Kiln, MS
8:32:57 PM	On	11 mph	8 mph	8 mph S	-	0.816 g	0.416 g	47.0 mi.	86,639.0	13.68v	43,731 min	30.39680	-89.43947	15029 Biloxi Pt, Kiln, MS
8:34:57 PM	On	11 mph	9 mph	6 mph SW	-	0.216 g	0.294 g	47.3 mi.	86,639.3	13.62v	43,733 min	30.39749	-89.44312	6512 Shawnee St, Kiln, MS
8:36:57 PM	On	11 mph	9 mph	8 mph SE	-	0.620 g	0.408 g	47.6 mi.	86,639.6	13.62v	43,735 min	30.39483	-89.44101	15046 Pawnee Pl, Kiln, MS
8:38:57 PM	On	11 mph	8 mph	8 mph S	-	0.216 g	0.094 g	47.9 mi.	86,639.9	13.68v	43,737 min	30.39601	-89.44024	6375 Shawnee St, Kiln, MS
8:40:57 PM	On	9 mph	8 mph	9 mph NE	-	0.196 g	0.127 g	48.2 mi.	86,640.2	13.62v	43,739 min	30.39437	-89.43697	6233 Shawnee St, Kiln, MS
8:42:57 PM	On	9 mph	7 mph	6 mph E	-	0.078 g	0.057 g	48.4 mi.	86,640.4	13.68v	43,741 min	30.39557	-89.43325	6095 Shawnee St, Kiln, MS
8:44:57 PM	On	11 mph	7 mph	9 mph SW	-	0.792 g	0.453 g	48.7 mi.	86,640.7	13.62v	43,743 min	30.39475	-89.43640	6232 Shawnee St, Kiln, MS
8:46:57 PM	On	10 mph	8 mph	8 mph E	-	0.114 g	0.122 g	48.9 mi.	86,640.9	13.65v	43,745 min	30.39553	-89.43845	6017 Kiowa St, Kiln, MS
8:48:57 PM	On	9 mph	7 mph	6 mph W	-	0.204 g	0.171 g	49.2 mi.	86,641.2	13.65v	43,747 min	30.39637	-89.43569	6116 Kiowa St, Kiln, MS
8:50:57 PM	On	10 mph	7 mph	10 mph W	-	0.204 g	0.343 g	49.4 mi.	86,641.4	13.62v	43,749 min	30.39551	-89.43952	6348 Shawnee St, Kiln, MS
8:52:57 PM	On	16 mph	10 mph	9 mph W	-	0.159 g	0.159 g	49.7 mi.	86,641.7	13.62v	43,751 min	30.39440	-89.44331	6082 Apache Dr, Kiln, MS
8:54:57 PM	On	60 mph	25 mph	60 mph NE	45 mph	0.894 g	0.339 g	50.5 mi.	86,642.5	13.65v	43,753 min	30.40309	-89.44644	16150 MS-43, Kiln, MS

8:56:57 PM	On		60 mph	43 mph	29 mph N	-	0.224 g	0.261 g	52.0 mi.	86,644.0	13.65v	43,755 min	30.40786	-89.42732	Old Joe Moran St, Kiln, MS
8:58:57 PM	On		50 mph	39 mph	38 mph N	-	0.147 g	0.327 g	53.3 mi.	86,645.3	13.47v	43,757 min	30.42353	-89.42125	Old Joe Moran St, Kiln, MS
9:00:57 PM	On		49 mph	36 mph	12 mph N	-	0.331 g	0.273 g	54.5 mi.	86,646.5	13.59v	43,759 min	30.43870	-89.41452	Joe Moran Rd, Kiln, MS
9:02:57 PM	On		12 mph	1 mph	0 mph S	-	0.918 g	0.486 g	54.5 mi.	86,646.5	13.62v	43,761 min	30.43897	-89.41462	18403 Joe Moran Rd, Kiln, MS
9:04:57 PM	On		0 mph	0 mph	0 mph S	-	0.000 g	0.000 g	54.5 mi.	86,646.5	12.65v	43,763 min	30.43897	-89.41462	18403 Joe Moran Rd, Kiln, MS
9:05:07 PM	Off		0 mph	0 mph	0 mph S	-	0.000 g	0.000 g	54.5 mi.	86,646.5	12.65v	43,764 min	30.43897	-89.41462	18403 Joe Moran Rd, Kiln, MS

Mon Oct 18, 2021

Time	Ignition	In-Cab Alert	Max Speed	Avg Speed	Inst Speed	Speed Limit	Max Accel	Max Decel	Distance	Odometer	Voltage	Run Time	Latitude	Longitude	Location
9:09:36 AM			0 mph	0 mph	0 mph W	-	0.000 g	0.000 g	0.0 mi.	86,646.5	12.65v	43,764 min	30.43898	-89.41457	18403 Joe Moran Rd, Kiln, MS
3:55:05 PM	On		0 mph	0 mph	0 mph W	-	0.000 g	0.000 g	0.0 mi.	86,646.5	14.71v	43,764 min	30.43898	-89.41457	18403 Joe Moran Rd, Kiln, MS
3:57:04 PM	On		6 mph	1 mph	0 mph E	-	1.020 g	0.371 g	0.1 mi.	86,646.6	14.35v	43,766 min	30.43916	-89.41449	18403 Joe Moran Rd, Kiln, MS
3:59:04 PM	On		0 mph	0 mph	0 mph E	-	0.000 g	0.000 g	0.1 mi.	86,646.6	14.35v	43,768 min	30.43919	-89.41445	18403 Joe Moran Rd, Kiln, MS
4:00:49 PM		Idling - OBD	0 mph	0 mph	0 mph NW	-	0.000 g	0.000 g	0.1 mi.	86,646.6	14.35v	43,768 min	30.43919	-89.41449	18403 Joe Moran Rd, Kiln, MS
4:01:04 PM	On		0 mph	0 mph	0 mph NW	-	0.000 g	0.000 g	0.1 mi.	86,646.6	14.38v	43,770 min	30.43919	-89.41449	18403 Joe Moran Rd, Kiln, MS
4:03:04 PM	On		1 mph	0 mph	0 mph N	-	0.000 g	0.000 g	0.1 mi.	86,646.6	14.38v	43,772 min	30.43923	-89.41452	18403 Joe Moran Rd, Kiln, MS
4:05:04 PM	On		0 mph	0 mph	0 mph N	-	0.000 g	0.000 g	0.1 mi.	86,646.6	14.38v	43,774 min	30.43923	-89.41452	18403 Joe Moran Rd, Kiln, MS
4:05:49 PM		Idling - OBD	0 mph	0 mph	0 mph N	-	0.000 g	0.000 g	0.1 mi.	86,646.6	14.35v	43,774 min	30.43923	-89.41452	18403 Joe Moran Rd, Kiln, MS
4:07:04 PM	On		0 mph	0 mph	0 mph N	-	0.000 g	0.000 g	0.1 mi.	86,646.6	14.32v	43,776 min	30.43923	-89.41452	18403 Joe Moran Rd, Kiln, MS
4:09:04 PM	On		0 mph	0 mph	0 mph N	-	0.000 g	0.000 g	0.1 mi.	86,646.6	14.35v	43,778 min	30.43923	-89.41452	18403 Joe Moran Rd, Kiln, MS
4:10:49 PM		Idling - OBD	0 mph	0 mph	0 mph N	-	0.000 g	0.000 g	0.1 mi.	86,646.6	14.32v	43,778 min	30.43923	-89.41452	18403 Joe Moran Rd, Kiln, MS
4:11:04 PM	On		0 mph	0 mph	0 mph N	-	0.000 g	0.000 g	0.1 mi.	86,646.6	14.35v	43,780 min	30.43923	-89.41452	18403 Joe Moran Rd, Kiln, MS
4:13:04 PM	On		6 mph	1 mph	0 mph S	-	0.678 g	0.498 g	0.1 mi.	86,646.6	14.32v	43,782 min	30.43901	-89.41450	18403 Joe Moran Rd, Kiln, MS
4:15:04												43,784	30.43901	-89.41450	18403 Joe Moran Rd, Kiln, MS

PM												min			
4:17:01 PM		Idling - OBD	0 mph	0 mph	0 mph SE	-	0.000 g	0.000 g	0.1 mi.	86,646.6	13.62v	43,784 min	30.43899	-89.41448	18403 Joe Moran Rd, Kiln, MS
4:17:04 PM	On		0 mph	0 mph	0 mph SE	-	0.000 g	0.000 g	0.1 mi.	86,646.6	13.59v	43,786 min	30.43899	-89.41448	18403 Joe Moran Rd, Kiln, MS
4:19:04 PM	On		0 mph	0 mph	0 mph SE	-	0.000 g	0.000 g	0.1 mi.	86,646.6	13.59v	43,788 min	30.43899	-89.41448	18403 Joe Moran Rd, Kiln, MS
4:21:04 PM	On		2 mph	0 mph	0 mph S	-	0.792 g	0.282 g	0.2 mi.	86,646.7	13.59v	43,790 min	30.43897	-89.41457	18403 Joe Moran Rd, Kiln, MS
4:23:04 PM	On		7 mph	1 mph	2 mph S	-	0.894 g	0.461 g	0.2 mi.	86,646.7	13.50v	43,792 min	30.43847	-89.41443	Joe Moran Rd, Kiln, MS
4:25:04 PM	On		47 mph	31 mph	39 mph SW	-	0.576 g	0.339 g	1.1 mi.	86,647.6	13.59v	43,794 min	30.42552	-89.42000	Joe Moran Rd, Kiln, MS
4:27:04 PM	On		43 mph	37 mph	29 mph W	-	0.237 g	0.216 g	2.4 mi.	86,648.9	13.38v	43,796 min	30.41063	-89.42675	Old Joe Moran St, Kiln, MS
4:29:04 PM	On		47 mph	26 mph	37 mph SW	45 mph	0.824 g	0.429 g	3.2 mi.	86,649.7	13.50v	43,798 min	30.40798	-89.43590	MS-43, Kiln, MS
4:31:04 PM	On		69 mph	54 mph	66 mph SE	65 mph	0.122 g	0.090 g	5.0 mi.	86,651.5	13.53v	43,800 min	30.38961	-89.44292	15175 MS-43, Kiln, MS
4:33:04 PM	On		66 mph	52 mph	60 mph SE	55 mph	0.159 g	0.159 g	6.8 mi.	86,653.3	13.50v	43,802 min	30.36816	-89.42776	MS-43, Kiln, MS
4:35:04 PM	On		63 mph	38 mph	60 mph SW	55 mph	1.143 g	0.453 g	8.0 mi.	86,654.5	13.44v	43,804 min	30.35048	-89.42351	MS-43, Bay St Louis, MS
4:37:04 PM	On		65 mph	63 mph	63 mph SE	55 mph	0.065 g	0.122 g	10.1 mi.	86,656.6	13.47v	43,806 min	30.32376	-89.41855	MS-43, Bay St Louis, MS
4:39:04 PM	On		65 mph	60 mph	55 mph E	55 mph	0.102 g	0.184 g	12.1 mi.	86,658.6	13.56v	43,808 min	30.31231	-89.38866	9919 MS-603, Bay St Louis, MS
4:41:04 PM	On		57 mph	27 mph	37 mph W	45 mph	0.849 g	0.408 g	13.0 mi.	86,659.5	13.47v	43,810 min	30.30510	-89.38145	440 US-90, Waveland, MS
4:43:04 PM	On		39 mph	6 mph	0 mph NW	45 mph	0.633 g	0.416 g	13.3 mi.	86,659.8	13.56v	43,812 min	30.30499	-89.38350	456 US-90, Waveland, MS
4:45:04 PM	On		2 mph	0 mph	2 mph NW	-	0.000 g	0.000 g	13.3 mi.	86,659.8	13.50v	43,814 min	30.30499	-89.38350	Waveland, MS
4:47:04 PM	On		2 mph	0 mph	0 mph NW	45 mph	0.000 g	0.000 g	13.3 mi.	86,659.8	13.47v	43,816 min	30.30499	-89.38350	456 US-90, Waveland, MS
4:48:55 PM		Idling - OBD	2 mph	0 mph	0 mph NW	45 mph	0.000 g	0.000 g	13.3 mi.	86,659.8	13.38v	43,816 min	30.30499	-89.38350	456 US-90, Waveland, MS
4:49:04 PM	On		2 mph	0 mph	0 mph NW	45 mph	0.000 g	0.000 g	13.3 mi.	86,659.8	13.35v	43,818 min	30.30499	-89.38350	456 US-90, Waveland, MS
4:51:04 PM	On		4 mph	0 mph	2 mph S	-	0.645 g	0.429 g	13.3 mi.	86,659.8	13.47v	43,820 min	30.30480	-89.38371	Waveland, MS
4:53:04 PM	On		2 mph	0 mph	0 mph S	45 mph	0.000 g	0.000 g	13.3 mi.	86,659.8	13.53v	43,822 min	30.30480	-89.38371	456 US-90, Waveland, MS
4:55:04 PM	On		9 mph	1 mph	0 mph E	45 mph	0.747 g	0.339 g	13.3 mi.	86,659.8	13.53v	43,824 min	30.30482	-89.38332	456 US-90, Waveland, MS

4:57:04 PM	On	0 mph	0 mph	0 mph E	45 mph	0.000 g	0.000 g	13.3 mi.	86,659.8	12.77v	43,826 min	30.30482	-89.38332	456 US-90, Waveland, MS
4:57:14 PM	Off	0 mph	0 mph	0 mph E	45 mph	0.000 g	0.000 g	13.3 mi.	86,659.8	12.68v	43,826 min	30.30482	-89.38332	456 US-90, Waveland, MS
5:32:40 PM	On	0 mph	0 mph	0 mph E	45 mph	0.000 g	0.000 g	13.3 mi.	86,659.8	14.65v	43,826 min	30.30482	-89.38332	456 US-90, Waveland, MS
5:34:39 PM	On	0 mph	0 mph	0 mph E	45 mph	0.000 g	0.000 g	13.3 mi.	86,659.8	12.74v	43,828 min	30.30482	-89.38332	456 US-90, Waveland, MS
5:34:50 PM	Off	0 mph	0 mph	0 mph E	45 mph	0.000 g	0.000 g	13.3 mi.	86,659.8	12.68v	43,828 min	30.30482	-89.38332	456 US-90, Waveland, MS
5:41:45 PM	On	0 mph	0 mph	0 mph E	45 mph	0.000 g	0.000 g	13.3 mi.	86,659.8	14.65v	43,828 min	30.30482	-89.38332	456 US-90, Waveland, MS
5:43:44 PM	On	10 mph	1 mph	6 mph W	45 mph	0.971 g	0.114 g	13.4 mi.	86,659.9	14.01v	43,830 min	30.30451	-89.38378	456 US-90, Waveland, MS
5:45:44 PM	On	42 mph	24 mph	0 mph W	45 mph	1.041 g	0.384 g	14.2 mi.	86,660.7	13.92v	43,832 min	30.29997	-89.39639	707 US-90, Waveland, MS
5:47:44 PM	On	62 mph	36 mph	62 mph W	65 mph	0.939 g	0.416 g	15.3 mi.	86,661.8	14.07v	43,834 min	30.29905	-89.41636	5168 US-90, Bay St Louis, MS
5:49:44 PM	On	63 mph	26 mph	11 mph E	-	0.804 g	0.351 g	16.2 mi.	86,662.7	13.98v	43,836 min	30.30162	-89.42514	Spiers Dr, Bay St Louis, MS
5:51:44 PM	On	16 mph	8 mph	16 mph N	-	1.098 g	0.543 g	16.5 mi.	86,663.0	13.95v	43,838 min	30.30184	-89.42658	9124 Harbor Dr, Bay St Louis, MS
5:53:44 PM	On	30 mph	15 mph	9 mph N	-	0.192 g	0.204 g	17.0 mi.	86,663.5	13.95v	43,840 min	30.30724	-89.42309	Mockingbird Ave, Bay St Louis, MS
5:55:44 PM	On	19 mph	12 mph	9 mph NW	-	0.204 g	0.192 g	17.4 mi.	86,663.9	13.65v	43,842 min	30.30980	-89.42292	Blue Bird Ln, Bay St Louis, MS
5:57:44 PM	On	16 mph	6 mph	0 mph E	-	0.127 g	0.376 g	17.6 mi.	86,664.1	13.62v	43,844 min	30.31075	-89.42411	5001 Oriole Ln, Bay St Louis, MS
5:59:44 PM	On	16 mph	10 mph	16 mph S	-	1.314 g	0.114 g	17.9 mi.	86,664.4	13.59v	43,846 min	30.30691	-89.42309	Mockingbird Ave, Bay St Louis, MS
6:01:44 PM	On	22 mph	16 mph	15 mph N	-	0.192 g	0.192 g	18.5 mi.	86,665.0	13.59v	43,848 min	30.31041	-89.42164	9206 Teal St, Bay St Louis, MS
6:03:44 PM	On	15 mph	9 mph	14 mph S	-	0.869 g	0.351 g	18.8 mi.	86,665.3	13.65v	43,850 min	30.30953	-89.42169	Teal St, Bay St Louis, MS
6:05:44 PM	On	20 mph	14 mph	20 mph N	-	0.261 g	0.147 g	19.3 mi.	86,665.8	13.62v	43,852 min	30.30734	-89.42096	Robin St, Bay St Louis, MS
6:07:44 PM	On	20 mph	12 mph	13 mph S	-	1.008 g	0.429 g	19.7 mi.	86,666.2	13.59v	43,854 min	30.30816	-89.42084	9109 Robin St, Bay St Louis, MS
6:09:44 PM	On	17 mph	13 mph	16 mph N	-	0.906 g	0.461 g	20.1 mi.	86,666.6	13.62v	43,856 min	30.30820	-89.41986	Lark St, Bay St Louis, MS
6:11:44 PM	On	17 mph	12 mph	12 mph S	-	0.918 g	0.416 g	20.5 mi.	86,667.0	13.62v	43,858 min	30.30852	-89.41985	9321 Lark St, Bay St Louis, MS
6:13:44 PM	On	19 mph	15 mph	16 mph N	-	0.180 g	0.159 g	21.0 mi.	86,667.5	13.59v	43,860 min	30.30851	-89.41889	9130 Dove St, Bay St Louis, MS
6											43,862			9121 Dove St, Bay St Louis,

PM	On	17 mph	12 mph	14 mph S	-	1.020 g	0.318 g	21.4 mi.	86,667.9	13.62v	min	30.30811	-89.41890	MS
6:17:44 PM	On	18 mph	14 mph	18 mph N	-	0.237 g	0.196 g	21.9 mi.	86,668.4	13.62v	43,864 min	30.30882	-89.41789	9180 Crane St, Bay St Louis, MS
6:19:44 PM	On	24 mph	18 mph	20 mph W	-	0.645 g	0.416 g	22.5 mi.	86,669.0	13.62v	43,866 min	30.31208	-89.42371	Spruce Dr, Bay St Louis, MS
6:21:44 PM	On	20 mph	15 mph	14 mph W	-	0.849 g	0.376 g	23.0 mi.	86,669.5	13.59v	43,868 min	30.31288	-89.43180	2nd St, Bay St Louis, MS
6:23:44 PM	On	19 mph	14 mph	8 mph N	-	0.204 g	0.261 g	23.5 mi.	86,670.0	13.59v	43,870 min	30.31307	-89.42858	10024 Harbor Dr, Bay St Louis, MS
6:25:44 PM	On	17 mph	13 mph	14 mph E	-	1.686 g	0.486 g	23.9 mi.	86,670.4	13.62v	43,872 min	30.31555	-89.43204	6091 5th St, Bay St Louis, MS
6:27:44 PM	On	17 mph	13 mph	15 mph N	-	0.433 g	0.204 g	24.4 mi.	86,670.9	13.59v	43,874 min	30.31986	-89.43013	10868 Harbor Dr, Bay St Louis, MS
6:29:44 PM	On	19 mph	15 mph	11 mph N	-	0.147 g	0.420 g	24.9 mi.	86,671.4	13.65v	43,876 min	30.32375	-89.43393	7452 Tunica St, Bay St Louis, MS
6:31:44 PM	On	17 mph	10 mph	2 mph N	-	0.951 g	0.384 g	25.2 mi.	86,671.7	13.50v	43,878 min	30.32416	-89.43299	Garfield St, Bay St Louis, MS
6:33:44 PM	On	17 mph	12 mph	12 mph S	-	0.984 g	0.147 g	25.6 mi.	86,672.1	13.62v	43,880 min	30.32662	-89.43135	10026 Taft St, Bay St Louis, MS
6:35:44 PM	On	15 mph	12 mph	14 mph SE	-	0.151 g	0.155 g	26.0 mi.	86,672.5	13.59v	43,882 min	30.32777	-89.42824	11210 N Shore Dr, Bay St Louis, MS
6:37:44 PM	On	19 mph	14 mph	17 mph W	-	0.351 g	0.331 g	26.4 mi.	86,672.9	13.59v	43,884 min	30.32583	-89.43195	6024 Polk St, Bay St Louis, MS
6:39:44 PM	On	17 mph	13 mph	15 mph N	-	0.420 g	0.510 g	26.9 mi.	86,673.4	13.62v	43,886 min	30.32390	-89.43139	10060 Cleveland St, Bay St Louis, MS
6:41:44 PM	On	17 mph	13 mph	17 mph E	-	0.204 g	0.229 g	27.3 mi.	86,673.8	13.62v	43,888 min	30.32166	-89.42879	Bayou Dr, Bay St Louis, MS
6:43:44 PM	On	18 mph	14 mph	16 mph W	-	0.249 g	0.204 g	27.8 mi.	86,674.3	13.62v	43,890 min	30.32087	-89.42950	Ivy Dr, Bay St Louis, MS
6:45:44 PM	On	17 mph	12 mph	17 mph S	-	0.286 g	0.376 g	28.2 mi.	86,674.7	13.59v	43,892 min	30.31902	-89.42560	10239 Walnut Dr, Bay St Louis, MS
6:47:44 PM	On	17 mph	12 mph	16 mph E	-	0.286 g	0.486 g	28.6 mi.	86,675.1	13.59v	43,894 min	30.31694	-89.42902	Dogwood Dr, Bay St Louis, MS
6:49:44 PM	On	19 mph	14 mph	10 mph W	-	0.224 g	0.261 g	29.1 mi.	86,675.6	13.44v	43,896 min	30.31608	-89.42933	Cedar Dr, Bay St Louis, MS
6:51:44 PM	On	17 mph	9 mph	0 mph NW	-	0.600 g	0.518 g	29.5 mi.	86,676.0	13.41v	43,898 min	30.31536	-89.42499	5094 Birch Dr, Bay St Louis, MS
6:53:44 PM	On	20 mph	11 mph	16 mph S	-	0.714 g	0.420 g	29.8 mi.	86,676.3	13.59v	43,900 min	30.31313	-89.42851	10025 Harbor Dr, Bay St Louis, MS
6:55:44 PM	On	20 mph	18 mph	11 mph NE	-	0.159 g	0.147 g	30.4 mi.	86,676.9	13.59v	43,902 min	30.30491	-89.42613	Nightingale Ave, Bay St Louis, MS
6:57:44 PM	On	17 mph	3 mph	12 mph SW	-	0.824 g	0.416 g	30.5 mi.	86,677.0	13.56v	43,904 min	30.30525	-89.42544	Nightingale Ave, Bay St Louis, MS
6:59:44 PM	On	58 mph	28 mph	58 mph E	65 mph	0.286 g	0.249 g	31.5 mi.	86,678.0	13.59v	43,906 min	30.29888	-89.41841	US-90, Bay St Louis, MS

7:01:44 PM	On	59 mph	37 mph	0 mph E	45 mph	0.082 g	0.416 g	32.7 mi.	86,679.2	13.47v	43,908 min	30.29945	-89.39785	801 US-90, Waveland, MS
7:03:44 PM	On	45 mph	21 mph	0 mph E	45 mph	0.984 g	0.453 g	33.4 mi.	86,679.9	13.50v	43,910 min	30.30317	-89.38693	500 US-90, Waveland, MS
7:05:44 PM	On	23 mph	7 mph	0 mph E	-	1.008 g	0.441 g	33.6 mi.	86,680.1	12.59v	43,912 min	30.30516	-89.38515	Waveland, MS
7:05:55 PM	Off	0 mph	0 mph	0 mph E	-	0.000 g	0.000 g	33.6 mi.	86,680.1	12.62v	43,912 min	30.30516	-89.38515	Waveland, MS
7:20:47 PM	On	0 mph	0 mph	0 mph NE	-	0.000 g	0.000 g	33.6 mi.	86,680.1	14.53v	43,912 min	30.30515	-89.38513	Waveland, MS
7:22:46 PM	On	44 mph	14 mph	44 mph W	45 mph	0.824 g	0.461 g	34.1 mi.	86,680.6	13.98v	43,914 min	30.30175	-89.39124	552 US-90, Waveland, MS
7:24:46 PM	On	56 mph	48 mph	55 mph W	65 mph	0.082 g	0.057 g	35.7 mi.	86,682.2	13.89v	43,916 min	30.29911	-89.41746	5222 US-90, Bay St Louis, MS
7:26:46 PM	On	55 mph	34 mph	33 mph N	-	0.159 g	0.204 g	36.9 mi.	86,683.4	13.62v	43,918 min	30.30795	-89.42689	9276 Harbor Dr, Bay St Louis, MS
7:28:46 PM	On	33 mph	17 mph	7 mph E	-	0.241 g	0.327 g	37.4 mi.	86,683.9	13.50v	43,920 min	30.31363	-89.42574	Evergreen Dr, Bay St Louis, MS
7:30:46 PM	On	21 mph	12 mph	19 mph E	-	0.261 g	0.249 g	37.8 mi.	86,684.3	13.47v	43,922 min	30.31207	-89.42056	5011 Spruce Dr, Bay St Louis, MS
7:32:46 PM	On	19 mph	10 mph	9 mph S	-	0.963 g	0.461 g	38.2 mi.	86,684.7	13.50v	43,924 min	30.31615	-89.42024	10095 Peachtree Dr, Bay St Louis, MS
7:34:46 PM	On	20 mph	15 mph	17 mph E	-	0.804 g	0.543 g	38.7 mi.	86,685.2	13.56v	43,926 min	30.31208	-89.41661	5115 Trout St, Bay St Louis, MS
7:36:46 PM	On	19 mph	15 mph	9 mph N	-	0.135 g	0.139 g	39.2 mi.	86,685.7	13.59v	43,928 min	30.31570	-89.41556	10200 River Dr, Bay St Louis, MS
7:38:46 PM	On	19 mph	11 mph	18 mph E	-	1.290 g	0.359 g	39.6 mi.	86,686.1	13.62v	43,930 min	30.31707	-89.41444	5057 Wolf St, Bay St Louis, MS
7:40:46 PM	On	21 mph	14 mph	12 mph W	-	0.306 g	0.237 g	40.1 mi.	86,686.6	13.59v	43,932 min	30.31939	-89.41373	5022 Sheppard St, Bay St Louis, MS
7:42:46 PM	On	16 mph	11 mph	14 mph W	-	0.894 g	0.420 g	40.4 mi.	86,686.9	13.62v	43,934 min	30.32108	-89.41645	5052 Schira St, Bay St Louis, MS
7:44:46 PM	On	17 mph	13 mph	12 mph N	-	0.212 g	0.204 g	40.8 mi.	86,687.3	13.59v	43,936 min	30.32212	-89.41810	5008 Debore St, Bay St Louis, MS
7:46:46 PM	On	20 mph	16 mph	20 mph W	-	0.780 g	0.429 g	41.4 mi.	86,687.9	13.59v	43,938 min	30.31846	-89.41435	5042 Amu St, Bay St Louis, MS
7:48:46 PM	On	21 mph	15 mph	14 mph S	-	0.294 g	0.314 g	41.8 mi.	86,688.3	13.62v	43,940 min	30.31624	-89.41924	10115 Cameo St, Bay St Louis, MS
7:50:46 PM	On	19 mph	15 mph	17 mph NW	-	0.196 g	0.273 g	42.3 mi.	86,688.8	13.62v	43,942 min	30.31475	-89.41726	10082 Bancroft St, Bay St Louis, MS
7:52:46 PM	On	19 mph	15 mph	12 mph E	-	0.261 g	0.204 g	42.9 mi.	86,689.4	13.47v	43,944 min	30.31844	-89.41359	5005 Amu St, Bay St Louis, MS
7:54:46 PM	On	49 mph	26 mph	47 mph NW	55 mph	1.073 g	0.339 g	43.7 mi.	86,690.2	13.62v	43,946 min	30.32698	-89.42279	11096 MS-43, Bay St Louis, MS

PM	On	56 mph	43 mph	W	-	0.192 g	0.241 g	45.2 mi.	86,691.7	13.59v	min	30.34066	-89.43519	Louis, MS
7:58:46 PM	On	45 mph	26 mph	1 mph W	-	0.722 g	0.408 g	46.0 mi.	86,692.5	13.53v	43,950 min	30.34336	-89.44795	Mary Ln, Bay St Louis, MS
8:00:46 PM	On	22 mph	15 mph	22 mph E	-	1.041 g	0.518 g	46.5 mi.	86,693.0	13.62v	43,952 min	30.34081	-89.44107	6705 Bayou Lacroix Rd, Bay St Louis, MS
8:02:46 PM	On	40 mph	23 mph	14 mph NE	-	0.159 g	0.159 g	47.3 mi.	86,693.8	13.56v	43,954 min	30.34059	-89.42801	Bayou Lacroix Rd, Bay St Louis, MS
8:04:46 PM	On	53 mph	42 mph	24 mph N	55 mph	0.196 g	0.339 g	48.7 mi.	86,695.2	13.62v	43,956 min	30.35962	-89.42376	MS-43, Kiln, MS
8:06:46 PM	On	61 mph	52 mph	52 mph N	55 mph	0.102 g	0.069 g	50.4 mi.	86,696.9	13.59v	43,958 min	30.38094	-89.43824	14226 MS-43, Kiln, MS
8:08:46 PM	On	55 mph	46 mph	50 mph NE	55 mph	0.171 g	0.151 g	51.9 mi.	86,698.4	13.59v	43,960 min	30.40097	-89.44802	MS-43, Kiln, MS
8:10:46 PM	On	52 mph	43 mph	39 mph E	35 mph	0.184 g	0.229 g	53.3 mi.	86,699.8	13.56v	43,962 min	30.40685	-89.42898	Kiln-Delisle Rd, Kiln, MS
8:12:46 PM	On	42 mph	30 mph	38 mph N	-	0.261 g	0.294 g	54.3 mi.	86,700.8	13.62v	43,964 min	30.41701	-89.42250	Old Joe Moran St, Kiln, MS
8:14:46 PM	On	41 mph	38 mph	40 mph N	-	0.184 g	0.306 g	55.6 mi.	86,702.1	13.59v	43,966 min	30.43426	-89.41708	Joe Moran Rd, Kiln, MS
8:16:46 PM	On	42 mph	13 mph	0 mph E	-	0.171 g	0.408 g	56.0 mi.	86,702.5	13.59v	43,968 min	30.43904	-89.41458	18403 Joe Moran Rd, Kiln, MS
8:18:46 PM	On	3 mph	0 mph	0 mph E	-	0.633 g	0.461 g	56.1 mi.	86,702.6	12.49v	43,970 min	30.43906	-89.41454	18403 Joe Moran Rd, Kiln, MS
8:18:57 PM	Off	0 mph	0 mph	0 mph E	-	0.000 g	0.000 g	56.1 mi.	86,702.6	12.49v	43,970 min	30.43906	-89.41454	18403 Joe Moran Rd, Kiln, MS

Tue Oct 19, 2021

Time	Ignition	In-Cab Alert	Max Speed	Avg Speed	Inst Speed	Speed Limit	Max Accel	Max Decel	Distance	Odometer	Voltage	Run Time	Latitude	Longitude	Location
8:23:26 AM			0 mph	0 mph	0 mph E	-	0.000 g	0.000 g	0.0 mi.	86,702.6	12.59v	43,970 min	30.43906	-89.41454	18403 Joe Moran Rd, Kiln, MS
5:02:00 PM	On		0 mph	0 mph	0 mph E	-	0.000 g	0.000 g	0.0 mi.	86,702.6	14.65v	43,970 min	30.43906	-89.41454	18403 Joe Moran Rd, Kiln, MS
5:03:58 PM	On		1 mph	0 mph	0 mph E	-	0.000 g	0.000 g	0.0 mi.	86,702.6	14.14v	43,972 min	30.43906	-89.41454	18403 Joe Moran Rd, Kiln, MS
5:05:58 PM	On		6 mph	0 mph	0 mph N	-	0.869 g	0.473 g	0.0 mi.	86,702.6	13.25v	43,974 min	30.43913	-89.41449	18403 Joe Moran Rd, Kiln, MS
5:07:58 PM	On		0 mph	0 mph	0 mph N	-	0.000 g	0.000 g	0.0 mi.	86,702.6	12.68v	43,976 min	30.43924	-89.41455	18403 Joe Moran Rd, Kiln, MS
5:08:08 PM	Off		0 mph	0 mph	0 mph N	-	0.000 g	0.000 g	0.0 mi.	86,702.6	12.68v	43,976 min	30.43924	-89.41455	18403 Joe Moran Rd, Kiln, MS
5:53:27 PM	On		0 mph	0 mph	0 mph E	-	0.000 g	0.000 g	0.0 mi.	86,702.6	14.59v	43,976 min	30.43938	-89.41460	18403 Joe Moran Rd, Kiln, MS
5:55:27	On		6 mph	1 mph	2 mph S	-	0.767 g	0.498 g	0.0 mi.	86,702.6	13.98v	43,978	30.43864	-89.41454	Joe Moran Rd, Kiln, MS

5:57:27 PM	On		10 mph	1 mph	0 mph S	-	0.657 g	0.429 g	0.1 mi.	86,702.7	14.17v	43,980 min	30.43849	-89.41456	18403 Joe Moran Rd, Kiln, MS
5:59:27 PM	On		43 mph	15 mph	43 mph S	-	1.722 g	0.204 g	0.6 mi.	86,703.2	14.17v	43,982 min	30.43253	-89.41709	Joe Moran Rd, Kiln, MS
6:01:27 PM	On		47 mph	40 mph	47 mph S	-	0.531 g	0.249 g	1.9 mi.	86,704.5	14.23v	43,984 min	30.41441	-89.42259	Old Joe Moran St, Kiln, MS
6:03:27 PM	On		51 mph	35 mph	38 mph NW	35 mph	0.273 g	0.318 g	3.0 mi.	86,705.6	14.04v	43,986 min	30.40885	-89.43442	6412 Kiln-Delisle Rd, Kiln, MS
6:05:27 PM	On		33 mph	3 mph	0 mph N	45 mph	1.245 g	0.543 g	3.2 mi.	86,705.8	13.13v	43,988 min	30.40884	-89.43598	16595 MS-43, Kiln, MS
6:07:27 PM	On		0 mph	0 mph	0 mph N	45 mph	0.000 g	0.000 g	3.2 mi.	86,705.8	12.86v	43,990 min	30.40883	-89.43603	16595 MS-43, Kiln, MS
6:07:38 PM	Off		0 mph	0 mph	0 mph N	45 mph	0.000 g	0.000 g	3.2 mi.	86,705.8	12.86v	43,991 min	30.40883	-89.43603	16595 MS-43, Kiln, MS
6:26:57 PM	On		0 mph	0 mph	0 mph N	45 mph	0.000 g	0.000 g	3.2 mi.	86,705.8	14.53v	43,991 min	30.40883	-89.43603	16595 MS-43, Kiln, MS
6:28:56 PM	On		60 mph	22 mph	60 mph SW	45 mph	0.588 g	0.461 g	4.0 mi.	86,706.6	13.98v	43,993 min	30.40340	-89.44626	16171 MS-43, Kiln, MS
6:30:56 PM	On		66 mph	52 mph	48 mph S	55 mph	0.216 g	0.204 g	5.7 mi.	86,708.3	14.17v	43,995 min	30.38099	-89.43828	14445 MS-43, Kiln, MS
6:32:56 PM	On		67 mph	57 mph	32 mph S	55 mph	0.204 g	0.416 g	7.6 mi.	86,710.2	14.14v	43,997 min	30.35729	-89.42300	13099 MS-43, Bay St Louis, MS
6:34:56 PM	On		73 mph	69 mph	70 mph SE	65 mph	0.180 g	0.033 g	9.9 mi.	86,712.5	14.07v	43,999 min	30.32638	-89.42245	MS-43, Bay St Louis, MS
6:36:56 PM	On		74 mph	54 mph	33 mph E	55 mph	0.204 g	0.261 g	11.7 mi.	86,714.3	14.11v	44,001 min	30.31345	-89.39675	10139 MS-603, Bay St Louis, MS
6:38:56 PM	On		45 mph	28 mph	9 mph SE	25 mph	0.882 g	0.396 g	12.6 mi.	86,715.2	14.32v	44,003 min	30.30043	-89.39867	211 Ave B, Waveland, MS
6:40:56 PM	On		68 mph	33 mph	68 mph W	65 mph	2.106 g	0.486 g	13.7 mi.	86,716.3	14.20v	44,005 min	30.29898	-89.41473	5128 US-90, Bay St Louis, MS
6:42:53 PM		Speeding - OBD	76 mph	74 mph	76 mph W	65 mph	0.069 g	0.045 g	16.1 mi.	86,718.7	13.59v	44,005 min	30.30028	-89.45507	US-90, Bay St Louis, MS
6:42:56 PM	On		76 mph	74 mph	76 mph W	65 mph	0.069 g	0.045 g	16.2 mi.	86,718.8	13.53v	44,007 min	30.30032	-89.45613	US-90, Bay St Louis, MS
6:44:32 PM		Speeding - OBD	77 mph	74 mph	77 mph W	65 mph	0.078 g	0.167 g	18.1 mi.	86,720.7	13.56v	44,007 min	30.30140	-89.48918	US-90, Bay St Louis, MS
6:44:56 PM	On		77 mph	74 mph	66 mph W	65 mph	0.078 g	0.167 g	18.6 mi.	86,721.2	13.62v	44,009 min	30.30189	-89.49739	10020 US-90, Bay St Louis, MS
6:46:56 PM	On		76 mph	60 mph	76 mph SW	55 mph	0.318 g	0.261 g	20.6 mi.	86,723.2	13.59v	44,011 min	30.28916	-89.52420	US-90, Bay St Louis, MS
6:47:08 PM		Speeding - OBD	78 mph	77 mph	78 mph SW	55 mph	0.024 g	0.000 g	20.8 mi.	86,723.4	13.59v	44,011 min	30.28706	-89.52775	US-90, Bay St Louis, MS
6:48:56 PM	On		80 mph	78 mph	71 mph SW	55 mph	0.037 g	0.037 g	23.2 mi.	86,725.8	13.62v	44,013 min	30.26778	-89.56027	US-90, Bay St Louis, MS

6:50:56 PM	On	74 mph	69 mph	55 mph SW	55 mph	0.122 g	0.078 g	25.5 mi.	86,728.1	13.62v	44,015 min	30.24945	-89.59256	15492 US-90, Pearlington, MS
6:52:56 PM	On	69 mph	43 mph	14 mph N	-	0.184 g	0.351 g	26.9 mi.	86,729.5	13.59v	44,017 min	30.24247	-89.60966	5072 MS-604, Pearlington, MS
6:54:56 PM	On	31 mph	12 mph	7 mph W	-	0.282 g	0.294 g	27.3 mi.	86,729.9	13.65v	44,019 min	30.24668	-89.60804	16102 Adams St, Pearlington, MS
6:56:56 PM	On	14 mph	11 mph	9 mph W	-	0.669 g	0.510 g	27.7 mi.	86,730.3	13.62v	44,021 min	30.24582	-89.61302	16098 Washington St, Pearlington, MS
6:58:56 PM	On	14 mph	11 mph	10 mph N	-	0.122 g	0.057 g	28.0 mi.	86,730.6	13.62v	44,023 min	30.25060	-89.61547	5220 Levee St, Pearlington, MS
7:00:56 PM	On	20 mph	13 mph	9 mph N	-	0.159 g	0.159 g	28.4 mi.	86,731.0	13.44v	44,025 min	30.25534	-89.61894	5098 Maple Dr, Pearlington, MS
7:02:56 PM	On	13 mph	10 mph	9 mph N	-	0.102 g	0.114 g	28.8 mi.	86,731.4	13.50v	44,027 min	30.25947	-89.61715	6086 Walnut Dr, Pearlington, MS
7:04:56 PM	On	12 mph	10 mph	7 mph SW	-	0.722 g	0.453 g	29.1 mi.	86,731.7	13.65v	44,029 min	30.26344	-89.61791	Birch Dr, Pearlington, MS
7:06:56 PM	On	13 mph	11 mph	10 mph S	-	0.408 g	0.298 g	29.5 mi.	86,732.1	13.65v	44,031 min	30.25825	-89.61800	6095 Dogwood Dr, Pearlington, MS
7:08:56 PM	On	13 mph	11 mph	10 mph W	-	0.261 g	0.318 g	29.8 mi.	86,732.4	13.65v	44,033 min	30.25718	-89.61905	6298 Giveans Bnd, Pearlington, MS
7:10:56 PM	On	13 mph	10 mph	11 mph E	-	0.282 g	0.343 g	30.2 mi.	86,732.8	13.59v	44,035 min	30.26063	-89.61968	Giveans Bnd, Pearlington, MS
7:12:56 PM	On	12 mph	10 mph	12 mph E	-	0.327 g	0.376 g	30.5 mi.	86,733.1	13.56v	44,037 min	30.26368	-89.61656	Birch Dr, Pearlington, MS
7:14:56 PM	On	48 mph	12 mph	48 mph SW	-	0.224 g	0.261 g	30.9 mi.	86,733.5	13.59v	44,039 min	30.26226	-89.61247	6291 MS-604, Pearlington, MS
7:16:56 PM	On	50 mph	34 mph	9 mph E	-	0.192 g	0.298 g	32.1 mi.	86,734.7	13.71v	44,041 min	30.24761	-89.61125	16083 Jefferson St, Pearlington, MS
7:18:56 PM	On	13 mph	10 mph	11 mph N	-	0.269 g	0.249 g	32.4 mi.	86,735.0	13.59v	44,043 min	30.25175	-89.61189	Pine Ave, Pearlington, MS
7:20:56 PM	On	16 mph	12 mph	14 mph NE	-	0.135 g	0.216 g	32.8 mi.	86,735.4	13.59v	44,045 min	30.25684	-89.60821	16503 Whites Rd, Pearlington, MS
7:22:56 PM	On	14 mph	13 mph	12 mph NE	-	0.171 g	0.184 g	33.2 mi.	86,735.8	13.59v	44,047 min	30.26138	-89.60336	16325 Whites Rd, Pearlington, MS
7:24:56 PM	On	14 mph	12 mph	11 mph NE	-	0.102 g	0.102 g	33.7 mi.	86,736.3	13.59v	44,049 min	30.26540	-89.59795	Whites Rd, Pearlington, MS
7:26:56 PM	On	22 mph	14 mph	14 mph SE	-	0.216 g	0.294 g	34.1 mi.	86,736.7	13.65v	44,051 min	30.26154	-89.59338	Jenness Rd, Pearlington, MS
7:28:56 PM	On	14 mph	13 mph	10 mph S	-	0.151 g	0.237 g	34.5 mi.	86,737.1	13.65v	44,053 min	30.25612	-89.58970	Jenness Rd, Pearlington, MS
7:30:56 PM	On	52 mph	18 mph	32 mph SW	55 mph	0.229 g	0.192 g	35.1 mi.	86,737.7	13.47v	44,055 min	30.24951	-89.59244	15488 US-90, Pearlington, MS
7:32:56 PM	On	32 mph	14 mph	9 mph NW	-	0.318 g	0.318 g	35.6 mi.	86,738.2	13.62v	44,057 min	30.25501	-89.59542	6076 11th Ave, Pearlington, MS
7:34:56				11 mph		0.804 g	0.510 g	35.8 mi.	86,738.4	13.65v	44,059	30.25826	-89.59708	6198 11th Ave, Pearlington,

7:36:56 PM	On	14 mph	11 mph	14 mph SW	-	0.331 g	0.363 g	36.2 mi.	86,738.8	13.59v	44,061 min	30.25819	-89.60196	16182 4th St, Pearlington, MS
7:38:56 PM	On	14 mph	10 mph	12 mph NE	-	0.408 g	0.331 g	36.6 mi.	86,739.2	13.62v	44,063 min	30.25797	-89.59917	16125 5th St, Pearlington, MS
7:40:56 PM	On	12 mph	10 mph	11 mph W	-	0.331 g	0.261 g	36.9 mi.	86,739.5	13.44v	44,065 min	30.25675	-89.59910	6th St, Pearlington, MS
7:42:56 PM	On	19 mph	12 mph	11 mph E	-	0.229 g	0.204 g	37.3 mi.	86,739.9	13.59v	44,067 min	30.25530	-89.59914	16103 7th St, Pearlington, MS
7:44:56 PM	On	13 mph	10 mph	9 mph SW	-	0.216 g	0.282 g	37.7 mi.	86,740.3	13.62v	44,069 min	30.25440	-89.59532	15058 9th St, Pearlington, MS
7:46:56 PM	On	17 mph	12 mph	12 mph SE	-	0.678 g	0.441 g	38.1 mi.	86,740.7	13.59v	44,071 min	30.25106	-89.59946	5059 7th Ave, Pearlington, MS
7:48:56 PM	On	55 mph	16 mph	55 mph NE	55 mph	1.008 g	0.461 g	38.6 mi.	86,741.2	13.59v	44,073 min	30.24928	-89.59280	15499 US-90, Pearlington, MS
7:50:56 PM	On	66 mph	64 mph	66 mph NE	55 mph	0.065 g	0.033 g	40.7 mi.	86,743.3	13.59v	44,075 min	30.26610	-89.56300	US-90, Bay St Louis, MS
7:52:56 PM	On	70 mph	67 mph	70 mph NE	55 mph	0.037 g	0.033 g	42.9 mi.	86,745.5	13.62v	44,077 min	30.28440	-89.53216	US-90, Bay St Louis, MS
7:54:56 PM	On	72 mph	61 mph	43 mph E	65 mph	0.167 g	0.171 g	45.0 mi.	86,747.6	13.65v	44,079 min	30.30182	-89.50557	US-90, Bay St Louis, MS
7:56:56 PM	On	72 mph	67 mph	66 mph E	65 mph	0.127 g	0.065 g	47.2 mi.	86,749.8	13.59v	44,081 min	30.30040	-89.46807	US-90, Bay St Louis, MS
7:58:56 PM	On	73 mph	67 mph	57 mph E	65 mph	0.057 g	0.094 g	49.4 mi.	86,752.0	13.56v	44,083 min	30.29920	-89.43096	6077 US-90, Bay St Louis, MS
8:00:56 PM	On	65 mph	51 mph	41 mph E	45 mph	0.090 g	0.082 g	51.1 mi.	86,753.7	13.62v	44,085 min	30.29878	-89.40259	US-90, Waveland, MS
8:02:56 PM	On	41 mph	32 mph	30 mph E	45 mph	0.620 g	0.498 g	52.2 mi.	86,754.8	13.59v	44,087 min	30.30339	-89.38591	US-90, Waveland, MS
8:04:56 PM	On	44 mph	15 mph	0 mph SW	-	0.159 g	0.453 g	52.7 mi.	86,755.3	13.59v	44,089 min	30.30456	-89.37918	103 Lang St, Waveland, MS
8:06:56 PM	On	0 mph	0 mph	0 mph SW	-	0.000 g	0.000 g	52.7 mi.	86,755.3	13.62v	44,091 min	30.30456	-89.37918	103 Lang St, Waveland, MS
8:08:56 PM	On	8 mph	2 mph	0 mph NW	45 mph	0.984 g	0.429 g	52.8 mi.	86,755.4	13.44v	44,093 min	30.30508	-89.37958	405 US-90, Waveland, MS
8:10:56 PM	On	0 mph	0 mph	0 mph NW	45 mph	0.000 g	0.000 g	52.8 mi.	86,755.4	12.68v	44,095 min	30.30508	-89.37958	405 US-90, Waveland, MS
8:11:06 PM	Off	0 mph	0 mph	0 mph NW	45 mph	0.000 g	0.000 g	52.8 mi.	86,755.4	12.68v	44,095 min	30.30508	-89.37958	405 US-90, Waveland, MS
8:49:39 PM	On	0 mph	0 mph	0 mph NW	45 mph	0.000 g	0.000 g	52.8 mi.	86,755.4	14.07v	44,095 min	30.30508	-89.37958	405 US-90, Waveland, MS
8:51:38 PM	On	62 mph	14 mph	62 mph NW	45 mph	1.098 g	0.498 g	53.2 mi.	86,755.8	14.23v	44,097 min	30.30993	-89.38290	MS-43, Waveland, MS
8:53:38 PM	On	70 mph	65 mph	67 mph NW	65 mph	0.082 g	0.078 g	55.3 mi.	86,757.9	13.77v	44,099 min	30.32197	-89.41534	MS-43, Bay St Louis, MS

8:55:38 PM	On		75 mph	71 mph	73 mph N	55 mph	0.094 g	0.069 g	57.7 mi.	86,760.3	13.62v	44,101 min	30.35142	-89.42279	MS-43, Bay St Louis, MS
8:56:44 PM		Speeding - OBD	81 mph	58 mph	81 mph E	70 mph	0.204 g	0.269 g	58.8 mi.	86,761.4	13.59v	44,101 min	30.36137	-89.41300	I-10, Bay St Louis, MS
8:57:38 PM	On		84 mph	69 mph	83 mph E	70 mph	0.204 g	0.363 g	60.0 mi.	86,762.6	13.59v	44,103 min	30.36740	-89.39339	I-10, Diamondhead, MS
8:57:45 PM		Speeding - OBD	83 mph	83 mph	82 mph E	70 mph	0.012 g	0.024 g	60.2 mi.	86,762.8	13.56v	44,103 min	30.36812	-89.39082	I-10, Diamondhead, MS
8:59:38 PM	On		83 mph	44 mph	28 mph N	30 mph	1.290 g	0.327 g	61.5 mi.	86,764.1	13.59v	44,105 min	30.37672	-89.37807	5402 Gex Dr, Diamondhead, MS
9:01:38 PM	On		39 mph	24 mph	3 mph N	-	0.167 g	0.224 g	62.3 mi.	86,764.9	13.47v	44,107 min	30.38714	-89.38057	6310 Analii St, Diamondhead, MS
9:03:38 PM	On		32 mph	22 mph	9 mph NE	30 mph	1.029 g	0.543 g	63.1 mi.	86,765.7	13.65v	44,109 min	30.39457	-89.37287	84573 Diamondhead Dr W, Diamondhead, MS
9:05:38 PM	On		37 mph	26 mph	13 mph NE	-	0.237 g	0.273 g	63.9 mi.	86,766.5	13.65v	44,111 min	30.40607	-89.37293	104206 Bayou Dr, Diamondhead, MS
9:07:38 PM	On		31 mph	11 mph	0 mph NE	-	0.237 g	0.416 g	64.3 mi.	86,766.9	12.71v	44,113 min	30.41030	-89.37134	11526 Haleiwa Pl, Diamondhead, MS
9:07:48 PM	Off		0 mph	0 mph	0 mph E	-	0.000 g	0.000 g	64.3 mi.	86,766.9	12.65v	44,113 min	30.41029	-89.37133	11526 Haleiwa Pl, Diamondhead, MS
9:34:16 PM	On		0 mph	0 mph	0 mph E	-	0.000 g	0.000 g	64.3 mi.	86,766.9	14.80v	44,113 min	30.41029	-89.37133	11526 Haleiwa Pl, Diamondhead, MS
9:36:16 PM	On		0 mph	0 mph	0 mph E	-	0.000 g	0.000 g	64.3 mi.	86,766.9	14.01v	44,115 min	30.41029	-89.37133	11526 Haleiwa Pl, Diamondhead, MS
9:38:16 PM	On		0 mph	0 mph	0 mph E	-	0.000 g	0.000 g	64.3 mi.	86,766.9	13.62v	44,117 min	30.41029	-89.37133	11526 Haleiwa Pl, Diamondhead, MS
9:39:26 PM		Idling - OBD	0 mph	0 mph	0 mph E	-	0.000 g	0.000 g	64.3 mi.	86,766.9	13.65v	44,117 min	30.41029	-89.37133	11526 Haleiwa Pl, Diamondhead, MS
9:40:16 PM	On		0 mph	0 mph	0 mph E	-	0.000 g	0.000 g	64.3 mi.	86,766.9	13.59v	44,119 min	30.41029	-89.37133	11526 Haleiwa Pl, Diamondhead, MS
9:42:16 PM	On		27 mph	9 mph	25 mph S	-	0.780 g	0.518 g	64.6 mi.	86,767.2	13.62v	44,121 min	30.40702	-89.37269	104219 Bayou Dr, Diamondhead, MS
9:44:16 PM	On		35 mph	27 mph	9 mph S	-	0.204 g	0.204 g	65.5 mi.	86,768.1	13.41v	44,123 min	30.39476	-89.37286	84101 Bayou Dr, Diamondhead, MS
9:46:16 PM	On		40 mph	29 mph	29 mph NE	-	0.882 g	0.408 g	66.5 mi.	86,769.1	13.62v	44,125 min	30.40184	-89.36069	9612 Kino St, Diamondhead, MS
9:48:16 PM	On		44 mph	35 mph	35 mph N	30 mph	0.241 g	0.318 g	67.6 mi.	86,770.2	13.62v	44,127 min	30.40905	-89.34451	Kapalama Dr, Pass Christian, MS
9:50:16 PM	On		73 mph	46 mph	66 mph NW	65 mph	0.261 g	0.249 g	69.1 mi.	86,771.7	13.56v	44,129 min	30.42362	-89.35466	1218 Kiln-Delisle Rd, Kiln, MS
9:52:16 PM	On		65 mph	46 mph	50 mph NW	-	0.261 g	0.224 g	70.7 mi.	86,773.3	13.62v	44,131 min	30.43400	-89.36956	Fenton Dedeaux Rd, Kiln, MS
9:54:16 PM	On		71 mph	61 mph	39 mph NW	-	0.184 g	0.159 g	72.7 mi.	86,775.3	13.47v	44,133 min	30.46278	-89.37468	Fenton Dedeaux Rd, Kiln, MS
9:56:16					73 mph							44,135			

PM				W							min				
9:58:16 PM	On		73 mph	41 mph	30 mph W	-	0.396 g	0.408 g	76.0 mi.	86,778.6	13.62v	44,137 min	30.43822	-89.41184	Joe Moran Rd, Kiln, MS
10:00:16 PM	On		35 mph	7 mph	0 mph SE	-	0.849 g	0.359 g	76.2 mi.	86,778.8	13.62v	44,139 min	30.43904	-89.41456	18403 Joe Moran Rd, Kiln, MS
10:02:16 PM	On		0 mph	0 mph	0 mph SE	-	0.000 g	0.000 g	76.2 mi.	86,778.8	12.52v	44,141 min	30.43904	-89.41456	18403 Joe Moran Rd, Kiln, MS
10:02:26 PM	Off		0 mph	0 mph	0 mph SE	-	0.000 g	0.000 g	76.2 mi.	86,778.8	12.52v	44,141 min	30.43904	-89.41456	18403 Joe Moran Rd, Kiln, MS

Wed Oct 20, 2021

Time	Ignition	In-Cab Alert	Max Speed	Avg Speed	Inst Speed	Speed Limit	Max Accel	Max Decel	Distance	Odometer	Voltage	Run Time	Latitude	Longitude	Location
10:06:55 AM			0 mph	0 mph	0 mph SE	-	0.000 g	0.000 g	0.0 mi.	86,778.8	12.65v	44,141 min	30.43904	-89.41456	18403 Joe Moran Rd, Kiln, MS
6:28:37 PM	On		0 mph	0 mph	0 mph SE	-	0.000 g	0.000 g	0.0 mi.	86,778.8	14.74v	44,141 min	30.43904	-89.41456	18403 Joe Moran Rd, Kiln, MS
6:30:36 PM	On		2 mph	0 mph	0 mph SE	-	0.000 g	0.000 g	0.0 mi.	86,778.8	13.95v	44,143 min	30.43904	-89.41456	18403 Joe Moran Rd, Kiln, MS
6:32:36 PM	On		0 mph	0 mph	0 mph SE	-	0.000 g	0.000 g	0.0 mi.	86,778.8	14.17v	44,145 min	30.43904	-89.41456	18403 Joe Moran Rd, Kiln, MS
6:33:46 PM		Idling - OBD	0 mph	0 mph	0 mph SE	-	0.000 g	0.000 g	0.0 mi.	86,778.8	14.14v	44,145 min	30.43904	-89.41456	18403 Joe Moran Rd, Kiln, MS
6:34:36 PM	On		1 mph	0 mph	0 mph SE	-	0.000 g	0.000 g	0.0 mi.	86,778.8	14.14v	44,147 min	30.43904	-89.41456	18403 Joe Moran Rd, Kiln, MS
6:36:36 PM	On		0 mph	0 mph	0 mph SE	-	0.000 g	0.000 g	0.0 mi.	86,778.8	14.20v	44,149 min	30.43904	-89.41456	18403 Joe Moran Rd, Kiln, MS
6:38:36 PM	On		1 mph	0 mph	0 mph SE	-	0.000 g	0.000 g	0.0 mi.	86,778.8	14.17v	44,151 min	30.43904	-89.41456	18403 Joe Moran Rd, Kiln, MS
6:38:46 PM		Idling - OBD	0 mph	0 mph	0 mph SE	-	0.000 g	0.000 g	0.0 mi.	86,778.8	14.14v	44,151 min	30.43904	-89.41456	18403 Joe Moran Rd, Kiln, MS
6:40:36 PM	On		0 mph	0 mph	0 mph SE	-	0.000 g	0.000 g	0.0 mi.	86,778.8	14.14v	44,153 min	30.43904	-89.41456	18403 Joe Moran Rd, Kiln, MS
6:42:36 PM	On		0 mph	0 mph	0 mph SE	-	0.000 g	0.000 g	0.0 mi.	86,778.8	14.14v	44,155 min	30.43904	-89.41456	18403 Joe Moran Rd, Kiln, MS
6:43:46 PM		Idling - OBD	1 mph	0 mph	0 mph SE	-	0.000 g	0.000 g	0.0 mi.	86,778.8	14.01v	44,155 min	30.43904	-89.41456	18403 Joe Moran Rd, Kiln, MS
6:44:36 PM	On		1 mph	0 mph	0 mph SE	-	0.000 g	0.000 g	0.0 mi.	86,778.8	13.59v	44,157 min	30.43904	-89.41456	18403 Joe Moran Rd, Kiln, MS
6:46:36 PM	On		48 mph	15 mph	48 mph S	-	0.906 g	0.498 g	0.5 mi.	86,779.3	13.59v	44,159 min	30.43382	-89.41711	Joe Moran Rd, Kiln, MS
6:48:36 PM	On		53 mph	44 mph	44 mph S	-	0.192 g	0.331 g	1.9 mi.	86,780.7	13.62v	44,161 min	30.41380	-89.42263	Old Joe Moran St, Kiln, MS
6:50:36 PM	On		50 mph	30 mph	45 mph NW	65 mph	0.996 g	0.453 g	2.9 mi.	86,781.7	13.56v	44,163 min	30.40801	-89.43243	Kiln-Delisle Rd, Kiln, MS

6:52:36 PM	On		61 mph	35 mph	58 mph SW	45 mph	1.131 g	0.339 g	4.1 mi.	86,782.9	13.62v	44,165 min	30.40145	-89.44770	16061 MS-603, Kiln, MS
6:54:36 PM	On		59 mph	50 mph	55 mph S	55 mph	0.204 g	0.306 g	5.8 mi.	86,784.6	13.59v	44,167 min	30.37941	-89.43756	MS-43, Kiln, MS
6:56:36 PM	On		70 mph	54 mph	54 mph S	55 mph	1.224 g	0.327 g	7.5 mi.	86,786.3	13.59v	44,169 min	30.35713	-89.42294	13073 MS-43, Bay St Louis, MS
6:58:36 PM	On		75 mph	69 mph	69 mph SE	65 mph	0.094 g	0.094 g	9.8 mi.	86,788.6	13.56v	44,171 min	30.32614	-89.42218	MS-43, Bay St Louis, MS
6:59:41 PM		Hard Braking	71 mph	63 mph	10 mph SE	55 mph	0.037 g	0.849 g	11.0 mi.	86,789.8	13.53v	44,171 min	30.31672	-89.40700	10525 MS-603, Bay St Louis, MS
7:00:35 PM		Speeding - OBD	77 mph	53 mph	76 mph E	65 mph	1.233 g	0.849 g	11.6 mi.	86,790.4	13.56v	44,171 min	30.31352	-89.39697	10139 MS-603, Bay St Louis, MS
7:00:36 PM	On		77 mph	54 mph	76 mph E	65 mph	1.233 g	0.849 g	11.6 mi.	86,790.4	13.62v	44,173 min	30.31347	-89.39663	10139 MS-603, Bay St Louis, MS
7:02:36 PM	On		76 mph	41 mph	30 mph E	-	0.816 g	0.441 g	13.0 mi.	86,791.8	13.59v	44,175 min	30.31169	-89.37419	2217 Longfellow Rd, Bay St Louis, MS
7:04:36 PM	On		48 mph	23 mph	48 mph E	45 mph	1.053 g	0.359 g	13.7 mi.	86,792.5	13.62v	44,177 min	30.31133	-89.36283	1190 US-90, Bay St Louis, MS
7:06:36 PM	On		48 mph	16 mph	11 mph N	-	1.188 g	0.531 g	14.3 mi.	86,793.1	13.41v	44,179 min	30.31471	-89.35576	Drinkwater Blvd, Bay St Louis, MS
7:08:36 PM	On		47 mph	23 mph	0 mph NE	45 mph	0.759 g	0.473 g	15.1 mi.	86,793.9	13.59v	44,181 min	30.31763	-89.34446	512 US-90, Bay St Louis, MS
7:10:36 PM	On		13 mph	2 mph	0 mph NW	-	0.906 g	0.384 g	15.2 mi.	86,794.0	13.47v	44,183 min	30.31835	-89.34447	533 Highway 90, Bay St Louis, MS
7:12:36 PM	On		0 mph	0 mph	0 mph NW	-	0.000 g	0.000 g	15.2 mi.	86,794.0	13.47v	44,185 min	30.31835	-89.34447	533 Highway 90, Bay St Louis, MS
7:14:14 PM		Idling - OBD	1 mph	0 mph	1 mph NW	-	0.000 g	0.000 g	15.2 mi.	86,794.0	13.62v	44,185 min	30.31835	-89.34447	533 Highway 90, Bay St Louis, MS
7:14:36 PM	On		2 mph	0 mph	0 mph NW	-	0.000 g	0.000 g	15.2 mi.	86,794.0	13.47v	44,187 min	30.31835	-89.34447	533 Highway 90, Bay St Louis, MS
7:16:36 PM	On		2 mph	0 mph	0 mph W	-	0.000 g	0.000 g	15.2 mi.	86,794.0	13.47v	44,189 min	30.31837	-89.34456	533 Highway 90, Bay St Louis, MS
7:18:36 PM	On		2 mph	0 mph	0 mph W	-	0.000 g	0.000 g	15.2 mi.	86,794.0	13.50v	44,191 min	30.31837	-89.34456	533 Highway 90, Bay St Louis, MS
7:20:36 PM	On		2 mph	0 mph	0 mph W	-	0.000 g	0.000 g	15.2 mi.	86,794.0	13.47v	44,193 min	30.31837	-89.34456	533 Highway 90, Bay St Louis, MS
7:22:08 PM		Idling - OBD	0 mph	0 mph	0 mph W	-	0.000 g	0.000 g	15.2 mi.	86,794.0	13.44v	44,193 min	30.31837	-89.34456	533 Highway 90, Bay St Louis, MS
7:22:36 PM	On		0 mph	0 mph	0 mph W	-	0.000 g	0.000 g	15.2 mi.	86,794.0	13.44v	44,195 min	30.31837	-89.34456	533 Highway 90, Bay St Louis, MS
7:24:36 PM	On		0 mph	0 mph	0 mph W	-	0.000 g	0.000 g	15.2 mi.	86,794.0	13.44v	44,197 min	30.31837	-89.34456	533 Highway 90, Bay St Louis, MS
7:26:36 PM	On		2 mph	0 mph	0 mph W	-	0.000 g	0.000 g	15.2 mi.	86,794.0	13.44v	44,199 min	30.31837	-89.34456	533 Highway 90, Bay St Louis, MS
7												44,201			533 Highway 90, Bay St Louis,

PM	On		2 mph	0 mph	0 mph W	-	0.000 g	0.000 g	15.2 mi.	86,794.0	13.47v	min	30.31837	-89.34456	MS
7:30:36 PM	On		5 mph	0 mph	5 mph E	-	0.633 g	0.473 g	15.2 mi.	86,794.0	13.59v	44,203 min	30.31809	-89.34425	533 Highway 90, Bay St Louis, MS
7:32:36 PM	On		7 mph	1 mph	0 mph N	-	1.200 g	0.473 g	15.2 mi.	86,794.0	13.59v	44,205 min	30.31828	-89.34406	525 Highway 90, Bay St Louis, MS
7:34:36 PM	On		14 mph	2 mph	0 mph S	-	0.971 g	0.461 g	15.3 mi.	86,794.1	13.59v	44,207 min	30.31823	-89.34512	613 Demontluzin St, Bay St Louis, MS
7:36:36 PM	On		0 mph	0 mph	0 mph SW	-	0.000 g	0.000 g	15.3 mi.	86,794.1	13.59v	44,209 min	30.31823	-89.34513	613 Demontluzin St, Bay St Louis, MS
7:38:36 PM	On		0 mph	0 mph	0 mph SW	-	0.000 g	0.000 g	15.3 mi.	86,794.1	13.59v	44,211 min	30.31823	-89.34513	613 Demontluzin St, Bay St Louis, MS
7:39:11 PM		Idling - OBD	0 mph	0 mph	0 mph SW	-	0.000 g	0.000 g	15.3 mi.	86,794.1	13.59v	44,211 min	30.31823	-89.34513	613 Demontluzin St, Bay St Louis, MS
7:40:36 PM	On		0 mph	0 mph	0 mph SW	-	0.000 g	0.000 g	15.3 mi.	86,794.1	13.56v	44,213 min	30.31823	-89.34513	613 Demontluzin St, Bay St Louis, MS
7:42:36 PM	On		0 mph	0 mph	0 mph SW	-	0.000 g	0.000 g	15.3 mi.	86,794.1	13.59v	44,215 min	30.31823	-89.34513	613 Demontluzin St, Bay St Louis, MS
7:44:11 PM		Idling - OBD	0 mph	0 mph	0 mph SW	-	0.000 g	0.000 g	15.3 mi.	86,794.1	13.56v	44,215 min	30.31823	-89.34513	613 Demontluzin St, Bay St Louis, MS
7:44:36 PM	On		0 mph	0 mph	0 mph SW	-	0.000 g	0.000 g	15.3 mi.	86,794.1	13.59v	44,217 min	30.31823	-89.34513	613 Demontluzin St, Bay St Louis, MS
7:46:36 PM	On		0 mph	0 mph	0 mph SW	-	0.000 g	0.000 g	15.3 mi.	86,794.1	13.59v	44,219 min	30.31823	-89.34513	613 Demontluzin St, Bay St Louis, MS
7:48:36 PM	On		0 mph	0 mph	0 mph SW	-	0.000 g	0.000 g	15.3 mi.	86,794.1	13.59v	44,221 min	30.31823	-89.34513	613 Demontluzin St, Bay St Louis, MS
7:49:11 PM		Idling - OBD	0 mph	0 mph	0 mph SW	-	0.000 g	0.000 g	15.3 mi.	86,794.1	13.59v	44,221 min	30.31823	-89.34513	613 Demontluzin St, Bay St Louis, MS
7:50:36 PM	On		0 mph	0 mph	0 mph SW	-	0.000 g	0.000 g	15.3 mi.	86,794.1	13.59v	44,223 min	30.31823	-89.34513	613 Demontluzin St, Bay St Louis, MS
7:52:36 PM	On		0 mph	0 mph	0 mph SW	-	0.000 g	0.000 g	15.3 mi.	86,794.1	13.62v	44,225 min	30.31823	-89.34513	613 Demontluzin St, Bay St Louis, MS
7:54:36 PM	On		23 mph	9 mph	23 mph E	-	1.053 g	0.453 g	15.6 mi.	86,794.4	13.56v	44,227 min	30.31919	-89.34087	401 Highway 90, Bay St Louis, MS
7:56:36 PM	On		34 mph	25 mph	20 mph E	-	1.098 g	0.339 g	16.4 mi.	86,795.2	13.53v	44,229 min	30.32001	-89.32704	Highway 90, Bay St Louis, MS
7:58:36 PM	On		20 mph	12 mph	12 mph W	-	0.204 g	0.216 g	16.8 mi.	86,795.6	13.59v	44,231 min	30.32456	-89.32898	Felicity St, Bay St Louis, MS
8:00:36 PM	On		16 mph	14 mph	14 mph W	-	0.135 g	0.102 g	17.2 mi.	86,796.0	13.59v	44,233 min	30.32687	-89.33609	143 Felicity St, Bay St Louis, MS
8:02:36 PM	On		16 mph	12 mph	10 mph E	-	0.180 g	0.192 g	17.6 mi.	86,796.4	13.56v	44,235 min	30.32919	-89.33835	114 Melody Ln, Bay St Louis, MS
8:04:36 PM	On		12 mph	10 mph	11 mph E	-	0.620 g	0.486 g	18.0 mi.	86,796.8	13.56v	44,237 min	30.32718	-89.33391	130 Leopold St, Bay St Louis, MS
8:06:36 PM	On		30 mph	13 mph	26 mph N	-	0.147 g	0.094 g	18.4 mi.	86,797.2	13.59v	44,239 min	30.32825	-89.33051	885 N Beach Blvd, Bay St Louis, MS

8:08:36 PM	On	25 mph	13 mph	12 mph W	-	0.192 g	0.318 g	18.8 mi.	86,797.6	13.65v	44,241 min	30.33092	-89.33689	Boardman Ave, Bay St Louis, MS
8:10:36 PM	On	15 mph	12 mph	11 mph E	-	0.192 g	0.359 g	19.2 mi.	86,798.0	13.59v	44,243 min	30.33122	-89.33514	208 Leonard Ave, Bay St Louis, MS
8:12:36 PM	On	31 mph	16 mph	31 mph NW	-	0.657 g	0.384 g	19.8 mi.	86,798.6	13.56v	44,245 min	30.33378	-89.33123	1257 N Beach Blvd, Bay St Louis, MS
8:14:36 PM	On	32 mph	19 mph	13 mph E	-	0.102 g	0.184 g	20.4 mi.	86,799.2	13.62v	44,247 min	30.33709	-89.33533	19 Paradise Point Dr, Bay St Louis, MS
8:16:36 PM	On	23 mph	14 mph	19 mph W	-	0.196 g	0.192 g	20.9 mi.	86,799.7	13.59v	44,249 min	30.33762	-89.33829	Blakemore St, Bay St Louis, MS
8:18:36 PM	On	25 mph	15 mph	14 mph SW	-	0.127 g	0.261 g	21.4 mi.	86,800.2	13.59v	44,251 min	30.33843	-89.34591	Engman Ave, Bay St Louis, MS
8:20:36 PM	On	26 mph	13 mph	15 mph SW	-	0.816 g	0.318 g	21.8 mi.	86,800.6	13.62v	44,253 min	30.33379	-89.35151	700 Casino Magic Dr, Bay St Louis, MS
8:22:36 PM	On	31 mph	16 mph	11 mph S	-	1.380 g	0.441 g	22.4 mi.	86,801.2	13.62v	44,255 min	30.33118	-89.35803	Joes Bayou Rd, Bay St Louis, MS
8:24:36 PM	On	15 mph	13 mph	7 mph S	-	0.824 g	0.441 g	22.8 mi.	86,801.6	13.59v	44,257 min	30.32499	-89.35806	Oliver St, Bay St Louis, MS
8:26:36 PM	On	14 mph	9 mph	14 mph N	-	1.041 g	0.396 g	23.1 mi.	86,801.9	13.56v	44,259 min	30.32413	-89.35810	Oliver St, Bay St Louis, MS
8:28:36 PM	On	22 mph	9 mph	3 mph S	-	0.971 g	0.498 g	23.4 mi.	86,802.2	13.44v	44,261 min	30.32378	-89.36051	10008 Quail Run, Bay St Louis, MS
8:30:36 PM	On	12 mph	4 mph	11 mph N	-	0.804 g	0.453 g	23.5 mi.	86,802.3	13.59v	44,263 min	30.32482	-89.35958	10082 Quail Way, Bay St Louis, MS
8:32:36 PM	On	40 mph	18 mph	12 mph N	-	0.216 g	0.237 g	24.1 mi.	86,802.9	13.62v	44,265 min	30.33197	-89.36358	Wolfe St, Bay St Louis, MS
8:34:36 PM	On	12 mph	9 mph	0 mph NW	-	0.102 g	0.441 g	24.4 mi.	86,803.2	13.50v	44,267 min	30.33658	-89.36362	108 Wolfe St, Bay St Louis, MS
8:36:36 PM	On	11 mph	8 mph	9 mph S	-	1.314 g	0.522 g	24.7 mi.	86,803.5	13.59v	44,269 min	30.33275	-89.36357	54 Wolfe St, Bay St Louis, MS
8:38:36 PM	On	12 mph	9 mph	12 mph N	-	1.041 g	0.486 g	25.0 mi.	86,803.8	13.62v	44,271 min	30.33063	-89.36455	23 Fiber St, Bay St Louis, MS
8:40:36 PM	On	12 mph	10 mph	11 mph N	-	0.090 g	0.135 g	25.3 mi.	86,804.1	13.59v	44,273 min	30.33546	-89.36454	93 Fiber St, Bay St Louis, MS
8:42:36 PM	On	11 mph	8 mph	11 mph S	-	0.767 g	0.429 g	25.6 mi.	86,804.4	13.56v	44,275 min	30.33291	-89.36458	56 Fiber St, Bay St Louis, MS
8:44:36 PM	On	14 mph	10 mph	12 mph N	-	0.224 g	0.171 g	25.9 mi.	86,804.7	13.56v	44,277 min	30.33110	-89.36552	31 Good St, Bay St Louis, MS
8:46:36 PM	On	12 mph	10 mph	4 mph E	-	0.204 g	0.229 g	26.3 mi.	86,805.1	13.59v	44,279 min	30.33593	-89.36546	99 Good St, Bay St Louis, MS
8:48:36 PM	On	11 mph	8 mph	10 mph S	-	0.894 g	0.396 g	26.5 mi.	86,805.3	13.59v	44,281 min	30.33194	-89.36555	44 Good St, Bay St Louis, MS
8:50:36 PM	On	12 mph	10 mph	10 mph N	-	0.376 g	0.294 g	26.9 mi.	86,805.7	13.65v	44,283 min	30.33192	-89.36647	39 Harrison Rd, Bay St Louis, MS
8														

PM	On		12 mph	8 mph	NW	-	0.241 g	0.543 g	27.2 mi.	86,806.0	13.44v	min	30.33610	-89.36641	MS
8:54:36 PM	On		11 mph	9 mph	9 mph S	-	0.792 g	0.069 g	27.4 mi.	86,806.2	13.62v	44,287 min	30.33165	-89.36653	Harrison Rd, Bay St Louis, MS
8:56:36 PM	On		32 mph	13 mph	10 mph S	-	0.939 g	0.461 g	27.9 mi.	86,806.7	13.62v	44,289 min	30.32827	-89.36966	11089 Stewart Dr, Bay St Louis, MS
8:58:36 PM	On		13 mph	9 mph	12 mph S	-	0.465 g	0.249 g	28.2 mi.	86,807.0	13.59v	44,291 min	30.32654	-89.36934	11007 Stewart Dr, Bay St Louis, MS
9:00:36 PM	On		14 mph	12 mph	11 mph SE	-	0.147 g	0.069 g	28.6 mi.	86,807.4	13.56v	44,293 min	30.32205	-89.36507	Paradise Ln, Bay St Louis, MS
9:02:36 PM	On		28 mph	15 mph	10 mph W	-	0.135 g	0.159 g	29.1 mi.	86,807.9	13.62v	44,295 min	30.31695	-89.36035	Kingston Rd, Bay St Louis, MS
9:04:36 PM	On		13 mph	9 mph	11 mph E	-	0.824 g	0.327 g	29.4 mi.	86,808.2	13.62v	44,297 min	30.31705	-89.35989	10009 Kingston Rd, Bay St Louis, MS
9:06:36 PM	On		29 mph	13 mph	6 mph SW	-	0.224 g	0.171 g	29.8 mi.	86,808.6	13.56v	44,299 min	30.31400	-89.35562	Drinkwater Blvd, Bay St Louis, MS
9:08:36 PM	On		48 mph	32 mph	35 mph W	-	0.861 g	0.478 g	30.9 mi.	86,809.7	13.56v	44,301 min	30.31172	-89.37301	Longfellow Rd, Bay St Louis, MS
9:10:36 PM	On		50 mph	34 mph	50 mph W	55 mph	0.159 g	0.224 g	32.0 mi.	86,810.8	13.59v	44,303 min	30.31294	-89.39156	MS-43, Bay St Louis, MS
9:12:36 PM	On		58 mph	54 mph	57 mph NW	55 mph	0.069 g	0.057 g	33.7 mi.	86,812.5	13.56v	44,305 min	30.32368	-89.41805	10940 MS-43, Bay St Louis, MS
9:14:36 PM	On		60 mph	57 mph	60 mph N	55 mph	0.057 g	0.057 g	35.6 mi.	86,814.4	13.59v	44,307 min	30.34783	-89.42451	MS-43, Bay St Louis, MS
9:16:17 PM		Speeding - OBD	80 mph	55 mph	80 mph E	70 mph	0.147 g	0.261 g	37.2 mi.	86,816.0	13.59v	44,307 min	30.36237	-89.40990	I-10, Bay St Louis, MS
9:16:36 PM	On		81 mph	58 mph	75 mph E	70 mph	0.147 g	0.261 g	37.6 mi.	86,816.4	13.56v	44,309 min	30.36439	-89.40336	I-10, Bay St Louis, MS
9:18:36 PM	On		75 mph	56 mph	38 mph N	35 mph	0.759 g	0.461 g	39.4 mi.	86,818.2	13.59v	44,311 min	30.37315	-89.37717	Diamondhead Dr N, Diamondhead, MS
9:20:36 PM	On		37 mph	4 mph	0 mph NE	35 mph	0.045 g	0.441 g	39.6 mi.	86,818.4	12.68v	44,313 min	30.37501	-89.37745	100 Diamondhead Dr N, Diamondhead, MS
9:20:46 PM	Off		0 mph	0 mph	0 mph NE	35 mph	0.000 g	0.000 g	39.6 mi.	86,818.4	12.68v	44,313 min	30.37498	-89.37745	100 Diamondhead Dr N, Diamondhead, MS
9:22:27 PM	On		6 mph	0 mph	6 mph SW	35 mph	0.000 g	0.000 g	39.6 mi.	86,818.4	14.32v	44,313 min	30.37491	-89.37762	Live Oak Dr, Diamondhead, MS
9:24:26 PM	On		42 mph	22 mph	32 mph N	30 mph	2.584 g	0.237 g	40.4 mi.	86,819.2	13.83v	44,315 min	30.38517	-89.38099	63749 Diamondhead Dr N, Diamondhead, MS
9:26:26 PM	On		32 mph	22 mph	30 mph NE	30 mph	0.192 g	0.261 g	41.1 mi.	86,819.9	13.56v	44,317 min	30.39357	-89.37536	84591 Diamondhead Dr W, Diamondhead, MS
9:28:26 PM	On		31 mph	21 mph	23 mph NW	-	0.204 g	0.294 g	41.8 mi.	86,820.6	13.59v	44,319 min	30.40159	-89.37457	94164 Bayou Dr, Diamondhead, MS
9:30:26 PM	On		30 mph	21 mph	9 mph E	-	0.127 g	0.269 g	42.5 mi.	86,821.3	13.50v	44,321 min	30.41009	-89.37166	11520 Haleiwa Pl, Diamondhead, MS
9:32:26	On		9 mph	1 mph	0 mph N	-	0.678 g	0.453 g	42.6 mi.	86,821.4	12.77v	44,323	30.41032	-89.37132	11526 Haleiwa Pl,

9:32:36 PM	Off	0 mph	0 mph	0 mph N	-	0.000 g	0.000 g	42.6 mi.	86,821.4	12.77v	44,323 min	30.41032	-89.37132	11526 Haleiwa Pl, Diamondhead, MS
9:52:19 PM	On	0 mph	0 mph	0 mph N	-	0.000 g	0.000 g	42.6 mi.	86,821.4	14.17v	44,323 min	30.41032	-89.37132	11526 Haleiwa Pl, Diamondhead, MS
9:54:19 PM	On	0 mph	0 mph	0 mph N	-	0.000 g	0.000 g	42.6 mi.	86,821.4	13.86v	44,325 min	30.41032	-89.37132	11526 Haleiwa Pl, Diamondhead, MS
9:56:19 PM	On	3 mph	0 mph	2 mph SW	-	0.849 g	0.531 g	42.6 mi.	86,821.4	13.62v	44,327 min	30.41020	-89.37138	11524 Haleiwa Pl, Diamondhead, MS
9:58:19 PM	On	27 mph	15 mph	23 mph SW	-	0.633 g	0.269 g	43.0 mi.	86,821.8	13.56v	44,329 min	30.40471	-89.37419	Bayou Dr, Diamondhead, MS
10:00:19 PM	On	34 mph	23 mph	24 mph E	30 mph	1.029 g	0.306 g	43.8 mi.	86,822.6	13.56v	44,331 min	30.39472	-89.37217	85567 Diamondhead Dr W, Diamondhead, MS
10:02:19 PM	On	38 mph	29 mph	12 mph SE	-	0.747 g	0.408 g	44.7 mi.	86,823.5	13.56v	44,333 min	30.40224	-89.36019	96124 Kapalama Dr, Diamondhead, MS
10:04:19 PM	On	43 mph	37 mph	37 mph N	30 mph	0.192 g	0.192 g	46.0 mi.	86,824.8	13.62v	44,335 min	30.41057	-89.34405	16829 Kapalama Dr, Pass Christian, MS
10:06:19 PM	On	70 mph	45 mph	65 mph NW	65 mph	0.918 g	0.473 g	47.4 mi.	86,826.2	13.41v	44,337 min	30.42404	-89.35550	1284 Kiln-Delisle Rd, Kiln, MS
10:08:19 PM	On	62 mph	48 mph	48 mph N	-	0.249 g	0.376 g	49.1 mi.	86,827.9	13.59v	44,339 min	30.43571	-89.37039	Fenton Dedeaux Rd, Kiln, MS
10:10:19 PM	On	53 mph	50 mph	49 mph N	-	0.229 g	0.127 g	50.7 mi.	86,829.5	13.59v	44,341 min	30.45974	-89.37331	Fenton Dedeaux Rd, Kiln, MS
10:12:19 PM	On	61 mph	46 mph	54 mph SW	-	0.196 g	0.216 g	52.2 mi.	86,831.0	13.59v	44,343 min	30.45081	-89.38788	Firetower Rd, Kiln, MS
10:14:19 PM	On	66 mph	46 mph	31 mph SW	-	0.388 g	0.331 g	53.8 mi.	86,832.6	13.56v	44,345 min	30.44221	-89.40819	Joe Moran Rd, Kiln, MS
10:16:19 PM	On	41 mph	21 mph	7 mph S	-	0.714 g	0.396 g	54.5 mi.	86,833.3	13.59v	44,347 min	30.43867	-89.41450	Joe Moran Rd, Kiln, MS
10:18:19 PM	On	7 mph	1 mph	0 mph NE	-	0.678 g	0.396 g	54.5 mi.	86,833.3	13.59v	44,349 min	30.43903	-89.41457	18403 Joe Moran Rd, Kiln, MS
10:20:19 PM	On	3 mph	0 mph	0 mph N	-	0.657 g	0.461 g	54.5 mi.	86,833.3	13.53v	44,351 min	30.43913	-89.41458	18403 Joe Moran Rd, Kiln, MS
10:22:19 PM	On	3 mph	0 mph	0 mph E	-	0.620 g	0.543 g	54.6 mi.	86,833.4	12.49v	44,353 min	30.43907	-89.41458	18403 Joe Moran Rd, Kiln, MS
10:22:29 PM	Off	0 mph	0 mph	0 mph E	-	0.000 g	0.000 g	54.6 mi.	86,833.4	12.49v	44,353 min	30.43907	-89.41458	18403 Joe Moran Rd, Kiln, MS

Thu Oct 21, 2021

Time	Ignition	In-Cab Alert	Max Speed	Avg Speed	Inst Speed	Speed Limit	Max Accel	Max Decel	Distance	Odometer	Voltage	Run Time	Latitude	Longitude	Location
10:16:34 AM	On		1 mph	0 mph	0 mph E	-	0.000 g	0.000 g	0.0 mi.	86,833.4	14.29v	44,353 min	30.43907	-89.41458	18403 Joe Moran Rd, Kiln, MS
10:18:32 AM	On		7 mph	0 mph	0 mph E	-	0.000 g	0.000 g	0.0 mi.	86,833.4	13.98v	44,355 min	30.43907	-89.41458	18403 Joe Moran Rd, Kiln, MS

2:58:17 PM	On		61 mph	49 mph	57 mph SW	-	0.939 g	0.384 g	44.3 mi.	86,877.7	13.28v	44,438 min	30.45116	-89.38727	3612 Firetower Rd, Kiln, MS
3:00:17 PM	On		70 mph	47 mph	26 mph SW	-	0.314 g	0.327 g	45.8 mi.	86,879.2	13.16v	44,440 min	30.44234	-89.40803	Joe Moran Rd, Kiln, MS
3:02:17 PM	On		45 mph	20 mph	0 mph E	-	0.237 g	0.486 g	46.5 mi.	86,879.9	12.74v	44,442 min	30.43895	-89.41444	18403 Joe Moran Rd, Kiln, MS
3:02:27 PM	Off		0 mph	0 mph	0 mph E	-	0.000 g	0.000 g	46.5 mi.	86,879.9	12.74v	44,442 min	30.43895	-89.41444	18403 Joe Moran Rd, Kiln, MS

Fri Oct 22, 2021

Time	Ignition	In-Cab Alert	Max Speed	Avg Speed	Inst Speed	Speed Limit	Max Accel	Max Decel	Distance	Odometer	Voltage	Run Time	Latitude	Longitude	Location
3:06:57 AM			0 mph	0 mph	0 mph E	-	0.000 g	0.000 g	0.0 mi.	86,879.9	12.59v	44,442 min	30.43895	-89.41444	18403 Joe Moran Rd, Kiln, MS
8:40:24 AM	On		2 mph	0 mph	2 mph E	-	0.000 g	0.000 g	0.0 mi.	86,879.9	14.62v	44,442 min	30.43895	-89.41444	Joe Moran Rd, Kiln, MS
8:42:23 AM	On		62 mph	32 mph	41 mph S	-	4.204 g	1.755 g	1.3 mi.	86,881.2	14.29v	44,444 min	30.42337	-89.42154	Old Joe Moran St, Kiln, MS
8:44:23 AM	On		57 mph	45 mph	54 mph W	65 mph	0.216 g	0.490 g	2.8 mi.	86,882.7	14.32v	44,446 min	30.40725	-89.43056	6150 Kiln-Delisle Rd, Kiln, MS
8:46:23 AM	On		66 mph	11 mph	0 mph S	45 mph	0.984 g	0.396 g	3.2 mi.	86,883.1	13.07v	44,448 min	30.40900	-89.43578	16595 MS-43, Kiln, MS
8:46:34 AM	Off		0 mph	0 mph	0 mph S	45 mph	0.000 g	0.000 g	3.2 mi.	86,883.1	13.01v	44,448 min	30.40900	-89.43578	16595 MS-43, Kiln, MS
8:58:25 AM	On		10 mph	0 mph	3 mph SE	45 mph	0.000 g	0.000 g	3.2 mi.	86,883.1	14.62v	44,448 min	30.40878	-89.43557	16595 MS-43, Kiln, MS
9:00:24 AM	On		48 mph	34 mph	45 mph SE	55 mph	0.939 g	0.069 g	4.4 mi.	86,884.3	14.38v	44,450 min	30.39773	-89.44784	15913 MS-43, Kiln, MS
9:02:24 AM	On		59 mph	49 mph	57 mph SE	55 mph	0.151 g	0.298 g	6.0 mi.	86,885.9	14.29v	44,452 min	30.37649	-89.43571	MS-43, Kiln, MS
9:04:24 AM	On		61 mph	56 mph	58 mph S	55 mph	0.114 g	0.102 g	7.8 mi.	86,887.7	14.35v	44,454 min	30.35292	-89.42255	MS-43, Bay St Louis, MS
9:06:24 AM	On		62 mph	58 mph	62 mph SE	55 mph	0.069 g	0.078 g	9.8 mi.	86,889.7	14.32v	44,456 min	30.32695	-89.42298	MS-43, Bay St Louis, MS
9:08:24 AM	On		65 mph	35 mph	25 mph SE	-	1.143 g	0.351 g	10.9 mi.	86,890.8	14.41v	44,458 min	30.31875	-89.40746	4235 1st St, Bay St Louis, MS
9:10:24 AM	On		32 mph	22 mph	11 mph N	-	0.906 g	0.453 g	11.7 mi.	86,891.6	14.35v	44,460 min	30.32247	-89.40155	10220 Whale Ave, Bay St Louis, MS
9:12:24 AM	On		15 mph	2 mph	0 mph N	-	0.792 g	0.416 g	11.8 mi.	86,891.7	12.83v	44,462 min	30.32327	-89.40147	10245 Whale Ave, Bay St Louis, MS
9:12:34 AM	Off		0 mph	0 mph	0 mph N	-	0.000 g	0.000 g	11.8 mi.	86,891.7	12.80v	44,462 min	30.32327	-89.40147	10245 Whale Ave, Bay St Louis, MS
9:21:57 AM	On		4 mph	0 mph	0 mph E	-	0.000 g	0.000 g	11.8 mi.	86,891.7	14.59v	44,462 min	30.32337	-89.40135	10248 Whale Ave, Bay St Louis, MS
9:22:56					48 mph							44,464			MS

AM					NW							min			
9:25:56 AM	On		76 mph	43 mph	52 mph NW	55 mph	1.188 g	0.441 g	13.9 mi.	86,893.8	14.29v	44,466 min	30.32973	-89.42461	11264 MS-43, Bay St Louis, MS
9:26:45 AM		Speeding - OBD	77 mph	70 mph	77 mph NE	55 mph	0.102 g	0.037 g	14.8 mi.	86,894.7	14.32v	44,466 min	30.34273	-89.42698	MS-43, Bay St Louis, MS
9:27:56 AM	On		78 mph	63 mph	37 mph NE	70 mph	0.229 g	0.212 g	16.0 mi.	86,895.9	14.44v	44,468 min	30.35803	-89.42182	Bay St Louis, MS
9:28:27 AM		Speeding - OBD	82 mph	66 mph	82 mph E	70 mph	0.127 g	0.000 g	16.5 mi.	86,896.4	14.38v	44,468 min	30.36142	-89.41322	I-10, Bay St Louis, MS
9:29:56 AM	On		93 mph	82 mph	68 mph E	65 mph	0.127 g	0.212 g	18.7 mi.	86,898.6	14.17v	44,470 min	30.37126	-89.37869	16, Diamondhead, MS
9:31:56 AM	On		65 mph	27 mph	27 mph E	30 mph	0.984 g	0.408 g	19.6 mi.	86,899.5	14.29v	44,472 min	30.37752	-89.37251	5452 Diamondhead Dr E, Diamondhead, MS
9:33:56 AM	On		37 mph	25 mph	37 mph N	30 mph	1.008 g	0.416 g	20.4 mi.	86,900.3	14.35v	44,474 min	30.38606	-89.36394	Golf Club Dr, Diamondhead, MS
9:35:56 AM	On		39 mph	15 mph	0 mph N	-	0.249 g	0.396 g	21.0 mi.	86,900.9	12.92v	44,476 min	30.38785	-89.36871	7632 Fairway Dr, Diamondhead, MS
9:36:06 AM	Off		0 mph	0 mph	0 mph N	-	0.000 g	0.000 g	21.0 mi.	86,900.9	12.89v	44,476 min	30.38785	-89.36871	7632 Fairway Dr, Diamondhead, MS
9:42:31 AM	On		0 mph	0 mph	0 mph N	-	0.000 g	0.000 g	21.0 mi.	86,900.9	14.71v	44,476 min	30.38782	-89.36869	7632 Fairway Dr, Diamondhead, MS
9:44:30 AM	On		26 mph	10 mph	16 mph SW	30 mph	4.522 g	0.384 g	21.3 mi.	86,901.2	14.29v	44,478 min	30.38741	-89.36312	6659 Golf Club Dr, Diamondhead, MS
9:46:30 AM	On		39 mph	28 mph	32 mph W	30 mph	0.971 g	0.384 g	22.3 mi.	86,902.2	14.35v	44,480 min	30.37761	-89.37245	5551 Diamondhead Dr E, Diamondhead, MS
9:48:30 AM	On		64 mph	30 mph	64 mph W	70 mph	0.714 g	0.473 g	23.2 mi.	86,903.1	13.65v	44,482 min	30.37063	-89.38420	I-10, Diamondhead, MS
9:50:30 AM	On		75 mph	70 mph	54 mph W	70 mph	0.082 g	0.167 g	25.6 mi.	86,905.5	13.47v	44,484 min	30.35954	-89.42118	I-10, Bay St Louis, MS
9:52:30 AM	On		66 mph	48 mph	61 mph S	55 mph	1.392 g	0.510 g	27.2 mi.	86,907.1	13.62v	44,486 min	30.33942	-89.42832	MS-43, Bay St Louis, MS
9:54:30 AM	On		65 mph	60 mph	54 mph SE	55 mph	0.069 g	0.090 g	29.2 mi.	86,909.1	13.68v	44,488 min	30.31777	-89.40876	MS-43, Bay St Louis, MS
9:56:30 AM	On		63 mph	57 mph	42 mph SE	45 mph	0.069 g	0.102 g	31.0 mi.	86,910.9	13.41v	44,490 min	30.30770	-89.38035	9013 MS-43, Bay St Louis, MS
9:58:30 AM	On		50 mph	24 mph	0 mph E	45 mph	0.351 g	0.453 g	31.9 mi.	86,911.8	13.50v	44,492 min	30.30598	-89.37864	403 US-90, Waveland, MS
10:00:30 AM	On		57 mph	30 mph	37 mph N	-	1.065 g	0.273 g	32.8 mi.	86,912.7	13.56v	44,494 min	30.31715	-89.38690	Old Nicholson Rd, Bay St Louis, MS
10:02:30 AM	On		38 mph	20 mph	35 mph S	-	0.963 g	0.363 g	33.5 mi.	86,913.4	13.59v	44,496 min	30.31857	-89.39236	10225 1st Ave, Bay St Louis, MS
10:04:30 AM	On		67 mph	44 mph	14 mph NE	-	0.273 g	0.351 g	34.9 mi.	86,914.8	13.68v	44,498 min	30.31847	-89.40909	10004 Central Ave, Bay St Louis, MS
10:06:30 AM	On		28 mph	18 mph	5 mph NE	-	1.735 g	0.416 g	35.6 mi.	86,915.5	13.47v	44,500 min	30.31862	-89.40240	Whale Ave, Bay St Louis, MS

10:08:30 AM	On	30 mph	10 mph	0 mph W	-	0.767 g	0.384 g	35.9 mi.	86,915.8	12.86v	44,502 min	30.32306	-89.40146	10230 Whale Ave, Bay St Louis, MS
10:08:40 AM	Off	0 mph	0 mph	0 mph W	-	0.000 g	0.000 g	35.9 mi.	86,915.8	12.83v	44,502 min	30.32306	-89.40146	10230 Whale Ave, Bay St Louis, MS
1:22:30 PM	On	0 mph	0 mph	0 mph W	-	0.000 g	0.000 g	35.9 mi.	86,915.8	14.62v	44,502 min	30.32306	-89.40146	10230 Whale Ave, Bay St Louis, MS
1:24:29 PM	On	37 mph	7 mph	18 mph S	-	0.951 g	0.486 g	36.1 mi.	86,916.0	14.14v	44,504 min	30.32008	-89.40170	10143 Whale Ave, Bay St Louis, MS
1:26:29 PM	On	49 mph	20 mph	13 mph SW	-	0.927 g	0.518 g	36.8 mi.	86,916.7	14.23v	44,506 min	30.31923	-89.40845	Central Ave, Bay St Louis, MS
1:28:29 PM	On	71 mph	39 mph	63 mph E	55 mph	1.302 g	0.486 g	38.1 mi.	86,918.0	14.23v	44,508 min	30.31258	-89.39022	MS-43, Bay St Louis, MS
1:30:29 PM	On	63 mph	31 mph	0 mph E	45 mph	0.224 g	0.416 g	39.1 mi.	86,919.0	13.86v	44,510 min	30.30701	-89.37569	314 US-90, Waveland, MS
1:32:29 PM	On	16 mph	3 mph	0 mph NE	-	1.065 g	0.498 g	39.2 mi.	86,919.1	12.86v	44,512 min	30.30774	-89.37601	2400 McLaurin Rd, Waveland, MS
1:32:39 PM	Off	0 mph	0 mph	0 mph NE	-	0.000 g	0.000 g	39.2 mi.	86,919.1	12.86v	44,513 min	30.30774	-89.37601	2400 McLaurin Rd, Waveland, MS
1:38:06 PM	On	0 mph	0 mph	0 mph N	-	0.000 g	0.000 g	39.2 mi.	86,919.1	14.65v	44,513 min	30.30775	-89.37602	2400 McLaurin Rd, Waveland, MS
1:40:05 PM	On	30 mph	7 mph	19 mph SE	45 mph	1.437 g	0.396 g	39.5 mi.	86,919.4	13.83v	44,515 min	30.30549	-89.37774	2137 Nicholson Ave, Waveland, MS
1:42:05 PM	On	38 mph	24 mph	36 mph E	35 mph	1.098 g	0.408 g	40.2 mi.	86,920.1	13.38v	44,517 min	30.30258	-89.36627	Old Spanish Trl, Bay St Louis, MS
1:44:05 PM	On	41 mph	29 mph	17 mph SE	-	0.135 g	0.282 g	41.2 mi.	86,921.1	13.41v	44,519 min	30.30448	-89.35116	Thomas Shields Blvd, Bay St Louis, MS
1:46:05 PM	On	19 mph	5 mph	0 mph W	-	0.918 g	0.429 g	41.4 mi.	86,921.3	12.74v	44,521 min	30.30461	-89.34947	408 John Baptiste St, Bay St Louis, MS
1:46:15 PM	Off	0 mph	0 mph	0 mph W	-	0.000 g	0.000 g	41.4 mi.	86,921.3	12.71v	44,521 min	30.30461	-89.34947	408 John Baptiste St, Bay St Louis, MS
2:09:15 PM	On	6 mph	0 mph	6 mph E	-	0.000 g	0.000 g	41.4 mi.	86,921.3	14.32v	44,521 min	30.30454	-89.34928	401 John Baptiste St, Bay St Louis, MS
2:11:15 PM	On	43 mph	22 mph	43 mph W	35 mph	1.065 g	0.416 g	42.2 mi.	86,922.1	14.17v	44,523 min	30.30372	-89.36096	Old Spanish Trl, Bay St Louis, MS
2:13:15 PM	On	50 mph	31 mph	7 mph N	-	1.278 g	0.433 g	43.2 mi.	86,923.1	14.04v	44,525 min	30.30374	-89.37579	McLaurin Rd, Waveland, MS
2:15:15 PM	On	63 mph	38 mph	57 mph W	55 mph	0.939 g	0.441 g	44.5 mi.	86,924.4	13.62v	44,527 min	30.31319	-89.39334	10008 MS-603, Bay St Louis, MS
2:17:15 PM	On	71 mph	56 mph	71 mph NW	65 mph	0.192 g	0.241 g	46.3 mi.	86,926.2	13.35v	44,529 min	30.32517	-89.42050	11008 MS-43, Bay St Louis, MS
2:19:15 PM	On	72 mph	64 mph	60 mph N	55 mph	0.082 g	0.159 g	48.4 mi.	86,928.3	13.41v	44,531 min	30.35333	-89.42215	MS-43, Bay St Louis, MS
2:21:15 PM	On	76 mph	38 mph	76 mph NW	65 mph	1.335 g	0.490 g	49.7 mi.	86,929.6	13.38v	44,533 min	30.37018	-89.42934	13472 MS-43, Kiln, MS

PM		OBD	77 mph	77 mph	NW	65 mph	0.020 g	0.065 g	49.8 mi.	86,929.7	13.35v	min	30.37184	-89.43093	MS-43, Kiln, MS
2:23:15 PM	On		77 mph	49 mph	45 mph NW	55 mph	1.278 g	0.416 g	51.3 mi.	86,931.2	13.35v	44,535 min	30.39032	-89.44330	15256 MS-43, Kiln, MS
2:25:15 PM	On		47 mph	41 mph	40 mph E	45 mph	0.204 g	0.159 g	52.7 mi.	86,932.6	13.44v	44,537 min	30.40647	-89.44166	MS-43, Kiln, MS
2:27:15 PM	On		62 mph	48 mph	30 mph S	55 mph	0.408 g	0.490 g	54.3 mi.	86,934.2	13.35v	44,539 min	30.42324	-89.43398	MS-43, Kiln, MS
2:29:15 PM	On		64 mph	37 mph	32 mph SE	35 mph	0.918 g	0.441 g	55.5 mi.	86,935.4	13.35v	44,541 min	30.40763	-89.43161	Kiln-Delisle Rd, Kiln, MS
2:31:15 PM	On		47 mph	35 mph	43 mph N	-	0.184 g	0.331 g	56.7 mi.	86,936.6	13.38v	44,543 min	30.41703	-89.42246	Old Joe Moran St, Kiln, MS
2:33:15 PM	On		53 mph	45 mph	27 mph NE	-	0.180 g	0.273 g	58.2 mi.	86,938.1	13.35v	44,545 min	30.43744	-89.41698	Joe Moran Rd, Kiln, MS
2:35:15 PM	On		35 mph	6 mph	0 mph N	-	0.114 g	0.351 g	58.4 mi.	86,938.3	12.71v	44,547 min	30.43884	-89.41457	18403 Joe Moran Rd, Kiln, MS
2:35:25 PM	Off		0 mph	0 mph	0 mph N	-	0.000 g	0.000 g	58.4 mi.	86,938.3	12.71v	44,547 min	30.43884	-89.41457	18403 Joe Moran Rd, Kiln, MS
4:36:12 PM	On		0 mph	0 mph	0 mph N	-	0.000 g	0.000 g	58.4 mi.	86,938.3	12.62v	44,547 min	30.43888	-89.41457	18403 Joe Moran Rd, Kiln, MS
4:38:12 PM	On		0 mph	0 mph	0 mph N	-	0.000 g	0.000 g	58.4 mi.	86,938.3	12.65v	44,549 min	30.43888	-89.41457	18403 Joe Moran Rd, Kiln, MS
4:38:22 PM	Off		0 mph	0 mph	0 mph N	-	0.000 g	0.000 g	58.4 mi.	86,938.3	12.62v	44,549 min	30.43888	-89.41457	18403 Joe Moran Rd, Kiln, MS

Sat Oct 23, 2021

Time	Ignition	In-Cab Alert	Max Speed	Avg Speed	Inst Speed	Speed Limit	Max Accel	Max Decel	Distance	Odometer	Voltage	Run Time	Latitude	Longitude	Location
4:42:51 AM			0 mph	0 mph	0 mph N	-	0.000 g	0.000 g	0.0 mi.	86,938.3	12.59v	44,549 min	30.43888	-89.41457	18403 Joe Moran Rd, Kiln, MS
4:42:51 PM			0 mph	0 mph	0 mph N	-	0.000 g	0.000 g	0.0 mi.	86,938.3	12.59v	44,549 min	30.43888	-89.41457	18403 Joe Moran Rd, Kiln, MS

Copyright ©2021 WEX Telematics - gps.wextelematics.com. Generated in 7.4179 seconds.

PHILIP'S PEST CONTROL
MOSQUITO DIVISION
18516 OLD JOE MORAN ROAD
KILN, MS 39556
PHONE: 228-493-3700

Board of Supervisors President
854 Hwy 90
Bay St Louis, MS 39520

RE: Weekly Report: OCTOBER 24-31 2021

Philip's Pest Control Mosquito Division performed the services of mosquito control for the week of October 24-31 2021 in Hancock County, MS. Please see attached document for a complete weekly report.

Sincerely,

Alan Moran

Manager

Attachment: Philip's Pest Control Weekly Report October 24-31, 2021 (10088 : Spread Philip's Pest Control Monthly and Weekly Reports for

PHILIP'S PEST CONTROL
MOSQUITO DIVISION
18516 OLD JOE MORAN ROAD
KILN, MS 39556

WEEKLY REPORT RECAP OCTOBER 24-31 2021

ADULTICIDING REPORT

Miles Sprayed— 533

Acerage Treated— 19188

LARVICIDING REPORT

Miles treated for standing water—0

SERVICE REQUEST RECEIVED

Adulticiding— 2

Larviciding _ 0

Attachment: Philip's Pest Control Weekly Report October 24-31, 2021 (10088 : Spread Philip's Pest Control Monthly and Weekly Reports for

PHILIP'S PEST CONTROL
MOSQUITO DIVISION
18516 OLD JOE MORAN ROAD
KILN, MS 39556

DROPLET TEST

WEEK OF OCTOBER 24, 2021 TO OCTOBER 31, 2021

PERFORMED OCTOBER 25 2021

RESULTS: less than a quart per min which is sufficient to correct amount to spray for mosquito control.

PERFORMED OCTOBER 26, 2021

RESULTS: less than a quart per min which is sufficient to correct amount to spray for mosquito control.

PERFORMED OCTOBER 28 2021

RESULTS: less than a quart per min which is sufficient to correct amount to spray for mosquito control.

Attachment: Philip's Pest Control Weekly Report October 24-31, 2021 (10088 : Spread Philip's Pest Control Monthly and Weekly Reports for

CALL LOG OCT 24-31 2021

10/25/2021	DORA MEYER	9038 OAK ST BAY ST LOUIS	467-7936	
10/22/2021	JENNIFER LACOSTE	16031 SAM FAVRE RD KILN	332-1638	

Attachment: Philip's Pest Control Weekly Report October 24-31, 2021 (10088 : Spread Philip's Pest Control Monthly and Weekly Reports for

Activity Detail Overview »

Location Records	594	**Sorted By**	Time
Total Distance Traveled	299.7 mi.	**Selected Vehicle**	12 (vin: 1GTH5AE9F1161333)
Average Speed	15 mph	**Report Time Period**	Oct 24 12:00 AM to Oct 31 11:59 PM (CDT)
Landmarked Stops	Show	**Report Created**	November 12, 2021 1:56:38 PM
Max Speed	76 mph		

** Distance is accumulated daily*
** Odometer values are on the spreadsheet export.*
** Only the closest landmark is shown.*
** Landmarks over 3.8 miles wide have been excluded.*
** Run Time is based on Total GPS Device Hours.*


wex TELEMATICS


Philips Pest Control LLC


Export Data | Email Report


Speed Graphs »


show/hide

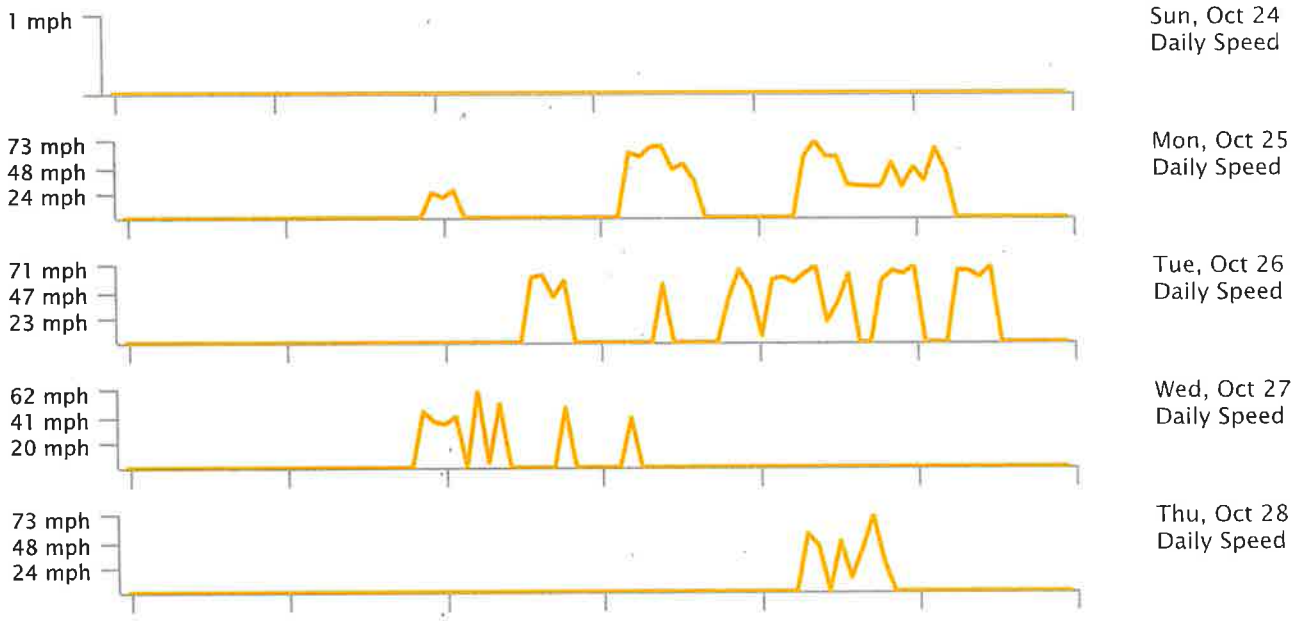

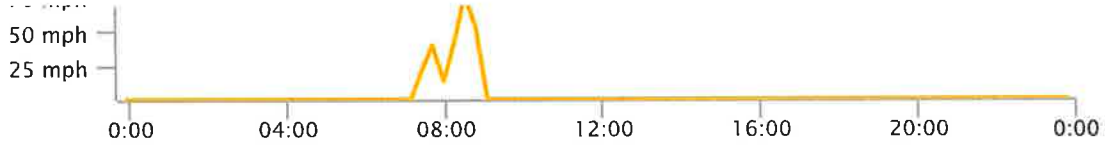

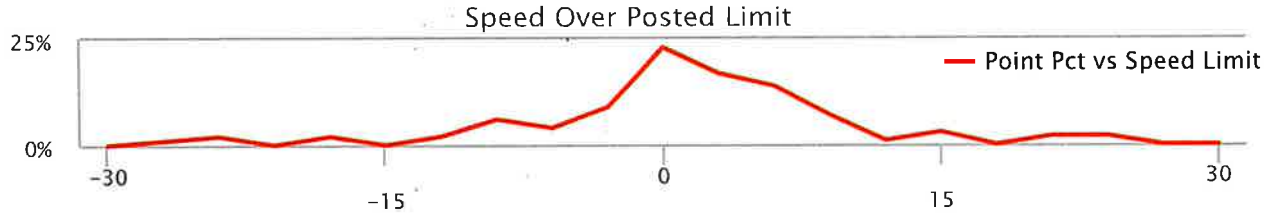

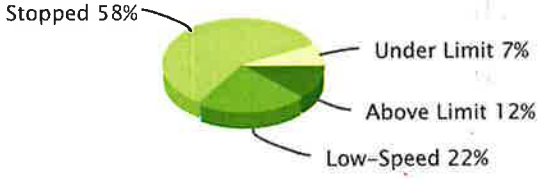

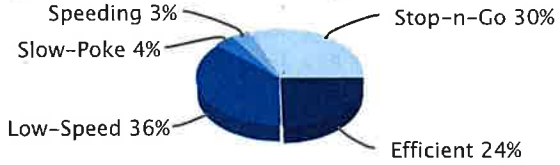

Low-Speed: inst-speed is under 15 mph | No Address: address or speed-limit unknown | Efficient: inst-speed within 10 mph of speed-limit | Stop-n-Go: zero inst-speed and nonzero max-speed | Speeding: inst-speed more than 10 mph over speed-limit | Slow-Poke: inst-speed between 15 mph and 10 mph under limit

Activity Detail Report »

Selected Vehicle: 12

Sun Oct 24, 2021

Time	Ignition	In-Cab Alert	Max Speed	Avg Speed	Inst Speed	Speed Limit	Max Accel	Max Decel	Distance	Odometer	Voltage	Run Time	Latitude	Longitude	Location
4:42:50 AM			0 mph	0 mph	0 mph N	-	0.000 g	0.000 g	0.0 mi.	86,938.3	12.55v	44,549 min	30.43888	-89.41457	18403 Joe Moran Rd, Kiln, MS
4:42:50 PM			0 mph	0 mph	0 mph N	-	0.000 g	0.000 g	0.0 mi.	86,938.3	12.55v	44,549 min	30.43888	-89.41457	18403 Joe Moran Rd, Kiln, MS

Mon Oct 25, 2021

Time	Ignition	In-Cab Alert	Max Speed	Avg Speed	Inst Speed	Speed Limit	Max Accel	Max Decel	Distance	Odometer	Voltage	Run Time	Latitude	Longitude	Location
4:42:50			0 mph	0 mph	0 mph N	-	0.000 g	0.000 g	0.0 mi.	86,938.3	12.55v	44,549 min	30.43888	-89.41457	18403 Joe Moran Rd, Kiln, MS

7:53:06 AM	On		2 mph	0 mph	1 mph N	-	0.000 g	0.000 g	0.0 mi.	86,938.3	14.50v	44,549 min	30.43888	-89.41457	Joe Moran Rd, Kiln, MS
7:53:57 AM			0 mph	0 mph	0 mph N	-	0.000 g	0.000 g	0.0 mi.	86,938.3	0.00v	44,549 min	30.43888	-89.41457	18403 Joe Moran Rd, Kiln, MS
7:54:07 AM	Off		0 mph	0 mph	0 mph N	-	0.000 g	0.000 g	0.0 mi.	86,938.3	0.00v	44,550 min	30.43888	-89.41457	18403 Joe Moran Rd, Kiln, MS
7:54:42 AM		Hard Left	0 mph	0 mph	0 mph N	-	0.000 g	0.000 g	0.0 mi.	86,938.3	0.00v	44,550 min	30.43888	-89.41457	18403 Joe Moran Rd, Kiln, MS
7:55:00 AM	On		0 mph	0 mph	0 mph S	-	0.000 g	0.000 g	0.0 mi.	86,938.3	0.00v	44,550 min	30.43765	-89.41095	18516 Joe Moran Rd, Kiln, MS
7:55:14 AM			24 mph	2 mph	24 mph S	-	0.102 g	0.000 g	0.0 mi.	86,938.3	0.00v	44,550 min	30.43696	-89.41089	Joe Moran Rd, Kiln, MS
7:56:59 AM	On		19 mph	3 mph	0 mph SE	-	1.282 g	0.849 g	0.1 mi.	86,938.4	0.00v	44,552 min	30.43559	-89.41065	18516 Joe Moran Rd, Kiln, MS
7:58:59 AM	On		0 mph	0 mph	0 mph SE	-	0.000 g	0.000 g	0.1 mi.	86,938.4	0.00v	44,554 min	30.43561	-89.41063	18516 Joe Moran Rd, Kiln, MS
8:00:39 AM	Off		0 mph	0 mph	0 mph SE	-	0.000 g	0.000 g	0.1 mi.	86,938.4	0.00v	44,556 min	30.43561	-89.41063	18516 Joe Moran Rd, Kiln, MS
8:08:43 AM			0 mph	0 mph	0 mph SE	-	0.000 g	0.000 g	0.1 mi.	86,938.4	0.00v	44,556 min	30.43561	-89.41063	18516 Joe Moran Rd, Kiln, MS
8:14:35 AM	On		0 mph	0 mph	0 mph NW	-	0.000 g	0.000 g	0.1 mi.	86,938.4	0.00v	44,556 min	30.43563	-89.41053	18516 Joe Moran Rd, Kiln, MS
8:14:50 AM			7 mph	1 mph	7 mph N	-	0.090 g	0.000 g	0.2 mi.	86,938.5	0.00v	44,556 min	30.43626	-89.41066	18516 Joe Moran Rd, Kiln, MS
8:16:35 AM	On		26 mph	7 mph	5 mph N	-	0.849 g	0.473 g	0.6 mi.	86,938.9	0.00v	44,558 min	30.43863	-89.41452	Joe Moran Rd, Kiln, MS
8:18:35 AM	On		4 mph	0 mph	0 mph W	-	0.702 g	0.543 g	0.6 mi.	86,938.9	12.71v	44,560 min	30.43883	-89.41451	18403 Joe Moran Rd, Kiln, MS
8:20:35 AM	On		0 mph	0 mph	0 mph W	-	0.000 g	0.000 g	0.6 mi.	86,938.9	12.55v	44,562 min	30.43883	-89.41451	18403 Joe Moran Rd, Kiln, MS
8:22:03 AM	Off		0 mph	0 mph	0 mph W	-	0.000 g	0.000 g	0.6 mi.	86,938.9	12.65v	44,563 min	30.43883	-89.41451	18403 Joe Moran Rd, Kiln, MS
12:44:42 PM	On		27 mph	0 mph	27 mph W	-	0.000 g	0.000 g	0.6 mi.	86,938.3	14.68v	44,563 min	30.43796	-89.41546	Joe Moran Rd, Kiln, MS
12:46:42 PM	On		62 mph	29 mph	57 mph S	-	0.249 g	0.408 g	2.3 mi.	86,940.0	14.41v	44,565 min	30.41545	-89.42255	Old Joe Moran St, Kiln, MS
12:48:42 PM	On		58 mph	38 mph	8 mph W	35 mph	1.176 g	0.518 g	3.6 mi.	86,941.3	14.20v	44,567 min	30.40905	-89.43505	6570 Kiln-Delisle Rd, Kiln, MS
12:50:42 PM	On		17 mph	1 mph	0 mph S	45 mph	1.122 g	0.359 g	3.7 mi.	86,941.4	12.89v	44,569 min	30.40892	-89.43568	16595 MS-43, Kiln, MS
12:50:52 PM	Off		0 mph	0 mph	0 mph S	45 mph	0.000 g	0.000 g	3.7 mi.	86,941.4	12.86v	44,569 min	30.40892	-89.43568	16595 MS-43, Kiln, MS
1:07:54 PM	On		12 mph	0 mph	6 mph SE	45 mph	0.000 g	0.000 g	3.7 mi.	86,941.4	14.50v	44,569 min	30.40853	-89.43569	16595 MS-43, Kiln, MS

Attachment: Philip's Pest Control Weekly Report October 24-31, 2021 (10088 : Spread Philip's Pest Control Monthly and Weekly Reports for

Packet Pg. 654

7.J.3.e

PM	On		58 mph	29 mph	NE	-	0.927 g	0.314 g	4.7 mi.	86,942.4	14.14v	min	30.41162	-89.42358	Old Joe Moran St, Kiln, MS
1:11:54 PM	On		53 mph	38 mph	47 mph NE	-	0.204 g	0.216 g	6.0 mi.	86,943.7	14.32v	44,573 min	30.42903	-89.41811	Joe Moran Rd, Kiln, MS
1:13:54 PM	On		53 mph	24 mph	0 mph E	-	0.171 g	0.384 g	6.8 mi.	86,944.5	13.10v	44,575 min	30.43879	-89.41453	18403 Joe Moran Rd, Kiln, MS
1:15:54 PM	On		0 mph	0 mph	0 mph E	-	0.000 g	0.000 g	6.8 mi.	86,944.5	12.74v	44,577 min	30.43880	-89.41450	18403 Joe Moran Rd, Kiln, MS
1:16:04 PM	Off		0 mph	0 mph	0 mph E	-	0.000 g	0.000 g	6.8 mi.	86,944.5	12.34v	44,578 min	30.43880	-89.41450	18403 Joe Moran Rd, Kiln, MS
1:16:25 PM	On		0 mph	0 mph	0 mph E	-	0.000 g	0.000 g	6.8 mi.	86,944.5	14.62v	44,578 min	30.43880	-89.41450	18403 Joe Moran Rd, Kiln, MS
1:18:25 PM	On		42 mph	8 mph	30 mph E	-	1.302 g	0.490 g	7.1 mi.	86,944.8	14.23v	44,580 min	30.43820	-89.41092	Joe Moran Rd, Kiln, MS
1:20:25 PM	On		58 mph	34 mph	58 mph E	-	0.510 g	0.318 g	8.2 mi.	86,945.9	14.20v	44,582 min	30.44684	-89.39955	Firetower Rd, Kiln, MS
1:22:25 PM	On		60 mph	50 mph	47 mph NE	-	0.294 g	0.453 g	9.9 mi.	86,947.6	14.20v	44,584 min	30.46066	-89.37898	Firetower Rd, Kiln, MS
1:24:25 PM	On		67 mph	51 mph	62 mph E	-	0.318 g	0.453 g	11.6 mi.	86,949.3	14.17v	44,586 min	30.46716	-89.35237	1523 Firetower Rd, Kiln, MS
1:24:32 PM		Hard Right	60 mph	60 mph	57 mph SE	-	0.110 g	0.249 g	11.7 mi.	86,949.4	14.32v	44,586 min	30.46616	-89.35084	Firetower Rd, Kiln, MS
1:26:25 PM	On		64 mph	46 mph	59 mph E	-	0.286 g	0.339 g	13.1 mi.	86,950.8	14.23v	44,588 min	30.45930	-89.33504	J P Ladner Rd, Pass Christian, MS
1:28:25 PM	On		67 mph	62 mph	37 mph NE	-	0.114 g	0.306 g	15.2 mi.	86,952.9	14.07v	44,590 min	30.46554	-89.30200	J P Ladner Rd, Pass Christian, MS
1:30:25 PM	On		66 mph	51 mph	56 mph SE	45 mph	0.351 g	0.420 g	16.9 mi.	86,954.6	14.23v	44,592 min	30.44920	-89.28366	Firetower Rd, Pass Christian, MS
1:32:25 PM	On		68 mph	30 mph	29 mph W	-	1.029 g	0.408 g	17.9 mi.	86,955.6	14.17v	44,594 min	30.44338	-89.28206	26264 Niolet Rd, Pass Christian, MS
1:34:25 PM	On		29 mph	5 mph	0 mph NW	-	0.114 g	0.306 g	18.0 mi.	86,955.7	13.04v	44,596 min	30.44367	-89.28467	11023 Christopher St, Pass Christian, MS
1:34:35 PM	Off		0 mph	0 mph	0 mph NW	-	0.000 g	0.000 g	18.0 mi.	86,955.7	12.98v	44,596 min	30.44367	-89.28467	11023 Christopher St, Pass Christian, MS
1:37:19 PM	On		0 mph	0 mph	0 mph NW	-	0.000 g	0.000 g	18.0 mi.	86,955.7	14.62v	44,596 min	30.44367	-89.28467	11023 Christopher St, Pass Christian, MS
1:39:19 PM	On		44 mph	18 mph	1 mph W	-	0.918 g	0.461 g	18.7 mi.	86,956.4	14.20v	44,598 min	30.44294	-89.29501	Niolet Rd, Pass Christian, MS
1:41:19 PM	On		65 mph	50 mph	49 mph S	45 mph	0.816 g	0.306 g	20.3 mi.	86,958.0	14.17v	44,600 min	30.41930	-89.29045	Vidalia Rd, Pass Christian, MS
1:43:19 PM	On		58 mph	54 mph	53 mph SE	45 mph	0.229 g	0.408 g	22.1 mi.	86,959.8	14.20v	44,602 min	30.39464	-89.28373	7493 Vidalia Rd, Pass Christian, MS
1:45:19 PM	On		58 mph	44 mph	5 mph S	45 mph	1.155 g	0.359 g	23.6 mi.	86,961.3	14.32v	44,604 min	30.37841	-89.26806	W Wittman Rd, Pass Christian, MS
1:47:19	On		5 mph	0 mph	0 mph E	35 mph	0.135 g	0.518 g	23.6 mi.	86,961.3	14.23v	44,606 min	30.37838	-89.26806	6330 W Wittman Rd, Pass Christian, MS

1:49:19 PM	On		7 mph	0 mph	7 mph S	45 mph	0.555 g	0.000 g	23.6 mi.	86,961.3	14.17v	44,608 min	30.37821	-89.26817	W Wittman Rd, Pass Christian, MS
1:50:52 PM			46 mph	37 mph	46 mph SW	35 mph	0.453 g	0.229 g	24.4 mi.	86,962.1	0.00v	44,608 min	30.36491	-89.27039	W Wittman Rd, Pass Christian, MS
1:51:02 PM	Off		0 mph	0 mph	0 mph SW	35 mph	0.000 g	0.000 g	24.6 mi.	86,962.3	0.00v	44,609 min	30.36323	-89.27144	W Wittman Rd, Pass Christian, MS
2:04:20 PM	On		0 mph	0 mph	0 mph SW	25 mph	0.000 g	0.000 g	24.6 mi.	86,962.3	0.00v	44,609 min	30.30982	-89.32606	113 S Beach Blvd, Bay St Louis, MS
2:04:34 PM			30 mph	3 mph	30 mph SW	25 mph	0.122 g	0.000 g	24.7 mi.	86,962.4	0.00v	44,609 min	30.30841	-89.32701	228 S Beach Blvd, Bay St Louis, MS
2:05:38 PM			41 mph	13 mph	35 mph SW	25 mph	0.192 g	0.159 g	25.3 mi.	86,963.0	0.00v	44,609 min	30.30169	-89.33253	S Beach Blvd, Bay St Louis, MS
2:06:19 PM	On		41 mph	17 mph	32 mph SW	25 mph	0.192 g	0.159 g	25.6 mi.	86,963.3	0.00v	44,611 min	30.29823	-89.33708	S Beach Blvd, Bay St Louis, MS
2:08:14 PM		Hard Braking	34 mph	29 mph	29 mph W	25 mph	0.331 g	0.420 g	26.5 mi.	86,964.2	0.00v	44,611 min	30.29140	-89.35070	N Beach Blvd, Waveland, MS
2:08:16 PM		Hard Left	34 mph	29 mph	31 mph W	25 mph	0.408 g	0.420 g	26.6 mi.	86,964.3	0.00v	44,611 min	30.29135	-89.35101	N Beach Blvd, Waveland, MS
2:08:19 PM	On		34 mph	29 mph	31 mph W	25 mph	0.408 g	0.420 g	26.6 mi.	86,964.3	0.00v	44,613 min	30.29125	-89.35158	N Beach Blvd, Waveland, MS
2:10:19 PM	On		38 mph	32 mph	26 mph SW	25 mph	0.241 g	0.269 g	27.7 mi.	86,965.4	0.00v	44,615 min	30.28418	-89.36725	213 N Beach Blvd, Waveland, MS
2:12:19 PM	On		35 mph	21 mph	24 mph NW	-	0.286 g	0.241 g	28.3 mi.	86,966.0	0.00v	44,617 min	30.28653	-89.37557	418 St Joseph St, Waveland, MS
2:14:19 PM	On		51 mph	21 mph	39 mph NE	-	1.224 g	0.416 g	29.1 mi.	86,966.8	0.00v	44,619 min	30.28876	-89.37232	N Central Ave, Waveland, MS
2:16:19 PM	On		44 mph	34 mph	44 mph NE	-	0.318 g	0.318 g	30.2 mi.	86,967.9	0.00v	44,621 min	30.29731	-89.35618	Central Ave, Bay St Louis, MS
2:18:19 PM	On		44 mph	36 mph	14 mph E	15 mph	1.212 g	0.286 g	31.4 mi.	86,969.1	0.00v	44,623 min	30.30630	-89.33896	344 Washington St, Bay St Louis, MS
2:20:19 PM	On		35 mph	20 mph	12 mph W	-	1.086 g	0.396 g	32.1 mi.	86,969.8	0.00v	44,625 min	30.31090	-89.33072	307 St John St, Bay St Louis, MS
2:22:19 PM	On		15 mph	1 mph	0 mph W	-	0.816 g	0.359 g	32.1 mi.	86,969.8	0.00v	44,627 min	30.31103	-89.33121	304 St John St, Bay St Louis, MS
2:24:19 PM	On		0 mph	0 mph	0 mph W	-	0.000 g	0.000 g	32.1 mi.	86,969.8	0.00v	44,629 min	30.31103	-89.33121	304 St John St, Bay St Louis, MS
2:25:48 PM	Off		0 mph	0 mph	0 mph W	-	0.000 g	0.000 g	32.1 mi.	86,969.8	0.00v	44,631 min	30.31103	-89.33121	304 St John St, Bay St Louis, MS
3:02:16 PM			0 mph	0 mph	0 mph W	-	0.000 g	0.000 g	32.1 mi.	86,969.8	0.00v	44,631 min	30.31103	-89.33121	304 St John St, Bay St Louis, MS
5:04:36 PM	On		0 mph	0 mph	0 mph W	-	0.000 g	0.000 g	32.1 mi.	86,969.8	13.38v	44,631 min	30.31103	-89.33121	304 St John St, Bay St Louis, MS
5:06:30 PM	On		0 mph	0 mph	0 mph E	-	0.000 g	0.000 g	32.1 mi.	86,969.8	13.31v	44,633 min	30.43911	-89.41455	18403 Joe Moran Rd, Kiln, MS

PM	On	7 mph	0 mph	0 mph N	-	1.212 g	0.473 g	32.1 mi.	86,969.8	13.59v	min	30.43923	-89.41462	18403 Joe Moran Rd, Kiln, MS
5:10:30 PM	On	0 mph	0 mph	0 mph N	-	0.000 g	0.000 g	32.1 mi.	86,969.8	13.59v	44,637 min	30.43923	-89.41462	18403 Joe Moran Rd, Kiln, MS
5:12:30 PM	On	0 mph	0 mph	0 mph N	-	0.000 g	0.000 g	32.1 mi.	86,969.8	13.56v	44,639 min	30.43923	-89.41462	18403 Joe Moran Rd, Kiln, MS
5:14:30 PM	On	9 mph	1 mph	0 mph N	-	0.882 g	0.518 g	32.1 mi.	86,969.8	13.28v	44,641 min	30.43906	-89.41453	18403 Joe Moran Rd, Kiln, MS
5:16:30 PM	On	37 mph	26 mph	35 mph SW	-	1.608 g	0.363 g	33.0 mi.	86,970.7	13.28v	44,643 min	30.42827	-89.41866	Joe Moran Rd, Kiln, MS
5:18:30 PM	On	39 mph	35 mph	33 mph SW	-	0.261 g	0.331 g	34.2 mi.	86,971.9	13.28v	44,645 min	30.41200	-89.42295	16281 Old Joe Moran St, Kiln, MS
5:20:30 PM	On	45 mph	31 mph	0 mph W	45 mph	0.224 g	0.420 g	35.2 mi.	86,972.9	13.19v	44,647 min	30.40906	-89.43508	16598 MS-43, Kiln, MS
5:22:30 PM	On	58 mph	38 mph	51 mph SE	55 mph	0.882 g	0.192 g	36.4 mi.	86,974.1	13.25v	44,649 min	30.39800	-89.44799	15955 MS-43, Kiln, MS
5:24:30 PM	On	63 mph	47 mph	49 mph SE	55 mph	0.237 g	0.286 g	38.0 mi.	86,975.7	13.38v	44,651 min	30.37764	-89.43669	MS-43, Kiln, MS
5:26:30 PM	On	66 mph	44 mph	0 mph S	55 mph	0.078 g	0.486 g	39.5 mi.	86,977.2	13.47v	44,653 min	30.35948	-89.42383	13113 MS-43, Kiln, MS
5:28:30 PM	On	69 mph	56 mph	60 mph SE	55 mph	1.073 g	0.057 g	41.3 mi.	86,979.0	13.56v	44,655 min	30.33359	-89.42725	MS-43, Bay St Louis, MS
5:30:30 PM	On	73 mph	63 mph	59 mph E	55 mph	0.094 g	0.147 g	43.4 mi.	86,981.1	13.56v	44,657 min	30.31417	-89.40148	MS-43, Bay St Louis, MS
5:32:30 PM	On	60 mph	45 mph	0 mph SE	30 mph	0.135 g	0.531 g	44.9 mi.	86,982.6	13.41v	44,659 min	30.30644	-89.37878	8900 MS-43, Waveland, MS
5:34:30 PM	On	26 mph	9 mph	0 mph NW	-	0.849 g	0.371 g	45.2 mi.	86,982.9	13.44v	44,661 min	30.30768	-89.37614	2400 McLaurin Rd, Waveland, MS
5:36:30 PM	On	2 mph	0 mph	0 mph NW	-	0.000 g	0.000 g	45.2 mi.	86,982.9	13.13v	44,663 min	30.30768	-89.37614	2400 McLaurin Rd, Waveland, MS
5:38:30 PM	On	4 mph	0 mph	0 mph S	45 mph	0.600 g	0.531 g	45.2 mi.	86,982.9	13.16v	44,665 min	30.30743	-89.37617	302 US-90, Waveland, MS
5:40:30 PM	On	34 mph	7 mph	34 mph NE	45 mph	0.861 g	0.416 g	45.5 mi.	86,983.2	13.41v	44,667 min	30.30649	-89.37694	US-90, Waveland, MS
5:42:30 PM	On	53 mph	40 mph	53 mph E	45 mph	1.167 g	0.408 g	46.8 mi.	86,984.5	13.50v	44,669 min	30.31364	-89.35605	998 US-90, Bay St Louis, MS
5:44:30 PM	On	58 mph	49 mph	58 mph E	65 mph	0.102 g	0.261 g	48.4 mi.	86,986.1	13.59v	44,671 min	30.31997	-89.32995	208 US-90, Bay St Louis, MS
5:46:30 PM	On	58 mph	31 mph	11 mph W	-	0.237 g	0.416 g	49.5 mi.	86,987.2	13.65v	44,673 min	30.32542	-89.33177	115 Felicity St, Bay St Louis, MS
5:48:30 PM	On	16 mph	4 mph	0 mph SW	-	0.678 g	0.384 g	49.6 mi.	86,987.3	13.41v	44,675 min	30.32390	-89.33256	116 Felicity St, Bay St Louis, MS
5:50:30 PM	On	0 mph	0 mph	0 mph SW	-	0.000 g	0.000 g	49.6 mi.	86,987.3	13.38v	44,677 min	30.32390	-89.33256	116 Felicity St, Bay St Louis, MS
5:52:30	On	11 mph	2 mph	10 mph	-	0.612 g	0.045 g	49.7 mi.	86,987.4	13.28v	44,679	30.32519	-89.33191	115 Felicity St, Bay St Louis, MS

5:54:30 PM	On	13 mph	5 mph	0 mph S	-	0.918 g	0.498 g	49.9 mi.	86,987.6	13.62v	44,681 min	30.32412	-89.33333	120 Felicity St, Bay St Louis, MS
5:56:30 PM	On	7 mph	1 mph	6 mph NE	-	0.620 g	0.094 g	49.9 mi.	86,987.6	13.65v	44,683 min	30.32423	-89.33294	Felicity St, Bay St Louis, MS
5:58:30 PM	On	29 mph	17 mph	1 mph W	-	0.927 g	0.396 g	50.4 mi.	86,988.1	13.41v	44,685 min	30.32783	-89.33944	Felicity St, Bay St Louis, MS
6:00:30 PM	On	58 mph	35 mph	34 mph E	45 mph	1.065 g	0.535 g	51.6 mi.	86,989.3	13.53v	44,687 min	30.31975	-89.32746	202 US-90, Bay St Louis, MS
6:02:30 PM	On	34 mph	14 mph	28 mph S	25 mph	1.086 g	0.327 g	52.1 mi.	86,989.8	13.59v	44,689 min	30.31683	-89.32326	N Beach Blvd, Bay St Louis, MS
6:04:30 PM	On	30 mph	18 mph	6 mph W	-	0.849 g	0.441 g	52.7 mi.	86,990.4	13.56v	44,691 min	30.31260	-89.32826	139 Demontluzin St, Bay St Louis, MS
6:06:30 PM	On	19 mph	13 mph	19 mph W	-	0.722 g	0.429 g	53.1 mi.	86,990.8	13.59v	44,693 min	30.31476	-89.33522	409 Demontluzin St, Bay St Louis, MS
6:08:30 PM	On	27 mph	15 mph	16 mph NE	-	0.939 g	0.461 g	53.6 mi.	86,991.3	13.62v	44,695 min	30.31461	-89.33418	257 N Necaise Ave, Bay St Louis, MS
6:10:30 PM	On	24 mph	18 mph	11 mph W	-	0.804 g	0.498 g	54.2 mi.	86,991.9	13.59v	44,697 min	30.31827	-89.34113	599 Ulman Ave, Bay St Louis, MS
6:12:30 PM	On	17 mph	13 mph	16 mph E	-	0.690 g	0.518 g	54.6 mi.	86,992.3	13.59v	44,699 min	30.31543	-89.33532	412 St George St, Bay St Louis, MS
6:14:30 PM	On	20 mph	14 mph	18 mph S	-	0.759 g	0.531 g	55.1 mi.	86,992.8	13.44v	44,701 min	30.31276	-89.32833	214 N 2nd St, Bay St Louis, MS
6:16:30 PM	On	26 mph	11 mph	12 mph W	-	2.049 g	0.473 g	55.5 mi.	86,993.2	13.56v	44,703 min	30.31383	-89.33393	351 State St, Bay St Louis, MS
6:18:30 PM	On	16 mph	10 mph	13 mph W	-	0.869 g	0.453 g	55.8 mi.	86,993.5	13.44v	44,705 min	30.31543	-89.33908	State St, Bay St Louis, MS
6:20:30 PM	On	31 mph	12 mph	15 mph E	-	1.073 g	0.453 g	56.2 mi.	86,993.9	13.68v	44,707 min	30.31687	-89.34142	526 Demontluzin St, Bay St Louis, MS
6:22:30 PM	On	19 mph	13 mph	19 mph E	-	0.882 g	0.531 g	56.6 mi.	86,994.3	13.53v	44,709 min	30.31523	-89.33478	412 St George St, Bay St Louis, MS
6:24:30 PM	On	26 mph	13 mph	25 mph S	-	1.449 g	0.473 g	57.0 mi.	86,994.7	13.56v	44,711 min	30.30987	-89.33598	398 S Necaise Ave, Bay St Louis, MS
6:26:30 PM	On	25 mph	13 mph	11 mph N	-	0.996 g	0.286 g	57.5 mi.	86,995.2	13.56v	44,713 min	30.30848	-89.33194	Hancock St, Bay St Louis, MS
6:28:30 PM	On	20 mph	14 mph	14 mph W	-	1.143 g	0.396 g	57.9 mi.	86,995.6	13.59v	44,715 min	30.31329	-89.33231	331 State St, Bay St Louis, MS
6:30:30 PM	On	20 mph	14 mph	17 mph SE	-	1.110 g	0.327 g	58.4 mi.	86,996.1	13.59v	44,717 min	30.31529	-89.33686	424 Demontluzin St, Bay St Louis, MS
6:32:30 PM	On	20 mph	15 mph	19 mph E	-	0.869 g	0.510 g	58.9 mi.	86,996.6	13.56v	44,719 min	30.31273	-89.32872	204 Demontluzin St, Bay St Louis, MS
6:34:30 PM	On	25 mph	14 mph	16 mph W	-	0.927 g	0.408 g	59.4 mi.	86,997.1	13.59v	44,721 min	30.31395	-89.32477	Ulman Ave, Bay St Louis, MS
6:36:30 PM	On	20 mph	17 mph	19 mph NW	-	1.188 g	0.306 g	59.9 mi.	86,997.6	13.59v	44,723 min	30.31676	-89.33368	405 Ulman Ave, Bay St Louis, MS

6:38:30 PM	On	30 mph	17 mph	6 mph NE	-	1.176 g	0.441 g	60.5 mi.	86,998.2	13.65v	44,725 min	30.31591	-89.33336	401 N Necaise Ave, Bay St Louis, MS
6:40:30 PM	On	30 mph	19 mph	20 mph N	-	0.351 g	0.376 g	61.1 mi.	86,998.8	13.53v	44,727 min	30.31791	-89.32649	551 N 2nd St, Bay St Louis, MS
6:42:30 PM	On	20 mph	13 mph	7 mph S	-	0.939 g	0.486 g	61.6 mi.	86,999.3	13.59v	44,729 min	30.31407	-89.32775	310 N 2nd St, Bay St Louis, MS
6:44:30 PM	On	30 mph	15 mph	19 mph W	-	0.318 g	0.273 g	62.0 mi.	86,999.7	13.56v	44,731 min	30.30822	-89.33110	207 Union St, Bay St Louis, MS
6:46:30 PM	On	21 mph	13 mph	15 mph S	-	0.906 g	0.555 g	62.5 mi.	87,000.2	13.53v	44,733 min	30.30318	-89.33422	704 Hancock St, Bay St Louis, MS
6:48:30 PM	On	29 mph	13 mph	12 mph W	-	0.767 g	0.498 g	62.9 mi.	87,000.6	13.59v	44,735 min	30.30120	-89.33592	111 St Charles St, Bay St Louis, MS
6:50:30 PM	On	23 mph	15 mph	11 mph W	-	0.894 g	0.384 g	63.4 mi.	87,001.1	13.59v	44,737 min	30.30371	-89.34377	253 St Charles St, Bay St Louis, MS
6:52:30 PM	On	21 mph	15 mph	3 mph E	-	0.171 g	0.286 g	63.9 mi.	87,001.6	13.47v	44,739 min	30.30425	-89.34951	Bay St Louis, MS
6:54:30 PM	On	17 mph	9 mph	2 mph SW	-	0.767 g	0.518 g	64.2 mi.	87,001.9	13.50v	44,741 min	30.30431	-89.35181	John Baptiste St, Bay St Louis, MS
6:56:30 PM	On	11 mph	4 mph	0 mph W	-	0.869 g	0.282 g	64.3 mi.	87,002.0	13.62v	44,743 min	30.30428	-89.35182	601 Thomas Shields Blvd, Bay St Louis, MS
6:58:30 PM	On	14 mph	7 mph	14 mph W	-	2.041 g	0.408 g	64.6 mi.	87,002.3	13.59v	44,745 min	30.30575	-89.35063	393 St Charles St, Bay St Louis, MS
7:00:30 PM	On	14 mph	10 mph	1 mph S	-	0.722 g	0.510 g	64.9 mi.	87,002.6	13.53v	44,747 min	30.30740	-89.35585	St Charles St, Bay St Louis, MS
7:02:30 PM	On	17 mph	10 mph	16 mph E	-	2.347 g	0.498 g	65.2 mi.	87,002.9	13.56v	44,749 min	30.30578	-89.35081	350 St Charles St, Bay St Louis, MS
7:04:30 PM	On	22 mph	17 mph	17 mph NE	-	0.139 g	0.204 g	65.8 mi.	87,003.5	13.59v	44,751 min	30.30481	-89.34206	211 Central Ave, Bay St Louis, MS
7:06:30 PM	On	20 mph	14 mph	19 mph W	25 mph	1.098 g	0.461 g	66.2 mi.	87,003.9	13.56v	44,753 min	30.30777	-89.34341	513 Washington St, Bay St Louis, MS
7:08:30 PM	On	22 mph	17 mph	0 mph W	25 mph	1.020 g	0.416 g	66.8 mi.	87,004.5	13.44v	44,755 min	30.31052	-89.35222	802 Washington St, Bay St Louis, MS
7:10:30 PM	On	22 mph	8 mph	1 mph S	-	0.906 g	0.547 g	67.1 mi.	87,004.8	13.50v	44,757 min	30.31171	-89.35344	Sycamore St, Bay St Louis, MS
7:12:30 PM	On	2 mph	0 mph	0 mph S	25 mph	0.000 g	0.000 g	67.1 mi.	87,004.8	13.59v	44,759 min	30.31171	-89.35344	867 Washington St, Bay St Louis, MS
7:14:30 PM	On	8 mph	1 mph	0 mph SW	25 mph	0.759 g	0.486 g	67.2 mi.	87,004.9	13.62v	44,761 min	30.31146	-89.35312	817 Washington St, Bay St Louis, MS
7:16:30 PM	On	0 mph	0 mph	0 mph SW	25 mph	0.000 g	0.000 g	67.2 mi.	87,004.9	13.56v	44,763 min	30.31146	-89.35312	817 Washington St, Bay St Louis, MS
7:18:30 PM	On	29 mph	10 mph	24 mph W	25 mph	0.869 g	0.510 g	67.4 mi.	87,005.1	13.56v	44,765 min	30.31210	-89.35698	949 Washington St, Bay St Louis, MS
7:20:30 PM	On	52 mph	34 mph	45 mph NE	45 mph	1.584 g	0.384 g	68.6 mi.	87,006.3	13.59v	44,767 min	30.31818	-89.34286	426 US-90, Bay St Louis, MS
7:22:30											44,769			616 N Beach Blvd, Bay St Louis,

PM										min				MS
7:24:30 PM	On	29 mph	20 mph	17 mph W	-	0.294 g	0.298 g	70.5 mi.	87,008.2	13.56v	44,771 min	30.31110	-89.32791	153 Main St, Bay St Louis, MS
7:26:30 PM	On	20 mph	12 mph	4 mph E	-	1.494 g	0.518 g	70.9 mi.	87,008.6	13.56v	44,773 min	30.31592	-89.32699	McDonald Ln, Bay St Louis, MS
7:28:30 PM	On	25 mph	13 mph	22 mph SW	25 mph	0.869 g	0.269 g	71.3 mi.	87,009.0	13.59v	44,775 min	30.31194	-89.32461	216 N Beach Blvd, Bay St Louis, MS
7:30:30 PM	On	32 mph	17 mph	11 mph NW	-	0.192 g	0.465 g	71.9 mi.	87,009.6	13.59v	44,777 min	30.30649	-89.33011	143 Bookter St, Bay St Louis, MS
7:32:30 PM	On	27 mph	15 mph	13 mph NW	-	0.869 g	0.396 g	72.4 mi.	87,010.1	13.50v	44,779 min	30.30904	-89.33796	457 Bookter St, Bay St Louis, MS
7:34:30 PM	On	19 mph	12 mph	14 mph W	-	1.086 g	0.510 g	72.8 mi.	87,010.5	13.65v	44,781 min	30.31103	-89.34454	Bookter St, Bay St Louis, MS
7:36:30 PM	On	16 mph	11 mph	11 mph E	-	0.767 g	0.441 g	73.2 mi.	87,010.9	13.56v	44,783 min	30.31180	-89.34754	882 Bookter St, Bay St Louis, MS
7:38:30 PM	On	23 mph	14 mph	13 mph W	-	0.849 g	0.498 g	73.6 mi.	87,011.3	13.56v	44,785 min	30.31145	-89.34381	667 Shieldsborough Dr, Bay St Louis, MS
7:40:30 PM	On	15 mph	10 mph	11 mph E	-	0.645 g	0.416 g	73.9 mi.	87,011.6	13.62v	44,787 min	30.31273	-89.34819	Bookter St, Bay St Louis, MS
7:42:30 PM	On	20 mph	13 mph	2 mph NE	-	0.306 g	0.441 g	74.4 mi.	87,012.1	13.65v	44,789 min	30.31130	-89.34119	Old Spanish Trl, Bay St Louis, MS
7:44:30 PM	On	17 mph	13 mph	11 mph W	-	0.804 g	0.184 g	74.8 mi.	87,012.5	13.59v	44,791 min	30.31359	-89.34819	Union St, Bay St Louis, MS
7:46:30 PM	On	14 mph	12 mph	8 mph SE	-	0.147 g	0.122 g	75.2 mi.	87,012.9	13.53v	44,793 min	30.31343	-89.34469	Bay St Louis, MS
7:48:30 PM	On	22 mph	11 mph	9 mph W	-	0.882 g	0.408 g	75.6 mi.	87,013.3	13.59v	44,795 min	30.31304	-89.34046	503 Easterbrook St, Bay St Louis, MS
7:50:30 PM	On	18 mph	12 mph	5 mph E	-	0.127 g	0.229 g	75.9 mi.	87,013.6	13.47v	44,797 min	30.31464	-89.34632	590 Easterbrook St, Bay St Louis, MS
7:52:30 PM	On	29 mph	10 mph	0 mph NE	45 mph	1.131 g	0.510 g	76.3 mi.	87,014.0	13.47v	44,799 min	30.31685	-89.34666	700 US-90, Bay St Louis, MS
7:54:30 PM	On	48 mph	36 mph	31 mph E	45 mph	0.837 g	0.135 g	77.5 mi.	87,015.2	13.44v	44,801 min	30.31968	-89.32714	200 US-90, Bay St Louis, MS
7:56:30 PM	On	31 mph	11 mph	13 mph E	-	0.792 g	0.429 g	77.9 mi.	87,015.6	13.59v	44,803 min	30.31700	-89.32857	Ruella Ave, Bay St Louis, MS
7:58:30 PM	On	19 mph	15 mph	18 mph W	-	0.894 g	0.473 g	78.4 mi.	87,016.1	13.56v	44,805 min	30.31621	-89.33193	Ulman Ave, Bay St Louis, MS
8:00:30 PM	On	18 mph	14 mph	15 mph E	-	1.143 g	0.429 g	78.8 mi.	87,016.5	13.56v	44,807 min	30.31695	-89.33671	424 Carroll Ave, Bay St Louis, MS
8:02:30 PM	On	21 mph	13 mph	17 mph E	-	0.882 g	0.371 g	79.3 mi.	87,017.0	13.56v	44,809 min	30.31468	-89.32967	308 Carroll Ave, Bay St Louis, MS
8:04:30 PM	On	25 mph	15 mph	7 mph W	-	1.576 g	0.343 g	79.8 mi.	87,017.5	13.59v	44,811 min	30.31173	-89.32542	105 Demontluzin St, Bay St Louis, MS
8:06:30 PM	On	18 mph	13 mph	16 mph W	-	1.314 g	0.453 g	80.2 mi.	87,017.9	13.62v	44,813 min	30.31381	-89.33211	323 Demontluzin St, Bay St Louis, MS

8:08:30 PM	On	22 mph	14 mph	14 mph E	-	0.318 g	0.592 g	80.6 mi.	87,018.3	13.53v	44,815 min	30.31486	-89.33722	436 State St, Bay St Louis, MS
8:10:30 PM	On	16 mph	12 mph	14 mph E	-	0.196 g	0.249 g	81.0 mi.	87,018.7	13.59v	44,817 min	30.31281	-89.33092	312 State St, Bay St Louis, MS
8:12:30 PM	On	20 mph	7 mph	12 mph S	-	1.257 g	0.408 g	81.3 mi.	87,019.0	13.44v	44,819 min	30.31150	-89.32882	110 N 2nd St, Bay St Louis, MS
8:14:30 PM	On	22 mph	10 mph	9 mph W	-	1.290 g	0.441 g	81.6 mi.	87,019.3	13.41v	44,821 min	30.30838	-89.33175	217 Union St, Bay St Louis, MS
8:16:30 PM	On	17 mph	11 mph	15 mph W	-	0.951 g	0.429 g	82.0 mi.	87,019.7	13.56v	44,823 min	30.30601	-89.33532	231 Sycamore St, Bay St Louis, MS
8:18:29 PM	On	20 mph	14 mph	16 mph W	-	1.131 g	0.473 g	82.4 mi.	87,020.1	13.59v	44,825 min	30.30834	-89.34292	509 Sycamore St, Bay St Louis, MS
8:20:30 PM	On	18 mph	13 mph	6 mph W	-	0.355 g	0.306 g	82.9 mi.	87,020.6	13.41v	44,827 min	30.31053	-89.34996	659 Sycamore St, Bay St Louis, MS
8:22:30 PM	On	11 mph	2 mph	9 mph E	-	0.759 g	0.473 g	83.0 mi.	87,020.7	13.59v	44,829 min	30.31033	-89.34916	550 Sycamore St, Bay St Louis, MS
8:24:30 PM	On	27 mph	12 mph	27 mph NE	-	0.702 g	0.327 g	83.3 mi.	87,021.0	13.56v	44,831 min	30.30978	-89.34370	310 Old Spanish Trl, Bay St Louis, MS
8:26:30 PM	On	35 mph	26 mph	25 mph W	-	0.216 g	0.192 g	84.2 mi.	87,021.9	13.59v	44,833 min	30.31671	-89.34567	Main St, Bay St Louis, MS
8:28:30 PM	On	57 mph	37 mph	41 mph W	-	1.176 g	0.441 g	85.4 mi.	87,023.1	13.47v	44,835 min	30.31166	-89.36518	481 Longfellow Rd, Bay St Louis, MS
8:30:30 PM	On	57 mph	40 mph	57 mph W	55 mph	0.261 g	0.588 g	86.7 mi.	87,024.4	13.56v	44,837 min	30.31219	-89.38687	9606 MS-43, Bay St Louis, MS
8:32:30 PM	On	64 mph	54 mph	56 mph NW	55 mph	0.167 g	0.135 g	88.5 mi.	87,026.2	13.59v	44,839 min	30.32149	-89.41446	MS-43, Bay St Louis, MS
8:34:30 PM	On	60 mph	55 mph	60 mph N	55 mph	0.159 g	0.135 g	90.3 mi.	87,028.0	13.56v	44,841 min	30.34336	-89.42663	MS-43, Bay St Louis, MS
8:36:30 PM	On	61 mph	43 mph	54 mph N	55 mph	1.053 g	0.429 g	91.8 mi.	87,029.5	13.59v	44,843 min	30.36302	-89.42512	13172 MS-43, Kiln, MS
8:38:30 PM	On	66 mph	51 mph	52 mph N	55 mph	0.135 g	0.171 g	93.5 mi.	87,031.2	13.62v	44,845 min	30.38392	-89.43954	14500 MS-43, Kiln, MS
8:40:30 PM	On	61 mph	49 mph	55 mph NE	45 mph	0.212 g	0.192 g	95.1 mi.	87,032.8	13.38v	44,847 min	30.40490	-89.44513	16230 MS-43, Kiln, MS
8:42:30 PM	On	55 mph	38 mph	29 mph N	-	0.286 g	0.388 g	96.3 mi.	87,034.0	13.53v	44,849 min	30.40749	-89.42735	Old Joe Moran St, Kiln, MS
8:44:30 PM	On	45 mph	34 mph	38 mph N	-	0.192 g	0.355 g	97.5 mi.	87,035.2	13.62v	44,851 min	30.42104	-89.42129	Old Joe Moran St, Kiln, MS
8:46:30 PM	On	41 mph	36 mph	23 mph NE	-	0.204 g	0.159 g	98.7 mi.	87,036.4	13.62v	44,853 min	30.43753	-89.41690	Joe Moran Rd, Kiln, MS
8:48:30 PM	On	29 mph	6 mph	0 mph E	-	0.139 g	0.396 g	98.9 mi.	87,036.6	13.59v	44,855 min	30.43912	-89.41459	18403 Joe Moran Rd, Kiln, MS
8:50:30 PM	On	0 mph	0 mph	0 mph E	-	0.000 g	0.000 g	98.9 mi.	87,036.6	12.49v	44,857 min	30.43912	-89.41459	18403 Joe Moran Rd, Kiln, MS
8:[illegible]											44,857			

PM	On		0 mph	0 mph	0 mph E	-	0.000 g	0.000 g	98.9 mi.	87,036.6	12.55v	min	30.43912	-89.41459	18403 Joe Moran Rd, Kiln, MS

Tue Oct 26, 2021

Time	Ignition	In-Cab Alert	Max Speed	Avg Speed	Inst Speed	Speed Limit	Max Accel	Max Decel	Distance	Odometer	Voltage	Run Time	Latitude	Longitude	Location
8:55:09 AM			0 mph	0 mph	0 mph E	-	0.000 g	0.000 g	0.0 mi.	87,036.6	12.65v	44,857 min	30.43912	-89.41459	18403 Joe Moran Rd, Kiln, MS
10:14:22 AM	On		0 mph	0 mph	0 mph E	-	0.000 g	0.000 g	0.0 mi.	87,036.6	14.77v	44,857 min	30.43912	-89.41459	18403 Joe Moran Rd, Kiln, MS
10:16:22 AM	On		43 mph	0 mph	39 mph E	-	0.000 g	0.000 g	0.6 mi.	87,037.2	14.17v	44,859 min	30.43912	-89.41459	Joe Moran Rd, Kiln, MS
10:18:22 AM	On		40 mph	40 mph	17 mph SW	-	0.000 g	0.000 g	1.7 mi.	87,038.3	14.11v	44,861 min	30.41758	-89.42244	Old Joe Moran St, Kiln, MS
10:20:22 AM	On		34 mph	24 mph	29 mph S	-	0.000 g	0.000 g	2.5 mi.	87,039.1	14.07v	44,863 min	30.40848	-89.42736	16063 Old Joe Moran St, Kiln, MS
10:22:22 AM	On		38 mph	19 mph	15 mph SW	45 mph	1.143 g	0.429 g	3.1 mi.	87,039.7	14.20v	44,865 min	30.40906	-89.43534	16595 MS-43, Kiln, MS
10:24:22 AM	On		58 mph	47 mph	51 mph SE	55 mph	0.216 g	0.216 g	4.6 mi.	87,041.2	14.07v	44,867 min	30.39365	-89.44535	15383 MS-43, Kiln, MS
10:26:22 AM	On		60 mph	56 mph	60 mph SE	55 mph	0.114 g	0.082 g	6.5 mi.	87,043.1	14.11v	44,869 min	30.37032	-89.42978	MS-43, Kiln, MS
10:28:22 AM	On		62 mph	53 mph	59 mph SW	55 mph	0.216 g	0.184 g	8.3 mi.	87,044.9	14.20v	44,871 min	30.34664	-89.42534	MS-43, Bay St Louis, MS
10:30:22 AM	On		61 mph	57 mph	57 mph SE	55 mph	0.078 g	0.082 g	10.2 mi.	87,046.8	14.11v	44,873 min	30.32293	-89.41724	MS-43, Bay St Louis, MS
10:32:22 AM	On		62 mph	56 mph	60 mph E	55 mph	0.090 g	0.102 g	12.0 mi.	87,048.6	14.14v	44,875 min	30.31243	-89.38927	MS-43, Bay St Louis, MS
10:34:22 AM	On		59 mph	40 mph	45 mph E	45 mph	0.204 g	0.184 g	13.4 mi.	87,050.0	14.07v	44,877 min	30.30889	-89.36994	127 US-90, Waveland, MS
10:36:22 AM	On		47 mph	36 mph	30 mph W	-	0.294 g	0.339 g	14.6 mi.	87,051.2	13.44v	44,879 min	30.31675	-89.35678	Paradise Ln, Bay St Louis, MS
10:38:22 AM	On		50 mph	29 mph	9 mph NW	-	1.245 g	0.359 g	15.5 mi.	87,052.1	13.35v	44,881 min	30.32433	-89.36929	2054 Mole Dr, Bay St Louis, MS
10:40:22 AM	On		25 mph	8 mph	0 mph SE	-	1.041 g	0.429 g	15.8 mi.	87,052.4	12.95v	44,883 min	30.32626	-89.37181	2170 Mole Dr, Bay St Louis, MS
10:40:32 AM	Off		0 mph	0 mph	0 mph SE	-	0.000 g	0.000 g	15.8 mi.	87,052.4	12.95v	44,883 min	30.32626	-89.37181	2170 Mole Dr, Bay St Louis, MS
10:52:42 AM	On		0 mph	0 mph	0 mph SE	-	0.000 g	0.000 g	15.8 mi.	87,052.4	14.71v	44,883 min	30.32626	-89.37181	2170 Mole Dr, Bay St Louis, MS
10:54:41 AM	On		29 mph	9 mph	22 mph E	-	1.563 g	0.498 g	16.1 mi.	87,052.7	14.17v	44,885 min	30.32412	-89.36860	2003 Mole Dr, Bay St Louis, MS
10:56:41 AM	On		42 mph	27 mph	20 mph E	-	0.249 g	0.453 g	17.0 mi.	87,053.6	14.07v	44,887 min	30.31673	-89.35701	116 Paradise Ln, Bay St Louis, MS
10:58:41 AM	On		22 mph	7 mph	0 mph N	45 mph	0.735 g	0.510 g	17.3 mi.	87,053.9	13.47v	44,889 min	30.31485	-89.35594	100 Drinkwater Blvd, Bay St Louis, MS

11:00:41 AM	On		0 mph	0 mph	0 mph N	45 mph	0.000 g	0.000 g	17.3 mi.	87,053.9	13.44v	44,891 min	30.31485	-89.35594	100 Drinkwater Blvd, Bay St Louis, MS
11:02:41 AM	On		0 mph	0 mph	0 mph NW	45 mph	0.000 g	0.000 g	17.3 mi.	87,053.9	13.44v	44,893 min	30.31482	-89.35598	1001 US-90, Bay St Louis, MS
11:02:56 AM		Idling - OBD	0 mph	0 mph	0 mph NW	45 mph	0.000 g	0.000 g	17.3 mi.	87,053.9	13.47v	44,893 min	30.31482	-89.35598	1001 US-90, Bay St Louis, MS
11:04:41 AM	On		9 mph	1 mph	8 mph SE	-	0.869 g	0.180 g	17.3 mi.	87,053.9	13.41v	44,895 min	30.31466	-89.35563	Drinkwater Blvd, Bay St Louis, MS
11:06:41 AM	On		57 mph	32 mph	20 mph E	-	0.229 g	0.249 g	18.3 mi.	87,054.9	13.22v	44,897 min	30.31476	-89.33957	502 Main St, Bay St Louis, MS
11:08:41 AM	On		38 mph	20 mph	12 mph E	-	0.918 g	0.486 g	19.0 mi.	87,055.6	13.41v	44,899 min	30.31152	-89.32918	206 Main St, Bay St Louis, MS
11:10:41 AM	On		20 mph	7 mph	0 mph NE	25 mph	1.029 g	0.486 g	19.2 mi.	87,055.8	12.92v	44,901 min	30.31056	-89.32553	100 N Beach Blvd, Bay St Louis, MS
11:10:51 AM	Off		0 mph	0 mph	0 mph NE	25 mph	0.000 g	0.000 g	19.2 mi.	87,055.8	12.89v	44,901 min	30.31056	-89.32553	100 N Beach Blvd, Bay St Louis, MS
1:31:51 PM	On		12 mph	0 mph	12 mph SW	25 mph	0.000 g	0.000 g	19.3 mi.	87,055.9	14.01v	44,901 min	30.31050	-89.32556	100 N Beach Blvd, Bay St Louis, MS
1:33:50 PM	On		34 mph	17 mph	0 mph N	-	2.245 g	0.416 g	19.9 mi.	87,056.5	13.86v	44,903 min	30.31920	-89.32347	100 Highway 90, Bay St Louis, MS
1:35:50 PM	On		54 mph	34 mph	48 mph W	45 mph	1.053 g	0.408 g	21.0 mi.	87,057.6	14.04v	44,905 min	30.31863	-89.34205	US-90, Bay St Louis, MS
1:37:50 PM	On		48 mph	15 mph	0 mph W	45 mph	1.167 g	0.420 g	21.5 mi.	87,058.1	13.01v	44,907 min	30.31632	-89.34947	809 US-90, Bay St Louis, MS
1:38:00 PM	Off		0 mph	0 mph	0 mph W	45 mph	0.000 g	0.000 g	21.5 mi.	87,058.1	12.92v	44,907 min	30.31632	-89.34947	809 US-90, Bay St Louis, MS
1:40:55 PM	On		9 mph	0 mph	0 mph S	45 mph	0.000 g	0.000 g	21.5 mi.	87,058.1	14.23v	44,907 min	30.31611	-89.34943	809 US-90, Bay St Louis, MS
1:42:55 PM	On		48 mph	24 mph	35 mph NW	-	1.122 g	0.376 g	22.4 mi.	87,059.0	14.01v	44,909 min	30.31778	-89.36037	10134 Paradise Ln, Bay St Louis, MS
1:44:55 PM	On		49 mph	30 mph	0 mph SE	-	0.167 g	0.453 g	23.4 mi.	87,060.0	12.95v	44,911 min	30.32631	-89.37193	2170 Mole Dr, Bay St Louis, MS
1:46:55 PM	On		0 mph	0 mph	0 mph N	-	0.000 g	0.000 g	23.4 mi.	87,060.0	12.86v	44,913 min	30.32632	-89.37194	2170 Mole Dr, Bay St Louis, MS
1:47:05 PM	Off		0 mph	0 mph	0 mph N	-	0.000 g	0.000 g	23.4 mi.	87,060.0	12.83v	44,914 min	30.32632	-89.37194	2170 Mole Dr, Bay St Louis, MS
3:21:57 PM	On		14 mph	0 mph	14 mph S	-	0.000 g	0.000 g	23.4 mi.	87,060.0	14.56v	44,914 min	30.32586	-89.37209	2161 Mole Dr, Bay St Louis, MS
3:23:57 PM	On		30 mph	14 mph	7 mph NW	-	1.122 g	0.396 g	23.9 mi.	87,060.5	13.86v	44,916 min	30.32151	-89.36862	10125 Cain Rd, Bay St Louis, MS
3:25:57 PM	On		39 mph	27 mph	32 mph SE	-	0.665 g	0.282 g	24.8 mi.	87,061.4	13.98v	44,918 min	30.31704	-89.35949	10107 Paradise Ln, Bay St Louis, MS
3:27:57 PM	On		40 mph	20 mph	25 mph W	45 mph	1.065 g	0.518 g	25.5 mi.	87,062.1	13.89v	44,920 min	30.31256	-89.35969	1101 US-90, Bay St Louis, MS

PM	On	45 mph	30 mph	W	-	0.192 g	0.269 g	26.5 mi.	87,063.1	13.95v	min	30.31173	-89.37650	Longfellow Rd, Bay St Louis, MS
3:31:57 PM	On	67 mph	49 mph	64 mph NW	55 mph	0.127 g	0.237 g	28.1 mi.	87,064.7	13.25v	44,924 min	30.31479	-89.40312	10398 MS-603, Bay St Louis, MS
3:33:57 PM	On	64 mph	46 mph	57 mph NW	55 mph	0.996 g	0.453 g	29.6 mi.	87,066.2	13.31v	44,926 min	30.32825	-89.42367	MS-43, Bay St Louis, MS
3:35:57 PM	On	65 mph	59 mph	50 mph N	55 mph	0.057 g	0.147 g	31.6 mi.	87,068.2	13.25v	44,928 min	30.35475	-89.42204	MS-43, Bay St Louis, MS
3:37:57 PM	On	64 mph	51 mph	53 mph NW	55 mph	0.229 g	0.229 g	33.2 mi.	87,069.8	13.22v	44,930 min	30.37613	-89.43501	MS-43, Kiln, MS
3:39:57 PM	On	53 mph	25 mph	42 mph NW	55 mph	0.971 g	0.486 g	34.1 mi.	87,070.7	13.25v	44,932 min	30.38709	-89.44134	14946 MS-43, Kiln, MS
3:41:57 PM	On	54 mph	42 mph	36 mph NE	45 mph	0.094 g	0.216 g	35.5 mi.	87,072.1	13.13v	44,934 min	30.40522	-89.44479	16256 MS-43, Kiln, MS
3:43:57 PM	On	45 mph	19 mph	1 mph NE	45 mph	2.641 g	0.461 g	36.1 mi.	87,072.7	13.16v	44,936 min	30.40847	-89.43554	16580 MS-43, Kiln, MS
3:45:57 PM	On	48 mph	29 mph	44 mph NE	-	0.780 g	0.229 g	37.1 mi.	87,073.7	13.31v	44,938 min	30.41078	-89.42479	Old Joe Moran St, Kiln, MS
3:47:57 PM	On	50 mph	43 mph	47 mph NE	-	0.196 g	0.139 g	38.5 mi.	87,075.1	13.38v	44,940 min	30.42991	-89.41752	Joe Moran Rd, Kiln, MS
3:49:57 PM	On	46 mph	22 mph	0 mph N	-	0.171 g	0.384 g	39.2 mi.	87,075.8	12.74v	44,942 min	30.43883	-89.41449	18403 Joe Moran Rd, Kiln, MS
3:50:07 PM	Off	0 mph	0 mph	0 mph N	-	0.000 g	0.000 g	39.2 mi.	87,075.8	12.74v	44,942 min	30.43883	-89.41449	18403 Joe Moran Rd, Kiln, MS
3:56:20 PM	On	3 mph	0 mph	3 mph N	-	0.000 g	0.000 g	39.2 mi.	87,075.8	14.38v	44,942 min	30.43887	-89.41451	Joe Moran Rd, Kiln, MS
3:58:20 PM	On	6 mph	0 mph	0 mph N	-	1.122 g	0.498 g	39.3 mi.	87,075.9	12.55v	44,944 min	30.43915	-89.41465	18403 Joe Moran Rd, Kiln, MS
3:58:30 PM	Off	0 mph	0 mph	0 mph N	-	0.000 g	0.000 g	39.3 mi.	87,075.9	12.52v	44,944 min	30.43915	-89.41465	18403 Joe Moran Rd, Kiln, MS
4:01:48 PM	On	0 mph	0 mph	0 mph N	-	0.000 g	0.000 g	39.3 mi.	87,075.9	14.38v	44,944 min	30.43915	-89.41465	18403 Joe Moran Rd, Kiln, MS
4:03:48 PM	On	0 mph	0 mph	0 mph N	-	0.000 g	0.000 g	39.3 mi.	87,075.9	14.01v	44,946 min	30.43915	-89.41465	18403 Joe Moran Rd, Kiln, MS
4:05:48 PM	On	6 mph	1 mph	5 mph S	-	0.657 g	0.396 g	39.3 mi.	87,075.9	13.22v	44,948 min	30.43898	-89.41452	Joe Moran Rd, Kiln, MS
4:07:48 PM	On	4 mph	0 mph	0 mph S	-	0.000 g	0.543 g	39.3 mi.	87,075.9	12.68v	44,950 min	30.43895	-89.41452	18403 Joe Moran Rd, Kiln, MS
4:07:58 PM	Off	0 mph	0 mph	0 mph S	-	0.000 g	0.000 g	39.3 mi.	87,075.9	12.65v	44,950 min	30.43895	-89.41452	18403 Joe Moran Rd, Kiln, MS
4:13:17 PM	On	4 mph	0 mph	2 mph S	-	0.000 g	0.000 g	39.3 mi.	87,075.9	14.17v	44,950 min	30.43872	-89.41452	Joe Moran Rd, Kiln, MS
4:15:17 PM	On	4 mph	1 mph	0 mph S	-	0.620 g	0.453 g	39.4 mi.	87,076.0	14.01v	44,952 min	30.43831	-89.41452	18403 Joe Moran Rd, Kiln, MS
4:17:17	On	4 mph	0 mph	3 mph S	-	0.816 g	0.429 g	39.4 mi.	87,076.0	13.07v	44,954	30.43816	-89.41451	Joe Moran Rd, Kiln, MS

4:19:17 PM	On	45 mph	11 mph	45 mph S	-	0.927 g	0.384 g	39.7 mi.	87,076.3	13.16v	44,956 min	30.43427	-89.41708	Joe Moran Rd, Kiln, MS
4:21:17 PM	On	49 mph	45 mph	47 mph S	-	0.184 g	0.612 g	41.2 mi.	87,077.8	13.19v	44,958 min	30.41331	-89.42256	Old Joe Moran St, Kiln, MS
4:23:17 PM	On	48 mph	33 mph	24 mph NW	35 mph	0.918 g	0.531 g	42.3 mi.	87,078.9	13.04v	44,960 min	30.40892	-89.43461	6460 Kiln-Delisle Rd, Kiln, MS
4:25:17 PM	On	16 mph	1 mph	0 mph N	35 mph	0.094 g	0.486 g	42.4 mi.	87,079.0	13.28v	44,962 min	30.40921	-89.43469	6506 Kiln-Delisle Rd, Kiln, MS
4:27:17 PM	On	2 mph	0 mph	0 mph N	35 mph	0.000 g	0.000 g	42.4 mi.	87,079.0	13.25v	44,964 min	30.40921	-89.43469	6506 Kiln-Delisle Rd, Kiln, MS
4:29:17 PM	On	2 mph	0 mph	0 mph N	35 mph	0.000 g	0.000 g	42.4 mi.	87,079.0	13.28v	44,966 min	30.40921	-89.43469	6506 Kiln-Delisle Rd, Kiln, MS
4:31:17 PM	On	54 mph	21 mph	52 mph N	55 mph	1.008 g	0.371 g	43.0 mi.	87,079.6	13.16v	44,968 min	30.41926	-89.43299	MS-43, Kiln, MS
4:33:17 PM	On	58 mph	50 mph	57 mph N	55 mph	0.102 g	0.110 g	44.7 mi.	87,081.3	13.22v	44,970 min	30.44302	-89.43116	MS-603, Kiln, MS
4:35:17 PM	On	60 mph	58 mph	53 mph NE	55 mph	0.057 g	0.122 g	46.6 mi.	87,083.2	13.16v	44,972 min	30.46877	-89.43144	MS-603, Kiln, MS
4:37:17 PM	On	51 mph	12 mph	3 mph E	-	0.849 g	0.498 g	47.1 mi.	87,083.7	13.07v	44,974 min	30.46911	-89.42598	Forest H Necaise Rd, Kiln, MS
4:39:17 PM	On	17 mph	7 mph	0 mph NW	-	0.735 g	0.771 g	47.3 mi.	87,083.9	13.04v	44,976 min	30.46867	-89.42985	N Necaise Cir, Kiln, MS
4:41:17 PM	On	21 mph	3 mph	0 mph W	-	0.963 g	0.416 g	47.4 mi.	87,084.0	13.04v	44,978 min	30.46964	-89.43081	N Necaise Cir, Kiln, MS
4:43:17 PM	On	57 mph	43 mph	26 mph E	-	0.767 g	0.294 g	48.8 mi.	87,085.4	13.16v	44,980 min	30.45123	-89.43286	Firetower Rd, Kiln, MS
4:45:17 PM	On	57 mph	51 mph	53 mph E	-	0.192 g	0.139 g	50.5 mi.	87,087.1	13.19v	44,982 min	30.44750	-89.40649	Firetower Rd, Kiln, MS
4:47:17 PM	On	52 mph	19 mph	17 mph N	-	0.229 g	0.465 g	51.2 mi.	87,087.8	13.16v	44,984 min	30.45192	-89.40110	19380 Laterre Dr, Kiln, MS
4:49:17 PM	On	16 mph	13 mph	4 mph NW	-	1.041 g	0.429 g	51.6 mi.	87,088.2	13.53v	44,986 min	30.45751	-89.40126	Laterre Dr, Kiln, MS
4:51:17 PM	On	20 mph	16 mph	14 mph S	-	0.849 g	0.184 g	52.1 mi.	87,088.7	13.68v	44,988 min	30.45041	-89.40107	Laterre Dr, Kiln, MS
4:53:17 PM	On	19 mph	8 mph	0 mph S	-	0.376 g	0.473 g	52.4 mi.	87,089.0	13.01v	44,990 min	30.44684	-89.40220	4300 Firetower Rd, Kiln, MS
4:55:17 PM	On	52 mph	24 mph	52 mph NE	-	0.767 g	0.037 g	53.1 mi.	87,089.7	13.16v	44,992 min	30.44963	-89.38973	Firetower Rd, Kiln, MS
4:57:17 PM	On	55 mph	42 mph	19 mph N	-	0.804 g	0.388 g	54.6 mi.	87,091.2	13.13v	44,994 min	30.46422	-89.37540	20244 Fenton Dedeaux Rd, Kiln, MS
4:59:17 PM	On	40 mph	36 mph	35 mph NE	-	0.343 g	0.241 g	55.7 mi.	87,092.3	13.19v	44,996 min	30.47850	-89.36960	21316 Fenton Dedeaux Rd, Kiln, MS
5:01:17 PM	On	50 mph	43 mph	50 mph NE	-	0.114 g	0.114 g	57.2 mi.	87,093.8	13.13v	44,998 min	30.49263	-89.35263	Fenton Dedeaux Rd, Kiln, MS

5:03:17 PM	On	52 mph	37 mph	47 mph NW	35 mph	0.971 g	0.396 g	58.4 mi.	87,095.0	13.22v	45,000 min	30.50367	-89.34289	Vidalia Rd, Pass Christian, MS
5:05:17 PM	On	52 mph	28 mph	4 mph W	35 mph	0.184 g	0.441 g	59.4 mi.	87,096.0	13.16v	45,002 min	30.51539	-89.34806	23514 Vidalia Rd, Kiln, MS
5:07:17 PM	On	51 mph	16 mph	51 mph SE	35 mph	0.918 g	0.510 g	59.9 mi.	87,096.5	13.28v	45,004 min	30.50846	-89.34535	Vidalia Rd, Pass Christian, MS
5:09:17 PM	On	50 mph	35 mph	44 mph SW	-	0.645 g	0.518 g	61.0 mi.	87,097.6	13.22v	45,006 min	30.49751	-89.34898	Fenton Dedeaux Rd, Kiln, MS
5:11:17 PM	On	46 mph	42 mph	45 mph SW	-	0.510 g	0.657 g	62.4 mi.	87,099.0	13.25v	45,008 min	30.48265	-89.36440	Fenton Dedeaux Rd, Kiln, MS
5:13:17 PM	On	52 mph	44 mph	37 mph S	-	0.237 g	0.224 g	63.9 mi.	87,100.5	13.53v	45,010 min	30.46678	-89.37539	Fenton Dedeaux Rd, Kiln, MS
5:15:17 PM	On	58 mph	44 mph	30 mph SW	-	0.224 g	0.359 g	65.3 mi.	87,101.9	13.56v	45,012 min	30.45055	-89.38828	Firetower Rd, Kiln, MS
5:17:17 PM	On	64 mph	43 mph	0 mph NE	-	0.155 g	0.408 g	66.8 mi.	87,103.4	13.07v	45,014 min	30.45017	-89.40967	4812 Firetower Rd, Kiln, MS
5:19:17 PM	On	7 mph	2 mph	3 mph S	-	0.690 g	0.498 g	66.9 mi.	87,103.5	13.04v	45,016 min	30.45074	-89.40971	11009 Road 514, Kiln, MS
5:21:17 PM	On	58 mph	34 mph	57 mph W	-	1.053 g	0.498 g	67.9 mi.	87,104.5	13.22v	45,018 min	30.45265	-89.42721	6016 Firetower Rd, Kiln, MS
5:23:17 PM	On	63 mph	46 mph	63 mph S	55 mph	0.702 g	0.327 g	69.5 mi.	87,106.1	13.28v	45,020 min	30.43542	-89.43261	MS-603, Kiln, MS
5:25:17 PM	On	65 mph	55 mph	21 mph S	45 mph	0.102 g	0.388 g	71.3 mi.	87,107.9	13.22v	45,022 min	30.40921	-89.43532	16601 MS-43, Kiln, MS
5:27:17 PM	On	53 mph	46 mph	52 mph SE	55 mph	0.159 g	0.127 g	72.8 mi.	87,109.4	13.19v	45,024 min	30.39447	-89.44585	15405 MS-43, Kiln, MS
5:29:17 PM	On	69 mph	59 mph	67 mph SE	65 mph	0.139 g	0.078 g	74.8 mi.	87,111.4	13.22v	45,026 min	30.36980	-89.42929	MS-43, Kiln, MS
5:31:17 PM	On	70 mph	48 mph	70 mph SW	55 mph	1.065 g	0.510 g	76.4 mi.	87,113.0	13.22v	45,028 min	30.34840	-89.42445	MS-43, Bay St Louis, MS
5:33:17 PM	On	70 mph	61 mph	20 mph S	-	0.057 g	0.294 g	78.4 mi.	87,115.0	13.47v	45,030 min	30.32276	-89.41722	10000 Semeru St, Bay St Louis, MS
5:35:17 PM	On	16 mph	10 mph	16 mph NE	-	0.722 g	0.531 g	78.7 mi.	87,115.3	13.62v	45,032 min	30.32234	-89.41973	10000 Irazu St, Bay St Louis, MS
5:37:17 PM	On	19 mph	14 mph	14 mph SW	-	0.351 g	0.286 g	79.2 mi.	87,115.8	13.65v	45,034 min	30.32040	-89.41626	10045 Grissom St, Bay St Louis, MS
5:39:17 PM	On	16 mph	10 mph	9 mph S	-	0.861 g	0.429 g	79.5 mi.	87,116.1	13.59v	45,036 min	30.32002	-89.41337	10119 Tigris St, Bay St Louis, MS
5:41:17 PM	On	19 mph	15 mph	9 mph E	-	0.318 g	0.241 g	80.0 mi.	87,116.6	13.59v	45,038 min	30.31834	-89.41887	5041 Jewel St, Bay St Louis, MS
5:43:17 PM	On	19 mph	14 mph	15 mph E	-	0.294 g	0.273 g	80.5 mi.	87,117.1	13.44v	45,040 min	30.31634	-89.41751	5003 Milan St, Bay St Louis, MS
5:45:17 PM	On	17 mph	12 mph	15 mph NW	-	1.335 g	0.510 g	80.9 mi.	87,117.5	13.59v	45,042 min	30.31378	-89.41529	10066 Zimple St, Bay St Louis, MS
5:47:17	On	15 mph	12 mph	15 mph	-	0.192 g	0.294 g	81.3 mi.	87,117.9	13.59v	45,044	30.31520	-89.41881	10081 Cameo St, Bay St Louis,

5:49:17 PM	On	19 mph	13 mph	17 mph E	-	0.759 g	0.408 g	81.7 mi.	87,118.3	13.53v	45,046 min	30.31292	-89.41664	5021 Sage St, Bay St Louis, MS
5:51:17 PM	On	17 mph	14 mph	16 mph NW	-	0.894 g	0.339 g	82.2 mi.	87,118.8	13.50v	45,048 min	30.31847	-89.41730	10202 Bancroft St, Bay St Louis, MS
5:53:17 PM	On	17 mph	13 mph	9 mph W	-	0.612 g	0.473 g	82.6 mi.	87,119.2	13.47v	45,050 min	30.31711	-89.41521	5052 Wolf St, Bay St Louis, MS
5:55:17 PM	On	19 mph	14 mph	19 mph E	-	0.237 g	0.224 g	83.1 mi.	87,119.7	13.65v	45,052 min	30.31577	-89.40927	Tombigbee St, Bay St Louis, MS
5:57:17 PM	On	19 mph	12 mph	10 mph W	-	1.245 g	0.351 g	83.5 mi.	87,120.1	13.59v	45,054 min	30.31710	-89.41125	5062 Amazon St, Bay St Louis, MS
5:59:17 PM	On	16 mph	11 mph	12 mph NW	-	0.261 g	0.224 g	83.9 mi.	87,120.5	13.56v	45,056 min	30.31889	-89.41208	4095 Nile St, Bay St Louis, MS
6:01:17 PM	On	19 mph	13 mph	7 mph SW	-	0.286 g	0.261 g	84.3 mi.	87,120.9	13.68v	45,058 min	30.31572	-89.41554	10175 River Dr, Bay St Louis, MS
6:03:17 PM	On	20 mph	17 mph	17 mph W	-	0.192 g	0.139 g	84.8 mi.	87,121.4	13.62v	45,060 min	30.31210	-89.41717	5118 Trout St, Bay St Louis, MS
6:05:17 PM	On	19 mph	15 mph	16 mph W	-	0.180 g	0.171 g	85.4 mi.	87,122.0	13.65v	45,062 min	30.30536	-89.41891	5014 Cardinal Ln, Bay St Louis, MS
6:07:17 PM	On	20 mph	14 mph	12 mph S	-	0.824 g	0.371 g	85.8 mi.	87,122.4	13.65v	45,064 min	30.31096	-89.41865	Dove St, Bay St Louis, MS
6:09:17 PM	On	30 mph	17 mph	29 mph N	-	0.690 g	0.416 g	86.4 mi.	87,123.0	13.59v	45,066 min	30.30715	-89.41809	Crane St, Bay St Louis, MS
6:11:17 PM	On	37 mph	27 mph	24 mph NW	-	0.273 g	0.408 g	87.3 mi.	87,123.9	13.62v	45,068 min	30.31545	-89.41554	10152 River Dr, Bay St Louis, MS
6:13:17 PM	On	31 mph	16 mph	0 mph N	35 mph	0.837 g	0.429 g	87.8 mi.	87,124.4	13.65v	45,070 min	30.31572	-89.40715	10140 Kiln Waveland Cutoff Rd, Bay St Louis, MS
6:15:17 PM	On	0 mph	0 mph	0 mph NW	35 mph	0.000 g	0.000 g	87.8 mi.	87,124.4	13.62v	45,072 min	30.31570	-89.40712	10140 Kiln Waveland Cutoff Rd, Bay St Louis, MS
6:17:17 PM	On	50 mph	7 mph	50 mph SE	55 mph	0.894 g	0.057 g	88.0 mi.	87,124.6	13.56v	45,074 min	30.31510	-89.40434	10385 MS-603, Bay St Louis, MS
6:19:17 PM	On	63 mph	53 mph	17 mph NE	45 mph	0.171 g	0.294 g	89.8 mi.	87,126.4	13.59v	45,076 min	30.30619	-89.37793	321 US-90, Waveland, MS
6:21:17 PM	On	43 mph	38 mph	34 mph E	45 mph	0.147 g	0.184 g	91.0 mi.	87,127.6	13.59v	45,078 min	30.31293	-89.35819	1098 US-90, Bay St Louis, MS
6:23:17 PM	On	45 mph	25 mph	7 mph E	-	0.951 g	0.371 g	91.9 mi.	87,128.5	13.50v	45,080 min	30.31765	-89.34684	Bay St Louis, MS
6:25:17 PM	On	0 mph	0 mph	0 mph W	-	0.000 g	0.000 g	91.9 mi.	87,128.5	12.65v	45,082 min	30.31765	-89.34684	Bay St Louis, MS
6:25:27 PM	Off	0 mph	0 mph	0 mph W	-	0.000 g	0.000 g	91.9 mi.	87,128.5	12.62v	45,082 min	30.31765	-89.34684	Bay St Louis, MS
7:13:50 PM	On	0 mph	0 mph	0 mph W	-	0.000 g	0.000 g	91.9 mi.	87,128.5	14.44v	45,082 min	30.31765	-89.34684	Bay St Louis, MS
7:15:50 PM	On	44 mph	18 mph	25 mph W	45 mph	1.539 g	0.441 g	92.5 mi.	87,129.1	13.89v	45,084 min	30.31387	-89.35581	US-90, Bay St Louis, MS

7:17:50 PM	On		50 mph	34 mph	25 mph W	-	0.237 g	0.363 g	93.7 mi.	87,130.3	13.47v	45,086 min	30.31172	-89.37459	Longfellow Rd, Bay St Louis, MS
7:19:49 PM	On		57 mph	34 mph	55 mph W	55 mph	0.780 g	0.600 g	94.8 mi.	87,131.4	13.62v	45,088 min	30.31314	-89.39309	10008 MS-603, Bay St Louis, MS
7:21:49 PM	On		65 mph	58 mph	63 mph NW	55 mph	0.057 g	0.057 g	96.7 mi.	87,133.3	13.62v	45,090 min	30.32577	-89.42155	11044 MS-43, Bay St Louis, MS
7:23:49 PM	On		66 mph	63 mph	64 mph N	55 mph	0.057 g	0.057 g	98.8 mi.	87,135.4	13.65v	45,092 min	30.35393	-89.42209	MS-43, Bay St Louis, MS
7:25:49 PM	On		64 mph	48 mph	60 mph NW	55 mph	0.229 g	0.286 g	100.4 mi.	87,137.0	13.65v	45,094 min	30.37485	-89.43377	MS-43, Kiln, MS
7:27:49 PM	On		62 mph	54 mph	57 mph NW	55 mph	0.069 g	0.192 g	102.2 mi.	87,138.8	13.62v	45,096 min	30.39777	-89.44783	15912 MS-43, Kiln, MS
7:29:49 PM	On		57 mph	38 mph	7 mph N	45 mph	0.665 g	0.396 g	103.5 mi.	87,140.1	13.56v	45,098 min	30.40879	-89.43618	MS-43, Kiln, MS
7:31:50 PM	On		7 mph	1 mph	0 mph NE	45 mph	0.147 g	0.461 g	103.5 mi.	87,140.1	13.56v	45,100 min	30.40913	-89.43579	16597 MS-43, Kiln, MS
7:33:49 PM	On		0 mph	0 mph	0 mph NE	45 mph	0.000 g	0.000 g	103.5 mi.	87,140.1	13.62v	45,102 min	30.40913	-89.43579	16597 MS-43, Kiln, MS
7:35:31 PM		Idling - OBD	0 mph	0 mph	0 mph NE	45 mph	0.000 g	0.000 g	103.5 mi.	87,140.1	13.53v	45,102 min	30.40913	-89.43579	16597 MS-43, Kiln, MS
7:35:49 PM	On		0 mph	0 mph	0 mph NE	45 mph	0.000 g	0.000 g	103.5 mi.	87,140.1	13.53v	45,104 min	30.40913	-89.43579	16597 MS-43, Kiln, MS
7:37:49 PM	On		0 mph	0 mph	0 mph NE	45 mph	0.000 g	0.000 g	103.5 mi.	87,140.1	13.59v	45,106 min	30.40913	-89.43579	16597 MS-43, Kiln, MS
7:39:49 PM	On		57 mph	18 mph	56 mph N	55 mph	0.882 g	0.416 g	104.1 mi.	87,140.7	13.62v	45,108 min	30.41749	-89.43286	MS-43, Kiln, MS
7:41:49 PM	On		61 mph	55 mph	61 mph N	55 mph	0.135 g	0.057 g	106.0 mi.	87,142.6	13.59v	45,110 min	30.44368	-89.43123	MS-603, Kiln, MS
7:43:49 PM	On		63 mph	61 mph	61 mph N	55 mph	0.090 g	0.069 g	108.0 mi.	87,144.6	13.59v	45,112 min	30.47090	-89.43040	20604 MS-603, Kiln, MS
7:45:49 PM	On		61 mph	50 mph	52 mph NE	-	0.192 g	0.294 g	109.6 mi.	87,146.2	13.59v	45,114 min	30.48731	-89.41369	Rocky Hill Dedeaux Rd, Kiln, MS
7:47:49 PM	On		53 mph	33 mph	9 mph NE	-	0.918 g	0.416 g	110.8 mi.	87,147.4	13.56v	45,116 min	30.49609	-89.40596	Rocky Hill Dedeaux Rd, Kiln, MS
7:49:49 PM	On		13 mph	7 mph	0 mph E	-	0.690 g	0.543 g	111.0 mi.	87,147.6	13.50v	45,118 min	30.49714	-89.40789	4490 Rocky Hill Dedeaux Rd, Kiln, MS
7:51:49 PM	On		4 mph	0 mph	0 mph NW	-	0.849 g	0.531 g	111.0 mi.	87,147.6	13.62v	45,120 min	30.49715	-89.40808	4490 Rocky Hill Dedeaux Rd, Kiln, MS
7:53:50 PM	On		7 mph	1 mph	0 mph SW	-	0.824 g	0.486 g	111.0 mi.	87,147.6	13.62v	45,122 min	30.49689	-89.40808	4490 Rocky Hill Dedeaux Rd, Kiln, MS
7:55:49 PM	On		7 mph	1 mph	0 mph SE	-	1.233 g	0.396 g	111.1 mi.	87,147.7	13.59v	45,124 min	30.49728	-89.40735	4490 Rocky Hill Dedeaux Rd, Kiln, MS
7:57:49 PM	On		7 mph	1 mph	0 mph SE	-	0.849 g	0.510 g	111.1 mi.	87,147.7	13.59v	45,126 min	30.49708	-89.40715	4490 Rocky Hill Dedeaux Rd, Kiln, MS
7:59:49									111.1			45,128			Rocky Hill Dedeaux Rd, Kiln, MS

PM									mi.			min			
8:01:49 PM	On		57 mph	26 mph	50 mph SW	-	0.804 g	0.282 g	112.0 mi.	87,148.6	13.59v	45,130 min	30.48768	-89.41319	5224 Rocky Hill Dedeaux Rd, Kiln, MS
8:03:49 PM	On		59 mph	47 mph	59 mph S	55 mph	0.241 g	0.327 g	113.5 mi.	87,150.1	13.62v	45,132 min	30.47279	-89.43007	MS-603, Kiln, MS
8:05:49 PM	On		67 mph	64 mph	63 mph S	55 mph	0.294 g	0.314 g	115.7 mi.	87,152.3	13.53v	45,134 min	30.44407	-89.43134	MS-603, Kiln, MS
8:07:49 PM	On		71 mph	61 mph	61 mph S	55 mph	0.102 g	0.078 g	117.7 mi.	87,154.3	13.59v	45,136 min	30.41512	-89.43358	17065 MS-43, Kiln, MS
8:09:49 PM	On		62 mph	14 mph	0 mph S	45 mph	0.045 g	0.453 g	118.2 mi.	87,154.8	13.59v	45,138 min	30.40908	-89.43582	16597 MS-43, Kiln, MS
8:11:49 PM	On		0 mph	0 mph	0 mph S	45 mph	0.000 g	0.000 g	118.2 mi.	87,154.8	13.65v	45,140 min	30.40908	-89.43582	16597 MS-43, Kiln, MS
8:13:40 PM		Idling - OBD	0 mph	0 mph	0 mph S	45 mph	0.000 g	0.000 g	118.2 mi.	87,154.8	13.62v	45,140 min	30.40908	-89.43582	16597 MS-43, Kiln, MS
8:13:49 PM	On		0 mph	0 mph	0 mph S	45 mph	0.000 g	0.000 g	118.2 mi.	87,154.8	13.62v	45,142 min	30.40908	-89.43582	16597 MS-43, Kiln, MS
8:15:49 PM	On		0 mph	0 mph	0 mph S	45 mph	0.000 g	0.000 g	118.2 mi.	87,154.8	13.56v	45,144 min	30.40908	-89.43582	16597 MS-43, Kiln, MS
8:17:49 PM	On		0 mph	0 mph	0 mph S	45 mph	0.000 g	0.000 g	118.2 mi.	87,154.8	13.59v	45,146 min	30.40908	-89.43582	16597 MS-43, Kiln, MS
8:18:40 PM		Idling - OBD	0 mph	0 mph	0 mph S	45 mph	0.000 g	0.000 g	118.2 mi.	87,154.8	13.59v	45,146 min	30.40908	-89.43582	16597 MS-43, Kiln, MS
8:19:49 PM	On		0 mph	0 mph	0 mph S	45 mph	0.000 g	0.000 g	118.2 mi.	87,154.8	13.56v	45,148 min	30.40908	-89.43582	16597 MS-43, Kiln, MS
8:21:49 PM	On		0 mph	0 mph	0 mph S	45 mph	0.000 g	0.000 g	118.2 mi.	87,154.8	13.53v	45,150 min	30.40908	-89.43582	16597 MS-43, Kiln, MS
8:23:40 PM		Idling - OBD	0 mph	0 mph	0 mph S	45 mph	0.000 g	0.000 g	118.2 mi.	87,154.8	13.53v	45,150 min	30.40908	-89.43582	16597 MS-43, Kiln, MS
8:23:49 PM	On		0 mph	0 mph	0 mph S	45 mph	0.000 g	0.000 g	118.2 mi.	87,154.8	13.56v	45,152 min	30.40908	-89.43582	16597 MS-43, Kiln, MS
8:25:49 PM	On		0 mph	0 mph	0 mph S	45 mph	0.000 g	0.000 g	118.2 mi.	87,154.8	13.50v	45,154 min	30.40908	-89.43582	16597 MS-43, Kiln, MS
8:27:49 PM	On		0 mph	0 mph	0 mph S	45 mph	0.000 g	0.000 g	118.2 mi.	87,154.8	13.50v	45,156 min	30.40908	-89.43582	16597 MS-43, Kiln, MS
8:28:40 PM		Idling - OBD	0 mph	0 mph	0 mph S	45 mph	0.000 g	0.000 g	118.2 mi.	87,154.8	13.59v	45,156 min	30.40908	-89.43582	16597 MS-43, Kiln, MS
8:29:49 PM	On		0 mph	0 mph	0 mph S	45 mph	0.000 g	0.000 g	118.2 mi.	87,154.8	13.59v	45,158 min	30.40908	-89.43582	16597 MS-43, Kiln, MS
8:31:49 PM	On		0 mph	0 mph	0 mph S	45 mph	0.000 g	0.000 g	118.2 mi.	87,154.8	13.53v	45,160 min	30.40908	-89.43582	16597 MS-43, Kiln, MS
8:33:40 PM		Idling - OBD	0 mph	0 mph	0 mph S	45 mph	0.000 g	0.000 g	118.2 mi.	87,154.8	13.62v	45,160 min	30.40908	-89.43582	16597 MS-43, Kiln, MS
8:33:49 PM	On		0 mph	0 mph	0 mph S	45 mph	0.000 g	0.000 g	118.2 mi.	87,154.8	13.62v	45,162 min	30.40908	-89.43582	16597 MS-43, Kiln, MS

8:35:49 PM	On		0 mph	0 mph	0 mph S	45 mph	0.000 g	0.000 g	118.2 mi.	87,154.8	13.59v	45,164 min	30.40908	-89.43582	16597 MS-43, Kiln, MS
8:37:49 PM	On		0 mph	0 mph	0 mph S	45 mph	0.000 g	0.000 g	118.2 mi.	87,154.8	13.56v	45,166 min	30.40908	-89.43582	16597 MS-43, Kiln, MS
8:38:40 PM		Idling - OBD	0 mph	0 mph	0 mph S	45 mph	0.000 g	0.000 g	118.2 mi.	87,154.8	13.56v	45,166 min	30.40908	-89.43582	16597 MS-43, Kiln, MS
8:39:49 PM	On		0 mph	0 mph	0 mph S	45 mph	0.000 g	0.000 g	118.2 mi.	87,154.8	13.56v	45,168 min	30.40908	-89.43582	16597 MS-43, Kiln, MS
8:41:49 PM	On		0 mph	0 mph	0 mph S	45 mph	0.000 g	0.000 g	118.2 mi.	87,154.8	13.59v	45,170 min	30.40908	-89.43582	16597 MS-43, Kiln, MS
8:43:40 PM		Idling - OBD	0 mph	0 mph	0 mph S	45 mph	0.000 g	0.000 g	118.2 mi.	87,154.8	13.65v	45,170 min	30.40908	-89.43582	16597 MS-43, Kiln, MS
8:43:49 PM	On		0 mph	0 mph	0 mph S	45 mph	0.000 g	0.000 g	118.2 mi.	87,154.8	13.59v	45,172 min	30.40908	-89.43582	16597 MS-43, Kiln, MS
8:45:49 PM	On		0 mph	0 mph	0 mph S	45 mph	0.000 g	0.000 g	118.2 mi.	87,154.8	13.59v	45,174 min	30.40908	-89.43582	16597 MS-43, Kiln, MS
8:47:49 PM	On		0 mph	0 mph	0 mph S	45 mph	0.000 g	0.000 g	118.2 mi.	87,154.8	13.65v	45,176 min	30.40908	-89.43582	16597 MS-43, Kiln, MS
8:48:40 PM		Idling - OBD	0 mph	0 mph	0 mph S	45 mph	0.000 g	0.000 g	118.2 mi.	87,154.8	13.56v	45,176 min	30.40908	-89.43582	16597 MS-43, Kiln, MS
8:49:49 PM	On		0 mph	0 mph	0 mph S	45 mph	0.000 g	0.000 g	118.2 mi.	87,154.8	13.56v	45,178 min	30.40908	-89.43582	16597 MS-43, Kiln, MS
8:51:49 PM	On		0 mph	0 mph	0 mph S	45 mph	0.000 g	0.000 g	118.2 mi.	87,154.8	13.65v	45,180 min	30.40908	-89.43582	16597 MS-43, Kiln, MS
8:53:40 PM		Idling - OBD	0 mph	0 mph	0 mph S	45 mph	0.000 g	0.000 g	118.2 mi.	87,154.8	13.62v	45,180 min	30.40908	-89.43582	16597 MS-43, Kiln, MS
8:53:49 PM	On		0 mph	0 mph	0 mph S	45 mph	0.000 g	0.000 g	118.2 mi.	87,154.8	13.62v	45,182 min	30.40908	-89.43582	16597 MS-43, Kiln, MS
8:55:49 PM	On		0 mph	0 mph	0 mph S	45 mph	0.000 g	0.000 g	118.2 mi.	87,154.8	13.56v	45,184 min	30.40908	-89.43582	16597 MS-43, Kiln, MS
8:57:49 PM	On		0 mph	0 mph	0 mph S	45 mph	0.000 g	0.000 g	118.2 mi.	87,154.8	13.56v	45,186 min	30.40908	-89.43582	16597 MS-43, Kiln, MS
8:58:40 PM		Idling - OBD	0 mph	0 mph	0 mph S	45 mph	0.000 g	0.000 g	118.2 mi.	87,154.8	13.56v	45,186 min	30.40908	-89.43582	16597 MS-43, Kiln, MS
8:59:49 PM	On		0 mph	0 mph	0 mph S	45 mph	0.000 g	0.000 g	118.2 mi.	87,154.8	13.41v	45,188 min	30.40908	-89.43582	16597 MS-43, Kiln, MS
9:01:49 PM	On		6 mph	0 mph	0 mph S	45 mph	0.894 g	0.714 g	118.2 mi.	87,154.8	13.56v	45,190 min	30.40895	-89.43576	16595 MS-43, Kiln, MS
9:03:49 PM	On		0 mph	0 mph	0 mph E	45 mph	0.000 g	0.000 g	118.2 mi.	87,154.8	13.56v	45,192 min	30.40889	-89.43553	16595 MS-43, Kiln, MS
9:05:49 PM	On		0 mph	0 mph	0 mph E	45 mph	0.000 g	0.000 g	118.2 mi.	87,154.8	13.59v	45,194 min	30.40889	-89.43553	16595 MS-43, Kiln, MS
9:07:49 PM	On		6 mph	0 mph	0 mph S	45 mph	0.767 g	0.416 g	118.2 mi.	87,154.8	13.62v	45,196 min	30.40893	-89.43556	16595 MS-43, Kiln, MS

PM	On	0 mph	0 mph	0 mph S	45 mph	0.000 g	0.000 g	mi.	87,154.8	13.56v	min	30.40893	-89.43556	16595 MS-43, Kiln, MS
9:11:49 PM	On	0 mph	0 mph	0 mph S	45 mph	0.000 g	0.000 g	118.2 mi.	87,154.8	13.62v	45,200 min	30.40893	-89.43556	16595 MS-43, Kiln, MS
9:13:49 PM	On	65 mph	45 mph	65 mph SE	65 mph	0.918 g	0.531 g	119.7 mi.	87,156.3	13.59v	45,202 min	30.39433	-89.44579	15401 MS-43, Kiln, MS
9:15:49 PM	On	66 mph	63 mph	63 mph SE	55 mph	0.045 g	0.049 g	121.7 mi.	87,158.3	13.56v	45,204 min	30.36852	-89.42805	MS-43, Kiln, MS
9:17:49 PM	On	65 mph	58 mph	65 mph S	55 mph	0.102 g	0.522 g	123.7 mi.	87,160.3	13.56v	45,206 min	30.34197	-89.42751	MS-43, Bay St Louis, MS
9:19:49 PM	On	66 mph	62 mph	58 mph SE	55 mph	0.065 g	0.069 g	125.7 mi.	87,162.3	13.56v	45,208 min	30.31872	-89.41024	10613 MS-603, Bay St Louis, MS
9:21:49 PM	On	62 mph	42 mph	0 mph NE	-	0.078 g	0.441 g	127.2 mi.	87,163.8	13.74v	45,210 min	30.31239	-89.38842	10001 3rd Ave, Bay St Louis, MS
9:23:49 PM	On	61 mph	39 mph	25 mph S	35 mph	0.894 g	0.229 g	128.5 mi.	87,165.1	13.59v	45,212 min	30.31448	-89.40709	Kiln Waveland Cutoff Rd, Bay St Louis, MS
9:25:49 PM	On	34 mph	20 mph	30 mph N	35 mph	0.984 g	0.543 g	129.1 mi.	87,165.7	13.62v	45,214 min	30.31217	-89.40684	10006 Kiln Waveland Cutoff Rd, Bay St Louis, MS
9:27:49 PM	On	34 mph	26 mph	25 mph SE	-	0.204 g	0.286 g	130.0 mi.	87,166.6	13.59v	45,216 min	30.31450	-89.41406	10087 River Dr, Bay St Louis, MS
9:29:49 PM	On	31 mph	23 mph	17 mph N	-	0.657 g	0.224 g	130.8 mi.	87,167.4	13.50v	45,218 min	30.31318	-89.42192	10036 Linden Ln, Bay St Louis, MS
9:31:49 PM	On	20 mph	16 mph	10 mph W	-	0.261 g	0.237 g	131.3 mi.	87,167.9	13.47v	45,220 min	30.31448	-89.42876	6198 Apricot Dr, Bay St Louis, MS
9:33:49 PM	On	17 mph	11 mph	17 mph W	-	1.314 g	0.461 g	131.7 mi.	87,168.3	13.62v	45,222 min	30.31606	-89.42622	6016 Cedar Dr, Bay St Louis, MS
9:35:49 PM	On	19 mph	14 mph	3 mph NE	-	0.759 g	0.461 g	132.2 mi.	87,168.8	13.59v	45,224 min	30.31688	-89.42562	Dogwood Dr, Bay St Louis, MS
9:37:49 PM	On	17 mph	11 mph	1 mph W	-	0.971 g	0.441 g	132.6 mi.	87,169.2	13.68v	45,226 min	30.31846	-89.43002	6199 Fir Dr, Bay St Louis, MS
9:39:49 PM	On	19 mph	14 mph	19 mph W	-	0.963 g	0.261 g	133.0 mi.	87,169.6	13.62v	45,228 min	30.32079	-89.42619	Ivy Dr, Bay St Louis, MS
9:41:49 PM	On	19 mph	14 mph	12 mph E	-	0.204 g	0.204 g	133.5 mi.	87,170.1	13.59v	45,230 min	30.32155	-89.42716	10243 Bayou Dr, Bay St Louis, MS
9:43:49 PM	On	19 mph	15 mph	14 mph S	-	0.114 g	0.127 g	134.0 mi.	87,170.6	13.65v	45,232 min	30.31860	-89.42146	Bayou Dr, Bay St Louis, MS
9:45:49 PM	On	16 mph	14 mph	1 mph S	-	0.090 g	0.408 g	134.4 mi.	87,171.0	13.59v	45,234 min	30.31217	-89.42197	10001 Linden Ln, Bay St Louis, MS
9:47:49 PM	On	34 mph	27 mph	26 mph E	-	0.861 g	0.196 g	135.3 mi.	87,171.9	13.56v	45,236 min	30.31575	-89.41472	5185 Tombigbee St, Bay St Louis, MS
9:49:49 PM	On	60 mph	26 mph	60 mph NW	55 mph	1.110 g	0.396 g	136.2 mi.	87,172.8	13.59v	45,238 min	30.31984	-89.41184	MS-43, Bay St Louis, MS
9:51:49 PM	On	66 mph	63 mph	62 mph N	55 mph	0.078 g	0.033 g	138.3 mi.	87,174.9	13.62v	45,240 min	30.34424	-89.42625	12064 MS-603, Bay St Louis, MS
9:53:49 PM	On	70 mph	65 mph	69 mph NW	65 mph	0.261 g	0.159 g	140.4 mi.	87,177.0	13.59v	45,242 min	30.37300	-89.43198	MS-43, Kiln, MS

9:55:49 PM	On		70 mph	61 mph	53 mph N	55 mph	0.045 g	0.078 g	142.5 mi.	87,179.1	13.56v	45,244 min	30.39874	-89.44834	15998 MS-43, Kiln, MS
9:57:49 PM	On		59 mph	47 mph	48 mph E	55 mph	0.180 g	0.261 g	144.0 mi.	87,180.6	13.62v	45,246 min	30.40685	-89.42909	Kiln-Delisle Rd, Kiln, MS
9:59:49 PM	On		48 mph	38 mph	45 mph N	-	0.204 g	0.261 g	145.3 mi.	87,181.9	13.56v	45,248 min	30.42058	-89.42124	Old Joe Moran St, Kiln, MS
10:01:49 PM	On		49 mph	41 mph	16 mph E	-	0.159 g	0.196 g	146.7 mi.	87,183.3	13.47v	45,250 min	30.43804	-89.41469	Joe Moran Rd, Kiln, MS
10:03:49 PM	On		14 mph	2 mph	0 mph NE	-	0.102 g	0.429 g	146.8 mi.	87,183.4	12.55v	45,252 min	30.43909	-89.41454	18403 Joe Moran Rd, Kiln, MS
10:04:00 PM	Off		0 mph	0 mph	0 mph NE	-	0.000 g	0.000 g	146.8 mi.	87,183.4	12.59v	45,252 min	30.43909	-89.41454	18403 Joe Moran Rd, Kiln, MS

Wed Oct 27, 2021

Time	Ignition	In-Cab Alert	Max Speed	Avg Speed	Inst Speed	Speed Limit	Max Accel	Max Decel	Distance	Odometer	Voltage	Run Time	Latitude	Longitude	Location
7:33:18 AM	On		0 mph	0 mph	0 mph NE	-	0.000 g	0.000 g	0.0 mi.	87,183.4	14.71v	45,252 min	30.43909	-89.41454	18403 Joe Moran Rd, Kiln, MS
7:35:17 AM	On		45 mph	12 mph	0 mph SE	-	1.539 g	0.429 g	0.4 mi.	87,183.8	14.32v	45,254 min	30.43565	-89.41049	18516 Joe Moran Rd, Kiln, MS
7:37:17 AM	On		0 mph	0 mph	0 mph SE	-	0.000 g	0.000 g	0.4 mi.	87,183.8	12.68v	45,256 min	30.43575	-89.41062	18516 Joe Moran Rd, Kiln, MS
7:37:27 AM	Off		0 mph	0 mph	0 mph SE	-	0.000 g	0.000 g	0.4 mi.	87,183.8	12.68v	45,257 min	30.43575	-89.41062	18516 Joe Moran Rd, Kiln, MS
7:50:24 AM	On		3 mph	0 mph	2 mph NE	-	0.000 g	0.000 g	0.4 mi.	87,183.8	14.74v	45,257 min	30.43580	-89.41067	Joe Moran Rd, Kiln, MS
7:52:23 AM	On		37 mph	12 mph	0 mph N	-	0.849 g	0.473 g	0.9 mi.	87,184.3	14.41v	45,259 min	30.43896	-89.41453	18403 Joe Moran Rd, Kiln, MS
7:54:23 AM	On		33 mph	5 mph	33 mph E	-	0.837 g	0.359 g	1.1 mi.	87,184.5	14.26v	45,261 min	30.43819	-89.41280	Joe Moran Rd, Kiln, MS
7:56:23 AM	On		35 mph	9 mph	0 mph SE	-	0.261 g	0.396 g	1.4 mi.	87,184.8	12.74v	45,263 min	30.43575	-89.41058	18516 Joe Moran Rd, Kiln, MS
7:56:33 AM	Off		0 mph	0 mph	0 mph SE	-	0.000 g	0.000 g	1.4 mi.	87,184.8	12.74v	45,263 min	30.43575	-89.41058	18516 Joe Moran Rd, Kiln, MS
8:02:09 AM	On		11 mph	0 mph	11 mph N	-	0.000 g	0.000 g	1.4 mi.	87,184.8	14.80v	45,263 min	30.43593	-89.41068	Joe Moran Rd, Kiln, MS
8:04:09 AM	On		34 mph	13 mph	0 mph S	-	0.384 g	0.498 g	1.8 mi.	87,185.2	14.20v	45,265 min	30.43896	-89.41453	18403 Joe Moran Rd, Kiln, MS
8:06:09 AM	On		0 mph	0 mph	0 mph S	-	0.000 g	0.000 g	1.8 mi.	87,185.2	13.71v	45,267 min	30.43896	-89.41453	18403 Joe Moran Rd, Kiln, MS
8:08:09 AM	On		35 mph	8 mph	20 mph E	-	1.176 g	0.473 g	2.1 mi.	87,185.5	14.07v	45,269 min	30.43819	-89.41094	Joe Moran Rd, Kiln, MS
8:10:09 AM	On		22 mph	5 mph	0 mph S	-	0.159 g	0.498 g	2.3 mi.	87,185.7	13.16v	45,271 min	30.43584	-89.41063	18516 Joe Moran Rd, Kiln, MS

Attachment: Philip's Pest Control Weekly Report October 24-31, 2021 (10088 : Spread Philip's Pest Control Monthly and Weekly Reports for

Packet Pg. 672

7.J.3.e

AM	On		0 mph	0 mph	0 mph S	-	0.000 g	0.000 g	2.3 mi.	87,185.7	12.98v	min	30.43584	-89.41063	18516 Joe Moran Rd, Kiln, MS
8:12:19 AM	Off		0 mph	0 mph	0 mph S	-	0.000 g	0.000 g	2.3 mi.	87,185.7	12.95v	45,273 min	30.43584	-89.41063	18516 Joe Moran Rd, Kiln, MS
8:14:11 AM	On		0 mph	0 mph	0 mph SE	-	0.000 g	0.000 g	2.3 mi.	87,185.7	14.41v	45,273 min	30.43563	-89.41051	18516 Joe Moran Rd, Kiln, MS
8:16:10 AM	On		41 mph	13 mph	11 mph N	-	1.041 g	0.331 g	2.7 mi.	87,186.1	14.07v	45,275 min	30.43879	-89.41452	Joe Moran Rd, Kiln, MS
8:18:10 AM	On		0 mph	0 mph	0 mph N	-	0.939 g	0.282 g	2.7 mi.	87,186.1	14.01v	45,277 min	30.43889	-89.41454	18403 Joe Moran Rd, Kiln, MS
8:20:10 AM	On		0 mph	0 mph	0 mph N	-	0.000 g	0.000 g	2.7 mi.	87,186.1	13.65v	45,279 min	30.43889	-89.41454	18403 Joe Moran Rd, Kiln, MS
8:22:10 AM	On		0 mph	0 mph	0 mph N	-	0.000 g	0.000 g	2.7 mi.	87,186.1	13.65v	45,281 min	30.43889	-89.41454	18403 Joe Moran Rd, Kiln, MS
8:22:30 AM		Idling - OBD	0 mph	0 mph	0 mph N	-	0.000 g	0.000 g	2.7 mi.	87,186.1	13.65v	45,281 min	30.43889	-89.41454	18403 Joe Moran Rd, Kiln, MS
8:24:10 AM	On		0 mph	0 mph	0 mph N	-	0.000 g	0.000 g	2.7 mi.	87,186.1	13.62v	45,283 min	30.43889	-89.41454	18403 Joe Moran Rd, Kiln, MS
8:26:10 AM	On		0 mph	0 mph	0 mph N	-	0.000 g	0.000 g	2.7 mi.	87,186.1	13.62v	45,285 min	30.43889	-89.41454	18403 Joe Moran Rd, Kiln, MS
8:27:30 AM		Idling - OBD	0 mph	0 mph	0 mph N	-	0.000 g	0.000 g	2.7 mi.	87,186.1	13.65v	45,285 min	30.43889	-89.41454	18403 Joe Moran Rd, Kiln, MS
8:28:10 AM	On		0 mph	0 mph	0 mph N	-	0.000 g	0.000 g	2.7 mi.	87,186.1	13.59v	45,287 min	30.43889	-89.41454	18403 Joe Moran Rd, Kiln, MS
8:30:10 AM	On		0 mph	0 mph	0 mph N	-	0.000 g	0.000 g	2.7 mi.	87,186.1	12.31v	45,289 min	30.43889	-89.41454	18403 Joe Moran Rd, Kiln, MS
8:30:20 AM	Off		0 mph	0 mph	0 mph N	-	0.000 g	0.000 g	2.7 mi.	87,186.1	12.55v	45,289 min	30.43889	-89.41454	18403 Joe Moran Rd, Kiln, MS
8:56:44 AM	On		21 mph	0 mph	21 mph S	-	0.000 g	0.000 g	2.7 mi.	87,186.1	14.71v	45,289 min	30.43863	-89.41456	Joe Moran Rd, Kiln, MS
8:58:44 AM	On		62 mph	44 mph	48 mph SW	-	0.624 g	0.771 g	4.3 mi.	87,187.7	14.23v	45,291 min	30.41825	-89.42195	Old Joe Moran St, Kiln, MS
9:00:44 AM	On		53 mph	12 mph	0 mph N	-	0.282 g	0.339 g	4.7 mi.	87,188.1	13.16v	45,293 min	30.41465	-89.42117	16990 Old Joe Moran St, Kiln, MS
9:02:44 AM	On		0 mph	0 mph	0 mph N	-	0.000 g	0.000 g	4.7 mi.	87,188.1	12.95v	45,295 min	30.41465	-89.42117	16990 Old Joe Moran St, Kiln, MS
9:02:54 AM	Off		0 mph	0 mph	0 mph N	-	0.000 g	0.000 g	4.7 mi.	87,188.1	12.92v	45,295 min	30.41465	-89.42117	16990 Old Joe Moran St, Kiln, MS
9:12:15 AM	On		1 mph	0 mph	0 mph W	-	0.000 g	0.000 g	4.7 mi.	87,188.1	14.68v	45,295 min	30.41462	-89.42117	16990 Old Joe Moran St, Kiln, MS
9:14:15 AM	On		0 mph	0 mph	0 mph W	-	0.000 g	0.000 g	4.7 mi.	87,188.1	12.80v	45,297 min	30.41462	-89.42117	16990 Old Joe Moran St, Kiln, MS
9:14:25 AM	Off		0 mph	0 mph	0 mph W	-	0.000 g	0.000 g	4.7 mi.	87,188.1	12.77v	45,297 min	30.41462	-89.42117	16990 Old Joe Moran St, Kiln, MS
9:19:31	On		4 mph	0 mph	0 mph W	-	0.000 g	0.000 g	4.7 mi.	87,188.1	14.71v	45,297	30.41453	-89.42125	16990 Old Joe Moran St, Kiln,

9:21:30 AM	On		7 mph	0 mph	0 mph SW	-	1.098 g	0.327 g	4.8 mi.	87,188.2	14.14v	45,299 min	30.41406	-89.42140	16990 Old Joe Moran St, Kiln, MS
9:23:30 AM	On		36 mph	11 mph	36 mph NE	-	1.371 g	0.371 g	5.1 mi.	87,188.5	13.86v	45,301 min	30.41809	-89.42200	Old Joe Moran St, Kiln, MS
9:25:30 AM	On		51 mph	43 mph	32 mph NE	-	0.261 g	0.294 g	6.5 mi.	87,189.9	13.44v	45,303 min	30.43766	-89.41661	Joe Moran Rd, Kiln, MS
9:27:30 AM	On		38 mph	5 mph	0 mph S	-	1.065 g	0.384 g	6.8 mi.	87,190.2	13.01v	45,305 min	30.43889	-89.41454	18403 Joe Moran Rd, Kiln, MS
9:27:40 AM	Off		0 mph	0 mph	0 mph S	-	0.000 g	0.000 g	6.8 mi.	87,190.2	12.98v	45,306 min	30.43889	-89.41454	18403 Joe Moran Rd, Kiln, MS
11:02:04 AM			0 mph	0 mph	0 mph S	-	0.000 g	0.000 g	6.8 mi.	87,190.2	0.00v	45,306 min	30.43894	-89.41453	18403 Joe Moran Rd, Kiln, MS
11:02:08 AM		Hard Left	0 mph	0 mph	0 mph S	-	0.000 g	0.000 g	6.8 mi.	87,190.2	0.00v	45,306 min	30.43894	-89.41453	18403 Joe Moran Rd, Kiln, MS
11:02:22 AM	On		0 mph	0 mph	0 mph S	-	0.000 g	0.000 g	6.8 mi.	87,190.2	0.00v	45,306 min	30.43863	-89.41453	18403 Joe Moran Rd, Kiln, MS
11:02:37 AM			12 mph	5 mph	6 mph SE	-	0.396 g	0.204 g	6.9 mi.	87,190.3	0.00v	45,306 min	30.43813	-89.41451	Joe Moran Rd, Kiln, MS
11:04:22 AM	On		31 mph	12 mph	0 mph S	-	0.396 g	0.388 g	7.3 mi.	87,190.7	0.00v	45,308 min	30.43583	-89.41068	18516 Joe Moran Rd, Kiln, MS
11:06:22 AM	On		0 mph	0 mph	0 mph S	-	0.000 g	0.000 g	7.3 mi.	87,190.7	0.00v	45,310 min	30.43580	-89.41071	18516 Joe Moran Rd, Kiln, MS
11:08:22 AM	On		27 mph	10 mph	24 mph W	-	0.747 g	0.261 g	7.6 mi.	87,191.0	0.00v	45,312 min	30.43814	-89.41345	Joe Moran Rd, Kiln, MS
11:10:22 AM	On		48 mph	41 mph	40 mph S	-	0.298 g	0.465 g	8.9 mi.	87,192.3	0.00v	45,314 min	30.42182	-89.42131	Old Joe Moran St, Kiln, MS
11:12:22 AM	On		48 mph	20 mph	0 mph NW	-	0.620 g	0.420 g	9.6 mi.	87,193.0	0.00v	45,316 min	30.41472	-89.42125	16990 Old Joe Moran St, Kiln, MS
11:14:22 AM	On		0 mph	0 mph	0 mph NW	-	0.000 g	0.000 g	9.6 mi.	87,193.0	0.00v	45,318 min	30.41472	-89.42125	16990 Old Joe Moran St, Kiln, MS
11:16:22 AM	On		0 mph	0 mph	0 mph NW	-	0.000 g	0.000 g	9.6 mi.	87,193.0	0.00v	45,320 min	30.41472	-89.42125	16990 Old Joe Moran St, Kiln, MS
11:16:51 AM			0 mph	0 mph	0 mph NW	-	0.000 g	0.000 g	9.6 mi.	87,193.0	0.00v	45,320 min	30.41472	-89.42125	16990 Old Joe Moran St, Kiln, MS
11:16:58 AM	Off		0 mph	0 mph	0 mph NW	-	0.000 g	0.000 g	9.6 mi.	87,193.0	0.00v	45,320 min	30.41472	-89.42125	16990 Old Joe Moran St, Kiln, MS
12:34:10 PM			0 mph	0 mph	0 mph NW	-	0.000 g	0.000 g	9.6 mi.	87,193.0	0.00v	45,320 min	30.41472	-89.42125	16990 Old Joe Moran St, Kiln, MS
12:46:31 PM	On		0 mph	0 mph	0 mph NW	-	0.000 g	0.000 g	9.6 mi.	87,193.0	0.00v	45,320 min	30.41403	-89.42256	16990 Old Joe Moran St, Kiln, MS
12:46:46 PM			27 mph	7 mph	27 mph N	-	0.204 g	0.012 g	9.7 mi.	87,193.1	0.00v	45,320 min	30.41540	-89.42256	Old Joe Moran St, Kiln, MS
12:48:31 PM	On		34 mph	23 mph	33 mph NE	-	0.498 g	0.318 g	10.6 mi.	87,194.0	0.00v	45,322 min	30.42804	-89.41887	Joe Moran Rd, Kiln, MS

12:50:31 PM	On	40 mph	26 mph	0 mph N	-	0.351 g	0.453 g	11.5 mi.	87,194.9	0.00v	45,324 min	30.43885	-89.41451	18403 Joe Moran Rd, Kiln, MS
12:52:31 PM	On	0 mph	0 mph	0 mph W	-	0.000 g	0.000 g	11.5 mi.	87,194.9	0.00v	45,326 min	30.43890	-89.41452	18403 Joe Moran Rd, Kiln, MS
12:54:31 PM	On	0 mph	0 mph	0 mph W	-	0.000 g	0.000 g	11.5 mi.	87,194.9	0.00v	45,328 min	30.43893	-89.41451	18403 Joe Moran Rd, Kiln, MS
12:56:31 PM	On	35 mph	13 mph	0 mph S	-	1.086 g	0.384 g	11.9 mi.	87,195.3	0.00v	45,330 min	30.43580	-89.41071	18516 Joe Moran Rd, Kiln, MS
12:58:31 PM	On	0 mph	0 mph	0 mph S	-	0.000 g	0.000 g	11.9 mi.	87,195.3	0.00v	45,332 min	30.43580	-89.41072	18516 Joe Moran Rd, Kiln, MS
1:00:31 PM	On	0 mph	0 mph	0 mph S	-	0.000 g	0.000 g	11.9 mi.	87,195.3	0.00v	45,334 min	30.43580	-89.41072	18516 Joe Moran Rd, Kiln, MS
1:01:18 PM	Off	0 mph	0 mph	0 mph S	-	0.000 g	0.000 g	11.9 mi.	87,195.3	0.00v	45,335 min	30.43580	-89.41072	18516 Joe Moran Rd, Kiln, MS

Thu Oct 28, 2021

Time	Ignition	In-Cab Alert	Max Speed	Avg Speed	Inst Speed	Speed Limit	Max Accel	Max Decel	Distance	Odometer	Voltage	Run Time	Latitude	Longitude	Location
5:10:08 PM	On		0 mph	0 mph	0 mph S	-	0.000 g	0.000 g	0.0 mi.	87,195.3	14.17v	45,335 min	30.43580	-89.41072	18516 Joe Moran Rd, Kiln, MS
5:12:01 PM	On		0 mph	0 mph	0 mph NW	-	0.000 g	0.000 g	0.0 mi.	87,195.3	14.23v	45,337 min	30.43918	-89.41463	18403 Joe Moran Rd, Kiln, MS
5:14:01 PM	On		0 mph	0 mph	0 mph NW	-	0.000 g	0.000 g	0.0 mi.	87,195.3	14.17v	45,339 min	30.43907	-89.41456	18403 Joe Moran Rd, Kiln, MS
5:15:03 PM	Off		0 mph	0 mph	0 mph NW	-	0.000 g	0.000 g	0.0 mi.	87,195.3	14.23v	45,340 min	30.43907	-89.41456	18403 Joe Moran Rd, Kiln, MS
5:17:52 PM	On		9 mph	0 mph	9 mph S	-	0.000 g	0.000 g	0.0 mi.	87,195.3	14.17v	45,340 min	30.43867	-89.41451	Joe Moran Rd, Kiln, MS
5:19:51 PM	On		55 mph	11 mph	55 mph S	-	0.849 g	0.473 g	0.5 mi.	87,195.8	14.04v	45,342 min	30.43192	-89.41708	Joe Moran Rd, Kiln, MS
5:21:51 PM	On		53 mph	44 mph	41 mph SW	-	0.151 g	0.237 g	2.0 mi.	87,197.3	14.17v	45,344 min	30.41195	-89.42302	16281 Old Joe Moran St, Kiln, MS
5:23:51 PM	On		44 mph	31 mph	7 mph N	35 mph	0.261 g	0.249 g	3.0 mi.	87,198.3	14.20v	45,346 min	30.40914	-89.43470	6498 Kiln-Delisle Rd, Kiln, MS
5:25:51 PM	On		10 mph	2 mph	0 mph E	35 mph	0.159 g	0.461 g	3.1 mi.	87,198.4	13.53v	45,348 min	30.40916	-89.43476	6516 Kiln-Delisle Rd, Kiln, MS
5:27:51 PM	On		2 mph	0 mph	1 mph E	35 mph	0.000 g	0.000 g	3.1 mi.	87,198.4	13.56v	45,350 min	30.40916	-89.43476	Kiln-Delisle Rd, Kiln, MS
5:29:51 PM	On		2 mph	0 mph	0 mph E	35 mph	0.000 g	0.000 g	3.1 mi.	87,198.4	13.53v	45,352 min	30.40916	-89.43476	6516 Kiln-Delisle Rd, Kiln, MS
5:31:51 PM	On		4 mph	0 mph	0 mph N	45 mph	0.804 g	0.531 g	3.1 mi.	87,198.4	13.59v	45,354 min	30.40946	-89.43489	16630 MS-43, Kiln, MS
5:33:51 PM	On		0 mph	0 mph	0 mph N	45 mph	0.000 g	0.000 g	3.1 mi.	87,198.4	13.59v	45,356 min	30.40944	-89.43490	16630 MS-43, Kiln, MS
5:35:51												45,358			

PM															
5:36:52 PM		Idling - OBD	0 mph	0 mph	0 mph N	45 mph	0.000 g	0.000 g	3.1 mi.	87,198.4	13.62v	45,358 min	30.40944	-89.43490	16630 MS-43, Kiln, MS
5:37:51 PM	On		0 mph	0 mph	0 mph N	45 mph	0.000 g	0.000 g	3.1 mi.	87,198.4	13.59v	45,360 min	30.40944	-89.43490	16630 MS-43, Kiln, MS
5:39:51 PM	On		0 mph	0 mph	0 mph N	45 mph	0.000 g	0.000 g	3.1 mi.	87,198.4	13.53v	45,362 min	30.40944	-89.43490	16630 MS-43, Kiln, MS
5:41:51 PM	On		0 mph	0 mph	0 mph N	45 mph	0.000 g	0.000 g	3.1 mi.	87,198.4	13.56v	45,364 min	30.40944	-89.43490	16630 MS-43, Kiln, MS
5:41:52 PM		Idling - OBD	0 mph	0 mph	0 mph N	45 mph	0.000 g	0.000 g	3.1 mi.	87,198.4	13.56v	45,364 min	30.40944	-89.43490	16630 MS-43, Kiln, MS
5:43:51 PM	On		0 mph	0 mph	0 mph N	45 mph	0.000 g	0.000 g	3.1 mi.	87,198.4	13.56v	45,366 min	30.40944	-89.43490	16630 MS-43, Kiln, MS
5:45:51 PM	On		0 mph	0 mph	0 mph N	45 mph	0.000 g	0.000 g	3.1 mi.	87,198.4	13.62v	45,368 min	30.40944	-89.43490	16630 MS-43, Kiln, MS
5:46:52 PM		Idling - OBD	0 mph	0 mph	0 mph N	45 mph	0.000 g	0.000 g	3.1 mi.	87,198.4	13.56v	45,368 min	30.40944	-89.43490	16630 MS-43, Kiln, MS
5:47:51 PM	On		0 mph	0 mph	0 mph N	45 mph	0.000 g	0.000 g	3.1 mi.	87,198.4	13.56v	45,370 min	30.40944	-89.43490	16630 MS-43, Kiln, MS
5:49:51 PM	On		0 mph	0 mph	0 mph N	45 mph	0.000 g	0.000 g	3.1 mi.	87,198.4	13.62v	45,372 min	30.40944	-89.43490	16630 MS-43, Kiln, MS
5:51:51 PM	On		0 mph	0 mph	0 mph N	45 mph	0.000 g	0.000 g	3.1 mi.	87,198.4	13.59v	45,374 min	30.40944	-89.43490	16630 MS-43, Kiln, MS
5:51:52 PM		Idling - OBD	0 mph	0 mph	0 mph N	45 mph	0.000 g	0.000 g	3.1 mi.	87,198.4	13.59v	45,374 min	30.40944	-89.43490	16630 MS-43, Kiln, MS
5:53:51 PM	On		0 mph	0 mph	0 mph N	45 mph	0.000 g	0.000 g	3.1 mi.	87,198.4	13.59v	45,376 min	30.40944	-89.43490	16630 MS-43, Kiln, MS
5:55:51 PM	On		0 mph	0 mph	0 mph N	45 mph	0.000 g	0.000 g	3.1 mi.	87,198.4	13.59v	45,378 min	30.40944	-89.43490	16630 MS-43, Kiln, MS
5:56:52 PM		Idling - OBD	0 mph	0 mph	0 mph N	45 mph	0.000 g	0.000 g	3.1 mi.	87,198.4	13.53v	45,378 min	30.40944	-89.43490	16630 MS-43, Kiln, MS
5:57:51 PM	On		0 mph	0 mph	0 mph N	45 mph	0.000 g	0.000 g	3.1 mi.	87,198.4	13.62v	45,380 min	30.40944	-89.43490	16630 MS-43, Kiln, MS
5:59:51 PM	On		0 mph	0 mph	0 mph N	45 mph	0.000 g	0.000 g	3.1 mi.	87,198.4	13.59v	45,382 min	30.40944	-89.43490	16630 MS-43, Kiln, MS
6:01:51 PM	On		0 mph	0 mph	0 mph N	45 mph	0.000 g	0.000 g	3.1 mi.	87,198.4	13.53v	45,384 min	30.40944	-89.43490	16630 MS-43, Kiln, MS
6:01:52 PM		Idling - OBD	0 mph	0 mph	0 mph N	45 mph	0.000 g	0.000 g	3.1 mi.	87,198.4	13.56v	45,384 min	30.40944	-89.43490	16630 MS-43, Kiln, MS
6:03:51 PM	On		0 mph	0 mph	0 mph N	45 mph	0.000 g	0.000 g	3.1 mi.	87,198.4	13.59v	45,386 min	30.40944	-89.43490	16630 MS-43, Kiln, MS
6:05:51 PM	On		45 mph	24 mph	19 mph E	-	0.702 g	0.261 g	3.9 mi.	87,199.2	13.56v	45,388 min	30.41060	-89.42695	Old Joe Moran St, Kiln, MS
6:07:51 PM	On		42 mph	37 mph	40 mph NE	-	0.204 g	0.282 g	5.2 mi.	87,200.5	13.56v	45,390 min	30.42554	-89.41984	Joe Moran Rd, Kiln, MS

6:09:51 PM	On	48 mph	29 mph	0 mph W	-	0.510 g	1.033 g	6.1 mi.	87,201.4	13.16v	45,392 min	30.43668	-89.41996	5096 Road 524, Kiln, MS
6:11:51 PM	On	5 mph	0 mph	0 mph SE	-	0.894 g	0.531 g	6.2 mi.	87,201.5	13.62v	45,394 min	30.43675	-89.41991	5096 Road 524, Kiln, MS
6:13:51 PM	On	2 mph	0 mph	0 mph SE	-	0.000 g	0.000 g	6.2 mi.	87,201.5	13.71v	45,396 min	30.43675	-89.41991	5096 Road 524, Kiln, MS
6:15:51 PM	On	12 mph	8 mph	12 mph W	-	1.245 g	0.396 g	6.4 mi.	87,201.7	13.62v	45,398 min	30.43629	-89.42423	Road 524, Kiln, MS
6:17:51 PM	On	13 mph	8 mph	6 mph N	-	1.845 g	0.543 g	6.7 mi.	87,202.0	13.62v	45,400 min	30.43724	-89.42308	Road 524, Kiln, MS
6:19:51 PM	On	9 mph	5 mph	9 mph E	-	0.665 g	0.531 g	6.9 mi.	87,202.2	13.65v	45,402 min	30.43624	-89.42160	5165 Road 524, Kiln, MS
6:21:51 PM	On	9 mph	2 mph	7 mph NW	-	0.690 g	0.486 g	7.0 mi.	87,202.3	13.62v	45,404 min	30.43716	-89.42182	Road 524, Kiln, MS
6:23:51 PM	On	9 mph	7 mph	5 mph NW	-	0.204 g	0.204 g	7.2 mi.	87,202.5	13.59v	45,406 min	30.43997	-89.42274	Road 524, Kiln, MS
6:25:51 PM	On	7 mph	3 mph	0 mph N	55 mph	0.249 g	0.371 g	7.3 mi.	87,202.6	13.62v	45,408 min	30.44109	-89.42407	18470 MS-603, Kiln, MS
6:27:51 PM	On	10 mph	6 mph	9 mph E	-	0.612 g	0.224 g	7.5 mi.	87,202.8	13.65v	45,410 min	30.44194	-89.42260	Road 548, Kiln, MS
6:29:51 PM	On	10 mph	9 mph	8 mph E	-	0.453 g	0.237 g	7.8 mi.	87,203.1	13.56v	45,412 min	30.44348	-89.41887	Road 546, Kiln, MS
6:31:51 PM	On	12 mph	9 mph	1 mph N	-	0.139 g	0.306 g	8.1 mi.	87,203.4	13.65v	45,414 min	30.44450	-89.41481	Road 546, Kiln, MS
6:33:51 PM	On	14 mph	9 mph	14 mph S	-	0.837 g	0.273 g	8.4 mi.	87,203.7	13.50v	45,416 min	30.44192	-89.41700	Road 546, Kiln, MS
6:35:51 PM	On	32 mph	13 mph	15 mph NE	-	0.327 g	0.269 g	8.8 mi.	87,204.1	13.62v	45,418 min	30.43812	-89.41458	Joe Moran Rd, Kiln, MS
6:37:51 PM	On	13 mph	2 mph	0 mph NE	-	0.159 g	0.384 g	8.9 mi.	87,204.2	12.77v	45,420 min	30.43905	-89.41453	18403 Joe Moran Rd, Kiln, MS
6:38:02 PM	Off	0 mph	0 mph	0 mph NE	-	0.000 g	0.000 g	8.9 mi.	87,204.2	12.71v	45,420 min	30.43905	-89.41453	18403 Joe Moran Rd, Kiln, MS
6:44:09 PM	On	7 mph	0 mph	7 mph S	-	0.000 g	0.000 g	8.9 mi.	87,204.2	14.47v	45,420 min	30.43895	-89.41459	Joe Moran Rd, Kiln, MS
6:46:08 PM	On	40 mph	24 mph	29 mph N	-	0.261 g	0.261 g	9.8 mi.	87,205.1	14.04v	45,422 min	30.44509	-89.40760	Joe Moran Rd, Kiln, MS
6:48:08 PM	On	71 mph	49 mph	55 mph NE	-	1.167 g	0.486 g	11.4 mi.	87,206.7	13.59v	45,424 min	30.45294	-89.38337	Firetower Rd, Kiln, MS
6:50:08 PM	On	60 mph	46 mph	50 mph S	-	0.224 g	0.249 g	12.9 mi.	87,208.2	13.59v	45,426 min	30.45510	-89.37248	19409 Fenton Dedeaux Rd, Kiln, MS
6:52:08 PM	On	51 mph	45 mph	45 mph S	-	0.184 g	0.318 g	14.4 mi.	87,209.7	13.59v	45,428 min	30.43364	-89.36940	Fenton Dedeaux Rd, Kiln, MS
6:54:08 PM	On	69 mph	37 mph	69 mph SW	45 mph	0.996 g	0.408 g	15.6 mi.	87,210.9	13.59v	45,430 min	30.42006	-89.37489	Kiln-Delisle Rd, Kiln, MS
6:56:08				57 mph							45,432			MS

PM				W							min			
6:58:08 PM	On	55 mph	43 mph	30 mph N	-	0.184 g	0.237 g	19.1 mi.	87,214.4	13.62v	45,434 min	30.40765	-89.42729	Old Joe Moran St, Kiln, MS
7:00:08 PM	On	44 mph	36 mph	42 mph N	-	0.261 g	0.261 g	20.3 mi.	87,215.6	13.56v	45,436 min	30.42190	-89.42126	Old Joe Moran St, Kiln, MS
7:02:08 PM	On	44 mph	36 mph	27 mph E	-	0.127 g	0.273 g	21.5 mi.	87,216.8	13.59v	45,438 min	30.43780	-89.41606	Joe Moran Rd, Kiln, MS
7:04:08 PM	On	28 mph	5 mph	0 mph E	-	0.082 g	0.351 g	21.7 mi.	87,217.0	13.59v	45,440 min	30.43918	-89.41460	18403 Joe Moran Rd, Kiln, MS
7:06:08 PM	On	0 mph	0 mph	0 mph E	-	0.000 g	0.000 g	21.7 mi.	87,217.0	12.13v	45,442 min	30.43918	-89.41460	18403 Joe Moran Rd, Kiln, MS
7:06:19 PM	Off	0 mph	0 mph	0 mph E	-	0.000 g	0.000 g	21.7 mi.	87,217.0	12.46v	45,442 min	30.43918	-89.41460	18403 Joe Moran Rd, Kiln, MS

Fri Oct 29, 2021

Time	Ignition	In-Cab Alert	Max Speed	Avg Speed	Inst Speed	Speed Limit	Max Accel	Max Decel	Distance	Odometer	Voltage	Run Time	Latitude	Longitude	Location
7:10:48 AM			0 mph	0 mph	0 mph E	-	0.000 g	0.000 g	0.0 mi.	87,217.0	12.65v	45,442 min	30.43918	-89.41460	18403 Joe Moran Rd, Kiln, MS
7:26:41 AM	On		0 mph	0 mph	0 mph E	-	0.000 g	0.000 g	0.0 mi.	87,217.0	0.00v	45,442 min	30.43918	-89.41460	18403 Joe Moran Rd, Kiln, MS
7:26:46 AM			0 mph	0 mph	0 mph E	-	0.000 g	0.000 g	0.0 mi.	87,217.0	0.00v	45,442 min	30.43918	-89.41460	18403 Joe Moran Rd, Kiln, MS
7:26:56 AM	Off		0 mph	0 mph	0 mph E	-	0.000 g	0.000 g	0.0 mi.	87,217.0	0.00v	45,442 min	30.43918	-89.41460	18403 Joe Moran Rd, Kiln, MS
7:27:37 AM	On		0 mph	0 mph	0 mph SE	-	0.000 g	0.000 g	0.0 mi.	87,217.0	0.00v	45,442 min	30.43812	-89.41062	18511 Joe Moran Rd, Kiln, MS
7:27:51 AM			21 mph	5 mph	21 mph S	-	0.192 g	0.139 g	0.0 mi.	87,217.0	0.00v	45,442 min	30.43721	-89.41068	Joe Moran Rd, Kiln, MS
7:29:36 AM	On		22 mph	4 mph	0 mph S	-	0.192 g	0.294 g	0.1 mi.	87,217.1	0.00v	45,444 min	30.43558	-89.41061	18516 Joe Moran Rd, Kiln, MS
7:31:36 AM	On		0 mph	0 mph	0 mph S	-	0.000 g	0.000 g	0.1 mi.	87,217.1	0.00v	45,446 min	30.43558	-89.41061	18516 Joe Moran Rd, Kiln, MS
7:33:22 AM	Off		0 mph	0 mph	0 mph S	-	0.000 g	0.000 g	0.1 mi.	87,217.1	0.00v	45,448 min	30.43558	-89.41061	18516 Joe Moran Rd, Kiln, MS
7:41:33 AM			0 mph	0 mph	0 mph S	-	0.000 g	0.000 g	0.1 mi.	87,217.1	0.00v	45,448 min	30.43558	-89.41061	18516 Joe Moran Rd, Kiln, MS
7:51:08 AM	On		0 mph	0 mph	0 mph N	-	0.000 g	0.000 g	0.1 mi.	87,217.1	0.00v	45,448 min	30.43583	-89.41063	18516 Joe Moran Rd, Kiln, MS
7:51:22 AM			19 mph	2 mph	14 mph N	-	0.249 g	0.237 g	0.2 mi.	87,217.2	0.00v	45,448 min	30.43677	-89.41068	18516 Joe Moran Rd, Kiln, MS
7:53:07 AM	On		40 mph	7 mph	0 mph N	-	0.702 g	0.408 g	0.6 mi.	87,217.6	0.00v	45,450 min	30.43874	-89.41444	18403 Joe Moran Rd, Kiln, MS
7:55:07 AM	On		0 mph	0 mph	0 mph N	-	0.000 g	0.000 g	0.6 mi.	87,217.6	0.00v	45,452 min	30.43875	-89.41446	18403 Joe Moran Rd, Kiln, MS

7:57:07 AM	On	0 mph	0 mph	0 mph N	-	0.000 g	0.000 g	0.6 mi.	87,217.6	0.00v	45,454 min	30.43875	-89.41446	18403 Joe Moran Rd, Kiln, MS
7:57:40 AM	Off	0 mph	0 mph	0 mph N	-	0.000 g	0.000 g	0.6 mi.	87,217.6	0.00v	45,455 min	30.43875	-89.41446	18403 Joe Moran Rd, Kiln, MS
8:01:33 AM	On	0 mph	0 mph	0 mph S	-	0.000 g	0.000 g	0.6 mi.	87,217.6	0.00v	45,455 min	30.43849	-89.41447	18403 Joe Moran Rd, Kiln, MS
8:01:48 AM		5 mph	1 mph	0 mph SE	-	0.102 g	0.408 g	0.6 mi.	87,217.6	0.00v	45,455 min	30.43837	-89.41445	18403 Joe Moran Rd, Kiln, MS
8:03:33 AM	On	7 mph	0 mph	0 mph NE	-	1.143 g	0.473 g	0.6 mi.	87,217.6	0.00v	45,457 min	30.43839	-89.41448	18403 Joe Moran Rd, Kiln, MS
8:05:33 AM	On	0 mph	0 mph	0 mph NE	-	0.000 g	0.000 g	0.6 mi.	87,217.6	0.00v	45,459 min	30.43839	-89.41448	18403 Joe Moran Rd, Kiln, MS
8:07:13 AM	Off	0 mph	0 mph	0 mph NE	-	0.000 g	0.000 g	0.6 mi.	87,217.6	0.00v	45,460 min	30.43839	-89.41448	18403 Joe Moran Rd, Kiln, MS
8:08:57 AM	On	0 mph	0 mph	0 mph N	-	0.000 g	0.000 g	0.6 mi.	87,217.6	0.00v	45,460 min	30.43841	-89.41452	18403 Joe Moran Rd, Kiln, MS
8:09:12 AM		14 mph	1 mph	8 mph N	-	0.894 g	0.180 g	0.6 mi.	87,217.6	0.00v	45,460 min	30.43895	-89.41453	Joe Moran Rd, Kiln, MS
8:10:57 AM	On	14 mph	1 mph	0 mph E	-	0.894 g	0.416 g	0.6 mi.	87,217.6	0.00v	45,462 min	30.43899	-89.41454	18403 Joe Moran Rd, Kiln, MS
8:12:57 AM	On	0 mph	0 mph	0 mph NE	-	0.000 g	0.000 g	0.6 mi.	87,217.6	0.00v	45,464 min	30.43893	-89.41457	18403 Joe Moran Rd, Kiln, MS
8:14:24 AM	Off	0 mph	0 mph	0 mph NE	-	0.000 g	0.000 g	0.6 mi.	87,217.6	0.00v	45,466 min	30.43893	-89.41457	18403 Joe Moran Rd, Kiln, MS
8:23:04 AM	On	0 mph	0 mph	0 mph S	-	0.000 g	0.000 g	0.6 mi.	87,217.6	0.00v	45,466 min	30.43906	-89.41463	18403 Joe Moran Rd, Kiln, MS
8:23:14 AM		7 mph	0 mph	0 mph S	-	0.918 g	0.384 g	0.6 mi.	87,217.6	0.00v	45,466 min	30.43892	-89.41454	18403 Joe Moran Rd, Kiln, MS
8:23:18 AM		7 mph	0 mph	0 mph S	-	0.918 g	0.384 g	0.6 mi.	87,217.6	0.00v	45,466 min	30.43892	-89.41454	18403 Joe Moran Rd, Kiln, MS
8:25:03 AM	On	9 mph	1 mph	8 mph S	-	1.041 g	0.384 g	0.7 mi.	87,217.7	0.00v	45,468 min	30.43839	-89.41455	Joe Moran Rd, Kiln, MS
8:25:13 AM		12 mph	4 mph	0 mph S	-	0.000 g	0.531 g	0.7 mi.	87,217.7	0.00v	45,468 min	30.43821	-89.41457	18403 Joe Moran Rd, Kiln, MS
8:27:03 AM	On	36 mph	4 mph	36 mph E	-	0.894 g	0.531 g	0.8 mi.	87,217.8	0.00v	45,470 min	30.43819	-89.41262	Joe Moran Rd, Kiln, MS
8:27:13 AM		37 mph	36 mph	35 mph E	-	0.057 g	0.078 g	0.9 mi.	87,217.9	0.00v	45,470 min	30.43817	-89.41092	Joe Moran Rd, Kiln, MS
8:29:03 AM	On	42 mph	35 mph	42 mph E	-	0.486 g	0.473 g	2.0 mi.	87,219.0	0.00v	45,472 min	30.44671	-89.40093	Firetower Rd, Kiln, MS
8:31:03 AM	On	53 mph	51 mph	52 mph NE	-	0.114 g	0.159 g	3.7 mi.	87,220.7	0.00v	45,474 min	30.45986	-89.37955	Firetower Rd, Kiln, MS
8:33:03 AM	On	52 mph	45 mph	51 mph S	-	0.229 g	0.351 g	5.2 mi.	87,222.2	0.00v	45,476 min	30.44793	-89.37122	19125 Fenton Dedeaux Rd, Kiln, MS
8														

Activity Detail Overview »

Location Records	131	**Sorted By**	Time
Total Distance Traveled	66.9 mi.	**Selected Vehicle**	10 (vin: 1GCHSDE33G1109077)
Average Speed	16 mph	**Report Time Period**	Oct 26 5:00 PM to 10:59 PM (CDT)
Landmarked Stops	Show	**Report Created**	November 12, 2021 2:39:34 PM
Max Speed	80 mph		

** Distance is accumulated daily*
** Odometer values are on the spreadsheet export.*
** Only the closest landmark is shown.*
** Landmarks over 3.8 miles wide have been excluded.*
** Run Time is based on Total GPS Device Hours.*


wex TELEMATICS


Philips Pest Control LLC


Export Data | Email Report

Speed Graphs »

show/hide

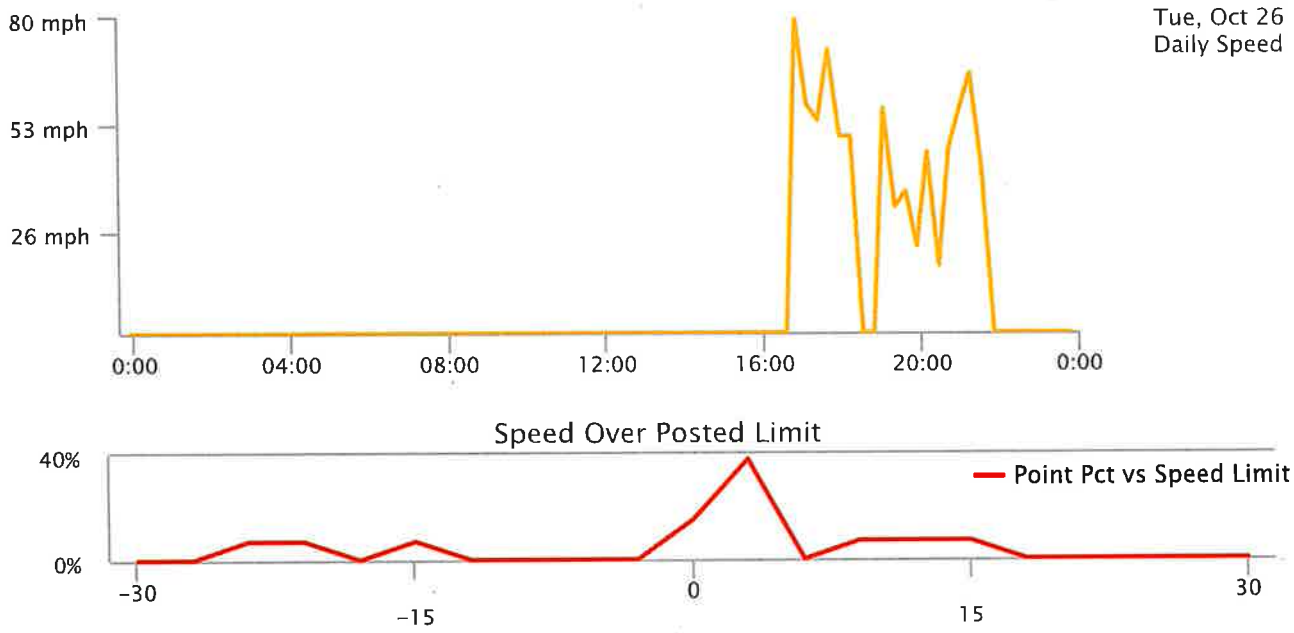

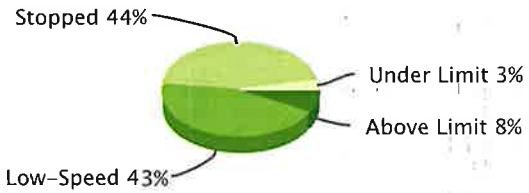

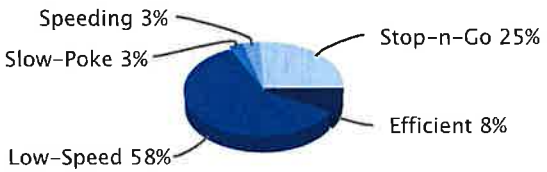

Low-Speed: inst-speed is under 15 mph | No Address: address or speed-limit unknown | Efficient: inst-speed within 10 mph of speed-limit | Stop-n-Go: zero inst-speed and nonzero max-speed | Speeding: inst-speed more than 10 mph over speed-limit | Slow-Poke: inst-speed between 15 mph and 10 mph under limit

Activity Detail Report »

Selected Vehicle: 10

Tue Oct 26, 2021

Time	Ignition	In-Cab Alert	Max Speed	Avg Speed	Inst Speed	Speed Limit	Max Accel	Max Decel	Distance	Odometer	Voltage	Run Time	Latitude	Longitude	Location
5:00:27 PM	On		72 mph	54 mph	16 mph N	-	0.339 g	0.261 g	0.0 mi.	109,863.0	13.35v	50,051 min	30.42358	-89.36739	17030 Fenton Dedeaux Rd, Kiln, MS
5:02:27 PM	On		47 mph	41 mph	40 mph N	-	0.269 g	0.204 g	1.4 mi.	109,864.4	13.38v	50,053 min	30.44288	-89.37132	Fenton Dedeaux Rd, Kiln, MS
5:04:27 PM	On		64 mph	45 mph	21 mph SW	-	0.906 g	0.351 g	2.9 mi.	109,865.9	13.44v	50,055 min	30.46360	-89.37559	Firetower Rd, Kiln, MS
5:05:56 PM		Speeding - OBD	80 mph	66 mph	80 mph W	-	0.282 g	0.167 g	4.5 mi.	109,867.5	13.41v	50,055 min	30.44806	-89.39428	Firetower Rd, Kiln, MS
5:06:27 PM	On		80 mph	67 mph	62 mph W	-	0.282 g	0.167 g	5.1 mi.	109,868.1	13.31v	50,057 min	30.44702	-89.40420	Firetower Rd, Kiln, MS
5:08:27 PM	On		58 mph	34 mph	0 mph N	-	0.306 g	0.355 g	6.3 mi.	109,869.3	13.53v	50,059 min	30.43892	-89.41462	18403 Joe Moran Rd, Kiln, MS
5:10:27 PM	On		7 mph	0 mph	0 mph N	-	0.620 g	0.510 g	6.4 mi.	109,869.4	14.68v	50,061 min	30.43918	-89.41468	18403 Joe Moran Rd, Kiln, MS
5:12:27 PM	On		0 mph	0 mph	0 mph N	-	0.000 g	0.000 g	6.4 mi.	109,869.4	12.49v	50,063 min	30.43918	-89.41468	18403 Joe Moran Rd, Kiln, MS
5:12:37 PM	Off		0 mph	0 mph	0 mph N	-	0.000 g	0.000 g	6.4 mi.	109,869.4	12.46v	50,063 min	30.43918	-89.41468	18403 Joe Moran Rd, Kiln, MS
5:14:11 PM	On		0 mph	0 mph	0 mph N	-	0.000 g	0.000 g	6.4 mi.	109,869.4	12.43v	50,063 min	30.43918	-89.41468	18403 Joe Moran Rd, Kiln, MS
5:16:11 PM	On		4 mph	0 mph	0 mph S	-	0.906 g	0.396 g	6.4 mi.	109,869.4	13.92v	50,065 min	30.43924	-89.41463	18403 Joe Moran Rd, Kiln, MS
5:18:11 PM	On		7 mph	1 mph	0 mph S	-	0.645 g	0.371 g	6.4 mi.	109,869.4	14.17v	50,067 min	30.43903	-89.41450	18403 Joe Moran Rd, Kiln, MS

5:20:11 PM	On		0 mph	0 mph	0 mph S	-	0.000 g	0.000 g	6.4 mi.	109,869.4	13.68v	50,069 min	30.43903	-89.41450	18403 Joe Moran Rd, Kiln, MS
5:22:11 PM	On		37 mph	8 mph	34 mph E	-	1.290 g	0.204 g	6.6 mi.	109,869.6	13.22v	50,071 min	30.43818	-89.41115	Joe Moran Rd, Kiln, MS
5:24:11 PM	On		34 mph	6 mph	0 mph S	-	0.192 g	0.384 g	6.8 mi.	109,869.8	13.44v	50,073 min	30.43570	-89.41061	18516 Joe Moran Rd, Kiln, MS
5:26:11 PM	On		0 mph	0 mph	0 mph S	-	0.000 g	0.000 g	6.8 mi.	109,869.8	13.44v	50,075 min	30.43570	-89.41061	18516 Joe Moran Rd, Kiln, MS
5:28:11 PM	On		0 mph	0 mph	0 mph S	-	0.000 g	0.000 g	6.8 mi.	109,869.8	13.41v	50,077 min	30.43570	-89.41061	18516 Joe Moran Rd, Kiln, MS
5:28:14 PM		Idling - OBD	0 mph	0 mph	0 mph S	-	0.000 g	0.000 g	6.8 mi.	109,869.8	13.38v	50,077 min	30.43570	-89.41061	18516 Joe Moran Rd, Kiln, MS
5:30:11 PM	On		0 mph	0 mph	0 mph S	-	0.000 g	0.000 g	6.8 mi.	109,869.8	13.35v	50,079 min	30.43570	-89.41061	18516 Joe Moran Rd, Kiln, MS
5:32:11 PM	On		0 mph	0 mph	0 mph E	-	0.000 g	0.000 g	6.8 mi.	109,869.8	13.35v	50,081 min	30.43574	-89.41059	18516 Joe Moran Rd, Kiln, MS
5:33:14 PM		Idling - OBD	0 mph	0 mph	0 mph E	-	0.000 g	0.000 g	6.8 mi.	109,869.8	13.31v	50,081 min	30.43574	-89.41059	18516 Joe Moran Rd, Kiln, MS
5:34:11 PM	On		0 mph	0 mph	0 mph E	-	0.000 g	0.000 g	6.8 mi.	109,869.8	13.44v	50,083 min	30.43574	-89.41059	18516 Joe Moran Rd, Kiln, MS
5:36:11 PM	On		36 mph	11 mph	22 mph W	-	0.824 g	0.510 g	7.2 mi.	109,870.2	13.56v	50,085 min	30.43809	-89.41432	Joe Moran Rd, Kiln, MS
5:38:11 PM	On		54 mph	41 mph	43 mph S	-	0.339 g	0.318 g	8.6 mi.	109,871.6	13.65v	50,087 min	30.42100	-89.42127	Old Joe Moran St, Kiln, MS
5:40:11 PM	On		46 mph	36 mph	0 mph SW	-	0.212 g	0.465 g	9.8 mi.	109,872.8	13.53v	50,089 min	30.40681	-89.42736	16023 Old Joe Moran St, Kiln, MS
5:42:11 PM	On		51 mph	32 mph	45 mph SW	45 mph	0.906 g	0.318 g	10.8 mi.	109,873.8	13.62v	50,091 min	30.40619	-89.44330	16321 MS-43, Kiln, MS
5:44:11 PM	On		61 mph	51 mph	32 mph SE	55 mph	0.135 g	0.216 g	12.5 mi.	109,875.5	13.59v	50,093 min	30.38510	-89.44016	14701 MS-43, Kiln, MS
5:46:11 PM	On		66 mph	50 mph	66 mph S	55 mph	1.143 g	0.306 g	14.2 mi.	109,877.2	13.53v	50,095 min	30.36439	-89.42582	13285 MS-43, Kiln, MS
5:48:11 PM	On		71 mph	58 mph	68 mph S	55 mph	0.261 g	0.212 g	16.1 mi.	109,879.1	13.56v	50,097 min	30.33797	-89.42839	MS-43, Bay St Louis, MS
5:50:11 PM	On		72 mph	62 mph	30 mph SE	55 mph	0.135 g	0.216 g	18.2 mi.	109,881.2	13.62v	50,099 min	30.31637	-89.40643	MS-43, Bay St Louis, MS
5:52:11 PM	On		66 mph	52 mph	37 mph E	-	0.204 g	0.384 g	19.9 mi.	109,882.9	13.56v	50,101 min	30.31170	-89.37884	Longfellow Rd, Bay St Louis, MS
5:54:11 PM	On		49 mph	30 mph	49 mph E	45 mph	0.996 g	0.363 g	20.9 mi.	109,883.9	13.65v	50,103 min	30.31114	-89.36337	1190 US-90, Bay St Louis, MS
5:56:11 PM	On		52 mph	16 mph	1 mph N	-	0.837 g	0.408 g	21.5 mi.	109,884.5	13.47v	50,105 min	30.31431	-89.35579	Drinkwater Blvd, Bay St Louis, MS
5:58:11 PM	On		2 mph	0 mph	0 mph N	45 mph	0.000 g	0.000 g	21.5 mi.	109,884.5	13.44v	50,107 min	30.31431	-89.35579	1001 US-90, Bay St Louis, MS
6:															1001 US-90, Bay St Louis,

PM	On		2 mph	0 mph	0 mph N	45 mph	0.000 g	0.000 g	21.5 mi.	109,884.5	13.50v	min	30.31431	-89.35579	MS
6:01:26 PM		Idling - OBD	1 mph	0 mph	0 mph N	45 mph	0.000 g	0.000 g	21.5 mi.	109,884.5	13.53v	50,109 min	30.31431	-89.35579	1001 US-90, Bay St Louis, MS
6:02:11 PM	On		1 mph	0 mph	0 mph N	45 mph	0.000 g	0.000 g	21.5 mi.	109,884.5	13.38v	50,111 min	30.31431	-89.35579	1001 US-90, Bay St Louis, MS
6:04:11 PM	On		50 mph	21 mph	9 mph E	45 mph	0.951 g	0.351 g	22.2 mi.	109,885.2	13.50v	50,113 min	30.31682	-89.34681	700 US-90, Bay St Louis, MS
6:06:11 PM	On		43 mph	19 mph	23 mph E	-	1.020 g	0.416 g	22.9 mi.	109,885.9	13.62v	50,115 min	30.32007	-89.33702	299 Highway 90, Bay St Louis, MS
6:08:11 PM	On		35 mph	27 mph	6 mph N	-	1.073 g	0.433 g	23.8 mi.	109,886.8	13.62v	50,117 min	30.32406	-89.32779	760 N 2nd St, Bay St Louis, MS
6:10:11 PM	On		20 mph	2 mph	0 mph W	-	0.151 g	0.327 g	23.8 mi.	109,886.8	13.41v	50,119 min	30.32451	-89.32875	700 N Beach Blvd, Bay St Louis, MS
6:12:11 PM	On		37 mph	25 mph	25 mph S	-	0.996 g	0.600 g	24.7 mi.	109,887.7	13.38v	50,121 min	30.32546	-89.33851	798 Dunbar Ave, Bay St Louis, MS
6:14:11 PM	On		50 mph	24 mph	43 mph SW	45 mph	0.996 g	0.416 g	25.5 mi.	109,888.5	13.59v	50,123 min	30.31804	-89.34373	US-90, Bay St Louis, MS
6:16:11 PM	On		43 mph	9 mph	0 mph E	-	0.159 g	0.408 g	25.8 mi.	109,888.8	13.59v	50,125 min	30.31774	-89.34670	Bay St Louis, MS
6:18:11 PM	On		1 mph	0 mph	0 mph SE	-	0.000 g	0.000 g	25.8 mi.	109,888.8	13.59v	50,127 min	30.31773	-89.34669	Bay St Louis, MS
6:20:11 PM	On		0 mph	0 mph	0 mph SE	-	0.000 g	0.000 g	25.8 mi.	109,888.8	13.59v	50,129 min	30.31773	-89.34669	Bay St Louis, MS
6:21:02 PM		Idling - OBD	0 mph	0 mph	0 mph SE	-	0.000 g	0.000 g	25.8 mi.	109,888.8	13.53v	50,129 min	30.31773	-89.34669	Bay St Louis, MS
6:22:11 PM	On		0 mph	0 mph	0 mph SE	-	0.000 g	0.000 g	25.8 mi.	109,888.8	13.62v	50,131 min	30.31773	-89.34669	Bay St Louis, MS
6:23:21 PM	Off		0 mph	0 mph	0 mph SE	-	0.000 g	0.000 g	25.8 mi.	109,888.8	12.13v	50,132 min	30.31773	-89.34669	Bay St Louis, MS
7:01:09 PM	On		0 mph	0 mph	0 mph SE	-	0.000 g	0.000 g	25.8 mi.	109,888.8	14.47v	50,132 min	30.31773	-89.34669	Bay St Louis, MS
7:03:08 PM	On		0 mph	0 mph	0 mph SE	-	0.000 g	0.000 g	25.8 mi.	109,888.8	13.86v	50,134 min	30.31773	-89.34669	Bay St Louis, MS
7:05:08 PM	On		0 mph	0 mph	0 mph SE	-	0.000 g	0.000 g	25.8 mi.	109,888.8	13.44v	50,136 min	30.31773	-89.34669	Bay St Louis, MS
7:07:08 PM	On		1 mph	0 mph	0 mph SE	-	0.000 g	0.000 g	25.8 mi.	109,888.8	13.44v	50,138 min	30.31773	-89.34669	Bay St Louis, MS
7:09:08 PM	On		0 mph	0 mph	0 mph SE	-	0.000 g	0.000 g	25.8 mi.	109,888.8	13.53v	50,140 min	30.31773	-89.34669	Bay St Louis, MS
7:11:08 PM	On		0 mph	0 mph	0 mph SE	-	0.000 g	0.000 g	25.8 mi.	109,888.8	13.59v	50,142 min	30.31773	-89.34669	Bay St Louis, MS
7:13:08 PM	On		9 mph	0 mph	9 mph E	-	0.816 g	0.000 g	25.8 mi.	109,888.8	13.71v	50,144 min	30.31774	-89.34646	Bay St Louis, MS
7:15:08	On		57 mph	27 mph	29 mph N	-	1.122 g	0.327 g	26.7 mi.	109,889.7	13.59v	50,146	30.32397	-89.33789	Dunbar Ave, Bay St Louis, MS

7:17:08 PM	On	37 mph	18 mph	12 mph N	-	0.102 g	0.294 g	27.3 mi.	109,890.3	13.59v	50,148 min	30.32973	-89.34413	727 Jackson Blvd, Bay St Louis, MS
7:19:08 PM	On	15 mph	12 mph	13 mph W	-	1.212 g	0.473 g	27.7 mi.	109,890.7	13.68v	50,150 min	30.33186	-89.34377	251 Pine Dr, Bay St Louis, MS
7:21:08 PM	On	16 mph	13 mph	13 mph E	-	0.204 g	0.184 g	28.2 mi.	109,891.2	13.62v	50,152 min	30.32980	-89.34180	216 Corinth Dr, Bay St Louis, MS
7:23:08 PM	On	14 mph	11 mph	12 mph E	-	0.180 g	0.204 g	28.6 mi.	109,891.6	13.62v	50,154 min	30.32845	-89.33611	144 Melody Ln, Bay St Louis, MS
7:25:08 PM	On	17 mph	13 mph	14 mph E	-	0.192 g	0.147 g	29.0 mi.	109,892.0	13.59v	50,156 min	30.32589	-89.32978	102 Leopold St, Bay St Louis, MS
7:27:08 PM	On	28 mph	15 mph	12 mph W	-	0.261 g	0.196 g	29.5 mi.	109,892.5	13.59v	50,158 min	30.33031	-89.33493	213 Boardman Ave, Bay St Louis, MS
7:29:08 PM	On	16 mph	13 mph	12 mph E	-	0.918 g	0.371 g	29.9 mi.	109,892.9	13.62v	50,160 min	30.33007	-89.33755	111 Oaks Blvd, Bay St Louis, MS
7:31:08 PM	On	23 mph	12 mph	23 mph N	-	0.351 g	0.282 g	30.3 mi.	109,893.3	13.59v	50,162 min	30.33111	-89.33907	979 Dunbar Ave, Bay St Louis, MS
7:33:08 PM	On	32 mph	13 mph	11 mph E	-	0.167 g	0.339 g	30.8 mi.	109,893.8	13.62v	50,164 min	30.33050	-89.33285	106 Leonard Ave, Bay St Louis, MS
7:35:08 PM	On	17 mph	11 mph	1 mph N	-	1.020 g	0.510 g	31.2 mi.	109,894.2	13.62v	50,166 min	30.33173	-89.33364	115 Beverly Dr, Bay St Louis, MS
7:37:08 PM	On	30 mph	11 mph	12 mph W	-	0.837 g	0.429 g	31.6 mi.	109,894.6	14.77v	50,168 min	30.33301	-89.33226	109 Julia St, Bay St Louis, MS
7:39:08 PM	On	14 mph	13 mph	12 mph S	-	0.735 g	0.518 g	32.0 mi.	109,895.0	13.62v	50,170 min	30.33357	-89.33809	Dunbar Ave, Bay St Louis, MS
7:41:08 PM	On	15 mph	13 mph	13 mph W	-	0.102 g	0.147 g	32.4 mi.	109,895.4	13.62v	50,172 min	30.33504	-89.34439	471 Thomas St, Bay St Louis, MS
7:43:08 PM	On	36 mph	20 mph	14 mph E	-	0.633 g	0.543 g	33.1 mi.	109,896.1	13.56v	50,174 min	30.33613	-89.34227	Julia St, Bay St Louis, MS
7:45:08 PM	On	14 mph	12 mph	11 mph W	-	0.918 g	0.359 g	33.5 mi.	109,896.5	13.59v	50,176 min	30.33613	-89.33754	205 Harrison Ct, Bay St Louis, MS
7:47:08 PM	On	14 mph	9 mph	13 mph E	-	0.767 g	0.461 g	33.9 mi.	109,896.9	12.80v	50,178 min	30.33678	-89.33936	132 Harrison Ct, Bay St Louis, MS
7:49:08 PM	On	14 mph	12 mph	11 mph N	-	0.147 g	0.216 g	34.3 mi.	109,897.3	13.59v	50,180 min	30.33649	-89.33573	143 Fox Dr, Bay St Louis, MS
7:51:08 PM	On	14 mph	12 mph	12 mph N	-	0.159 g	0.351 g	34.7 mi.	109,897.7	13.59v	50,182 min	30.34032	-89.33800	Pine Tree Rd, Bay St Louis, MS
7:53:08 PM	On	16 mph	11 mph	11 mph S	-	0.963 g	0.429 g	35.1 mi.	109,898.1	13.59v	50,184 min	30.33733	-89.33583	24 Paradise Point Dr, Bay St Louis, MS
7:55:08 PM	On	22 mph	15 mph	22 mph NW	-	0.127 g	0.180 g	35.6 mi.	109,898.6	13.56v	50,186 min	30.34252	-89.33878	1431 N Beach Blvd, Bay St Louis, MS
7:57:08 PM	On	22 mph	15 mph	12 mph W	-	0.184 g	0.318 g	36.1 mi.	109,899.1	13.59v	50,188 min	30.33945	-89.34406	544 Blakemore St, Bay St Louis, MS
7:59:08 PM	On	22 mph	14 mph	16 mph S	-	0.261 g	0.216 g	36.6 mi.	109,899.6	13.53v	50,190 min	30.34234	-89.34508	129 Cedar Ridge Ave, Bay St Louis, MS

8:01:08 PM	On		20 mph	6 mph	0 mph E	-	0.241 g	0.273 g	36.8 mi.	109,899.8	13.59v	50,192 min	30.33979	-89.34533	Blakemore St, Bay St Louis, MS
8:03:08 PM	On		0 mph	0 mph	0 mph E	-	0.000 g	0.000 g	36.8 mi.	109,899.8	13.56v	50,194 min	30.33979	-89.34533	Blakemore St, Bay St Louis, MS
8:05:08 PM	On		0 mph	0 mph	0 mph E	-	0.000 g	0.000 g	36.8 mi.	109,899.8	13.59v	50,196 min	30.33979	-89.34533	Blakemore St, Bay St Louis, MS
8:05:09 PM		Idling - OBD	0 mph	0 mph	0 mph E	-	0.000 g	0.000 g	36.8 mi.	109,899.8	13.56v	50,196 min	30.33979	-89.34533	Blakemore St, Bay St Louis, MS
8:07:08 PM	On		3 mph	0 mph	0 mph W	-	0.665 g	0.453 g	36.8 mi.	109,899.8	13.59v	50,198 min	30.33984	-89.34545	Blakemore St, Bay St Louis, MS
8:09:08 PM	On		0 mph	0 mph	0 mph SE	-	0.000 g	0.000 g	36.8 mi.	109,899.8	13.53v	50,200 min	30.33980	-89.34548	Blakemore St, Bay St Louis, MS
8:11:00 PM		Idling - OBD	0 mph	0 mph	0 mph SE	-	0.000 g	0.000 g	36.8 mi.	109,899.8	13.56v	50,200 min	30.33980	-89.34548	Blakemore St, Bay St Louis, MS
8:11:08 PM	On		0 mph	0 mph	0 mph SE	-	0.000 g	0.000 g	36.8 mi.	109,899.8	13.53v	50,202 min	30.33980	-89.34548	Blakemore St, Bay St Louis, MS
8:13:08 PM	On		35 mph	21 mph	22 mph S	-	0.837 g	0.204 g	37.5 mi.	109,900.5	13.59v	50,204 min	30.33279	-89.35229	936 Casino Magic Dr, Bay St Louis, MS
8:15:08 PM	On		32 mph	20 mph	0 mph S	-	0.204 g	0.376 g	38.2 mi.	109,901.2	13.56v	50,206 min	30.32856	-89.35818	2001 Jay St, Bay St Louis, MS
8:17:08 PM	On		29 mph	13 mph	0 mph S	-	1.122 g	0.461 g	38.6 mi.	109,901.6	13.07v	50,208 min	30.32237	-89.35820	10095 Oliver St, Bay St Louis, MS
8:19:08 PM	On		24 mph	8 mph	12 mph SW	-	0.951 g	0.510 g	38.9 mi.	109,901.9	13.71v	50,210 min	30.32555	-89.35933	10111 Quail Way, Bay St Louis, MS
8:21:08 PM	On		15 mph	11 mph	10 mph SE	-	0.951 g	0.339 g	39.2 mi.	109,902.2	13.59v	50,212 min	30.32536	-89.35984	1536 Quail Cv, Bay St Louis, MS
8:23:08 PM	On		46 mph	20 mph	12 mph N	-	0.261 g	0.216 g	39.9 mi.	109,902.9	13.56v	50,214 min	30.33273	-89.36367	Wolfe St, Bay St Louis, MS
8:25:08 PM	On		16 mph	13 mph	12 mph S	-	1.257 g	0.416 g	40.3 mi.	109,903.3	13.56v	50,216 min	30.33411	-89.36360	66 Wolfe St, Bay St Louis, MS
8:27:08 PM	On		16 mph	13 mph	15 mph N	-	0.192 g	0.204 g	40.8 mi.	109,903.8	13.62v	50,218 min	30.33122	-89.36461	31 Fiber St, Bay St Louis, MS
8:29:08 PM	On		16 mph	13 mph	14 mph S	-	0.971 g	0.416 g	41.2 mi.	109,904.2	13.50v	50,220 min	30.33463	-89.36457	82 Fiber St, Bay St Louis, MS
8:31:08 PM	On		15 mph	13 mph	14 mph N	-	0.620 g	0.531 g	41.6 mi.	109,904.6	13.50v	50,222 min	30.33050	-89.36555	21 Good St, Bay St Louis, MS
8:33:08 PM	On		17 mph	14 mph	15 mph S	-	0.171 g	0.261 g	42.1 mi.	109,905.1	13.53v	50,224 min	30.33499	-89.36554	86 Good St, Bay St Louis, MS
8:35:08 PM	On		16 mph	14 mph	13 mph N	-	0.282 g	0.408 g	42.5 mi.	109,905.5	13.59v	50,226 min	30.33056	-89.36655	23 Harrison Rd, Bay St Louis, MS
8:37:08 PM	On		17 mph	13 mph	14 mph S	-	0.192 g	0.237 g	43.0 mi.	109,906.0	13.53v	50,228 min	30.33543	-89.36650	Harrison Rd, Bay St Louis, MS
8:39:08 PM	On		17 mph	13 mph	10 mph S	-	0.882 g	0.314 g	43.4 mi.	109,906.4	13.62v	50,230 min	30.32980	-89.36725	11012 Lake Dr, Bay St Louis, MS
8:41:08	On		15 mph	11 mph	11 mph	-	0.927 g	0.351 g	43.8 mi.	109,906.8	13.50v	50,232	30.32632	-89.36602	11157 Lake Dr, Bay St Louis,

8:43:08 PM	On	14 mph	13 mph	12 mph N	-	0.249 g	0.273 g	44.2 mi.	109,907.2	13.59v	50,234 min	30.32925	-89.36407	11031 Lasalle Blvd, Bay St Louis, MS
8:45:08 PM	On	47 mph	24 mph	12 mph SW	-	1.073 g	0.441 g	45.0 mi.	109,908.0	13.47v	50,236 min	30.33251	-89.37277	1887 Blue Meadow Rd, Bay St Louis, MS
8:47:08 PM	On	29 mph	16 mph	14 mph E	-	0.204 g	0.192 g	45.6 mi.	109,908.6	13.44v	50,238 min	30.32788	-89.36974	2009 Wilkinson Ln, Bay St Louis, MS
8:49:08 PM	On	37 mph	14 mph	15 mph E	-	0.951 g	0.408 g	46.0 mi.	109,909.0	13.53v	50,240 min	30.32582	-89.37070	2145 Mitteer Dr, Bay St Louis, MS
8:51:08 PM	On	30 mph	16 mph	13 mph W	-	0.229 g	0.237 g	46.6 mi.	109,909.6	13.59v	50,242 min	30.32308	-89.37153	2096 Hollywood Dr, Bay St Louis, MS
8:53:08 PM	On	14 mph	11 mph	11 mph N	-	0.963 g	0.351 g	46.9 mi.	109,909.9	13.59v	50,244 min	30.32348	-89.36815	Cain Dr, Bay St Louis, MS
8:55:08 PM	On	15 mph	11 mph	11 mph NE	-	1.143 g	0.359 g	47.3 mi.	109,910.3	13.53v	50,246 min	30.32411	-89.36930	2013 Bonney Dr, Bay St Louis, MS
8:57:08 PM	On	14 mph	13 mph	13 mph S	-	0.306 g	0.294 g	47.7 mi.	109,910.7	13.62v	50,248 min	30.32585	-89.37212	2161 Mole Dr, Bay St Louis, MS
8:59:08 PM	On	44 mph	17 mph	43 mph SE	-	0.282 g	0.306 g	48.3 mi.	109,911.3	13.62v	50,250 min	30.32183	-89.36481	Paradise Ln, Bay St Louis, MS
9:01:08 PM	On	42 mph	19 mph	12 mph E	-	0.939 g	0.384 g	49.0 mi.	109,912.0	13.53v	50,252 min	30.31696	-89.36208	10043 Kingston Rd, Bay St Louis, MS
9:03:08 PM	On	33 mph	19 mph	28 mph W	45 mph	0.331 g	0.224 g	49.6 mi.	109,912.6	13.62v	50,254 min	30.31367	-89.35647	1013 US-90, Bay St Louis, MS
9:05:08 PM	On	57 mph	41 mph	17 mph N	-	0.294 g	0.465 g	51.0 mi.	109,914.0	13.74v	50,256 min	30.31995	-89.37579	280 De Roche Blvd, Bay St Louis, MS
9:07:08 PM	On	17 mph	13 mph	15 mph SE	-	0.180 g	0.184 g	51.4 mi.	109,914.4	13.62v	50,258 min	30.32142	-89.37635	Clara Dr, Bay St Louis, MS
9:09:08 PM	On	15 mph	12 mph	13 mph SE	-	0.241 g	0.216 g	51.8 mi.	109,914.8	13.56v	50,260 min	30.32282	-89.37630	Daffodil St, Bay St Louis, MS
9:11:08 PM	On	15 mph	11 mph	13 mph S	-	0.816 g	0.318 g	52.2 mi.	109,915.2	13.59v	50,262 min	30.32477	-89.37421	817 Primrose Dr, Bay St Louis, MS
9:13:08 PM	On	14 mph	7 mph	0 mph NW	-	0.122 g	0.371 g	52.5 mi.	109,915.5	13.47v	50,264 min	30.32637	-89.37447	907 Dove Blvd, Bay St Louis, MS
9:15:08 PM	On	14 mph	5 mph	14 mph NW	-	0.735 g	0.269 g	52.7 mi.	109,915.7	13.62v	50,266 min	30.32498	-89.37621	237 Iris Dr, Bay St Louis, MS
9:17:08 PM	On	14 mph	11 mph	13 mph SW	-	1.041 g	0.351 g	53.0 mi.	109,916.0	13.56v	50,268 min	30.32730	-89.37443	947 Deer Dr, Bay St Louis, MS
9:19:08 PM	On	41 mph	22 mph	41 mph SW	-	0.286 g	0.269 g	53.7 mi.	109,916.7	13.59v	50,270 min	30.31876	-89.38054	Chapman Rd, Bay St Louis, MS
9:21:08 PM	On	66 mph	45 mph	59 mph W	55 mph	0.192 g	0.273 g	55.2 mi.	109,918.2	13.53v	50,272 min	30.31395	-89.39892	10204 MS-603, Bay St Louis, MS
9:23:08 PM	On	60 mph	60 mph	58 mph NW	55 mph	0.057 g	0.090 g	57.2 mi.	109,920.2	13.59v	50,274 min	30.33056	-89.42515	11276 MS-43, Bay St Louis, MS
9:25:08 PM	On	60 mph	60 mph	60 mph N	55 mph	0.037 g	0.045 g	59.2 mi.	109,922.2	13.59v	50,276 min	30.35788	-89.42300	MS-43, Bay St Louis, MS

9:27:08 PM	On	60 mph	60 mph	60 mph N	55 mph	0.184 g	0.388 g	61.2 mi.	109,924.2	13.62v	50,278 min	30.38287	-89.43901	14420 MS-43, Kiln, MS
9:29:08 PM	On	60 mph	60 mph	60 mph E	45 mph	0.127 g	0.045 g	63.2 mi.	109,926.2	13.65v	50,280 min	30.40646	-89.44087	16392 MS-43, Kiln, MS
9:31:08 PM	On	60 mph	37 mph	25 mph E	-	0.273 g	0.331 g	64.5 mi.	109,927.5	13.59v	50,282 min	30.41060	-89.42626	Old Joe Moran St, Kiln, MS
9:33:08 PM	On	42 mph	38 mph	39 mph NE	-	0.180 g	0.147 g	65.7 mi.	109,928.7	13.56v	50,284 min	30.42622	-89.41958	Joe Moran Rd, Kiln, MS
9:35:08 PM	On	42 mph	30 mph	9 mph N	-	0.102 g	0.331 g	66.8 mi.	109,929.8	13.59v	50,286 min	30.43846	-89.41454	Joe Moran Rd, Kiln, MS
9:37:08 PM	On	10 mph	2 mph	0 mph S	-	0.110 g	0.371 g	66.9 mi.	109,929.9	12.43v	50,288 min	30.43902	-89.41464	18403 Joe Moran Rd, Kiln, MS
9:37:18 PM	Off	0 mph	0 mph	0 mph S	-	0.000 g	0.000 g	66.9 mi.	109,929.9	12.43v	50,288 min	30.43902	-89.41464	18403 Joe Moran Rd, Kiln, MS

Copyright ©2021 WEX Telematics - gps.wextelematics.com. Generated in 0.5461 seconds.

Activity Detail Overview »

Location Records	167	**Sorted By**	Time
Total Distance Traveled	92.4 mi.	**Selected Vehicle**	10 (vin: 1GCHSDE33G1109077)
Average Speed	19 mph	**Report Time Period**	Oct 27 12:00 AM to Oct 30 11:59 PM (CDT)
Landmarked Stops	Show	**Report Created**	November 12, 2021 2:39:05 PM
Max Speed	82 mph		

** Distance is accumulated daily*
** Odometer values are on the spreadsheet export.*
** Only the closest landmark is shown.*
** Landmarks over 3.8 miles wide have been excluded.*
** Run Time is based on Total GPS Device Hours.*


WEX TELEMATICS


Philips Pest Control LLC


Export Data | Email Report


Speed Graphs »

show/hide

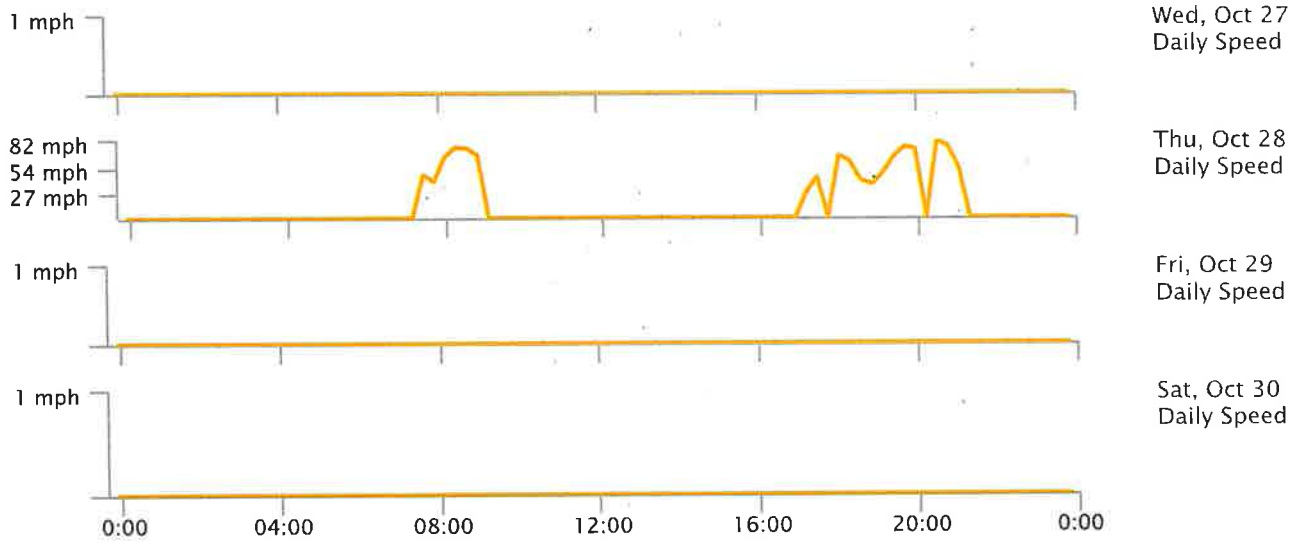

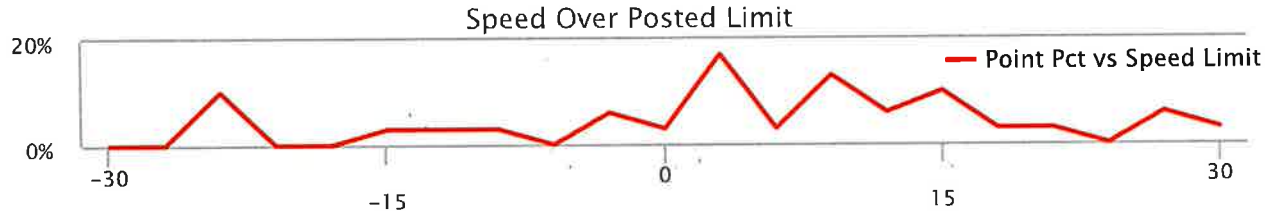

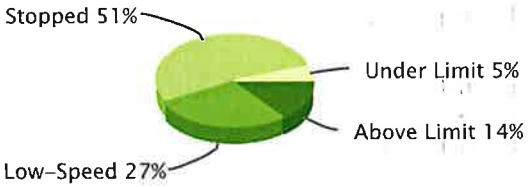

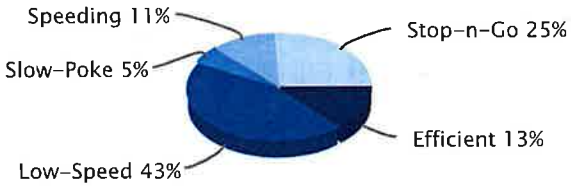

Low-Speed: inst-speed is under 15 mph | No Address: address or speed-limit unknown | Efficient: inst-speed within 10 mph of speed-limit | Stop-n-Go: zero inst-speed and nonzero max-speed | Speeding: inst-speed more than 10 mph over speed-limit | Slow-Poke: inst-speed between 15 mph and 10 mph under limit

Activity Detail Report »

Selected Vehicle: 10

Wed Oct 27, 2021

Time	Ignition	In-Cab Alert	Max Speed	Avg Speed	Inst Speed	Speed Limit	Max Accel	Max Decel	Distance	Odometer	Voltage	Run Time	Latitude	Longitude	Location
6:55:19 AM	On		0 mph	0 mph	0 mph E	-	0.000 g	0.000 g	0.0 mi.	109,929.9	12.71v	50,288 min	30.43901	-89.41452	18403 Joe Moran Rd, Kiln, MS
6:57:18 AM	On		0 mph	0 mph	0 mph E	-	0.000 g	0.000 g	0.0 mi.	109,929.9	12.49v	50,290 min	30.43901	-89.41452	18403 Joe Moran Rd, Kiln, MS
6:57:29 AM	Off		0 mph	0 mph	0 mph E	-	0.000 g	0.000 g	0.0 mi.	109,929.9	12.46v	50,290 min	30.43901	-89.41452	18403 Joe Moran Rd, Kiln, MS
7:01:58 PM			0 mph	0 mph	0 mph E	-	0.000 g	0.000 g	0.0 mi.	109,929.9	12.55v	50,290 min	30.43901	-89.41452	18403 Joe Moran Rd, Kiln, MS

Thu Oct 28, 2021

Time	Ignition	In-Cab Alert	Max Speed	Avg Speed	Inst Speed	Speed Limit	Max Accel	Max Decel	Distance	Odometer	Voltage	Run Time	Latitude	Longitude	Location
7:01:57 AM			0 mph	0 mph	0 mph E	-	0.000 g	0.000 g	0.0 mi.	109,929.9	12.52v	50,290 min	30.43901	-89.41452	18403 Joe Moran Rd, Kiln, MS
7:26:07 AM	On		0 mph	0 mph	0 mph E	-	0.000 g	0.000 g	0.0 mi.	109,929.9	14.77v	50,290 min	30.43901	-89.41452	18403 Joe Moran Rd, Kiln, MS
7:27:31 AM			4 mph	0 mph	0 mph SE	-	0.657 g	0.486 g	0.0 mi.	109,929.9	0.00v	50,290 min	30.43893	-89.41458	18403 Joe Moran Rd, Kiln, MS
7:27:41 AM	Off		0 mph	0 mph	0 mph SE	-	0.000 g	0.000 g	0.0 mi.	109,929.9	0.00v	50,292 min	30.43893	-89.41458	18403 Joe Moran Rd, Kiln, MS
7:28:47 AM	On		0 mph	0 mph	0 mph S	-	0.000 g	0.000 g	0.0 mi.	109,929.9	0.00v	50,292 min	30.43823	-89.41456	18403 Joe Moran Rd, Kiln, MS
7:															

AM		11 mph	0 mph	9 mph E	-	0.620 g	0.371 g	0.0 mi.	109,929.9	0.00v	min	30.43809	-89.41442	Joe Moran Rd, Kiln, MS
7:30:47 AM	On	46 mph	7 mph	0 mph E	-	0.620 g	0.384 g	0.4 mi.	109,930.3	0.00v	50,294 min	30.43571	-89.41057	18516 Joe Moran Rd, Kiln, MS
7:32:47 AM	On	0 mph	0 mph	0 mph S	-	0.000 g	0.000 g	0.4 mi.	109,930.3	0.00v	50,296 min	30.43563	-89.41060	18516 Joe Moran Rd, Kiln, MS
7:34:47 AM	On	18 mph	3 mph	18 mph N	-	0.747 g	0.037 g	0.5 mi.	109,930.4	0.00v	50,298 min	30.43719	-89.41069	Joe Moran Rd, Kiln, MS
7:36:47 AM	On	32 mph	10 mph	0 mph N	-	0.298 g	0.396 g	0.8 mi.	109,930.7	0.00v	50,300 min	30.43875	-89.41450	18403 Joe Moran Rd, Kiln, MS
7:38:47 AM	On	0 mph	0 mph	0 mph N	-	0.000 g	0.000 g	0.8 mi.	109,930.7	0.00v	50,302 min	30.43875	-89.41450	18403 Joe Moran Rd, Kiln, MS
7:40:47 AM	On	0 mph	0 mph	0 mph N	-	0.000 g	0.000 g	0.8 mi.	109,930.7	0.00v	50,304 min	30.43875	-89.41450	18403 Joe Moran Rd, Kiln, MS
7:41:13 AM	Off	0 mph	0 mph	0 mph N	-	0.000 g	0.000 g	0.8 mi.	109,930.7	0.00v	50,304 min	30.43875	-89.41450	18403 Joe Moran Rd, Kiln, MS
7:42:19 AM		0 mph	0 mph	0 mph N	-	0.000 g	0.000 g	0.8 mi.	109,930.7	0.00v	50,304 min	30.43875	-89.41450	18403 Joe Moran Rd, Kiln, MS
7:43:08 AM	On	0 mph	0 mph	0 mph S	-	0.000 g	0.000 g	0.8 mi.	109,930.7	0.00v	50,304 min	30.43838	-89.41455	18403 Joe Moran Rd, Kiln, MS
7:43:22 AM		12 mph	2 mph	12 mph E	-	0.633 g	0.453 g	0.8 mi.	109,930.7	0.00v	50,304 min	30.43810	-89.41435	Joe Moran Rd, Kiln, MS
7:45:07 AM	On	39 mph	11 mph	0 mph E	-	0.690 g	0.453 g	1.2 mi.	109,931.1	0.00v	50,306 min	30.43554	-89.41056	18516 Joe Moran Rd, Kiln, MS
7:47:07 AM	On	0 mph	0 mph	0 mph E	-	0.000 g	0.000 g	1.2 mi.	109,931.1	0.00v	50,308 min	30.43554	-89.41056	18516 Joe Moran Rd, Kiln, MS
7:49:07 AM	On	0 mph	0 mph	0 mph E	-	0.000 g	0.000 g	1.2 mi.	109,931.1	0.00v	50,310 min	30.43554	-89.41056	18516 Joe Moran Rd, Kiln, MS
7:49:54 AM	Off	0 mph	0 mph	0 mph E	-	0.000 g	0.000 g	1.2 mi.	109,931.1	0.00v	50,311 min	30.43554	-89.41056	18516 Joe Moran Rd, Kiln, MS
8:05:23 AM	On	0 mph	0 mph	0 mph N	-	0.000 g	0.000 g	1.2 mi.	109,931.1	0.00v	50,311 min	30.43584	-89.41065	18516 Joe Moran Rd, Kiln, MS
8:05:38 AM		25 mph	5 mph	25 mph N	-	0.224 g	0.078 g	1.3 mi.	109,931.2	0.00v	50,311 min	30.43706	-89.41066	18516 Joe Moran Rd, Kiln, MS
8:07:23 AM	On	45 mph	10 mph	0 mph W	-	0.273 g	0.351 g	1.7 mi.	109,931.6	0.00v	50,313 min	30.43798	-89.41551	18403 Joe Moran Rd, Kiln, MS
8:09:23 AM	On	65 mph	31 mph	48 mph SW	-	0.869 g	0.224 g	2.7 mi.	109,932.6	0.00v	50,315 min	30.42447	-89.42077	17361 Old Joe Moran Rd, Kiln, MS
8:11:23 AM	On	54 mph	35 mph	20 mph S	-	0.306 g	0.388 g	3.9 mi.	109,933.8	0.00v	50,317 min	30.41031	-89.42732	16133 Old Joe Moran St, Kiln, MS
8:13:23 AM	On	61 mph	23 mph	5 mph SW	-	0.906 g	0.473 g	4.7 mi.	109,934.6	0.00v	50,319 min	30.40929	-89.43587	6130 Kiln-Picayune Rd, Kiln, MS
8:15:23 AM	On	10 mph	2 mph	0 mph E	45 mph	0.747 g	0.473 g	4.8 mi.	109,934.7	0.00v	50,321 min	30.40871	-89.43599	16595 MS-43, Kiln, MS
8:17:23	On	0 mph	0 mph	0 mph E	45 mph	0.000 g	0.000 g	4.8 mi.	109,934.7	0.00v	50,323	30.40871	-89.43599	16595 MS-43, Kiln, MS

8:19:23 AM	On	0 mph	0 mph	0 mph E	45 mph	0.000 g	0.000 g	4.8 mi.	109,934.7	0.00v	50,325 min	30.40871	-89.43599	16595 MS-43, Kiln, MS
8:19:37 AM	Off	0 mph	0 mph	0 mph E	45 mph	0.000 g	0.000 g	4.8 mi.	109,934.7	0.00v	50,325 min	30.40871	-89.43599	16595 MS-43, Kiln, MS
8:22:04 AM	On	0 mph	0 mph	0 mph E	45 mph	0.000 g	0.000 g	4.8 mi.	109,934.7	0.00v	50,325 min	30.40868	-89.43562	16595 MS-43, Kiln, MS
8:22:18 AM		7 mph	0 mph	0 mph E	45 mph	0.000 g	0.396 g	4.8 mi.	109,934.7	0.00v	50,325 min	30.40867	-89.43560	16595 MS-43, Kiln, MS
8:22:28 AM		7 mph	1 mph	7 mph NE	45 mph	1.029 g	0.396 g	4.8 mi.	109,934.7	0.00v	50,325 min	30.40872	-89.43548	16588 MS-43, Kiln, MS
8:24:03 AM	On	49 mph	30 mph	43 mph N	55 mph	1.029 g	0.396 g	5.9 mi.	109,935.8	0.00v	50,327 min	30.42458	-89.43419	MS-43, Kiln, MS
8:24:13 AM		44 mph	41 mph	38 mph N	55 mph	0.000 g	0.045 g	6.0 mi.	109,935.9	0.00v	50,327 min	30.42628	-89.43412	MS-43, Kiln, MS
8:26:03 AM	On	68 mph	55 mph	68 mph NW	65 mph	0.249 g	0.294 g	7.7 mi.	109,937.6	0.00v	50,329 min	30.45041	-89.43302	19278 MS-603, Kiln, MS
8:26:13 AM		65 mph	64 mph	65 mph N	55 mph	0.049 g	0.024 g	7.9 mi.	109,937.8	0.00v	50,329 min	30.45277	-89.43422	MS-603, Kiln, MS
8:28:03 AM	On	75 mph	66 mph	67 mph N	55 mph	0.167 g	0.127 g	9.9 mi.	109,939.8	0.00v	50,331 min	30.47988	-89.42837	MS-603, Kiln, MS
8:28:13 AM		68 mph	67 mph	68 mph N	55 mph	0.057 g	0.237 g	10.1 mi.	109,940.0	0.00v	50,331 min	30.48255	-89.42786	MS-603, Kiln, MS
8:30:03 AM	On	70 mph	60 mph	57 mph N	55 mph	0.127 g	0.261 g	11.9 mi.	109,941.8	0.00v	50,333 min	30.50722	-89.43332	MS-603, Kiln, MS
8:32:03 AM	On	70 mph	60 mph	64 mph NE	55 mph	0.273 g	0.184 g	13.9 mi.	109,943.8	0.00v	50,335 min	30.53538	-89.42625	MS-603, Kiln, MS
8:34:03 AM	On	66 mph	65 mph	59 mph N	55 mph	0.114 g	0.204 g	16.1 mi.	109,946.0	0.00v	50,337 min	30.56183	-89.41166	27030 MS-603, Perkinston, MS
8:36:03 AM	On	72 mph	65 mph	66 mph N	55 mph	0.102 g	0.102 g	18.2 mi.	109,948.1	0.00v	50,339 min	30.59208	-89.41083	MS-603, Perkinston, MS
8:38:03 AM	On	73 mph	48 mph	45 mph W	-	0.318 g	0.331 g	19.9 mi.	109,949.8	0.00v	50,341 min	30.60621	-89.42716	Caesar Necaise Rd, Perkinston, MS
8:40:03 AM	On	62 mph	19 mph	0 mph SE	-	0.690 g	0.461 g	20.5 mi.	109,950.4	0.00v	50,343 min	30.60182	-89.43538	6415 Caesar Necaise Rd, Perkinston, MS
8:42:03 AM	On	67 mph	46 mph	65 mph SW	-	1.020 g	0.167 g	22.0 mi.	109,951.9	0.00v	50,345 min	30.58856	-89.45508	7480 Caesar Necaise Rd, Perkinston, MS
8:44:03 AM	On	69 mph	64 mph	61 mph W	-	0.147 g	0.151 g	24.2 mi.	109,954.1	0.00v	50,347 min	30.58164	-89.48958	Caesar Necaise Rd, Picayune, MS
8:46:03 AM	On	74 mph	64 mph	61 mph NW	65 mph	0.359 g	0.286 g	26.3 mi.	109,956.2	0.00v	50,349 min	30.58627	-89.52460	11472 Caesar Necaise Rd, Picayune, MS
8:48:03 AM	On	59 mph	42 mph	25 mph W	35 mph	0.747 g	0.498 g	27.7 mi.	109,957.6	0.00v	50,351 min	30.58453	-89.54716	W Union Rd, Picayune, MS
8:50:03 AM	On	67 mph	28 mph	0 mph W	35 mph	0.612 g	0.473 g	28.6 mi.	109,958.5	0.00v	50,353 min	30.57665	-89.55973	1431 W Union Rd, Picayune, MS

8:52:03 AM	On		0 mph	0 mph	0 mph W	35 mph	0.000 g	0.000 g	28.6 mi.	109,958.5	0.00v	50,355 min	30.57665	-89.55973	1431 W Union Rd, Picayune, MS
8:54:03 AM	On		0 mph	0 mph	0 mph W	35 mph	0.000 g	0.000 g	28.6 mi.	109,958.5	0.00v	50,357 min	30.57665	-89.55973	1431 W Union Rd, Picayune, MS
8:54:29 AM	Off		0 mph	0 mph	0 mph NW	35 mph	0.000 g	0.000 g	28.6 mi.	109,958.5	0.00v	50,358 min	30.57675	-89.55977	1431 W Union Rd, Picayune, MS
5:23:02 PM	On		27 mph	0 mph	2 mph NW	35 mph	0.000 g	0.000 g	28.6 mi.	109,958.5	13.41v	50,358 min	30.57675	-89.55977	1432 W Union Rd, Picayune, MS
5:24:55 PM	On		43 mph	43 mph	0 mph SE	35 mph	0.657 g	0.543 g	28.6 mi.	110,047.3	13.53v	50,359 min	30.40918	-89.43481	6528 Kiln-Delisle Rd, Kiln, MS
5:26:55 PM	On		2 mph	0 mph	0 mph E	35 mph	0.000 g	0.000 g	28.6 mi.	110,047.3	13.59v	50,361 min	30.40915	-89.43475	6512 Kiln-Delisle Rd, Kiln, MS
5:28:55 PM	On		4 mph	0 mph	0 mph W	35 mph	0.780 g	0.429 g	28.6 mi.	110,047.3	13.62v	50,363 min	30.40928	-89.43472	6518 Kiln-Delisle Rd, Kiln, MS
5:30:55 PM	On		2 mph	0 mph	0 mph W	35 mph	0.735 g	0.416 g	28.6 mi.	110,047.3	13.50v	50,365 min	30.40931	-89.43476	6530 Kiln-Delisle Rd, Kiln, MS
5:32:55 PM	On		4 mph	0 mph	1 mph N	45 mph	0.767 g	0.473 g	28.6 mi.	110,047.3	13.47v	50,367 min	30.40946	-89.43479	16630 MS-43, Kiln, MS
5:34:55 PM	On		1 mph	0 mph	0 mph NW	35 mph	0.000 g	0.000 g	28.6 mi.	110,047.3	13.62v	50,369 min	30.40946	-89.43482	6558 Kiln-Delisle Rd, Kiln, MS
5:36:55 PM	On		0 mph	0 mph	0 mph NW	35 mph	0.000 g	0.000 g	28.6 mi.	110,047.3	13.56v	50,371 min	30.40946	-89.43482	6558 Kiln-Delisle Rd, Kiln, MS
5:38:00 PM		Idling - OBD	0 mph	0 mph	0 mph NW	35 mph	0.000 g	0.000 g	28.6 mi.	110,047.3	13.59v	50,371 min	30.40946	-89.43482	6558 Kiln-Delisle Rd, Kiln, MS
5:38:55 PM	On		0 mph	0 mph	0 mph NW	35 mph	0.000 g	0.000 g	28.6 mi.	110,047.3	13.59v	50,373 min	30.40946	-89.43482	6558 Kiln-Delisle Rd, Kiln, MS
5:40:55 PM	On		0 mph	0 mph	0 mph NW	35 mph	0.000 g	0.000 g	28.6 mi.	110,047.3	13.62v	50,375 min	30.40946	-89.43482	6558 Kiln-Delisle Rd, Kiln, MS
5:42:55 PM	On		0 mph	0 mph	0 mph NW	35 mph	0.000 g	0.000 g	28.6 mi.	110,047.3	13.59v	50,377 min	30.40944	-89.43481	6554 Kiln-Delisle Rd, Kiln, MS
5:43:00 PM		Idling - OBD	0 mph	0 mph	0 mph NW	35 mph	0.000 g	0.000 g	28.6 mi.	110,047.3	13.53v	50,377 min	30.40944	-89.43481	6554 Kiln-Delisle Rd, Kiln, MS
5:44:55 PM	On		0 mph	0 mph	0 mph NW	35 mph	0.000 g	0.000 g	28.6 mi.	110,047.3	13.56v	50,379 min	30.40944	-89.43481	6554 Kiln-Delisle Rd, Kiln, MS
5:46:55 PM	On		0 mph	0 mph	0 mph NW	35 mph	0.000 g	0.000 g	28.6 mi.	110,047.3	13.56v	50,381 min	30.40944	-89.43481	6554 Kiln-Delisle Rd, Kiln, MS
5:48:00 PM		Idling - OBD	0 mph	0 mph	0 mph NW	35 mph	0.000 g	0.000 g	28.6 mi.	110,047.3	13.56v	50,381 min	30.40944	-89.43481	6554 Kiln-Delisle Rd, Kiln, MS
5:48:55 PM	On		0 mph	0 mph	0 mph NW	35 mph	0.000 g	0.000 g	28.6 mi.	110,047.3	13.62v	50,383 min	30.40944	-89.43481	6554 Kiln-Delisle Rd, Kiln, MS
5:50:55 PM	On		0 mph	0 mph	0 mph NW	35 mph	0.000 g	0.000 g	28.6 mi.	110,047.3	13.62v	50,385 min	30.40944	-89.43481	6554 Kiln-Delisle Rd, Kiln, MS
5:52:55 PM	On		0 mph	0 mph	0 mph NW	35 mph	0.000 g	0.000 g	28.6 mi.	110,047.3	13.62v	50,387 min	30.40944	-89.43481	6554 Kiln-Delisle Rd, Kiln, MS
5:53:00					0 mph							50,387			6554 Kiln-Delisle Rd, Kiln,

PM				NW							min			MS
5:54:55 PM	On	0 mph	0 mph	0 mph NW	35 mph	0.000 g	0.000 g	28.6 mi.	110,047.3	12.59v	50,389 min	30.40944	-89.43481	6554 Kiln-Delisle Rd, Kiln, MS
5:55:05 PM	Off	0 mph	0 mph	0 mph NW	35 mph	0.000 g	0.000 g	28.6 mi.	110,047.3	12.59v	50,390 min	30.40944	-89.43481	6554 Kiln-Delisle Rd, Kiln, MS
6:04:10 PM	On	11 mph	0 mph	11 mph S	45 mph	0.000 g	0.000 g	28.6 mi.	110,047.3	14.62v	50,390 min	30.40937	-89.43504	16601 MS-43, Kiln, MS
6:06:10 PM	On	48 mph	13 mph	48 mph W	45 mph	0.849 g	0.408 g	29.0 mi.	110,047.7	14.01v	50,392 min	30.40650	-89.44088	16387 MS-43, Kiln, MS
6:08:10 PM	On	66 mph	57 mph	31 mph S	55 mph	0.273 g	0.269 g	31.0 mi.	110,049.7	13.44v	50,394 min	30.38425	-89.43966	14561 MS-43, Kiln, MS
6:10:10 PM	On	61 mph	42 mph	45 mph E	-	1.073 g	0.396 g	32.4 mi.	110,051.1	13.59v	50,396 min	30.37114	-89.42530	Nicola Rd, Kiln, MS
6:12:10 PM	On	46 mph	38 mph	31 mph N	-	0.420 g	0.363 g	33.6 mi.	110,052.3	13.53v	50,398 min	30.37638	-89.41052	1733 Nicola Rd, Kiln, MS
6:14:10 PM	On	29 mph	10 mph	10 mph W	-	1.073 g	0.473 g	34.0 mi.	110,052.7	13.56v	50,400 min	30.37660	-89.40730	15705 Nicola Rd, Kiln, MS
6:16:10 PM	On	11 mph	8 mph	7 mph W	-	0.478 g	0.306 g	34.3 mi.	110,053.0	13.53v	50,402 min	30.37595	-89.40717	4101 Road 550 Rd, Kiln, MS
6:18:10 PM	On	38 mph	19 mph	24 mph W	-	0.294 g	0.294 g	34.9 mi.	110,053.6	13.59v	50,404 min	30.37120	-89.41064	40 Nicola Rd, Kiln, MS
6:20:10 PM	On	60 mph	38 mph	50 mph NW	55 mph	0.837 g	0.461 g	36.1 mi.	110,054.8	13.53v	50,406 min	30.37250	-89.43148	MS-43, Kiln, MS
6:22:10 PM	On	60 mph	36 mph	13 mph SW	-	0.249 g	0.408 g	37.4 mi.	110,056.1	13.44v	50,408 min	30.38184	-89.44293	Magnolia Dr, Kiln, MS
6:24:10 PM	On	17 mph	13 mph	16 mph SW	-	0.282 g	0.229 g	37.8 mi.	110,056.5	13.59v	50,410 min	30.38037	-89.44221	5078 Dogwood Dr, Kiln, MS
6:26:10 PM	On	16 mph	12 mph	12 mph SE	-	0.318 g	0.237 g	38.2 mi.	110,056.9	13.56v	50,412 min	30.38025	-89.43928	14131 Pecan Grove Dr, Kiln, MS
6:28:10 PM	On	14 mph	10 mph	11 mph E	-	0.645 g	0.327 g	38.6 mi.	110,057.3	13.53v	50,414 min	30.37799	-89.44220	6115 Live Oak Dr, Kiln, MS
6:30:10 PM	On	14 mph	11 mph	11 mph NW	-	0.351 g	0.241 g	39.0 mi.	110,057.7	13.59v	50,416 min	30.38132	-89.44018	14058 Pecan Grove Dr, Kiln, MS
6:32:10 PM	On	17 mph	11 mph	0 mph E	55 mph	0.984 g	0.429 g	39.4 mi.	110,058.1	13.50v	50,418 min	30.38581	-89.44084	14839 MS-43, Kiln, MS
6:34:10 PM	On	40 mph	14 mph	11 mph N	-	1.041 g	0.461 g	39.9 mi.	110,058.6	13.53v	50,420 min	30.39007	-89.44171	15098 Chickasaw Rd, Kiln, MS
6:36:10 PM	On	12 mph	9 mph	9 mph S	-	0.804 g	0.473 g	40.2 mi.	110,058.9	13.56v	50,422 min	30.38827	-89.44112	Chickasaw Rd, Kiln, MS
6:38:10 PM	On	30 mph	11 mph	0 mph N	-	0.882 g	0.429 g	40.6 mi.	110,059.3	13.47v	50,424 min	30.39212	-89.44300	15050 Choctaw Dr, Kiln, MS
6:40:10 PM	On	14 mph	10 mph	9 mph SE	-	0.894 g	0.078 g	40.9 mi.	110,059.6	13.62v	50,426 min	30.39274	-89.43822	6265 Pontiac Dr, Kiln, MS
6:42:10 PM	On	12 mph	9 mph	11 mph S	-	0.861 g	0.339 g	41.2 mi.	110,059.9	13.53v	50,428 min	30.39294	-89.43725	15031 Sioux Pl, Kiln, MS

6:44:10 PM	On	12 mph	9 mph	11 mph SW	-	0.722 g	0.416 g	41.5 mi.	110,060.2	13.56v	50,430 min	30.39262	-89.43651	6072 Pontiac Dr, Kiln, MS
6:46:10 PM	On	11 mph	10 mph	11 mph W	-	0.102 g	0.282 g	41.9 mi.	110,060.6	13.56v	50,432 min	30.39324	-89.44017	6266 Pontiac Dr, Kiln, MS
6:48:10 PM	On	31 mph	10 mph	31 mph NW	55 mph	1.073 g	0.371 g	42.2 mi.	110,060.9	13.56v	50,434 min	30.39255	-89.44461	15326 MS-603, Kiln, MS
6:50:10 PM	On	35 mph	13 mph	12 mph E	-	0.155 g	0.241 g	42.6 mi.	110,061.3	13.56v	50,436 min	30.39442	-89.44292	6075 Apache Dr, Kiln, MS
6:52:10 PM	On	14 mph	11 mph	12 mph S	-	0.192 g	0.204 g	43.0 mi.	110,061.7	13.56v	50,438 min	30.39706	-89.44061	6429 Shawnee St, Kiln, MS
6:54:10 PM	On	13 mph	11 mph	12 mph NE	-	0.306 g	0.286 g	43.4 mi.	110,062.1	13.62v	50,440 min	30.39449	-89.43677	6229 Shawnee St, Kiln, MS
6:56:10 PM	On	13 mph	11 mph	8 mph SE	-	0.224 g	0.127 g	43.8 mi.	110,062.5	13.53v	50,442 min	30.39650	-89.43391	15049 Piute Dr, Kiln, MS
6:58:10 PM	On	14 mph	12 mph	12 mph W	-	0.159 g	0.229 g	44.1 mi.	110,062.8	13.59v	50,444 min	30.39425	-89.43771	Shawnee St, Kiln, MS
7:00:10 PM	On	13 mph	11 mph	9 mph E	-	0.114 g	0.127 g	44.5 mi.	110,063.2	13.59v	50,446 min	30.39632	-89.43539	6111 Kiowa St, Kiln, MS
7:02:10 PM	On	15 mph	12 mph	15 mph E	-	0.273 g	0.135 g	44.9 mi.	110,063.6	13.53v	50,448 min	30.39635	-89.43973	6173 Comanche St, Kiln, MS
7:04:10 PM	On	15 mph	12 mph	12 mph SE	-	0.159 g	0.147 g	45.3 mi.	110,064.0	13.56v	50,450 min	30.39895	-89.43609	15178 Ponotoc Dr, Kiln, MS
7:06:10 PM	On	14 mph	12 mph	14 mph W	-	0.306 g	0.282 g	45.7 mi.	110,064.4	13.56v	50,452 min	30.39700	-89.43778	6124 Comanche St, Kiln, MS
7:08:10 PM	On	16 mph	13 mph	12 mph NW	-	0.180 g	0.286 g	46.2 mi.	110,064.9	13.56v	50,454 min	30.39474	-89.44096	15049 Pawnee Pl, Kiln, MS
7:10:10 PM	On	16 mph	11 mph	0 mph W	55 mph	0.306 g	0.269 g	46.6 mi.	110,065.3	13.41v	50,456 min	30.39529	-89.44612	15420 MS-603, Kiln, MS
7:12:10 PM	On	37 mph	16 mph	1 mph S	-	0.939 g	0.473 g	47.1 mi.	110,065.8	13.35v	50,458 min	30.39978	-89.45190	Paradise Rd, Kiln, MS
7:14:10 PM	On	47 mph	18 mph	12 mph E	-	1.065 g	0.441 g	47.7 mi.	110,066.4	13.50v	50,460 min	30.40344	-89.44471	7000 Varnado Ln, Kiln, MS
7:16:10 PM	On	14 mph	8 mph	0 mph N	-	0.837 g	0.486 g	48.0 mi.	110,066.7	13.56v	50,462 min	30.40334	-89.44264	7110 Varnado Ln, Kiln, MS
7:18:10 PM	On	26 mph	8 mph	19 mph N	45 mph	1.053 g	0.351 g	48.3 mi.	110,067.0	13.53v	50,464 min	30.40465	-89.44538	16180 MS-603, Kiln, MS
7:20:09 PM	On	19 mph	10 mph	1 mph E	-	0.171 g	0.371 g	48.6 mi.	110,067.3	13.35v	50,466 min	30.40793	-89.44880	Buddy Ln, Kiln, MS
7:22:09 PM	On	16 mph	9 mph	0 mph SE	45 mph	0.882 g	0.396 g	49.0 mi.	110,067.7	13.41v	50,468 min	30.40475	-89.44552	16229 MS-43, Kiln, MS
7:24:09 PM	On	35 mph	14 mph	16 mph N	-	0.894 g	0.286 g	49.4 mi.	110,068.1	13.56v	50,470 min	30.41088	-89.44363	16154 VFW Rd, Kiln, MS
7:26:09 PM	On	43 mph	21 mph	19 mph W	-	0.216 g	0.331 g	50.1 mi.	110,068.8	13.41v	50,472 min	30.41651	-89.45135	Gustine Rd, Kiln, MS
7:28:09											50,474			

PM													min		
7:30:09 PM	On		16 mph	11 mph	12 mph N	-	0.792 g	0.269 g	51.0 mi.	110,069.7	13.44v	50,476 min	30.41640	-89.45619	Road 424, Kiln, MS
7:32:10 PM	On		19 mph	15 mph	2 mph NE	-	0.159 g	0.461 g	51.5 mi.	110,070.2	13.62v	50,478 min	30.41780	-89.44898	Gustine Rd, Kiln, MS
7:34:09 PM	On		64 mph	52 mph	63 mph NW	-	0.722 g	0.159 g	53.2 mi.	110,071.9	13.44v	50,480 min	30.42882	-89.47416	7558 Kiln-Picayune Rd, Kiln, MS
7:36:09 PM	On		63 mph	47 mph	59 mph NE	-	0.465 g	0.261 g	54.7 mi.	110,073.4	13.59v	50,482 min	30.44504	-89.47392	Fire Tower Rd, Kiln, MS
7:38:09 PM	On		60 mph	32 mph	16 mph NE	-	0.306 g	0.331 g	55.9 mi.	110,074.6	13.53v	50,484 min	30.45235	-89.46859	Ridgewood Dr, Kiln, MS
7:40:09 PM	On		17 mph	6 mph	0 mph SW	-	0.122 g	0.486 g	56.1 mi.	110,074.8	13.53v	50,486 min	30.45214	-89.46691	5024 Ivanhoe Dr, Kiln, MS
7:42:09 PM	On		0 mph	0 mph	0 mph SW	-	0.000 g	0.000 g	56.1 mi.	110,074.8	13.59v	50,488 min	30.45214	-89.46691	5024 Ivanhoe Dr, Kiln, MS
7:44:09 PM	On		0 mph	0 mph	0 mph SW	-	0.000 g	0.000 g	56.1 mi.	110,074.8	13.62v	50,490 min	30.45214	-89.46691	5024 Ivanhoe Dr, Kiln, MS
7:44:17 PM		Idling - OBD	0 mph	0 mph	0 mph SW	-	0.000 g	0.000 g	56.1 mi.	110,074.8	13.59v	50,490 min	30.45214	-89.46691	5024 Ivanhoe Dr, Kiln, MS
7:46:09 PM	On		8 mph	5 mph	4 mph NE	-	0.714 g	0.531 g	56.2 mi.	110,074.9	13.59v	50,492 min	30.45157	-89.46711	Ridgewood Dr, Kiln, MS
7:48:09 PM	On		25 mph	11 mph	1 mph SW	-	0.837 g	0.461 g	56.6 mi.	110,075.3	13.47v	50,494 min	30.45110	-89.47001	Ridgewood Dr, Kiln, MS
7:50:09 PM	On		75 mph	57 mph	70 mph NW	55 mph	0.996 g	0.045 g	58.5 mi.	110,077.2	13.56v	50,496 min	30.47098	-89.49205	MS-43, Picayune, MS
7:52:09 PM	On		70 mph	69 mph	70 mph N	55 mph	0.102 g	0.216 g	60.8 mi.	110,079.5	13.53v	50,498 min	30.50414	-89.49566	23186 MS-43, Picayune, MS
7:54:09 PM	On		71 mph	58 mph	62 mph N	35 mph	0.416 g	0.318 g	62.7 mi.	110,081.4	13.56v	50,500 min	30.53057	-89.50305	24834 Leetown Rd, Picayune, MS
7:56:09 PM	On		66 mph	62 mph	65 mph NW	35 mph	0.094 g	0.159 g	64.8 mi.	110,083.5	13.59v	50,502 min	30.55734	-89.51824	Leetown Rd, Picayune, MS
7:58:09 PM	On		66 mph	57 mph	38 mph N	35 mph	0.420 g	0.588 g	66.7 mi.	110,085.4	13.59v	50,504 min	30.58358	-89.51317	28244 Leetown Rd, Picayune, MS
8:00:09 PM	On		70 mph	56 mph	63 mph E	-	0.555 g	0.273 g	68.6 mi.	110,087.3	13.53v	50,506 min	30.58141	-89.48364	Caesar Necaise Rd, Picayune, MS
8:02:09 PM	On		73 mph	66 mph	14 mph E	-	0.314 g	0.498 g	70.8 mi.	110,089.5	13.62v	50,508 min	30.59168	-89.44970	Caesar Necaise Rd, Perkinston, MS
8:04:09 PM	On		34 mph	19 mph	9 mph E	-	0.351 g	0.212 g	71.5 mi.	110,090.2	13.53v	50,510 min	30.58618	-89.44433	Bill Cap Ladner Rd, Perkinston, MS
8:06:09 PM	On		11 mph	5 mph	0 mph N	-	0.114 g	0.510 g	71.6 mi.	110,090.3	12.43v	50,512 min	30.58644	-89.44153	28150 Bill Cap Ladner Rd, Perkinston, MS
8:06:20 PM	Off		0 mph	0 mph	0 mph N	-	0.000 g	0.000 g	71.6 mi.	110,090.3	12.49v	50,512 min	30.58644	-89.44153	28150 Bill Cap Ladner Rd, Perkinston, MS
8:30:58 PM	On		0 mph	0 mph	0 mph N	-	0.000 g	0.000 g	71.6 mi.	110,090.3	14.71v	50,512 min	30.58639	-89.44146	28150 Bill Cap Ladner Rd, Perkinston, MS

8:32:57 PM	On		7 mph	4 mph	4 mph W	-	0.600 g	0.159 g	71.8 mi.	110,090.5	14.23v	50,514 min	30.58609	-89.44291	Bill Cap Ladner Rd, Perkinston, MS
8:34:57 PM	On		14 mph	10 mph	14 mph NW	-	0.127 g	0.196 g	72.1 mi.	110,090.8	13.50v	50,516 min	30.58627	-89.44830	28316 Bill Cap Ladner Rd, Perkinston, MS
8:36:57 PM	On		61 mph	23 mph	61 mph NE	-	0.286 g	0.249 g	72.8 mi.	110,091.5	13.62v	50,518 min	30.59483	-89.44434	Caesar Necaise Rd, Perkinston, MS
8:38:57 PM	On		65 mph	60 mph	57 mph SE	-	0.102 g	0.114 g	74.9 mi.	110,093.6	13.62v	50,520 min	30.60266	-89.41727	5101 Caesar Necaise Rd, Perkinston, MS
8:40:57 PM	On		76 mph	60 mph	75 mph S	55 mph	0.294 g	0.298 g	76.9 mi.	110,095.6	13.56v	50,522 min	30.57704	-89.40758	MS-603, Perkinston, MS
8:41:13 PM		Speeding - OBD	76 mph	76 mph	76 mph S	55 mph	0.057 g	0.045 g	77.2 mi.	110,095.9	13.56v	50,522 min	30.57262	-89.41000	MS-603, Perkinston, MS
8:42:57 PM	On		82 mph	68 mph	70 mph E	65 mph	0.261 g	0.396 g	79.1 mi.	110,097.8	13.53v	50,524 min	30.54987	-89.40460	Wolf River Rd, Kiln, MS
8:43:07 PM		Speeding - OBD	76 mph	75 mph	75 mph SE	65 mph	0.094 g	0.045 g	79.4 mi.	110,098.1	13.56v	50,524 min	30.54866	-89.40136	Wolf River Rd, Kiln, MS
8:44:57 PM	On		76 mph	61 mph	51 mph S	35 mph	0.261 g	0.327 g	81.2 mi.	110,099.9	13.62v	50,526 min	30.54451	-89.37839	Vidalia Rd, Kiln, MS
8:46:57 PM	On		51 mph	7 mph	0 mph S	35 mph	0.102 g	0.388 g	81.5 mi.	110,100.2	13.62v	50,528 min	30.54170	-89.37825	25545 Vidalia Rd, Kiln, MS
8:48:57 PM	On		43 mph	5 mph	43 mph SE	35 mph	0.767 g	0.518 g	81.6 mi.	110,100.3	13.65v	50,530 min	30.54013	-89.37668	Vidalia Rd, Kiln, MS
8:50:57 PM	On		68 mph	60 mph	62 mph S	35 mph	0.306 g	0.465 g	83.6 mi.	110,102.3	13.65v	50,532 min	30.52176	-89.35262	Vidalia Rd, Kiln, MS
8:52:57 PM	On		70 mph	56 mph	48 mph W	-	0.633 g	0.331 g	85.5 mi.	110,104.2	13.38v	50,534 min	30.50176	-89.34734	Rocky Hill Dedeaux Rd, Kiln, MS
8:54:57 PM	On		65 mph	54 mph	63 mph SW	-	0.384 g	0.441 g	87.3 mi.	110,106.0	13.59v	50,536 min	30.48225	-89.36527	Fenton Dedeaux Rd, Kiln, MS
8:56:57 PM	On		69 mph	51 mph	39 mph SW	-	0.241 g	0.343 g	89.0 mi.	110,107.7	13.59v	50,538 min	30.46316	-89.37641	Firetower Rd, Kiln, MS
8:58:57 PM	On		73 mph	67 mph	53 mph W	-	0.159 g	0.286 g	91.2 mi.	110,109.9	13.44v	50,540 min	30.44721	-89.40486	Firetower Rd, Kiln, MS
9:00:57 PM	On		53 mph	32 mph	11 mph N	-	0.735 g	0.518 g	92.3 mi.	110,111.0	13.50v	50,542 min	30.43865	-89.41448	Joe Moran Rd, Kiln, MS
9:02:57 PM	On		11 mph	1 mph	0 mph E	-	0.894 g	0.498 g	92.4 mi.	110,111.1	12.43v	50,544 min	30.43915	-89.41446	18403 Joe Moran Rd, Kiln, MS
9:03:08 PM	Off		0 mph	0 mph	0 mph E	-	0.000 g	0.000 g	92.4 mi.	110,111.1	12.46v	50,544 min	30.43915	-89.41446	18403 Joe Moran Rd, Kiln, MS

Fri Oct 29, 2021

Time	Ignition	In-Cab Alert	Max Speed	Avg Speed	Inst Speed	Speed Limit	Max Accel	Max Decel	Distance	Odometer	Voltage	Run Time	Latitude	Longitude	Location
9:07:37 AM			0 mph	0 mph	0 mph E	-	0.000 g	0.000 g	0.0 mi.	110,111.1	12.55v	50,544 min	30.43915	-89.41446	18403 Joe Moran Rd, Kiln, MS

9:07:37 PM			0 mph	0 mph	0 mph E	-	0.000 g	0.000 g	0.0 mi.	110,111.1	12.49v	50,544 min	30.43915	-89.41446	18403 Joe Moran Rd, Kiln, MS

Sat Oct 30, 2021

Time	Ignition	In-Cab Alert	Max Speed	Avg Speed	Inst Speed	Speed Limit	Max Accel	Max Decel	Distance	Odometer	Voltage	Run Time	Latitude	Longitude	Location
9:07:37 AM			0 mph	0 mph	0 mph E	-	0.000 g	0.000 g	0.0 mi.	110,111.1	12.46v	50,544 min	30.43915	-89.41446	18403 Joe Moran Rd, Kiln, MS
9:07:37 PM			0 mph	0 mph	0 mph E	-	0.000 g	0.000 g	0.0 mi.	110,111.1	12.46v	50,544 min	30.43915	-89.41446	18403 Joe Moran Rd, Kiln, MS

Copyright ©2021 WEX Telematics - gps.wextelematics.com. Generated in 2.3223 seconds.

Activity Detail Overview »

Location Records	145	**Sorted By**	Time
Total Distance Traveled	76.2 mi.	**Selected Vehicle**	10 (vin: 1GCHSDE33G1109077)
Average Speed	16 mph	**Report Time Period**	Oct 24 12:00 AM to Oct 25 11:59 PM (CDT)
Landmarked Stops	Show	**Report Created**	November 12, 2021 2:38:50 PM
Max Speed	80 mph		

** Distance is accumulated daily*
** Odometer values are on the spreadsheet export.*
** Only the closest landmark is shown.*
** Landmarks over 3.8 miles wide have been excluded.*
** Run Time is based on Total GPS Device Hours.*


WEX TELEMATICS


Philips Pest Control LLC


Export Data | Email Report


Speed Graphs »

show/hide

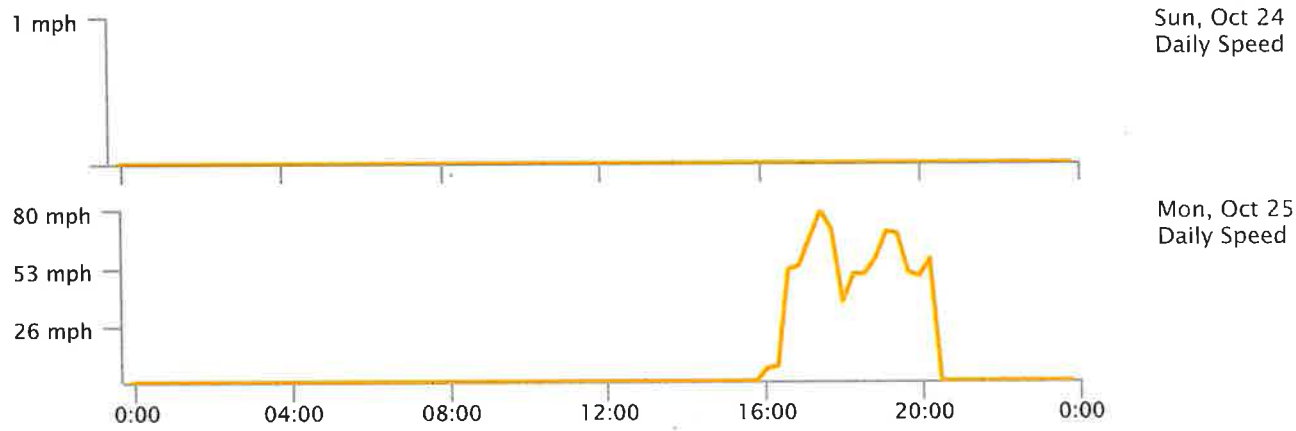

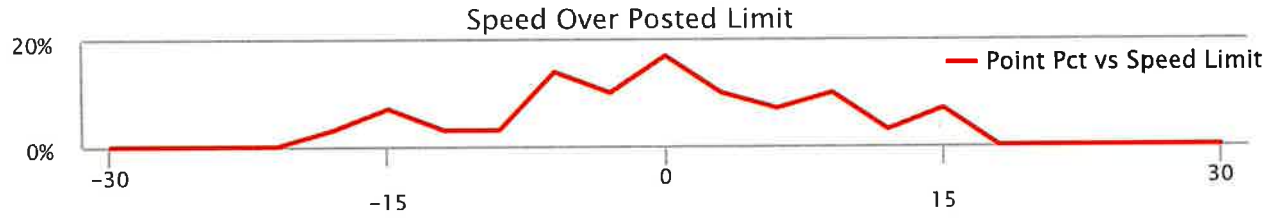

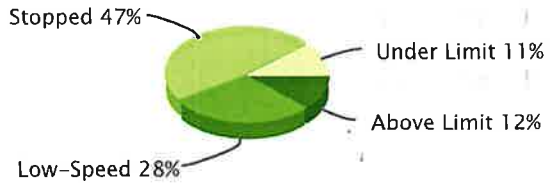

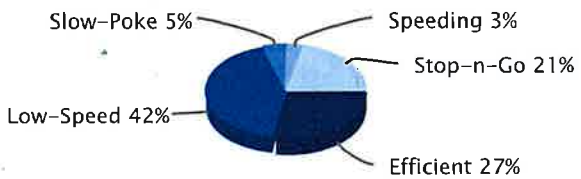

Low-Speed: inst-speed is under 15 mph | No Address: address or speed-limit unknown | Efficient: inst-speed within 10 mph of speed-limit | Stop-n-Go: zero inst-speed and nonzero max-speed | Speeding: inst-speed more than 10 mph over speed-limit | Slow-Poke: inst-speed between 15 mph and 10 mph under limit

Activity Detail Report »

Selected Vehicle: 10

Sun Oct 24, 2021

Time	Ignition	In-Cab Alert	Max Speed	Avg Speed	Inst Speed	Speed Limit	Max Accel	Max Decel	Distance	Odometer	Voltage	Run Time	Latitude	Longitude	Location
4:36:03 AM			0 mph	0 mph	0 mph SE	-	0.000 g	0.000 g	0.0 mi.	109,688.5	12.43v	49,643 min	30.43882	-89.41457	18403 Joe Moran Rd, Kiln, MS
4:36:03 PM			0 mph	0 mph	0 mph SE	-	0.000 g	0.000 g	0.0 mi.	109,688.5	12.43v	49,643 min	30.43882	-89.41457	18403 Joe Moran Rd, Kiln, MS

Mon Oct 25, 2021

Time	Ignition	In-Cab Alert	Max Speed	Avg Speed	Inst Speed	Speed Limit	Max Accel	Max Decel	Distance	Odometer	Voltage	Run Time	Latitude	Longitude	Location
4:36:03 AM			0 mph	0 mph	0 mph SE	-	0.000 g	0.000 g	0.0 mi.	109,688.5	12.43v	49,643 min	30.43882	-89.41457	18403 Joe Moran Rd, Kiln, MS
9:42:45 AM	On		0 mph	0 mph	0 mph SE	-	0.000 g	0.000 g	0.0 mi.	109,688.5	12.04v	49,643 min	30.43882	-89.41457	18403 Joe Moran Rd, Kiln, MS
9:44:45 AM	On		0 mph	0 mph	0 mph SE	-	0.000 g	0.000 g	0.0 mi.	109,688.5	12.31v	49,645 min	30.43882	-89.41457	18403 Joe Moran Rd, Kiln, MS
9:44:55 AM	Off		0 mph	0 mph	0 mph SE	-	0.000 g	0.000 g	0.0 mi.	109,688.5	12.31v	49,645 min	30.43882	-89.41457	18403 Joe Moran Rd, Kiln, MS
4:03:36 PM	On		0 mph	0 mph	0 mph SE	-	0.000 g	0.000 g	0.0 mi.	109,688.5	14.80v	49,645 min	30.43882	-89.41457	18403 Joe Moran Rd, Kiln, MS
4:05:35 PM	On		6 mph	0 mph	0 mph N	-	1.041 g	0.498 g	0.0 mi.	109,688.5	14.17v	49,647 min	30.43921	-89.41462	18403 Joe Moran Rd, Kiln, MS
4:07:35 PM	On		0 mph	0 mph	0 mph NW	-	0.000 g	0.000 g	0.0 mi.	109,688.5	14.17v	49,649 min	30.43922	-89.41458	18403 Joe Moran Rd, Kiln, MS
4:															

PM	On		0 mph	0 mph	0 mph NE	-	0.000 g	0.000 g	0.0 mi.	109,688.5	14.14v	min	30.43922	-89.41438	MS
4:10:40 PM		Idling - OBD	1 mph	0 mph	0 mph NE	-	0.000 g	0.000 g	0.0 mi.	109,688.5	14.11v	49,651 min	30.43922	-89.41438	18403 Joe Moran Rd, Kiln, MS
4:11:35 PM	On		1 mph	0 mph	0 mph N	-	0.000 g	0.000 g	0.0 mi.	109,688.5	14.11v	49,653 min	30.43924	-89.41459	18403 Joe Moran Rd, Kiln, MS
4:13:35 PM	On		0 mph	0 mph	0 mph N	-	0.000 g	0.000 g	0.0 mi.	109,688.5	14.11v	49,655 min	30.43924	-89.41459	18403 Joe Moran Rd, Kiln, MS
4:15:35 PM	On		0 mph	0 mph	0 mph N	-	0.000 g	0.000 g	0.0 mi.	109,688.5	14.17v	49,657 min	30.43924	-89.41459	18403 Joe Moran Rd, Kiln, MS
4:15:40 PM		Idling - OBD	0 mph	0 mph	0 mph N	-	0.000 g	0.000 g	0.0 mi.	109,688.5	14.11v	49,657 min	30.43924	-89.41459	18403 Joe Moran Rd, Kiln, MS
4:17:35 PM	On		0 mph	0 mph	0 mph N	-	0.000 g	0.000 g	0.0 mi.	109,688.5	14.07v	49,659 min	30.43924	-89.41459	18403 Joe Moran Rd, Kiln, MS
4:19:35 PM	On		7 mph	0 mph	0 mph S	-	0.792 g	0.441 g	0.1 mi.	109,688.6	14.14v	49,661 min	30.43903	-89.41451	18403 Joe Moran Rd, Kiln, MS
4:21:35 PM	On		0 mph	0 mph	0 mph S	-	0.000 g	0.000 g	0.1 mi.	109,688.6	14.14v	49,663 min	30.43903	-89.41451	18403 Joe Moran Rd, Kiln, MS
4:23:35 PM	On		0 mph	0 mph	0 mph S	-	0.000 g	0.000 g	0.1 mi.	109,688.6	14.11v	49,665 min	30.43903	-89.41451	18403 Joe Moran Rd, Kiln, MS
4:23:43 PM		Idling - OBD	0 mph	0 mph	0 mph S	-	0.000 g	0.000 g	0.1 mi.	109,688.6	14.14v	49,665 min	30.43903	-89.41451	18403 Joe Moran Rd, Kiln, MS
4:25:35 PM	On		0 mph	0 mph	0 mph S	-	0.000 g	0.000 g	0.1 mi.	109,688.6	14.11v	49,667 min	30.43903	-89.41451	18403 Joe Moran Rd, Kiln, MS
4:27:35 PM	On		0 mph	0 mph	0 mph S	-	0.000 g	0.000 g	0.1 mi.	109,688.6	14.14v	49,669 min	30.43903	-89.41451	18403 Joe Moran Rd, Kiln, MS
4:28:43 PM		Idling - OBD	0 mph	0 mph	0 mph S	-	0.000 g	0.000 g	0.1 mi.	109,688.6	14.11v	49,669 min	30.43903	-89.41451	18403 Joe Moran Rd, Kiln, MS
4:29:35 PM	On		0 mph	0 mph	0 mph S	-	0.000 g	0.000 g	0.1 mi.	109,688.6	14.11v	49,671 min	30.43903	-89.41451	18403 Joe Moran Rd, Kiln, MS
4:31:35 PM	On		0 mph	0 mph	0 mph S	-	0.000 g	0.000 g	0.1 mi.	109,688.6	13.13v	49,673 min	30.43903	-89.41451	18403 Joe Moran Rd, Kiln, MS
4:33:35 PM	On		0 mph	0 mph	0 mph S	-	0.000 g	0.000 g	0.1 mi.	109,688.6	12.92v	49,675 min	30.43903	-89.41451	18403 Joe Moran Rd, Kiln, MS
4:33:43 PM		Idling - GPS	0 mph	0 mph	0 mph S	-	0.000 g	0.000 g	0.1 mi.	109,688.6	12.92v	49,675 min	30.43903	-89.41451	18403 Joe Moran Rd, Kiln, MS
4:33:45 PM	Off		0 mph	0 mph	0 mph S	-	0.000 g	0.000 g	0.1 mi.	109,688.6	12.89v	49,675 min	30.43903	-89.41451	18403 Joe Moran Rd, Kiln, MS
4:35:21 PM	On		0 mph	0 mph	0 mph S	-	0.000 g	0.000 g	0.1 mi.	109,688.6	14.38v	49,675 min	30.43903	-89.41451	18403 Joe Moran Rd, Kiln, MS
4:37:20 PM	On		52 mph	15 mph	50 mph S	-	0.804 g	0.396 g	0.6 mi.	109,689.1	14.01v	49,677 min	30.43234	-89.41705	Joe Moran Rd, Kiln, MS
4:39:20 PM	On		50 mph	41 mph	40 mph S	-	0.282 g	0.192 g	2.0 mi.	109,690.5	14.14v	49,679 min	30.41380	-89.42254	Old Joe Moran St, Kiln, MS
4:41:20	On		45 mph	6 mph	0 mph	-	0.082 g	0.339 g	2.2 mi.	109,690.7	14.07v	49,681	30.41136	-89.42405	16255 Old Joe Moran St, Kiln,

4:43:20 PM	On	3 mph	0 mph	3 mph SW	-	0.767 g	0.000 g	2.2 mi.	109,690.7	14.14v	49,683 min	30.41130	-89.42408	16255 Old Joe Moran St, Kiln, MS
4:45:20 PM	On	51 mph	29 mph	13 mph W	35 mph	0.996 g	0.396 g	3.2 mi.	109,691.7	14.14v	49,685 min	30.40911	-89.43526	6598 Kiln-Delisle Rd, Kiln, MS
4:47:20 PM	On	23 mph	2 mph	0 mph NW	45 mph	0.204 g	0.363 g	3.3 mi.	109,691.8	13.98v	49,687 min	30.40861	-89.43597	16595 MS-43, Kiln, MS
4:49:20 PM	On	12 mph	1 mph	0 mph E	45 mph	0.824 g	0.441 g	3.4 mi.	109,691.9	13.86v	49,689 min	30.40916	-89.43552	16597 MS-43, Kiln, MS
4:51:20 PM	On	50 mph	27 mph	35 mph E	-	0.984 g	0.216 g	4.2 mi.	109,692.7	13.95v	49,691 min	30.41059	-89.42531	Old Joe Moran St, Kiln, MS
4:53:20 PM	On	41 mph	33 mph	39 mph NE	-	0.261 g	0.216 g	5.3 mi.	109,693.8	13.98v	49,693 min	30.42487	-89.42042	17386 Joe Moran Rd, Kiln, MS
4:55:20 PM	On	49 mph	34 mph	5 mph N	-	0.306 g	0.416 g	6.4 mi.	109,694.9	13.80v	49,695 min	30.43908	-89.41460	Joe Moran Rd, Kiln, MS
4:57:20 PM	On	11 mph	1 mph	11 mph S	-	0.824 g	0.429 g	6.5 mi.	109,695.0	14.04v	49,697 min	30.43865	-89.41447	Joe Moran Rd, Kiln, MS
4:59:20 PM	On	45 mph	30 mph	38 mph S	-	0.824 g	0.543 g	7.5 mi.	109,696.0	13.95v	49,699 min	30.42644	-89.41959	Joe Moran Rd, Kiln, MS
5:01:20 PM	On	50 mph	41 mph	24 mph S	-	0.269 g	0.273 g	8.8 mi.	109,697.3	13.59v	49,701 min	30.41017	-89.42731	16133 Old Joe Moran St, Kiln, MS
5:03:20 PM	On	54 mph	26 mph	0 mph E	35 mph	0.984 g	0.567 g	9.7 mi.	109,698.2	13.89v	49,703 min	30.40512	-89.41691	5315 Kiln-Delisle Rd, Kiln, MS
5:05:20 PM	On	22 mph	5 mph	0 mph N	35 mph	0.906 g	0.510 g	9.9 mi.	109,698.4	13.47v	49,705 min	30.40524	-89.41772	5311 Kiln-Delisle Rd, Kiln, MS
5:07:20 PM	On	24 mph	5 mph	16 mph N	-	0.971 g	0.518 g	10.1 mi.	109,698.6	13.56v	49,707 min	30.40564	-89.41673	Sam Favre Rd, Kiln, MS
5:09:20 PM	On	19 mph	13 mph	11 mph N	-	0.204 g	0.351 g	10.6 mi.	109,699.1	13.56v	49,709 min	30.41222	-89.41669	Sam Favre Rd, Kiln, MS
5:11:20 PM	On	17 mph	10 mph	16 mph S	-	0.735 g	0.371 g	11.0 mi.	109,699.5	13.59v	49,711 min	30.40860	-89.41664	Sam Favre Rd, Kiln, MS
5:13:20 PM	On	52 mph	16 mph	50 mph W	65 mph	0.824 g	0.396 g	11.5 mi.	109,700.0	13.59v	49,713 min	30.40557	-89.42238	Kiln-Delisle Rd, Kiln, MS
5:15:20 PM	On	51 mph	33 mph	46 mph W	45 mph	1.065 g	0.486 g	12.6 mi.	109,701.1	13.44v	49,715 min	30.40659	-89.43850	MS-43, Kiln, MS
5:17:20 PM	On	54 mph	49 mph	48 mph SE	55 mph	0.171 g	0.102 g	14.2 mi.	109,702.7	13.31v	49,717 min	30.38940	-89.44278	15153 MS-43, Kiln, MS
5:19:20 PM	On	67 mph	43 mph	66 mph SE	65 mph	1.020 g	0.384 g	15.7 mi.	109,704.2	13.35v	49,719 min	30.37129	-89.43075	MS-43, Kiln, MS
5:21:20 PM	On	67 mph	43 mph	61 mph S	55 mph	1.155 g	0.408 g	17.1 mi.	109,705.6	13.53v	49,721 min	30.35247	-89.42262	MS-43, Bay St Louis, MS
5:23:20 PM	On	70 mph	67 mph	69 mph SE	65 mph	0.078 g	0.057 g	19.3 mi.	109,707.8	13.68v	49,723 min	30.32392	-89.41889	MS-43, Bay St Louis, MS
5:25:20 PM	On	69 mph	42 mph	35 mph S	35 mph	0.135 g	0.229 g	20.7 mi.	109,709.2	13.59v	49,725 min	30.30883	-89.40654	Kiln Waveland Cutoff Rd, Bay St Louis, MS

5:27:20 PM	On		55 mph	34 mph	55 mph W	65 mph	0.343 g	0.192 g	21.9 mi.	109,710.4	13.53v	49,727 min	30.29899	-89.40170	924 US-90, Waveland, MS
5:29:20 PM	On		60 mph	58 mph	60 mph W	65 mph	0.057 g	0.057 g	23.8 mi.	109,712.3	13.41v	49,729 min	30.29964	-89.43388	6192 US-90, Bay St Louis, MS
5:30:52 PM		Speeding - OBD	80 mph	68 mph	80 mph W	65 mph	0.094 g	0.171 g	25.5 mi.	109,714.0	13.44v	49,729 min	30.30055	-89.46301	US-90, Bay St Louis, MS
5:31:20 PM	On		80 mph	70 mph	74 mph W	65 mph	0.094 g	0.171 g	26.1 mi.	109,714.6	13.53v	49,731 min	30.30085	-89.47285	US-90, Bay St Louis, MS
5:33:20 PM	On		33 mph	33 mph	32 mph S	-	1.041 g	0.461 g	27.2 mi.	109,715.7	13.62v	49,733 min	30.29816	-89.48178	Oak St, Bay St Louis, MS
5:35:20 PM	On		35 mph	28 mph	10 mph S	-	0.102 g	0.224 g	28.2 mi.	109,716.7	13.62v	49,735 min	30.28459	-89.48173	9031 Oak St, Bay St Louis, MS
5:37:20 PM	On		11 mph	4 mph	0 mph NW	-	1.020 g	0.486 g	28.4 mi.	109,716.9	13.41v	49,737 min	30.28487	-89.48158	9040 Oak St, Bay St Louis, MS
5:39:20 PM	On		29 mph	18 mph	29 mph N	-	0.767 g	0.102 g	29.0 mi.	109,717.5	13.53v	49,739 min	30.29390	-89.48170	Oak St, Bay St Louis, MS
5:41:20 PM	On		29 mph	14 mph	0 mph N	-	0.082 g	0.314 g	29.4 mi.	109,717.9	13.50v	49,741 min	30.30066	-89.48175	Oak St, Bay St Louis, MS
5:43:20 PM	On		64 mph	29 mph	63 mph E	65 mph	1.029 g	0.384 g	30.4 mi.	109,718.9	13.59v	49,743 min	30.30032	-89.46540	US-90, Bay St Louis, MS
5:45:20 PM	On		71 mph	67 mph	70 mph E	65 mph	0.094 g	0.171 g	32.6 mi.	109,721.1	13.62v	49,745 min	30.29910	-89.42820	6025 US-90, Bay St Louis, MS
5:47:20 PM	On		70 mph	34 mph	0 mph S	35 mph	0.102 g	0.510 g	33.8 mi.	109,722.3	12.22v	49,747 min	30.29811	-89.40975	5015 Lower Bay Rd, Bay St Louis, MS
5:47:30 PM	Off		0 mph	0 mph	0 mph S	35 mph	0.000 g	0.000 g	33.8 mi.	109,722.3	12.49v	49,747 min	30.29811	-89.40975	5015 Lower Bay Rd, Bay St Louis, MS
5:50:32 PM	On		0 mph	0 mph	0 mph SE	35 mph	0.000 g	0.000 g	33.8 mi.	109,722.3	14.77v	49,747 min	30.29812	-89.40971	5015 Lower Bay Rd, Bay St Louis, MS
5:52:32 PM	On		5 mph	0 mph	3 mph SW	35 mph	0.747 g	0.416 g	33.9 mi.	109,722.4	14.11v	49,749 min	30.29807	-89.41004	5020 Lower Bay Rd, Bay St Louis, MS
5:54:32 PM	On		48 mph	41 mph	45 mph S	35 mph	0.273 g	0.204 g	35.2 mi.	109,723.7	13.38v	49,751 min	30.27813	-89.41018	5438 Lower Bay Rd, Bay St Louis, MS
5:56:32 PM	On		44 mph	13 mph	4 mph E	-	1.857 g	0.600 g	35.6 mi.	109,724.1	13.44v	49,753 min	30.27272	-89.40883	Catania Rd, Bay St Louis, MS
5:58:32 PM	On		22 mph	14 mph	15 mph W	-	1.984 g	0.318 g	36.1 mi.	109,724.6	13.59v	49,755 min	30.27504	-89.40809	7396 Lee Rd, Bay St Louis, MS
6:00:32 PM	On		37 mph	21 mph	23 mph SW	35 mph	0.420 g	0.318 g	36.8 mi.	109,725.3	13.41v	49,757 min	30.27358	-89.41648	Pearlington Rd, Bay St Louis, MS
6:02:32 PM	On		19 mph	11 mph	7 mph S	-	0.331 g	0.531 g	37.2 mi.	109,725.7	13.59v	49,759 min	30.27243	-89.41435	Clarence Garcia Rd, Bay St Louis, MS
6:04:32 PM	On		19 mph	11 mph	14 mph N	-	1.155 g	0.408 g	37.6 mi.	109,726.1	13.65v	49,761 min	30.27453	-89.41697	Klein St, Bay St Louis, MS
6:06:32 PM	On		14 mph	5 mph	14 mph S	-	0.939 g	0.384 g	37.7 mi.	109,726.2	13.59v	49,763 min	30.27534	-89.41699	7035 Klein St, Bay St Louis, MS
6:08:32												49,765			7068 Meadow Dale St, Bay St

PM											min			Louis, MS
6:10:32 PM	On	19 mph	14 mph	15 mph S	-	0.192 g	0.184 g	38.7 mi.	109,727.2	13.62v	49,767 min	30.27384	-89.41914	Dogwood St, Bay St Louis, MS
6:12:32 PM	On	25 mph	15 mph	12 mph N	-	0.298 g	0.318 g	39.2 mi.	109,727.7	13.50v	49,769 min	30.27865	-89.42024	Holly St, Bay St Louis, MS
6:14:32 PM	On	17 mph	12 mph	13 mph S	-	0.192 g	0.171 g	39.6 mi.	109,728.1	13.56v	49,771 min	30.27373	-89.42127	7023 Magnolia St, Bay St Louis, MS
6:16:32 PM	On	25 mph	13 mph	14 mph E	-	0.816 g	0.441 g	40.1 mi.	109,728.6	13.62v	49,773 min	30.27871	-89.42188	5171 Road 139, Bay St Louis, MS
6:18:32 PM	On	30 mph	18 mph	3 mph SW	35 mph	0.249 g	0.286 g	40.6 mi.	109,729.1	13.59v	49,775 min	30.27341	-89.41813	5670 Pearlington Rd, Bay St Louis, MS
6:20:32 PM	On	46 mph	22 mph	11 mph SE	-	0.249 g	0.294 g	41.4 mi.	109,729.9	13.53v	49,777 min	30.27148	-89.42619	Jack Ladner Rd, Bay St Louis, MS
6:22:32 PM	On	14 mph	9 mph	14 mph W	35 mph	0.882 g	0.518 g	41.7 mi.	109,730.2	13.62v	49,779 min	30.27443	-89.42664	Pearlington Rd, Bay St Louis, MS
6:24:32 PM	On	31 mph	13 mph	7 mph E	-	0.927 g	0.327 g	42.1 mi.	109,730.6	13.59v	49,781 min	30.27783	-89.42944	Road 134, Bay St Louis, MS
6:26:32 PM	On	50 mph	18 mph	50 mph W	35 mph	0.951 g	0.306 g	42.7 mi.	109,731.2	13.62v	49,783 min	30.27222	-89.43357	6212 Pearlington Rd, Bay St Louis, MS
6:28:32 PM	On	50 mph	21 mph	12 mph S	-	0.237 g	0.216 g	43.4 mi.	109,731.9	13.41v	49,785 min	30.26568	-89.44002	7046 Carlton France Rd, Bay St Louis, MS
6:30:32 PM	On	14 mph	8 mph	10 mph E	-	0.759 g	0.441 g	43.7 mi.	109,732.2	13.59v	49,787 min	30.26778	-89.43983	6055 Carlton France Rd, Bay St Louis, MS
6:32:32 PM	On	17 mph	10 mph	0 mph NW	35 mph	0.633 g	0.518 g	44.1 mi.	109,732.6	13.50v	49,789 min	30.27012	-89.43962	6395 Pearlington Rd, Bay St Louis, MS
6:34:32 PM	On	50 mph	19 mph	16 mph S	-	0.837 g	0.294 g	44.7 mi.	109,733.2	13.50v	49,791 min	30.26288	-89.44393	6071 Road 135, Bay St Louis, MS
6:36:32 PM	On	43 mph	18 mph	7 mph SE	-	0.837 g	0.543 g	45.3 mi.	109,733.8	13.62v	49,793 min	30.25566	-89.44120	6095 Pine St, Bay St Louis, MS
6:38:32 PM	On	16 mph	10 mph	16 mph SE	35 mph	0.665 g	0.147 g	45.6 mi.	109,734.1	13.53v	49,795 min	30.25430	-89.43879	6023 Lakeshore Rd, Bay St Louis, MS
6:40:32 PM	On	44 mph	36 mph	37 mph E	35 mph	0.167 g	0.192 g	46.8 mi.	109,735.3	13.62v	49,797 min	30.24658	-89.42601	5041 Lakeshore Rd, Bay St Louis, MS
6:42:32 PM	On	37 mph	22 mph	21 mph NE	25 mph	0.180 g	0.196 g	47.5 mi.	109,736.0	13.62v	49,799 min	30.25472	-89.41908	5980 S Beach Blvd, Bay St Louis, MS
6:44:32 PM	On	26 mph	17 mph	16 mph NW	-	0.114 g	0.159 g	48.1 mi.	109,736.6	13.44v	49,801 min	30.26095	-89.41681	5118 Bordage St, Bay St Louis, MS
6:46:32 PM	On	17 mph	13 mph	11 mph SW	-	0.253 g	0.465 g	48.5 mi.	109,737.0	13.62v	49,803 min	30.26298	-89.42103	6245 S Railroad Ave, Bay St Louis, MS
6:48:32 PM	On	17 mph	14 mph	12 mph SE	-	0.171 g	0.204 g	49.0 mi.	109,737.5	13.59v	49,805 min	30.25745	-89.42039	5105 Pointset Ave, Bay St Louis, MS
6:50:32 PM	On	30 mph	18 mph	15 mph N	25 mph	0.282 g	0.184 g	49.6 mi.	109,738.1	13.59v	49,807 min	30.25833	-89.41449	5030 Ioor Ave, Bay St Louis, MS
6:52:32 PM	On	18 mph	13 mph	17 mph N	25 mph	2.253 g	0.408 g	50.1 mi.	109,738.6	13.47v	49,809 min	30.26449	-89.41705	5236 Ioor Ave, Bay St Louis, MS

6:54:32 PM	On		18 mph	14 mph	14 mph S		0.192 g	0.224 g	50.5 mi.	109,739.0	13.47v	49,811 min	30.26044	-89.41419	5099 Forrest Ave, Bay St Louis, MS
6:56:32 PM	On		35 mph	15 mph	35 mph NE		0.837 g	0.384 g	51.0 mi.	109,739.5	13.65v	49,813 min	30.26653	-89.41436	6049 S Railroad Ave, Bay St Louis, MS
6:58:32 PM	On		57 mph	47 mph	37 mph E		0.339 g	0.257 g	52.6 mi.	109,741.1	13.62v	49,815 min	30.27514	-89.39130	299 South St, Waveland, MS
7:00:32 PM	On		51 mph	31 mph	48 mph NE		1.065 g	0.384 g	53.6 mi.	109,742.1	13.56v	49,817 min	30.28428	-89.38090	S Central Ave, Waveland, MS
7:02:32 PM	On		48 mph	31 mph	33 mph N		0.363 g	0.241 g	54.7 mi.	109,743.2	13.68v	49,819 min	30.29584	-89.37659	810 St Joseph St, Waveland, MS
7:04:32 PM	On		35 mph	19 mph	33 mph NW	30 mph	0.939 g	0.531 g	55.3 mi.	109,743.8	13.62v	49,821 min	30.30466	-89.37681	2110 Nicholson Ave, Waveland, MS
7:06:32 PM	On		57 mph	12 mph	57 mph NW	45 mph	1.122 g	0.453 g	55.6 mi.	109,744.1	13.59v	49,823 min	30.30867	-89.38134	9102 MS-43, Waveland, MS
7:08:32 PM	On		70 mph	55 mph	51 mph NW	55 mph	0.269 g	0.192 g	57.5 mi.	109,746.0	13.62v	49,825 min	30.31822	-89.40919	10594 MS-603, Bay St Louis, MS
7:10:32 PM	On		70 mph	67 mph	65 mph NE	55 mph	0.090 g	0.082 g	59.7 mi.	109,748.2	13.56v	49,827 min	30.34344	-89.42666	MS-43, Bay St Louis, MS
7:12:32 PM	On		70 mph	29 mph	0 mph S	55 mph	0.192 g	0.294 g	60.7 mi.	109,749.2	13.62v	49,829 min	30.35534	-89.42277	12961 MS-603, Bay St Louis, MS
7:14:32 PM	On		0 mph	0 mph	0 mph S	55 mph	0.000 g	0.000 g	60.7 mi.	109,749.2	13.59v	49,831 min	30.35534	-89.42277	12961 MS-603, Bay St Louis, MS
7:16:32 PM	On		0 mph	0 mph	0 mph S	55 mph	0.000 g	0.000 g	60.7 mi.	109,749.2	13.56v	49,833 min	30.35533	-89.42276	12961 MS-603, Bay St Louis, MS
7:17:29 PM		Idling - OBD	0 mph	0 mph	0 mph S	55 mph	0.000 g	0.000 g	60.7 mi.	109,749.2	13.56v	49,833 min	30.35533	-89.42276	12961 MS-603, Bay St Louis, MS
7:18:32 PM	On		0 mph	0 mph	0 mph S	55 mph	0.000 g	0.000 g	60.7 mi.	109,749.2	13.59v	49,835 min	30.35533	-89.42276	12961 MS-603, Bay St Louis, MS
7:20:32 PM	On		0 mph	0 mph	0 mph S	55 mph	0.000 g	0.000 g	60.7 mi.	109,749.2	13.56v	49,837 min	30.35533	-89.42276	12961 MS-603, Bay St Louis, MS
7:22:29 PM		Idling - OBD	0 mph	0 mph	0 mph S	55 mph	0.000 g	0.000 g	60.7 mi.	109,749.2	13.59v	49,837 min	30.35533	-89.42276	12961 MS-603, Bay St Louis, MS
7:22:32 PM	On		0 mph	0 mph	0 mph S	55 mph	0.000 g	0.000 g	60.7 mi.	109,749.2	13.56v	49,839 min	30.35533	-89.42276	12961 MS-603, Bay St Louis, MS
7:24:32 PM	On		0 mph	0 mph	0 mph S	55 mph	0.000 g	0.000 g	60.7 mi.	109,749.2	13.59v	49,841 min	30.35533	-89.42276	12961 MS-603, Bay St Louis, MS
7:26:32 PM	On		0 mph	0 mph	0 mph S	55 mph	0.000 g	0.000 g	60.7 mi.	109,749.2	13.59v	49,843 min	30.35533	-89.42276	12961 MS-603, Bay St Louis, MS
7:27:29 PM		Idling - OBD	0 mph	0 mph	0 mph S	55 mph	0.000 g	0.000 g	60.7 mi.	109,749.2	13.56v	49,843 min	30.35533	-89.42276	12961 MS-603, Bay St Louis, MS
7:28:32 PM	On		0 mph	0 mph	0 mph S	55 mph	0.000 g	0.000 g	60.7 mi.	109,749.2	13.44v	49,845 min	30.35533	-89.42276	12961 MS-603, Bay St Louis, MS
7:30:32 PM	On		62 mph	16 mph	62 mph N	55 mph	1.257 g	0.518 g	61.2 mi.	109,749.7	13.56v	49,847 min	30.36267	-89.42493	13158 MS-43, Kiln, MS
7:32:32					27 mph							49,849			7012 Texas Flat Rd, Kiln, MS

PM				SW							min			
7:34:32 PM	On	19 mph	13 mph	7 mph SW	-	0.237 g	0.282 g	63.6 mi.	109,752.1	13.65v	49,851 min	30.38133	-89.44027	Dogwood Dr, Kiln, MS
7:36:32 PM	On	17 mph	13 mph	13 mph NE	-	0.273 g	0.204 g	64.0 mi.	109,752.5	13.56v	49,853 min	30.38033	-89.44042	6031 Red Bud Dr, Kiln, MS
7:38:32 PM	On	14 mph	9 mph	0 mph W	-	0.171 g	0.420 g	64.3 mi.	109,752.8	13.53v	49,855 min	30.37872	-89.44198	6118 Live Oak Dr, Kiln, MS
7:40:32 PM	On	16 mph	8 mph	13 mph NE	-	0.690 g	0.286 g	64.6 mi.	109,753.1	13.53v	49,857 min	30.37871	-89.43996	6039 Youpon Dr, Kiln, MS
7:42:32 PM	On	38 mph	15 mph	0 mph NE	35 mph	0.396 g	0.359 g	65.1 mi.	109,753.6	13.65v	49,859 min	30.38370	-89.43974	6080 Texas Flat Rd, Kiln, MS
7:44:32 PM	On	51 mph	21 mph	14 mph N	-	0.882 g	0.286 g	65.8 mi.	109,754.3	13.41v	49,861 min	30.39119	-89.44179	15142 Chickasaw Rd, Kiln, MS
7:46:32 PM	On	32 mph	15 mph	12 mph NE	-	1.065 g	0.371 g	66.3 mi.	109,754.8	13.62v	49,863 min	30.39069	-89.44327	15010 Choctaw Dr, Kiln, MS
7:48:32 PM	On	17 mph	14 mph	12 mph S	-	0.147 g	0.159 g	66.8 mi.	109,755.3	13.56v	49,865 min	30.39263	-89.43815	6191 Pontiac Dr, Kiln, MS
7:50:32 PM	On	17 mph	13 mph	16 mph SW	-	0.224 g	0.180 g	67.2 mi.	109,755.7	13.56v	49,867 min	30.39237	-89.43670	6072 Pontiac Dr, Kiln, MS
7:52:32 PM	On	17 mph	15 mph	16 mph SW	-	0.159 g	0.167 g	67.7 mi.	109,756.2	13.53v	49,869 min	30.39250	-89.44276	6352 Pontiac Dr, Kiln, MS
7:54:32 PM	On	39 mph	17 mph	14 mph N	-	0.906 g	0.461 g	68.3 mi.	109,756.8	13.59v	49,871 min	30.39610	-89.44260	Shawnee St, Kiln, MS
7:56:32 PM	On	19 mph	14 mph	10 mph E	-	0.420 g	0.237 g	68.8 mi.	109,757.3	13.38v	49,873 min	30.39429	-89.43844	6279 Shawnee St, Kiln, MS
7:58:32 PM	On	15 mph	11 mph	9 mph NW	-	2.482 g	0.486 g	69.2 mi.	109,757.7	13.56v	49,875 min	30.39587	-89.43315	Piute Dr, Kiln, MS
8:00:32 PM	On	17 mph	13 mph	16 mph SW	-	0.204 g	0.135 g	69.6 mi.	109,758.1	13.62v	49,877 min	30.39435	-89.43700	6232 Shawnee St, Kiln, MS
8:02:32 PM	On	17 mph	14 mph	11 mph W	-	0.261 g	0.180 g	70.1 mi.	109,758.6	13.56v	49,879 min	30.39631	-89.43589	6110 Kiowa St, Kiln, MS
8:04:32 PM	On	19 mph	15 mph	17 mph N	-	0.192 g	0.192 g	70.6 mi.	109,759.1	13.50v	49,881 min	30.39817	-89.43868	15040 Ponotoc Dr, Kiln, MS
8:06:32 PM	On	18 mph	16 mph	16 mph W	-	0.135 g	0.241 g	71.1 mi.	109,759.6	13.56v	49,883 min	30.39663	-89.43905	6152 Comanche St, Kiln, MS
8:08:32 PM	On	49 mph	17 mph	49 mph NW	55 mph	1.073 g	0.416 g	71.7 mi.	109,760.2	13.56v	49,885 min	30.39719	-89.44739	MS-43, Kiln, MS
8:10:32 PM	On	57 mph	45 mph	48 mph SE	65 mph	0.184 g	0.408 g	73.2 mi.	109,761.7	13.62v	49,887 min	30.40785	-89.43217	6211 Kiln-Delisle Rd, Kiln, MS
8:12:32 PM	On	49 mph	39 mph	42 mph NE	-	0.298 g	0.261 g	74.5 mi.	109,763.0	13.59v	49,889 min	30.41835	-89.42186	Old Joe Moran St, Kiln, MS
8:14:32 PM	On	53 mph	45 mph	35 mph E	-	0.249 g	0.294 g	76.1 mi.	109,764.6	13.50v	49,891 min	30.43804	-89.41498	Joe Moran Rd, Kiln, MS
8:16:32 PM	On	28 mph	3 mph	0 mph W	-	0.588 g	0.396 g	76.2 mi.	109,764.7	12.46v	49,893 min	30.43914	-89.41463	18403 Joe Moran Rd, Kiln, MS

8:16:42 PM	Off	0 mph	0 mph	0 mph W	-	0.000 g	0.000 g	76.2 mi.	109,764.7	12.46v	49,893 min	30.43914	-89.41463	18403 Joe Moran Rd, Kiln, MS

Copyright ©2021 WEX Telematics - gps.wextelematics.com. Generated in 0.6638 seconds.

AGREEMENT BETWEEN Accurate Controls, Inc. and Hancock County, Mississippi
Concerning Purchase of Video Surveillance System Upgrade

This agreement (hereinafter the "Agreement") between Accurate Controls, Inc. ("Seller") and Hancock County Board of Supervisors ("Buyer" or "Hancock County") constitutes the agreement between Seller and Buyer for Seller's supply to Buyer of certain Video Surveillance System Upgrades items and services, which were the subject of the quote from Seller on September 9, 2021. Seller and Hancock County are sometimes collectively referred to herein as the "Parties."

WITNESSETH:

WHEREAS, Hancock County is in need of a system upgrade at its detention center, the subject of which upgrade Seller provided its September 9, 2021 quote attached as Exhibit "A.";

Whereas, Hancock County has accepted the quote contingent upon an agreement and security for its purchase.

NOW, THEREFORE, in consideration of the mutual promises contained herein, Hancock County and Seller agree as follows:

1. The Parties agree that Hancock County accepts Seller's quotation, and Seller agrees to provide all of those items, work, materials, programs, and services of the attached quotation (Exhibit "A") to Hancock County for the total price of and items for the total payment of $318,800.00. Final payment by Hancock County to Seller is contingent upon completion of all items and delivery to Hancock County of all items required of the quotation. Seller shall also execute in favor of Hancock County a security agreement on the terms stated in the attached Exhibit "B" contemporaneously with the execution of this document. Seller shall complete all work and provision of material and items required within 240 days of the date of this Agreement.

2. Payment terms: Payments by Buyer to Seller will be made as follows:

a. Seller will provide two invoices to Buyer for the items: Seller will provide the first invoice to Buyer at the time at which it receives all equipment at its facility Said invoice shall be accompanied by supporting photographic documentation of its receipt and completion the work then required, all of which shall by then be faithfully and properly completed and performed. This initial invoice, which shall be for the initial receipt of equipment, project managing, engineering, programming and assembly, testing and shipping preparation shall be for $181,062.00, which shall be supported by photographic and other evidence sufficient to support the amount due; Seller shall then send a close out, second invoice, upon final delivery and installation of proper and faithful completion of all items and work required by this Agreement for the balance of $137,738.00. Hancock County each invoice without thirty days of documented submission to Buyer. Buyer will provide any contest of any invoice in writing to Seller within twenty-one (21) days of the submission.

3. To the extent of a conflict between the terms of this Agreement and the bidding documents, the terms of this Agreement control; all other terms and conditions of the bidding documents and

Attachment: Agreement between Accurate Controls, Inc., and Hancock County, MS - fully executed (10133 : Spread fully executed Agreement

project manual remain unchanged and continue to govern this transaction. This Agreement sets forth the entire agreement between the parties with respect to the subject matter hereof and fully supersedes any and all prior agreements or understandings. This Agreement and the requirements of the Parties shall in all respects be interpreted, enforced and governed by the laws of the State of Mississippi. Should a court of competent jurisdiction find any part of this agreement unlawful or unenforceable, the remainder shall be held in full force and effect without the unlawful or improper clause or provision.

4. In the event of a legal dispute concerning breach of this Agreement, the prevailing party in such legal dispute shall be entitled to recover its litigation costs and reasonable attorneys' fees.

5. The Parties agree that they have equally participated in the drafting and formulation of the Agreement, and that any ambiguities in the Agreement shall not be construed against any particular party.

6. Counterparts. This Agreement may be executed in counterparts. Each of such counterparts, when executed and delivered via email or otherwise, shall be deemed to be an original and, taken together, shall constitute one and the same instrument.

7. Authority. All action on the part of each Party and its board members, officers, shareholders, partners, or other members, persons, or governmental entities necessary for the authorization, execution, delivery and performance of all obligations under this Agreement or for the authorization, issuance and delivery by such Party has been taken. The Agreement constitutes the valid and binding obligations of such Party and is enforceable against such Party in accordance with its terms.

8. By executing this Agreement, the Parties each certify that they have thoroughly read all of its provisions, that they have had an opportunity to discuss the Agreement with their respective legal counsel, and that they understand the effect of this Agreement upon their legal rights and have executed this Agreement as their own free act and deed.

HANCOCK COUNTY, MISSISSIPPI

Hancock County
By: Scotty Adam

Title: Board President

Date: 12-1-2021

BOARD OF SUPERVISORS HANCOCK COUNTY, MS

ACCURATE CONTROLS, Inc.

By: Tyler Henslin

Title: Director of Project Management

Date: November 30, 2021

Attachment: Agreement between Accurate Controls, Inc., and Hancock County, MS - fully executed (10133 : Spread fully executed Agreement

SECURITY AGREEMENT

THIS SECURITY AGREEMENT (as may be amended, this "Agreement") is executed and delivered as of the 30th day of November, 2021, by Accurate Controls, Inc. (the "Debtor") in favor of Hancock County, Mississippi (the "Secured Party").

WHEREAS, Hancock County is in need of a system upgrade at its detention center, the subject of which upgrade Seller provided its September 9, 2021 quote attached as Exhibit "A.";

Whereas, Hancock County has accepted the quote contingent upon an agreement and security for its purchase in substantially the form hereto. and

WHEREAS, the Debtor wishes to grant a security interest in favor of the Secured Party as herein provided;

NOW, THEREFORE, in consideration of the promises contained herein and for other good and valuable consideration, the receipt and sufficiency of which are hereby acknowledged, the Debtor hereby represents, warrants, covenants, and agrees as follows:

SECTION 1. Definitions. All capitalized terms used herein without definitions shall have the respective meanings provided therefor in the Purchase Agreement.

1.1. "State" means the state of Mississippi. All terms defined in the Uniform Commercial Code of the State and used herein shall have the same definitions herein as specified therein. However, if a term is defined in Article 9A of the Uniform Commercial Code of the State differently than in another Article of the Uniform Commercial Code of the State, the term has the meaning specified in Article 9A.

1.2. "Obligations" means all of the indebtedness, obligations and liabilities of the Debtor to the Secured Party whether direct or indirect, joint or several, absolute or contingent, due or to become due, now existing or hereafter arising under or in respect of the Purchase Agreement, the Note, any promissory notes or other instruments or agreements executed and delivered pursuant thereto or in connection therewith or this Agreement.

SECTION 2. Grant of Security Interest. The Debtor hereby grants to the Secured Party, to secure the performance of the contract and delivery of the Video Surveillance System Upgrade, which were the subject of the quote and performance in full of all of the Obligations, a security interest in and so pledges and assigns to the Secured Party the following properties, assets and rights of the Debtor, wherever located, whether now owned or hereafter acquired or arising, and all proceeds and products thereof (all of the same being hereinafter called the "Collateral"):

(a) all personal and fixture property of every kind and nature including without limitation the Video Surveillance System Upgrade the subject of the quote, all goods (including inventory and equipment), instruments (including promissory notes), documents, accounts and account receivables (including health-care-insurance receivables), chattel paper (whether tangible or electronic), deposit accounts, letter-of-credit rights (whether or not the letter of credit is evidenced by a writing),

Attachment: Agreement between Accurate Controls, Inc., and Hancock County, MS - fully executed (10133 : Spread fully executed Agreement

commercial tort claims, securities and all other investment property, supporting obligations, any other contracts, contract rights or rights to the payment of money, insurance claims, books, records, all general intangibles (including all payment intangibles), and substitutions, accessions, additions, parts, accessories, attachments, replacements, proceeds and products of, for and to any and all of the foregoing; and

(b) all proceeds of the foregoing.

SECTION 3. Authorization to File Financing Statements. The Debtor hereby irrevocably authorizes the Secured Party at any time and from time to time to file in any filing office in any Uniform Commercial Code jurisdiction any initial financing statements and amendments thereto that (a) indicate the Collateral (i) as all assets of the Debtor or words of similar effect, regardless of whether any particular asset comprised in the Collateral falls within the scope of Article 9A of the Uniform Commercial Code of the State or such jurisdiction, or (ii) as being of an equal or lesser scope or with greater detail, and (b) provide any other information required by part 5 of Article 9A of the Uniform Commercial Code of the State, or such other jurisdiction, for the sufficiency or filing office acceptance of any financing statement or amendment, including (i) whether the Debtor is an organization, the type of organization and any organizational identification number issued to the Debtor and, (ii) in the case of a financing statement filed as a fixture filing or indicating Collateral as as-extracted collateral or timber to be cut, a sufficient description of real property to which the Collateral relates. The Debtor agrees to furnish any such information to the Secured Party promptly upon the Secured Party's request. The Debtor also ratifies its authorization for the Secured Party to have filed in any Uniform Commercial Code jurisdiction any like initial financing statements or amendments thereto if filed prior to the date hereof.

SECTION 4. Other Actions. To further the attachment, perfection and first priority of, and the ability of the Secured Party to enforce, the Secured Party's security interest in the Collateral, and without limitation on the Debtor's other obligations in this Agreement, the Debtor agrees, in each case at the Debtor's expense, to take the following actions with respect to the following Collateral:

4.1. Collateral in the Possession of a Bailee. If any Collateral is at any time in the possession of a bailee, the Debtor shall promptly notify the Secured Party thereof and, at the Secured Party's request and option, shall promptly obtain an acknowledgement from the bailee, in form and substance satisfactory to the Secured Party, that the bailee holds such Collateral for the benefit of the Secured Party, and that such bailee agrees to comply, without further consent of the Debtor, with instructions from the Secured Party as to such Collateral.

4.2. Other Actions as to Any and All Collateral. The Debtor further agrees, at the request and option of the Secured Party, to take any and all other actions the Secured Party may determine to be reasonably necessary or useful for the attachment, perfection and first priority of, and the ability of the Secured Party to enforce, the Secured Party's security interest in any and all of the Collateral, including, without limitation, (a) executing, delivering and, where appropriate, filing financing statements and amendments relating thereto under the Uniform Commercial Code, to the extent, if any, that the Debtor's signature thereon is required therefor, (b) causing the Secured Party's name to be noted as secured party on any certificate of title for a titled good if such notation is a condition to attachment, perfection or priority of, or ability of the Secured Party to enforce, the

Attachment: Agreement between Accurate Controls, Inc., and Hancock County, MS - fully executed (10133 : Spread fully executed Agreement

Secured Party's security interest in such Collateral, (c) complying with any provision of any statute, regulation or treaty of the United States as to any Collateral if compliance with such provision is a condition to attachment, perfection or priority of, or ability of the Secured Party to enforce, the Secured Party's security interest in such Collateral, (d) obtaining governmental and other third-party waivers, consents and approvals in form and substance satisfactory to Secured Party, including, without limitation, any consent of any licensor, lessor or other person obligated on Collateral, (e) obtaining waivers from mortgagees and landlords in form and substance satisfactory to the Secured Party and (f) taking all actions under any earlier versions of the Uniform Commercial Code or under any other law, as reasonably determined by the Secured Party to be applicable in any relevant Uniform Commercial Code or other jurisdiction including any foreign jurisdiction.

SECTION 5. Representations and Warranties Concerning Debtor's Legal Status. The Debtor represents and warrants to the Secured Party as follows: (a) the Debtor's exact legal name is that indicated on the bid documents and on the signature page hereof, (b) the Debtor is an organization of the type, and is organized in the jurisdiction set forth in the bid documents, (c) the bid documents accurately sets forth the Debtor's organizational identification number or accurately states that the Debtor has none, (d) the bid document accurately sets forth the Debtor's place of business or, if more than one, its chief executive office, as well as the Debtor's mailing address, if different, (e) all other information set forth on the bid document pertaining to the Debtor is accurate and complete, and (f) that there has been no change in any information provided in the bid document since the date on which it was executed by the Debtor.

SECTION 6. Covenants Concerning Debtor's Legal Status. The Debtor covenants with the Secured Party as follows: (a) without providing at least 30 days prior written notice to the Secured Party, the Debtor will not change its name, its place of business or, if more than one, chief executive office, or its mailing address or organizational identification number if it has one, (b) if the Debtor does not have an organizational identification number and later obtains one, the Debtor shall forthwith notify the Secured Party of such organizational identification number, and (c) the Debtor will not change its type of organization, jurisdiction of organization or other legal structure.

SECTION 7. Representations and Warranties Concerning Collateral, etc. The Debtor further represents and warrants to the Secured Party as follows: (a) the Debtor is the owner of the Collateral, free from any right or claim or any person or any adverse lien, security interest or other encumbrance, except for the security interest created by this Agreement or as otherwise permitted by this Agreement or the Purchase Agreement, (b) none of the Collateral constitutes, or is the proceeds of, "farm products" as defined in Section 9-102(a)(34) of the Uniform Commercial Code of the State, (c) none of the account debtors or other persons obligated on any of the Collateral is a governmental authority covered by the Federal Assignment of Claims Act or like federal, state or local statute or rule in respect of such Collateral, (d) the Debtor holds no commercial tort claim except as indicated on the Perfection Certificate, and (e) the Debtor has at all times operated its business in compliance with all applicable provisions of the federal Fair Labor Standards Act, as amended, and with all applicable provisions of federal, state and local statutes and ordinances dealing with the control, shipment, storage or disposal of hazardous materials or substances, (f) all other information set forth on the Perfection Certificate pertaining to the Collateral is accurate and complete, (g) that there has been no change in any information provided in the bid documents since the date on which it was

Attachment: Agreement between Accurate Controls, Inc., and Hancock County, MS - fully executed (10133 : Spread fully executed Agreement

executed by the Debtor, and (h) each of patents and trademarks is subsisting and has not been adjudged invalid or unenforceable.

SECTION 8. Covenants Concerning Collateral, etc. The Debtor further covenants with the Secured Party as follows: (a) the Collateral, to the extent not delivered to the Secured Party pursuant to Section 4, will be kept at those locations providing for the proper maintenance and protection of the items, (b) except for the security interest herein granted, the Debtor shall be the owner of the Collateral free from any right or claim of any other person, lien, security interest, or other encumbrance, and the Debtor shall defend the same against all claims and demands of all persons at any time claiming the same or any interests therein adverse to the Secured Party, (c) the Debtor shall not pledge, mortgage or create, or suffer to exist any right of any person in or claim by any person to the Collateral, or any security interest, lien or encumbrance in the Collateral in favor of any person, other than the Secured Party, (d) the Debtor will keep the Collateral in good order and repair and will not use the same in violation of law or any policy of insurance thereon, (e) the Debtor will permit the Secured Party, or its designee, to inspect the Collateral at any reasonable time, wherever located, (f) the Debtor will pay promptly when due all taxes, assessments, governmental charges and levies upon the Collateral or incurred in connection with the use or operation of such Collateral or incurred in connection with this Agreement, (g) the Debtor will continue to operate, its business in compliance with all applicable provisions of the federal Fair Labor Standards Act, as amended, and with all applicable provisions of federal, state and local statutes and ordinances dealing with the control, shipment, storage or disposal of hazardous materials or substances, (h) the Debtor will not sell or otherwise dispose, or offer to sell or otherwise dispose, of the Collateral or any interest therein except for (i) sales and leases of inventory and licenses of general intangibles in the ordinary course of business and (ii) so long as no Event of Default has occurred and is continuing, sales or other dispositions of obsolescent items of equipment consistent with past practices, (i) Debtor shall pay all maintenance fees due in connection with filing and preserving the Patents and Trademarks and as required to avoid cancellation of patents and patent applications as applicable, including United States patents, the maintenance fees due at three and a half years, seven and a half years, and eleven and a half years after the issuance of each patent, and (j) Debtor shall comply with any other legal requirements for maintaining the validity and enforceability of the Patents and Trademarks and shall not abandon any registered trademark or issued patent without Secured Party's written consent. Notwithstanding any provision of this Section 8 to the contrary, Secured Party hereby agrees that the Future Indebtedness (as defined in the Purchase Agreement) may be secured by a first priority lien on the Collateral, provided, the conditions in Section 5.7(f) of the Purchase Agreement are met and so long as Secured Party is permitted to have a second priority lien on the Collateral. Secured Party agrees to execute a subordination or intercreditor agreement reasonably acceptable to Secured Party to evidence Secured Party's subordination of its first priority position in the Collateral to the holder of the Future Indebtedness.

SECTION 9. Insurance.

9.1. Maintenance of Insurance. The Debtor will maintain with financially sound and reputable insurers insurance with respect to its properties and business against such casualties and contingencies as shall be in accordance with general practices of businesses engaged in similar activities in similar geographic areas. Such insurance shall be in such minimum amounts that the Debtor will not be deemed a co-insurer under applicable insurance laws, regulations and policies and

Attachment: Agreement between Accurate Controls, Inc., and Hancock County, MS - fully executed (10133 : Spread fully executed Agreement

otherwise shall be in such amounts, contain such terms, be in such forms and be for such periods as may be reasonably satisfactory to the Secured Party. In addition, all such insurance shall be payable to the Secured Party as loss payee under a "standard" or "New York" loss payee clause. Without limiting the foregoing, the Debtor will (i) keep all of its physical property insured with casualty or physical hazard insurance on an "all risks" basis (with electronic data processing coverage when Debtor's business operations become eligible for such coverage), with a full replacement cost endorsement and an "agreed amount" clause in an amount equal to 100% of the full replacement cost of such property, (ii) maintain all such workers' compensation or similar insurance as may be required by law, and (iii) maintain, in amounts and with deductibles equal to those generally maintained by businesses engaged in similar activities in similar geographic areas, general public liability insurance against claims of bodily injury, death or property damage occurring, on, in or about the properties of the Debtor; business interruption insurance; and product liability insurance.

9.2. Insurance Proceeds. The proceeds of any casualty insurance in respect of any casualty loss of any of the Collateral shall, subject to the rights, if any, of other parties with an interest having priority in the property covered thereby, shall be used upon receipt for the repayment of the Obligations.

9.3. Continuation of Insurance. All policies of insurance shall provide for at least 30 days prior written cancellation notice to the Secured Party. In the event of failure by the Debtor to provide and maintain insurance as herein provided, the Secured Party may, at its option, provide such insurance and charge the amount thereof to the Debtor. The Debtor shall furnish the Secured Party with certificates of insurance and policies evidencing compliance with the foregoing insurance provision.

SECTION 10. Securities and Deposits. If an Event of Default shall have occurred and be continuing, the Secured Party may at any time, at its option, transfer to itself or any nominee any securities constituting Collateral, receive any income thereon and hold such income as additional Collateral or apply it to the Obligations. Whether or not any Obligations are due, the Secured Party may following and during the continuance of an Event of Default demand, sue for, collect, or make any settlement or compromise which it deems desirable with respect to the Collateral. Regardless of the adequacy of Collateral or any other security for the Obligations, any deposits or other sums at any time credited by or due from the Secured Party to the Debtor may at any time be applied to or set off against any of the Obligations.

SECTION 11. Power of Attorney.

11.1. Appointment and Powers of Secured Party. The Debtor hereby irrevocably constitutes and appoints the Secured Party and any officer or agent thereof, with full power of substitution, as its true and lawful attorneys-in-fact with full irrevocable power and authority in the place and stead of the Debtor or in the Secured Party's own name, for the purpose of carrying out the terms of this Agreement, to take any and all appropriate action and to execute any and all documents and instruments that may be necessary or useful to accomplish the purposes of this Agreement and, without limiting the generality of the foregoing, hereby gives said attorneys the

Attachment: Agreement between Accurate Controls, Inc., and Hancock County, MS - fully executed (10133 : Spread fully executed Agreement

power and right, on behalf of the Debtor, without notice to or assent by the Debtor, to do the following:

(a) upon the occurrence and during the continuance of an Event of Default, generally to sell, transfer, pledge, make any agreement with respect to or otherwise dispose of or deal with any of the Collateral in such manner as is consistent with the Uniform Commercial Code of the State and as fully and completely as though the Secured Party were the absolute owner thereof for all purposes, and to do, at the Debtor's expense, at any time, or from time to time, all acts and things which the Secured Party deems necessary or useful to protect, preserve or realize upon the Collateral and the Secured Party's security interest therein, in order to effect the intent of this Agreement, all at least as fully and effectively as the Debtor might do, including, without limitation, (i) upon written notice to the Debtor, the exercise of voting rights with respect to voting securities, which rights may be exercised, if the Secured Party so elects, with a view to causing the liquidation of assets of the issuer of any such securities, and (ii) the execution, delivery and recording, in connection with any sale or other disposition of any Collateral, of the endorsements, assignments or other instruments of conveyance or transfer with respect to such Collateral;

(b) to the extent that the Debtor's authorization given in Section 3 is not sufficient, to file such financing statements with respect hereto, with or without the Debtor's signature, or a photocopy of this Agreement in substitution for a financing statement, as the Secured Party may deem appropriate and to execute in the Debtor's name such financing statements and amendments thereto and continuation statements which may require the Debtor's signature; and

(c) upon the occurrence and continuance of an Event of Default, (i) endorse Debtor's name on all applications, documents, papers and instruments necessary for Secured Party to use the Patents and Trademarks, and (ii) grant or issue any exclusive (to the extent it may be lawful to do so and so long as such exclusive license does not violate any existing license) or nonexclusive license under the Patents and Trademarks to anyone else.

11.2. Ratification by Debtor. To the extent permitted by law, the Debtor hereby ratifies all that said attorneys shall lawfully do or cause to be done by virtue hereof. This power of attorney is a power coupled with an interest and is irrevocable.

11.3. No Duty on Secured Party. The powers conferred on the Secured Party hereunder are solely to protect its interests in the Collateral and shall not impose any duty upon it to exercise any such powers. The Secured Party shall be accountable only for the amounts that it actually receives as a result of the exercise of such powers, and neither the Secured Party nor any of its officers, directors, employees or agents shall be responsible to the Debtor for any act or failure to act, except for the Secured Party's own gross negligence or willful misconduct.

SECTION 12. Rights and Remedies. If an Event of Default shall have occurred and be continuing, the Secured Party, without any other notice to or demand upon the Debtor have in any jurisdiction in which enforcement hereof is sought, in addition to all other rights and remedies, the rights and remedies of a secured party under the Uniform Commercial Code of the State and any additional rights and remedies which may be provided to a secured party in any jurisdiction in which Collateral is located, including, without limitation, the right to take possession of the Collateral, and

Attachment: Agreement between Accurate Controls, Inc., and Hancock County, MS - fully executed (10133 : Spread fully executed Agreement

for that purpose the Secured Party may, so far as the Debtor can give authority therefor, enter upon any premises on which the Collateral may be situated and remove the same therefrom. The Secured Party may in its discretion require the Debtor to assemble all or any part of the Collateral at such location or locations within the jurisdiction(s) of the Debtor's principal office(s) or at such other locations as the Secured Party may reasonably designate. Unless the Collateral is perishable or threatens to decline speedily in value or is of a type customarily sold on a recognized market, the Secured Party shall give to the Debtor at least 10 days prior written notice of the time and place of any public sale of Collateral or of the time after which any private sale or any other intended disposition is to be made. The Debtor hereby acknowledges that 10 days prior written notice of such sale or sales shall be reasonable notice. Secured Party may, at any time, in its discretion, transfer any securities or other property constituting Collateral into its own name or that of its nominee and receive the income therefrom and hold the same as security for the Obligations or apply it on principal, interest, charges or expenses due on the Obligations in any manner deemed appropriate by Secured Party. Secured Party may demand, collect, receipt for, settle, compromise, adjust, sue for, foreclose or realize upon Collateral as Secured Party may determine, whether or not Obligations or Collateral are then due. Secured Party may receive, open and dispose of mail addressed to Debtor and sign and endorse notes, checks, drafts, money orders, certificates and documents of title and related forms or other evidences of payment, shipment or storage or any form of Collateral on behalf of and in the name of Debtor as Debtor's attorney-in-fact for such purpose. In addition, the Debtor waives any and all rights that it may have to a judicial hearing in advance of the enforcement of any of the Secured Party's rights and remedies hereunder, including, without limitation, its right following an Event of Default to take immediate possession of the Collateral and to exercise its rights and remedies with respect thereto.

SECTION 13. **Standards for Exercising Rights and Remedies**. To the extent that applicable law imposes duties on the Secured Party to exercise remedies in a commercially reasonable manner, the Debtor acknowledges and agrees that it is not commercially unreasonable for the Secured Party (a) to fail to incur expenses reasonably deemed significant by the Secured Party to prepare Collateral for disposition or otherwise to fail to complete raw material or work in process into finished goods or other finished products for disposition, (b) to fail to obtain third party consents for access to Collateral to be disposed of, or to obtain or, if not required by other law, to fail to obtain governmental or third party consents for the collection or disposition of Collateral to be collected or disposed of, (c) to fail to exercise collection remedies against account debtors or other persons obligated on Collateral or to fail to remove liens or encumbrances on or any adverse claims against Collateral (except for those permitted by the Purchase Agreement), (d) to exercise collection remedies against account debtors and other persons obligated on Collateral directly or through the use of collection agencies and other collection specialists, (e) to advertise dispositions of Collateral through publications or media of general circulation, whether or not the Collateral is of a specialized nature, (f) to contact other persons, whether or not in the same business as the Debtor, for expressions of interest in acquiring all or any portion of the Collateral, (g) to hire one or more professional auctioneers to assist in the disposition of Collateral, whether or not the collateral is of a specialized nature, (h) to dispose of Collateral by utilizing Internet sites that provide for the auction of assets of the types included in the Collateral or that have the reasonable capability of doing so, or that match buyers and sellers of assets, (i) to dispose of assets in wholesale rather than retail markets, (j) to disclaim disposition warranties, (k) to purchase insurance or credit enhancements to insure the Secured Party against risks of loss, collection or disposition of Collateral or to provide to the Secured

Attachment: Agreement between Accurate Controls, Inc., and Hancock County, MS - fully executed (10133 : Spread fully executed Agreement

Party a guaranteed return from the collection or disposition of Collateral, or (l) to the extent deemed appropriate by the Secured Party, to obtain the services of other brokers, investment bankers, consultants and other professionals to assist the Secured Party in the collection or disposition of any of the Collateral. The Debtor acknowledges that the purpose of this Section 15 is to provide non-exhaustive indications of what actions or omissions by the Secured Party would fulfill the Secured Party's duties under the Uniform Commercial Code or other law of the State or any other relevant jurisdiction in the Secured Party's exercise of remedies against the Collateral and that other actions or omissions by the Secured Party shall not be deemed to fail to fulfill such duties solely on account of not being indicated in this Section 15. Without limitation upon the foregoing, nothing contained in this Section 15 shall be construed to grant any rights to the Debtor or to impose any duties on the Secured Party that would not have been granted or imposed by this Agreement or by applicable law in the absence of this Section 15.

SECTION 14. No Waiver by Secured Party, etc. The Secured Party shall not be deemed to have waived any of its rights or remedies in respect of the Obligations or the Collateral unless such waiver shall be in writing and signed by the Secured Party. No delay or omission on the part of the Secured Party in exercising any right or remedy shall operate as a waiver of such right or remedy or any other right or remedy. A waiver on any one occasion shall not be construed as a bar to or waiver of any right or remedy on any future occasion. All rights and remedies of the Secured Party with respect to the Obligations or the Collateral, whether evidenced hereby or by any other instrument or papers, shall be cumulative and may be exercised singularly, alternatively, successively or concurrently at such time or at such times as the Secured Party deems expedient.

SECTION 15. Suretyship Waivers by Debtor. The Debtor waives demand, notice, protest, notice of acceptance of this Agreement, notice of loans made, credit extended, Collateral received or delivered or other action taken in reliance hereon and all other demands and notices of any description. With respect to both the Obligations and the Collateral, the Debtor assents to any extension or postponement of the time of payment or any other indulgence, to any substitution, exchange or release of or failure to perfect any security interest in any Collateral, to the addition or release of any party or person primarily or secondarily liable, to the acceptance of partial payment thereon and the settlement, compromising or adjusting of any thereof, all in such manner and at such time or times as the Secured Party may deem advisable. The Secured Party shall have no duty as to the collection or protection of the Collateral or any income therefrom, the preservation of rights against prior parties, or the preservation of any rights pertaining thereto beyond the safe custody thereof as set forth in Section 10.2. The Debtor further waives any and all other suretyship defenses.

SECTION 16. Marshalling. The Secured Party shall not be required to marshal any present or future collateral security (including but not limited to the Collateral) for, or other assurances of payment of, the Obligations or any of them or to resort to such collateral security or other assurances of payment in any particular order, and all of its rights and remedies hereunder and in respect of such collateral security and other assurances of payment shall be cumulative and in addition to all other rights and remedies, however existing or arising. To the extent that it lawfully may, the Debtor hereby agrees that it will not invoke any law relating to the marshalling of collateral which might cause delay in or impede the enforcement of the Secured Party's rights and remedies under this Agreement or under any other instrument creating or evidencing any of the Obligations or under which any of the Obligations is outstanding or by which any of the Obligations is secured or payment

Attachment: Agreement between Accurate Controls, Inc., and Hancock County, MS - fully executed (10133 : Spread fully executed Agreement

thereof is otherwise assured, and, to the extent that it lawfully may, the Debtor hereby irrevocably waives the benefits of all such laws.

SECTION 17. Proceeds of Dispositions; Expenses. The Debtor shall pay to the Secured Party on demand any and all expenses, including reasonable attorneys' fees and disbursements, incurred or paid by the Secured Party in protecting, preserving or enforcing the Secured Party's rights and remedies under or in respect of any of the Obligations or any of the Collateral. After deducting all of said expenses, the residue of any proceeds of collection or sale or other disposition of the Collateral shall, to the extent actually received in cash, be applied to the payment of the Obligations in such order or preference as the Secured Party may determine, proper allowance and provision being made for any Obligations not then due. Upon the final payment and satisfaction in full of all of the Obligations and after making any payments required by Sections 9A-608(a)(1)(C) or 9A-615(a)(3) of the Uniform Commercial Code of the State, any excess shall be returned to the Debtor. In the absence of final payment and satisfaction in full of all of the Obligations, the Debtor shall remain liable for any deficiency.

SECTION 18. Governing Law; Consent to Jurisdiction. THIS AGREEMENT IS INTENDED TO TAKE EFFECT AS A SEALED INSTRUMENT AND SHALL BE GOVERNED BY, AND CONSTRUED IN ACCORDANCE WITH, THE LAWS OF THE STATE OF MISSISSIPPI. The Debtor agrees that any action or claim arising out of, or any dispute in connection with, this Agreement, any rights, remedies, obligations, or duties hereunder, or the performance or enforcement hereof or thereof, may be brought in the courts of the Mississippi or any federal court sitting therein and consents to the non-exclusive jurisdiction of such court and to service of process in any such suit being made upon the Debtor by mail at the address specified in Section 6.5 of the Purchase Agreement. The Debtor hereby waives any objection that it may now or hereafter have to the venue of any such suit or any such court or that such suit is brought in an inconvenient court.

SECTION 19. Waiver of Jury Trial. THE DEBTOR WAIVES ITS RIGHT TO A JURY TRIAL WITH RESPECT TO ANY ACTION OR CLAIM ARISING OUT OF ANY DISPUTE IN CONNECTION WITH THIS AGREEMENT, ANY RIGHTS, REMEDIES, OBLIGATIONS, OR DUTIES HEREUNDER, OR THE PERFORMANCE OR ENFORCEMENT HEREOF OR THEREOF. Except as prohibited by law, the Debtor waives any right which it may have to claim or recover in any litigation referred to in the preceding sentence any special, exemplary, punitive or consequential damages or any damages other than, or in addition to, actual damages. The Debtor (i) certifies that neither the Secured Party nor any representative, agent or attorney of the Secured Party have represented, expressly or otherwise, that the Secured Party would not, in the event of litigation, seek to enforce the foregoing waivers or other waivers contained in this Agreement, and (ii) acknowledges that, in entering into the Purchase Agreement, the Secured Party are relying upon, among other things, the waivers and certifications contained in this Section 22.

SECTION 20. Miscellaneous. The headings of each section of this Agreement are for convenience only and shall not define or limit the provisions thereof. This Agreement and all rights and obligations hereunder shall be binding upon the Debtor and its respective successors and assigns, and shall inure to the benefit of the Secured Party and its successors and assigns. If any term of this Agreement shall be held to be invalid, illegal or unenforceable, the validity of all other terms hereof shall in no way be affected thereby, and this Agreement shall be construed and be enforceable as if

Attachment: Agreement between Accurate Controls, Inc., and Hancock County, MS - fully executed (10133 : Spread fully executed Agreement

such invalid, illegal or unenforceable term had not been included herein. The Debtor acknowledges receipt of a copy of this Agreement.

[Remainder of page intentionally left blank; signature pages to follow.]

Attachment: Agreement between Accurate Controls, Inc., and Hancock County, MS - fully executed (10133 : Spread fully executed Agreement

IN WITNESS WHEREOF, intending to be legally bound, the Debtor has caused this Agreement to be duly executed as of the date first above written.

DEBTOR:

Accurate Control, Inc.

By: _____ (SEAL)
Name: Tyler Henslin
Its: Director of Project Management

STATE OF ~~MISSISSIPPI~~ Wisconsin)

COUNTY OF Fond du Lac)

I, the undersigned, a Notary Public in and for said County in said State, hereby certify that Tyler Henslin, whose name as Manager of Accurate Control, Inc., a corporation, is signed to the foregoing instrument and who is known to me, acknowledged before me on this day, that being informed of the contents of such instrument, s/he, as such manager and with full authority, executed the same voluntarily for and as the act of said ~~limited liability company~~ corporation.

Given under my hand and official seal this 30th day of November, 2021.

Notary Public
My Commission Expires: 11/28/22

[Notarial Seal]

Attachment: Agreement between Accurate Controls, Inc., and Hancock County, MS - fully executed (10133 : Spread fully executed Agreement

PERFECTION CERTIFICATE
(UCC Financing Statements)

The undersigned, a manager of Accurate Control, Inc., a corporation (the "Debtor"), hereby certifies, with reference to a certain Security Agreement dated as of January ___, 2021 (terms defined in such Security Agreement having the same meanings herein as specified therein), executed by the Debtor in favor of Hancock County, Mississippi, **LLC**, an _____ corporation("Secured Party"), to the Secured Party as follows:

1. Name. The exact legal name of the Debtor as that name appears on its Certificate of Formation, as amended, is as follows:

Accurate Control, Inc.

2. Other Identifying Factors.

(a) The following is a mailing address for the Debtor:

420 E. Oshkosh Street
Ripon, WI 54971

(b) If different from its indicated mailing address, the Debtor's place of business or, if more than one, its chief executive office is located at the following address:

Address	City, State
(same)	

(c) The following is the type of organization of the Debtor: Corporation

(d) The following is the jurisdiction of the Debtor's organization:

Wisconsin

(e) The following is the Debtor's state issued organizational identification number [state "None" if the state does not issue such a number]:

A028901

Attachment: Agreement between Accurate Controls, Inc., and Hancock County, MS - fully executed (10133 : Spread fully executed Agreement

3. Other Names, etc.

(a) The following is a list of all other names (including trade names or similar appellations) used by the Debtor, or any other business or organization to which the Debtor became the successor by merger, consolidation, acquisition, change in form, nature or jurisdiction of organization or otherwise, now or at any time during the past five years:

n/a

(b) Below is the information required in Section 2 for any other business or organization to which the Debtor became the successor by merger, consolidation, acquisition of assets, change in form, nature or jurisdiction of organization or otherwise, now or at any time during the past five years:

n/a

4. Other Current Locations.

(a) The following are all other locations in the United States of America in which the Debtor maintains any books or records relating to any of the Collateral consisting of accounts, instruments, chattel paper, general intangibles or mobile goods:

Address

420 E. Oshkosh Street
Ripon, WI 54971

(b) The following are all other places of business of the Debtor in the United States of America:

Address

n/a

Attachment: Agreement between Accurate Controls, Inc., and Hancock County, MS - fully executed (10133 : Spread fully executed Agreement

(c) The following are all other locations in the United States of America where any of the Collateral consisting of inventory is located:

Address	County	State
n/a		

(d) The following are the names and addresses of all persons or entities other than the Debtor, such as lessees, consignees, warehousemen or purchasers of chattel paper, which have possession or are intended to have possession of any of the Collateral consisting of instruments, chattel paper, inventory or equipment:

Name	Mailing Address	County	State
n/a			

5. Prior Locations.

(a) Set forth below is the information required by Section 4 (a) or (b) with respect to each location or place of business previously maintained by the Debtor at any time during the past five years in a state in which the Debtor has previously maintained a location or place of business at any time during the past four months:

Address	County	State
3263 Blackburn Street Ripon, WI 54971	Fond du Lac	Wisconsin

(b) Set forth below is the information required by Section 4(c) or (d) with respect to each other location at which, or other person or entity with which, any of the Collateral consisting of inventory or equipment has been previously held at any time during the past twelve months:

Address	County	State
n/a		

6. Fixtures. Attached hereto as Schedule 6 is the information required by UCC Section 9-502(b).

Attachment: Agreement between Accurate Controls, Inc., and Hancock County, MS - fully executed (10133 : Spread fully executed Agreement

7. Unusual Transactions. Except for those purchases, acquisitions and other transactions described in Section 3(b) herein, all of the Collateral has been originated by the Debtor in the ordinary course of the Debtor's business or consists of goods which have been acquired by the Debtor in the ordinary course from a person in the business of selling goods of that kind.

8. Real Property. As of the date hereof, the Debtor does not own any real property.

9. Patents and Trademarks. Attached hereto as Schedule 9 is a listing of all patents and trademarks owned by the Company.

Attachment: Agreement between Accurate Controls, Inc., and Hancock County, MS - fully executed (10133 : Spread fully executed Agreement

IN WITNESS WHEREOF, we have hereunto signed this Certificate as of the date set forth above.

DEBTOR:

Accurate Control, Inc.

By: _____ (SEAL)
Name: Tyler Henslin
Its: Manager

Attachment: Agreement between Accurate Controls, Inc., and Hancock County, MS - fully executed (10133 : Spread fully executed Agreement

Harrison County, MS

Official Agenda
Board of Supervisors

Monday, November 22, 2021 | **9:30 AM** | **Biloxi**

15 21-2329 **ORDER** acknowledging receipt of the Order from the Second Circuit Court District, appointing and setting salary for staff, as follows:

a) Leigh Ann Atherton, Deputy Court Administrator, effective October 1, 2021, at an annual salary of $53,000.00.

Attachments: Order-Leigh Ann Atherton

A motion was made by Supervisor Powers seconded by Supervisor Ladner, that this Order be APPROVED by the following vote:

Aye: 5 - Supervisor Martin; Supervisor Powers; Supervisor Ladner; Supervisor Jones and Supervisor Rockco

Attachment: Harrison County Official Agenda - Order from Second Circuit Court - Leigh Ann Atherton (10154 : Order from Second Circuit Court

IN THE SECOND CIRCUIT COURT DISTRICT
HARRISON, HANCOCK AND STONE COUNTIES

ORDER SETTING SALARY
FOR DEPUTY COURT ADMINISTRATOR

There came on for consideration the matter of a raise for Deputy Court Administrator, Leigh Ann Atherton. Pursuant to the AOC Salary guidelines, and pursuant to Miss. Code Ann. §9-17-1 and §9-1-36, as amended, the annual salary of Leigh Ann Atherton is hereby set at $53,000.00 plus benefits, effective October 1, 2021. Pursuant to Section 9-1-36 of the Mississippi Code of 1972, as amended, the salary of said Deputy Court Administrator shall be funded on a monthly basis first from the Support Staff funds of the undersigned judges and then by the county or counties of the district in the percentages set forth below:

Harrison County 82% Hancock County 12% Stone County 6%

ORDERED AND ADJUDGED, this the 3rd day of November 2021.

CHRISTOPHER L. SCHMIDT
CIRCUIT COURT JUDGE

RANDI P. MUELLER
CIRCUIT COURT JUDGE

Attachment: Harrison County Official Agenda - Order from Second Circuit Court - Leigh Ann Atherton (10154 : Order from Second Circuit Court

Harrison County, MS

Certified Copy

Order: 21-2329

File Number: 21-2329

ORDER acknowledging receipt of the Order from the Second Circuit Court District, appointing and setting salary for staff, as follows:

a) Leigh Ann Atherton, Deputy Court Administrator, effective October 1, 2021, at an annual salary of $53,000.00.

I, John McAdams, Chancery Clerk and Ex Officio Clerk of the Board of Supervisors of Harrison County, Mississippi, certify that this is a true copy of Order No. 21-2329, passed by the Board of Supervisors on 11/22/2021.

THIS 23rd day of November 2021.

JOHN McADAMS, Chancery Clerk and
Clerk of the Board of Supervisors

By: _____
Deputy Clerk

Attachment: Harrison County Official Agenda - Order from Second Circuit Court - Leigh Ann Atherton (10154 : Order from Second Circuit Court

IN THE SECOND CIRCUIT COURT DISTRICT
HARRISON, HANCOCK AND STONE COUNTIES

ORDER SETTING SALARY FOR DEPUTY COURT ADMINISTRATOR

There came on for consideration the matter of a raise for Deputy Court Administrator, Leigh Ann Atherton. Pursuant to the AOC Salary guidelines, and pursuant to Miss. Code Ann. §9-17-1 and §9-1-36, as amended, the annual salary of Leigh Ann Atherton is hereby set at $53,000.00 plus benefits, effective October 1, 2021. Pursuant to Section 9-1-36 of the Mississippi Code of 1972, as amended, the salary of said Deputy Court Administrator shall be funded on a monthly basis first from the Support Staff funds of the undersigned judges and then by the county or counties of the district in the percentages set forth below:

Harrison County 82% Hancock County 12% Stone County 6%

ORDERED AND ADJUDGED, this the 3rd day of November 2021.

CHRISTOPHER L. SCHMIDT
CIRCUIT COURT JUDGE

RANDI P. MUELLER
CIRCUIT COURT JUDGE

Attachment: Order Setting Salary for Deputy Court Administrator (10154 : Order from Second Circuit Court District setting salary for Leigh Ann