Hancock County Board of Supervisors

Regular Meeting Agenda

October 18, 2021 at 9:00 a.m.

Board Meeting Room

1. Call to Order

A. Pledge of Allegiance
B. Invocation

2. Roll Call

3. Amendments to the Agenda

A. Motion to accept the agenda.

4. Announcements

A. The next regular scheduled Board of Supervisor's meeting will be held at 9:00 a.m., on Monday, November 1, 2021.

B. Biweekly payroll for ending day October 9, 2021 with check date October 15, 2021 totaled $731,866.74.

C. Bids will be received until 11:00 a.m., this morning, and then opened for Improvements to McLeod Park Phase III.

D. The Board of Supervisors of Hancock County, Mississippi, will accept Un-priced Bid Proposals to arrive on or before 10:00 a.m., on October 29, 2021, in sealed envelopes clearly marked UN-PRICED BID PROPOSAL FOR ONE (1) FULL BODY SECURITY SCANNING SYSTEM. Proposals should be mailed or hand-delivered to Hancock County Board of Supervisors

Secretary, 854 Highway 90, Suite A, Bay St. Louis, Mississippi 39520 or by electronic bid submission at www.centralbidding.com.

E. Hancock County's Household Hazardous Waste Day will be held on Saturday, October 30, 2021 from 8:00 a.m., through 1:00 p.m., at the Hancock County Arena.

F. The Board of Supervisors will hold a Public Hearing on Monday, November 1, 2021 at 1:00 p.m., regarding road petitions to accept or abandon certain roads in the county.

G. Bid Openings

1. Motion to spread on the Minutes, Proof of Publication for Improvements to McLeod Park Phase III.

5. External Business Agenda

A. Port & Harbor Commission

1. Motion to accept the Hancock County Port & Harbor Commission's Resolution #20211011-01, approving the HCPHC October 11, 2021 Docket of Claims.
2. Motion to accept Hancock County Port & Harbor Commission's Resolution #20211011-06, New Maritime and Rail Agreement with Dak Americas, Inc.
3. Motion to accept Hancock County Port & Harbor Commission's Resolution #20211011-07, Modification #1 to Industrial Track Lease with Polychemie, Inc.
4. Motion to accept the Hancock County Port & Harbor Commission's Resolution #20211011-08, authorizing Execution of the Master Services Agreement/Professional Services Agreement with Cypress Environment & Infrastructure for primary professional services on environmental services.
5. Motion to accept the Hancock County Port & Harbor Commission's Resolution #20211011-11, authorizing the execution of a Lease Agreement with National Oceans and Applications Research Center NOARC - leasing Suite 206 of the Stennis International Airport Terminal Building for one year at $13,645.44/annually (renewal option of 2 - 1 year extensions)

6. Departmental Agendas

A. Emergency Management Agency

1. Motion to spread on the Minutes, the award letter from FM Global for the purchase of Fire Prevention Education Materials at a total of $2,500.00.
2. Motion to approve Holly Bilbo to attend the 2021 Mississippi Geospatial Conference in Long Beach, Mississippi on October 21-22, 2021, at a total cost of $75.00 for the registration fee, and place check on the October 18, 2021 Docket.

B. E-911/Dispatch

1. Motion to approve the resignation of part-time Dispatcher Neva Hosty and remove from payroll, effective October 12, 2021.

C. Animal Shelter

D. Justice Court

E. IT Department

F. Purchasing

1. Motion to approve purchase of a brake lathe machine for the Sheriff's Department mechanic shop. Low quote is $6,659.99 from Car Parts Center, and spread both quotes on the Minutes.
2. Motion to approve purchasing the camera system upgrade for the correctional facility. Total price is $318,800.00 from Accurate Controls System. This upgrade is sole source purchase.
3. Motion to approve purchasing 3 Taser 7 Certification Bundles for the Constables. Total price for 60 months is $9,946.41 from Axon Enterprise, Inc. (This is a sole source purchase and will be invoiced yearly)

G. Planning and Zoning

1. Motion to approve the Planning Commission Meeting Minutes held on September 16, 2021.
2. Discussion/Motion to authorize a full refund in the amount of $150.00 to Edward Wannage for the rental fee of the Lakeshore Community Center on October 2, 2021. Mr. Wannage was refunded the $100.00 cleaning deposit amount on October 5, 2021. (See attachments)

H. Parks & Recreation

1. Motion to approve hiring Natalie Tribble part time at McLeod Park at a rate of pay of $10.50 per hour, pending successful completion of physical, background check and drug screen.
2. Discussion/Motion to approve and authorize Board President to sign Change Order No. 2 for McLeod Park improvements project with an increased amount of $20,355.56.

I. Inventory Clerk

1. Motion to approve the removal & disposal of the assets listed on the attached, as they are no longer needed for county purposes.

J. Comptroller

1. Motion to approve the docket of claims for October 18, 2021 in the amount of $254,825.28.
2. Motion to spread on the Minutes, the final budget for FY2021.

K. Board Secretary

1. Motion to approve Regular Meeting Minutes of Monday October 4th, 2021

7. Elected/Appointed Agendas

A. Sheriff's Office

1. Motion to spread on the Minutes, acknowledgement of the receipt of the monthly inmate meal log from the Hancock County Adult Detention Center for the month of September 2021, as on file with the County Administrator, pursuant to Mississippi State Statute 19-25-74.
2. Motion to spread on the Minutes, Hancock County Sheriff's Office's off duty employment location roster to be recognized by the Board of Supervisors.
3. Motion to spread on the Minutes, the following personnel changes: a. Remove Colin Freeman from payroll, effective October 06, 2021. b. Add Ariel Weller to payroll as full time deputy, at a rate of pay of $17.00 per hour, effective October 18, 2021. c. Adjust the following DUI Deputies pay to $18.00 per hour, effective October 24, 2021. • Alexander Patrick, and • Sarah-Jane Rowley.
4. Motion to approve Matt Sekinger to go to the Weapon Systems training class in Stapleton, Alabama on December 07 – 09, 2021. He will need a check cut for tuition in the amount of $495.00 to cover the hotel stay, and advance pay for food in the amount of $51.00 daily.

B. Tax Assessor

1. Motion to approve and authorize Board President and Chancery Clerk to sign the Increase/Decrease in Assessment for August 2021.
2. Motion to approve and authorize Board President and the Chancery Clerk to sign the Increase/Decrease in Assessment for September 2021.
3. Motion to approve the resignation of Gabrielle Morel, effective October 8, 2021.
4. Motion to approve the attached Void Tax Sales.

C. Circuit Clerk

D. County Court

E. Chancery Clerk

F. County Engineer

1. Motion to approve ROW occupancy request from Center Point Energy Natural Gas Operations to demolish the existing site, raise the existing grade up 3 feet in elevation along Port and Harbor Drive.
2. Motion to approve ROW occupancy request from Telepak Networks to install fiber optic cable by bore alongside Bayou LaCroix Road from Highway 603.
3. Motion to authorize Compton Engineering, Inc., to advertise for Bayou Caddy Marina.

G. Road Manager

1. Motion to approve removing Ola G. Moran from payroll due to his termination, effective October 9, 2021.
2. Motion to approve hiring Samuel McCardle in the Road and Bridge Department, south location, as a Class ll Grader operator/laborer at a rate of pay of $15.50 per hour, effective upon successful completion of physical and drug test.
3. Motion to approve hiring Ayden Draime in Buildings and Grounds Department as a Class lll Laborer, at a rate of pay of $11.00 per hour, effective upon successful completion of physical and drug test.
4. Motion to approve their choice of either comp time or overtime pay for anyone in the Road Department, Fleet Maintenance, Seawall Departments, and Buildings and Grounds Departments that are willing to work on Saturday, October 30, 2021 from 8:00 a.m. through 1:00 p.m., for the Hancock County Hazardous Waste Day event.

H. Grant Administrator

1. Motion to spread on the Minutes, the approved LPA-100 form for the Lakeshore Road Resurfacing from Lower Bay Road to Beach Boulevard project.
2. Motion to approve and authorize Board President to sign the Designation of Applicant Agent for MEMA's Covid Disaster Relief authorizing the County's Grant Administrator to be the Applicant Agent and the Assistance Agreement, and spread on the Minutes the FFATA Reporting Form and the Assistance Agreement with MEMA.

I. County Administrator

1. Motion to approve salary adjustment for Kelly Creely from $62,501 to $65,501 as recommended by Judge Favre.

2. Motion to approve and authorize Board President and Chancery Clerk to sign (where needed) the following 16th section land matters that were approved by the Hancock County Board of Education at their April, July and September 2021 regular meetings, and spread all documents on the Minutes: a. Anna VanNevel and Luis Cirilo - Residential Lease - Section 16-09-16 - Amendment; b. Latosha High - Residential Lease - Section 16-6S-14W (1 acre) - Amendment; c. Louis and Tammy Summers - Section 16-6S-4W (1.14 acres) - Amendment; d. Penny Ladner and Ryan Rovick - Commercial Lease - Section 16-5S-14W - Cancellation; and e. Hancock County School District Correspondence dated October 13, 2021.
3. Motion to spread and approve a letter from Bay St. Louis Mayor, Mike Favre requesting the county to assist in funding the Scianna Lane Drainage project with an estimated project cost of $500,000, fifty percent from the City of Bay St. Louis and fifty percent from Hancock County.
4. Motion to appoint Theressia Lyons as conflict attorney for Justice Court.
5. Motion to approve the transfer of J.P. Compretta from conflict attorney to public defender to replace Jeremy Necaise at the Youth Court.
6. Discussion: The Notice of MAS Scholarship Program Availability
7. Motion to spread on the Minutes, Philip's Pest Control's monthly and weekly reports for September, 2021.
8. Motion to spread on the Minutes, American Medical Response's September 2021 response time report.
9. Motion to correct the Minutes by deleting motions #5708 & #5712 from September 10, 2019 concerning budget adoption and setting tax levy for fiscal year 2019-2020 in two parts by adding the following motions with attachments: (part b will be voted on in a separate motion #9950 to allow for recusal) a. Motion to adopt budget and set tax levy for 2019-2020 except for the EMA Director salary and Sheriff's salary.
10. Motion to correct the Minutes by deleting motions #5708 & #5712 from September 10, 2019 concerning budget adoption and setting tax levy for fiscal 2019-2020 in two parts by adding the following motions with attachments. b. Motion to adopt the budget for the EMA Director salary and the Sheriff's salary.

J. County Attorney

1. Motion to approve the sole source purchase of a Nighthawk-HBI XP handheld x-ray machine for the Sheriff's Department. Total price is $38,700.00 from Viken Detection, and spread quote on the Minutes.

8. Supervisors Items

A. District 1

B. District 2

C. District 3

D. District 4

1. Motion to appoint Mr. Blaine LaFontaine on an interim basis to the Coastal Mississippi Board of Commissioners to fill the seat vacated by Mr. Clay Wagner on September 29, 2021. The unexpired term of this seat runs until June 30, 2023.

E. District 5

9. Public Comments

10. Executive Session

11. Adjourn/Recess

1. Motion to adjourn the meeting at _____.

General

Order ID: 1440
Export ID:
Status: approved
Price: 79.12
Order date: Sep 13, 2021 03:02 PM
Transcation ID:
Payment handler:
Category: 990 Notices; 997 Public Notices
Package: Legal Advertising
Package type: hybrid
IP Address: 99.113.133.65

Contact

Hancock County Board of Supervisors
854 Highway 90 Suite A
Bay St. Louis, MS 39520
228-467-0172
Valerie.Fitts@co.hancock.ms.us

Schedule

September 2021

Su	Mo	Tu	We	Th	Fr	Sa
			1	2	3	4
5	6	7	8	9	10	11
12	13	14	15	16	17	18
19	20	21	22	23	24	25
26	27	28	29	30		

Start date Sep 15, 2021 - 2 week run

Comments

(none)

Ad text

SECTION 00090 ADVERTISEMENT FOR BIDS NOTICE: Bidders Sealed Bids will be received by the HANCOCK COUNTY BOARD OF SUPERVISORS at 854 HIGHWAY 90, BAY ST. LOUIS, MS 39520 until 11:00 A.M., on October 18, 2021, and shortly thereafter opened and read for: IMPROVEMENTS TO MCLEOD PARK PHASE III The project includes installation of concrete RV pads, with utilities, demolition of two (2) restroom facilities, with alternate bid items to construct one (1) additional restroom/shower facility with covered pole barn structure (Alternate Bid No. 1), and to construct three (3) additional RV sites including utilities and construct eight (8) additional concrete driveway aprons for existing RV sites (Alternate Bid No. 2). Project Manuals may be examined at the HANCOCK COUNTY BOARD OF SUPERVISORS, 854 HIGHWAY 90, BAY ST. LOUIS, MS, at the office of the Design Engineer, Compton Engineering, Inc., 3036 Longfellow Drive in Bay St. Louis, or online at http://www.comptonengineeringplans.com. The bid documents are being made available online via original paper copy or compact disc upon payment $200.00 per paper copy and $100.00 per compact disc. The drawings bound in the bid documents are photographic reductions of the original tracings. Cost includes shipping and handling for each set. The bid documents are non-refundable and must be purchased through the website. Returned of documents are not required. All plan holders are required to have a valid email address for online registration. For information regarding website registration and online orders please contact Plan House Printing at 662-407-0193. For information regarding this project, contact Compton Engineering's office at 228-467-2770 in Bay St. Louis, Mississippi. Sealed paper bids may be submitted to the Hancock County Board of Supervisors at 854 Hwy 90, Bay St. Louis, MS. Electronic bids can be submitted at www.comptonengineeringplans.com. For any questions relating to the electronic bidding process, please call Plan House Printing at 662-407-0193. The right is reserved by the Owner to reject any or

Attachment: McLeodParkImprovementsBidsProof (9792 : Spread Proof of Publication for Improvements to McLeod Park Phase III)

all bids, to waive any informalities, and to award the Contract to serve the best interest of Owner. HANCOCK COUNTY BOARD OF SUPERVISORS By: Scotty Adam, President Date: 09/15/21, 09/22/21

Fields

Ad text

SECTION 00090 ADVERTISEMENT FOR BIDS NOTICE: Bidders Sealed Bids will be received by the HANCOCK COUNTY BOARD OF SUPERVISORS at 854 HIGHWAY 90, BAY ST. LOUIS, MS 39520 until 11:00 A.M., on October 18, 2021, and shortly thereafter opened and read for: IMPROVEMENTS TO MCLEOD PARK PHASE III The project includes installation of concrete RV pads, with utilities, demolition of two (2) restroom facilities, with alternate bid items to construct one (1) additional restroom/shower facility with covered pole barn structure (Alternate Bid No. 1), and to construct three (3) additional RV sites including utilities and construct eight (8) additional concrete driveway aprons for existing RV sites (Alternate Bid No. 2). Project Manuals may be examined at the HANCOCK COUNTY BOARD OF SUPERVISORS, 854 HIGHWAY 90, BAY ST. LOUIS, MS, at the office of the Design Engineer, Compton Engineering, Inc., 3036 Longfellow Drive in Bay St. Louis, or online at http://www.comptonengineeringplans.com. The bid documents are being made available online via original paper copy or compact disc upon payment $200.00 per paper copy and $100.00 per compact disc. The drawings bound in the bid documents are photographic reductions of the original tracings. Cost includes shipping and handling for each set. The bid documents are non-refundable and must be purchased through the website. Returned of documents are not required. All plan holders are required to have a valid email address for online registration. For information regarding website registration

Attachment: McLeodParkImprovementsBidsProof (9792 : Spread Proof of Publication for Improvements to McLeod Park Phase III)

and online orders please contact Plan House Printing at 662-407-0193. For information regarding this project, contact Compton Engineering's office at 228-467-2770 in Bay St. Louis, Mississippi. Sealed paper bids may be submitted to the Hancock County Board of Supervisors at 854 Hwy 90, Bay St. Louis, MS. Electronic bids can be submitted at www.comptonengineeringplans.com. For any questions relating to the electronic bidding process, please call Plan House Printing at 662-407-0193. The right is reserved by the Owner to reject any or all bids, to waive any informalities, and to award the Contract to serve the best interest of Owner. HANCOCK COUNTY BOARD OF SUPERVISORS By: Scotty Adam, President Date: 09/15/21, 09/22/21

Online content

SECTION 00090 ADVERTISEMENT FOR BIDS NOTICE: Bidders Sealed Bids will be received by the HANCOCK COUNTY BOARD OF SUPERVISORS at 854 HIGHWAY 90, BAY ST. LOUIS, MS 39520 until 11:00 A.M., on October 18, 2021, and shortly thereafter opened and read for: IMPROVEMENTS TO MCLEOD PARK PHASE III The project includes installation of concrete RV pads, with utilities, demolition of two (2) restroom facilities, with alternate bid items to construct one (1) additional restroom/shower facility with covered pole barn structure (Alternate Bid No. 1), and to construct three (3) additional RV sites including utilities and construct eight (8) additional concrete driveway aprons for existing RV sites (Alternate Bid No. 2). Project Manuals may be examined at the HANCOCK COUNTY BOARD OF SUPERVISORS, 854 HIGHWAY 90, BAY ST. LOUIS, MS, at the office of the Design Engineer, Compton Engineering, Inc., 3036 Longfellow Drive in Bay St. Louis, or online at http://www.comptonengineeringplans.com. The bid documents are being made available online via original paper copy or compact disc upon payment $200.00 per paper copy and $100.00 per compact

Attachment: McLeodParkImprovementsBidsProof (9792 : Spread Proof of Publication for Improvements to McLeod Park Phase III)

disc. The drawings bound in the bid documents are photographic reductions of the original tracings. Cost includes shipping and handling for each set. The bid documents are non-refundable and must be purchased through the website. Returned of documents are not required. All plan holders are required to have a valid email address for online registration. For information regarding website registration and online orders please contact Plan House Printing at 662-407-0193. For information regarding this project, contact Compton Engineering's office at 228-467-2770 in Bay St. Louis, Mississippi. Sealed paper bids may be submitted to the Hancock County Board of Supervisors at 854 Hwy 90, Bay St. Louis, MS. Electronic bids can be submitted at www.comptonengineeringplans.com. For any questions relating to the electronic bidding process, please call Plan House Printing at 662-407-0193. The right is reserved by the Owner to reject any or all bids, to waive any informalities, and to award the Contract to serve the best interest of Owner. HANCOCK COUNTY BOARD OF SUPERVISORS By: Scotty Adam, President Date: 09/15/21, 09/22/21

undefined

Attachment: McLeodParkImprovementsBidsProof (9792 : Spread Proof of Publication for Improvements to McLeod Park Phase III)

Preview

SECTION 00090
ADVERTISEMENT FOR BIDS
NOTICE: Bidders Sealed Bids will be received by the HANCOCK COUNTY BOARD OF SUPERVISORS at 854 HIGHWAY 90, BAY ST. LOUIS, MS 39520 until 11:00 A.M., on October 18, 2021, and shortly thereafter opened and read for:
IMPROVEMENTS TO MCLEOD PARK PHASE III
The project includes installation of concrete RV pads, with

Attachment: McLeodParkImprovementsBidsProof (9792 : Spread Proof of Publication for Improvements to McLeod Park Phase III)

Attachment: McLeodParkImprovementsBidsProof (9792 : Spread Proof of Publication for Improvements to McLeod Park Phase III)

The Sea Coast Echo

POST OFFICE BOX 2009
BAY SAINT LOUIS, MS 39521-2009

PROOF OF PUBLICATION

STATE OF MISSISSIPPI
HANCOCK COUNTY

PERSONALLY appeared before me the undersigned authority in and for said County and State, MICHAEL SCHUVER, vice president of THE SEA COAST ECHO, a newspaper published in the City of Bay Saint Louis, said County, who being duly sworn, deposes and says the publication of this notice hereunto annexed has been made in the said publication 2 weeks to-wit:

On the 15th day of September 2021

On the 22nd day of September 2021

On the _____ day of _____ 2021

On the _____ day of _____ 2021

Vice President

Sworn to and subscribed before me A NOTARY PUBLIC

This 15th day of October 2021

STATE OF MISSISSIPPI
NATHAN SCHUVER
NOTARY PUBLIC
ID No. 198965
Commission Expires
April 16, 2024
HARRISON COUNTY

SECTION 00090
ADVERTISEMENT FOR BIDS
NOTICE: Bidders
Sealed Bids will be received by the HANCOCK COUNTY BOARD OF SUPERVISORS at 854 HIGHWAY 90, BAY ST. LOUIS, MS 39520 until 11:00 A.M., on October 18, 2021, and shortly thereafter opened and read for:
IMPROVEMENTS TO MCLEOD PARK

PHASE III
The project includes installation of cor RV pads, with utilities, demolition of t restroom facilities, with alternate bid it construct one (1) additional restroom/s facility with covered pole barn structur (Alternate Bid No. 1), and to construct (3) additional RV sites including utiliti construct eight (8) additional concrete driveway aprons for existing RV sites (Alternate Bid No. 2).
Project Manuals may be examined at the HANCOCK COUNTY BOARD O SUPERVISORS, 854 HIGHWAY 90, E ST. LOUIS, MS, at the office of the De Engineer, Compton Engineering, Inc., Longfellow Drive in Bay St. Louis, or at http://www.comptonengineeringplan The bid documents are being made ava online via original paper copy or compa disc upon payment $200.00 per paper c and $100.00 per compact disc. The drav bound in the bid documents are photogr reductions of the original tracings. Cost includes shipping and handling for each set. The bid documents are non-refunda and must be purchased through the web Returned of documents are not required All plan holders are required to have a v email address for online registration. Fo information regarding website registrati and online orders please contact Plan H Printing at 662-407-0193. For informati regarding this project, contact Compton Engineering's office at 228-467-2770 in St. Louis, Mississippi. Sealed paper bids may be submitted to the Hancock Count Board of Supervisors at 854 Hwy 90, Ba St. Louis, MS.
Electronic bids can be submitted at www comptonengineeringplans.com.
For any questions relating to the electron bidding process, please call Plan House Printing at 662-407-0193.
The right is reserved by the Owner to rej any or all bids, to waive any informalitie and to award the Contract to serve the be interest of Owner.
HANCOCK COUNTY BOARD OF SU- PERVISORS
By: Scotty Adam, President
Date:
09/15/21, 09/22/21

Attachment: McLeodParkImprovmentBidsAffidavit (9792 : Spread Proof of Publication for Improvements to McLeod Park Phase III)

Hancock County Port & Harbor Commission

Port & Harbor Commission

Staff Report

Date:	October 11, 2021
To:	Port & Harbor Commission
From:	Tonya Ladner, Comptroller
Subject:	RESOLUTION# 20211011-01
	OCTOBER 11, 2021 DOCKET

ATTACHED:
01-OCTOBER 11, 2021

Attachment: Resolution# 20211011-01 October 11, 2021 Docket (9910 : HCPHC October 11, 2021 Docket of Claims)

HANCOCK
MISSISSIPPI
PORT • AIR • SPACE
HANCOCK COUNTY PORT & HARBOR COMMISSION

RESOLUTION# 20211011-01

Claims Docket

BE IT RESOLVED, that the October 11, 2021 claims dockets be and they are hereby approved for payment;

BE IT FURTHER RESOLVED, having received an affirmative vote from a majority of the members of the Commission, a copy of this resolution shall be forwarded to the Hancock County Board of Supervisors for their approval and/or appropriate action.

PASSED and APPROVED this 11th day of October 2021.

RESULT:	**CARRIED AS AMENDED [UNANIMOUS]**
MOVER:	Michael Bennett, Secretary
SECONDER:	Aline Ward, Commissioner
AYES:	Swanson, Ward, Jordan, Martin, Bennett, Necaise
EXCUSED:	Michael Casano, David Holman

Derek Necaise, President

ATTEST:

Michael Bennett,Secretary

ATTACHED:
01-OCTOBER 11, 2021

Attachment: Resolution# 20211011-01 October 11, 2021 Docket (9910 : HCPHC October 11, 2021 Docket of Claims)

HANCOCK COUNTY PORT & HARBOR COMMISSION
G O DOCKET
OCTOBER 11, 2021 COMMISSION MEETING

	NAME	MEMO	AMOUNT
1	AGJ SYSTEMS & NETWORKS INC.	LOBBY AUDIO/CONFERENCE RM AV PORT/VIDEO	$ 2,084.06
2	AGJ SYSTEMS & NETWORKS INC.	IT SUPPORT/E-MAIL/ANTI-SPAM	$ 3,289.50
3	ALL SAFE TECHNOLOGIES	ENTRANCE ADMIN ACCESS CONTROL	$ 300.00
4	BLUE CROSS BLUE SHIELD OF MISSISSIPPI	MEDICAL INSURANCE	$ 22,184.20
5	CAROTHERS, JANEL	TRAVEL REIMBURSEMENT	$ 377.78
6	CEASER, ELLEN	TRAVEL REIMBURSEMENT	$ 23.63
7	CLAY FIRM	GOVERNMENT RELATIONS & CONSULTING	$ 2,000.00
8	COAST ELECTRIC POWER ASSOCIATION	MONTHLY UTILITIES	$ 546.51
9	COMMUNITY COFFEE COMPANY, LLC	COFFEE & WATER SERVICES	$ 36.50
10	FEDEX	POSTAGE	$ 20.80
11	GIS PLANNING, INC	ZOOM PROSPECTOR APR 2022-APR 2023	$ 3,000.00
12	HANCOCK CO CHAMBER OF COMMERCE	TRAINING-LEADERSHIP	$ 1,190.00
13	HESS, ALLISON	EXPENSE REIMBURSEMENT-MEETING SUPPLIES	$ 16.44
14	INFINISOURCE, DBA ISOLVED	MEDICAL HRA PLAN	$ 1,264.02
15	INTERNAL REVENUE SERVICE	PAYROLL TAXES	$ 13,850.26
16	KILN UTILITY & FIRE DISTRICT	MONTHLY UTILITIES	$ 99.64
17	METLIFE INSURANCE	INSURANCE	$ 3,646.34
18	MR&R A/C AND HEATING	R&M-ADMIN BUILDING A/C	$ 615.00
19	MS DEPART. OF HUMAN SERVICES	CHILD SUPPORT WITHHOLDING	$ 289.00
20	MS ECONOMIC DEVELOPMENT COUNCIL	ANNUAL MEMBERSHIP DUES	$ 225.00
21	MS STATE TAX COMMISSION	PAYROLL TAXES	$ 376.87
22	PERS OF MISSISSIPPI	PAYROLL TAXES	$ 27,280.27
23	PETTY CASH	REPLENISH PETTY CASH	$ 148.91
24	PONDER, JACE	TRAVEL REIMBURSEMENT	$ 119.65
25	R J YOUNG COMPANY, LLC	COPIER RENTAL/USAGE	$ 402.09
26	RAILROAD RETIREMENT BOARD	QUARTERLY RUIA TAX	$ 1,955.13
27	RAILROAD CT-1 TAXES	PAYROLL TAXES	$ 8,581.96
28	RANKIN & ASSOC PAYROLL ACCOUNT	MONTHLY PAYROLL	$ 54,407.99
29	TERRAPIN CONSULTING, LLC	GP SUPPORT	$ 350.00
30	WALKER, MADELINE	TRAVEL ADVANCE-AIRPORT LAW CONFERENCE	$ 280.00
31	WASTE MANAGEMENT, INC	DUMPSTER SERVICE	$ 127.71
		TOTAL GO DOCKET:	$ 149,089.26

Attachment: Resolution# 20211011-01 October 11, 2021 Docket (9910 : HCPHC October 11, 2021 Docket of Claims)

HANCOCK COUNTY PORT & HARBOR COMMISSION
RAILROAD DOCKET
OCTOBER 11, 2021 COMMISSION MEETING

	NAME	MEMO	AMOUNT
1	AMERICAN ASSOC OF AIRPORT EXECUTIVES	UNMANNED AIRCRAFT SYSTEMS CONFERENCE	$ 245.00
2	BIRMINGHAM RAIL & LOCOMOTIVE CO	SUPPLIES-TRACK HARDWARE	$ 200.00
3	BXS INSURANCE	AUTO LIABILITY/PHYSICAL DAMAGE INSURANCE	$ 2,940.00
4	C SPIRE WIRELESS	EQUIPMENT-CREW IPADS	$ 1,200.00
5	COAST ELECTRIC POWER ASSOCIATION	MONTHLY UTILITY	$ 303.18
6	DIXIE SIGNS, LLC	SUPPLIES-SAFETY BANNER	$ 225.00
7	GRAINGER	SUPPLIES-GRINDERS/EXTENSION CORDS/VALVE	$ 273.30
8	HANCOCK COUNTY CHANCERY CLERK	LEASE RECORDING FEE	$ 44.00
9	HUBBARD'S WAVELAND HARDWARE	SUPPLIES-YELLOW TRAFFIC PAINT	$ 201.38
10	RAILROAD TOOLS AND SOLUTIONS LLC	SUPPLIES-SWITCH LUBRICANTS/BRAKE STICK	$ 2,000.24
11	REFLECTIVE APPAREL FACTORY	UNIFORMS-SAFETY GEAR	$ 751.55
12	S & L OFFICE SUPPLIES	SUPPLIES-CUSTODIAL	$ 137.72
13	SOUTHEAST MOTIVE POWER LLC	LOCOMOTIVE SEMI-ANNUAL INSPECTION	$ 2,900.00
14	SUN COAST BUSINESS SUPPLY, INC	SUPPLIES-OFFICE	$ 80.08
15	WASTE MANAGEMENT, INC	DUMPSTER SERVICES	$ 78.00
		TOTAL OPERATING EXPENSE:	$ 11,579.45
		CAPITAL PROJECTS	
16	DIXIE SIGNS, LLC	RR2106, CREW VEHICLE DODGE	$ 250.00
17	KIRK AUTO WORLD, INC	RR2106, CREW VEHICLE DODGE	$ 21,865.00
18	SUPERIOR PETROLEUM SERVICES, INC	RR2002, FUEL FARM UPGRADE	$ 49,500.00
		TOTAL CAPITAL EXPENSE:	$ 71,615.00
		TOTAL RAILROAD DOCKET:	$ 83,194.45

Attachment: Resolution# 20211011-01 October 11, 2021 Docket (9910 : HCPHC October 11, 2021 Docket of Claims)

HANCOCK COUNTY PORT & HARBOR COMMISSION
INDUSTRIAL PARK DOCKET
OCTOBER 11, 2021 COMMISSION MEETING

	NAME	MEMO	AMOUNT
1	COAST ELECTRIC POWER ASSOCIATION	MONTHLY UTILITY	$ 936.53
2	GULF BREEZE LANDSCAPING, LLC	LAWN MAINTENANCE	$ 5,810.50
3	MOSES ELECTRIC, INC	R&M-LINEA DOCK LIGHTING	$ 1,657.50
4	R J YOUNG COMPANY, LLC	COPIER RENTAL/USAGE	$ 115.87
5	ROBINSON ELECTRIC PICAYUNE	R&M-TRAINING CENTER A/C FUSES	$ 71.52
		TOTAL OPERATING EXPENSE:	$ 8,591.92

Attachment: Resolution# 20211011-01 October 11, 2021 Docket (9910 : HCPHC October 11, 2021 Docket of Claims)

HANCOCK COUNTY PORT & HARBOR COMMISSION
STENNIS INTERNATIONAL AIRPORT DOCKET
OCTOBER 11, 2021 COMMISSION MEETING

	NAME	MEMO	AMOUNT
1	AGJ SYSTEMS & NETWORKS INC.	EQUIPMENT-UPS BATTERY BACKUP	$ 272.98
2	ALL SAFE TECHNOLOGIES	AIRFIELD GATE INSTALLATION/ADMIN ACCESS	$ 11,178.44
3	BXS INSURANCE	2021-2022 PROPERTY INSURANCE ADDITIONS	$ 8,554.26
4	CAR PARTS CENTER / CAR QUEST, INC	R&M VEHICLE-BATTERY/CHARGER/BRAKES	$ 232.42
5	COAST ELECTRIC POWER ASSOCIATION	MONTHLY UTILITY	$ 9,259.49
6	COAST GLASS & MIRROR LLC	R&M-TECH BUILDING RESTROOM MIRROR	$ 309.69
7	DAVISON FUELS, INC	SUPPLIES-FUEL	$ 948.93
8	FUELMAN	SUPPLIES-FUEL	$ 198.08
9	GENESIS LAMP CORPORATION	AIRFIELD LIGHTING LAMPS	$ 1,522.57
10	GRAINGER	R&M BUILDING-ELECTRICAL JUNCTION COVER	$ 97.72
11	GULF BREEZE LANDSCAPING, LLC	LAWN MAINTENANCE	$ 13,225.75
12	HOME DEPOT	R&M-ATCT A/C UNIT	$ 1,188.03
13	JOHN DEERE FINANCIAL	R&M EQUIPMENT-GATOR BATTERY	$ 113.08
14	KILN UTILITY & FIRE DISTRICT	MONTHLY UTILITY	$ 942.84
15	KONE INC	ELEVATOR SERVICE CONTRACT-TERMINAL/ATCT	$ 2,685.09
16	MR&R A/C AND HEATING	R&M BUILDING-TROUBLESHOOT A/C TECH BLDG	$ 65.00
17	NEEL-SCHAFFER, INC.	SPCC PLAN UPDATES	$ 6,090.00
18	R J YOUNG COMPANY, LLC	COPIER RENTAL/USAGE	$ 89.67
19	ROBINSON ELECTRIC PICAYUNE	SUPPLIES-LIGHT BULBS	$ 95.90
20	SOUTHERN TIRE MART, LLC	R&M VEHICLE-FIRE TRUCK TIRES	$ 13,230.12
21	WASTE MANAGEMENT, INC	DUMPSTER SERVICES	$ 630.00
22	WRIGHT NATIONAL FLOOD INSURANCE CO	NOV 2021 - OCT 2022 FLOOD RENEWAL	$ 3,369.00
		TOTAL OPERATING EXPENSE:	$ 74,299.06
		CAPITAL PROJECTS	
23	BXS INSURANCE	AP1701, HANGER PHASE II BUILDER RISK	$ 45.00
		TOTAL CAPITAL EXPENSE:	$ 45.00
		TOTAL AIRPORT DOCKET:	$ 74,344.06

Attachment: Resolution# 20211011-01 October 11, 2021 Docket (9910 : HCPHC October 11, 2021 Docket of Claims)

HANCOCK COUNTY PORT & HARBOR COMMISSION
F A A DOCKET
OCTOBER 11, 2021 COMMISSION MEETING

	NAME	MEMO	AMOUNT
1	GARVER ENGINEERS, LLC	FAA2102, N APRON EXPANSION	$ 207,904.00
2	MICHAEL BAKER INTERNATIONAL, INC	FAA33-2019 REHAB TAXIWAY	$ 15,821.00
		TOTAL FAA DOCKET:	$ 223,725.00

Attachment: Resolution# 20211011-01 October 11, 2021 Docket (9910 : HCPHC October 11, 2021 Docket of Claims)

Hancock County Port & Harbor Commission

Port & Harbor Commission

Staff Report

Date:	October 11, 2021
To:	Port & Harbor Commission
From:	Madeline Walker, Chief Administrative Officer
Subject:	RESOLUTION# 20211011-06
	DAK AMERICAS INC. NEW MARITIME AND RAIL AGREEMENT

ATTACHED:
Omnibus Port Services Marine Transfer Facilities Lease Agreement (Execution Copy) (JX495487-2xC46BC) with Legal Stamp 20211008

Attachment: Resolution# 20211011-06 Dak Americas Inc. New Maritime and Rail Agreement (9911 : New Maritime and Rail Agreement with Dak

Attachment: Resolution# 20211011-06 Dak Americas Inc. New Maritime and Rail Agreement (9911 : New Maritime and Rail Agreement with Dak

HANCOCK MISSISSIPPI PORT • AIR • SPACE
HANCOCK COUNTY PORT & HARBOR COMMISSION

RESOLUTION# 20211011-06

DAK AMERICAS INC. NEW MARITIME AND RAIL AGREEMENT

WHEREAS, by Resolution dated July 23, 1996, Hancock County Port and Harbor Commission ("Commission") entered into a Pearl River Project Lease with Wellman of Mississippi (now DAK America's Mississippi, Inc. or Company);

WHEREAS, the Company, owns and operates a polyethylene terephthalate (aka PET) resin manufacturing facility (the "Facility") located in the Port Bienville Industrial Park at 3303 Port and Harbor Drive, Bay St. Louis, MS 39520 on a parcel of land comprised of approximately 481.382 acres leased from the Port (the "Project Site");

WHEREAS, on or about April 16, 1996, the Port and the Company (then named Wellman of Mississippi, Inc.), together with the other parties thereto, entered into that certain Inducement Agreement Wellman of Mississippi, Inc. (the "Inducement Agreement") setting forth, among other things, certain agreements by the Port to provide the Company with various incentives as an inducement for the Company to construct, equip and operate the Facility on the Project Site;

WHEREAS, the Company leases the assets for the Port's marine transfer facilities that transport liquids, including ethylene-glycol to and from the Company's Facility, which facilities are comprised of the associated pipeline that extends from the Facility across property owned by Port and terminating at a keyslip along the Port's industrial canal, as well as the concrete dock and liquid transfer arm associated therewith and all of the land on which such marine transfer facilities improvements are located (collectively, the "MTF", which property is more particularly described on **Exhibit A** attached hereto), pursuant to the terms and conditions of the Inducement Agreement and that certain Project Lease dated as of July 23, 1996 by and between the Hancock County, Mississippi (the "County") and Company (the "Project Lease");

WHEREAS, on or about June 19, 2000, the Port and the Company entered into that certain Industrial Wastewater Publicly Owned Treatment Works Agreement (the "Original POTW Agreement");

WHEREAS, on or about June 5, 2005, the Port and the Company's predecessor-in-interest, Wellman, Inc., entered into that certain Rail Car Storage and Switching Agreement, pursuant to which the Port, among other agreements, granted to Wellman, Inc. and its subsidiaries, successors and assigns (collectively, and including Wellman of Mississippi, Inc. "Wellman"), subject to the terms thereof, storage space for three hundred thirty (330) rail cars on rail tracks owned or controlled by the Port and located at the Port Bienville Industrial Park for

ATTACHED:
Omnibus Port Services Marine Transfer Facilities Lease Agreement (Execution Copy)
(JX495487-2xC46BC) with Legal Stamp 20211008

a period of ten (10) years commencing on February 1, 2006 and ending on January 31, 2016 (the "Original Rail Storage Agreement");

WHEREAS, on or about August 1, 2009, the Port and Wellman entered into that certain Agreement between Wellman, Inc. and Hancock County Port and Harbor Commission (the "2009 Agreement") pursuant to which Wellman and the Port memorialized various agreements among such parties, including but not limited to, agreements to amend the Original POTW Agreement and the Original Rail Storage Agreement, together with agreements with respect to wharfage and dockage charges, rental rates for the MTF Property used by the Company in its operation of the Facility, and Port Bienville Industrial Park assessment fees;

WHEREAS, effective as of August 31, 2011, DAK Americas LLC acquired DAK Americas Pearl River Inc. (which was then named Wellman Holdings, Inc.) and its subsidiaries, including Wellman, Inc. and the Company (which was then named Wellman of Mississippi, Inc.);

WHEREAS, on May 31, 2012, Wellman, Inc. was merged with and into the Company (which was then named Wellman of Mississippi, Inc.), and immediately following said merger, the name of the Company was changed to "DAK Americas Mississippi Inc.";

WHEREAS, on or about July 22, 2015, in accordance with, and as permitted by, Section 6 of the Original Rail Storage Agreement, as amended by the 2009 Agreement, the Company notified the Port via a letter (the "Extension Notice") of its election to extend the term of the Original Rail Storage Agreement, as amended by the 2009 Agreement, for an additional year until January 31, 2017;

WHEREAS, on or about December 21, 2015, the Company and the Port entered into that certain Amendment and Restatement of that Certain Agreement Between Dak Americas Mississippi Inc. and the Hancock County Port and Harbor Commission, Dated on or about August 1, 2009 (the "2015 Agreement") to amend and restate the 2009 Agreement as set forth therein, and, in connection therewith, to simultaneously enter into that certain Amendment to Industrial Wastewater Publicly Owned Treatment Works Agreement between the County, the Port and the Company (the "POTW Amendment," and the Original POTW Agreement as amended by the POTW Amendment and the 2015 Agreement, the "Amended POTW Agreement"), and also that certain Amendment to Rail Car Storage and Switching Agreement between the Port and the Company (the "Rail Amendment," and the Original Rail Agreement as amended by the Rail Amendment and the 2015 Agreement, the "Amended Rail Agreement");

WHEREAS, the Port and the Company now desire to terminate the 2015 Agreement and the Amended Rail Agreement effective as of September 30, 2021, and enter into the agreements set forth herein, effective as of the Effective Date; and

NOW THEREFORE, BE IT RESOLVED, that the Hancock County Port & Harbor Commission hereby accepts and authorizes its Chief Executive Officer, William P. Cotter to execute such agreement(s) attached for the long-term success of the Commission being retroactively effective as of October 1, 2021.

ATTACHED:
Omnibus Port Services Marine Transfer Facilities Lease Agreement (Execution Copy)
(JX495487-2xC46BC) with Legal Stamp 20211008

Attachment: Resolution# 20211011-06 Dak Americas Inc. New Maritime and Rail Agreement (9911 : New Maritime and Rail Agreement with Dak

BE IT FURTHER RESOLVED, having received an affirmative vote from a majority of the members of the Commission, a copy of this resolution shall be forwarded to the Hancock County Board of Supervisors for their approval and/or appropriate action.

RESULT:	**CARRIED AS AMENDED [UNANIMOUS]**
MOVER:	Robert Martin, Commissioner
SECONDER:	Aline Ward, Commissioner
AYES:	Swanson, Ward, Jordan, Martin, Bennett, Necaise
EXCUSED:	Michael Casano, David Holman

Derek Necaise, President

ATTEST:

Michael Bennett,Secretary

ATTACHED:
Omnibus Port Services Marine Transfer Facilities Lease Agreement (Execution Copy) (JX495487-2xC46BC) with Legal Stamp 20211008

Attachment: Resolution# 20211011-06 Dak Americas Inc. New Maritime and Rail Agreement (9911 : New Maritime and Rail Agreement with Dak

Execution Copy

Attachment: Resolution# 20211011-06 Dak Americas Inc. New Maritime and Rail Agreement (9911 : New Maritime and Rail Agreement with Dak

OMNIBUS PORT SERVICES AND
MARINE TRANSFER FACILITIES LEASE AGREEMENT

This OMNIBUS PORT SERVICES AND MARINE TRANSFER FACILITIES LEASE AGREEMENT (this "Agreement") is made and entered into effective as of October 1, 2021 (the "Effective Date") by and between DAK AMERICAS MISSISSIPPI INC., a Delaware corporation, its subsidiaries, successors andassigns (the "Company") and the HANCOCK COUNTY PORT AND HARBOR COMMISSION (the "Port").

RECITALS

1. WHEREAS, the Company, owns and operates a polyethylene terephthalate (aka PET) resin manufacturing facility (the "Facility") located in the Port Bienville Industrial Park at 3303 Port and Harbor Drive, Bay St. Louis, MS 39520 on a parcel of land comprised of approximately 481.382 acres leased from the Port (the "Project Site");

2. WHEREAS, on or about April 16, 1996, the Port and the Company (then named Wellman of Mississippi, Inc.), together with the other parties thereto, entered into that certain Inducement Agreement Wellman of Mississippi, Inc. (the "Inducement Agreement") setting forth, among other things, certain agreements by the Port to provide the Company with various incentives as an inducement for the Company to construct, equip and operate the Facility on the Project Site;

3. WHEREAS, the Company leases the assets for the Port's marine transfer facilities that transport liquids, including ethylene-glycol to and from the Company's Facility, which facilities are comprised of the associated pipeline that extends from the Facility across property owned by Port and terminating at a keyslip along the Port's industrial canal, as well as the concrete dock and liquid transfer arm associated therewith and all of the land on which such marine transfer facilities improvements are located (collectively, the "MTF", which property is more particularly described on **Exhibit A** attached hereto), pursuant to the terms and conditions of the Inducement Agreement and that certain Project Lease dated as of July 23, 1996 by and between the Hancock County, Mississippi (the "County") and Company (the "Project Lease");

4. WHEREAS, on or about June 19, 2000, the Port and the Company entered into that certain Industrial Wastewater Publicly Owned Treatment Works Agreement (the "Original POTW Agreement");

5. WHEREAS, on or about June 5, 2005, the Port and the Company's predecessor-in- interest, Wellman, Inc., entered into that certain Rail Car Storage and Switching Agreement, pursuant to which the Port, among other agreements, granted to Wellman, Inc. and its subsidiaries, successors and assigns (collectively, and including Wellman of Mississippi, Inc. "Wellman"), subject to the terms thereof,storage space for three hundred thirty (330) rail cars on rail tracks owned or controlled by the Port and located at the Port Bienville Industrial Park for a period of ten (10) years commencing on February 1, 2006 and ending on January 31, 2016 (the "Original Rail Storage Agreement");

6. WHEREAS, on or about August 1, 2009, the Port and Wellman entered into that certain Agreement between Wellman, Inc. and Hancock County Port and Harbor Commission (the "2009 Agreement") pursuant to which Wellman and the Port memorialized various agreements among such parties, including but not limited to, agreements to amend the Original POTW Agreement and the Original Rail Storage Agreement, together with agreements with respect to wharfage and dockage

Execution Copy

Attachment: Resolution# 20211011-06 Dak Americas Inc. New Maritime and Rail Agreement (9911 : New Maritime and Rail Agreement with Dak

charges, rental rates for the MTF Property used by the Company in its operation of the Facility, and Port Bienville Industrial Park assessment fees;

7. WHEREAS, effective as of August 31, 2011, DAK Americas LLC acquired DAK Americas Pearl River Inc. (which was then named Wellman Holdings, Inc.) and its subsidiaries, including Wellman, Inc. and the Company (which was then named Wellman of Mississippi, Inc.);

8. WHEREAS, on May 31, 2012, Wellman, Inc. was merged with and into the Company (which was then named Wellman of Mississippi, Inc.), and immediately following said merger, the name of the Company was changed to "DAK Americas Mississippi Inc.";

9. WHEREAS, on or about July 22, 2015, in accordance with, and as permitted by, Section 6 of the Original Rail Storage Agreement, as amended by the 2009 Agreement, the Company notified the Port via a letter (the "Extension Notice") of its election to extend the term of the Original Rail Storage Agreement, as amended by the 2009 Agreement, for an additional year until January 31, 2017;

10. WHEREAS, on or about December 21, 2015, the Company and the Port entered into that certain Amendment and Restatement of that Certain Agreement Between Dak Americas Mississippi Inc. and the Hancock County Port and Harbor Commission, Dated on or about August 1, 2009 (the "2015 Agreement") to amend and restate the 2009 Agreement as set forth therein, and, in connection therewith, to simultaneously enter into that certain Amendment to Industrial Wastewater Publicly Owned Treatment Works Agreement between the County, the Port and the Company (the "POTW Amendment," and the Original POTW Agreement as amended by the POTW Amendment and the 2015 Agreement, the "Amended POTW Agreement"), and also that certain Amendment to Rail Car Storage and Switching Agreement between the Port and the Company (the "Rail Amendment," and the Original Rail Agreement as amended by the Rail Amendment and the 2015 Agreement, the "Amended Rail Agreement"); and

11. WHEREAS, the Port and the Company now desires to terminate the 2015 Agreement and the Amended Rail Agreement effective as of September 30, 2021, and enter into the agreements set forth herein, effective as of the Effective Date.

NOW, THEREFORE, in consideration of the mutual provisions, covenants and undertakings set forth in this Agreement, and other good and valuable consideration which is hereby acknowledged, the Port and the Company agree as follows:

AGREEMENT

1. Term. The term of this Agreement, including, without limitation, the term of the MTF Lease (as defined herein) shall commence effective as of October 1, 2021 and shall expire on September 30, 2031 unless otherwise terminated earlier as hereinafter provided or extended by mutual written agreement of the parties hereto.

2. Terminations of Prior Agreements. The Amended Rail Agreement, the 2009 Agreement and the 2015 Agreement, except for those provisions of the 2009 Agreement and the 2015 Agreement related solely to the Amended POTW Agreement, are hereby terminated and replaced in their entirety by this Agreement.

3. General Services Agreement.

Attachment: Resolution# 20211011-06 Dak Americas Inc. New Maritime and Rail Agreement (9911 : New Maritime and Rail Agreement with Dak

(a) Initial General Services Fee. Beginning on the Effective Date and continuing until September 30, 2031, the Company shall pay to the Port a general services fee of Twelve Thousand Five Hundred Dollars ($12,500.00) per month (the "General Services Fee"). Each party hereto agrees that the General Services Fee shall be assessed to, and paid by, the Company in lieu of (i) any other rent for the MTF, and (ii) any other wharfage fees, dockage fees or similar such fees or charges imposed by the Port, whether tariffed or otherwise; provided, however, in the event that, between October 1 of any year and September 30 of the following year during the term hereof, (1) the Company offloads more than 160,000 English (Short) tons of any materials including, without limitation, ethylene glycol, the Company will pay the then existing published tariff rates of the Port Bienville Industrial Park for any suchexcess wharfage volumes (*i.e.*, volumes in excess of 160,000 English (Short) tons); and/or (2) the Company utilizes more than 15,000 linear feet of Port dock space on a cumulative basis (*e.g.*, more 53 300 f.t. long barges), the Company will pay the then existing published tariff rates of the Port Bienville Industrial Park for any such excess dockage volumes (*i.e.*, linear feet of docked vessels in excess of 15,000 linear feet). For the avoidance of any confusion, no wharfage and dockage fees and charges prescribed in the published tariff rates of the Port Bienville Industrial Park shall apply to (A) the first 160,000 English (Short) tons of any materials including, without limitation, ethylene glycol, unloaded by the Company at the Port Bienville Industrial Park, and/or (B) the first 15,900 linear feet of Port dock space utilized by the Company on a cumulative basis at the Port Bienville Industrial Park, in each instance during any one year period beginning on October 1 of a given year, and ending on September30 of the following year.

(b) Optional General Services Fee. At any time during the term of this Agreement, the Company shall have the right, in the sole direction thereof, to elect to increase the amount of the General Services Fee from Twelve Thousand Five Hundred Dollars ($12,500.00) per month to Fifteen Thousand Dollars ($15,000.00) per month as payment in full by the Company for (ii) any other rent for the MTF, and (ii) any other wharfage fees, dockage fees or similar such fees or charges imposed by the Port, whether tariffed or otherwise, for (1) the offloading of up to 180,000 English (Short) tons of any materials including, without limitation, ethylene glycol, at the Port Bienville Industrial Park and (2) utilization by the Company of 18,000 linear feet of Port dock space on a cumulative basis (*e.g.*, 60 300
f.t. long barges) (the "Upgrade Option"); provided, however, following the exercise by the Company of its Upgrade Option, in the event the Company offloads more than 180,000 English (Short) tons of any materials including, without limitation, ethylene glycol, the Company will pay the then existing published tariff rates of the Port Bienville Industrial Park for any such excess wharfage volumes (*i.e.*, volumes in excess of 180,000 English (Short) tons); and/or (2) the Company utilizes more than 18,000 linear feet of Port dock space on a cumulative basis (*e.g.*, more than 60 300 f.t. long barges), the Company will pay the then existing published tariff rates of the Port Bienville Industrial Park for any suchexcess dockage volumes (*i.e.*, linear feet of docked vessels in excess of 18,000 linear feet). The Companyshall exercise its Upgrade Option, if it elects to do so, by providing written notice to the Port inaccordance herewith of such election. The increase in the General Services Fee shall become effective on January 1 of the month following the date such notice is provided to the Port. If such Upgrade Option becomes effective at the beginning of a month other than October, the wharfage and dockage volume cap applicable to the twelve month period ending on September 30 during which such Upgrade Option was exercises shall be prorated for such twelve (12) month period (*e.g.*, if the Upgrade Option is exercised in mid-March and becomes effective on April 1, the wharfage and dockage volume cap applicable to the twelve (12) month period ending on September 30 of that year shall be 170,000English (Short) tons of offloaded materials, and 16,950 linear feet of Port dock space on a cumulative basis).

Execution Copy

Attachment: Resolution# 20211011-06 Dak Americas Inc. New Maritime and Rail Agreement (9911 : New Maritime and Rail Agreement with Dak

4. Rail Storage and Switching Agreement.

(a) *Minimum Rail Storage Payment.* For the period beginning on the Effective Date and ending on September 30, 2026, the Company agrees to pay to the Port a monthly rail storage payment of $100,375.00 ("Initial Minimum Payment"). Beginning on October 1, 2026 and continuing for the term of the agreements set forth in this Section 4, the Company agrees topay to the Port a monthly payment of $105,393.75 (the "Adjusted Minimum Payment;" the Adjusted Minimum Payment or the Initial Minimum Payment, as applicable at a given time, is referred to herein as the "Minimum Payment"). Each monthly Minimum Payment shall be due and payable in advance, on or before the first day of each month. In the event payment is not made by the tenth (10th) day of the month, a late fee equal to 5% of the past due shall apply. Each monthly Minimum Payment is due and payable by the Company to the Port regardless of the actual number of rail cars stored for the Company by the Port at the Port Bienville Industrial Park.

(b) *Storage*. For and consideration of its monthly remittances of the Minimum Payments to the Port for the term of this Section 4, the Company shall be entitled to store up to 330 rail cars per day an no additional payments in excess of the Minimum Payment shall be payable to the Port by the Company for the storage of such 330 rail cars. Notwithstanding the foregoing, any excess rail cars (*i.e.*, more than 330) stored for any given day will be charged to., and payable by the Company, at the then existing published tariff rates of the Port Bienville Industrial Park applicable to constructively placed rail cars.

(c) *Rail Switching*. Any general cargo switches of railcars will be charged and billed to the Company on a monthly basis at a rate of $170.00 per switch. Any guaranteed availability or pricing for weekend or other switches at the request of the Company that are outside of the Ports normal business hours and not under normal conditions will be charged at the then existing published tariff rates of the Port Bienville Industrial Park applicable to special switching.

(d) *Use of Premises*. For and consideration of its monthly remittances of the Minimum Payments to the Port for the term of this Section 4, the Company is also permitted to use the 4,320 lineal feet of rail track located outside of the Project Site for inbound and outbound railcar movement in support of its Facility operations at the Port Bienville Industrial Park. All other uses of such track, included without limitation any railcar maintenance or repair or offloading of material) are prohibited without the prior written consent of the Port.

(e) *Events of Default*. If the Company allows the Minimum Payment or any other charges under this Section 4 to be in arrears more than thirty (30) days after its due date, or is in violation of any provision of this Section 4 for more than thirty (30) days after written notice from the Port, the Port may, at its option, without notice to the Company, terminate the agreements of this Section 4 and any then existing published tariff rates of the Port Bienville Industrial Park applicable to wharfage and/or dockage, as applicable, shall be payable by the Company.

(f) *Termination of Amended Rail Agreement*. The Amended Rail Agreement ishereby terminated effective as of September 30, 2021.

Execution Copy

Attachment: Resolution# 20211011-06 Dak Americas Inc. New Maritime and Rail Agreement (9911 : New Maritime and Rail Agreement with Dak

5. MTF Lease. Notwithstanding anything else contained in the Project Lease or the Inducement Agreement to the contrary, the Company and the Port hereby agree as follows with respect to the MTF:

(a) *Lease, Rent and Costs of Maintenance, et al.*. In consideration of the General Services Fee and the other agreements of the Company set forth herein to be kept, observed and performed thereby, hereby demises and leases to the Company, and the Company hereby leases from the Port, all of the Port's ownership interests the MTF (subject to subsection (b) immediately following), for the period commencing on the Effective Date and ending on September 30, 2031, subject to the terms and conditions of this Section 5 (the "MTF Lease"). The parties hereto agree that (i) no rent shall be payable by the Company to the Port for theMTF for the period commencing on January 1, 2021 and ending on September 30, 2021, and (ii) all rent payable by the Company to the Port on and after the Effective Date for the lease of the MTF is included as part of the General Services Fee and is not separately delineated such no other rent, other than the General Services Fee, shall be payable by the Company for such lease.Notwithstanding the foregoing, (i) the Company shall be solely responsible for maintaining, repairing and operating and MTF, and for the payment of any and all costs and expenses incurred thereby in connection with its performance of such maintenance, repair, and operating obligations; (ii) the Company shall nonetheless be responsible for the payment of all applicable wharfage and dockage fees and charges as set forth in the published tariff rates of the Port Bienville Industrial Park, except to the extent expressly modified by this Agreement (*i.e.*, the General Services Fee and not tariff rates shall apply to the first 160,000 English (Short) tons of any materials including, without limitation, ethylene glycol, unloaded by the Company at the Port Bienville Industrial Park, and/or the first 15,000 linear feet of Port dock space utilized by theCompany on a cumulative basis at the Port Bienville Industrial Park).

(b) Notwithstanding any other provision herein to the contrary, (i) the Company shall have exclusive use for the term of the MTF Lease of the east portion of the keyslip at whichthe MTF concrete dock and liquid transfer arm are located (*i.e.*, that portion of the keyslip located east of the concrete dock and liquid transfer arm in which mooring piers are located as of the Effective Date), and (ii) the Port shall retain the right to use the west portion of thekeyslip (*i.e.*, that portion of the keyslip located west of the concrete dock and liquid transfer armin which no mooring piers are located as of the Effective Date) and to permit third-parties to usesuch western portion of the keyslip; provided that in all events, the Port shall be responsible for compliance with all applicable laws, regulations and rules, including any related to transportation security, associated such use of the western portion of the keyslip, including, without limitation the construction or installation of any new security features (e.g., fencing) required for such compliance; provided further, that in no event shall the Port block or otherwise restrict, or permit any other person or entity to block or otherwise restrict, in any waythe Company use of the MTF and the eastern portion of the keyskip as described herein. Additionally, the parties hereto agree that the Company's right to use and enjoy the land upon which the MTF pipeline is located shall be non-exclusive; provided that the Port shall not blockor otherwise restrict, or permit any other person or entity to block or otherwise restrict, in any way (x) the transport by the Company of liquid materials through the MTF pipeline (in which pipeline the Company is hereby granted the exclusive and sole right to use and enjoy for the term of the MTF Lease), or (y) full access to such pipeline by the Company for the purposes of fulfilling its obligations set forth herein to operate, maintain and repaid said MTF pipeline.

Attachment: Resolution# 20211011-06 Dak Americas Inc. New Maritime and Rail Agreement (9911 : New Maritime and Rail Agreement with Dak

(c) *Real Estate Taxes*. During the term of this Agreement, the Company shall pay all real estate taxes and assessments, both general and special, if any, which shall become due and payable on the MTF. If any such tax or assessment may, at the option of the taxpayer, be paid in installments, the Company may exercise the option to pay the same in installments. If the Company shall elect to pay any such, tax or assessment on an installment basis, then the Company will pay only those installments which become due and payable during the term of this Agreement.

(d) *Insurance*. At all times during the term of this Agreement, the Company shall procure and maintain, in full force and effect, those insurance policies prescribed by Section 7 with respect to the MTF and the Company's lease and operation thereof.

(e) *Events of Default*. The Port and the Company agree that the following shall be considered an "Event of Default" with respect to the MTF Lease: the Company shall default in any of the covenants, agreements, or provisions, including but not limited to those related to the monthly payment of the General Services Fee, herein contained to be kept, observed and performed by the Company and such default shall continue for thirty (30) days after notice thereof in writing to the Company and an opportunity to cure. Upon the occurrence of any Event of Default and the expiration of any applicable cure period, the Port shall possess all rights and remedies of any type or kind afforded to it under all applicable federal and state laws. Additionally, the Port shall have the absolute right to terminate the MTF Lease upon the expiration of the thirty (30) day cure period referenced above. In the event of any such termination, the Port may retake immediate and sole possession of the MTF.

(f) *Quiet Enjoyment*. Subject to subsection (b) above, the Company agrees that, so long as no Event of Default exists under the terms of this Lease, the Company's quiet and peaceful enjoyment of the MTF shall not be disturbed or interfered with by Port, or by any person or party claiming by, through or under Port; provided, however, that the Port shall have the right to access any of the land upon which the MTF improvements are located, at its own risk and expense, at any and all reasonable times during the term of the MTF Lease for purposes of inspecting the MTF improvements.

(g) *Condemnation*. As used herein, a "Condemnation" means taking of title to the MTF or any portion thereof, resulting in the loss or use of possession of a material portion of the MTF and inability to continue operations of the MTF for delivery of liquid products, including ethylene-glycol to the Facility, as reasonably determined in good faith by the Company. In the event of a Condemnation, the entire award, or the aggregate of any separate awards, shall belong solely to the Company, and the Company shall have the right to terminate the MTF Lease. In the event of an exercise of the right of eminent domain, which does not constitute a Condemnation, there shall be no abatement of rent and the entire award shall belong to the Port. The Company, at its expense, shall have the right to contest or review by legal, administrative or other proceedings, any such exercise of eminent domain.

(h) *Collateral Assignments*. Notwithstanding anything to contrary contained in this provision of this Agreement, upon giving the Port thirty days (30) days prior written notice, the Company may, at any time and from time to time (and as many times as it desires) mortgage, hypothecate or pledge any interest of the Company in and to the MTF Lease (*e.g.*, the Company's right, title and interest in the leasehold interest of the MTF arising from this

Agreement), to one or more lenders to the Company pursuant to a mortgage, deed of trust, security agreement, collateral assignment, financing statement or other such instrument (herein collectively called a "Leasehold Mortgage"; and the holder of any such Leasehold Mortgage, whether or not the same is recorded and regardless of lien status, is herein called a "Leasehold Mortgagee"). The Company shall record or cause to be recorded a copy of any such Leasehold Mortgage or a memorandum thereof in the office of the Chancery Clerk of the County, or in any other such office which may at the time provided by law be the proper place for the recordation of such Leasehold Mortgage. The Port agrees that within thirty (30) days after receipt of such written request, it will provide any such lender with a Non-Disturbance and Recognition Agreement in a customary and commercially reasonable form acceptable to the Company, such lender and the Port. The parties hereto shall negotiate any proposed modifications to such form in good faith and any modifications that are based on reasonable and standard commercial terms within the industry shall be deemed acceptable. The Port and the Company, upon writtenrequest from each other, shall execute and deliver to the other party, or to any Leasehold Mortgagee if so requested, without charge, a certificate certifying whether or not the MTF Lease, pursuant to this Agreement, is in full force and effect, and whether it has been modified (or if there have been modifications, stating them), and whether or not the party executing the certificate knows of any default, breach or violation by the other party under any of the terms ofthis Agreement, and such other matters as may reasonably be requested. Notwithstanding any other provision of this section to the contrary, a Leasehold Mortgagee shall have right to assume and abide by all obligations imposed upon the Company by this Agreement, but with such assumption in no way relieving the Company of its continuing obligations to the Port pursuantto this Agreement except upon explicit written agreement with the Port to such effect.

(i) *Tenant Indemnity*.

(i) *Generally*. The Company shall indemnify, defend and hold harmless the Port from and against all Claims or Losses by or on behalf of any person or entity arising out of the use or occupancy of the MTF by the Company or the Company's conduct or management of, or from any work or activity performed, or caused to be performed, by Tenant in connection with the MTF Lease or it use or occupancy of the MTF by MTF during the term of this Agreement, and against and from all Claims or Losses arising during such term from:

(1) any condition of the MTF caused by, or otherwise attributable to, the Company;

(2) any failure on the part of the Company in the performance thereby of any of its obligations hereunder;

(3) any contract, whether written or otherwise, entered into by Company with any person or entity, other than the Port, in connection with the maintenance, repair, operation or use of the MTF by the Company;

(4) any act of negligence of, or willful act or omission by, the Company; and

(5) the occupancy of the MTF and/or any activities conducted or caused to be conducted thereon or with respect thereto by the Company,

Attachment: Resolution# 20211011-06 Dak Americas Inc. New Maritime and Rail Agreement (9911 : New Maritime and Rail Agreement with Dak

Attachment: Resolution# 20211011-06 Dak Americas Inc. New Maritime and Rail Agreement (9911 : New Maritime and Rail Agreement with Dak

including, without limitation, the maintenance, repair and operation of the MTF by the Company.

The Company shall further indemnify, defend and hold harmless the Port from and against all reasonable costs and expenses incurred in or in connection with any action or proceeding brought with respect to the foregoing matters, and upon receiving notice from the Port, the Company shall defend the Port in any such action or proceeding. Notwithstanding the foregoing, each of the parties hereto agrees that the Company shall not responsible for any indemnity obligation hereunder to the extent such obligation arises from the negligence or willful misconduct of the Port or any person or entity acting or failing to act, at the direction or with the permission of the Port with respect to the MTF and related land or facilities.

(ii) *Environmental Indemnification*. Without limiting the obligations of the Company prescribed by subsection (i) above, the Company further agrees to release, defend, indemnify, and hold harmless the Port from and against all EnvironmentalClaims and Environmental Losses which are brought or asserted against or suffered byor incurred by the Port arising from or on account of (1) any unlawful Release of any Hazardous Substance on, in or under the land and/or water upon which the MTF improvements are located to the extent caused by the Company or any person or entity acting or failing to act, at the direction or with the permission of the Company, or (2) any violation of by the Company of any Environmental Law.

(iii) *Notice and Assumption of Defense*. If the Port believes that the Company owes a duty of indemnification to the Port pursuant to this subsection (i) entitled *Tenant Indemnity* with respect to any Claim or Action, the Port shall provide prompt written notice to the Company of such claim for indemnification; provided, however, that any failure by the Port to provide, or delay in providing, such notice shall not excuse the Company from its obligations under this Agreement, except to the extentthat the Port's failure or delay materially prejudices the Company's ability to defend the Claim or Action. The Company shall notify the Port in writing within fifteen (15) days (orsuch shorter period if the Claim or Action in question requires a response or other action prior to the elapse of fifteen (15) days) whether the Company will assume the defense of the Claim or Action. If the Company timely notifies the Port of the Company's assumption of the defense of such Action and does, in fact, assume the defense, the Company shall be entitled to select counsel, to be approved by the Port, to defend the Claim or Action at the Company's expense; provided that Port may participate in such defense with counsel of its own choice and at the Port's own expense. If the Company fails to assume the defense of the Claim or Action in question or fails to timely respond to the Port, the Port may select its own counsel to handle the defense of the Claim or Action, with all reasonable attorneys' fees thereby incurred by the Port to be reimbursed by the Company to the Port as and when invoiced by the Port to the Company.

(iv) *Disputed Responsibility*. Notwithstanding sub-subsection (iii) above, if the parties hereto dispute responsibility for the defense of a Claim or Action, each party shall engage its own counsel to defend its interest in such Claim or Action, except that the Port shall automatically reserve the right to seek reimbursement of any reasonable

attorneys' fees, court costs, and other litigation expenses from the Company if it is ultimately determined that the Company owed a duty of indemnification with respect to the Claim or Action in question.

(v) *Settlement of Indemnified Actions*. Neither party hereto may settle any Claim or Action which is subject to indemnification under this subsection (i) entitled *Tenant Indemnity* except with the other party's prior written consent unless (1) in the case of the Company, the Company has assumed the defense of the Claim or Action and the Company is able to settle the Claim or Action without any expense to the Port and without any reasonable prospect that the settlement will expose the Port to additional Claims or Actions, and (2) in the case of the Port, if the Company has failed to timely assume the defense of a Claim or Action, the Port may settle the Claim or Action in question without the Company's consent, with the Company remaining liable to the Port for the cost of such settlement under this subsection (i) entitled *Tenant Indemnity.*

(vi) For purposes of this entire subsection (i) entitled *Tenant Indemnity*, each of the following terms shall the respective meaning ascribed to such term below:

(1) "Action" means mean any threatening, pending or completed action, suit, litigation, arbitration, proceeding (including any civil, criminal, administrative, investigative or appellate proceeding), hearing, inquiry, audit, examination or investigation commenced, brought, conducted or heard by or before, or otherwise involving, any court or other governmental authority or any arbitrator or arbitration panel.

(2) "Claim" means any claim or demand, by any person or entity, of whatsoever kind or nature for any and all actual or alleged liabilities, claims, obligations, responsibilities, losses, damages, punitive damages, consequential damages, treble damages, charges, costs and expenses (including attorney's, expert's and consulting fees and costs of investigation and feasibility studies), fines, penalties and monetary sanctions, interest, direct or indirect, known or unknown, absolute or contingent, past, present or future, whether based in contract, tort, implied or express warranty, strict liability, criminal or civil statute, permit, ordinance or regulation, common law or otherwise.

(3) "Environmental Claim" means any Claim, Action, cause of Action, investigation, demand, consent order or agreement, order, directive or written notice by or on behalf of any governmental authority or other person or entity, alleging liability or potential liability for fines or penalties, damages,expenses, Losses, costs, investigatory costs, cleanup costs, abatement costs, remediation costs, removal costs, monitoring costs, response costs, and any related costs and expenses, reasonably incurred, natural resource damages, property damage, personal injury (including death) and/or seeking to compel any assessment, investigation, response, clean up, abatement, remediation, removal (as part of a remediation or abatement action), or monitoring, (whether any claims or causes of action relating thereto be asserted in common law, civil law or under statute and regardless of form including strict liability and negligence) arising out of, based on or resulting from: (i) the Release or

Attachment: Resolution# 20211011-06 Dak Americas Inc. New Maritime and Rail Agreement (9911 : New Maritime and Rail Agreement with Dak

threatened Release of a Hazardous Substance at, on, under or from the MTF, including but not limited to claims arising out of the shipment or disposal of such Hazardous Substance off-site or (ii) circumstances forming the basis of any violation or alleged violation of any Environmental Law.

(4) "Environmental Laws" means all federal, state, local and foreign laws and regulations relating to pollution or protection of human health or the environment (including without limitation ambient air, surface water, ground water, land surface or subsurface strata), including without limitation, laws and regulations relating to emissions, discharges, Releases of Hazardous Substances or otherwise relating to the manufacture, processing distribution, use, treatment, storage, disposal, transport or handling of Hazardous Substances. Environmental Laws include, but are not limited to: the Clean Water Act also known as the Federal Water Pollution Control Act, 33 U.S.C. Section 1851 et seq.; the Clean Air Act, 42 U.S.C. Section 7401 et seq; the Federal Insecticide, Fungicide, and Rodenticide Act, 7 U.S.C. Section 136 et seq.; the Surface Mining Control and Reclamation Act, 30 U.S.C. Section 1801, et seq.; the Comprehensive Environmental Response, Compensation And Liability Act, 42 U.S.C. Section 9601 et seq.; the Superfund Amendment and Reauthorization Act of 1986, Public Law 00-499, 100 Stat. 1613; the Emergency Planning and Community Right to Know Act, 42 U.S.C. Section 11001 et seq.; the Resource Conservation And Recovery Act, 42 U.S.C. Section 6901 et seq.; the Toxic Substances Control Act, 15 U.S.C. Section 2601 et seq.; and the Occupational Safety and Health Act, as amended, 29 U.S.C. Section 655 and Section 657; in each case, with any amendment thereto, and the regulations adopted and publications promulgated thereunder and all substitutions thereof and any permits, approvals or orders issued by any governmental authority thereunder.

(5) "Environmental Losses" means any Losses arising from or related to damage or harm to the environment (including spill response, monitoring costs, environmental pollution or contamination, cleanup costs and fines and penalties) brought by or on behalf of any person or entity, and shall also mean, unless otherwise expressly provided, any of the foregoing sought directly or indirectly by way of recovery, tort indemnification or contribution by any person or entity.

(6) "Hazardous Substance" means (A) any chemical, compound, material, mixture or substance that is now or hereafter defined or listed in, or otherwise classified pursuant to any Environmental Law as a "hazardous substance", "hazardous material", "hazardous waste", "extremely hazardous waste", "acutely hazardous waste", "radioactive waste", "infectious waste", "biohazardous waste", "toxic substance", "pollutant", "toxic pollutant", or "contaminant"; (B) petroleum, gasoline, natural gas, natural gas liquids, liquefied natural gas, synthetic gas usable for fuel (or mixtures of natural gas and such synthetic gas), and all compounds and mixtures thereof and products related thereto; (C) asbestos and any asbestos containing material; (D) urea formaldehyde foam insulation; and (D) transformers or other equipment which contain dielectric fluid containing polychlorinated biphenyl.

Attachment: Resolution# 20211011-06 Dak Americas Inc. New Maritime and Rail Agreement (9911 : New Maritime and Rail Agreement with Dak

(7) "Losses" means any means any and all damages, losses, deficiencies, liabilities, obligations, penalties (both civil and/or criminal), judgments, settlements, claims, payments, interest costs, taxes, fines and expenses (including the costs and expenses of any and all Claims or Actions and demands, assessments, judgments, settlements and compromises relating thereto and attorneys', accountants', consultants' and other professionals' fees and expenses incurred in the investigation or defense thereof or the enforcement of rights hereunder).

6. Monthly Park Assessment Fee & Other Fees, Expenses and Costs.

(a) Monthly Park Assessment Fee. In addition to the other fees prescribed by Sections 3 and 4, and subsection (b) immediately following, the Company shall also pay to the Port a monthly industrial park assessment fee (the "Park Assessment Fee") in the amount of Four Hundred Eighty Five Dollars ($485.00) per month. Such Park Assessment Fee shall be payable to the Port in same manner, and at the place, as the General Services Fee; provided, however, if the monthly Park Assessment Fee is not remitted the Port on or before the tenth (10th) day of the month for which such payment is due, the Company shall also pay a late fee equal to five (5%) of the past due Park Assessment Fee.

(b) *Other Fees, Expenses and Costs*. For the avoidance of any confusion, the parties hereto expressly agree that, except as expressly modified by this Agreement, the Company shall also pay all other fees, charges and expenses payable by the Company to the Port-provided services and/or the use of Port-owned or controlled facilities at the current (or if in the future, the then existing) published tariff rates of the Port Bienville Industrial Park. Notwithstanding the forgoing, the Port shall notify the Company in writing at least forty-five (45) days prior to the adoption and enactment thereby of any new tariffs or modifications of any existing tariffs.

7. Insurance. At all times during the term of this Agreement, the Company shall procure and maintain at its sole cost and expense, and shall provide to the Port evidence of, the following insurance coverage or renewals of coverage:

(a) Commercial general liability insurance with minimum limits of $1,000,000 per occurrence and $2,000,000 annual aggregate, which shall include (i) coverage for bodily injury and death, and property damage; and (ii) contractual liability coverage insuring the obligations of Company under the terms of this Agreement. Such general liability insurance shall be for the benefit of both Company and Port, naming Port as an additional insured, and shall be primary coverage and not as excess or contributing to any other insurance that may be available to the additional insured.

(b) Auto liability insurance with a combined single limit of no less than $1,000,000. Such policy shall provide coverage for liability arising out of all owned, leased, hired, and non-owned automobiles and shall be endorsed to include coverage for the Port.

(c) Workers' compensation insurance coverage to all employees of Company employed at the Facility in accordance with applicable Mississippi law.

(d) Environmental liability insurance with a policy limit of not less than $5,000,000 per occurrence for physical injuries (including death) and property damage with respect to the

Attachment: Resolution# 20211011-06 Dak Americas Inc. New Maritime and Rail Agreement (9911 : New Maritime and Rail Agreement with Dak

MTF Lease and the use of the MTF by the Company, and Port must be listed as an additional insured or loss payee, as applicable.

The Company shall furnish the Port with certificates of the insurance coverage required by this Agreement upon request from Port. The Company shall pay the costs of such insurance policy premiums as and when the same shall become due.

8. Miscellaneous Provisions.

(a) *Notices*. All notices to or demands upon the Port or the Company desired or required to be given under the provisions hereof shall be in writing and shall be deemed to have been duly given upon the earlier of actual receipt or, if mailed, three (3) days after being deposited in the United States mail, registered or certified, return receipt requested, postage prepaid and addressed as follows:

If to the Port: Hancock County Port and Harbor Commission
Attn: William P. Cotter, CEO
14054 Fred and Al Key Road
Kiln, Mississippi 39556
Attention: Chief Executive Officer

with a copy to: Balch & Bingham LLP
1310 25th Avenue
Gulfport, MS 39501
Attention: K.C. Hightower or Katie Hood

If to the Company: DAK Americas Mississippi Inc.
3303 Port and Harbor Drive
Bay St. Louis, MS 39520
Attention: Site Director

with a copy to: C/O DAK
Americas LLC
Legal Department
7621 Little Ave., Suite 500
Charlotte, NC 28226
Attention: General Counsel

Or at such other address within the continental United States as any party may notify the other party as herein specified.

(b) *Assignments.* The Company shall not assign, transfer, mortgage, hypothecate or pledge all or any of its rights, interests and benefits under this Agreement, by operation of law or otherwise, except as expressly permitted by Section 5(g), without the prior written consent of the Company; provided, however, that the Company may assign this Agreement, in its entirety, to any person or entity that acquires all or substantially all of the assets comprising the Facility.

Attachment: Resolution# 20211011-06 Dak Americas Inc. New Maritime and Rail Agreement (9911 : New Maritime and Rail Agreement with Dak

Attachment: Resolution# 20211011-06 Dak Americas Inc. New Maritime and Rail Agreement (9911 : New Maritime and Rail Agreement with Dak

(c) *Severability*. If any clause, provision or section of this Agreement shall be to any extent adjudged, ruled or otherwise held to be invalid or unenforceable by any court of competent jurisdiction the remaining terms and provisions of this Agreement shall not be affected thereby, but each term and provision of this Agreement shall be valid and be enforced to the fullest extent permitted by law.

(d) *Amendments*. This Agreement may be amended, modified and supplemented only by written agreement of all of the parties hereto.

(e) *Governing Law*. This Agreement shall be governed by and construed in accordance with the laws of the State of Mississippi.

(f) *Binding Effect*. All agreements, terms, provisions and conditions in this Agreement shall extend and inure to the benefit of, and be binding upon, the parties hereto and their respective successors and assigns. Although this Agreement, and the execution and delivery hereof by the Port has been duly approved by the members of the Board of Commissioners of the Port that hold such positions on the Effective Date, the parties hereto recognize that, under Mississippi laws in effect as of the Effective Date, such current Board of Commissioners cannot bind a successor Board of Commissioners; and as a result, a successor Board of Commissioners may void this Agreement in whole or part without any right or recourseby Company. Furthermore, the Company also acknowledges that, to the extent that this Agreement or any provisions hereof require the County Board of Supervisors to be a party to such agreement or provision(s), the current County Board of Supervisors cannot bind a successor County Board of Supervisors. With an understanding and acknowledgement of such limitations of the current Port Board of Commissioners to bind a successor Port Board of Commissioners and/or the current County Board of Supervisors to bind a successor CountyBoard of Supervisors, the Company nonetheless elects to enter into this Agreement with the Port.

(g) *Headings / Construction*. The captions and headings of this Agreement, and the use of any bold or underlined typeface herein, are for convenience only, and are not to be construed as a part of this Agreement, and shall not be construed as defining or limiting in any way the scope or intent of the provisions hereof. Whenever herein the singular number is used, the same shall include the plural and words of any gender shall include each other gender.

(h) *Execution Authority*. Each individual person executing this Agreement on behalf of a party hereto warrants and represents that he or she has the requisite power and authority to bind the party they are indicated to represent.

(i) *Counterparts*. This Agreement may be executed in one or more counterparts, each of which shall constitute an original, but all of which taken together shall be one and the same instrument. This Agreement may also be executed by facsimile or electronic transmission and each facsimile or electronically transmitted signature hereto shall be deemed for all purposes to be an original signatory page.

(j) *Recordation*. This Agreement shall not be recorded in the land records of the Chancery Clerk of the County. The parties hereto, however, agree to execute and record a memorandum of the MTF Lease provisions of this Agreement, in the form attached hereto as **Exhibit "B"**, in the land records of the Chancery Clerk of the County such that, when recorded,

such memorandum will be sufficient for putting all third parties on notice of the existence of the MTF Lease provisions of this Agreement. Upon termination of this Agreement, the parties agree to execute a mutually agreeable form of termination of such recorded memorandum of the MTF Lease provisions of this Agreement.

(k) *Employment Data Reporting*. The Company shall, no less frequently than once per year during the term of this Agreement, provide to the Port, no later than March 1 of each year beginning in 2022, a written report describing the number of the employees employed at the Facility as of December 31 of the preceding year. Notwithstanding the forgoing, the Port acknowledges and agrees that such employment-related reports provided by the Company to the Port constitute either trade secrets or confidential commercial information of the Company as contemplated by and subject to Section 25-61-9 of the Mississippi Code of 1972, as amended.

REMAINDER OF PAGE INTENTIONALLY LEFT BLANK

Attachment: Resolution# 20211011-06 Dak Americas Inc. New Maritime and Rail Agreement (9911 : New Maritime and Rail Agreement with Dak

Execution Copy

IN WITNESS WHEREOF, this Agreement is hereby executed by each of the undersigned to be effective as of the date first set forth above.

ATTEST:

HANCOCK COUNTY PORT AND HARBOR COMMISSION

_____
Title: Secretary, Board of the Hancock County Port and Harbor Commission

By:_____
Title: President, Board of the Hancock County Port and Harbor Commission

DAK AMERICAS MISSISSIPPI INC.

By:_____
Name: Alejandro Gutierrez Martinez
Title: Global Vice President of Procurement and Logistics

AND

By:_____
Name: Shaun Patrick Yeaman
Title: Site Director

[*Signature Page to Omnibus Port Services and Marine Transfer Facilities Agreement*]

Attachment: Resolution# 20211011-06 Dak Americas Inc. New Maritime and Rail Agreement (9911 : New Maritime and Rail Agreement with Dak

Execution Copy

Attachment: Resolution# 20211011-06 Dak Americas Inc. New Maritime and Rail Agreement (9911 : New Maritime and Rail Agreement with Dak

EXHIBIT A

MTF Description

(see attached)

Marine Transfer Facility Parcel:

Being a 3,873 square feet (0.0889 acres) tract of land situated in the southeast quarter of Section 23, Township 9 South, Range 16 West, Hancock County, Mississippi, as shown on survey by Paul D. Pitts, Jr., dated May 12, 2021, whose basis of bearings is the Mississippi State Plane Coordinate System, East Zone (2301), NAD 83 (2011 Epoch 2010.00), Geoid 18, grid values, using a scale factor of 1.000010189 and a convergence angle of (Neg.) 00 degrees 21 minutes 55.79 seconds determined specifically for this project using GPS methods from a base station located at N268,782.7850, E753,756.4270 obtained froma USM Network, and being more particularly described as follows:

Commencing at a concrete monument found for the northeast corner of Section 25, Township 9 South, Range 16 West, having Mississippi State Plane Coordinates of N269,246.3700, E759,523.6830;

Thence, along the north line of said Section 25 and the south line of Section 23, South 89 degrees 57 minutes 11 seconds West passing a 2 inch iron pipe found at a distance of 2,274.46 feet, and in all a distance of 6822.30 feet to a point for corner;

Thence, North 00 degrees 00 minutes 00 seconds East a distance of 325.50 feet, to a 1/2 inch iron rod set for the Point of Beginning of the herein described tract having Mississippi State Plane Coordinates of N269,566.2900, E752,701.3840;

Thence, North 46 degrees 26 minutes 44 seconds West a distance of 61.93 feet, to a 1/2 inch iron rodset for corner;

Thence, North 44 degrees 39 minutes 42 seconds East a distance of 61.93 feet, to a 1/2 inch iron rod set for corner;

Thence, South 46 degrees 21 minutes 23 seconds East a distance of 63.24 feet, to a 1/2 inch iron rod set for corner;

Thence, South 45 degrees 52 minutes 51 seconds West a distance of 61.89 feet, to the Point of Beginning.

All of the foregoing parcel as further described and depicted on that certain survey prepared by Compton Engineering Inc. (Paul D. Potts, Jr., MS PLS No. 3069), dated May 12, 2021.

AND:

Execution Copy

Attachment: Resolution# 20211011-06 Dak Americas Inc. New Maritime and Rail Agreement (9911 : New Maritime and Rail Agreement with Dak

Ethylene Glycol Pipeline Parcel:

Being the center line of an existing pipeline situated in the northwest quarter of Section 25, the southeast and the northeast quarters of Section 26, and the southeast quarter of Section 23, Township 9South, Range 16 West, Hancock County, Mississippi, as shown on survey by Paul D. Pitts, Jr., dated May 7, 2021, whose basis of bearings is the Mississippi State Plane Coordinate System, East Zone (2301), NAD83 (2011 Epoch 2010.00), Geoid 18, grid values, using a scale factor of 1.000010189 and a convergence angle of (Neg.) 00 degrees 21 minutes 55.79 seconds determined specifically for this project using GPS methods from a base station located at N268,782.7850, E753,756.4270 obtained from a USM Network, and being more particularly described as follows:

Commencing at a concrete monument found for the northernmost corner of the previously described Ground Lease Tract, and being on the southeast right of way line of Port and Harbor Drive, a 300 foot right of way, having Mississippi State Plane Coordinates of N268,304.5950, E755,048.5640;

Thence, along said right of way line, South 44 degrees 23 minutes 53 seconds West a distance of 2,357.99 feet, to the Point of Beginning of the herein described center line having Mississippi StatePlane Coordinates of N266,619.8196, E753,398.8159;

Thence, along the center line of the Glycol line as follows:

North 45 degrees 30 minutes 02 seconds West a distance of 266.26 feet, to a point for corner;

North 03 degrees 10 minutes 33 seconds East a distance of 1.55 feet, to a point for corner;

North 45 degrees 00 minutes 02 seconds East a distance of 66.46 feet, to a point for corner;

South 88 degrees 47 minutes 40 seconds East a distance of 1.57 feet, to a point for corner;

South 42 degrees 54 minutes 00 seconds East a distance of 10.71 feet, to a point for corner;

South 86 degrees 09 minutes 27 seconds East a distance of 1.48 feet, to a point for corner;

North 47 degrees 38 minutes 31 seconds East a distance of 5.94 feet, to a point for corner;

North 00 degrees 00 minutes 00 seconds East a distance of 1.55 feet, to a point for corner;

North 42 degrees 21 minutes 16 seconds West a distance of 10.72 feet, to a point for corner;

North 02 degrees 21 minutes 19 seconds East a distance of 1.56 feet, to a point for corner;

North 44 degrees 21 minutes 59 seconds East a distance of 668.54 feet, to a point for corner;

South 84 degrees 35 minutes 00 seconds East a distance of 1.84 feet, to a point for corner;

South 46 degrees 37 minutes 02 seconds East a distance of 10.30 feet, to a point for corner;

North 82 degrees 10 minutes 23 seconds East a distance of 2.06 feet, to a point for corner;

Execution Copy

North 41 degrees 51 minutes 18 seconds East a distance of 5.28 feet, to a point for corner;

North 01 degrees 21 minutes 00 seconds West a distance of 1.83 feet, to a point for corner;

North 46 degrees 36 minutes 10 seconds West a distance of 10.29 feet, to a point for corner;

North 07 degrees 52 minutes 08 seconds West a distance of 1.77 feet, to a point for corner;

North 44 degrees 25 minutes 38 seconds East a distance of 871.64 feet, to a point for corner;

North 88 degrees 43 minutes 49 seconds East a distance of 1.83 feet, to a point for corner;

South 46 degrees 07 minutes 04 seconds East a distance of 10.43 feet, to a point for corner;

North 88 degrees 42 minutes 54 seconds East a distance of 1.84 feet, to a point for corner;

North 43 degrees 07 minutes 07 seconds East a distance of 5.37 feet, to a point for corner;

North 01 degrees 16 minutes 31 seconds West a distance of 1.86 feet, to a point for corner;

North 45 degrees 05 minutes 31 seconds West a distance of 10.38 feet, to a point for corner;

North 03 degrees 02 minutes 17 seconds West a distance of 1.76 feet, to a point for corner;

North 44 degrees 23 minutes 26 seconds East a distance of 69.54 feet, to a point for corner;

North 00 degrees 32 minutes 46 seconds West a distance of 223.49 feet, to a point in the corner;

North 45 degrees 29 minutes 21 seconds West a distance of 147.43 feet, to a point for corner;

North 01 degrees 31 minutes 06 seconds West a distance of 1.86 feet, to a point for corner;

North 44 degrees 24 minutes 48 seconds East a distance of 10.44 feet, to a point for corner;

North 01 degrees 37 minutes 30 seconds West a distance of 1.78 feet, to a point for corner;

North 45 degrees 41 minutes 47 seconds West a distance of 5.45 feet, to a point for corner;

North 89 degrees 28 minutes 19 seconds West a distance of 1.79 feet, to a point for corner;

South 43 degrees 39 minutes 41 seconds West a distance of 10.47 feet, to a point for corner;

South 88 degrees 03 minutes 36 seconds West a distance of 1.81 feet, to a point for corner;

North 45 degrees 44 minutes 05 seconds West a distance of 758.72 feet, to a point for corner;

North 00 degrees 10 minutes 29 seconds East a distance of 1.85 feet, to a point for corner;

North 43 degrees 28 minutes 23 seconds East a distance of 10.41 feet, to a point for corner;

Attachment: Resolution# 20211011-06 Dak Americas Inc. New Maritime and Rail Agreement (9911 : New Maritime and Rail Agreement with Dak

Execution Copy

North 00 degrees 00 minutes 00 seconds West a distance of 1.80 feet, to a point for corner;

North 47 degrees 25 minutes 58 seconds West a distance of 5.47 feet, to a point for corner;

South 89 degrees 30 minutes 45 seconds West a distance of 1.78 feet, to a point for corner;

South 44 degrees 26 minutes 59 seconds West a distance of 10.49 feet, to a point for corner;

North 89 degrees 47 minutes 15 seconds West a distance of 1.77 feet, to a point for corner;

North 45 degrees 41 minutes 47 seconds West a distance of 982.28 feet, to a point for corner;

North 01 degrees 31 minutes 11 seconds East a distance of 1.62 feet, to a point for corner;

North 43 degrees 10 minutes 35 seconds East a distance of 10.40 feet, to a pint for corner;

North 00 degrees 09 minutes 56 seconds West a distance of 1.73 feet, to a point for corner;

North 48 degrees 10 minutes 59 seconds West a distance of 5.53 feet, to a point for corner;

South 83 degrees 22 minutes 06 seconds West a distance of 1.71 feet, to a point for corner;

South 44 degrees 47 minutes 42 seconds West a distance of 10.28 feet, to a point for corner;

North 87 degrees 52 minutes 25 seconds West a distance of 2.02 feet, to a point for corner;

North 45 degrees 40 minutes 19 seconds West a distance of 249.07 feet, to a point for corner; and

South 44 degrees 16 minutes 47 seconds West a distance of 183.47 feet, to the point of termination.

All of the foregoing parcel as further described and depicted on that certain survey prepared by Compton Engineering Inc. (Paul D. Potts, Jr., MS PLS No. 3069), dated May 12, 2021.

Attachment: Resolution# 20211011-06 Dak Americas Inc. New Maritime and Rail Agreement (9911 : New Maritime and Rail Agreement with Dak

Execution Copy

EXHIBIT B

Form of Memorandum of the
MTF Lease Provisions of this Agreement

(see attached)

Attachment: Resolution# 20211011-06 Dak Americas Inc. New Maritime and Rail Agreement (9911 : New Maritime and Rail Agreement with Dak

Execution Copy

Attachment: Resolution# 20211011-06 Dak Americas Inc. New Maritime and Rail Agreement (9911 : New Maritime and Rail Agreement with Dak

---

Prepared by and return to:
Christopher S. Pace
MS Bar No.: 102587
Jones Walker LLP
190 E Capitol St., Suite 800
Jackson, MS 39201
Tel: 601.949.4900

Lessor:
Hancock County Port and
Harbor Commission
14054 Fred and Al Key Rd, Kiln,
MS 39556
Tel: 228.467.9231

Lessee:
DAK Americas Mississippi Inc.
3303 Port and Harbor Drive
Bay St Louis, MS 39520
Tel: 228.533.4000

Indexing Instructions: Part of the NW 1/4 of Section 25, SE 1/4 and NE 1/4 of Section 26, and SE 1/4 of Section 23, Township 9 South, Range 16 West, Hancock County, Mississippi

MEMORANDUM OF OMNIBUS PORT SERVICES AND MARINE TRANSFER FACILITIES LEASE AGREEMENT

THIS MEMORANDUM OF OMNIBUS PORT SERVICES AND MARINE TRANSFER FACILITIES LEASE AGREEMENT (this "Memorandum") is made effective as of the 1st day of October, 2021, by and between the **Hancock County Port and Harbor Commission**, a Mississippi body politic, as lessor ("Lessor"), and **DAK Americas Mississippi Inc.**, a corporation chartered in the State of Delaware, as lessee ("Lessee"). The Lessor and Lessee are sometimes referred to herein as the "Parties" and each individually, as a "Party".

WHEREAS, this is a memorandum of that certain OMNIBUS PORT SERVICES AND MARINE TRANSFER FACILITIES LEASE AGREEMENT, dated effective as of October 1, 2021 (the "Lease Agreement"), and relates to the property described on **Exhibit "A"** attached hereto, together with the improvements and equipment located thereon (the "Property").

NOW THEREFORE, in consideration of the mutual covenants contained in the Lease Agreement and other valuable consideration, the Parties hereby agree as follows:

1. Lessor leases the Property to Lessee and Lessee leases the Property from Lessor.

2. The Lease Agreement became effective as of October 1, 2021 and the term thereof shall continue for a period of ten (10) years therefrom unless extended by written agreement of the Parties.

Execution Copy

Attachment: Resolution# 20211011-06 Dak Americas Inc. New Maritime and Rail Agreement (9911 : New Maritime and Rail Agreement with Dak

3. The Lease Agreement contains various clauses, terms and conditions affecting the rights of Lessor, Lessee, including the obligation of Lessee to maintain and repair the improvements and equipment that comprise a portion of the Property.

4. A copy of the Lease Agreement is on file at the offices of Lessor and Lessee.

IN WITNESS WHEREOF, the Lessor and the Lessee have caused this Memorandum to be effective as of the date first above written with actual execution on the dates set forth in the respective acknowledgments below.

LESSOR:
Hancock County Port and Harbor Commission

By: _____

Name:_____
Title: _____

STATE OF MISSISSIPPI
COUNTY OF HANCOCK

This day personally appeared before me, the undersigned authority in and for the above named County and State, the within named_____, who proved to me on the basis of satisfactory evidence to be the person whose name is subscribed in the above and foregoing instrument and acknowledged that he/she/they executed the same in his/her/their representative capacity, and that by his/her/their signature on the instrument, and as the act and deed of the person or entity upon behalf of which he/she/they acted, executed the above and foregoing instrument, after first having been duly authorized so to do.

WITNESS my hand and official seal of office on this the_____day of_____, 2021.

_____
NOTARY PUBLIC

My Commission Expires:

_____

[Lessor Signature Page to Memorandum of
Omnibus Port Services and Marine Transfer Facility Lease Agreement]

Execution Copy

LESSEE:
DAK Americas Mississippi Inc.

By: Shaun P Yeaman

Name: Shaun P Yeaman

Title: Site Director

STATE OF MISSISSIPPI
COUNTY OF HANCOCK

This day personally appeared before me, the undersigned authority in and for the above named County and State, the within named SHAUN YEAMAN, who proved to me on the basis of satisfactory evidence to be the person whose name is subscribed in the above and foregoing instrument and acknowledged that he/she/they executed the same in his/her/their representative capacity, and that by his/her/their signature on the instrument, and as the act and deed of the person or entity upon behalf of which he/she/they acted, executed the above and foregoing instrument, after first having been duly authorized so to do.

WITNESS my hand and official seal of office on this the 8 day of OCTOBER, 2021.

Piccola D Johnston
NOTARY PUBLIC

My Commission Expires:
June 15, 2022

STATE OF MISSISSIPPI NOTARY PUBLIC ID # 109279 PICCOLA D. JOHNSTON Commission Expires June 15, 2022 HANCOCK COUNTY

[Lessee Signature to Memorandum of
Omnibus Port Services and Marine Transfer Facility Lease Agreement]

Attachment: Resolution# 20211011-06 Dak Americas Inc. New Maritime and Rail Agreement (9911 : New Maritime and Rail Agreement with Dak

Execution Copy

Attachment: Resolution# 20211011-06 Dak Americas Inc. New Maritime and Rail Agreement (9911 : New Maritime and Rail Agreement with Dak

Exhibit A

Property Description

Marine Transfer Facility Parcel:

Being a 3,873 square feet (0.0889 acres) tract of land situated in the southeast quarter of Section 23, Township 9 South, Range 16 West, Hancock County, Mississippi, as shown on survey by Paul D. Pitts, Jr., dated May 12, 2021, whose basis of bearings is the Mississippi State Plane Coordinate System, East Zone (2301), NAD 83 (2011 Epoch 2010.00), Geoid 18, grid values, using a scale factor of 1.000010189 and a convergence angle of (Neg.) 00 degrees 21 minutes 55.79 seconds determined specifically for this project using GPS methods from a base station located at N268,782.7850, E753,756.4270 obtained froma USM Network, and being more particularly described as follows:

Commencing at a concrete monument found for the northeast corner of Section 25, Township 9 South, Range 16 West, having Mississippi State Plane Coordinates of N269,246.3700, E759,523.6830;

Thence, along the north line of said Section 25 and the south line of Section 23, South 89 degrees 57 minutes 11 seconds West passing a 2 inch iron pipe found at a distance of 2,274.46 feet, and in all a distance of 6822.30 feet to a point for corner;

Thence, North 00 degrees 00 minutes 00 seconds East a distance of 325.50 feet, to a 1/2 inch iron rod set for the Point of Beginning of the herein described tract having Mississippi State Plane Coordinates of N269,566.2900, E752,701.3840;

Thence, North 46 degrees 26 minutes 44 seconds West a distance of 61.93 feet, to a 1/2 inch iron rodset for corner;

Thence, North 44 degrees 39 minutes 42 seconds East a distance of 61.93 feet, to a 1/2 inch iron rod set for corner;

Thence, South 46 degrees 21 minutes 23 seconds East a distance of 63.24 feet, to a 1/2 inch iron rod set for corner;

Thence, South 45 degrees 52 minutes 51 seconds West a distance of 61.89 feet, to the Point of Beginning.

All of the foregoing parcel as further described and depicted on that certain survey prepared by Compton Engineering Inc. (Paul D. Potts, Jr., MS PLS No. 3069), dated May 12, 2021.

AND:

Execution Copy

Attachment: Resolution# 20211011-06 Dak Americas Inc. New Maritime and Rail Agreement (9911 : New Maritime and Rail Agreement with Dak

Ethylene Glycol Pipeline Parcel:

Being the center line of an existing pipeline situated in the northwest quarter of Section 25, the southeast and the northeast quarters of Section 26, and the southeast quarter of Section 23, Township 9South, Range 16 West, Hancock County, Mississippi, as shown on survey by Paul D. Pitts, Jr., dated May 7, 2021, whose basis of bearings is the Mississippi State Plane Coordinate System, East Zone (2301), NAD83 (2011 Epoch 2010.00), Geoid 18, grid values, using a scale factor of 1.000010189 and a convergence angle of (Neg.) 00 degrees 21 minutes 55.79 seconds determined specifically for this project using GPS methods from a base station located at N268,782.7850, E753,756.4270 obtained from a USM Network, and being more particularly described as follows:

Commencing at a concrete monument found for the northernmost corner of the previously described Ground Lease Tract, and being on the southeast right of way line of Port and Harbor Drive, a 300 foot right of way, having Mississippi State Plane Coordinates of N268,304.5950, E755,048.5640;

Thence, along said right of way line, South 44 degrees 23 minutes 53 seconds West a distance of 2,357.99 feet, to the Point of Beginning of the herein described center line having Mississippi StatePlane Coordinates of N266,619.8196, E753,398.8159;

Thence, along the center line of the Glycol line as follows:

North 45 degrees 30 minutes 02 seconds West a distance of 266.26 feet, to a point for corner;

North 03 degrees 10 minutes 33 seconds East a distance of 1.55 feet, to a point for corner;

North 45 degrees 00 minutes 02 seconds East a distance of 66.46 feet, to a point for corner;

South 88 degrees 47 minutes 40 seconds East a distance of 1.57 feet, to a point for corner;

South 42 degrees 54 minutes 00 seconds East a distance of 10.71 feet, to a point for corner;

South 86 degrees 09 minutes 27 seconds East a distance of 1.48 feet, to a point for corner;

North 47 degrees 38 minutes 31 seconds East a distance of 5.94 feet, to a point for corner;

North 00 degrees 00 minutes 00 seconds East a distance of 1.55 feet, to a point for corner;

North 42 degrees 21 minutes 16 seconds West a distance of 10.72 feet, to a point for corner;

North 02 degrees 21 minutes 19 seconds East a distance of 1.56 feet, to a point for corner;

North 44 degrees 21 minutes 59 seconds East a distance of 668.54 feet, to a point for corner;

South 84 degrees 35 minutes 00 seconds East a distance of 1.84 feet, to a point for corner;

South 46 degrees 37 minutes 02 seconds East a distance of 10.30 feet, to a point for corner;

Execution Copy

North 82 degrees 10 minutes 23 seconds East a distance of 2.06 feet, to a point for corner;

North 41 degrees 51 minutes 18 seconds East a distance of 5.28 feet, to a point for corner;

North 01 degrees 21 minutes 00 seconds West a distance of 1.83 feet, to a point for corner;

North 46 degrees 36 minutes 10 seconds West a distance of 10.29 feet, to a point for corner;

North 07 degrees 52 minutes 08 seconds West a distance of 1.77 feet, to a point for corner;

North 44 degrees 25 minutes 38 seconds East a distance of 871.64 feet, to a point for corner;

North 88 degrees 43 minutes 49 seconds East a distance of 1.83 feet, to a point for corner;

South 46 degrees 07 minutes 04 seconds East a distance of 10.43 feet, to a point for corner;

North 88 degrees 42 minutes 54 seconds East a distance of 1.84 feet, to a point for corner;

North 43 degrees 07 minutes 07 seconds East a distance of 5.37 feet, to a point for corner;

North 01 degrees 16 minutes 31 seconds West a distance of 1.86 feet, to a point for corner;

North 45 degrees 05 minutes 31 seconds West a distance of 10.38 feet, to a point for corner;

North 03 degrees 02 minutes 17 seconds West a distance of 1.76 feet, to a point for corner;

North 44 degrees 23 minutes 26 seconds East a distance of 69.54 feet, to a point for corner;

North 00 degrees 32 minutes 46 seconds West a distance of 223.49 feet, to a point in the corner;

North 45 degrees 29 minutes 21 seconds West a distance of 147.43 feet, to a point for corner;

North 01 degrees 31 minutes 06 seconds West a distance of 1.86 feet, to a point for corner;

North 44 degrees 24 minutes 48 seconds East a distance of 10.44 feet, to a point for corner;

North 01 degrees 37 minutes 30 seconds West a distance of 1.78 feet, to a point for corner;

North 45 degrees 41 minutes 47 seconds West a distance of 5.45 feet, to a point for corner;

North 89 degrees 28 minutes 19 seconds West a distance of 1.79 feet, to a point for corner;

South 43 degrees 39 minutes 41 seconds West a distance of 10.47 feet, to a point for corner;

South 88 degrees 03 minutes 36 seconds West a distance of 1.81 feet, to a point for corner;

North 45 degrees 44 minutes 05 seconds West a distance of 758.72 feet, to a point for corner;

North 00 degrees 10 minutes 29 seconds East a distance of 1.85 feet, to a point for corner;

Attachment: Resolution# 20211011-06 Dak Americas Inc. New Maritime and Rail Agreement (9911 : New Maritime and Rail Agreement with Dak

Execution Copy

North 43 degrees 28 minutes 23 seconds East a distance of 10.41 feet, to a point for corner;

North 00 degrees 00 minutes 00 seconds West a distance of 1.80 feet, to a point for corner;

North 47 degrees 25 minutes 58 seconds West a distance of 5.47 feet, to a point for corner;

South 89 degrees 30 minutes 45 seconds West a distance of 1.78 feet, to a point for corner;

South 44 degrees 26 minutes 59 seconds West a distance of 10.49 feet, to a point for corner;

North 89 degrees 47 minutes 15 seconds West a distance of 1.77 feet, to a point for corner;

North 45 degrees 41 minutes 47 seconds West a distance of 982.28 feet, to a point for corner;

North 01 degrees 31 minutes 11 seconds East a distance of 1.62 feet, to a point for corner;

North 43 degrees 10 minutes 35 seconds East a distance of 10.40 feet, to a pint for corner;

North 00 degrees 09 minutes 56 seconds West a distance of 1.73 feet, to a point for corner;

North 48 degrees 10 minutes 59 seconds West a distance of 5.53 feet, to a point for corner;

South 83 degrees 22 minutes 06 seconds West a distance of 1.71 feet, to a point for corner;

South 44 degrees 47 minutes 42 seconds West a distance of 10.28 feet, to a point for corner;

North 87 degrees 52 minutes 25 seconds West a distance of 2.02 feet, to a point for corner;

North 45 degrees 40 minutes 19 seconds West a distance of 249.07 feet, to a point for corner; and

South 44 degrees 16 minutes 47 seconds West a distance of 183.47 feet, to the point of termination.

All of the foregoing parcel as further described and depicted on that certain survey prepared by Compton Engineering Inc. (Paul D. Potts, Jr., MS PLS No. 3069), dated May 12, 2021.

Attachment: Resolution# 20211011-06 Dak Americas Inc. New Maritime and Rail Agreement (9911 : New Maritime and Rail Agreement with Dak

Hancock County Port & Harbor Commission

Port & Harbor Commission

Staff Report

Date:	October 11, 2021
To:	Port & Harbor Commission
From:	Bridgette Jones, Executive Secretary
Subject:	RESOLUTION# 20211011-07
	AUTHORIZING EXECUTION OF MODIFICATION #1 TO INDUSTRIAL TRACK LEASE WITH POLYCHEMIE AT PORT BIENVILLE RAILROAD

ATTACHED:
poly Mod

Attachment: Resolution# 20211011-07 Authorizing Execution of Modification #1 to Industrial Track Lease with Polychemie (9912 : Modification

Attachment: Resolution# 20211011-07 Authorizing Execution of Modification #1 to Industrial Track Lease with Polychemie (9912 : Modification

HANCOCK
MISSISSIPPI
PORT • AIR • SPACE
HANCOCK COUNTY PORT & HARBOR COMMISSION

RESOLUTION# 20211011-07

AUTHORIZING EXECUTION OF MODIFICATION #1 TO INDUSTRIAL TRACK LEASE WITH POLYCHEMIE AT PORT BIENVILLE RAILROAD

WHEREAS, by **Resolution 20210913-11** the Commission ("Lessor") entered into an **Industrial Track Lease** ("Track") with **Polychemie, Inc.** ("Lessee") for an initial term of (3) years commencing on October 1, 2021.

WHEREAS, the term of the Agreement is for three (3) years beginning October 1, 2021, and continue through September 30, 2024, with an initial minimum annual rent of $450,000.00. The term shall renew for successive periods of three (3) years unless terminated by either party upon no less than 180 days prior to the end of the initial Term or any renewal Term thereafter. At each successive three-year renewal, a three (3) percent increase will be added to the Lease Amount;

WHEREAS, upon entering into the **Industrial Track Lease** , the following Industrial Track Lease Modification #1 was agreed upon with both parties:

"All original terms of the Polychemie Industrial Lease are in full force and effort, save that Hancock County Port and Harbor Commission {"Lessor" or "PBVR"), shall be permitted to enter Polychemie's {Lessee) premises to switch railcars at Tariff Rates until such time as Lessee no longer needs Lessor's services."

WHEREAS, this modification authorizes the Port Bienville Shortline Railroad to enter Lessees premises and conduct the car switching until such time as Polychemie's equipment is received

NOW THEREFORE, BE IT RESOLVED, the Hancock County Port & Harbor Commission hereby accepts and authorizes the Chief Executive Officer or his delegee to execute the **Industrial Track Lease Modification #1** with **Polychemie, Inc**.

{VAR BOS}

ATTACHED:
poly Mod

RESULT:	**CARRIED [UNANIMOUS]**
MOVER:	Michael Bennett, Secretary
SECONDER:	Paula Jordan, Vice President
AYES:	Swanson, Ward, Jordan, Martin, Bennett, Necaise
EXCUSED:	Michael Casano, David Holman

Derek Necaise, President

ATTEST:

Michael Bennett,Secretary

ATTACHED:
poly Mod

Attachment: Resolution# 20211011-07 Authorizing Execution of Modification #1 to Industrial Track Lease with Polychemie (9912 : Modification

Polychemie Inc.

Industrial Track Lease Modification #1

All original terms of the Polychemie Industrial Lease are in full force and effort, save that Hancock County Port and Harbor Commission ("Lessor" or "PBVR"), shall be permitted to enter Polychemie's (Lessee) premises to switch railcars at Tariff Rates until such time as Lessee no longer needs Lessor's services. **This Industrial Track Lease Modification #1 will be in effect October 1, 2021.**

LESSOR

Hancock County Port & Harbor Commission

By: **William P. Cotter**

Title: **CEO**

Signature: _____

LESSEE

Polychemie, Inc.

By: **John Pittman**

Title: **President**

Signature: _____

Attachment: Resolution# 20211011-07 Authorizing Execution of Modification #1 to Industrial Track Lease with Polychemie (9912 : Modification

Hancock County Port & Harbor Commission

Port & Harbor Commission

Staff Report

Date:	October 11, 2021
To:	Port & Harbor Commission
From:	Bridgette Jones, Executive Secretary
Subject:	RESOLUTION# 20211011-08
	AUTHORIZING EXECUTION OF THE MASTER SERVICES AGREEMENT WITH CYPRESS ENVIRONMENT & INFRASTRUCTURE FOR PRIMARY PROFESSIONAL SERVICES ON ENVIRONMENTAL SERVICES

ATTACHED:
Cypress Environment & Infrastructure Main Agreement

Attachment: Resolution# 20211011-08 Master Services Agreement with Cypress Environment & Infrastructure for envrironmental services

HANCOCK
MISSISSIPPI
PORT • AIR • SPACE
HANCOCK COUNTY PORT & HARBOR COMMISSION

RESOLUTION# 20211011-08

AUTHORIZING EXECUTION OF THE MASTER SERVICES AGREEMENT WITH CYPRESS ENVIRONMENT & INFRASTRUCTURE FOR PRIMARY PROFESSIONAL SERVICES ON ENVIRONMENTAL SERVICES

WHEREAS, the Hancock County Port & Harbor Commission (Commission) desires to obtain professional services related to general environmental permitting and wetlands mitigation;

WHEREAS, the Commission published a Request for Qualifications for Professional Services associated with Railroad Projects in the Sea Coast Echo, Sun Herald, Clarion Ledger, and also submitted the Request to the Mississippi Contract Procurement Center;

WHEREAS, a grading committee composed of staff knowledgeable of the day to day and construction operations at Port Bienville Short Line Railroad, Stennis International Airport, Port Bienville Industrial Park and Economic Development selected Cypress Environment and Infrastructure as our primary consultant based on their Statement of Qualifications;

WHEREAS, the staff recommend awarding the attached Master Services Agreement for Primary Professional Services related to general environmental services to Cypress Environment and Infrastructure pursuant to mutually agreed upon task orders and work authorizations issued from time to time;

NOW THEREFORE, BE IT RESOLVED, that the Hancock County Port & Harbor Commission hereby approves and authorizes the Chief Executive Officer to execute the Master Services Agreement with Cypress Environment and Infrastructure;

BE IT FURTHER RESOLVED, having received an affirmative vote from a majority of the members of the Commission, a copy of this resolution shall be forwarded to the Hancock County Board of Supervisors for their approval and/or appropriate action.

ATTACHED:
Cypress Environment & Infrastructure Main Agreement

Attachment: Resolution# 20211011-08 Master Services Agreement with Cypress Environment & Infrastructure for envrironmental services

RESULT:	**CARRIED [UNANIMOUS]**
MOVER:	Aline Ward, Commissioner
SECONDER:	Michael Bennett, Secretary
AYES:	Swanson, Ward, Jordan, Martin, Bennett, Necaise
EXCUSED:	Michael Casano, David Holman

Derek Necaise, President

ATTEST:

Michael Bennett,Secretary

ATTACHED:
Cypress Environment & Infrastructure Main Agreement

Attachment: Resolution# 20211011-08 Master Services Agreement with Cypress Environment & Infrastructure for envrironmental services

This Main Agreement's Effective Date is **[date to be inserted at the time of execution]**.

Hancock County Port and Harbor Commission
(name of organization)

By: _____
(individual's signature)

Date: _____
(date signed)

Name: William P. Cotter
(typed or printed)

Title: CEO
(typed or printed)

Attach evidence of authority to sign.

Attest: _____
(individual's signature)

Title: _____
(typed or printed)

Address for giving notices:

Hancock County Port & Harbor Commission
14054 Fred & Al Key Road
Kiln, MS 39556

Designated Representative:

Name: James Buras
(typed or printed)

Title: Director of Public Works
(typed or printed)

Address:

14054 Fred & Al Key Road
Kiln, MS 39556

Phone: 228- 467-9231
Email: jburas@hcphc.ms

Cypress Environment & Infrastructure
(name of organization)

By: _____
(individual's signature)

Date: 10/6/2021
(date signed)

Name: Cynthia J Henderson
(typed or printed)

Title: President
(typed or printed)

Attach evidence of authority to sign.

Attest: _____
(individual's signature)

Title: Vice President
(typed or printed)

Address for giving notices:

906 DeSoto St
Ocean Springs, MS 39564

Designated Representative:

Name: Cynthia J Henderson
(typed or printed)

Title: President
(typed or printed)

Address:

906 DeSoto St
Ocean Springs, MS 39564

Phone: 228-596-2708
Email: chenderson@cypressei.com

Attachment: Resolution# 20211011-08 Master Services Agreement with Cypress Environment & Infrastructure for envrironmental services



HANCOCK

MISSISSIPPI

PORT • AIR • SPACE

Agreement Between Hancock County Port and Harbor Commission & Cypress Environment & Infrastructure For Professional Services

Task Order Edition

MAIN AGREEMENT

September 23, 2021

Attachment: Professional Services Main Agreement with Cypress Environment & Infrastructure 9-23-21 (9913 : Professional Services

TABLE OF CONTENTS

		Page
Article 1— SERVICES OF ENGINEER		- 1 -
1.01	General	- 1 -
1.02	Task Order Procedure	- 1 -
1.03	Management of Engineering Services	- 2 -
1.04	Sequencing and Coordination	- 3 -
Article 2— HCPHC'S RESPONSIBILITIES		- 3 -
2.01	Application of HCPHC's Responsibilities	- 3 -
2.02	Project Information	- 3 -
2.03	HCPHC's Instructions Regarding Bidding and Construction Contract Documents	- 5 -
2.04	HCPHC-Furnished Services	- 5 -
2.05	HCPHC's General Responsibilities	- 6 -
2.06	Payment	- 7 -
Article 3— TERM AND TIMES FOR RENDERING SERVICES		- 7 -
3.01	Term	- 7 -
3.02	Commencement	- 7 -
3.03	Time for Completion	- 8 -
Article 4— INVOICES AND PAYMENTS		- 8 -
4.01	Invoices	- 8 -
4.02	Payments	- 8 -
4.03	Basis of Compensation	- 9 -
4.04	Explanation of Compensation Methods	- 9 -
4.05	Reimbursable Expenses	- 10 -
4.06	Other Provisions Concerning Payment	- 10 -
Article 5— OPINIONS OF COST		- 11 -
5.01	Opinions of Probable Construction Cost	- 11 -
5.02	Opinions of Total Project Costs	- 11 -
Article 6— GENERAL CONSIDERATIONS		- 11 -
6.01	Standards of Performance	- 11 -
6.02	HCPHCship and Use of Documents	- 13 -
6.03	Electronic Transmittals	- 13 -

Attachment: Professional Services Main Agreement with Cypress Environment & Infrastructure 9-23-21 (9913 : Professional Services

6.04 Insurance ..... - 14 -
6.05 Suspension and Termination ..... - 15 -
6.06 Successors, Assigns, and Beneficiaries ..... - 17 -
6.07 Controlling Law; Venue ..... - 17 -
6.08 Environmental Condition of Site ..... - 18 -
6.09 Indemnification and Mutual Waiver ..... - 19 -
6.10 Records Retention ..... - 19 -
6.11 Miscellaneous Provisions ..... - 19 -
Article 7— DEFINITIONS ..... - 20 -
7.01 Defined Terms ..... - 20 -
Article 8— EXHIBITS AND APPENDICES TO MAIN AGREEMENT; TASK ORDER FORM; EXHIBITS TO TASK ORDER; SPECIAL PROVISIONS ..... - 25 -
8.01 Exhibits to Main Agreement ..... - 25 -
8.02 Appendices to Main Agreement ..... - 25 -
8.03 Resource Documents: Task Order Form and Exhibits to Task Order ..... - 25 -
8.04 Executed Task Orders and Their Exhibits ..... - 26 -
8.05 Total Agreement; Amendments to Main Agreement and Task Orders ..... - 26 -
8.06 Designated Representatives ..... - 26 -
8.07 Engineer's Certifications ..... - 26 -
8.08 Conflict of Interest ..... - 27 -
EXECUTION OF AGREEMENT ..... - 27 -

Attachment: Professional Services Main Agreement with Cypress Environment & Infrastructure 9-23-21 (9913 : Professional Services

AGREEMENT BETWEEN HCPHC AND CYPRESS ENGINEERING, LLC FOR PROFESSIONAL SERVICES—TASK ORDER EDITION

MAIN AGREEMENT

This Main Agreement is a part of the Agreement between **Hancock County Port and Harbor Commission** (hereinafter referred to as HCPHC) and **Cypress Environment & Infrastructure** (Engineer). Other terms used in the Agreement are defined in Article 7.

From time-to-time HCPHC may request that Engineer provide professional services for Specific Projects. Each engagement will be documented by a Task Order. This Main Agreement sets forth the general terms and conditions that apply to all duly executed Task Orders.

HCPHC and Engineer further agree as follows:

ARTICLE 1—SERVICES OF ENGINEER

1.01 General

A. Engineer's services will be detailed in a duly executed Task Order for each Specific Project, or for a portion of a Specific Project.

B. The Main Agreement is not a commitment by HCPHC to issue any Task Orders.

C. Engineer will not be obligated to perform any prospective Task Order unless and until (1) HCPHC and Engineer agree to the particulars of the assignment, including the scope of Engineer's services, time for performance, Engineer's compensation, and all other appropriate matters, and include such particulars in the Task Order, and (2) HCPHC and Engineer both sign the Task Order.

D. Each duly executed Task Order will be subject to the terms and conditions of (a) this Main Agreement; (b) the Main Agreement's exhibits; (c) any executed written amendments of the Main Agreement (see Exhibit C); (d) the specific Task Order itself; (e) the specific Task Order's exhibits; and (f) any amendments or modifications of the specific Task Order.

1.02 Task Order Procedure

A. The general recommended format of a Task Order is presented in the accompanying Task Order Form. Commonly used Task Order exhibits are presented in the accompanying Exhibits to Task Order document.

B. Each specific Task Order will indicate:

1. Project Background Data.
2. Specific services to be performed by Engineer ("Scope"), including key deliverables;
3. Additions or Modifications to HCPHC's Responsibilities.
4. Task Order Schedule.

Attachment: Professional Services Main Agreement with Cypress Environment & Infrastructure 9-23-21 (9913 : Professional Services

5. Engineer's Compensation for Task Order; and

6. Primary Subconsultants, if any.

C. With respect to the Engineer's scope of services under a specific Task Order, each specific Task Order will either (1) be accompanied by and incorporate an Exhibit A, "Engineer's Services Under Task Order," and Exhibit B, "Deliverables Schedule," prepared for the specific Task Order, or (2) state a customized scope of services and deliverables schedule in the Task Order document itself or in an attachment.

D. Upon signature of the Task Order by both parties (but no earlier than the Effective Date of the specific Task Order), Engineer will commence performance and furnish, or cause to be furnished, the services authorized by the Task Order.

E. Task Orders may be amended as set forth in Paragraph 8.05.B of this Main Agreement.

1.03 Management of Engineering Services

A. All phases of Engineer's services under each Task Order will include management of Engineer's Specific Project responsibilities, including but not limited to the following management tasks, whether separately tracked and itemized or included as being incidental to other phase and scope task items.

1. Develop and submit an Engineering Services Schedule. The Engineering Services Schedule will:

a. be consistent with and serve as a supplement to the Schedule of Deliverables set forth in Exhibit B to Task Order.

b. be updated on a regular basis, and as required to reflect any programmatic decisions by HCPHC.

c. include, but not be limited to, an anticipated sequence of tasks; estimates of task duration; interrelationships among tasks; milestone meetings and submittals; anticipated schedule of construction; and other pertinent Project events.

2. Develop and submit detailed work plans from Exhibit A to Task Order tasks.

3. Coordinate services within Engineer's internal team, and with Subconsultants and Engineer's Subcontractors.

4. Prepare for and participate in meetings with consultants and contractors working on other parts of the Specific Project that may affect, or be affected by, Engineer's services or resulting construction.

5. Prepare and submit **weekly** engineering services progress reports to the HCPHC. Include a summary of services performed in period, expected progress in next period, percent completion of current tasks, and a description of major issues or concerns.

6. Special Invoicing: In addition to, or as a substitute for, Engineer's standard invoicing, for each invoice provide the specified additional information or documentation, following the invoicing procedures indicated if applicable:

7. Conduct ongoing management tasks, including:

a. Maintaining communications records and files pertaining to or arising from Engineer's services.

Attachment: Professional Services Main Agreement with Cypress Environment & Infrastructure 9-23-21 (9913 : Professional Services

b. With respect to Engineer's services and other directly relevant parts of the Specific Project, prepare for and participate in periodic progress meetings with HCPHC to discuss progress, schedule, budget, issues, potential problems, and their resolution; and

c. Preparing agendas prior to and minutes following all Engineer-led meetings.

B. Unless a different standard is expressly set forth in a specific Task Order, in all phases of Engineer's services, Engineer shall prepare, and provide to Owner, draft and final Drawings in accordance with **Engineer's CAD standards**, using **Autodesk AutoCAD**-version **2019** software along with PDFs of Drawings.

C. The source documents for the draft and final Specifications in all phases of Engineer's services will be **Engineer's standard technical specifications with a numbering scheme to match HCPHC's standard general specifications**, unless a different source document is expressly identified in the specific Task Order.

1.04 Sequencing and Coordination

A. For each Task Order, the Work to be designed or specified by Engineer, upon which the Engineer's scope has been established, will be performed or furnished under one prime Construction Contract, unless specified otherwise in the Task Order.

B. If the Work designed or specified by Engineer under a specific Task Order is to be performed or furnished under more than one prime Construction Contract, or if Engineer's services are to be separately sequenced with the work of one or more of HCPHC's consultants or contractors (such as in the case of fast-tracking), then:

1. The Task Order's Deliverables Schedule will account for the need to sequence and properly coordinate Engineer's services as applicable to the Work under the Construction Contracts; or

2. If the Task Order does not address such sequencing and coordination, then HCPHC and Engineer will jointly develop a schedule for sequencing and coordination of services prior to commencement of final design services; this schedule is to be prepared and included in or become an amendment to the authorizing Task Order, whether the work under such contracts is to proceed concurrently or sequentially.

ARTICLE 2—HCPHC'S RESPONSIBILITIES

2.01 Application of HCPHC's Responsibilities

A. The responsibilities of HCPHC set forth in Article 2 apply to each Specific Project and each specific Task Order. Supplemental responsibilities of HCPHC applicable only to a specific Task Order may be stated in the specific Task Order.

2.02 Project Information

A. To the extent HCPHC has not already provided the following, or has new, additional, or revised information from that previously provided, HCPHC shall provide Engineer with information and data needed by Engineer in the performance of the Specific Project, including HCPHC's:

1. design objectives and constraints;

Attachment: Professional Services Main Agreement with Cypress Environment & Infrastructure 9-23-21 (9913 : Professional Services

2. space, capacity, and performance requirements;
3. flexibility and expandability needs;
4. design and construction standards;
5. budgetary limitations; and
6. any other available information pertinent to the Specific Project including reports and data relative to previous designs, construction, or investigation at or adjacent to the Site.

B. Following Engineer's assessment of initially-available information and data and upon Engineer's request, HCPHC shall obtain, furnish, or otherwise make available (if necessary through retention of specialists or consultants) such additional information and data as is reasonably required to enable Engineer to complete its Basic and Additional Services under the Task Order; or, with consent of Engineer, HCPHC may authorize the Engineer to obtain or provide all or part of such additional information as Additional Services. Such additional information or data may include the following:

1. Property descriptions.
2. Zoning, deed, and other land use restrictions.
3. Surveys, Mapping, and Utility Documentation.
4. Property, boundary, easement, right-of-way, and other special surveys or data, including establishing relevant reference points.
5. Explorations and tests of subsurface conditions at or adjacent to the Site; geotechnical reports and investigations; drawings of physical conditions relating to existing surface or subsurface structures at the Site; hydrographic surveys, laboratory tests and inspections of samples, materials, and equipment; with appropriate professional interpretation of such information or data.
6. Environmental assessments, audits, investigations, and impact statements, and other relevant environmental, historical, or cultural studies relevant to the Specific Project, the Site, and adjacent areas.
7. Data or consultations as required for the specific Task Order but not otherwise identified in this Agreement.

C. HCPHC shall examine all alternative solutions, studies, reports, sketches, drawings, specifications, proposals, and other documents presented by Engineer (including obtaining advice of an attorney, risk manager, insurance counselor, financial/municipal advisor, and other advisors or consultants as HCPHC deems appropriate with respect to such examination) and render in writing timely decisions pertaining thereto.

D. If a specific Task Order requires Engineer to assist HCPHC in collating the various cost categories that comprise Total Project Costs, HCPHC shall furnish to Engineer data as to HCPHC's anticipated costs for services to be provided to HCPHC by others (including, but not limited to, accounting, bond and financial, independent cost estimating, insurance counseling, and legal advice).

E. HCPHC shall advise Engineer if any invention, design, process, product, or device that HCPHC has requested, required, or recommended for inclusion in the Drawings or Specifications

Attachment: Professional Services Main Agreement with Cypress Environment & Infrastructure 9-23-21 (9913 : Professional Services

prepared or furnished under a Task Order will be subject to payment (whether by HCPHC or Contractor) of any license fee or royalty to others, as required by patent rights or copyrights.

F. HCPHC shall inform Engineer as to whether Engineer's assistance is requested with respect to HCPHC's evaluation of the possible use of Project Strategies, Technologies, and Techniques, as defined in Exhibit A to Task Order.

G. HCPHC shall inform Engineer as to whether Engineer's assistance is requested in identifying opportunities for enhancing the sustainability of the Specific Project.

2.03 HCPHC's Instructions Regarding Bidding and Construction Contract Documents

A. HCPHC shall give instructions to Engineer regarding HCPHC's procurement of construction services (including instructions regarding advertisements for bids, instructions to bidders, and requests for proposals, as applicable) and HCPHC's construction contract practices and requirements, and furnish to Engineer (or give specific directions requesting Engineer to use copies already in Engineer's possession) the following:

1. HCPHC's standard contract forms, general conditions supplementary conditions, text, and related documents and content for Engineer to include in the draft bidding-related documents (or requests for proposals or other construction procurement documents), and in draft Construction Contract Documents;
2. insurance and bonding requirements;
3. protocols for electronic transmittals during bidding and construction;
4. HCPHC's safety and security programs applicable to Contractor and other Constructors;
5. diversity and other social responsibility requirements;
6. bidding and contract requirements of funding, financing, or regulatory entities;
7. other specific conditions applicable to the procurement of construction or contract documents;
8. any other information necessary for Engineer to assist HCPHC in preparing, for each Specific Project, bidding-related documents (or requests for proposals or other construction procurement documents) and Construction Contract Documents.

B. HCPHC shall place and pay for advertisements for Bids in appropriate publications.

2.04 HCPHC-Furnished Services

A. Recognizing and acknowledging that Engineer's services and expertise do not include the following services, HCPHC shall obtain, as required for each Specific Project:

1. Accounting, bond and financial advisory services (including, if applicable, "municipal advisor" services as described in Section 975 of the Dodd-Frank Wall Street Reform and Consumer Protection Act (2010) and the municipal advisor registration rules issued by the Securities and Exchange Commission), independent cost estimating, and insurance counseling services.
2. Legal services, including attorney review of proposed Construction Contract Documents, legal services required by HCPHC, legal services needed as a result of issues raised by Contractor, and Project-related legal services reasonably requested by Engineer.

Attachment: Professional Services Main Agreement with Cypress Environment & Infrastructure 9-23-21 (9913 : Professional Services

3. Auditing services, including those needed by HCPHC to ascertain how or for what purpose Contractor has used money paid to it.

B. HCPHC shall acquire or arrange for acquisition of the Site(s) and any temporary or permanent rights of access, easements, or property rights needed for each Specific Project.

C. With respect to the portions or phases of each Specific Project designed or specified by Engineer, HCPHC shall provide, obtain, or arrange for:

1. all required reviews, approvals, consents, and permits from governmental authorities having jurisdiction, and

2. such reviews, approvals, and consents from others as may be necessary for completion of each portion or phase of the Specific Project. To further clarify, HCPHC will pay for the permits and the work within the scope of the Task Order to be performed by Engineer.

D. HCPHC may delegate to a Contractor or others the responsibilities set forth in Paragraphs 2.04.B and C.

2.05 HCPHC's General Responsibilities

A. HCPHC shall inform Engineer of the policies, procedures, and requirements of HCPHC that are applicable to Engineer's performance of services under this Agreement and under each Task Order.

B. HCPHC will provide Engineer with HCPHC's budget for each Specific Project, including type and source of funding to be used and will promptly inform Engineer if the budget or funding sources change.

C. HCPHC shall inform Engineer in writing of any safety or security programs that are applicable to the personnel of Engineer, its Subconsultants, and Engineer's Subcontractors, as they visit the Site or otherwise perform services under this Agreement and under each Task Order.

D. HCPHC shall arrange for safe access to and make all provisions for Engineer to enter upon public and private property as required for Engineer to perform services under this Agreement and under each Task Order.

E. HCPHC shall provide necessary direction and make decisions, including prompt review of Engineer's submittals, and carry out its other responsibilities in a timely manner so as not to delay Engineer's performance of its services.

F. HCPHC shall be responsible for all requirements and instructions that it furnishes to Engineer pursuant to this Agreement, and for the accuracy and completeness of all programs, reports, data, and other information furnished by HCPHC to Engineer pursuant to this Agreement or any Task Order. Engineer may use and rely upon such requirements, programs, instructions, reports, data, and information in performing or furnishing services under this Agreement or any Task Order, subject to any express limitations or reservations applicable to the furnished items.

G. HCPHC shall give prompt written notice to Engineer whenever HCPHC observes or otherwise becomes aware of:

1. any development that affects the scope or time of performance of Engineer's services;

2. the presence at the Site of any Constituent of Concern; or

Attachment: Professional Services Main Agreement with Cypress Environment & Infrastructure 9-23-21 (9913 : Professional Services

3. any relevant, material defect or nonconformance in: (a) Engineer's services, (b) the Work, (c) the performance of any Constructor, or (d) HCPHC's performance of its responsibilities under this Agreement.

H. HCPHC shall advise Engineer of the identity and scope of services of any independent consultants employed by HCPHC to perform or furnish services in regard to a Specific Project, including, but not limited to, cost estimating, project peer review, value engineering, and constructability review.

I. If HCPHC designates a construction manager, site representative, or any individual or entity other than, or in addition to, Engineer to represent HCPHC at the Site, then HCPHC shall define and set forth, in an exhibit to the governing Task Order, the duties, responsibilities, and limitations of authority of such other party and the relation thereof to the duties, responsibilities, and authority of Engineer.

J. HCPHC shall:

1. Attend and participate in the pre-bid conference, bid opening, pre-construction conferences, construction progress and other job-related meetings, and Site visits to determine Substantial Completion and readiness of the completed Work for final payment.

2. Primarily communicate with Engineer's Subcontractors and Subconsultants through the Engineer.

a. Promptly inform Engineer of the substance of any communications between HCPHC and Engineer's Subcontractors or Subconsultants.

b. Refrain from directing the services of Engineer's Subcontractors or Subconsultants.

3. Authorize Engineer to provide Additional Services as set forth in Part 2 of Exhibit A of each Task Order, as required.

4. Perform or provide the following:

a. All other HCPHC responsibilities expressly identified in any Task Order, not otherwise set forth in this Agreement.

2.06 Payment

A. HCPHC shall pay Engineer as set forth in each Task Order, pursuant to the applicable terms of Article 4.

ARTICLE 3—TERM AND TIMES FOR RENDERING SERVICES

3.01 Term

A. This Agreement will be effective and applicable to Task Orders issued hereunder for **3** years from the Effective Date of the Agreement.

B. The parties may extend or renew this Agreement, with or without changes, by written instrument establishing a new term.

3.02 Commencement

A. Engineer is authorized to begin rendering services under a Task Order as of the Effective Date of the Task Order.

Attachment: Professional Services Main Agreement with Cypress Environment & Infrastructure 9-23-21 (9913 : Professional Services

3.03 Time for Completion

A. The Effective Date of the Task Order and the times for completing services or providing deliverables will be stated in each Task Order.

B. If, through no fault of Engineer, such periods of time or dates are changed, or the orderly and continuous progress of Engineer's services is impaired, or Engineer's services are delayed or suspended, then the time for completion of Engineer's services will be adjusted equitably.

C. If HCPHC authorizes changes in the scope, extent, or character of a Specific Project, or of Engineer's services, then the time for completion of Engineer's services, and the amounts of Engineer's compensation, will be adjusted equitably.

D. If the Contract Times to complete the Work under a Construction Contract are extended beyond the period stated in the governing Task Order, at no fault of the Engineer, HCPHC may pay Engineer for the agreed additional services during the extension based on the Standard Hourly Rates Method of Payment.

E. If Engineer fails, for reasons within the control of Engineer, to complete the performance required in a Task Order within the time set forth, as duly adjusted, then HCPHC shall be entitled, as its sole remedy, to the recovery of direct damages to the extent, if any, resulting from such failure by Engineer.

ARTICLE 4—INVOICES AND PAYMENTS

4.01 Invoices

A. Preparation and Submittal of Invoices: Engineer shall prepare invoices in accordance with its standard invoicing practices; the terms of any progress reporting and special invoicing requirements in Paragraph 1.03, or as otherwise required in Exhibit A to the Task Order; and with the applicable terms of Appendix 1 to Main Agreement, Reimbursable Expenses Schedule, and Appendix 2 to Main Agreement, Standard Hourly Rates Schedule. Engineer shall submit its invoices to HCPHC monthly. Invoices are due and payable within 30 days of approval.

4.02 Payments

A. Application to Interest and Principal: Payment will be credited first to any interest owed to Engineer and then to principal.

B. Disputed Invoices: If HCPHC disputes an invoice, either as to amount or entitlement, then HCPHC shall promptly advise Engineer in writing of the specific basis for doing so, subject to the terms of Article 4. After a disputed item has been resolved, Engineer shall include the agreed-upon amount on a new invoice.

C. Failure to Pay: If HCPHC fails to make any undisputed payment due Engineer within 30 days after approval of Engineer's invoice, then:

1. Omitted.

2. Engineer may, after giving 7 days' written notice to HCPHC, suspend services under this Agreement until HCPHC has paid in full amounts due.

D. Sales or Use Taxes: If after the Effective Date of a Task Order any governmental entity takes an action that imposes additional sales or use taxes on Engineer's services or compensation

Attachment: Professional Services Main Agreement with Cypress Environment & Infrastructure 9-23-21 (9913 : Professional Services

under the Task Order, then Engineer may invoice such additional sales or use taxes for reimbursement by HCPHC. HCPHC shall reimburse Engineer for the cost of such invoiced additional sales or use taxes; such reimbursement will be in addition to the compensation to which Engineer is entitled under the terms of this Main Agreement and the specific Task Order.

4.03 Basis of Compensation

A. The basis of compensation (compensation methods) for Basic Services (including if applicable the bases of compensation for individual phases of Basic Services) and for Additional Services must be identified in each specific Task Order (Task Order Form, Paragraph 6). HCPHC shall pay Engineer for services in accordance with the applicable basis of compensation.

B. The Standard Hourly Rates (plus any expenses expressly eligible for reimbursement) with a Not To Exceed amount stated in the Task Order is the basis of compensation used for services under Task Orders, as identified in each specific Task Order:

C. The terms and conditions applicable to this compensation method is set forth in Paragraph 4.04.

4.04 Explanation of Compensation Method

A. Standard Hourly Rates

1. For the specified category of services, the HCPHC shall pay Engineer an amount equal to the cumulative hours charged to the Specific Project by each class of Engineer's employees times Standard Hourly Rates for each applicable billing class. Under this method, Engineer shall also be entitled to reimbursement from HCPHC for the expenses identified in Paragraph 4.05 below, and Appendix 1.

2. Standard Hourly Rates include salaries and wages paid to personnel in each billing class plus the cost of customary and statutory benefits, general and administrative overhead, non-project operating costs, and operating margin or profit.

3. Engineer's Reimbursable Expenses Schedule and Standard Hourly Rates are attached to this Agreement as Appendices 1 and 2.

4. The total estimated compensation for the specified category of services will be stated in the Task Order. This total estimated compensation will incorporate all labor at Standard Hourly Rates, and reimbursable expenses (including Engineer's Subcontractor and Subconsultant charges, if any).

5. The amounts billed will be based on the cumulative hours charged to the specified category of services on the Specific Project during the billing period by each class of Engineer's employees times Standard Hourly Rates for each applicable billing class, plus reimbursable expenses (including Engineer's Subcontractor and Subconsultant charges, if any).

6. The Standard Hourly Rates and Reimbursable Expenses Schedule will be applicable for the duration of the contract.

7. Each Task Order will have an amount "Not To Exceed Without Owner's Written Approval". Engineer will notify Owner when they have reached 60% and 90% billing milestones of the budget and schedule 60% and 90% design reviews at the respective milestones.

Attachment: Professional Services Main Agreement with Cypress Environment & Infrastructure 9-23-21 (9913 : Professional Services

4.05 Reimbursable Expenses

A. Expenses eligible for reimbursement under the Direct Labor Costs Times a Factor and Standard Hourly Rate methods of compensation include the following expenses reasonably and necessarily incurred by Engineer in connection with the performing or furnishing of Basic and Additional Services for the Task Order:

1. reproduction of reports, Drawings, Specifications, bidding-related or other procurement documents, Construction Contract Documents, and similar Specific Project-related items;

2. Consultant charges; and

3. Other expenses identified in Appendix 1.

B. Reimbursable expenses reasonably and necessarily incurred in connection with services provided under the Direct Labor Costs Times a Factor and Standard Hourly Rate methods must be paid at the rates set forth in Appendix 1, Reimbursable Expenses Schedule, subject to the factors set forth below.

C. The amounts payable to Engineer for reimbursable expenses will be the Project-specific internal expenses actually incurred or allocated by Engineer, plus all invoiced external reimbursable expenses allocable to the Specific Project, the latter multiplied by a factor of **1.1**.

D. Whenever Engineer is entitled to compensation for the charges of its Consultants, those charges will be the amount billed by such Consultants to Engineer times a factor of **1.1**.

E. The external reimbursable expenses and Consultants' factors include Engineer's overhead and profit associated with Engineer's responsibility for the administration of such services and costs.

4.06 Other Provisions Concerning Payment

A. Estimated Compensation Amounts

1. Engineer's estimate of the amounts that will become payable for services are only estimates for planning purposes, are not binding on the parties, and are not the minimum or maximum amounts payable to Engineer under the Agreement. The amount may be increased only by written approval by the Owner.

2. When estimated compensation amounts have been stated in a Task Order and it subsequently becomes apparent to Engineer that a compensation amount thus estimated will be exceeded, Engineer shall give HCPHC written notice thereof, allowing HCPHC to consider its options, including suspension or termination for HCPHC's convenience of Engineer's services under the Task Order. Upon notice, HCPHC and Engineer will promptly review the matter of services remaining to be performed and compensation for such services. HCPHC shall either exercise its right to suspend or terminate Engineer's services under the Task Order for HCPHC's convenience, agree to such compensation exceeding said estimated amount, or agree to a reduction in the remaining services to be rendered by Engineer, so that total compensation for such services will not exceed said estimated amount when such services are completed.

Attachment: Professional Services Main Agreement with Cypress Environment & Infrastructure 9-23-21 (9913 : Professional Services

ARTICLE 5—OPINIONS OF COST

5.01 Opinions of Probable Construction Cost

A. Engineer's opinions of probable Construction Cost (if any) are to be made on the basis of Engineer's experience, qualifications, and general familiarity with the construction industry. However, because Engineer has no control over the cost of labor, materials, equipment, or services furnished by others, or over contractors' methods of determining prices, or over competitive bidding or market conditions, Engineer cannot and does not guarantee that proposals, bids, or actual Construction Cost will not vary from opinions of probable Construction Cost prepared by Engineer. If HCPHC requires greater assurance as to probable Construction Cost, then HCPHC agrees to obtain an independent cost estimate.

5.02 Opinions of Total Project Costs

A. The services, if any, of Engineer with respect to Total Project Costs will be limited to assisting the HCPHC in tabulating the various categories that comprise Total Project Costs. Engineer assumes no responsibility for the accuracy of any opinions of Total Project Costs.

ARTICLE 6—GENERAL CONSIDERATIONS

6.01 Standards of Performance

A. Standard of Care: The standard of care for all professional engineering and related services performed or furnished by Engineer under this Agreement will be the care and skill ordinarily used by members of the subject profession practicing under similar circumstances at the same time and in the same locality. Engineer makes no warranties, express or implied, under this Agreement or otherwise, in connection with any services performed or furnished by Engineer.

B. Technical Accuracy: HCPHC shall not be responsible for discovering deficiencies in the technical accuracy of Engineer's services. Engineer shall correct deficiencies in technical accuracy without additional compensation unless such corrective action is directly attributable to deficiencies in HCPHC-furnished information.

C. Engineer's Subcontractors and Subconsultants: Engineer may retain such Engineer's Subcontractors and Subconsultants as Engineer deems necessary to assist in the performance or furnishing of the services, subject to reasonable, timely, and substantive objections by HCPHC.

D. Reliance on Others: Subject to the standard of care set forth in Paragraph 6.01.A, Engineer may use or rely upon design elements and information ordinarily or customarily furnished by others, including, but not limited to, specialty contractors, manufacturers, suppliers, and the publishers of technical standards.

E. Compliance with Laws and Regulations, and Policies and Procedures

1. Engineer and HCPHC shall comply with applicable Laws and Regulations.

2. Engineer shall comply with the policies, procedures, and instructions of HCPHC that are applicable to Engineer's performance of services under this Agreement and that HCPHC provides to Engineer in writing, subject to the standard of care set forth in Paragraph 6.01.A, and to the extent compliance is not inconsistent with professional practice requirements.

Attachment: Professional Services Main Agreement with Cypress Environment & Infrastructure 9-23-21 (9913 : Professional Services

3. This Agreement is based on Laws and Regulations and HCPHC-provided written policies and procedures as of the Effective Date. The following may be the basis for modifications to HCPHC's responsibilities or to Engineer's scope of services, times of performance, or compensation:

   a. changes after the Effective Date of the Task Order to Laws and Regulations,

   b. the receipt by Engineer after the Effective Date of the Task Order of HCPHC-provided written policies and procedures, and

   c. changes after the Effective Date of the Task Order to HCPHC-provided written policies or procedures.

F. General Conditions of Construction Contract: The general conditions for any construction contract documents prepared hereunder are to be furnished by the Owner.

G. Copies of Drawings and Specifications: If Engineer is required to prepare or furnish Drawings or Specifications under a specific Task Order, Engineer shall deliver to HCPHC at least one complete electronic copy of such Drawings and Specifications, signed and sealed according to applicable Laws and Regulations, one complete printed copy, duly signed and sealed, and all computer aided design files formatted for AutoCAD 2019 and technical specifications formatted in Microsoft Word.

H. Engineer shall not be required to sign any document, no matter by whom requested, that would result in Engineer having to certify, guarantee, or warrant conditions whose existence the Engineer cannot ascertain within the authorized scope of Engineer's services. HCPHC agrees not to make resolution of any dispute with Engineer or payment of any amount due to Engineer in any way contingent upon Engineer signing any such document.

I. Engineer shall not at any time supervise, direct, control, or have authority over any Constructor's work, nor will Engineer have authority over or be responsible for the means, methods, techniques, sequences, or procedures of construction selected or used by any Constructor, or the safety precautions and programs incident thereto, for security or safety at the Site, nor for any failure of a Constructor to comply with Laws and Regulations applicable to that Constructor's furnishing and performing of its work. Engineer shall not be responsible for the acts or omissions of any Constructor.

J. Engineer neither guarantees the performance of any Constructor nor assumes responsibility for any Constructor's failure to furnish and perform the Work in accordance with the Construction Contract Documents.

K. Engineer shall not be responsible for any decision made regarding the Construction Contract Documents, or any application, interpretation, clarification, or modification of the Construction Contract Documents, other than those made by Engineer.

L. Engineer is not required to provide and does not have any responsibility for surety bonding or insurance-related advice, recommendations, counseling, or research, or enforcement of construction insurance or surety bonding requirements.

M. Engineer's services do not include providing legal advice or representation.

N. While at the Site, Engineer, its Subconsultants, and Engineer's Subcontractors, and their employees and representatives will comply with the applicable requirements of Contractor's and HCPHC's safety programs of which Engineer has been informed in writing.

Attachment: Professional Services Main Agreement with Cypress Environment & Infrastructure 9-23-21 (9913 : Professional Services

6.02 HCPHC ownership and Use of Documents

A. All Documents are instruments of service, and the Owner owns the Documents, including all associated copyrights and the right of reuse at the discretion of the Owner. The Owner shall continue to own the Documents and all associated rights whether or not the Specific Project is completed.

1. Documents on the Specific Project, extensions of the Specific Project, and for related uses of the HCPHC, subject to receipt by Engineer of full payment due and owing for all services relating to preparation of the Documents, and subject to the following limitations:

a. HCPHC acknowledges that such Documents are not intended or represented to be suitable for use on the Specific Project unless completed by Engineer.

b. any such use or reuse, or any modification of the Documents, without written verification, completion, or adaptation by Engineer, as appropriate for the specific purpose intended, will be at HCPHC's sole risk and without liability or legal exposure to Engineer or to its officers, directors, members, partners, agents, employees, and Subconsultants;

c. HCPHC provided documents shall not create any rights in third parties.

B. If Engineer, at HCPHC's request, verifies the suitability of the Documents, completes them, or adapts them for extensions of the Project or for any other purpose, then HCPHC shall compensate Engineer at rates or in an amount to be agreed upon by HCPHC and Engineer.

C. Engineer shall inform HCPHC if Engineer is aware of any invention, design, process, product, or device specified in the Drawings, Specifications, or other Documents that is subject to payment (whether by HCPHC or Contractor) of any license fee or royalty to others, as required by patent rights or copyrights. If Engineer's good-faith inclusion in the Drawings, Specifications, or other Documents of new, innovative, or non-standard technologies, for the benefit of HCPHC and the Project, results in third-party claims of infringement or violation of intellectual property rights, then and the Engineer shall bear the costs of defending against, settling, or paying such claims.

D. Engineer will obtain HCPHC's consent, which will not be unreasonably withheld, prior to releasing any publicity, including news and press releases, promotional publications, award and prize competition submittals, and other advertising regarding the subject matter of this Agreement. Nothing herein will limit the Engineer's right to include information in statements of qualifications and proposals to others accurately describing its participation and participation of employees in the Project.

6.03 Electronic Transmittals

A. To the fullest extent practical, HCPHC and Engineer agree to transmit, and accept, all correspondence, Documents, text, data, drawings, information, and graphics related to each Specific Project, in electronic media or digital format, either directly, or through access to a secure Project website, in accordance with Exhibit F, Electronic Documents Protocol (EDP).

1. Compliance with the EDP by Engineer shall be considered a Basic Service and no direct or separate compensation will be paid to Engineer for such compliance, unless

Attachment: Professional Services Main Agreement with Cypress Environment & Infrastructure 9-23-21 (9913 : Professional Services

provisions for separate compensation are expressly set forth in the EDP or in a specific Task Order.

2. Engineer's costs directly attributable to changes in Engineer's Electronic Documents obligations, after the effective date of this Agreement, necessitated by revisions to Exhibit F, delayed adoption of Exhibit F, or implementation of other Electronic Documents protocols, will be compensated as Additional Services.

B. If this Agreement does not include Exhibit F, or a specific Task Order expressly excludes the application of Exhibit F or otherwise does not establish or include protocols for transmittal of Electronic Documents by Electronic Means, then HCPHC and Engineer may operate without specific protocols or may jointly develop such protocols at a later date.

C. Except as stated otherwise in Exhibit F (if included in this Agreement), when transmitting Electronic Documents by Electronic Means, the transmitting party makes no representations as to long term compatibility, usability, or readability of the Electronic Documents resulting from the recipient's use of software application packages, operating systems, or computer hardware differing from those used in the drafting or transmittal of the Electronic Documents, or from those established in applicable protocols unless noted otherwise.

D. This Agreement (including the EDP) is not intended to create obligations for HCPHC or Engineer with respect to transmittals to or from third parties, except as expressly stated in the EDP.

6.04 Insurance

A. Engineer shall procure and maintain insurance as set forth in Exhibit G.

B. Additional Insureds: The Engineer's commercial general liability, automobile liability, and umbrella or excess liability policies, must:

1. include and list as additional insureds HCPHC, and any individuals or entities identified as additional insureds in Exhibit G;

2. include coverage for the respective officers, directors, members, partners, and employees of all such additional insureds;

3. afford primary coverage to these additional insureds for all claims covered thereby (including as applicable those arising from both ongoing and completed operations); and

4. not seek contribution from insurance maintained by the additional insured.

C. HCPHC shall procure and maintain insurance as set forth in Exhibit G.

D. HCPHC shall require Contractor to purchase and maintain policies of insurance covering workers' compensation and unemployment compensation in the amount required by law, comprehensive general liability in the amount of $1,000,000 per occurrence and $2,000,000 general aggregate, automobile liability in the amount of $1,000,000 per accident, professional liability insurance covering consultant's negligent acts, errors, or omissions in the performance of professional services with limits of $1,000,000 per claim and annual aggregate, contractors pollution liability insurance in the amount of $1,000,000 each loss, and other insurance necessary to protect HCPHC's and Engineer's interests in the Project; HCPHC shall be named as additionally insured. HCPHC shall require Contractor to cause

Attachment: Professional Services Main Agreement with Cypress Environment & Infrastructure 9-23-21 (9913 : Professional Services

Engineer, its Subconsultants, and Engineer's Subcontractors to be listed as additional insureds with respect to such liability insurance purchased and maintained by Contractor for the Project. HCPHC shall give Engineer access to any certificates of insurance and copies of endorsements and policies obtained by HCPHC from Contractor.

E. HCPHC and Engineer shall each deliver to the other certificates of insurance evidencing the coverages indicated in Exhibit G. Such certificates must be furnished prior to commencement of Engineer's services and at renewals thereafter during the life of the Agreement.

1. Upon request by HCPHC or any other insured, Engineer shall also furnish other evidence of such required insurance, including but not limited to copies of policies, documentation of applicable self-insured retentions (if allowed) and deductibles, full disclosure of all relevant exclusions, and evidence of insurance required to be purchased and maintained by Subconsultants and Engineer's Subcontractors. In any documentation made available for review under this provision, Engineer may redact (a) any confidential premium or pricing information and (b) any wording specific to projects or jurisdictions other than those applicable to this Agreement.

F. All construction contracts entered into by HCPHC with respect to a Specific Project must require builder's risk or similar property insurance. Builder's risk may not be applicable to marine projects and will be determined on a case by case basis.

G. All policies of property insurance relating to a Specific Project, including but not limited to any builder's risk or similar policy, must allow for waiver of subrogation rights and contain provisions to the effect that in the event of payment of any loss or damage the insurers will have no rights of recovery against any insured thereunder or against Engineer, its Subconsultants, or Engineer's Subcontractors.

H. All policies of insurance must contain a provision or endorsement that the coverage afforded will not be canceled, and that renewal will not be refused, until at least 10 days prior written notice has been given to the primary insured. Upon receipt of such notice, the primary insured must promptly forward a copy of the notice to the other party to this Agreement and replace the coverage being cancelled or reduced to conform to the requirements of this Agreement.

I. At any time, HCPHC may request that Engineer, or Engineer's Subcontractors or Subconsultants, at HCPHC's sole expense, provide additional insurance coverage, increased limits, or revised deductibles that are more protective than those specified in Exhibit G. If so, requested by HCPHC, and if commercially available, Engineer shall obtain and shall require Engineer's Subcontractors or Subconsultants to obtain such additional insurance coverage, different limits, or revised deductibles for such periods of time as requested by HCPHC, and Exhibit G will be supplemented to incorporate these requirements.

6.05 Suspension and Termination

A. Suspension

1. By HCPHC: HCPHC may suspend Engineer's services under a specific Task Order for up to 90 days at any time.

2. By Engineer: Engineer may, after giving 7 days' written notice to HCPHC, suspend services under a Task Order:

Attachment: Professional Services Main Agreement with Cypress Environment & Infrastructure 9-23-21 (9913 : Professional Services

a. if HCPHC has failed to pay Engineer for invoiced services and expenses under that Task Order, as set forth in Paragraphs 4.02.B and 4.02.C;

b. in response to the presence of Constituents of Concern at the Site, as set forth in Paragraph 6.09.D; or

c. if persistent circumstances beyond the control of Engineer have prevented it from performing its obligations under the Task Order.

3. A suspension under a specific Task Order, whether by HCPHC or Engineer, does not affect the duty of the two parties to proceed with their obligations under other Task Orders.

B. Termination for Cause—Task Order

1. Either party may terminate a Task Order for cause upon 30 days' written notice in the event of substantial failure by the other party to perform in accordance with the terms of this Agreement and the specific Task Order, through no fault of the terminating party.

a. Notwithstanding the foregoing, the Task Order will not terminate under Paragraph 6.05.B.1 if the party receiving such notice begins, within 7 days of receipt of such notice, to correct its substantial failure to perform and proceeds diligently to cure such failure within no more than 30 days of receipt thereof; provided, however, that if and to the extent such substantial failure cannot be reasonably cured within such 30 day period, and if such party has diligently attempted to cure the same and thereafter continues diligently to cure the same, then the cure period provided for herein will extend up to, but in no case more than, 60 days after the date of receipt of the notice.

2. In addition to its termination rights in Paragraph 6.05.B.1, Engineer may terminate a Task Order for cause upon 7 days' written notice:

a. if HCPHC demands that Engineer furnish or perform services contrary to Engineer's responsibilities as a licensed professional;

b. if the Engineer's services under the Task Order are delayed or suspended for more than 90 days for reasons beyond Engineer's control; or

c. as the result of the presence at or adjacent to the Site of undisclosed Constituents of Concern, as set forth in Paragraph 6.09.E.

3. Engineer will have no liability to HCPHC on account of any termination by Engineer for cause.

C. Termination for Convenience by HCPHC: HCPHC may terminate a Task Order or this Main Agreement for HCPHC's convenience, effective upon Engineer's receipt of notice from HCPHC.

D. Effective Date of Termination: If HCPHC terminates the Main Agreement for cause or convenience, HCPHC may set the effective date of termination at a time up to 30 days later than otherwise provided to allow Engineer to demobilize personnel and equipment from the Site, to complete tasks whose value would otherwise be lost, to prepare notes as to the status of completed and uncompleted tasks, and to assemble project materials in orderly files. Engineer shall be entitled to compensation for such tasks.

Attachment: Professional Services Main Agreement with Cypress Environment & Infrastructure 9-23-21 (9913 : Professional Services

E. Payments Upon Termination: In the event of any termination under Paragraph 6.05, Engineer will be entitled to invoice HCPHC and to receive full payment for all services that have been performed or furnished in accordance with this Main Agreement and the specific Task Order, and all reimbursable expenses incurred through the effective date of termination. Upon making such payment, HCPHC will have the right to the use of Documents, at HCPHC's sole risk, subject to the provisions of Paragraph 6.02.A.

1. If HCPHC has terminated a Task Order for cause and disputes Engineer's entitlement to compensation for services and reimbursement of expenses, then Engineer's entitlement to payment and HCPHC's rights to the use of the Documents will be resolved in accordance with the dispute resolution provisions of this Main Agreement or as otherwise agreed in writing.

2. If HCPHC has terminated the Main Agreement for convenience, or if Engineer has terminated a Task Order for cause, Engineer will not be entitled to invoice HCPHC

6.06 Successors, Assigns, and Beneficiaries

A. HCPHC and Engineer are hereby bound and the successors, executors, administrators, and legal representatives of HCPHC and Engineer (and to the extent permitted by Paragraph 6.06.B the assigns of HCPHC and Engineer) are hereby bound to the other party to this Agreement and to the successors, executors, administrators and legal representatives (and said assigns) of such other party, in respect of all covenants, agreements, and obligations of this Main Agreement and any Task Order issued under this Main Agreement.

B. Neither HCPHC nor Engineer may assign, sublet, or transfer any rights under or interest (including, but without limitation, claims arising out of this Agreement or money that is due or may become due) in this Main Agreement, or in any Task Order, without the written consent of the other party, except to the extent that any assignment, subletting, or transfer is mandated by law. Unless specifically stated to the contrary in any written consent to an assignment, no assignment will release or discharge the assignor from any duty or responsibility under this Main Agreement or any Task Order.

C. Unless expressly provided otherwise in this Main Agreement:

1. All duties and responsibilities undertaken pursuant to this Main Agreement or any Task Order will be for the sole and exclusive benefit of HCPHC and Engineer and not for the benefit of any other party.

2. Nothing in this Main Agreement or in any Task Order will be construed to create, impose, or give rise to any duty owed by HCPHC or Engineer to any Constructor, other third-party individual or entity, or to any surety for or employee of any of them.

3. HCPHC agrees that the substance of the provisions of this Paragraph 6.06.C will appear in all Construction Contracts associated with this Main Agreement and its Task Orders.

6.07 Controlling Law; Venue

A. This Main Agreement and all Task Orders (unless expressly stated otherwise) are to be governed by the Laws and Regulations of the state in which the principal office of the HCPHC is located: Mississippi.

Attachment: Professional Services Main Agreement with Cypress Environment & Infrastructure 9-23-21 (9913 : Professional Services

B. Venue for any exercise of rights at law will be the state court having jurisdiction at the location of HCPHC's principal office; and if federal jurisdictional requirements can be met, in federal court in the district in which HCPHC's principal office is located.

6.08 Environmental Condition of Site

A. With respect to each specific Task Order, Specific Project, and Site (unless indicated otherwise in a specific Task Order), HCPHC represents to Engineer that, as of the Effective Date of the Task Order, to the best of HCPHC's knowledge, no Constituents of Concern, other than those disclosed in writing to Engineer, exist at or adjacent to the Site.

B. Undisclosed Constituents of Concern. For purposes of this Paragraph 6.09, the presence at or adjacent to the Site of Constituents of Concern that were not disclosed to Engineer pursuant to Paragraph 6.09.A, in such quantities or circumstances that such Constituents of Concern may present a danger to persons or property exposed to them, will be referred to as "undisclosed" Constituents of Concern.

1. The presence at the Site of materials that are necessary for the execution of the Work, or that are to be incorporated in the Work, and that are controlled and contained pursuant to industry practices, Laws and Regulations, and the requirements of this Agreement or the Construction Contract, are not undisclosed Constituents of Concern.

2. Constituents of Concern that are to be located, identified, studied, removed, or remediated as part of the services under a Task Order are not undisclosed Constituents of Concern.

3. Constituents of Concern that are to be located, identified, studied, removed, or remediated as part of the services under another professional services contract for HCPHC, or as part of the work under a construction or remediation contract, are not undisclosed Constituents of Concern if Engineer has been informed of the general scope of such contract.

C. If Engineer encounters or learns of an undisclosed Constituent of Concern at the Site, then Engineer shall notify (1) HCPHC and (2) appropriate authorities having jurisdiction if Engineer reasonably concludes that doing so is required by applicable Laws or Regulations.

D. It is acknowledged by both parties that for all Task Orders the Engineer's scope of services does not include any services related to undisclosed Constituents of Concern. If Engineer or any other party encounters, uncovers, or reveals an undisclosed Constituent of Concern, or if encountered, uncovered, or revealed Constituents of Concern are present in substantially greater quantities or substantially different locations than disclosed or anticipated, or if investigative or remedial action, or other professional services, are necessary or required by applicable Laws and Regulations with respect to such Constituents of Concern, then Engineer may, at its option and without liability for direct, consequential, or any other damages, suspend performance of services on the portion of the Specific Project adversely affected thereby until such portion of the Specific Project is no longer so affected; and HCPHC shall promptly determine whether to retain a qualified expert to evaluate such condition or take any necessary corrective action.

E. If the presence at a Site of undisclosed Constituents of Concern, or of Constituents of Concern in substantially greater quantities or in substantially different locations than disclosed or anticipated, adversely affects the performance of Engineer's services under a specific Task Order, then:

Attachment: Professional Services Main Agreement with Cypress Environment & Infrastructure 9-23-21 (9913 : Professional Services

1. if the adverse effects do not preclude Engineer from completing its Specific Project services in general accordance with the Task Order on unaffected or marginally affected portions of the Specific Project, Engineer may accept an equitable adjustment in its compensation or in the time of completion, or both; and the Task Order will be amended to reflect changes necessitated by the presence of such Constituents of Concern; or

2. if the adverse effects are of such materiality to the overall performance of Engineer that it cannot complete its Specific Project services without significant changes to the scope of services, time of completion, and compensation, then Engineer may terminate the Task Order for cause on 7 days' written notice.

F. HCPHC acknowledges that Engineer is performing professional services for HCPHC and that Engineer is not and will not be required to become an "owner," "arranger," "operator," "generator," or "transporter" of hazardous substances, as defined in the Comprehensive Environmental Response, Compensation, and Liability Act (CERCLA), as amended, which are or may be encountered at or near the Site in connection with Engineer's activities under this Agreement.

6.09 Indemnification and Mutual Waiver

A. Indemnification by Engineer: To the fullest extent permitted by Laws and Regulations, Engineer shall indemnify and hold harmless HCPHC, and HCPHC's officers, directors, members, partners, agents, and employees, from losses, damages, and judgments (including reasonable consultants' and attorneys' fees and expenses) arising from third-party claims or actions relating to a Specific Project, provided that any such claim, action, loss, damages, or judgment is attributable to bodily injury, sickness, disease, or death, or to injury to or destruction of tangible property (other than the Work itself), including the loss of use resulting therefrom, but only to the extent caused by any negligent act or omission of Engineer or Engineer's officers, directors, members, partners, agents, employees, Subconsultants, or Engineer's Subcontractors. This indemnification provision is subject to and limited by the provisions, if any, agreed to by HCPHC and Engineer in Exhibit I, "Limitations of Liability."

B. If, as a result of Engineer breaching this agreement, HCPHC employs an attorney to enforce its rights under the agreement, then the Engineer will pay HCPHC the reasonable attorneys fees and costs incurred to enforce the agreement.

6.10 Records Retention

A. Engineer shall maintain on file in legible form in perpetuity all Documents, records (including cost records), and design calculations related to Engineer's services or pertinent to Engineer's performance under the Task Order. Upon HCPHC's request, Engineer shall provide a copy of any such item to HCPHC at no cost.

6.11 Miscellaneous Provisions

A. Notices: Any notice required under this Main Agreement or a Task Order will be in writing, and delivered: in person (by commercial courier or otherwise); by registered or certified mail; or by e-mail to the recipient, with the words "Formal Notice" or similar in the e-mail's subject line. All notices must be effective upon the date of receipt.

Attachment: Professional Services Main Agreement with Cypress Environment & Infrastructure 9-23-21 (9913 : Professional Services

B. Survival: Subject to applicable Laws and Regulations, all express representations, waivers, indemnifications, and limitations of liability included in this Main Agreement or in a Task Order will survive completion or termination for any reason.

C. Severability: Any provision or part of the Main Agreement or any Task Order held to be void or unenforceable under any Laws or Regulations will be deemed stricken, and all remaining provisions will continue to be valid and binding upon HCPHC and Engineer.

D. No Waiver: A party's non-enforcement of any provision will not constitute a waiver of that provision, nor will it affect the enforceability of that provision or of the remainder of this Agreement.

ARTICLE 7—DEFINITIONS

7.01 Defined Terms

A. Wherever used in this Agreement (as defined herein), terms (including the singular and plural forms) printed with initial capital letters have the meanings indicated in the text above, in the exhibits, or in the following definitions:

1. Addenda—Written or graphic instruments issued prior to the opening of bids which clarify, correct, or change the bidding requirements or the proposed Construction Contract Documents.

2. Additional Services—The services to be performed for or furnished to HCPHC by Engineer in accordance with Article 2 of Exhibit A of a specific Task Order.

3. Agreement—This written contract for professional services between HCPHC and Engineer, including the Main Agreement, all exhibits and appendices to the Main Agreement identified in Paragraphs 8.01 and 8.02, all duly executed amendments, and all Task Orders, including all exhibits and duly executed amendments to such Task Orders.

   a. Main Agreement—See definition at Paragraph 7.01.A.28 below.

4. Application for Payment—The form acceptable to Engineer which is to be used by Contractor during the course of the Work in requesting progress or final payments and which is to be accompanied by such supporting documentation as is required by the Construction Contract.

5. Basic Services—The services to be performed for or furnished to HCPHC by Engineer in accordance with Part 1 of Exhibit A of a specific Task Order.

6. Bidding/Proposal Documents—Documents related to the selection of the Contractor, including advertisements or invitations to bid; requests for proposals; instructions to bidders or proposers, including any attachments such as lists of available Site-related documents; bid forms; bids; proposal forms; proposals; bidding requirements; and qualifications documents.

7. Change Order—A document which is signed by Contractor and HCPHC and authorizes an addition, deletion, or revision in the Work or an adjustment in the Construction Contract Price or the Construction Contract Times, or other revision to the Construction Contract, issued on or after the effective date of the Construction Contract.

Attachment: Professional Services Main Agreement with Cypress Environment & Infrastructure 9-23-21 (9913 : Professional Services

8. Change Proposal—A written request by Contractor, duly submitted in compliance with the procedural requirements set forth in the Construction Contract, seeking an adjustment in Construction Contract Price or Construction Contract Times, or both; contesting an initial decision by Engineer concerning the requirements of the Construction Contract Documents or the acceptability of Work under the Construction Contract Documents; challenging a set-off against payments due; or seeking other relief with respect to the terms of the Construction Contract.

9. Constituents of Concern—Asbestos, petroleum, radioactive materials, polychlorinated biphenyls (PCBs), lead-based paint (as defined by the HUD/EPA standard), hazardous waste, and any substance, product, waste, or other material of any nature whatsoever that is or becomes listed, regulated, or addressed pursuant to Laws and Regulations regulating, relating to, or imposing liability or standards of conduct concerning, any hazardous, toxic, or dangerous waste, substance, or material.

10. Construction Contract—The entire and integrated written contract between the HCPHC and Contractor concerning the Work.

11. Construction Contract Documents—Those items designated as "Contract Documents" in the Construction Contract, and which together comprise the Construction Contract. See also definition of "Front-End Construction Contract Documents" below.

12. Construction Contract Price—The money that HCPHC has agreed to pay Contractor for completion of the Work in accordance with the Construction Contract Documents.

13. Construction Contract Times—The number of days or the dates by which Contractor must: (a) achieve milestones, if any, in the Construction Contract; (b) achieve Substantial Completion; and (c) complete the Work.

14. Construction Cost—The cost to HCPHC of the construction of those portions of a Specific Project designed or specified by or for Engineer under a Task Order, including construction labor, services, materials, equipment, insurance, and bonding costs, and allowances for contingencies. Construction Cost does not include costs of services of Engineer or other design professionals and consultants; cost of land or rights-of-way, or compensation for damages to property; HCPHC's costs for legal, accounting, insurance counseling, or auditing services; interest or financing charges incurred in connection with the Project; or the cost of other services to be provided by others to HCPHC. Construction Cost is one of the items comprising Total Project Costs.

15. Constructor—Any person or entity (not including the Engineer, its employees, agents, representatives, or Subconsultants, or Engineer's Subcontractors), performing or supporting construction activities relating to a Specific Project, including but not limited to Contractors, Subcontractors, Suppliers, HCPHC's work forces, utility companies, other contractors, construction managers, design-builders, testing firms, shippers, and truckers, and the employees, agents, and representatives of any or all of them.

16. Contractor—The entity or individual with which HCPHC enters into a Construction Contract.

17. Documents—All documents expressly identified as deliverables in this Main Agreement or in any Task Order, whether in printed or Electronic Document form, required to be provided or furnished by Engineer to HCPHC. Such specifically required deliverables may

Attachment: Professional Services Main Agreement with Cypress Environment & Infrastructure 9-23-21 (9913 : Professional Services

include, by way of example, Drawings, Specifications, data, reports, building information models, and civil integrated management models.

18. Drawings—That part of the Construction Contract Documents that graphically shows the scope, extent, and character of the Work to be performed by Contractor.

19. Effective Date of the Main Agreement—The date indicated in this Main Agreement on which it becomes effective, but if no such date is indicated, it means the date on which the Main Agreement is signed and delivered by the last of the two parties to sign and deliver.

20. Effective Date of the Task Order—The date indicated in a specific Task Order on which the Task Order becomes effective, but if no such date is indicated, it means the date on which the Task Order is signed and delivered by the last of the two parties to sign and deliver.

21. Electronic Document—Any Specific Project-related correspondence, attachments to correspondence, data, documents, drawings, information, or graphics, including but not limited to Shop Drawings and other Submittals, that are in an electronic or digital format.

22. Electronic Means—Electronic mail (email), upload/download from a secure Specific Project website, or other communications methods that allow: (a) the transmission or communication of Electronic Documents; (b) the documentation of transmissions, including sending and receipt; (c) printing of the transmitted Electronic Document by the recipient; (d) the storage and archiving of the Electronic Document by sender and recipient; and (e) the use by recipient of the Electronic Document for purposes permitted by this Agreement. Electronic Means does not include the use of text messaging, or of Facebook, Twitter, Instagram, or similar social media services for transmission of Electronic Documents.

23. Engineer—The individual or entity named as such in this Main Agreement.

24. Engineer's Subcontractor—An individual, firm, vendor, or other entity having a contract with Engineer to furnish general services, equipment, or materials with respect to a Specific Project as an independent contractor.

25. Field Order—A written order issued by Engineer which requires minor changes in the Work but does not change the Construction Contract Price or the Construction Contract Times.

26. Front-End Construction Contract Documents—Those Construction Contract Documents whose primary purpose is to establish legal and contractual terms and conditions, typically including the HCPHC-Contractor agreement, bonds, general conditions, and supplementary conditions. The term excludes the Drawings and Specifications, and any Construction Contract Documents delivered or issued after the effective date of the Construction Contract.

27. Laws and Regulations; Laws or Regulations—Any and all applicable laws, statutes, rules, regulations, ordinances, codes, and orders of any and all governmental bodies, agencies, authorities, and courts having jurisdiction.

28. Main Agreement—The portion of the Agreement containing the general terms and conditions of the contract between HCPHC and Engineer, applicable to all Task Orders,

Attachment: Professional Services Main Agreement with Cypress Environment & Infrastructure 9-23-21 (9913 : Professional Services

including but not limited to provisions regarding task order procedures, HCPHC responsibilities, invoice and payment procedures, standard of care, HCPHC ownership of documents, suspension and termination, and definitions.

29. HCPHC—The individual or entity named as such in this Main Agreement and for which Engineer's services are to be performed. Unless indicated otherwise, this is the same individual or entity that will enter into any Construction Contracts concerning Specific Projects.

30. Record Drawings—Drawings depicting the completed Specific Project, or a specific portion of the completed Specific Project, prepared by Engineer and based on Contractor's record copy of all Drawings, Specifications, Addenda, Change Orders, Work Change Directives, Field Orders, and written interpretations and clarifications, as delivered to Engineer and annotated by Contractor to show changes made during construction.

31. Resident Project Representative—As authorized by a specific Task Order, the representative of Engineer assigned to assist Engineer at the Site during the Construction Phase. As used herein, the term Resident Project Representative (RPR) includes any assistants or field staff of the RPR. The duties and responsibilities of the RPR (if any) will be as set forth in each Task Order.

32. Samples—Physical examples of materials, equipment, or workmanship that are representative of some portion of the Work and that establish the standards by which such portion of the Work will be judged.

33. Shop Drawings—All drawings, diagrams, illustrations, schedules, and other data or information that are specifically prepared or assembled by or for Contractor and submitted by Contractor to illustrate some portion of the Work. Shop Drawings, whether approved or not, are not Drawings and are not Construction Contract Documents.

34. Site—Lands or areas to be indicated in the Construction Contract Documents for a Specific Project as being furnished by HCPHC upon which the Work is to be performed, including rights-of-way and easements, and such other lands furnished by HCPHC which are designated for the use of Contractor.

35. Specifications—The part of the Construction Contract Documents that consists of written requirements for materials, equipment, systems, standards, and workmanship as applied to the Work, and certain administrative requirements and procedural matters applicable to the Work.

36. Specific Project—A specifically identified and defined total undertaking to be accomplished for HCPHC by engineers, contractors, and others, including planning, study, design, construction, testing, commissioning, and start-up, and of which the services to be performed or furnished by Engineer under a specific Task Order are a part.

37. Subconsultant—An individual, design firm, consultant, or other entity having a contract with Engineer to furnish professional services with respect to a Specific Project as an independent contractor.

38. Subcontractor—An individual or entity having a direct contract with Contractor or with any other Subcontractor for the performance of a part of the Work.

Attachment: Professional Services Main Agreement with Cypress Environment & Infrastructure 9-23-21 (9913 : Professional Services

39. Submittal—A written or graphic document, prepared by or for Contractor, which the Construction Contract Documents require Contractor to submit to Engineer, or that is indicated as a Submittal in the Schedule of Submittals accepted by Engineer. Submittals may include Shop Drawings and Samples; schedules; product data; HCPHC-delegated designs; sustainable design information; information on special procedures; testing plans; results of tests and evaluations, source quality-control testing and inspections, and field or Site quality-control testing and inspections; warranties and certifications; Suppliers' instructions and reports; records of delivery of spare parts and tools; operations and maintenance data; Project photographic documentation; record documents; and other such documents required by the Contract Documents. Submittals, whether or not approved or accepted by Engineer, are not Construction Contract Documents. Change Proposals, Change Orders, Claims, notices, Applications for Payment, and requests for interpretation or clarification are not Submittals.

40. Substantial Completion—The time at which the Work (or a specified part thereof) has progressed to the point where, in the opinion of Engineer, the Work (or a specified part thereof) is sufficiently complete, in accordance with the Construction Contract Documents, so that the Work (or a specified part thereof) can be utilized for the purposes for which it is intended. The terms "substantially complete" and "substantially completed" as applied to all or part of the Work refer to Substantial Completion thereof.

41. Supplier—A manufacturer, fabricator, supplier, distributor, materialman, or vendor having a direct contract with Contractor or with any Subcontractor to furnish materials or equipment to be incorporated in the Work by Contractor or a Subcontractor.

42. Task Order—A document executed under this Main Agreement by HCPHC and Engineer (including incorporated exhibits and amendments if any), stating the scope of services, Engineer's compensation, times for performance of services, and other relevant information.

43. Total Project Costs—The total cost of planning, studying, designing, constructing, testing, commissioning, and start-up of the Specific Project, including Construction Cost and all other Specific Project labor, services, materials, equipment, insurance, and bonding costs, allowances for contingencies, and the total costs of services of Engineer or other design professionals and consultants, together with such other project-related costs that HCPHC furnishes for inclusion, including but not limited to cost of land, rights-of-way, compensation for damages to properties and private utilities (including relocation if not part of Construction Cost), HCPHC's costs for legal, accounting, insurance counseling, and auditing services, interest and financing charges incurred in connection with the Specific Project, and the cost of other services to be provided by others to HCPHC.

44. Underground Facilities—All active or not-in-service underground lines, pipelines, conduits, ducts, encasements, cables, wires, manholes, vaults, tanks, tunnels, or other such facilities or systems at the Site, including but not limited to those facilities or systems that produce, transmit, distribute, or convey telephone or other communications, cable television, fiber optic transmissions, power, electricity, light, heat, gases, oil, crude oil products, liquid petroleum products, water, steam, waste, wastewater, storm water, other liquids or chemicals, or traffic or other control systems. An abandoned facility or system is not an Underground Facility.

Attachment: Professional Services Main Agreement with Cypress Environment & Infrastructure 9-23-21 (9913 : Professional Services

45. Work—The entire construction or the various separately identifiable parts thereof required to be provided under the Construction Contract Documents. Work includes and is the result of performing or providing all labor, services, and documentation necessary to produce such construction; furnishing, installing, and incorporating all materials and equipment into such construction; and may include related services such as testing, start-up, and commissioning, all as required by the Construction Contract Documents.

46. Work Change Directive—A written directive to Contractor issued on or after the effective date of the Construction Contract, signed by HCPHC and recommended by Engineer, ordering an addition, deletion, or revision in the Work.

B. Terminology

1. The word "day" means a calendar day of 24 hours measured from midnight to the next midnight.

ARTICLE 8—EXHIBITS AND APPENDICES TO MAIN AGREEMENT; TASK ORDER FORM; EXHIBITS TO TASK ORDER; SPECIAL PROVISIONS

8.01 Exhibits to Main Agreement

The following exhibits are incorporated by reference and included as part of this Main Agreement, and as such are applicable to all Task Orders:

A. Reserved.

B. Reserved.

C. Exhibit C, Amendment to Main Agreement (form).

D. Reserved.

E. Reserved.

F. Exhibit F, Electronic Documents Protocol (EDP).

G. Exhibit G, Insurance.

H. Exhibit H, Dispute Resolution.

I. Exhibit I, Limitations of Liability.

8.02 Appendices to Main Agreement

A. The following appendices are incorporated by reference and made a part of this Main Agreement:

1. Appendix 1—Reimbursable Expenses Schedule

2. Appendix 2—Standard Hourly Rates Schedule

8.03 Resource Documents: Task Order Form and Exhibits to Task Order

A. The parties acknowledge the accompanying documents, "Part 3 of 4: Task Order Form" and "Part 4 of 4: Exhibits to Task Order." These documents are a resource for the parties' use when a specific Task Order is issued. To the extent practical and applicable to a Specific Project, the parties will use the Task Order Form and Exhibits to Task Order as the basis for

Attachment: Professional Services Main Agreement with Cypress Environment & Infrastructure 9-23-21 (9913 : Professional Services

preparing the specific Task Order and its exhibits. The Task Order Form and Exhibits to Task Order are not a part of this Main Agreement or binding on the parties except to the extent they serve as the basis for a duly executed Task Order and its exhibits.

8.04 Executed Task Orders and Their Exhibits

A. When a specific Task Order is duly executed by HCPHC and Engineer, the Task Order and its exhibits become an integral part of the Agreement, governed by the Main Agreement and its exhibits.

8.05 Total Agreement; Amendments to Main Agreement and Task Orders

A. This Agreement (as defined herein) constitutes the entire contractual agreement between HCPHC and Engineer and supersedes all prior written or oral understandings.

B. Amendments:

1. This Main Agreement may only be amended, supplemented, modified, or canceled by a written instrument duly executed by both parties. Such written instruments should be based whenever possible on the format of Exhibit C to this Main Agreement.

2. Amendments and modifications to a Task Order may be made by execution of a new, expressly related Task Order, or by execution of a written amendment to the Task Order.

3. Nothing in any Task Order will be construed as revising or modifying the terms and conditions of the Main Agreement or its exhibits, except as expressly stated in such Task Order.

8.06 Designated Representatives

A. With the execution of this Main Agreement, Engineer and HCPHC shall each designate a specific individual to act as representative under the Main Agreement. Such an individual must have authority to execute Task Orders, transmit instructions, receive information, and render decisions with respect to this Main Agreement, on behalf of the party that the individual represents.

B. With the execution of each Task Order, Engineer and HCPHC shall each designate a specific individual to act as representative with respect to the Task Order. Such individual must have authority to transmit instructions, receive information, and render decisions with respect to the specific Task Order, on behalf of the party that the individual represents.

8.07 Engineer's Certifications

A. Engineer certifies that it has not engaged in corrupt, fraudulent, or coercive practices in competing for or in executing the Agreement. For the purposes of this Paragraph 8.07:

1. "corrupt practice" means the offering, giving, receiving, or soliciting of anything of value likely to influence the action of a public official in the selection process or in the Agreement execution;

2. "fraudulent practice" means an intentional misrepresentation of facts made (a) to influence the selection process or the execution of the Agreement to the detriment of HCPHC, or (b) to deprive HCPHC of the benefits of free and open competition;

3. "coercive practice" means harming or threatening to harm, directly or indirectly, persons or their property to influence their participation in the selection process or affect the execution of the Agreement.

Attachment: Professional Services Main Agreement with Cypress Environment & Infrastructure 9-23-21 (9913 : Professional Services

8.08 Conflict of Interest

A. Nothing in this Agreement will be construed to create or impose any duty on the part of Engineer that would be in conflict with Engineer's paramount obligations to the public health, safety, and welfare under the professional practice requirements governing Engineer, its Subconsultants, and all licensed professionals employed by Engineer or its Subconsultants.

B. If during the term of this Agreement a potential or actual conflict of interest arises or is identified:

1. Engineer and HCPHC together will make reasonable, good faith efforts to avoid or eliminate the conflict of interest; to mitigate any adverse consequences of the conflict of interest; and, if necessary and feasible, to modify this Agreement to address the conflict of interest and its consequences, such that progress under the Agreement may continue.

2. Such efforts will be governed by applicable Laws and Regulations and by any pertinent HCPHC's policies, procedures, and requirements (including any conflict of interest resolution methodologies) provided to Engineer under Paragraph 2.04.A of this Agreement.

Attachment: Professional Services Main Agreement with Cypress Environment & Infrastructure 9-23-21 (9913 : Professional Services

This Main Agreement's Effective Date is **[date to be inserted at the time of execution]**.

Hancock County Port and Harbor Commission
(name of organization)

By: _____
(individual's signature)

Date: _____
(date signed)

Name: William P. Cotter
(typed or printed)

Title: CEO
(typed or printed)

Attach evidence of authority to sign.

Attest: _____
(individual's signature)

Title: _____
(typed or printed)

Address for giving notices:

Hancock County Port & Harbor Commission
14054 Fred & Al Key Road
Kiln, MS 39556

Designated Representative:

Name: James Buras
(typed or printed)

Title: Director of Public Works
(typed or printed)

Address:

14054 Fred & Al Key Road
Kiln, MS 39556

Phone: 228- 467-9231
Email: jburas@hcphc.ms

Cypress Environment & Infrastructure
(name of organization)

By: _____
(individual's signature)

Date: 10/6/2021
(date signed)

Name: Cynthia J Henderson
(typed or printed)

Title: President
(typed or printed)

Attach evidence of authority to sign.

Attest: _____
(individual's signature)

Title: Vice President
(typed or printed)

Address for giving notices:

906 DeSoto St
Ocean Springs, MS 39564

Designated Representative:

Name: Cynthia J Henderson
(typed or printed)

Title: President
(typed or printed)

Address:

906 DeSoto St
Ocean Springs, MS 39564

Phone: 228-596-2708
Email: chenderson@cypressei.com

Attachment: Professional Services Main Agreement with Cypress Environment & Infrastructure 9-23-21 (9913 : Professional Services

EXHIBIT A—RESERVED

Attachment: Professional Services Main Agreement with Cypress Environment & Infrastructure 9-23-21 (9913 : Professional Services

EXHIBIT B—RESERVED

Attachment: Professional Services Main Agreement with Cypress Environment & Infrastructure 9-23-21 (9913 : Professional Services

EXHIBIT C—AMENDMENT TO MAIN AGREEMENT

AMENDMENT TO MAIN AGREEMENT

Amendment No. **[Enter Amendment Number]**

Owner: **Hancock County Port and Harbor Commission**
Engineer: **Cypress Environment & Infrastructure**
Effective Date of Agreement: **[Effective Date of Main Agreement]**
Nature of Amendment: (Check those that apply)

- ☐ Modifications to responsibilities of HCPHC
- ☐ Modifications of payment to Engineer
- ☐ Modifications to term of Main Agreement
- ☐ Modifications to other terms and conditions of the Main Agreement

Description of Modifications:

[Here describe the modifications, in as much specificity and detail as needed. Use an attachment if necessary.]

HCPHC and Engineer hereby agree to modify the above-referenced Main Agreement as set forth in this Amendment. The Effective Date of the Amendment is **[Enter Effective Date of Amendment]**.

Hancock County Port and Harbor Commission	**Cypress Environment & Infrastructure**
(typed or printed name of organization)	(typed or printed name of organization)
By: _____	By: _____
(individual's signature)	(individual's signature)
(Attach evidence of authority to sign.)	(Attach evidence of authority to sign.)
Date: _____	Date: _____
(date signed)	(date signed)
Name: William P. Cotter	Name: _____
(typed or printed)	(typed or printed)
Title: CEO	Title: _____
(typed or printed)	(typed or printed)

Attachment: Professional Services Main Agreement with Cypress Environment & Infrastructure 9-23-21 (9913 : Professional Services

EXHIBIT D—RESERVED

Attachment: Professional Services Main Agreement with Cypress Environment & Infrastructure 9-23-21 (9913 : Professional Services

EXHIBIT E—RESERVED

Attachment: Professional Services Main Agreement with Cypress Environment & Infrastructure 9-23-21 (9913 : Professional Services

EXHIBIT F—ELECTRONIC DOCUMENTS PROTOCOL (EDP)

ARTICLE 1—ELECTRONIC DOCUMENTS PROTOCOL (EDP)

Paragraph 6.03 of the Main Agreement is supplemented by the following Exhibit F Paragraph 1.01 and Exhibit F—Attachment 1: Software Requirements for Electronic Document Exchange:

1.01 Electronic Documents Protocol

A. Electronic Transmittals: The parties shall conform to the following provisions together referred to as the Electronic Documents Protocol ("EDP" or "Protocol") for exchange of electronic transmittals. References to "Project" will mean the Specific Project, or the facilities program or other combination of projects undertaken with Engineer's involvement, as the case may be.

1. Basic Requirements

a. To the fullest extent practical, the parties agree to and will transmit and accept Electronic Documents by Electronic Means using the procedures described in this Protocol. Use of the Electronic Documents and any information contained therein is subject to the requirements of this Protocol and other provisions of the Agreement.

b. The contents of the information in any Electronic Document will be the responsibility of the transmitting party.

c. Electronic Documents as exchanged by this Protocol may be used in the same manner as the printed versions of the same documents that are exchanged using non-electronic format and methods, subject to the same governing requirements, limitations, and restrictions, set forth in the Agreement.

d. Except as otherwise explicitly stated herein, the terms of this Protocol will be incorporated into any other agreement or subcontract between the HCPHC and Engineer and any third party for any portion of the Project, or any Project-related services, where that third party is, either directly or indirectly, required to exchange Electronic Documents with HCPHC, Engineer, or any Contractor or other entity directly contracted with the HCPHC to furnish Project-related services. Nothing herein will modify the requirements of the Agreement and applicable Construction Contract Documents regarding communications between and among the individual third parties and their respective subcontractors and consultants, except to the extent that any respective subcontractor or consultant exchanges Electronic Documents with the HCPHC or Engineer.

e. When transmitting Electronic Documents, the transmitting Party makes no representations as to long term compatibility, usability, or readability of the items resulting from the receiving Party's use of software application packages, operating systems, or computer hardware differing from those established in this Protocol.

f. Nothing herein negates any obligation (1) in the Agreement to create, provide, or maintain an original printed record version of Drawings and Specifications, signed and sealed according to applicable Laws and Regulations; (2) to comply with any applicable Law or Regulation governing the signing and sealing of design documents or the signing and electronic transmission of any other documents; or (3) to comply with any notice requirements limiting or otherwise modifying the acceptance of Electronic Documents for such notice.

2. System Infrastructure for Electronic Document Exchange

Attachment: Professional Services Main Agreement with Cypress Environment & Infrastructure 9-23-21 (9913 : Professional Services

a. Each party will provide hardware, operating system(s) software, internet, e-mail, and large file transfer functions ("System Infrastructure") at its own cost and sufficient for complying with the EDP requirements. With the exception of minimum standards set forth in this EDP and any explicit system requirements specified by attachment to this EDP, it will be the obligation of each party to determine, for itself, its own System Infrastructure.

1) The maximum size of an e-mail attachment for exchange of Electronic Documents under this EDP **10** MB. Attachments larger than that may be exchanged using large file transfer functions or physical media.

2) Each Party assumes full and complete responsibility for any and all of its own costs, delays, deficiencies, and errors associated with converting, translating, updating, verifying, licensing, or otherwise enabling its System Infrastructure, including operating systems and software, for use with respect to this EDP.

b. Each party is responsible for its own system operations, security, back-up, archiving, audits, printing resources, and other Information Technology ("IT") for maintaining operations of its System Infrastructure during the Project, including coordination with the party's individual(s) or entity responsible for managing its System Infrastructure and capable of addressing routine communications and other IT issues affecting the exchange of Electronic Documents.

c. Each party will operate and maintain industry-standard, industry-accepted, ISO-standard, commercial-grade security software and systems that are intended to protect the other party from: software viruses and other malicious software like worms, trojans, adware; data breaches; loss of confidentiality; and other threats in the transmission to or storage of information from the other parties, including transmission of Electronic Documents by physical media such as CD/DVD/flash drive/hard drive. To the extent that a party maintains and operates such security software and systems, it will not be liable to the other party for any breach of system security.

d. In the case of disputes, conflicts, or modifications to the EDP required to address issues affecting System Infrastructure, the parties will cooperatively resolve the issues; but, failing resolution, the HCPHC is authorized to make and require reasonable and necessary changes to the EDP to effectuate its original intent. If the changes cause additional cost or time to Engineer, not reasonably anticipated under the original EDP, Engineer shall be entitled to compensation as Additional Services for its costs associated with the revisions to the EDP, delayed adoption of this exhibit, or implementation of other Electronic Documents protocols.

e. Each party is responsible for its own back-up and archive of documents sent and received during the term of any Project contract/agreement under this EDP, unless this EDP establishes a Project document archive, either as part of a mandatory Project website or other communications protocol, upon which the Parties may rely for document archiving during the specified term of operation of such project document archive. Further, each party remains solely responsible for its own post-Project back-up and archive of project documents, as each party deems necessary for its own purposes, after the term of contract, or termination of the project document archive, if one is established.

f. If a receiving party receives an obviously corrupted, damaged, or unreadable Electronic Document, the receiving party will advise the sending party of the incomplete transmission.

g. The parties will bring any non-conforming Electronic Documents into compliance with the EDP. The parties will attempt to complete a successful transmission of the Electronic Document or use an alternative delivery method to complete the communication.

h. The **Engineer** will operate a Project information management system (also referred to in this EDP as "Project Website") for use of HCPHC, Engineer, Contractors, during the Project for exchange and storage

Attachment: Professional Services Main Agreement with Cypress Environment & Infrastructure 9-23-21 (9913 : Professional Services

of Project-related communications and information. Except as otherwise provided in this EDP or the General Conditions, use of the Project Website by the Parties as described in this paragraph will be mandatory for exchange of Project documents, communications, submittals, and other Project-related information. The following conditions and standards will govern use of the Project Website:

1) Describe the period of time during which the Project Website will be operated and be available for reliance by the Parties.

2) Provide any minimum system infrastructure, software licensing and security standards for access to and use of the Project Website.

3) Describe the types and extent of services to be provided at the Project Website (such as large file transfer, email, communication and document archives, etc.).

4) Include any other Project Website attributes that may be pertinent to the use of the facility by Project-related parties and evaluation by those parties of the functionality and cost of such use.

5) Engineer's related compensation and reimbursement: **There will be no additional compensation for this service**

B. Software Requirements for Electronic Document Exchange; Limitations

1. Each party will acquire the software and software licenses necessary to create and transmit Electronic Documents and to read and to use any Electronic Documents received from the other party (and if relevant from third parties), using the software formats required in this section of the EDP.

a. Prior to using any updated version of the software required in this section for sending Electronic Documents to the other party, the originating party will first notify and receive concurrence from the other party for use of the updated version or adjust its transmission to comply with this EDP.

2. The parties agree not to intentionally edit, reverse engineer, decrypt, remove security or encryption features, or convert to another format for modification purposes any Electronic Document or information contained therein that was transmitted in a software data format, intended by sender not to be modified, unless the receiving party obtains the permission of the sending party or is citing or quoting excerpts of the Electronic Document for Project purposes.

3. Software and data formats for exchange of Electronic Documents will conform to the requirements set forth in the following Attachment 1 to this EDP, including software version, if listed.

C. Format and Distribution of Deliverables

1. By definition, "Documents" as used in this Agreement are documents expressly identified as deliverables from Engineer to HCPHC. Exhibit A of each specific Task Order identifies various Documents that Engineer is required to deliver to HCPHC as part of Engineer's services; Exhibit B of each specific Task Order is a schedule of such Documents. Engineer will transmit such Documents to HCPHC in the formats identified in Attachment 1 to this Protocol. If no specific format is identified for a deliverable Document, the format will be Portable Document Format (PDF), Microsoft Word, Exel and AutoCAD, whichever is applicable

2. .

3. If a Document will be distributed to third parties, such as prospective bidders and contractors, reviewing agencies, or lenders, the transmittal format for distribution will be as identified in Attachment 1 to this Protocol; provided, however, that if a format for distribution of a specific Document is expressly stated in a specific Exhibit A, then the Exhibit A format will take precedence. If no specific format is

Attachment: Professional Services Main Agreement with Cypress Environment & Infrastructure 9-23-21 (9913 : Professional Services

identified for distribution of a deliverable Document to third parties, the format will be Portable Document Format (PDF).

a. If a format for Document distribution other than Portable Document Format (PDF) is specified, HCPHC shall first obtain a written, signed release from each third party to which the deliverable Document is distributed, establishing agreement to the following conditions:

1) The content included in the Electronic Documents prepared by or for Engineer and covered by the request was prepared as an internal working document for Engineer's purposes solely, and is being provided to the third party on an "AS IS" basis without any warranties of any kind, including, but not limited to any implied warranties of fitness for any purpose. As such, the third party is advised and acknowledges that the content may not be suitable for the third party's application, or may require substantial modification and independent verification by the third party. The content may include limited resolution of models; not-to-scale schematic representations and symbols; use of notes to convey design concepts in lieu of accurate graphics; approximations; graphical simplifications; undocumented intermediate revisions; and other devices that may affect subsequent reuse.

2) Electronic Documents containing text, graphics, metadata, or other types of data that are provided to the Requesting Party are only for the convenience of the third party. Any conclusion or information obtained or derived from such data will be at the third party's sole risk and the third party waives any and all claims against Engineer or HCPHC arising from the use of the Electronic Documents covered by the request, or of any data contained in such Electronic Documents.

3) The third party shall indemnify and hold harmless HCPHC, Engineer, and Engineer's Subcontractors and Subconsultants, from all claims, damages, losses, and expenses, including attorneys' fees and defense costs arising out of or resulting from the third party's use, adaptation, or distribution of any Electronic Documents provided under the request.

4) The third party agrees not to sell, copy, transfer, forward, give away or otherwise distribute this information (in source or modified file format) to any third party without the direct written authorization of Engineer, unless such distribution is specifically identified in the request and is limited to the third party's subcontractors and consultants. The third party warrants that subsequent use by the third party's subcontractors and subconsultants will comply with all terms of the Construction Contract Documents and any specific instructions or conditions established by HCPHC.

b. If Engineer is required to assist or participate in obtaining such releases from third parties, such services will be categorized as Additional Services.

D. Requests by Project-Related Parties for Electronic Documents in Other Formats

1. HCPHC may release (or direct Engineer to release) an Electronic Document version of a Document prepared by or for Engineer, including but not limited to a deliverable Document as set forth in Exhibit F Paragraph 1.01.C, in a format other than those identified in Exhibit F Paragraph 1.01.B or 1.01.C of the Electronic Documents Protocol, or elsewhere in the Agreement, only if (a) a Contractor or other Project-related party (Requesting Party) makes a good faith request for such release, (b) HCPHC determines in its sole discretion that such release is prudent and will be beneficial to the Project, and (c) HCPHC obtains Requesting Party's written consent to the four conditions set forth in Exhibit F Paragraph 1.01.C.2.a.1-4 above.

2. Any services by Engineer in connection with HCPHC or Engineer providing a Document to a Requesting Party under this Exhibit F Paragraph 1.01.D is included in basic services of the task order.

Attachment: Professional Services Main Agreement with Cypress Environment & Infrastructure 9-23-21 (9913 : Professional Services

EXHIBIT F—ATTACHMENT 1: SOFTWARE REQUIREMENTS FOR ELECTRONIC DOCUMENT EXCHANGE

Item	Electronic Documents	Transmittal Means	Data Format	Note (1)
a.1	General communications, transmittal covers, meeting notices, and responses to general information requests for which there is no specific prescribed form.	Email	Email	
a.2	Meeting agendas; meeting minutes; RFI's and Responses to RFI's; and Construction Contract administrative forms.	Email w/Attach	PDF	(2)
a.3	Contractor's Submittals (Shop Drawings, "Or Equal" requests, Substitute requests, documentation accompanying Sample submittals and other Submittals) to HCPHC and Engineer; and, HCPHC's and Engineer's Responses to Contractor's Submittals, Shop Drawings, Correspondence, and Applications for Payment	Email w/Attach	PDF	
a.4	Correspondence; Interim and Final Versions of reports, layouts, Specifications, Drawings, maps, calculations and spreadsheets, Construction Contract, Bidding/Proposal Documents, and Front-End Construction Contract Documents.	Email w/ Attach or LFE	PDF, DOC, EXC, DWG	(3)
a.5	Layouts, plans, maps, and Drawings to be submitted to HCPHC by Engineer	Email w/ Attach or LFE	DWG	
a.6	Correspondence, reports, and specifications to be submitted by Engineer to HCPHC	Email w/ Attach or LFE	DOC	
a.7	Spreadsheets and data to be submitted to HCPHC by	Email w/ Attach or LFE	EXC	
a.8	Database files and data to be submitted to	Email w/ Attach or LFE	DB	

Notes	
(1)	All exchanges and uses of transmitted data are subject to the appropriate provisions of the Agreement and Construction Contract.
(2)	Transmittal of written notices is governed by requirements of the Agreement and Construction Contract.
(3)	Transmittal of Bidding/Proposal Documents and Front-End Construction Contract Documents will be in manner selected by HCPHC in Exhibit A, Paragraph 1.05.A.1.a. Unless otherwise expressly stated, these documents and the Construction Contract will be transmitted in PDF format, including transmittals to bidders and Contractor.
Key	
EMAIL	Standard Email formats (.htm, .rtf, or .txt). Do not use stationery formatting or other features that impair legibility of content on screen or in printed copies.
LFE	Agreed upon Large File Exchange method (FTP, CD, DVD, hard drive.)
PDF	Portable Document Format readable by Adobe® Acrobat Reader Version **[number]** or later.
DWG	Autodesk® AutoCAD. dwg format Version **[number]**.
DOC	Microsoft® Word. docx format Version **[number]**.
EXC	Microsoft® Excel .xlsx or .xml
DB	Microsoft® Access .mdb

Attachment: Professional Services Main Agreement with Cypress Environment & Infrastructure 9-23-21 (9913 : Professional Services

EXHIBIT G—INSURANCE

ARTICLE 1—INSURANCE

Paragraph 6.04 of the Main Agreement, Insurance, is supplemented to include the following Exhibit G Paragraphs 1.01 and 1.02:

1.01 Insurance Policies and Limits

A. In accordance with Paragraph 6.04.A of the Main Agreement, the insurance that Engineer must procure and maintain, and the policy limits of such insurance, are as follows:

Coverage	Policy limits of not less than:
Workers' Compensation	
State	Statutory
Employer's Liability	
Each accident	$1,000,000
Each employee	$1,000,000
Policy limit	$2,000,000
Commercial General Liability	
General Aggregate	$2,000,000
Personal and Advertising Injury	$1,000,000
Bodily Injury and Property Damage—Each Occurrence	$1,000,000
Automobile Liability	
Bodily Injury	
Each Person	$
Each Accident	$
Property Damage	
Each Accident	$
Or	
Combined Single Limit	
Combined Single Limit (Bodily Injury and Property Damage)	$ 1,000,000
Excess or Umbrella Liability – N/A	
Each Occurrence N/A	$
General Aggregate N/A	$
Professional Liability	
Each Claim	$1,000,000
Annual Aggregate	$1,000,000
Unmanned Aerial Vehicle Liability Insurance -N/A	
Each Claim N/A	$
General Aggregate N/A	$
Other Insurance N/A]	
Each Claim	$
General Aggregate	$

Attachment: Professional Services Main Agreement with Cypress Environment & Infrastructure 9-23-21 (9913 : Professional Services

B. In accordance with Paragraph 6.04.C of the Main Agreement, the insurance that HCPHC must procure and maintain, and the policy limits of such insurance, are as follows:[1]

Coverage	Policy limits of not less than:
Workers' Compensation	
State	Statutory
Employer's Liability	
Each accident	$1,000,000
Each employee$	$1,000,000
Policy limit	$1,000,000
Commercial General Liability	
General Aggregate	$2,000,000
Personal and Advertising Injury	$1,000,000
Bodily Injury and Property Damage—Each Occurrence	$1,000,000
Automobile Liability	
Bodily Injury	
Each Person	$
Each Accident	
Property Damage	
Each Accident	$
Or	
Combined Single Limit	
Combined Single Limit (Bodily Injury and Property Damage)	$1,000,000
Excess or Umbrella Liability	
Each Occurrence	$1,000,000
General Aggregate	$1,000,000
Unmanned Aerial Vehicle Liability Insurance -N/A	
Each Claim	$
General Aggregate	$
Other Insurance [Specify] N/A	
Each Claim	$
General Aggregate	$

C. During the term of the main agreement the engineer shall notify HCPHC of any other subconsultant or engineer's subcontractor to be listed as an additional insured on the applicable contractor's general liability policies of insurance.

D. The HCPHC must be listed on Engineer's general liability policy as provided in Paragraph 6.04.B.

E. For applicable Contractor's general liability policies of insurance, the additional insured endorsements will include both ongoing operations and products and completed operations coverage through ISO Endorsements CG 20 10 10 01 and CG 20 37 10 01 (together). If Contractor demonstrates to HCPHC that the specified ISO endorsements are not commercially available, then Contractor may satisfy this requirement by providing equivalent endorsements.

F. For applicable Contractor's general liability policies of insurance, Contractor shall provide ISO Endorsement CG 20 32 07 04, "Additional Insured—Engineers, Architects or Surveyors Not Engaged

[1] For clarification as referenced in part E. of the Main Agreement, HCPHC will maintain the above, but will not add Engineer as Additional Insured, nor does HCPHC's coverage apply to the project at hand.

Attachment: Professional Services Main Agreement with Cypress Environment & Infrastructure 9-23-21 (9913 : Professional Services

by the Named Insured" or its equivalent for Engineer, Subconsultants, and other design professional additional insureds.

Attachment: Professional Services Main Agreement with Cypress Environment & Infrastructure 9-23-21 (9913 : Professional Services

EXHIBIT H—DISPUTE RESOLUTION

ARTICLE 1—OMITTED

Attachment: Professional Services Main Agreement with Cypress Environment & Infrastructure 9-23-21 (9913 : Professional Services

EXHIBIT I—OMITTED

Attachment: Professional Services Main Agreement with Cypress Environment & Infrastructure 9-23-21 (9913 : Professional Services

APPENDIX 1: REIMBURSABLE EXPENSES SCHEDULE

Reimbursable Expenses are subject to review and adjustment on an annual basis. Rates and charges for Reimbursable Expenses as of the Effective Date of the Main Agreement are:

8"x11" Copies/Impressions	$ **[Enter Cost]**/page
Copies of Drawings	$ **[Enter Cost]**/sq. ft.
Laboratory Testing	at cost

Attachment: Professional Services Main Agreement with Cypress Environment & Infrastructure 9-23-21 (9913 : Professional Services

APPENDIX 2: STANDARD HOURLY RATES SCHEDULE

B. Standard Hourly Rates

1. Standard Hourly Rates are set forth in this Appendix 2 and include salaries and wages paid to personnel in each billing class plus the cost of customary and statutory benefits, general and administrative overhead, non-project operating costs, and operating margin or profit.

2. The Standard Hourly Rates apply only as specified in the Agreement and the governing Task Order.

3. The Standard Hourly Rates are subject to annual adjustment.

C. Schedule: Hourly rates for services performed on or after the date of the Agreement are:

Billing Class VIII	$ [Enter Rate]/hour
Billing Class VII	$ [Enter Rate]/hour
Billing Class VI	$ [Enter Rate]/hour
Billing Class V	$ [Enter Rate]/hour
Billing Class IV	$ [Enter Rate]/hour
Billing Class III	$ [Enter Rate]/hour
Billing Class II	$ [Enter Rate]/hour
Billing Class I	$ [Enter Rate]/hour

Attachment: Professional Services Main Agreement with Cypress Environment & Infrastructure 9-23-21 (9913 : Professional Services

Attachment: Professional Services Main Agreement with Cypress Environment & Infrastructure 9-23-21 (9913 : Professional Services



AGREEMENT BETWEEN OWNER AND ENGINEER FOR PROFESSIONAL SERVICES— TASK ORDER EDITION

PART 3 OF 4: TASK ORDER FORM

TASK ORDER NO. [___]

This is Task Order No. [_____], consisting of 8 pages.

Guidance Notes

1. For each specific Task Order, modify this form as to scope, compensation, schedule, baseline information, and other key items. Where the services of the Engineer involve activities under other related Task Orders, those Specific Projects should be identified in this Task Order.
2. For additional discussion regarding the use of this Task Order Form, see the Guidelines for Use section that precedes the text of the Main Agreement.

In accordance with Paragraph 1.01, Main Agreement, of the Agreement Between Owner and Engineer for Professional Services—Task Order Edition dated **[date]**, Owner and Engineer agree as follows:

ARTICLE 2—TASK ORDER DATA

a.	Effective Date of Task Order:	
b.	Owner:	
c.	Engineer:	
d.	Specific Project (title)	
e.	Specific Project (description):	
f.	Related Task Orders Supplemented by this Task Order: Superseded by this Task Order:	

ARTICLE 3—BASELINE INFORMATION

Guidance Notes – Baseline Information

1. Inherent in establishing the scope of Engineer's services for a specific Task Order is clearly defining the nature of the facility or facilities to be studied, planned, designed, or built, to the extent known at the time the Task Order is issued. Providing such information creates a mutual understanding by the parties as to the services that will be needed, as well as the level of effort and time (and thus cost) required to deliver those services. To accurately establish the scope of services, it is almost always in the best interest of both the Owner and the Engineer when the Owner provides as much detailed baseline information regarding the facilities as is reasonably available.

Attachment: Professional Services Main Agreement with Cypress Environment & Infrastructure 9-23-21 (9913 : Professional Services

2. If known, the baseline information regarding the physical improvements to be designed should include important controlling features, assumptions, and limitations that may affect Engineer's services. The information may be expressly stated below or by reference to external sources, such as requests for proposal or actual proposals, both of which often contain project descriptions.

Baseline Information. Owner has furnished the following Specific Project information to Engineer as of the Effective Date of the Task Order. Engineer's scope of services has been developed based on this information.

1. Here insert relevant information about the Specific Project, either directly or by reference, to the extent known and necessary to give context to the Engineer's services that are specified in Exhibit A.
2. Below are some suggested or sample categories of information that may have been furnished to Engineer as baseline information about the Specific Project. Other categories may be relevant to the specific engagement.
3. In Paragraph 6.09.A of the Main Agreement the Owner represents that no Constituents of Concern, other than those disclosed to Engineer, exist at or adjacent to the Site. Such disclosures may be made here; and any specific exception to the Owner's representation should be addressed here or elsewhere in the Task Order.
4. Note that the term "Specific Project" is broadly defined; in most cases it will be sufficient here to describe information relevant to those portions of the Specific Project within Engineer's scope of services.

Specific Project Title: _____

Type and Size of Facility: _____

Description of Improvements: _____

Expected Construction Start: _____

Prior Studies, Reports, Plans: _____

Facility Location(s): _____

Current Specific Project Budget: _____

Funding Sources: _____

Known Design Standards: _____

Known Specific Project Limitations: _____

Specific Project Assumptions: _____

Other Pertinent Information: _____

_____

Attachment: Professional Services Main Agreement with Cypress Environment & Infrastructure 9-23-21 (9913 : Professional Services

ARTICLE 4—SERVICES OF ENGINEER ("SCOPE")

A. The specific Basic Services to be provided or furnished by Engineer under this Task Order are:

[Select one of the following options and delete the others.]

☐ Exhibit A to Task Order, "Engineer's Services for Task Order," as attached to this specific Task Order. **[Attach a scope of services exhibit labeled "Exhibit A." This exhibit will often be based on E-505's published Exhibit A to Task Order, as modified for the specific Task Order; or at the user's option the exhibit may consist of an attached custom-drafted scope of services, or a scope of services set out in a separate document such as a letter or proposal.]**

B. All of the services included above comprise Basic Services for purposes of Engineer's compensation under this Task Order, with the exception of Resident Project Representative Services, if any, which are compensated separately.

Notes to User

1. If RPR services are not in the scope of this Task Order, do not include any references to RPR services in Exhibit A for this Task Order (or state "Does not apply" or similar), or in any other scope of services text or document.
2. Modify Exhibit D to Task Order to suit this specific Task Order, and attach the modified document.

C. Resident Project Representative (RPR) Services:

1. If the Scope established in Paragraph 2.A above includes RPR services, then Exhibit D to Task Order is expressly incorporated in this Task Order by reference.

D. Additional Services: Services not expressly set forth as Basic Services in Paragraph 3.A above, and necessary services listed as not requiring Owner's written authorization, or requiring additional effort in an immediate, expeditious, or accelerated manner as a result of unanticipated construction events or Specific Project conditions, **[if more clarity is needed, identify specific situations qualifying as additional effort, such as those described in Exhibit A to Task Order, Paragraph 2.01]** are Additional Services, and will be compensated by the method indicated for Additional Services in this Task Order. All other Additional Services require mutual agreement and may be authorized by amending the Task Order as set forth in Paragraph 8.05.B.2 of the Main Agreement, with compensation for such other Additional Services as set forth in the amending instrument.

ARTICLE 5—DELIVERABLES SCHEDULE

A. In submitting required Documents and taking other related actions, Engineer and Owner will comply with Exhibit B to Task Order, attached to this specific Task Order.

ARTICLE 6—ADDITIONS TO OWNER'S RESPONSIBILITIES

A. Owner shall have those responsibilities set forth in Article 2 of the Main Agreement, and the following supplemental responsibilities that are specific to this Task Order: **[State any supplementary Owner responsibilities applicable to this Task Order here.]**

Attachment: Professional Services Main Agreement with Cypress Environment & Infrastructure 9-23-21 (9913 : Professional Services

ARTICLE 7—TASK ORDER SCHEDULE

A. In addition to any schedule provisions provided in Exhibit B or elsewhere, the parties shall meet the following schedule: **[Indicate "Not Applicable" if the schedule in Exhibit B, as modified for the specific Task Order, is sufficient.]**

Date	Action / Milestone	Comment

ARTICLE 8—ENGINEER'S COMPENSATION

A. The terms of payment are set forth in Article 4 of the Main Agreement.

B. Owner shall pay Engineer for services rendered under this Task Order as follows:

Notes to User

1. Delete line items that do not apply to this Task Order.
2. For each line item indicate either "Lump Sum," "Direct Labor," "Hourly Rates" or other method as the Basis of Compensation.
3. Revise, if necessary, with descriptions of key phases or subtasks, or cross-reference to Exhibit A to Task Order or other scope of services as appropriate.
4. In the typical Task Order many of the line items under Item 1, Basic Services, will be governed by a single Basis of Compensation; however, it is not unusual to have some variation in compensation methods among the services, so the table allows the user to establish specific bases of compensation for each of the various Basic Compensation phases or subtasks (1.a and following.) Add or remove subtask items as needed.
5. If compensation for a phase or subtask of Engineer's services will vary if the construction contractor extends its time at the site, then the information furnished in the asterisked note at the end of the table will serve as the baseline for a possible adjustment of compensation.

Description of Service	Amount	Basis of Compensation
1. Basic Services	$[ ]	[ ]
a. Phase or Subtask 1	$[ ]	[ ]
b. Phase or Subtask 2	$[ ]	[ ]
c. Phase or Subtask 3	$[ ]	[ ]
d. Phase or Subtask 4*	$[ ]	[ ]
2. Resident Project Representative Services*	$[ ]	[ ]

Attachment: Professional Services Main Agreement with Cypress Environment & Infrastructure 9-23-21 (9913 : Professional Services

TOTAL COMPENSATION Not To Exceed (items 1 and 2)	$[ ]	
3. Additional Services under Section 2.D above Not To Exceed	(N/A)	[ ]

*Based on a **[number]**-month continuous construction period.

C. Estimated totals included in the breakdown by phases incorporate Engineer's labor, overhead, profit, reimbursable expenses (if any), and Subconsultants' charges, if any. Compensation is based on Time and Material and shall not exceed total amount stated above unless approved in writing by the Owner

ARTICLE 9—ENGINEER'S PRIMARY SUBCONSULTANTS FOR TASK ORDER, AS OF THE EFFECTIVE DATE OF THE TASK ORDER:

A. **[Identify primary Subconsultants]**

ARTICLE 10—EXHIBITS AND ATTACHMENTS:

A. Exhibit A to Task Order—Engineer's Services Under Task Order

B. Exhibit B to Task Order—Task Order Deliverables Schedule

C. Exhibit D to Task Order—Duties, Responsibilities, and Limitations of Authority of Resident Project Representative Under Task Order

D. Exhibit E to Task Order-EJCDC® C-626, Notice of Acceptability of Work (Form)

E. Other:

Execution of this Task Order by Owner and Engineer makes it subject to the terms and conditions of the Main Agreement and its exhibits and appendices, which Main Agreement, exhibits, and appendices are incorporated by this reference.

Attachment: Professional Services Main Agreement with Cypress Environment & Infrastructure 9-23-21 (9913 : Professional Services

OWNER:	**ENGINEER:**
By: HANCOCK COUNTY PORT AND HARBOR COMMISSION	By: **Cypress Environment & Infrastructure**
Print Name: WILLIAM P. COTTER	Print Name:
Title: CEO	Title:
	Engineer's License or Firm's Certificate No. (if required):
	State of:
DESIGNATED REPRESENTATIVE FOR TASK ORDER:	DESIGNATED REPRESENTATIVE FOR TASK ORDER:
Name: JAMES BURAS	Name:
Title: DIRECTOR OF PUBLIC WORKS	Title:
Address: 14054 Fred & Al Key Road | Kiln, MS 39556	Address:
E-Mail Address: JBURAS@HCPHC.MS	E-Mail Address:
Phone: (228) 467-9231 (ext. 24)	Phone:
Date: 5-28-21	Date:

Attachment: Professional Services Main Agreement with Cypress Environment & Infrastructure 9-23-21 (9913 : Professional Services



OWNER AND ENGINEER FOR PROFESSIONAL SERVICES— TASK ORDER EDITION

PART 4 OF 4: EXHIBITS TO TASK ORDER

Attachment: Professional Services Main Agreement with Cypress Environment & Infrastructure 9-23-21 (9913 : Professional Services

EXHIBITS TO TASK ORDER

TABLE OF CONTENTS

EXHIBIT A—ENGINEER'S SERVICES UNDER TASK ORDER

EXHIBIT B—TASK ORDER DELIVERABLES SCHEDULE

EXHIBIT C—RESERVED

EXHIBIT D—DUTIES, RESPONSIBILITIES, AND LIMITATIONS OF AUTHORITY OF RESIDENT PROJECT REPRESENTATIVE UNDER TASK ORDER

EXHIBIT E—EJCDC® C-626, NOTICE OF ACCEPTABILITY OF WORK (FORM)

EXHIBIT F—RESERVED

EXHIBIT G—RESERVED

EXHIBIT H—RESERVED

EXHIBIT I—RESERVED

Attachment: Professional Services Main Agreement with Cypress Environment & Infrastructure 9-23-21 (9913 : Professional Services

Exhibit A Table of Contents

Article 1— BASIC SERVICES 2
1.01 Management of Engineering Services 2
1.02 Study and Report Phase 2
1.03 Preliminary Design Phase 5
1.04 Final Design Phase 9
1.05 Bidding/Proposal Phase 13
1.06 Construction Phase 14
1.07 Post-Construction Phase 20
Article 2— ADDITIONAL SERVICES 20
2.01 Additional Services Not Requiring Owner's Written Authorization 20
2.02 Additional Services Requiring Owner's Written Authorization 22

Guidance Notes—Preparing Exhibit A for the Specific Project

1. As published, Exhibit A, Engineer's Services Under Task Order, contains a comprehensive scope of services, starting with Study and Report Phase services and continuing through Preliminary Design, Final Design, Construction Phase services, Post-Construction services, and potential Additional Services. For each specific Task Order, Owner and Engineer should carefully review and modify Exhibit A to reflect the needs of the Specific Project. In some cases this may entail supplementing the published provisions with more specific or detailed descriptions of services. In other cases the parties may substantially trim the scope of services, for example by narrowing the scope to Study and Report Phase services only, or by reducing the Engineer's role during construction.

2. Even when most of Exhibit A as published is retained, the user will note that there are many places in which it is necessary to furnish Task Order-specific information, as indicated by notes and prompts.

3. Exhibit A as published is coordinated with the Main Agreement and its exhibits, the Task Order Form, and the other Task Order exhibits; and also with the terms and provisions of related EJCDC documents, most notably with the content of EJCDC® C-700 2018, Standard General Conditions of the Construction Contract, and the other 2018 Construction Series documents. When supplementing or revising Exhibit A for use as an exhibit to a specific Task Order, the user should take care to preserve this coordination, by using consistent terminology, and by noting and addressing any divergence between Engineer's duties in Exhibit A (as modified) and in other sections of the Agreement or related documents such as C-700.

4. As an acceptable alternative to basing the scope of Engineer's services on Exhibit A as published, some users prefer to substitute a customized scope of services document. The customized scope of services document may be based on the content of Engineer's proposal to provide services, on Owner's specific procurement and construction processes, or on highly specialized descriptions of services. When a customized scope of services is used (as an alternative to basing the scope on Exhibit A as published), the user should take additional precautions to assure coordination of duties, requirements, and terminology within the Agreement, and with respect to related documents.

5. This Exhibit has been drafted in anticipation of use with a Task Order under a Specific Project. (See definition of "Specific Project" in the Main Agreement, Paragraph 7.01.A.) If the term "Project" is used alone, it should be construed as applying to that Specific Project, unless by context, the use plainly refers

Attachment: Professional Services Main Agreement with Cypress Environment & Infrastructure 9-23-21 (9913 : Professional Services

to a project or program of which the Specific Project is only a part. Care should be exercised in editing the exhibit to use the term "Specific Project" unless a different concept is intended.

6. This Exhibit A, Engineer's Services Under Task Order, differs from the Exhibit A ("Engineer's Services) that accompanies EJCDC® E-500 in two significant respects: (a) E-500's Exhibit A begins with a Baseline Information section. In this document, the Baseline Information section has been relocated to the Task Order Form. (b) E-500's Exhibit A contains a complete Management of Engineering Services section. In this document, the Management of Engineering Services provisions have been relocated to Paragraph 1.03 in the Main Agreement; this is noted in Paragraph 1.01 below.

Article 1 of the Main Agreement, Services of Engineer, is supplemented to include the following provisions:

Engineer shall provide Basic and Additional Services as set forth below.

Guidance Notes—Quantification of Certain Services

1. This Exhibit includes numerous services that, depending on the nature of the Task Order, will likely be provided on multiple occasions, for repetitive activities, or recurring periods or intervals. Examples are progress meetings, responding to requests for information or interpretation (RFI), reviewing Bidder or Contractor "or equals" or substitution requests, and processing Change Proposals.

a. Because the quantity of such repetitive activities is wholly dependent upon the needs of the Project, no single or "standard" specified quantity is offered here.

b. The general approach of this Exhibit is that Engineer's Basic Services include a reasonable number of such repetitive activities, unless a bracketed selection or option is provided.

c. Excessive quantities of repetitive activities are typically handled as Additional Services.

d. The parties may desire specificity as to the quantity of any repetitive service to be provided, both to assure the Owner as to the number of such activities to be included and to facilitate budgeting for Basic Services. Anywhere in this Exhibit A that a repetitive service is stated, the parties may modify the wording to define a specific quantity for the service to be included as a Basic Service.

ARTICLE 11—BASIC SERVICES

11.01 Management of Engineering Services

A. See Main Agreement, Paragraph 1.03.

11.02 Study and Report Phase

A. Engineer shall:

1. Consult with Owner to define and clarify Owner's requirements for the Specific Project, including design objectives and constraints, space, capacity and performance requirements, flexibility, and expandability, and any budgetary limitations, and identify available data, information, reports, facilities plans, and site evaluations.

a. If Owner has already identified one or more potential solutions to meet its Specific Project requirements, then proceed with the study and evaluation of the Owner-identified potential solutions listed here:

Attachment: Professional Services Main Agreement with Cypress Environment & Infrastructure 9-23-21 (9913 : Professional Services

1) **[List the specific potential solutions to be studied and evaluated here].**

b. If Owner has not identified specific potential solutions for study and evaluation, then assist Owner in determining whether Owner's requirements, and available data, reports, plans, and evaluations, point to a single potential solution for Engineer's study and evaluation, or are such that it will be necessary for Engineer to identify, study, and evaluate multiple potential solutions.

c. If it is necessary for Engineer to identify, study, and evaluate multiple potential solutions, then identify **[insert specific number]** alternative solutions potentially available to Owner, unless Owner and Engineer mutually agree that some other specific number of alternatives should be identified, studied, and evaluated.

2. Identify potential solution(s) to meet Owner's Specific Project requirements, as needed.

3. Study and evaluate the potential solution(s) to meet Owner's Specific Project requirements.

4. Visit the Site, or potential Specific Project sites, to review existing conditions and facilities, unless such visits are not necessary or applicable to meeting the objectives of the Study and Report Phase.

5. Assess initially available Specific Project information and data, including the Baseline Information set forth at the beginning of this Exhibit A.

6. Advise Owner of any need for Owner to obtain, furnish, or otherwise make available to Engineer additional Specific Project-related information and data, for Engineer's use in the study and evaluation of potential solution(s) to Owner's Specific Project requirements, and preparation of a related report.

7. After consultation with Owner, recommend the solution(s) which in Engineer's judgment meet Owner's requirements for the Specific Project.

8. Identify, consult with, and analyze requirements of authorities having jurisdiction to permit or approve construction or operation of the portions of the Specific Project to be designed or specified by Engineer, including but not limited to impacts and mitigating measures identified in previously prepared environmental assessments for the Specific Project provided to the Engineer or being concurrently prepared for Owner by others.

9. Advise the Owner of any need for Owner to provide data or services of the types described in Article 2 of the Agreement, for use in Specific Project design, or in preparation for Contractor selection and construction.

10. Assist Owner in evaluating the possible use of building information modeling; civil integrated management; geotechnical baselining of subsurface conditions at the Site; innovative design, contracting, or procurement strategies; project delivery method; or other strategies, technologies, or techniques for assisting in the design, construction, and operation of Owner's facilities. The subject matter of this paragraph will be referred to in Exhibit A as "Specific Project Strategies, Technologies, and Techniques."

11. Assist Owner in identifying opportunities for enhancing the sustainability of the Specific Project, and pursuant to Owner's instructions, plan for the inclusion of sustainable features in the design.

12. Review with Owner the thresholds established in applicable codes, standards, and design criteria specifically governing the ability of the proposed facilities or improvements to perform, and to absorb or avoid damage without suffering complete or substantial failure. As part of the review, identify additional risk assessment studies or tools that are available to evaluate the susceptibility of the facilities or improvements to natural and man-made events beyond the applicable established

Attachment: Professional Services Main Agreement with Cypress Environment & Infrastructure 9-23-21 (9913 : Professional Services

thresholds. Upon Owner request, as an additional service, perform additional risk assessment studies or tools to further evaluate system resiliency beyond the applicable established thresholds.

13. Utilities, including Underground Facilities

a. Review any utility mapping and surveys and other utilities documentation made available by Owner. Take note of observable utilities during Site visit.

b. Identify, in a preliminary manner and to the extent determinable by such mapping or other information provided by Owner, and by observations at the Site, those utilities (whether above-ground utilities of any type, or Underground Facilities) likely to be affected by the Specific Project construction and additional utility facilities or extensions that will be needed to serve the Specific Project.

c. If the impact on existing utilities or the need for additional utility facilities or extensions cannot reasonably be determined in a preliminary manner from mapping or other information provided by Owner, or such information was not available from Owner, then assist Owner in evaluating the need to either obtain additional utility mapping and utility documentation during the Study and Report Phase, or undertake other alternative approaches and contingencies to account for utility uncertainties in this phase.

d. Advise Owner of additional utility documentation and coordination needed during the design and construction phases to adequately assess, mitigate, and manage the impact of the Specific Project (including any additional utility facilities or extensions needed to serve the Specific Project) on existing utilities.

e. Use ASCE 38, "Standard Guideline for the Collection and Depiction of Existing Subsurface Utility Data" as a means to advise the Owner regarding the extent and identification and mapping of existing Underground Facilities during the design and construction phases.

1) If Owner has retained a land surveyor, utility engineer, or utility consultant, collaborate with such individuals or entities regarding the application of ASCE 38.

14. Inquire regarding survey methodologies and technologies that would aid in addressing Owner's Specific Project requirements. Develop a scope of work and survey limits for any topographic and other surveys necessary for design. For recommended survey deliverables, specify a) required technical specifications; b) pertinent datum; c) survey limits, and d) formats of deliverables. Collaborate with land surveyor, when separately retained by Owner or third party, to develop such scope of work.

15. Prepare a report (the "Report") which will, as appropriate, contain schematic layouts, sketches, and conceptual design criteria with appropriate exhibits to indicate the agreed-to requirements, considerations involved, and Engineer's recommended solution(s).

a. For each recommended solution, Engineer will separately tabulate Total Project Cost, itemizing those items and services included within the definition of Total Project Costs.

b. Engineer will meet with Owner to discuss the draft Report and receive Owner's comments.

16. Perform or provide the following other Study and Report Phase tasks or deliverables:

a. **[List any such tasks or deliverables here]**.

17. Furnish the Report and any other Study and Report Phase deliverables to Owner pursuant to the requirements of the Deliverables Schedule in Exhibit B, and review the deliverables with Owner.

Attachment: Professional Services Main Agreement with Cypress Environment & Infrastructure 9-23-21 (9913 : Professional Services

18. Revise the Report and any other Study and Report Phase deliverables in response to Owner's comments, as appropriate, and submit revised deliverables pursuant to the Deliverables Schedule.

B. Engineer's services under the Study and Report Phase will be considered complete on the date when Engineer has delivered to Owner the final Report (as revised) and any other Study and Report Phase deliverables.

Guidance Notes—Preliminary Design Phase

1. In the Preliminary Design Phase, all major decisions on the Specific Project's scope, extent, design criteria, and quality should be finalized, and a preliminary design (usually including preliminary drawings and a preliminary list of expected specifications) established. The Preliminary Design Phase should fully set the stage for development of the final Drawings, Specifications, and other Bidding Documents.

2. The suggested report content included in Exhibit A for the Study and Report Phase (Exhibit A Paragraph 1.02 above) and the Preliminary Design Phase (Exhibit A Paragraph 1.03 below) are general guides to elements and subject matter often contained in such reports, and may be either more or less comprehensive than what is needed to establish the scope of Engineer's services for the Specific Project.

3. As with all of Exhibit A, the scope for report content is intended to be customized for each particular Specific Project.

4. Many owners, funding agencies, and regulatory authorities have published report guidelines that may be good resources for establishing a report scope. For example, the United States Department of Agriculture, Rural Development (USDA/RD), has developed a template for preliminary engineering reports (PER) which may also be useful guidance for projects without USDA/RD involvement.

5. Often in engineering projects, the interim design submittals are labeled as 30%, 60%, 90%, and 100%, or other percentages based on owner usage, to indicate level of completeness of the overall design. These can be misleading labels, as level of completeness is not easily measured in objective metrics, and, on multidiscipline projects (the rule, not the exception), not all disciplines are at the same level of completeness at every design submittal. EJCDC does not use the percentage system to define design completion status, but as an approximate reference for users who are accustomed to percentages, completion of Engineer's services in the Preliminary Design Phase roughly corresponds to 30% design completion.

6. The Preliminary Design Phase services that follow include specific obligations with respect to utilities at the Site. These should be carefully reviewed and modified as necessary to conform to practices and Laws and Regulations applicable to the Specific Project.

11.03 Preliminary Design Phase (30%)

A. After acceptance by Owner of the Report and any other Study and Report Phase deliverables (if Engineer's services under this Agreement included Study and Report Phase services); selection by Owner of a recommended solution; issuance by Owner of any instructions for use of Specific Project Strategies, Technologies, and Techniques, or for inclusion of sustainable features in the design, or enhanced resiliency of the design; indication by Owner of any specific modifications or changes in the scope, extent, character, or design requirements of the Specific Project desired by Owner; and any necessary changes, refinements, and supplementation of the Baseline Information set forth at the beginning of this Exhibit A, Engineer and Owner shall discuss, resolve, and document in writing any necessary revisions to Engineer's scope of services, compensation (through application of the provisions regarding Additional Services, or otherwise), and the time for completion of Engineer's services, resulting from the selected solution,

Attachment: Professional Services Main Agreement with Cypress Environment & Infrastructure 9-23-21 (9913 : Professional Services

related Specific Project Strategies, Technologies, or Techniques, sustainable design and resiliency instructions, specific modifications to the Specific Project, or changes, refinements, or supplementation of the Baseline Information.

B. Upon written authorization from Owner, Engineer shall:

1. Review and assess all available Specific Project information and data, including any pertinent reports or studies (whether prepared by Engineer or others) and any related instructions from Owner.

2. Based on the threshold review and assessment of available information and data, advise Owner of any need for Owner to obtain, furnish, or otherwise make available to Engineer any additional information and data, for Engineer's use in the preparation of a Preliminary Design Phase Report.

3. Prepare a Preliminary Design Phase Report in the following format: **[specify the format that is appropriate to the scope of the design and sufficient for Owner's purposes—ranging from a consolidated and comprehensive narrative report to an assemblage of required documents]**.

4. The Preliminary Design Phase Report will consist of final design criteria, preliminary drawings, a preliminary list of expected specifications, and written descriptions of the Specific Project. The Preliminary Design Phase Report will consider the following matters to the extent applicable to the Specific Project and as necessary to establish the basis of design for proceeding to final design and construction:

a. The Specific Project concept, intent, performance criteria, desired outcomes, Owner's standards and Owner directed improvements and facility elements as established in the Study and Report Phase and as expressly set forth in the Baseline Information section of this Exhibit A (collectively the "Specific Project Goals").

b. Recommended appropriate design criteria for each primary portion and significant discipline of the design necessary to address the Specific Project Goals.

c. Site conditions and characterization as known at the time of, or to be determined during, the Preliminary Design Phase, including topography; subsurface information; Constituents of Concern; cultural, historical, and archaeological resources at the Site; wetlands information; and evaluations of flora and fauna that may be affected by the Specific Project.

d. The time schedule for completion of the Specific Project in accordance with Specific Project Goals, including any recommended changes to the time required to complete the Final Design Phase (as set forth in Exhibit B, Deliverables Schedule) and estimated schedule(s) for construction.

e. Identification of major items of materials and equipment, rationale for selection with consideration of quality, suitability, pricing, sourcing, regulatory, and bidding issues affecting recommended selection.

f. Revised opinions of probable Construction Cost.

g. The impact of Specific Project Strategies, Technologies, and Techniques, sustainable features, and enhanced resiliency selected by Owner for inclusion in the Specific Project on the Specific Project Goals, schedule and probable Construction Cost, including impact of multiple prime construction contracts, separate procurement of materials or equipment, and other alternate project delivery methods when the Specific Project Goals necessitate and Owner authorizes;

h. Construction Phase quality assurance and quality control needs affecting development of Drawings and Specifications and other Final Design and Bidding Phase documents.

Attachment: Professional Services Main Agreement with Cypress Environment & Infrastructure 9-23-21 (9913 : Professional Services

i. The effect of permits and authorizations by other entities and utility coordination needs on the Specific Project.

j. Other matters and information pertinent to addressing the Specific Project Goals.

5. In preparing the Preliminary Design Phase Report, use any specific applicable Specific Project Strategies, Technologies, and Techniques authorized by Owner during or following the Study and Report Phase, and include sustainable features and enhanced resiliency, as appropriate, pursuant to Owner's instructions.

6. Visit the Site as needed to prepare the Preliminary Design Phase Report.

7. If at any point in the Preliminary Design Phase it becomes apparent to Engineer that additional reports, data, information, or services of the types described in Article 2 are necessary, then so advise Owner, and assist Owner in obtaining such reports, data, information, or services.

8. Above-Ground Utilities

a. Review above-ground utilities information obtained from Owner and from observations at the Site.

b. Make recommendations regarding any further identification, investigation, and mapping of above-ground utilities at or adjacent to the Site, for Engineer's design purposes or otherwise.

c. Account for above-ground utilities, based on available information, when advancing design during the Preliminary Design Phase.

9. Underground Facilities

a. Review Underground Facilities data furnished by Owner. Assist Owner in reducing and managing risks associated with Underground Facilities by working together with Owner to jointly establish a procedure ("Underground Facilities Procedure") for the further identification, investigation, and mapping of Underground Facilities at or adjacent to the Site, using ASCE 38, "Standard Guideline for the Collection and Depiction of Existing Subsurface Utility Data," as a basis for establishing such Underground Facilities Procedure.

b. Such Underground Facilities Procedure must take into account the Site and the nature of the Specific Project.

c. Use the Underground Facilities Procedure to aid in the performance of design services:

1) Account for Underground Facilities, based on available information, when advancing the design during the Preliminary Design Phase.

2) The Underground Facilities Procedure will include a plan to keep Underground Facilities information current as Engineer proceeds with the provision of design services, and to add new or relocated Underground Facilities information to the base utility or Site drawings.

3) To manage the potential impact of design changes on Underground Facilities, Engineer shall work together with Owner to modify or reapply the Underground Facilities Procedure as the design progresses and changes.

10. Mitigation of Utilities Conflicts

a. Identify potential conflicts between the Specific Project (including existing and new facilities and structures) and above-ground utilities and Underground Facilities as reviewed in Exhibit A Paragraphs 1.03.B.8 and 9 above, and advise Owner regarding the need for resolution of such conflicts

Attachment: Professional Services Main Agreement with Cypress Environment & Infrastructure 9-23-21 (9913 : Professional Services

with utility and Underground Facilities owners and permit agencies. Identify the potential need for the relocation of existing above-ground utilities and Underground Facilities.

b. Update the Underground Facilities Procedure as necessary for any Underground Utilities conflicts and relocations.

c. Working together with Owner, jointly identify which specific parties or other entities will be responsible for implementation of the various specific parts of the Underground Facilities Procedure (including those parts that address resolution of Underground Facilities conflicts), and for resolution of above-ground utilities conflicts. Such identification will take into account Owner's authority and standing, as owner of the Site, with respect to Underground Facilities and above-ground utilities.

1) To the extent that Owner and Engineer agree that in addition to performing the design-related obligations set forth in Exhibit A Paragraphs 1.03.B.8 and 9, Engineer will also implement any non-design part of the Underground Facilities Procedure (including resolution of Underground Facilities conflicts), or undertake resolution of above-ground utilities conflicts, such additional duties will be Additional Services under Article 2 of this Exhibit A.

11. Surveys, Topographic Mapping, and Utility Documentation

a. Coordinate with Owner's utility engineer, utility consultant, or land surveyor for the necessary field surveys, topographic mapping, and utility documentation required for Engineer's design purposes, or by the Underground Facilities Procedure.

b. If no scope of work and procedure for utility documentation has been established, selected, or authorized, then at a minimum Engineer will contact utility owners and obtain available information. Except as otherwise provided in this Agreement, Owner acknowledges that the information gathered from utility owners may be incorrect, incomplete, outdated, or otherwise flawed, and as to Engineer, bidders, and Contractor, the Owner accepts all associated risks. Owner reserves all associated rights as to recourse against the sources of such flawed information and against third parties.

12. Prepare initial draft of a comprehensive permit document that identifies Owner's permit duties, Engineer's permit duties, and Contractor's permit duties, and the schedule for permitting activities.

13. Continue to assist Owner with Specific Project Strategies, Technologies, and Techniques that Owner has chosen to implement in Exhibit A Paragraph 1.03.A.

Notes to User—If Engineer will have limited or no involvement in preparing Bidding/Proposal Documents or Front-End Construction Contract Documents, modify the following paragraph. See Guidance Note 3 at Exhibit A Paragraph 1.04.

14. Obtain Owner's instructions regarding Owner's procurement of construction services (including instructions regarding advertisements for bids, instructions to bidders, and requests for proposals, as applicable), Owner's construction contract practices and requirements, insurance and bonding requirements, electronic transmittals during construction, and other information necessary for the finalization of Owner's Bidding/Proposal Documents and Front-End Construction Contract Documents.

a. Also obtain copies of Owner's standard Bidding/Proposal Documents and Front-End Construction Contract Documents, and any other related documents or content for Engineer to include in drafts of the Specific Project-specific Bidding/Proposal Documents and Front-End Construction Contract Documents, when applicable.

Attachment: Professional Services Main Agreement with Cypress Environment & Infrastructure 9-23-21 (9913 : Professional Services

b. Review Owner's instructions regarding procurement, bidding and contracting of construction services with respect to effects on the Specific Project design, schedule and construction and address as needed in the Preliminary Design Phase deliverables.

15. Prepare the Preliminary Design Phase Report. This Report will consist of, as appropriate, separate or combined submittals in whole or summary, the Preliminary Design Phase documents listed in Exhibit A Paragraph 1.03.B.4, and Engineer's findings and recommendations for advancing the Specific Project to the Final Design Phase (including Engineer's findings and recommendations, if any, regarding permitting, utilities, and Underground Facilities). The submittal will be in the format of a report, or otherwise organized and assembled for ease and practicality of use.

a. Based on the information contained in the Preliminary Design Phase documents, prepare a revised opinion of probable Construction Cost, and on the basis of information furnished by Owner, assist Owner in tabulating the various cost categories which comprise Total Project Costs.

b. Engineer will meet with Owner to discuss the draft Preliminary Design Phase submittal and receive Owner's comments.

16. Perform or provide the following other Preliminary Design Phase tasks or deliverables:

a. **[List any such tasks or deliverables here]**.

17. Furnish the Preliminary Design Phase Report, opinion of probable Construction Cost, and any other Preliminary Design Phase deliverables to Owner pursuant to the requirements of the Deliverables Schedule in Exhibit B, and review the deliverables with Owner.

18. Revise the Report and any other deliverables in response to Owner's comments, as appropriate, and submit revised deliverables pursuant to the Deliverables Schedule.

C. Engineer's services under the Preliminary Design Phase will be considered complete on the date when Engineer has delivered to Owner the final Preliminary Design Phase Report (as revised) and associated documents, revised opinion of probable Construction Cost, and any other Preliminary Design Phase deliverables.

11.04 Final Design Phase (60%, 90% and 100%)

Guidance Notes

1. In the Final Design Phase, the Engineer prepares the final Drawings and Specifications. In many cases the Engineer will also prepare or assist in the preparation (by Owner or others) of the bidding and contracting documents.

2. As noted above with respect to the Preliminary Design Phase, in Guidance Note 5, immediately preceding Exhibit A Paragraph 1.03 above, it is common to refer to interim design submittals as 30%, 60%, 90%, and 100%, to indicate the level of completeness of the overall design. Although EJCDC does not use these percentage labels (for the reasons stated in the cited Guidance Note 5 above), for reference purposes the Engineer's completion of the Preliminary Design Phase should bring the design to roughly 30% completion. The first draft referred to here in the Final Design Phase (1.04.B.1) is a rough equivalent of 60% completion; the second draft (1.04.B.2) may be thought of as roughly 90% completion; and the third and final draft (1.04.B.3) as 100% completion.

3. Some owners prefer to handle the preparation of construction procurement (by bidding or other selection methods) and the construction contract documents (together commonly referred to as "Division 00" under the Construction Specifications Institute (CSI) MasterFormat™) with little or no involvement by

Attachment: Professional Services Main Agreement with Cypress Environment & Infrastructure 9-23-21 (9913 : Professional Services

the Engineer, other than with respect to Engineer's preparation or furnishing of the Drawings, Specifications, and other design and technical documents. Instead, such owners rely either on their own in-house staff and legal counsel for such services, or on third-parties such as a construction manager. When such is the case, modify the requirements of Exhibit A Paragraph 1.04.D, regarding Bidding/Proposal Documents and Construction Contract Documents, as well as the contents of Article 2, Owner's Responsibilities, to fit the requirements of the specific engagement.

4. This exhibit has been coordinated for use with the 2018 EJCDC Construction Documents. When other bidding and contract documents will be used on the Specific Project, it is important for the Owner and Engineer to carefully coordinate the Engineer's authority, responsibilities, and scope of services (especially during construction) under such other forms with the provisions of Exhibit A. If the final bidding and contract requirements are not known at the time of the execution of the agreement, some modifications to the Agreement may be needed during the review by the parties under the Construction Phase services in Exhibit A Paragraph 1.06.A.

A. After acceptance by Owner of the Preliminary Design Phase Report and any other Preliminary Design Phase deliverables; issuance by Owner of any instructions for specific modifications or changes in the scope, extent, character, or design requirements of the Specific Project desired by Owner; and any necessary changes, refinements, and supplementation of the Baseline Information set forth at the beginning of this Exhibit A, Engineer and Owner shall discuss, resolve, and document any necessary revisions to Engineer's scope of services, compensation (through application of the provisions regarding Additional Services, or otherwise), and the time for completion of Engineer's services, resulting from specific modifications to the Specific Project, or changes, refinements, or supplementation of the Baseline Information.

1. The number of prime contracts for Work designed or specified by Engineer upon which the Engineer's compensation has been established under this Agreement is **[Enter number of contracts]**. If more prime contracts are awarded, Engineer shall be entitled to an equitable increase in its compensation under this Agreement.

2. If more than one prime construction contract is to be awarded for the Work designed or specified by Engineer, then Owner shall define and set forth (in an exhibit to this Agreement, or in a subsequent document) the duties, responsibilities, and limitations of authority of a person or entity that will have authority and responsibility for coordinating the activities among the various prime Contractors, and any resulting changes in the duties, responsibilities, and authority of Engineer.

3. In the event that the Work designed or specified by Engineer is to be performed or furnished under more than one prime construction contract, or if Engineer's services are to be separately sequenced with the work of one or more separate design professional consultants or prime Contractors (such as in the case of fast-tracking), Owner and Engineer shall, prior to commencement of the Final Design Phase, develop a schedule for performance of Engineer's services during the Final Design, Bidding/Proposal, Construction, and Post-Construction Phases in order to sequence and coordinate properly such services as are applicable under such separate prime construction contracts. This schedule is to be prepared and included in or become an amendment to Exhibit A whether or not the work under such construction contracts is to proceed concurrently.

B. Upon written authorization from Owner, Engineer shall prepare final Drawings and Specifications indicating the scope, extent, and character of the Work to be performed and furnished by Contractor, in accordance with the Preliminary Design Phase Report (as revised) and other Preliminary Design Phase deliverables. As part of the preparation of the Drawings and Specifications, Engineer shall prepare interim drafts and final Drawings and Specifications as follows, pursuant to the Deliverables Schedule in Exhibit B:

Attachment: Professional Services Main Agreement with Cypress Environment & Infrastructure 9-23-21 (9913 : Professional Services

Notes to User—The number of interim drafts of the Drawings and Specifications (design documents) to be delivered to Owner during the Final Design Phase will vary, depending on Specific Project needs and complexity. The following paragraphs and the associated Exhibit B, Deliverables Schedule, assume delivery of two interim drafts of the design documents during this Phase, followed by delivery of the final Drawings and Specifications—edit to add or remove interim deliveries based on the needs of the Specific Project. Consider adding detail regarding the criteria, objectives, and characteristics of the interim submittals; and note any exceptions to the requirement to include all Drawings and Specifications in each interim delivery.

1. First Final Design Phase draft of all Drawings and Specifications.

2. Second Final Design Phase draft of all Drawings and Specifications, addressing Owner comments and including appropriate design advancement.

3. Final Drawings and Specifications that address Owner comments; complete the design; are suitable for estimating and pricing by prospective Contractors; and are complete and ready for construction.

C. In preparing the Specifications (and any bidding, contract, or other documents that are part of Engineer's scope of services), Engineer shall obtain from Owner or Owner's legal counsel any relevant constraints such as requirements for use of domestic steel and iron, other domestic purchasing requirements, statutory restrictions on utilizing proprietary specifying methods, and the like, and comply with or account for such constraints in drafting Specifications, Bidding/Proposal Documents, and other Specific Project documents.

D. Engineer shall prepare or assemble draft Bidding/Proposal Documents and Front-End Construction Contract Documents as follows:

1. Template documents will be provided by owner.

2. When Engineer is required to use other than the documents provided by owner, then as required in the Preliminary Design Phase Owner will furnish to Engineer a copy of the required documents to be used for the Specific Project's Bidding/Proposal Documents and Front-End Construction Contract Documents. Prior to the first Final Design Phase submittal, Engineer will review the bidding and contracting documents furnished by Owner and provide comments to Owner. Engineer will meet with Owner to discuss Engineer's comments. Owner will consider Engineer's recommendations to revise Owner's documents for the Specific Project.

3. Engineer will furnish to Owner, for review by Owner's legal counsel, the draft Bidding/Proposal Documents and Front-End Construction Contract Documents. Owner and Owner's legal counsel must transmit to Engineer, in a timely manner, one coordinated set of comments and revisions to the draft documents.

E. During the Final Design Phase the Engineer shall continue to account for above-ground utilities and Underground Facilities as the design advances and is finalized. This may include:

1. performing the services assigned to Engineer under the Underground Facilities Procedure described in Exhibit A Paragraph 1.03 above, including but not limited to the design-related tasks in Exhibit A Paragraph 1.03.B.9.

2. addressing required and proposed activities or mitigations identified in the analysis of utilities and by the Underground Facilities Procedure as having an impact on the final design, and considering such in preparing the Drawings and Specifications.

Attachment: Professional Services Main Agreement with Cypress Environment & Infrastructure 9-23-21 (9913 : Professional Services

F. Engineer shall perform or furnish the following other Final Design Phase services:

Notes to User—It may be prudent to specify the number of site visits, especially if field verification of existing facilities is necessary.

1. Visit the Site as needed to assist in preparing the final Drawings and Specifications.

2. Assist with or prepare applications for permits and approvals, as follows:

a. Update comprehensive permit document created in Preliminary Design Phase for Final Design detail.

b. Prepare the following applications for Owner's submittal to authorities having jurisdiction over the construction or operation of the Specific Project:

1) **[identify specific permit or approval applications]**.

c. Confer with Owner regarding revisions, if any, to the application(s), and make appropriate revisions to the application(s) for Owner's resubmittal to the authority having jurisdiction.

d. Provide technical criteria, written descriptions, and design data for Owner's use in filing applications for permits from or approvals of the authorities having jurisdiction listed above, including applications for review or approval of the final design.

e. Identify and indicate in the Construction Contract Documents the permits and approvals for which Contractor will be responsible, including work permits, building permits, and other permits and approvals that will be Contractor's responsibility; and, in addition, indicate those permits initially obtained by Owner for which Contractor will be a co-permittee, together with associated requirements.

f. Unless expressly indicated otherwise, Engineer's scope and budget includes attending one meeting or conference call with each permit and approval-issuing agency to discuss the Specific Project and receive the agency's comments on the application.

g. Engineer does not guarantee issuance of any required permit or approval.

h. Fees charged by authorities having jurisdiction for such permits or approvals are the responsibility of Owner.

3. Advise Owner of any recommended adjustments to the opinion of probable Construction Cost. Furnish to Owner an updated opinion of probable Construction Cost with the interim and final deliverables of the Drawings and Specifications.

4. After consultation with Owner, include in the Front-End Construction Contract Documents any Electronic Document Protocol addressing specific protocols for the transmittal of Specific Project-related correspondence, documents, text, data, drawings, information, and graphics, in electronic media or digital format, either directly, or through access to a secure Specific Project website.

5. Assist Owner in assembling known reports and drawings of Site conditions, and in identifying the technical data contained in such reports and drawings upon which bidders or other prospective contractors may rely.

6. Review the preliminary schedule for the Construction Phase and advise Owner when initial understanding of the Construction Contract Times must or should be revised, and furnish Owner with recommendations on revisions to the proposed Construction Contract Times.

7. Engineer's project manager and other appropriate staff will participate in the following meetings and conference calls:

a. First draft design review meeting at Owner's office.

Attachment: Professional Services Main Agreement with Cypress Environment & Infrastructure 9-23-21 (9913 : Professional Services

b. Second draft design review meeting at Owner's office.

c. **[Indicate others as appropriate for the Specific Project]**.

d. Engineer will prepare and distribute minutes of each such meeting and conference call, indicating attendees, topics discussed, decisions made, and action items for follow-up.

8. Perform or provide the following other Final Design Phase activities or deliverables:

a. **[List any such tasks or deliverables here]**.

G. Engineer shall complete the Final Design Phase as follows:

1. Pursuant to the requirements of the Deliverables Schedule in Exhibit B, furnish for review by Owner, its legal counsel, and other advisors, the final Drawings and Specifications (as set forth in Exhibit A Paragraph 1.04.B.3 above); assembled drafts of other Construction Contract Documents including the draft Front-End Construction Contract Documents; the draft Bidding/Proposal Documents; the most recent opinion of probable Construction Cost; and any other Final Design Phase deliverables, and review the deliverables with Owner.

2. Revise the final Design Phase deliverables in response to Owner's comments, as appropriate, and submit revised deliverables pursuant to the Deliverables Schedule.

3. Engineer's services under the Final Design Phase will be considered complete on the date when Engineer has delivered to Owner the final Drawings and Specifications; assembled drafts of the Front-End Construction Contract Documents; the draft Bidding/Proposal Documents; and any other Final Design Phase deliverables, as revised.

11.05 Bidding/Proposal Phase

A. After acceptance by Owner of the final Drawings and Specifications; assembled drafts of other Construction Contract Documents, including the draft Front-End Construction Contract Documents; the draft Bidding/Proposal Documents; the most recent opinion of probable Construction Cost as determined in the Final Design Phase, and any other Final Design Phase deliverables, and upon written authorization by Owner to proceed, Engineer shall:

1. Assist Owner in advertising for and obtaining bids or proposals for the Work; assist Owner in issuing assembled Bidding/Proposal Documents and proposed Construction Contract Documents to prospective contractors; if applicable, maintain a record of prospective contractors to which documents have been issued; attend pre-bid conferences, if any; and receive and process contractor deposits or charges, if any, for the issued documents.

a. **Bid documents will be distributed via Owner's planroom at** www.portairspacework.com

b. **Electronic bids will be received at www.portairspacework.com.**

2. Prepare and issue addenda as appropriate to clarify, correct, or change the issued documents.

3. If the issued documents require, the Engineer shall evaluate and determine the acceptability of "or equals" and substitute materials and equipment proposed by prospective contractors, provided that such proposals are allowed by the bidding-related documents (or requests for proposals or other construction procurement documents) prior to award of contracts for the Work. Services under this paragraph are subject to the provisions of Exhibit A Paragraph 2.01.A.2.

4. Attend the bid opening; prepare bid tabulation sheets; and assist Owner in evaluating bids or proposals, assembling final Construction Contracts for the Work for execution by Owner and Contractor, and in preparing notices of award to be issued by Owner for such contracts.

Attachment: Professional Services Main Agreement with Cypress Environment & Infrastructure 9-23-21 (9913 : Professional Services

5. Provide information or assistance needed by Owner in the course of any review of bids, proposals, or negotiations with prospective contractors.

6. Consult with Owner as to the qualifications of prospective contractors.

7. Consult with Owner as to the qualifications of subcontractors, suppliers, and other individuals and entities proposed by prospective contractors, for those portions of the Work as to which review of qualifications is required by the issued documents.

8. If Owner engages in negotiations with bidders or proposers, assist Owner with respect to technical and engineering issues that arise during the negotiations.

9. Perform or provide the following other Bidding/Proposal Phase tasks or deliverables:

a. Coordinate with outside funding sources on funding requirements and documentation required with bids

b. Provide grant scope modifications if necessary

10. The Bidding/Proposal Phase will be considered complete upon award of Construction Contracts for the Work and commencement of the Construction Phase, or upon cessation of negotiations with prospective contractors.

11.06 Construction Phase

A. After completion of the Final Design Phase and concurrent with the Bidding/Proposal Phase, and after issuance by Owner of any instructions for specific modifications or changes in the scope, extent, character, design, schedule, number of prime construction contracts, and other construction requirements of the Specific Project during the Construction Phase desired by Owner, the Engineer and Owner shall discuss, resolve, and document any necessary revisions to Engineer's scope of services or compensation (through application of the provisions regarding Additional Services, or otherwise), or the time for completion of Engineer's services, resulting from specific modifications to the Specific Project.

1. Engineer shall be responsible only for those Construction Phase services expressly required of Engineer in Exhibit A Paragraph 1.06, as duly modified

2. Engineer shall be responsible for any professional opinions and interpretations provided by Engineer to Owner during the Construction Phase or Post-Construction Phase, including interpretations or clarifications of the Construction Contract Documents.

B. Upon successful completion of the Bidding/Proposal Phase, and upon written authorization from Owner, Engineer shall provide the following services:

1. General Administration of Construction Contract: Consult with Owner and act as Owner's representative as provided in this Agreement and the Construction Contract. Unless otherwise set forth in the scope of Basic Services (as duly modified), the extent and limitations of the duties, responsibilities, and authority of Engineer shall be as assigned in Standard General Conditions of the Construction Contract or other construction general conditions specified in this Agreement. Except as otherwise provided in the Construction Contract, Owner's communications to Contractor will be issued through Engineer.

a. If the responsibilities of Engineer as set forth in the Construction Contract are greater than those Construction Phase services expressly required of Engineer in Exhibit A Paragraph 1.06, as duly modified, then Owner shall either (1) expand the scope of the Construction Phase services to match those of the Construction Contract, and compensate Engineer for any related increases in the cost to provide Construction Phase services, pursuant to the provisions for compensating Additional Services, or (2)

Attachment: Professional Services Main Agreement with Cypress Environment & Infrastructure 9-23-21 (9913 : Professional Services

identify a qualified individual or entity (other than Engineer) responsible for the additional responsibilities in the Construction Contract.

b. If Owner, or Owner and Contractor, modify the duties, responsibilities, and authority of Engineer in the Construction Contract, or modify other terms of the Construction Contract having a direct bearing on Engineer, or if Owner requires Engineer's services for construction that extends longer than the anticipated Construction Contract Times, then Owner shall compensate Engineer for any related increases in the cost to provide Construction Phase services, pursuant to the provisions for compensating Additional Services.

c. Engineer shall not be required to furnish or perform services contrary to Engineer's responsibilities as a licensed professional.

2. Resident Project Representative (RPR): Engineer will provide the services of an RPR at the Site to assist Engineer and to provide more extensive observation of Contractor's Work. Duties, responsibilities, and authority of the RPR are as set forth in Exhibit D. The furnishing of such RPR's services will not limit, extend, or modify Engineer's responsibilities or authority except as expressly set forth in Exhibit D. **[If Engineer will not be providing RPR services under the specific Task Order, then delete this Paragraph 3 by inserting the word "DELETED" after the paragraph title; do not include Exhibit D as an exhibit to the specific Task Order; and do not include RPR compensation in Paragraph 7 of the Exhibit specific Task Order.]**

3. Selection of Independent Testing Laboratory: Assist Owner in the selection of an independent testing laboratory to perform required testing services.

4. Pre-Construction Conference: Participate in a pre-construction conference prior to commencement of Work at the Site; prepare and distribute agenda for the conference and prepare and distribute minutes of such conference.

5. Electronic Transmittal Protocols: If the Construction Contract does not establish protocols for transmittal of Electronic Documents by Electronic Means, then Owner, Engineer, and Contractor shall jointly develop such protocols.

6. Original Documents: If requested by Owner to do so, maintain and safeguard during the Construction Phase at least one original printed record version of the Construction Contract Documents, including Drawings and Specifications signed and sealed by Engineer and other design professionals in accordance with applicable Laws and Regulations. Throughout the Construction Phase, make such original printed record version of the Construction Contract Documents available to Contractor and Owner for review.

7. Schedules: Receive, review, and, subject to the criteria of the Construction Contract, determine the acceptability of any and all schedules that Contractor is required to submit to Engineer, including the progress schedule, schedule of submittals, and schedule of values. Advise Contractor in writing of Engineer's comments or acceptance of schedules.

a. Schedules will be acceptable to Engineer as to form and substance:

1) Progress Schedule: if it provides an orderly progression of the Work to completion within the Contract Times. Such acceptance will not impose on Engineer responsibility for the Progress Schedule, for sequencing, scheduling, or progress of the Work, nor interfere with or relieve Contractor from Contractor's full responsibility therefor.

2) Contractor's Schedule of Submittals: if it provides a workable arrangement for reviewing and processing the required Submittals.

Attachment: Professional Services Main Agreement with Cypress Environment & Infrastructure 9-23-21 (9913 : Professional Services

3) Contractor's Schedule of Values: if it provides a reasonable allocation of the Contract Price to the component parts of the Work.

8. Baselines and Benchmarks: As appropriate, establish baselines and benchmarks for locating the Work which in Engineer's judgment are necessary to enable Contractor to proceed.

9. Permits: Provide Owner with copies of technical information and supporting data previously obtained or developed by Engineer for Owner's use, or for Owner to provide to Contractor, in obtaining required permits and licenses delegated to Contractor by Owner.

10. Visits to Site and Observation of Construction: In connection with observations of Contractor's Work while it is in progress:

Notes to User—To the extent that the parties may want to better quantify the number of actual visits for budgeting or quality assurance purposes, it may be advisable to insert at the beginning of Paragraph 11.a an agreed-upon frequency of Engineer's site visits, e.g. "at approximately weekly intervals during periods of active construction" in lieu of the more general "intervals appropriate to the various stages of construction."

a. Make visits to the Site at intervals appropriate to the various stages of the Work, as Engineer deems necessary, to observe as an experienced and qualified design professional, the progress of Contractor's executed Work. Such visits and observations by Engineer, including its RPR, if any, are not intended to be exhaustive or to extend to every aspect of the Work or to involve detailed inspections of the Work beyond the responsibilities specifically assigned to Engineer in this Agreement and the Construction Contract Documents, but rather are to be limited to spot checking, selective sampling, and similar methods of general observation of the Work based on Engineer's exercise of professional judgment, as assisted by its RPR, if any. Based on information obtained during such visits and observations, Engineer will determine in general if the Work is proceeding in accordance with the Construction Contract Documents, and Engineer shall keep Owner informed of the progress of the Work. Engineer will make a report of Engineer's visit, summarizing Engineer's general observations and any significant findings.

b. The purpose of Engineer's visits to the Site, and representation by the Resident Project Representative, if any, at the Site, will be to enable Engineer to better carry out the duties and responsibilities assigned to by this Agreement and undertaken by Engineer during the Construction Phase, and, in addition, by the exercise of Engineer's efforts as an experienced and qualified design professional, to provide for Owner a greater degree of confidence that the completed Work will conform in general to the Construction Contract Documents and that Contractor has implemented and maintained the integrity of the design concept of the completed Specific Project as a functioning whole as indicated in the Construction Contract Documents. Engineer will not, during such visits or as a result of such observations of the Work, supervise, direct, or have control over the Work, nor will Engineer have authority over or responsibility for the means, methods, techniques, sequences, or procedures of construction selected or used by any Constructor, for security or safety at the Site, for safety precautions and programs incident to any Constructor's work in progress, for the coordination of the Constructors' work or schedules, nor for any failure of any Constructor to comply with Laws and Regulations applicable to furnishing and performing of its work. Accordingly, Engineer neither guarantees the performance of any Constructor nor assumes responsibility for any Constructor's failure to furnish or perform the Work, or any portion of the Work, in accordance with the Construction Contract Documents.

11. Defective Work: If, on the basis of Engineer's observations or as indicated in documentation available to Engineer, Engineer believes that any part of the Work is defective under the terms and standards set forth in the Construction Contract Documents, Engineer will promptly issue written notice to Contractor (with copy to Owner) of such defective Work. Such notice will communicate the

Attachment: Professional Services Main Agreement with Cypress Environment & Infrastructure 9-23-21 (9913 : Professional Services

scope, extent (to Engineer's understanding) of defect, and associated provisions of the Construction Contract Documents.

a. Provide recommendations to Owner regarding whether Contractor should correct such Work or remove and replace such Work, or whether Owner should consider accepting the defective Work in accordance with the provisions of the Construction Contract Documents. Engineer shall give notice to Contractor regarding whether the defective Work should be repaired, replaced, or will be accepted by Owner.

b. However, Engineer's authority to provide this information to Owner or Engineer's decision to exercise or not exercise such authority will not give rise to a duty or responsibility of the Engineer to Contractors, Subcontractors, material and equipment suppliers, their agents or employees, or any other person(s) or entities performing any of the Work, including but not limited to any duty or responsibility for Contractors' or Subcontractors' safety precautions and programs incident to the Work.

12. Compatibility with Design Concept: If Engineer has express knowledge that a specific part of the Work that is not defective under the terms and standards set forth in the Construction Contract Documents is nonetheless not compatible with the design concept of the completed Specific Project as a functioning whole, then inform Owner of such incompatibility, and provide recommendations for addressing such Work.

13. Clarifications and Interpretations: Accept from Contractor and Owner submittal of all matters in question concerning the requirements of the Construction Contract Documents (sometimes referred to as requests for information or interpretation—RFIs), or relating to the acceptability of the Work under the Construction Contract Documents. With reasonable promptness, render a written clarification, interpretation, or decision on the issue submitted, or initiate an amendment or supplement to the Construction Contract Documents.

14. Non-reviewable Matters: If a submitted matter in question concerns the Engineer's performance of its duties and obligations, or terms and conditions of the Construction Contract Documents that do not involve (a) the performance or acceptability of the Work under the Construction Contract Documents, (b) the design (as set forth in the Drawings, Specifications, or otherwise), or (c) other engineering or technical matters, then Engineer will promptly give written notice to Owner and Contractor that Engineer will not provide a decision or interpretation.

15. Field Orders: Subject to any limitations in the Construction Contract Documents, Engineer may prepare and issue Field Orders requiring minor changes in the Work.

16. Change Orders and Work Change Directives: Recommend Change Orders and Work Change Directives to Owner, as appropriate, and prepare Change Orders and Work Change Directives as required.

17. Change Proposals and Claims

a. Review and respond to Change Proposals. Review each duly submitted Change Proposal from Contractor and, within 30 days after receipt of the Contractor's supporting data, either deny the Change Proposal in whole, approve it in whole, or deny it in part and approve it in part. Such actions must be in writing, with a copy provided to Owner and Contractor. If the Change Proposal does not involve the design (as set forth in the Drawings, Specifications, or otherwise), the acceptability of the Work, or other engineering or technical matters, then Engineer will notify the parties that the Engineer will not resolve the Change Proposal.

b. Provide information or data to Owner regarding engineering or technical matters pertaining to Claims.

Attachment: Professional Services Main Agreement with Cypress Environment & Infrastructure 9-23-21 (9913 : Professional Services

18. Differing Site Conditions: Respond to any notice from Contractor of differing site conditions, including conditions relating to Underground Facilities such as utilities, and hazardous environmental conditions. Promptly conduct reviews and prepare findings, conclusions, and recommendations for Owner's use subject to limitations of Engineer's obligations under this Agreement.

19. Contractor's Submittals: Review and approve or take other appropriate action with respect to required Contractor Submittals, but only to determine if the items covered by the Submittals will, after installation or incorporation in the Work, comply with the requirements of the Construction Contract Documents, and for compatibility with the design concept of the completed Specific Project as a functioning whole as indicated by the Construction Contract Documents. Such reviews and approvals or other action will not extend to means, methods, techniques, sequences, or procedures of construction or to safety precautions and programs incident thereto. Engineer shall meet any Contractor's Submittal schedule that Engineer has accepted.

20. Substitutes and "Or-equals": Evaluate and determine the acceptability of substitute or "or-equal" materials and equipment proposed by Contractor, but subject to the provisions of Exhibit A Paragraph 2.01.A.2.

21. Inspections and Tests

a. Receive and review all certificates of inspections, tests, and approvals required by Laws and Regulations or the Construction Contract Documents. Engineer's review of such certificates will be for the purpose of determining whether the results certified indicate compliance with the Construction Contract Documents and will not constitute an independent evaluation that the content or procedures of such inspections, tests, or approvals comply with the requirements of the Construction Contract Documents. Engineer shall be entitled to rely on the results of such inspections and tests.

b. Reply to Contractor requests for written concurrence that specific portions of the Work that are to be inspected, tested, or approved may be covered.

c. Issue written requests to Contractor that specific portions of the Work remain uncovered.

d. As deemed reasonably necessary, request that Contractor uncover Work that is to be inspected, tested, or approved.

e. Pursuant to the terms of the Construction Contract, require additional inspections or testing of the Work, whether or not the Work is fabricated, installed, or completed.

22. Contractor's Applications for Payment: Based on Engineer's observations as an experienced and qualified design professional and on review of Applications for Payment and accompanying supporting documentation:

a. Determine the amounts that Engineer recommends Contractor be paid. Recommend reductions in payment (set offs) based on the provisions for set offs stated in the Construction Contract. Such recommendations of payment will be in writing and will constitute Engineer's representation to Owner, based on such observations and review, that, within the limits of Engineer's knowledge, information and belief, Contractor's Work has progressed to the point indicated, the Work is generally in accordance with the Construction Contract Documents (subject to an evaluation of the Work as a functioning whole prior to or upon Substantial Completion, to the results of any subsequent tests called for in the Construction Contract Documents, and to any other qualifications stated in the recommendation), and the conditions precedent to Contractor's being entitled to such payment appear to have been fulfilled in so far as it is Engineer's responsibility to observe the Work. In the case of unit price Work, Engineer's recommendations

Attachment: Professional Services Main Agreement with Cypress Environment & Infrastructure 9-23-21 (9913 : Professional Services

of payment will include final determinations of quantities and classifications of the Work (subject to any subsequent adjustments allowed by the Construction Contract Documents).

b. By recommending payment, Engineer shall not thereby be deemed to have represented that observations made by Engineer to check the quality or quantity of Contractor's Work as it is performed and furnished have been exhaustive, extended to every aspect of Contractor's Work in progress, or involved detailed inspections of the Work beyond the responsibilities specifically assigned to Engineer in this Agreement. Neither Engineer's review of Contractor's Work for the purposes of recommending payments nor Engineer's recommendation of any payment including final payment will impose on Engineer responsibility to supervise, direct, or control the Work, or for the means, methods, techniques, sequences, or procedures of construction or safety precautions or programs incident thereto, or Contractor's compliance with Laws and Regulations applicable to Contractor's furnishing and performing the Work. It will also not impose responsibility on Engineer to make any examination to ascertain how or for what purposes Contractor has used the money paid to Contractor by Owner; to determine that title to any portion of the Work, including materials or equipment, has passed to Owner free and clear of any liens, claims, security interests, or encumbrances; or that there may not be other matters at issue between Owner and Contractor that might affect the amount that should be paid.

23.Contractor's Completion Documents: Receive from Contractor, review, and transmit to Owner maintenance and operating instructions, schedules, guarantees, bonds, certificates or other evidence of insurance required by the Construction Contract Documents, certificates of inspection, tests and approvals, and Shop Drawings, Samples, and other data approved as provided under Exhibit A Paragraph 1.06.B.20. Receive from Contractor, review, and transmit to Owner the annotated record documents which are to be assembled by Contractor in accordance with the Construction Contract Documents to obtain final payment. The extent of Engineer's review of record documents will be to check that Contractor has submitted a complete set of those documents that Contractor is required to submit.

24.Substantial Completion: Promptly after notice from Contractor that Contractor considers the entire Work ready for its intended use, visit the Site in company with Owner and Contractor to review the Work and determine the status of completion. Follow the procedures in the Construction Contract regarding the preliminary certificate of Substantial Completion, punch list of items to be completed, Owner's objections, notice to Contractor, and issuance of a final certificate of Substantial Completion. Assist Owner regarding any remaining engineering or technical matters affecting Owner's use or occupancy of the Work following Substantial Completion.

25.Other Tasks: Perform or provide the following other Construction Phase tasks or deliverables:

a. **[List any such tasks or deliverables here].**

26.Completion and Acceptability of the Work: After notice from Contractor that the Work is complete:

a. visit the Site with Owner and Contractor to determine if the Work is in fact complete and acceptable;

b. notify Contractor of any part of the Work that is found during the visit to be incomplete or defective, and subsequently confirm that Contractor has corrected any such deficiencies;

c. follow the procedures in the Construction Contract regarding review and response to Contractor's application for final payment and accompanying documentation; and

d. if Engineer is satisfied that the Work is complete and acceptable, provide a notice to Owner and Contractor using Notice of Acceptability of Work (attached as Exhibit E), stating that the Work is

Attachment: Professional Services Main Agreement with Cypress Environment & Infrastructure 9-23-21 (9913 : Professional Services

acceptable (subject to the provisions of the Notice and this Exhibit A) within the limits of Engineer's knowledge, information, and belief, and based on the extent of the services provided by Engineer under this Agreement.

27.Standards for Certain Construction-Phase Decisions: Engineer will render decisions regarding the requirements of the Construction Contract Documents, and judge the acceptability of the Work, pursuant to the specific procedures set forth in the Construction Contract for initial interpretations, Change Proposals, and acceptance of the Work. In rendering such decisions and judgments, Engineer will not show partiality to Owner or Contractor, and will not be liable to Owner, Contractor, or others in connection with any proceedings, interpretations, decisions, or judgments conducted or rendered in good faith.

C. Duration of Construction Phase: The Construction Phase will commence with the execution of the first Construction Contract for the Specific Project or any part thereof and will terminate upon written recommendation by Engineer for final payment to Contractor. If the Specific Project involves more than one prime contract as indicated in Exhibit A Paragraph 1.04.A.1, then Construction Phase services may be rendered at different times in respect to the separate contracts. Subject to the provisions of Article 3, Engineer shall be entitled to an equitable increase in compensation if Construction Phase services (including Resident Project Representative services, if any) are required after the original date for completion and readiness for final payment of Contractor as set forth in the Construction Contract.

11.07 Post-Construction Phase

A. Upon written authorization from Owner during the Post-Construction Phase, Engineer shall:

1. Together with Owner, visit the Specific Project to observe any apparent defects in the Work, make recommendations as to replacement or correction of defective Work, if any, or the need to repair of any damage to the Site or adjacent areas, and assist Owner in consultations and discussions with Contractor concerning correction of any such defective Work and any needed repairs.

2. Together with Owner, visit the Specific Project within one month before the end of the Construction Contract's correction period to ascertain whether any portion of the Work or the repair of any damage to the Site or adjacent areas is defective and therefore subject to correction by Contractor.

3. Perform or provide the following other Post-Construction Phase tasks or deliverables:

a. **[List any such tasks or deliverables here]**.

B. The Post-Construction Phase services may commence during the Construction Phase and, if not otherwise modified in this Exhibit A, will terminate 12 months after the commencement of the Construction Contract's correction period.

ARTICLE 12—ADDITIONAL SERVICES

12.01 Additional Services Not Requiring Owner's Written Authorization

A. Engineer shall advise Owner that Engineer is commencing to perform or furnish the Additional Services of the types listed below. For such Additional Services, Engineer need not request or obtain specific advance written authorization from Owner. Engineer shall cease performing or furnishing such Additional Services upon receipt of written notice to cease from Owner. These services are not included as part of Basic Services and will be paid for by Owner as indicated in Paragraph 7 of the governing Task Order.

Attachment: Professional Services Main Agreement with Cypress Environment & Infrastructure 9-23-21 (9913 : Professional Services

1. Substantive design and other technical services in connection with Work Change Directives, Change Proposals, and Change Orders to reflect changes requested by Owner.

2. Services essential to the orderly progress of the Bidding/Proposal and Construction Phases and not wholly quantifiable prior to those Phases or otherwise dependent on the actions of prospective individual bidders or contractors and including:

a. making revisions to Drawings and Specifications occasioned by the acceptance of substitute materials or equipment other than "or equal" items;

b. services after the award of the Construction Contract in evaluating and determining the acceptability of a proposed "or equal" or substitution which is found to be inappropriate for the Specific Project;

c. evaluation and determination of an excessive number of proposed "or equals" or substitutions, whether proposed before or after award of the Construction Contract; and

d. providing to the Contractor or Owner additional or new information not previously prepared or developed by the Engineer for their use in applying for or obtaining required permits and licenses, in responding to agency comments on such applications, or in the administration of any such permits or licenses.

3. Services resulting from significant delays, changes, or price increases occurring as a direct or indirect result of materials, equipment, or energy shortages.

4. Additional or extended services arising from (a) the presence at the Site of any Constituent of Concern or items of historical or cultural significance, (b) emergencies or acts of God endangering the Work, (c) damage to the Work by fire or other causes during construction, (d) a significant amount of defective, neglected, or delayed Work, (e) acceleration of the progress schedule involving services beyond normal working hours, or (f) default by Contractor.

5. Implement coordination of Engineer's services with other parts of the Specific Project that are not planned or designed by Engineer or its Subconsultants, unless Owner furnished to Engineer substantive information about such other parts of the Specific Project prior to the parties' entry into this Agreement, in the Baseline Information section of this Exhibit A, or otherwise in Exhibit A; if such substantive information has been so provided, coordination of Engineer's services will be part of Basic Services.

6. Implement the specific parts of an Underground Facilities Procedure that are assigned to Engineer, or above-ground utilities tasks that are assigned to Engineer as the Specific Project progresses (but not including the design-related services already assigned to Engineer as a Basic Service).

7. Services (other than Basic Services during the Post-Construction Phase) in connection with any partial utilization of the Work by Owner prior to Substantial Completion.

8. Evaluating unreasonable or frivolous requests for interpretation or information (RFIs), Change Proposals, or other demands from Contractor or others in connection with the Work, or an excessive number of RFIs, Change Proposals, or demands.

9. Reviewing a Shop Drawing or other Contractor submittal more than three times, as a result of repeated inadequate submissions by Contractor.

10. While at the Site, compliance by Engineer and its staff with those terms of Owner's or Contractor's safety program provided to Engineer subsequent to the Effective Date that exceed those normally

Attachment: Professional Services Main Agreement with Cypress Environment & Infrastructure 9-23-21 (9913 : Professional Services

required of engineering personnel by federal, State, or local safety authorities for similar construction sites.

11.To the extent the Specific Project is subject to Laws and Regulations governing public or government records disclosure or non-disclosure, Engineer will comply with provisions applicable to Engineer, and Owner will compensate Engineer as Additional Services for Engineer's costs to comply with any disclosure or non-disclosure obligations beyond those identified in the Basic Services.

12.Services directly attributable to changes in Engineer's Electronic Documents obligations after the effective date of the Agreement.

12.02 Additional Services Requiring Owner's Written Authorization

A. If authorized in writing by Owner, Engineer shall provide Additional Services of the types listed below. These services are not included as part of Basic Services and will be paid for by Owner as indicated in Paragraph 7 of the governing Task Order.

1. Obtain or provide specified additional Specific Project-related information and data to enable Engineer to complete its Basic and Additional Services.

2. Preparation of special and customized reporting, invoicing, and related support documentation in addition to that identified to be provided under Basic Services.

3. Preparation of applications and supporting documents (in addition to those furnished under Basic Services) for private or governmental grants, loans, or advances in connection with the Specific Project; preparation or review of environmental assessments and impact statements; review and evaluation of the effects on the design requirements for the Specific Project of any such statements and documents prepared by others; and assistance in obtaining approvals of authorities having jurisdiction over the anticipated environmental impact of the Specific Project.

4. Services to make measured drawings of existing conditions or facilities, to conduct tests or investigations of existing conditions or facilities, or to verify the accuracy of drawings or other information furnished by Owner or others.

5. Services resulting from significant changes in the scope, extent, or character of the portions of the Specific Project designed or specified by Engineer, or the Specific Project's design requirements, including, but not limited to, changes in size, complexity, Owner's schedule, character of construction, or method of financing; and revising previously accepted studies, reports, Drawings, Specifications, or Construction Contract Documents when such revisions are required by changes in Laws and Regulations enacted subsequent to the Effective Date or are due to any other causes beyond Engineer's control.

6. Services resulting from Owner's request to evaluate additional Study and Report Phase alternative solutions beyond those agreed to in Exhibit A Paragraph 1.02.A.1.

7. Services required as a result of Owner's providing incomplete or incorrect Specific Project information to Engineer.

8.

9. Undertaking investigations and studies including, but not limited to:

a. All-hazards risk assessments and other studies to evaluate the feasibility of enhancing the resiliency of the design;

b. detailed consideration of operations, maintenance, and overhead expenses;

Attachment: Professional Services Main Agreement with Cypress Environment & Infrastructure 9-23-21 (9913 : Professional Services

c. the preparation of feasibility studies (such as those that include projections of output capacity, utility project rates, project market demand, or project revenues) and cash flow analyses, provided that such services are based on the engineering and technical aspects of the Specific Project, and do not include rendering advice regarding municipal financial products or the issuance of municipal securities;

d. preparation of appraisals;

e. with respect to proprietary systems or processes requiring licensing, providing services necessary to assist Owner in obtaining such licensing.

f. detailed quantity surveys of materials, equipment, and labor; and

g. audits or inventories required in connection with construction performed or furnished by Owner.

10. Furnishing services of Subconsultants or Engineer's Subcontractors for other than Basic Services.

11. Providing data or services of the types described in Article 2, when Owner retains Engineer to provide such data or services instead of Owner furnishing the same.

12. Providing the following services:

a. Services attributable to more prime construction contracts than specified in Exhibit A Paragraph 1.04.A.1.

b. Services to arrange for performance of construction services for Owner by contractors other than the principal prime Contractor, and administering Owner's contract for such services.

13. Services during out-of-town travel required of Engineer, other than for visits to the Site or Owner's office as required in Basic Services (Article 1 of Exhibit A).

14. Preparing for, coordinating with, participating in and responding to structured independent review processes, including, but not limited to, construction management, cost estimating, project peer review, value engineering, and constructability review requested by Owner; and performing or furnishing services required to revise studies, reports, Drawings, Specifications, or other documents as a result of such review processes.

15. Preparing additional bidding-related documents (or requests for proposals or other construction procurement documents); preparing pre-qualification procedures and documents, and participating in pre-qualifying prospective Bidders; and preparing Construction Contract Documents for alternate bids.

16. Assistance in connection with bid protests, rebidding, or renegotiating contracts for construction, materials, equipment, or services.

17. Services to assist Owner in developing or modifying protocols for transmittal of Electronic Documents by Electronic Means after the effective date of this Agreement, either by revising or adapting Exhibit F to the Specific Project or implementing other Electronic Documents protocols among Specific Project participants.

18. Any services by Engineer in connection with Owner or Engineer providing a Document to a Requesting Party under Exhibit F Paragraph 1.01.D (see Exhibit F, Electronic Documents Protocol), or any other distribution of a Document to a third party. Such services may include but are not limited to preparing the data contained in the requested Document in a manner deemed appropriate by Engineer; creating or otherwise preparing and distributing the Document in a format necessary to respond to Owner's direction or decision to provide the Document to a requesting party, including Contractor, in a format other than that required for deliverables from Engineer to Owner; and

Attachment: Professional Services Main Agreement with Cypress Environment & Infrastructure 9-23-21 (9913 : Professional Services

services in connection with obtaining required releases from the third parties to which the Documents will be distributed. Compensation for these Additional Services is not contingent upon Owner's reimbursement from the requesting party.

19. Providing Construction Phase services beyond the original date for completion and readiness for final payment of Contractor, but only if such services increase the total quantity of services to be performed in the Construction Phase, rather than merely shifting performance of such services to a later date.

20. Preparation of operation, maintenance, and staffing manuals.

21. Assistance to Owner in developing systems and procedures for (a) control of the operation and maintenance of Specific Project equipment and systems, and (b) related recordkeeping.

22. Preparing to serve or serving as a consultant or witness for, or producing documents for or on behalf of, Owner in any litigation, arbitration, mediation, lien or bond claim, or other legal or administrative proceeding involving the Specific Project (but not including disputes between Owner and Engineer).

23. Providing construction surveys and staking to enable Contractor to perform its work other than as required under Exhibit A Paragraph 1.06.B.9; any type of property surveys or related engineering services needed for the transfer of interests in real property; providing construction and property surveys to replace reference points or property monuments lost or destroyed during construction; and providing other special field surveys.

24. Providing more extensive services required to enable Engineer to issue notices or certifications requested by Owner.

25. Extensive services required during any correction period, or with respect to monitoring Contractor's compliance with warranties and guarantees called for in the Construction Contract (except as agreed to under Basic Services).

26. Other additional services performed or furnished by Engineer not otherwise provided for in this Agreement.

Attachment: Professional Services Main Agreement with Cypress Environment & Infrastructure 9-23-21 (9913 : Professional Services

EXHIBIT B—EXHIBIT B—TASK ORDER DELIVERABLES SCHEDULE

Guidance Notes—Preparing Exhibit B for the Specific Project

1. Exhibit B, Task Order Deliverables Schedule, provides a framework for preparing a schedule for Engineer's progress in performing and completing services. It also allows the user to identify related schedule obligations of Owner—for example, the scheduled "turnaround time" for reviewing a specific set of draft documents and providing comments to Engineer. The sample action items in the table in Exhibit B, as published, are based on the scope of engineering services in Exhibit A, as published. EJCDC contemplates that most users will make changes to Exhibit A: corresponding changes should then be made here in Exhibit B.

2. Many users will replace the sample table with a customized progress schedule, perhaps taken from a proposal, or prepared in another format. When this approach is taken, be sure to coordinate the contents of the schedule with Exhibit A, as modified for the Specific Project. Cross-references to specific provisions of the scope document are typically useful in tying the two exhibits together—see Column 3 below.

3. The last three items in the Task Order Deliverables Schedule, as published, are for possible use if Exhibit A requires the delivery of Documents by Engineer in the Bidding/Proposal Phase, Construction Phase, or Post-Construction Phase. If any of these items are used, it may also be appropriate to add a related entry for Owner's review and acceptance of the deliverables, or for other actions.

4. This schedule is focused on the delivery and review of Documents. As part of its services, Engineer will develop and submit an Engineering Services Schedule that will be consistent with the Deliverables Schedule, but will address a broader range of activities. See Exhibit A Paragraph 1.01.A.1.

5. Careful preparation of the Deliverables Schedule, and compliance with the schedule it establishes, will typically have a significant beneficial impact on project success.

Paragraphs 2.04.E, 3.02.A, and Exhibit A of the Main Agreement are supplemented by the following paragraph and table.

Under the governing Task Order the Engineer shall furnish Documents to Owner as required in Column 2 of the following table (and as further described in Exhibit A), according to the schedule in Column 4. Owner shall comment or take other identified actions with respect to the Documents as indicated in Column 2 (and as further described in Exhibit A), according to the schedule in Column 4.

Party	Action	Exhibit A Reference	Schedule
Engineer	Submit **3** review copies of the Report and other Study and Report Phase deliverables to Owner.	1.02.A.17	Within **[number]** days of the Effective Date.
Owner	Submit comments regarding the Report and other Study and Report Phase deliverables to Engineer.	1.02.A.18	Within **[number]** days of the receipt from Engineer of the Report and other Study and Report Phase deliverables.
Engineer	Submit **3** copies of the revised Report and other Study and Report Phase deliverables to Owner.	1.02.A.18	Within **[number]** days of the receipt of Owner's comments regarding the Report and other Study and Report Phase deliverables.
Engineer	Submit **3** review copies of the Preliminary Design Report, opinion of probable Construction Cost, and other Preliminary Design Phase deliverables to Owner.	1.03.B.17	Within **[number]** days of Owner's authorization to proceed with Preliminary Design Phase services.

Attachment: Professional Services Main Agreement with Cypress Environment & Infrastructure 9-23-21 (9913 : Professional Services

Party	Action	Exhibit A Reference	Schedule
Owner	Submit comments regarding Preliminary Design Report, opinion of probable Construction Cost, and other Preliminary Design Phase deliverables to Engineer.	1.03.B.18	Within **[number]** days of the receipt from Engineer of Preliminary Design Report, opinion of probable Construction Cost, and other Preliminary Design Phase deliverables.
Engineer	Submit **3** copies of the revised Preliminary Design Report, opinion of probable Construction Cost, and other Preliminary Design Phase deliverables to Owner.	1.03.B.18	Within **[number]** days of the receipt of Owner's comments regarding the Preliminary Design Report, opinion of probable Construction Cost, and other Preliminary Design Phase deliverables.
Engineer	Submit **3** copies of the first Final Design Phase draft of Drawings and Specifications to Owner.	1.04.B.1	Within **[number]** days of Owner's authorization to proceed with Final Design Phase services.
Owner	Submit comments and instructions regarding the first Final Design Phase draft of Drawings and Specifications to Engineer.	1.04.B.1	Within **[number]** days of the receipt of the first final Design Phase drafts of Drawings and Specifications from Engineer.
Engineer	Submit **3** copies of the second Final Design Phase drafts of Drawings and Specifications to Owner.	1.04.B.2	Within **[number]** days of the receipt of Owner's comments and instructions regarding the first Final Design Phase drafts of Drawings and Specifications.
Engineer	Submit **3** of copies of draft Bidding/Proposal and Front-End Construction Contract Documents, as required, and any other Final Design Phase deliverables (other than Drawings and Specifications) to Owner.	1.04.D.3; 1.04.F.8	Concurrent with submittal to Owner of the second Final Design Phase drafts of Drawings and Specifications.
Owner	Submit comments and instructions regarding the second Final Design Phase drafts of Drawings and Specifications to Engineer.	1.04.B.2	Within **[number]** days of the receipt from Engineer of the second Final Design Phase drafts of Drawings and Specifications.
Engineer	Submit **3** copies of the final, completed, pricing-ready and construction-ready Drawings and Specifications to Owner.	1.04.B.3 and 1.04.G.1	Within **[number]** days of the receipt of Owner's comments and instructions regarding the second Final Design Phase drafts of Drawings and Specifications.
Owner	Submit comments and instructions regarding the final, completed, pricing-ready and construction-ready Drawings and Specifications to Engineer.	1.04.G.2	Within **[number]** days of the receipt from Engineer of the final, completed, pricing-ready and construction-ready Drawings and Specifications.
Owner	Submit comments and instructions regarding drafts of Bidding/Proposal and Front-End Construction Contract Documents, and any other Final Design Phase deliverables (other than Drawings and Specifications) to Engineer.	1.04.D.3; 1.04.F.8	Concurrent with Owner's submittal of comments and instructions regarding the final, completed, pricing-ready and construction-ready Drawings and Specifications.

Attachment: Professional Services Main Agreement with Cypress Environment & Infrastructure 9-23-21 (9913 : Professional Services

Party	Action	Exhibit A Reference	Schedule
Engineer	Submit to Owner: **3** copies of the revised final, completed, pricing-ready and construction-ready Drawings and Specifications; and **3** of copies of assembled Bidding/Proposal and Front-End Construction Contract Documents, and any other Final Design Phase deliverables.	1.04.G.2; 1.04.G.3	Within **[number]** days of receipt of Owner's final comments and instructions regarding the regarding the final, completed, pricing-ready and construction-ready Drawings and Specifications, the Bidding/Proposal and Front-End Construction Contract Documents, and any other Final Design Phase deliverables.
Engineer	Submit **3** copies of Bidding/Proposal Phase deliverables (if any) identified in Exhibit A Paragraph 1.05.A.9.a to Owner.	1.05.A.9.a	Within **[number]** days of written authorization by Owner to proceed with Bidding/Proposal Phase services.
Engineer	Submit **3** copies of Construction Phase deliverables (if any) identified in Exhibit A Paragraph 1.06.B.26.a to Owner.	1.06.B.26.a	Within **[number]** days of **[applicable benchmark event such as commencement of the Construction Contract Times]**
Engineer	Submit **3** copies of Post-Construction Phase deliverables (if any) identified in Exhibit A Paragraph 1.07.A.3.a to Owner.	1.07.A.3.a	Within **[number]** days of Substantial Completion.

Attachment: Professional Services Main Agreement with Cypress Environment & Infrastructure 9-23-21 (9913 : Professional Services

EXHIBIT C—EXHIBIT C—RESERVED

Guidance Notes—Exhibit C

1. See Exhibit C—Amendment to Main Agreement, in E-505 Part 2 of 4: Exhibits to Main Agreement.

Attachment: Professional Services Main Agreement with Cypress Environment & Infrastructure 9-23-21 (9913 : Professional Services

EXHIBIT D—EXHIBIT D—DUTIES, RESPONSIBILITIES, AND LIMITATIONS OF AUTHORITY OF RESIDENT PROJECT REPRESENTATIVE UNDER TASK ORDER

ARTICLE 13—RESIDENT PROJECT REPRESENTATIVE SERVICES

Article 1 of the Main Agreement, Services of Engineer, and Exhibit A, Engineer's Services Under Task Order, are supplemented to include Exhibit D Paragraphs 1.01, 1.02, and 1.03, as follows:

13.01 Resident Project Representative

A. Engineer shall furnish a Resident Project Representative ("RPR") to observe progress and quality of the Work. RPR is Engineer's representative at the Site, will act as directed by and under the supervision of Engineer, and will confer with Engineer regarding RPR's actions.

B. The RPR will provide full-time representation **[revise if representation will be less than full time]**.

C. Subject to the scope of RPR's observations of the Work, which may include field checks of materials and installed equipment, Engineer shall endeavor to identify defects and deficiencies in the Work. However, Engineer shall not, as a result of such RPR observations of the Work, supervise, direct, inspect, or have control over the Work, nor shall Engineer (including the RPR) have authority over or responsibility for the means, methods, techniques, sequences, or procedures of construction selected or used by any Constructor, for security or safety at the Site, for safety precautions and programs incident to the Work or any Constructor's work in progress, for the coordination of the Constructors' work or schedules, or for any failure of any Constructor to comply with Laws and Regulations applicable to the performing and furnishing of its work. The Engineer (including RPR) neither guarantees the performance of any Constructor nor assumes responsibility for any Constructor's failure to furnish and perform the Work, or any portion of the Work, in accordance with the Construction Contract Documents. In addition, the specific terms set forth in Exhibit A Paragraph 1.06 are applicable.

13.02 Duties and Responsibilities of RPR

A. The duties and responsibilities of the RPR are as follows:

1. General: RPR's dealings in matters pertaining to the Work in general will be with Contractor. RPR's dealings with Subcontractors shall only be through or with the full knowledge and approval of Contractor. RPR shall generally communicate with Owner only with the knowledge of and under the direction of Engineer.

2. Schedules: Review the progress schedule, schedule of Shop Drawing and Sample submittals, schedule of values, and other schedules prepared by Contractor and consult with Engineer concerning acceptability of such schedules.

3. Conferences and Meetings: Attend meetings with Contractor, such as preconstruction conferences, progress meetings, job conferences, and other Project-related meetings (but not including Contractor's safety meetings), and as appropriate prepare and circulate copies of minutes thereof.

4. Safety Compliance: Comply with Site safety programs, as they apply to RPR, and if required to do so by such safety programs, receive safety training specifically related to RPR's own personal safety while at the Site.

5. Liaison

Attachment: Professional Services Main Agreement with Cypress Environment & Infrastructure 9-23-21 (9913 : Professional Services

a. Serve as Engineer's liaison with Contractor. Working principally through Contractor's authorized representative or designee, assist in providing information regarding the provisions and intent of the Construction Contract Documents.

b. Assist Engineer in serving as Owner's liaison with Contractor when Contractor's operations affect Owner's on-Site operations.

c. Assist in obtaining from Owner additional details or information, when required for proper execution of the Work.

6. Clarifications and Interpretations: Receive from Contractor submittal of any matters in question concerning the requirements of the Construction Contract Documents (sometimes referred to as requests for information or interpretation—RFIs), or relating to the acceptability of the Work under the Construction Contract Documents. Report to Engineer regarding such RFIs. Report to Engineer when clarifications and interpretations of the Construction Contract Documents are needed, whether as the result of a Contractor RFI or otherwise. Transmit Engineer's clarifications, interpretations, and decisions to Contractor.

7. Shop Drawings, Samples, and other Submittals

a. Receive Samples that are furnished at the Site by Contractor.

b. Receive Contractor-approved Shop Drawings.

c. Receive other Submittals from Contractor.

d. Record date of receipt of Samples, Contractor-approved Shop Drawings, and other Submittals.

e. Notify Engineer of availability of Samples for examination, and forward Contractor-approved Shop Drawings and other Submittals to Engineer. When appropriate recommend distribution of Submittal to specified Subconsultants.

f. Advise Engineer and Contractor of the commencement of any portion of the Work requiring a Shop Drawing or Sample submittal, if RPR believes that the submittal has not been received from Contractor, or has not been approved by Contractor or Engineer.

8. Proposed Modifications: Consider and evaluate Contractor's suggestions for modifications to the Drawings or Specifications, and report such suggestions, together with RPR's recommendations, if any, to Engineer. Transmit Engineer's response (if any) to such suggestions to Contractor.

9. Review of Work; Defective Work

a. Report to Engineer whenever RPR believes that any part of the Work is defective under the terms and standards set forth in the Construction Contract Documents, and provide recommendations as to whether such Work should be corrected, removed and replaced, or accepted as provided in the Construction Contract Documents.

b. Inform Engineer of any Work that RPR believes is not defective under the terms and standards set forth in the Construction Contract Documents, but is nonetheless not compatible with the design concept of the completed Project as a functioning whole, and provide recommendations to Engineer for addressing such Work.

c. Advise Engineer of that part of the Work that RPR believes should be uncovered for observation, or requires special testing, inspection, or approval.

10. Inspections, Tests, and System Start-ups

Attachment: Professional Services Main Agreement with Cypress Environment & Infrastructure 9-23-21 (9913 : Professional Services

a. Consult with Engineer in advance of scheduled inspections, tests, and systems start-ups.

b. Verify that tests, equipment, and systems start-ups and operating and maintenance training are conducted in the presence of appropriate Owner's personnel, and that Contractor maintains adequate records thereof.

c. Observe, record, and report to Engineer appropriate details relative to the test procedures and systems start-ups.

d. Observe whether Contractor has arranged for inspections required by Laws and Regulations, including but not limited to those to be performed by public or other agencies having jurisdiction over the Work.

e. Accompany visiting inspectors representing public or other agencies having jurisdiction over the Work, record the results of these inspections, and report to Engineer.

f. Nothing in this Agreement will be construed to require RPR to conduct inspections.

11. Records

a. Maintain at the Site orderly files for correspondence, reports of job conferences, copies of Construction Contract Documents including all Change Proposals, Change Orders, Field Orders, Work Change Directives, Addenda, additional Drawings issued subsequent to the execution of the Construction Contract, RFIs, Engineer's clarifications and interpretations of the Construction Contract Documents, progress reports, approved Shop Drawing and Sample submittals, and other Project-related documents.

b. Prepare a daily report or keep a diary or log book, recording Contractor's hours on the Site, Subcontractors present at the Site, weather conditions, data relative to questions of Change Proposals, Change Orders, Field Orders, Work Change Directives, or changed conditions, Site visitors, deliveries of equipment or materials, daily activities, decisions, observations in general, and specific observations in more detail as in the case of observing test procedures; and send copies to Engineer.

c. Upon request from Owner to Engineer, photograph or video Work in progress or Site conditions.

d. Record and maintain accurate, up-to-date lists of the company names and points of contact for Contractors, Subcontractors, and major Suppliers of materials and equipment.

e. Maintain records for use in preparing Project documentation.

f. Upon completion of the Work, furnish original set of all RPR Project documentation to designated recipients.

12. Reports

a. Furnish periodic reports as required of progress of the Work and of Contractor's compliance with the progress schedule and schedule of Shop Drawing and Sample submittals.

b. Draft responses to or make recommends on Change Proposals, Change Orders, Work Change Directives, and Field Orders. Obtain backup material from Contractor.

c. Furnish to Engineer and Owner copies of all inspection, test, and system start-up reports.

d. Immediately inform appropriate parties of the occurrence of any Site accidents, emergencies, natural catastrophes endangering the Work, possible force majeure or delay events, damage to property by fire or other causes, or the discovery of any potential differing site condition or Constituent of Concern.

13. Payment Requests: Review applications for payment with Contractor for compliance with the established procedure for their submission and forward with recommendations to Engineer, noting

Attachment: Professional Services Main Agreement with Cypress Environment & Infrastructure 9-23-21 (9913 : Professional Services

particularly the relationship of the payment requested to the schedule of values, Work completed, and materials and equipment delivered at the Site but not incorporated in the Work.

14.Certificates, Operation and Maintenance Manuals: During the course of the Work, verify that materials and equipment certificates, operation and maintenance manuals and other data required by the Contract Documents to be assembled and furnished by Contractor are applicable to the items actually installed and in accordance with the Contract Documents, and have these documents delivered to Engineer for review and forwarding to Owner prior to payment for that part of the Work.

15.Completion

a. Participate in Engineer's visits to the Site regarding Substantial Completion, assist in the determination of Substantial Completion, and prior to the issuance of a Certificate of Substantial Completion submit a punch list of observed items requiring completion or correction.

b. Participate in Engineer's visit to the Site in the company of Owner and Contractor, to determine completion of the Work, and prepare a final punch list of items to be completed or corrected by Contractor.

c. Observe whether all items on the final punch list have been completed or corrected, and make recommendations to Engineer concerning acceptance and issuance of the Notice of Acceptability of the Work (Exhibit E).

13.03 Limitations of Authority

A. Resident Project Representative shall not:

1. Authorize any deviation from the Construction Contract Documents or substitution of materials or equipment (including "or-equal" items).

2. Exceed limitations of Engineer's authority as set forth in this Agreement.

3. Undertake any of the responsibilities of Contractor, Subcontractors, or Suppliers, or any Constructor.

4. Advise on, issue directions relative to, or assume control over any aspect of the means, methods, techniques, sequences or procedures of the Work, by Contractor or any other Constructor.

5. Advise on, issue directions regarding, or assume control over security or safety practices, precautions, and programs in connection with the activities or operations of Owner or Contractor.

6. Participate in specialized field or laboratory tests or inspections conducted off-site by others except as specifically authorized by Engineer.

7. Accept Shop Drawing or Sample submittals from anyone other than Contractor.

8. Authorize Owner to occupy the Project in whole or in part.

Attachment: Professional Services Main Agreement with Cypress Environment & Infrastructure 9-23-21 (9913 : Professional Services

EXHIBIT E—EXHIBIT E—EJCDC® C-626, NOTICE OF ACCEPTABILITY OF WORK (FORM)

Notes to User

1. Exhibit A Paragraph 1.06.B.27 indicates that in connection with recommending final payment of the Construction Contractor, the Engineer will also provide a notice to Owner and Contractor of the acceptability of the Work, subject to stated limitations, including those set forth in the form for that purpose, which is attached in Exhibit E, "EJCDC® C-626, Notice of Acceptability of Work." That form is attached on the following pages of this Exhibit E. The C-626 form included here is published by EJCDC as part of the 2018 Construction Series.

2. This Notice of Acceptability of Work is the "written notice" referred to in EJCDC® C-700, Standard General Conditions of the Construction Contract (2018), Paragraph 15.06.C.

3. The Notice of Acceptability of Work should be served in compliance with the requirements for service of notice under the Construction Contract. See EJCDC® C-700, Standard General Conditions of the Construction Contract (2018), Paragraph 18.01, Giving Notice.

NOTICE OF ACCEPTABILITY OF WORK (EJCDC® C-626 2018)

Owner: Owner's Project No.:
Engineer: Engineer's Project No.:
Contractor: Contractor's Project No.:
Project:
Contract Name:
Notice Date: Effective Date of the Construction Contract:

The Engineer hereby gives notice to the Owner and Contractor that Engineer recommends final payment to Contractor, and that the Work furnished and performed by Contractor under the Construction Contract is acceptable, expressly subject to the provisions of the Construction Contract's Contract Documents ("Contract Documents") and of the Agreement between Owner and Engineer for Professional Services dated **[date of professional services agreement]** ("Owner-Engineer Agreement"). This Notice of Acceptability of Work (Notice) is made expressly subject to the following terms and conditions to which all who receive and rely on said Notice agree:

1. This Notice has been prepared with the skill and care ordinarily used by members of the engineering profession practicing under similar conditions at the same time and in the same locality.
2. This Notice reflects and is an expression of the Engineer's professional opinion.
3. This Notice has been prepared to the best of Engineer's knowledge, information, and belief as of the Notice Date.
4. This Notice is based entirely on and expressly limited by the scope of services Engineer has been employed by Owner to perform or furnish during construction of the Project (including observation of the Contractor's Work) under the Owner-Engineer Agreement, and applies only to facts that are within Engineer's knowledge or could reasonably have been ascertained by Engineer as a result of carrying out the responsibilities specifically assigned to Engineer under such Owner-Engineer Agreement.
5. This Notice is not a guarantee or warranty of Contractor's performance under the Construction Contract, an acceptance of Work that is not in accordance with the Contract Documents, including but not limited to defective Work discovered after final inspection, nor an assumption of

Attachment: Professional Services Main Agreement with Cypress Environment & Infrastructure 9-23-21 (9913 : Professional Services

responsibility for any failure of Contractor to furnish and perform the Work thereunder in accordance with the Contract Documents, or to otherwise comply with the Contract Documents or the terms of any special guarantees specified therein.

6. This Notice does not relieve Contractor of any surviving obligations under the Construction Contract, and is subject to Owner's reservations of rights with respect to completion and final payment.

Engineer

By (signature): _____

Name (printed): _____

Title: _____

Attachment: Professional Services Main Agreement with Cypress Environment & Infrastructure 9-23-21 (9913 : Professional Services

EXHIBIT F—EXHIBIT F—RESERVED

Guidance Notes—Exhibit F

1. See Exhibit F—Electronic Documents Protocol (EDP), in E-505 Part 2 of 4: Exhibits to Main Agreement.

Attachment: Professional Services Main Agreement with Cypress Environment & Infrastructure 9-23-21 (9913 : Professional Services

EXHIBIT G—EXHIBIT G—RESERVED

Guidance Notes—Exhibit G

1. See Exhibit G—Insurance, in E-505 Part 2 of 4: Exhibits to Main Agreement.

EXHIBIT H—EXHIBIT H—RESERVED

Guidance Notes—Exhibit H

1. See Exhibit H—Dispute Resolution, in E-505 Part 2 of 4: Exhibits to Main Agreement.

Exhibit H Omitted.

Attachment: Professional Services Main Agreement with Cypress Environment & Infrastructure 9-23-21 (9913 : Professional Services

EXHIBIT I—EXHIBIT I—RESERVED

Guidance Notes—Exhibit I

1. See Exhibit I—Limitations of Liability, in E-505 Part 2 of 4: Exhibits to Main Agreement.

Exhibit I Omitted

Attachment: Professional Services Main Agreement with Cypress Environment & Infrastructure 9-23-21 (9913 : Professional Services

Hancock County Port & Harbor Commission

Port & Harbor Commission

Staff Report

Date:	October 11, 2021
To:	Port & Harbor Commission
From:	Bridgette Jones, Executive Secretary
Subject:	RESOLUTION# 20211011-11
	AUTHORIZING EXECUTION OF THE LEASE AGREEMENT WITH THE NATIONAL OCEANS AND APPLICATIONS RESEARCH CENTER FOR SUITE 206 OF THE TERMINAL BUILDING AT STENNIS INTERNATIONAL AIRPORT

Licensee - The National Oceans and Applications Center (NOARC)

Space - Suite 206

Term - 12 months, with renewal option for 2 (two) consecutive 1 (one) year periods

Base Rent - $1,137.12/month $13,645.44/year

Pass Throughs -insurance, electric, water & sewer

ATTACHED:
NOARC Natioanl Oceans and Applicatons Research Center Office Lease suite 206 Stennis starts January 1, 2022

Attachment: Resolution# 20211011-11 Lease Agreement with National Oceans and Application Research Center for Suite 206 at Stennis

HANCOCK
MISSISSIPPI
PORT • AIR • SPACE
HANCOCK COUNTY PORT & HARBOR COMMISSION

RESOLUTION# 20211011-11

AUTHORIZING EXECUTION OF THE LEASE AGREEMENT WITH THE NATIONAL OCEANS AND APPLICATIONS RESEARCH CENTER FOR SUITE 206 OF THE TERMINAL BUILDING AT STENNIS INTERNATIONAL AIRPORT

WHEREAS, it comes for consideration the desire of the Hancock County Port & Harbor Commission ("Commission") to enter into a Lease Agreement with The National Oceans and Applications Research Center, (NOARC) for **Suite 206** a 999 square foot office suite of the Stennis Internatinal Terminal Building in located at 7250 Stennis Airport Drive, Suite 206, Kiln, MS 39556;

WHEREAS, NOARC will use the leased facilities for administration and office functions;

WHEREAS, the Lease Agreement shall be for a term of 12 months effective January 1, 2022 and continuing through December 31, 2022, at $1,137.12 per month;

WHEREAS, Lessee may extend the Lease for two (2) consecutive one-year periods by providing written notice of its intent to renew at least sixty days prior to the end of the primary term or the end of the first extended term of this Lease. In the event the Lessee chooses to extend the Lease Term beyond December 31, 2022, the rent payable under this Lease shall escalate by 3% on January 1, 2023 and on January 1st of each subsequent year that the Lease remains in effect;

WHEREAS, the total amount of rent paid by NOARC through the initial term will be $13,645.44;

WHEREAS, entering into the proposed Lease Agreement is in the best interest of the Commission;

NOW THEREFORE, BE IT RESOLVED, the Hancock County Port & Harbor Commission hereby accepts and authorizes the Chief Executive Officer of the Hancock County

ATTACHED:
NOARC Natioanl Oceans and Applicatons Research Center Office Lease suite 206 Stennis starts January 1, 2022

Attachment: Resolution# 20211011-11 Lease Agreement with National Oceans and Application Research Center for Suite 206 at Stennis

Port & Harbor Commission to execute the Lease Agreement and any and all documents that may be necessary with The National Oceans and Applications Research Center for a 12 month lease term of January 01, 2022 through December 31, 2022 for approximately 999 square feet of office space at Stennis International Airport, for an annual total revenue of $13.645.44.

BE IT FURTHER RESOLVED, having received an affirmative vote from a majority of the members of the Commission, a copy of this resolution shall be forwarded to the Hancock County Board of Supervisors for their approval and/or appropriate action.

RESULT:	**CARRIED [UNANIMOUS]**
MOVER:	Michael Bennett, Secretary
SECONDER:	Aline Ward, Commissioner
AYES:	Swanson, Ward, Jordan, Martin, Bennett, Necaise
EXCUSED:	Michael Casano, David Holman

Derek Necaise, President

ATTEST:

Michael Bennett,Secretary

ATTACHED:
NOARC Natioanl Oceans and Applicatons Research Center Office Lease suite 206 Stennis starts January 1, 2022

Attachment: Resolution# 20211011-11 Lease Agreement with National Oceans and Application Research Center for Suite 206 at Stennis

OFFICE LEASE
Stennis International Airpark

LEASE SUMMARY

Jobs:	3
Average Wage:	NA
Investment:	$ 0
Annual Lease Revenue:	$ 13,645.44
Lessor:	Hancock County Port & Harbor Commission 14054 Fred & Al Key Road Kiln, MS 39556
Lessee:	The National Oceans and Applications Research Center (NOARC) David Brannon 7250 Stennis Airport Drive, Room Suite 206 Kiln, MS 39556
Square Footage:	999 SF
Premises Description:	NOARC is leasing Suite 206 at KHSA for a 1-year lease, with a two-year option period afterwards. After the initial year lease, lease price shall increase by 3%.
Primary Term:	12 months (January 1st, 2022 – December 31st, 2022)
Base Rent:	$1,137.12 per month
Pass throughs:	Insurance, Electric, & Water. Insurance may change May 1st
Security Deposit:	HCPHC is waiving the Security Deposit for NOARC

*****THIS LEASE SUMMARY IS FOR CONVENIENCE ONLY AND NOT A BINDING AGREEMENT AND DOES NOT MODIFY OR CHANGE OR OTHERWISE AFFECT ANY TERMS OF THE ACTUAL LEASE*****

Attachment: Resolution# 20211011-11 Lease Agreement with National Oceans and Application Research Center for Suite 206 at Stennis

Lease Year	Monthly Installment	Annual
January 1st, 2022 – December 31st, 2022	$1,137.12	$13,645.44
January 1st, 2023 – December 31st, 2023	$1,171.23	$14,054.80
January 1st, 2024 – December 31st, 2024	$1,206.37	$14,476.45

*****THIS LEASE SUMMARY IS FOR CONVENIENCE ONLY AND NOT A BINDING AGREEMENT AND DOES NOT MODIFY OR CHANGE OR OTHERWISE AFFECT ANY TERMS OF THE ACTUAL LEASE*****

Attachment: Resolution# 20211011-11 Lease Agreement with National Oceans and Application Research Center for Suite 206 at Stennis

Table of Contents

Contents

Article I. Premises 6
Section 1.01 Leased Premises. 6
Article II. Term 6
Section 2.01 Term of Lease. 6
Section 2.02 Options To Extend. 6
Section 2.03 Holdover. 6
Article III. Rent/Security Deposit 6
Section 3.01 Fixed Rent. 6
Section 3.02 Late Charges. 7
Section 3.03 Taxes and Assessments. 8
Section 3.04 Security Deposits. 8
Article IV. USE OF PREMISES 8
Section 4.01 Lessee's Warranty Regarding Use. 8
Article V. COMPLIANCE & REPORTING 9
Section 5.01 Compliance With Laws. 9
Section 5.02 Regulatory Reporting Requirements. 9
Section 5.03 Information to Be Provided to Lessor. 10
Article VI. REPAIRS, MAINTENANCE, AND CLEANUP 10
Section 6.01 Condition of Premises. 10
Section 6.02 Repairs and Maintenance by Lessor. 10
Section 6.03 Repairs and Maintenance by Lessee. 10
Section 6.04 Lessee's Failure to Repair or Maintain. 10
Section 6.05 Delivery of Premises at End of Term. 10
Section 6.06 Lien. 11
Section 6.07 Allocation of Environmental Cleanup Costs. 11
Article VII. UTILITIES AND PUBLIC SERVICES 11
Section 7.01 Water and Sewer Services. 11
Section 7.02 Other Utility Charges. 11
Article VIII. ALTERATIONS, IMPROVEMENTS, AND FIXTURES 11
Section 8.01 Consent of Lessor. 11

Attachment: Resolution# 20211011-11 Lease Agreement with National Oceans and Application Research Center for Suite 206 at Stennis

Section 8.02 Property of Lessor. 12
Section 8.03 Signs. 12
Section 8.04 Alterations Required by Accessibility Laws. 12
Article IX. INSURANCE AND INDEMNITY 12
Section 9.01 Lessee's Property Insurance. 12
Section 9.02 Lessor's Property Insurance. 12
Section 9.03 Lessee's Liability Insurance. 12
Section 9.04 Remedy for Failure to Provide Insurance. 13
Section 9.05 Lessee's Environmental Indemnity. 13
Section 9.06 Hold-Harmless Clause 13
Section 9.07 Release of Claims/Waiver of Subrogation. 13
Section 9.08 Additional Insured and Other Requirements. 13
Article X. DAMAGE OR DESTRUCTION OF PREMISES 14
Section 10.01 Notice to Lessor. 14
Section 10.02 Total Destruction. 14
Section 10.03 Partial Destruction. 14
Article XI. CONDEMNATION 14
Section 11.01 Total Condemnation. 14
Section 11.02 Partial Condemnation. 15
Section 11.03 Condemnation Award. 15
Article XII. DEFAULT 15
Section 12.01 Lessee's Default. 15
Section 12.02 Lessor's Lien. 15
Section 12.03 Lessor's Default. 16
Section 12.04 Cumulative Remedies. 16
Section 12.05 Waiver of Breach. 16
Section 12.06 Survival. 16
Section 12.07 Limitation of Lessor's Liability. 16
Article XIII. INSPECTION AND ACCESS BY LESSOR 16
Section 13.01 Inspection & Access. 16
Article XIV. ASSIGNMENT AND SUBLEASE 17
Section 14.01 Assignment and Subletting by Lessee. 17
Section 14.02 Assignment by Lessor. 17

Attachment: Resolution# 20211011-11 Lease Agreement with National Oceans and Application Research Center for Suite 206 at Stennis

Article XV. MISCELLANEOUS 18
Section 15.01 Notices and Addresses 18
Section 15.02 Parties Bound 18
Section 15.03 Mississippi Law to Apply 18
Section 15.04 Abandonment 18
Section 15.05 No Set Off 18
Section 15.06 Legal Construction 19
Section 15.07 Prior Agreements Superseded 19
Section 15.08 Amendment 19
Section 15.09 Rights and Remedies Cumulative 19
Section 15.10 Attorney's Fees and Costs 19
Section 15.11 Force Majeure 19
Section 15.12 Time of Essence 19
Section 15.13 Limitation of Warranties 19
Section 15.14 Recording of Lease Agreement 19
Section 15.15 Reservation of Rights 19
Section 15.16 License for Access to Premises 20
Section 15.17 No Broker or Real Estate Agent 20

Exhibit "A" – Lease Area Description

Attachment: Resolution# 20211011-11 Lease Agreement with National Oceans and Application Research Center for Suite 206 at Stennis

LEASE AGREEMENT

This Lease Agreement (the "Lease") is entered into between Hancock County Port & Harbor Commission ("Lessor"), and National Oceans and Applications Research Center (NOARC). ("Lessee").

Article I. Premises

Section 1.01 **Leased Premises**. Lessor demises and leases to Lessee, and Lessee leases from Lessor, approximately 999 sq. ft. of office space known as Suite 206 of the Terminal Building at Stennis International Airport located at 7250 Stennis Airport Drive as shown in Exhibit "A", attached hereto and incorporated by reference (the "Premises").

Article II. Term

Section 2.01 **Term of Lease**. The term of the Lease ("Lease Term") is twelve (12) months, beginning on January 01, 2022, and ending on December 31, 2022.

Section 2.02 **Options To Extend.** Subject to Lessor determining there is no demand for aeronautical uses, and subject to approval of the Federal Aviation Administration ("FAA"), Lessee may extend the Lease for two (2) consecutive one-year periods by providing written notice of its intent to renew at least sixty (60) days prior (November 1st) to the end of the primary term or the end of the first extended term of this Lease. In the event the Lessee chooses to extend the Lease Term beyond December 31, 2022, the rents payable under this Lease shall escalate by 3% on January 01, 2023, and on January 1st of each subsequent year that the Lease remains in effect.

Section 2.03 **Holdover.** If Lessee holds over and continues in possession of the Premises after the Lease Term expires, Lessee will be considered to be occupying the Premises on a month-to-month tenancy, subject to all the terms of this Lease, at double the monthly rate in effect when the Lease Term (or any extension) expired. Nothing in this section shall be interpreted as providing Lessee the right to holdover and if Lessee fails to vacate the Premises within ten days of a written request by Lessor, Lessee will be responsible for any legal fees incurred by Lessor in connection with Lessee's continued tenancy or termination thereof.

Article III. Rent/Security Deposit

Section 3.01 **Base Rent.** Lessee agrees to pay Lessor the sum and amount of Thirteen Thousand Six Hundred Forty-Five Dollars and Forty-Four Cents ($13,645.44) for the twelve (12) month term of this Lease, payable in installments of One Thousand One Hundred

Attachment: Resolution# 20211011-11 Lease Agreement with National Oceans and Application Research Center for Suite 206 at Stennis

Thirty-Seven Dollars and Twelve Cents ($1,137.12) per month in advance beginning on the first day of the month as provided for above, and on the first day of each month during the term of this Lease.

Lease Year	Monthly Installment	Annual
January 1st, 2022 – December 31st, 2022	$1,137.12	$13,645.44
January 1st, 2023 – December 31st, 2023	$1,171.23	$14,054.80
January 1st, 2024 – December 31st, 2024	$1,206.37	$14,476.45

Section 3.02 **Pass Throughs.** The amounts specified in this Section shall be paid monthly at the same time and manner as the base rent.

(a) Insurance. Lessee agrees to shall pay as a pass through an allocated cost for the property and casualty insurance and liability insurance procured by Lessor to cover the Premises.

(b) Electricity, Water, and Sewer. Lessee shall pay as a pass through an allocated cost of electric, water, and sewer service for the Premises.

(c) Phone and Internet. To the extent Lessee uses wired internet or phone service at the Premises, whether through traditional lines, cable, fiber, or other physical connection, Lessee shall utilize service provided by CSPIRE under contract with the Lessor and shall pay an agreed upon rate for such service, or Lessee shall be responsible for a $150.00 monthly charge for phone and internet infrastructure.

(d) Allocation Methods. For all allocated costs, Lessor shall use a reasonable method for allocation that is not inconsistent with allocation methods applied to other similarly situated tenants of Lessor. Allocations for electricity, water and sewer, and insurance will include a share of common spaces of the Terminal Building.

Section 3.03 **Payment & Late Charges.**

(a) Lessee will pay the base rent and pass throughs to Lessor for each month by mail to 14054 Fred & Al Key Road, Kiln, MS 39556 or at such other location or locations that Lessor may from time to time designate by written notice to Lessee.

(b) Lessee shall pay a late charge of five percent (5%) of any payment not received by Lessor by the tenth day of the month in which said payment is due. An additional five percent of the rent and any outstanding late charges shall apply on each subsequent month that such payments are outstanding.

Attachment: Resolution# 20211011-11 Lease Agreement with National Oceans and Application Research Center for Suite 206 at Stennis

Section 3.04 **Taxes and Assessments.** In addition to the base rent and amounts specified in § 3.01 and § 3.02, Lessee will pay in full all real-property taxes, special assessments, and governmental charges of any kind imposed on the Premises or leasehold interest in the Premises commencing on the first day of the Lease Term and continuing through the end of the calendar year in which the term ends, including any special assessments imposed on or against the Premises for constructing or improving public works. In the event Lessee occupies the Premises for part of a year, it will be responsible for any assessment resulting from such partial year occupancy. These taxes and assessments are payable directly to the entity imposing the tax, assessment, or charge at least 30 days before the date payment is due. Lessee will provide Lessor with a receipt or other evidence of payment for each tax, assessment, or charge paid as soon as a receipt or other evidence is available to Lessee, but not later than the date payment is due. Lessee will provide Lessor with a receipt or other evidence of its annual reporting requirements to the Tax Assessor/Collector of Hancock County for personal property and inventory subject to ad valorem property tax, which is due on or before March 30th of each year. Lessee shall provide notice to Lessor of any tax protest filed with Hancock County within seven (7) days of such notice being filed.

Section 3.05 **Security Deposits.** No security deposit is being required at the time of execution of this Lease; Lessor reserves the right to require a security deposit in an amount of up to One Thousand One Hundred Thirty-Seven Dollars and Forty-Four Cents ($1,137.44) in the event Lessee is delinquent in the payment of rents or other fees and charges under this Lease or causes any damage (ordinary wear and tear excepted) to the Premises. If required, Lessor may use the deposit to pay arrears of rent, to repair any damage or injury to the Premises, or to pay any expense or liability incurred by Lessor as a result of any default by Lessee under this Lease including but not limited to payment of ad valorem taxes upon the Premises or the leasehold interest in the Premises. If Lessor uses the deposit, or any portion thereof as authorized above, Lessee shall restore the deposit to its original amount within ten (10) days after notice from Lessor. Failure to restore the deposit to its original amount within the required time shall constitute a default under the Lease. Within 30 days after Lessee surrenders the Premises, or completion of repairs or replacement of damaged or destroyed property, whichever is later, Lessor shall return to Lessee any remaining portion of the deposit, after any lawful deductions, provided Lessee has given to Lessor an address specifically for that purpose. IT IS SPECIFICALLY PROVIDED, HOWEVER, THAT LESSEE SHALL NOT BE ENTITLED TO ANY PORTION OF THE SECURITY DEPOSIT AS A REFUND UNLESS LESSEE GIVES LESSOR SIXTY (60) DAYS NOTICE OF SURRENDERING THE PREMISES.

Article IV. USE OF PREMISES

Section 4.01 **Lessee's Warranty Regarding Use.** Lessee represents and warrants to Lessor that Lessee intends to use the Premises as an office facility and for no other use. Lessee's use of the property is restricted to the purpose specified in this section unless Lessee obtains Lessor's prior written consent to any change in use.

Attachment: Resolution# 20211011-11 Lease Agreement with National Oceans and Application Research Center for Suite 206 at Stennis

Article V. COMPLIANCE & REPORTING

Section 5.01 **Compliance With Laws.**

(a) Lessee may not use, or permit the use of, the Premises in any manner that results in waste to the Premises or constitutes a nuisance or for any illegal purpose. Lessee, at its own expense, will comply, and will cause its officers, employees, agents, and invitees to comply, with all applicable laws, ordinances, and governmental rules and regulations concerning the use of the Premises.

(b) Lessee, at its sole cost, must comply with all Hazardous Materials Laws in connection with Lessee's use of the Premises.

(c) "Hazardous Materials" means any substance, material, or waste that is or becomes regulated by any local governmental agency, the State of Mississippi, or the federal government, including, but not limited to, any material or substance that is upon commencement of the Lease or at any time during the Lease, (1) designated as a "hazardous substance" pursuant to Section 311 of the Clean Water Act, 33 U.S.C. § 1251 et seq., or listed pursuant to Section 307 of the Clean Water Act, 33 U.S.C. § 1317, (2) defined as a "hazardous substance" pursuant to Section 101 of the Comprehensive Environmental Response, Compensation, and Liability Act, 42 U.S.C. § 9601 et seq., (3) defined as a "hazardous waste" pursuant to Section 1004 of the Resource Conservation and Recovery Act, 42 U.S.C. § 6901 et seq., (4) petroleum, (5) asbestos, and (6) polychlorinated biphenyls.

(d) "Hazardous Materials Laws" means any federal, state, or local statute, ordinance, order, rule, or regulation of any type relating to the storage, handling, use, or disposal of any Hazardous Materials, the contamination of the environment, or any removal of such contamination, including, without limitation, those statutes referred to in subparagraph c.

(e) Lessee shall coordinate with Lessor regarding environmental issues related to the Premises.

(f) Lessee shall obtain any and all permits and/or licenses required to conduct its business on the Premises, including but not limited to a Hancock County business license, and provide a copy of same to Lessor.

Section 5.02 **Regulatory Reporting Requirements.** Lessee must promptly supply Lessor with copies of all notices, reports, correspondence, and submissions made by Lessee to the Mississippi Department of Environmental Quality, the United States Environmental Protection Agency, the United States Occupational Safety and Health Administration, and any other local, state, or federal authority that requires submission of any information concerning environmental matters or hazardous materials pursuant to hazardous materials laws. Lessee shall provide to Lessor copies of all permits and/or licenses issued to Lessee

Attachment: Resolution# 20211011-11 Lease Agreement with National Oceans and Application Research Center for Suite 206 at Stennis

for operation of its business on the Premises and all modifications, amendments and other changes within 30 days after issuance of same.

(a) Lessee must promptly notify Lessor in advance of any scheduled meeting between Lessee and any of the agencies specified or described in subparagraph a. In the case of regulatory inspections for which the Lessee has not received advance notice, Lessee shall notify Lessor within 48 hours of the visit and the corrective actions, if any, required by the agency.

Section 5.03 **Information to Be Provided to Lessor.**

(a) Lessee may provide Lessor an annual report showing the number and average pay of persons employed by Lessee at the Premises.

Article VI. REPAIRS, MAINTENANCE, AND CLEANUP

Section 6.01 **Condition of Premises.** Lessee accepts the Premises in their present condition "AS IS" and acknowledges that the Premises are suitable for Lessee's intended use.

Section 6.02 **Repairs and Maintenance by Lessor.** Lessor agrees to keep the roof, foundation, exterior walls, electrical, air conditioning and heating of the Premises in good state of repair. In addition, Lessor agrees to care for the grounds around the Premises, and the parking facilities, etc.

Section 6.03 **Repairs and Maintenance by Lessee.** Lessee shall, at its own cost, throughout the term of this Lease, maintain the doors, windows, interior walls, floors, and fixtures within its leased area, in good order and repair, normal wear and tear excepted. All maintenance, repairs, and replacements required by this section must be performed promptly when required.

Section 6.04 **Lessee's Failure to Repair or Maintain.** If Lessee fails to perform its obligation to repair, replace, or maintain, as set forth in § 6.03, within a reasonable time after notice from Lessor of the need for the repair, replacement, or maintenance, Lessor may enter the Premises and make the repairs or replacements, or perform the maintenance, or have the repairs or replacements made or maintenance performed, at its own expense. On Lessor's notice to Lessee of the performance and cost of any maintenance, repairs, or replacements under this section, Lessee must immediately reimburse Lessor for any reasonable costs incurred by Lessor under this section, together with interest on the sum at the highest legal rate from the date of the notice until the date paid by Lessee to Lessor.

Section 6.05 **Delivery of Premises at End of Term.** Lessee shall remove all Lessee's personal property, Lessee-owned equipment and stored items from the Premises at the end of the Lease Term. The Premises shall be returned to Lessor in clean, empty, and good condition reasonable wear and tear excepted. Under no circumstances shall stored items be

Attachment: Resolution# 20211011-11 Lease Agreement with National Oceans and Application Research Center for Suite 206 at Stennis

left on or in the Premises. Lessor may retain, destroy or dispose of any property left on the Premises at the end of the Term without liability to Lessee for loss or damage. Notwithstanding anything in this provision to the contrary, Lessee shall not remove any furniture or office equipment from the Premises which are owned by Lessor. Lessor and Lessee shall execute a memorandum identifying Lessor's furniture and office equipment located in the Premises at the commencement of this Lease which Lessee may use in connection with its tenancy of the Premises. All such furniture and office equipment shall be returned to Lessor upon expiration or termination of this Lease in the same condition as on the date of commencement of this Lease, ordinary wear and tear excepted.

Section 6.06 **Lien.** Lessee will not permit any lien to be placed on the Premises or improvements on the Premises. Lessee must promptly notify Lessor as to any liens threatened or attached against the Premises. Lessee will promptly pay any lien that is filed on the Premises or on improvements located in the Premises. If default in payment of the lien continues for 20 days after Lessor's written notice to Lessee, and in any case before the date on which any proceedings to foreclose on such lien begin, Lessor may, at its option, pay the lien or any portion of it without inquiring into its validity. Any amounts Lessor pays to remove a lien caused by Lessee to be filed against the Premises or improvements on them, including expenses and interest, are due from Lessee to Lessor and must be repaid to Lessor immediately on rendition of notice, together with interest at eighteen percent (18%) per annum until repaid.

Section 6.07 **Allocation of Environmental Cleanup Costs.** Lessee is responsible only for the payment of that portion of any cleanup costs necessary for compliance with Hazardous Materials Laws that arise as a result of discharge of hazardous materials on the Premises by Lessee or Lessee's agents, contractors, representatives, invitees, or other associated parties.

Article VII. UTILITIES AND PUBLIC SERVICES

Section 7.01 **Electric Services.** Lessee shall pay for its allocated share of electricity to the Terminal Building as provided in Section 3.02.

Section 7.02 **Telephone and Internet Service.** Lessee shall pay for telephone and internet service or a telephone and internet infrastructure fee as provided in Section 3.02.

Section 7.03 **Other Utilities.** Lessee shall be solely responsible for procuring and paying for any other utilities to the Premises.

Article VIII. ALTERATIONS, IMPROVEMENTS, AND FIXTURES

Section 8.01 **Consent of Lessor.** Except as provided in Section 8.03, Lessee may not make any alterations, additions, or improvements to the Premises without Lessor's prior written consent, which consent may be withheld in Lessor's sole discretion.

Attachment: Resolution# 20211011-11 Lease Agreement with National Oceans and Application Research Center for Suite 206 at Stennis

Section 8.02 **Property of Lessor.** Lessor shall have the option of accepting any or all alterations, additions, or improvements made by Lessee when the Lease terminates with such accepted alterations, additions, and improvements becoming the property of Lessor or rejecting any or all alterations, additions, or improvements made by Lessee and Lessee may be required to return the Premises to the condition that existed prior to the alterations, additions, or improvements rejected by Lessor. In the event rejected alterations, additions, or improvements have not been undone or removed at the expiration or termination of the Lease, then Lessor may remove such alterations, additions, and improvements made by Lessee and any other property it placed in the Premises, and charge Lessee the cost of removal or reverting plus interest which amount shall be paid within 50 days of Lessor's notice to Lessee of the amount due.

Section 8.03 **Signs.** Lessee may not erect signs on any outside portion of the Premises or the terminal building or hangar at the airport. Upon approval of Lessor, Lessee may place a plaque or other item identifying its presence in the Premises on or adjacent to the door to the Premises.

Section 8.04 **Alterations Required by Accessibility Laws.** If any alterations, additions, or improvements to the Premises are mandated by legal requirements related to accessibility by persons with disabilities ("accessibility alterations"), Lessee is responsible for making them. This allocation of responsibility for compliance with such legal requirements is a material inducement for the Parties to enter this Lease.

Article IX. INSURANCE AND INDEMNITY

Section 9.01 **Lessee's Property Insurance.** Lessee must, at its own expense during the Lease Term, maintain insurance on Lessee's personal property, furniture, fixtures and equipment in such amounts as Lessee deems necessary.

Section 9.02 **Lessor's Property Insurance.** Lessor shall keep all buildings on the Premises insured against loss or damage in an amount determined by Lessor in its sole discretion and Lessee shall be responsible for its allocated share in accordance with Section 3.02. Lessee will have no claim to any proceeds of Lessor's insurance policies.

Section 9.03 **Lessee's Liability Insurance.** Lessee, at its own expense, must provide and maintain in force during the Lease Term (a) general commercial liability insurance, for both personal injury and property damages, including products and completed operations, covering Lessee operations and the Premises and anywhere in the Stennis International Airpark, with a minimum limit of $1,000,000 single limit and $2,000,000 in the aggregate, (b) automobile liability insurance on all vehicles owned or operated by Lessee in the Stennis International Airpark, including those which are hired or non-owned and used in the course of Lessee's operations, with a combined single limit of $1,000,000 per occurrence, (c) a policy of Worker's Compensation Insurance as required by applicable law, and (d) employer's liability insurance in the minimum amount of $1,000,000 for bodily injury by

Attachment: Resolution# 20211011-11 Lease Agreement with National Oceans and Application Research Center for Suite 206 at Stennis

accident, disease, or in the aggregate, covering injury or death to any employee which may be outside the scope of or in addition to liability under an workers compensation statute.

Section 9.04 **Remedy for Failure to Provide Insurance.** Lessee must furnish Lessor with certificates of all insurance required by this article. If Lessee does not provide the certificates when Lessor delivers possession to Lessee and within ten days prior to any renewal date, or if Lessee allows any insurance required under this article to lapse, Lessor may, at its option, take out and pay the premiums on the necessary insurance to comply with Lessee's obligations under this article. Lessor is entitled to reimbursement from Lessee for all amounts spent to procure and maintain the insurance, with interest at the rate of eighteen (18) percent annually from the date Lessee receives Lessor's notice of payment until reimbursement.

Section 9.05 **Lessee's Environmental Indemnity.** Lessee agrees to indemnify, defend, and hold harmless Lessor from and against all claims, liabilities, losses, damages, remediation expenses, fines and penalties, and costs, foreseen or unforeseen, including without limitation counsel, engineering, and other professional or expert fees, that Lessor may incur by reason of Lessee's action or inaction with regard to Lessee's obligations under Article 5 of this Lease. This section survives the expiration or earlier termination of this Lease.

Section 9.06 **Hold-Harmless Clause.** Lessee will indemnify and hold Lessor harmless against any claims, demands, damages, costs, and expenses, including reasonable attorney's fees for defending claims and demands, arising from the conduct or management of Lessee's business on the Premises or its use of them; from any breach by Lessee of any conditions of this Lease; or from any act of negligence of Lessee, its agents, contractors, employees, sublessees, concessionaires, or licensees in or about the Premises. If any action or proceeding is brought against Lessor by reason of any such claim, Lessee, on notice from Lessor, will defend the action or proceeding by counsel acceptable to Lessor.

Section 9.07 **Release of Claims/Waiver of Subrogation.** Lessee shall release Lessor from any claim, by subrogation or otherwise, for any damage to the Premises, the building, or personal property within the building, regardless of cause, including negligence of Lessor, however, the release applies only to the extent the damage is covered by insurance proceeds and the release does not adversely affect any insurance coverage. Lessee will notify their insurance companies of the release set forth herein and will have the insurance policies, endorsed, if necessary, to prevent invalidation of the insurance coverage.

Section 9.08 **Additional Insured and Other Requirements.** All insurance required to be carried by Lessee shall be written on an occurrence basis, and with the exception of workers' compensation and employer's liability, shall name Hancock County and the Hancock County Port & Harbor Commission as additional insured. Lessee shall provide Lessor with certificates of insurance for each insurance policy required in a form acceptable to Lessor evidencing policies of insurance and such certificates will indicate that the described insurance policies may not be canceled before the expiration of a thirty (30) day notification period and that the Lessor will be immediately notified in writing of any such

Attachment: Resolution# 20211011-11 Lease Agreement with National Oceans and Application Research Center for Suite 206 at Stennis

notice of termination. All insurance shall be written by an insurance company authorized by the Commissioner of Insurance of the State of Mississippi to do business in the State of Mississippi.

Article X. DAMAGE OR DESTRUCTION OF PREMISES

Section 10.01 **Notice to Lessor.** If the Premises, or any structures or improvements on them, are damaged or destroyed by fire, tornado, or other casualty, Lessee must immediately give Lessor written notice of the damage or destruction, including a general description of the damage and, as far as known to Lessee, the cause of the damage.

Section 10.02 **Total Destruction.** If the building in which the Premises are located is totally destroyed by fire, tornado, or other casualty by other than the negligence, gross negligence, or intentional tort of Lessee or any person in or about the Premises with Lessee's express or implied consent, or if it is so damaged that rebuilding or repairs cannot reasonably be completed within ninety (90) working days at a cost not to exceed the insurance recovery proceeds, this Lease will terminate, and rent will be abated for the unexpired portion of this Lease, effective as of the date of written notification as provided in § 10.01.

Section 10.03 **Partial Destruction.** If the building in which the Premises are located is partially damaged by fire, tornado, or other casualty by other than the negligence, gross negligence, or intentional tort of Lessee or any person in or about the Premises with Lessee's express or implied consent, but not to such an extent that rebuilding or repairs cannot reasonably be completed within ninety (90) working days and at a cost not to exceed the insurance recovery proceeds, this Lease will not terminate except that if Lessor elects not to rebuild or repair and the damage rendered the Premises unusable in whole or in part for the purposes of Lessee, Lessee may terminate the Lease or continue it with the rent for the remainder of the Lease Term adjusted equitably.

Article XI. CONDEMNATION

Section 11.01 **Total Condemnation.** If, during the Lease Term or any extension or renewal of it, all of the Premises are taken for any public or quasi-public use under any governmental law, ordinance, or regulation, or by right of eminent domain, or are sold to the condemning authority under threat of condemnation, this Lease will terminate, and the rent will be abated during the unexpired portion of this Lease, effective as of the date the condemning authority takes the Premises.

Attachment: Resolution# 20211011-11 Lease Agreement with National Oceans and Application Research Center for Suite 206 at Stennis

Section 11.02 **Partial Condemnation.**

(a) If a portion but not all of the Premises is taken for any public or quasi-public use under any governmental law, ordinance, or regulation, or by right of eminent domain, or is sold to the condemning authority under threat of condemnation, Lessee may terminate the Lease by giving Lessor written notice within 30 days after the entity exercising the power of condemnation takes possession of the condemned portion.

(b) If the Premises are partially condemned and Lessee fails to exercise the option to terminate the Lease under this section, this Lease will not terminate, but the amounts payable under § 3.01 and § 3.02 of this Lease will be adjusted equitably during the unexpired portion of this Lease.

Section 11.03 **Condemnation Award.** Lessor is entitled to receive and retain the entire award in any condemnation proceedings, except for any portion attributable to trade fixtures, which Lessee is entitled to receive and retain. The termination of this Lease will not affect the right to this award.

Article XII. DEFAULT

Section 12.01 **Lessee's Default.** If Lessee allows the rent to be in arrears more than fifteen (15) days after its due date, or remains in breach under any other provision of this Lease for 30 days after written notice from Lessor, in addition to any other remedy available under the Lease or at law, Lessor may, at its option, without notice to Lessee, terminate this Lease, and Lessor may reenter and take possession of the Premises and remove all persons and property without being considered guilty of any manner of trespass and may (but is not required to) re-let the Premises (or any part of them) for all or any part of the remainder of the Lease Term, to a party satisfactory to Lessor and at the monthly rental as Lessor can secure with reasonable diligence. If Lessor cannot re-let after reasonable efforts to do so or if the monthly rental is less than the rental Lessee was obligated to pay under this Lease (or any renewal of it) plus the expense of re-letting, then Lessee must pay Lessor the amount of the deficiency.

Section 12.02 **Lessor's Lien.** As security for the prompt and punctual payment of rent or any other sum due or to become due from Lessee to Lessor under this Lease, Lessor has a lien on all fixtures, chattels, or other property of any description belonging to Lessee that are placed in, or become a part of, the Premises. This lien is not in lieu of, nor in any way affects, any statutory Lessor's lien but is in addition to such lien, and Lessee grants Lessor a security interest in all of Lessee's property placed in or on the Premises for purposes of this contractual lien. This does not prevent Lessee's selling any merchandise in the ordinary course of business free of such Lessor's lien. If Lessor exercises the option to terminate the leasehold, reenter, and re-let the Premises as provided in the preceding paragraph and gives Lessee reasonable notice of the intent to take possession and an opportunity for a

Attachment: Resolution# 20211011-11 Lease Agreement with National Oceans and Application Research Center for Suite 206 at Stennis

hearing on the matter, Lessor may take possession of all of Lessee's property on the Premises and sell it at public or private sale after giving Lessee reasonable notice of the time and place of any public sale or of the time after which any private sale is to be made, for cash or on credit, for the prices and terms that Lessor considers best, with or without having the property present at the sale. The proceeds of the sale will be applied first to the necessary and proper expense of removing, storing, and selling the property, then to the payment of any rent due or to become due under this Lease; any balance will be paid to Lessee. Lessee further grants Lessor a security interest in Lessee's personal property now or subsequently placed in or on the Premises.

Section 12.03 **Lessor's Default.** If Lessor remains in breach of any material condition of this Lease for thirty (30) days after written notice from Lessee, Lessee may (i) remedy the default by any reasonable and necessary action and, in connection with the remedy, and Lessor must, on demand, pay the reasonable costs borne by Lessee in remedying such breach or (ii) terminate this Lease by providing thirty (30) days written notice to Lessor. It is agreed, however, that if Lessor commences action within 30 days after receipt of notice to remedy any default and diligently pursues such action to conclusion, Lessee's rights under this section shall not apply.

Section 12.04 **Cumulative Remedies.** All Lessor's and Lessee's rights and remedies under this Article are cumulative, and none will exclude any other right or remedy provided by law or any other provision of this Lease. All the rights and remedies may be exercised and enforced individually or concurrently and whenever occasion for their exercise arises.

Section 12.05 **Waiver of Breach.** Lessor's or Lessee's waiving a breach of this Lease by the other party does not constitute a continuing waiver or a waiver of any subsequent breach.

Section 12.06 **Survival.** Notwithstanding anything to the contrary in this Lease, provisions which by their nature and context are intended to survive the expiration or termination of the Lease will survive the expiration or termination of the Lease, including without limitation, termination provisions, damages provisions, and indemnification provisions.

Section 12.07 **Limitation of Lessor's Liability.** Notwithstanding anything to the contrary contained herein, no personal or individual liability of any kind or character whatsoever shall now or at any time hereafter attach to Lessor, its commissioners. officers, directors, employees, representatives, or its property

Article XIII. INSPECTION AND ACCESS BY LESSOR

Section 13.01 **Inspection & Access.** Lessee must permit Lessor and Lessor's agents, servants, and employees, including but not limited to legal counsel and environmental consultants and engineers, access to the Premises at all reasonable times for the purpose of inspection, whether environmental inspections and sampling or inspections of the condition of the Premises or otherwise and for any other purpose necessary to protect the Lessor's

Attachment: Resolution# 20211011-11 Lease Agreement with National Oceans and Application Research Center for Suite 206 at Stennis

interest in the Premises or to perform Lessor's duties under this Lease or to show the Premises to prospective future Lessees and must permit access during other hours in the event of an emergency. Lessee may not restrict access to any part of the Premises, and Lessee may not impose any conditions to access. If Lessor's inspection includes sampling and testing of the Premises, Lessor must use its best efforts to avoid interfering with Lessee's use of the Premises, and on completion of sampling and testing must repair and restore the affected areas of the Premises as made necessary by any sampling and testing.

Article XIV. ASSIGNMENT AND SUBLEASE

Section 14.01 **Assignment and Subletting by Lessee.**

(a) Lessee may not sublet, assign, encumber, or otherwise transfer this Lease, or any right or interest in it or in the Premises or the improvements on them, without Lessor's written consent, which consent may be withheld in Lessor's sole discretion. If Lessee sublets, assigns, encumbers, or otherwise transfers its rights or interests in this Lease or in the Premises or the improvements on them without Lessor's written consent, any such sublet, assignment, or encumbrance shall be void and of no effect and Lessor may, at its option, declare this Lease terminated. If Lessor consents in writing to an assignment, sublease, or other transfer of all or any of Lessee's rights under this Lease, the assignee or subLessee must assume all of Lessee's obligations under this Lease, and Lessee will remain liable for every obligation under the Lease.

Section 14.02 **Assignment by Lessor.** Lessor may assign or transfer any of its interests under this Lease. On transfer, and on the transferee's assumption of its obligations, Lessor is relieved of its obligations under the Lease.

Article XV. CONTINGENT ON APPROVALS

Section 15.01 **FAA Approval.** This Lease, and the exercise of each option provided in Section 2.02 of this Lease, are subject to the consent of the FAA to allow the Lease as a non-aeronautical use of airport property.

Section 15.02 **FAA Denial.** In the event the FAA denies consent to the Lease or any Lease extension, Lessee shall have up to sixty days to vacate the Premises, and rent will be prorated for any partial month for which Lessee occupies the Premises.

Section 15.03 **FAA Delay.** In the event the FAA does not rule within sixty (60) days of the request for consent to this Lease or any Lease extension option exercised in accordance with Section 2.02, then Lessee may terminate this Lease by providing sixty (60) days notice, and rent will be prorated for any partial month for which Lessee rents the Premises.

Attachment: Resolution# 20211011-11 Lease Agreement with National Oceans and Application Research Center for Suite 206 at Stennis

Article XVI. MISCELLANEOUS

Section 16.01 **Notices and Addresses.** All notices required under this Lease may be given by the following methods:

(a) By certified mail, return receipt requested, addressed to the proper party, at the following addresses:

Lessor: Hancock County Port & Harbor Commission
14054 Fred & Al Key Road
Kiln, Mississippi 39556
Attn: Chief Executive Officer

Lessee: National Oceans and Applications Research Center (NOARC)
David Brannon
7250 Stennis Airport Drive, Room Suite 206
Kiln, MS 39556

(b) By fax transmission, to the proper party, at the following fax numbers:

Lessor: 228-467-9341
Attn: Chief Executive Officer

Lessee: _____
Attn: _____

Notices are effective when received. Either party may change the address or fax number to which notices are to be sent by sending written notice of the new address or number to the other party in accordance with the provisions of this section.

Section 16.02 **Parties Bound.** This Lease binds, and inures to the benefit of, the parties to the Lease and their respective heirs, executors, administrators, legal representatives, successors, and assigns (to the extent this Lease permits assignment).

Section 16.03 **Mississippi Law to Apply.** This Lease is to be governed by and construed under Mississippi law, and all obligations of the parties created by this Lease are performable in Hancock County, Mississippi, and both parties irrevocably consent to the exclusive personal jurisdiction and venue in the circuit, chancery, and justice court of Hancock County, Mississippi.

Section 16.04 **Abandonment.** Lessee agrees not to vacate or abandon the Premises at any time during the Lease Term. Should Lessee vacate or abandon the Premises or be dispossessed by process of law or otherwise, such abandonment, vacating or dispossession shall be a breach of this Lease, and entitle to Lessor to all of the remedies for default set forth in this Lease or available under law.

Section 16.05 **No Set Off.** Lessee shall perform its obligations under this Lease without setoff, deduction, recoupment, or withholding of any kind for any claim Lessee may have

Attachment: Resolution# 20211011-11 Lease Agreement with National Oceans and Application Research Center for Suite 206 at Stennis

against Lessor, whether under this Lease or any other agreement or interaction between the parties.

Section 16.06 **Legal Construction.** If one or more of the provisions contained in this Lease are for any reason held by a court of competent jurisdiction to be invalid, illegal, or unenforceable in any respect, the invalidity, illegality, or unenforceability will not affect any other provision of the Lease, which will be construed as if it had not included the invalid, illegal, or unenforceable provision.

Section 16.07 **Prior Agreements Superseded.** This Lease constitutes the parties' sole agreement and supersedes any prior understandings or written or oral agreements between the parties with respect to the subject matter.

Section 16.08 **Amendment.** No amendment, modification, or alteration of this Lease is binding unless in writing, dated subsequent to the date of this Lease, and duly executed by the parties.

Section 16.09 **Rights and Remedies Cumulative.** The rights and remedies provided by this Lease are cumulative, and either party's using any right or remedy will not preclude or waive its right to use any other remedy. These rights and remedies are in addition to any other rights the parties may have by law, statute, ordinance, or otherwise.

Section 16.10 **Attorney's Fees and Costs.** If, as a result of Lessee breaching this Lease, the Lessor employs an attorney to enforce its rights under this Lease, then the Lessee will pay the Lessor the reasonable attorney's fees and costs incurred to enforce the Lease.

Section 16.11 **Force Majeure.** With the exception of the obligation to pay money owed, neither Lessor nor Lessee is required to perform any term or covenant in this Lease so long as performance is delayed or prevented by *force majeure,* which includes acts of God, strikes, lockouts, material or labor restrictions by any governmental authority, civil riot, floods, and any other cause not reasonably within Lessor's or Lessee's control and that Lessor or Lessee cannot, by exercising due diligence and paying money, prevent or overcome, in whole or part.

Section 16.12 **Time of Essence.** Time is of the essence of this Lease.

Section 16.13 **LIMITATION OF WARRANTIES.** THERE ARE NO IMPLIED WARRANTIES OF MERCHANTABILITY OR FITNESS FOR A PARTICULAR PURPOSE OR OF ANY OTHER KIND ARISING OUT OF THIS LEASE. THERE ARE NO WARRANTIES THAT EXTEND BEYOND THOSE, IF ANY, EXPRESSLY STATED IN THIS LEASE.

Section 16.14 **Recording of Lease Agreement**. Neither this Lease nor any memorandum hereof shall be recorded in the real property records kept by the Hancock County Chancery Clerk.

Section 16.15 **Reservation of Rights.** Premises are within the Stennis International Airport and Lessee agrees to abide by the Protective Covenants for Stennis International

Attachment: Resolution# 20211011-11 Lease Agreement with National Oceans and Application Research Center for Suite 206 at Stennis

Airpark and Stennis International Airport's Rules and Regulations and Minimum Standards, as amended by Lessor from time to time.

Section 16.16 **Access to Premises**. Lessor shall provide Lessee with key access to the exterior door of the terminal building and to the "Premises". Any keys provided to Lessee shall be numbered and inventoried and Lessee shall not make copies or allow copies to be made of any keys. Lessee shall be charged cost plus a reasonable mark-up for any keys provided in excess of four keys. Lessee shall notify Lessor immediately in the event any exterior door key is lost. In the event any keys are lost or not returned at the expiration of the Lease, Lessee shall be responsible for any replacement costs and the costs for any rekeying of locks.

Section 16.17 **No Broker or Real Estate Agent**. Lessee represents and warrants that no real estate agent or broker was used by Lessee to identify and secure this Lease and will defend, hold harmless, and indemnify Lessor from any claims for a commission or other fee asserted by a broker or real estate agent based on any alleged services provided to Lessee.

Section 16.18 **No Right of Purchase; No Conveyance of Mineral Interests**. Lessee acknowledges and agrees that it has no right to purchase or acquire any fee interest in the Premises, and further acknowledges that no conveyance of or granting of any oil, gas, or other mineral interest to Lessee is made pursuant to this Lease.

Section 16.19. **Compliance with Safety Requirements**. Lessee shall observe all safety requirements of Lessor relating to Stennis International Airpark and Stennis International Airport, as in effect from time to time, and shall take such steps and actions as may be necessary or directed by Lessor to ensure that all officers, employees, representatives, invitees, and guests of Lessee observe such requirements.

Section 16.20. **Compliance with Security Program**. Lessee shall observe all security requirements of any security program or plan pertaining to Lessor or the Stennis International Airpark and Stennis International Airport, as in effect from time to time, and shall take such steps and actions as may be necessary or directed by Lessor to ensure that all officers, employees, representatives, invitees, and guests of Lessee observe such requirements.

Section 16.21 **Fines for Safety or Security Violations**. If Lessor incurs any fines or penalties or any cost or expense under any safety or security program or plan pertaining to Lessor or the Stennis International Airpark and Stennis International Airport as a result of any act or omission of Lessee, or any officer, employee, representative, invitee or guest of Lessee, Lessee shall pay or reimburse to Lessor, as the case may be, all such fines, penalties, costs, and expenses. Lessee shall further rectify any such safety or security deficiency as may be determined by Lessor. Lessor reserves the right to take whatever action may be necessary to rectify any security deficiency caused by the actions or inactions of Lessee which Lessee fails to timely remedy. In the event Lessor undertakes any such action, Lessee shall immediately pay and reimburse Lessor all monies expended and costs incurred by Lessor in connection therewith.

Attachment: Resolution# 20211011-11 Lease Agreement with National Oceans and Application Research Center for Suite 206 at Stennis

Section 16.22 **Subordination to Agreements with the United States Government.** This Lease is subject and subordinate to the provisions of any agreement heretofore or hereafter made between Lessor and the United States Government relative to the operation or maintenance of the Stennis International Airpark and Stennis International Airport, the execution of which has been or will be required as a condition precedent to the transfer of federal rights or property to Lessor for airport purposes, or the expenditure of federal funds for the improvement or development of the Stennis International Airpark and Stennis International Airport.

Section 16.23 **Nondiscrimination.** Lessee, for itself, its successors in interest, sublessees and assigns, as a part of the consideration hereof, does hereby covenant and agree that: (1) no person on the grounds of race, creed, color, national origin, sex, age or handicap will be excluded from participation in, denied the benefits of, or be otherwise subjected to discrimination in the use of the lease premises; (2) in the construction of any improvements on, over or under such leased premises and the furnishing of services thereon and in connection therewith, no person on the grounds of race, creed, color, national origin or sex will be excluded from participation in, denied the benefits of, or otherwise be subjected to discrimination; and (3) leased premises will be used in compliance with all other requirements imposed by or pursuant to 49 CFR Part 21, Nondiscrimination in Federally Assisted Programs of the Department of Transportation, and any future amendments.

(THE REMAINDER OF THIS PAGE IS INTENTIONALLY LEFT BLANK)

The undersigned Lessor and Lessee execute this Lease on the ___ day of _____, 2021.

LESSOR
HANCOCK COUNTY PORT & HARBOR COMMISSION

By: _____ Date: _____
Name: William P. Cotter
Title: Chief Executive Officer

LESSEE
National Oceans and Applications Research Center

By: David P. Brannon Date: 5 OCT 21
Name: DAVID P. BRANNON
Title: PRESIDENT

Attachment: Resolution# 20211011-11 Lease Agreement with National Oceans and Application Research Center for Suite 206 at Stennis

LESSOR
HANCOCK COUNTY PORT & HARBOR COMMISSION

By: _____
Name: William P. Cotter
Title: Chief Executive Officer

MISSISSIPPI NOTARY ACKNOWLEDGEMENT

State of Mississippi

County of _____

Personally appeared before me, the undersigned authority in and for the said county and state, on this ____ day of _____, 2021, within my jurisdiction, the within named _____ [name(s) of person(s) acknowledged], who acknowledged that (he) (she) (they) executed the above and foregoing instrument.

[Seal]

_____

[Notary Public]

My Commission Expires:

_____

Attachment: Resolution# 20211011-11 Lease Agreement with National Oceans and Application Research Center for Suite 206 at Stennis

LESSEE

National Oceans and Applications Research Center

By: David P. Brannon

Name: DAVID P. BRANNON

Title: PRESIDENT

NOTARY ACKNOWLEDGEMENT

State of Mississippi

County of Hancock

Personally appeared before me, the undersigned authority in and for the said county and state, on this 5 day of October, 2021, within my jurisdiction, the within named David Brannon [name(s) of person(s) acknowledged], who acknowledged that (he) (she) (they) executed the above and foregoing instrument.[Seal]


[Notary Public]

My Commission Expires: 6/27/2023

STATE OF MISSISSIPPI NOTARY PUBLIC ID # 128282 TONYA LADNER Commission Expires June 27, 2023 HANCOCK COUNTY

Attachment: Resolution# 20211011-11 Lease Agreement with National Oceans and Application Research Center for Suite 206 at Stennis

EXHIBIT "A"
LEASED PREMISES DESCRIPTION

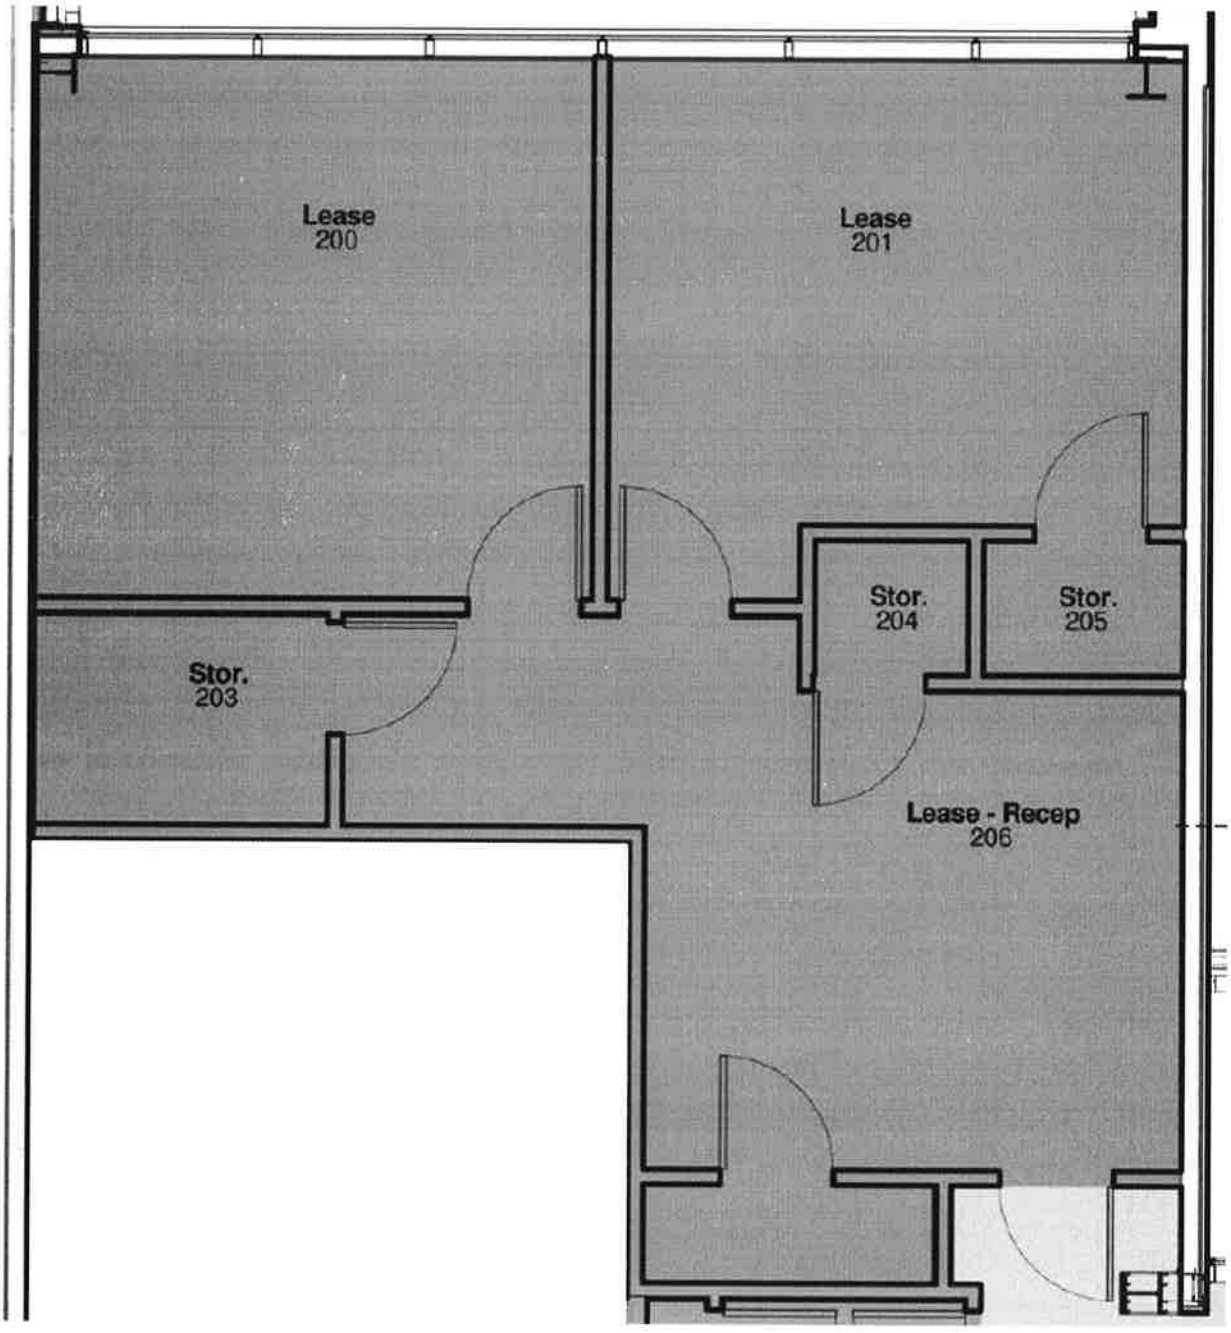

Attachment: Resolution# 20211011-11 Lease Agreement with National Oceans and Application Research Center for Suite 206 at Stennis

FM Global

September 23, 2021

Fire Marshal Adam
Hancock County Fire Marshal's Office
18333 Hwy 603
Kiln, Mississippi 39556
United States

Dear Fire Marshal Adam:

Congratulations. Your grant application for an FM Global fire prevention grant stood out among the hundreds we received, and we will be funding $2500 to purchase fire prevention education materials. We hope the additional funding will help to strengthen your efforts to ultimately, and more effectively prevent fire—the leading cause of property destruction worldwide.

Award checks and plaques will be mailed in October to your attention at the address above. Please feel free to use the attached news release that we've prepared for you to promote news media interest.

During the past 40 years, FM Global has awarded millions of dollars in funding to fire departments and related agencies worldwide. With a shared philosophy that the majority of property loss is preventable—not inevitable—we can make a difference in preventing the frequency and severity of fire...together.

Once again, congratulations on your recent fire prevention grant awarded by FM Global, one of the world's largest commercial property insurers.

If you have any questions regarding your award, please feel welcome to e-mail me.

Best wishes for continued success in your fire prevention endeavors.

Michael Spaziani
Assistant Vice President, Manager - Fire Service Programs

CC: Chris Combs - Atlanta Operations
21-127 - Hancock County Fire Marshal's Office

Attachment: FM Global Award Letter (9915 : 2021 FM Global Grant)

Conference Registration

The Mississippi Geospatial Conference put on by the Mississippi Association for Spatial Technologies (MAST) is the single largest gathering of geospatial professionals in the state. This conference has taken place for many years and is traditionally a two half day conference. Registration and payment for the conference confirms you as a dues paying member of MAST for an entire year. Registration takes place using the form toward the bottom of this page. Price for the conference varies depending on if you are attending physically, virtually, o as a student. Presentation, sponsorship, and student poster participation are encouraged! Details can by found below:

Date: October 21st and 22nd
Location: USM Gulf Park (Long Beach, Mississippi)
Price to Attend: $75 Physical / $35 Virtual Only / $25 (or $0) Student

Helpful Links

Vendor Registration and Information (http://www.mastgis.org/home/conference-vendor-and-sponsor-registration/) (Includes 4 attendees, logo recognition, and ad space)
Student Registration and Information (http://www.mastgis.org/home/student-conference-registration/) (
NOTE: Registration includes one entry into the poster competition for a scholarship)
Presentation Submission and Information (http://www.mastgis.org/home/conference-presentation-submission/)
Pay Virtual Attendance Fee Here (https://www.paypal.com/cgi-bin/webscr?cmd=_s-xclick&hosted_button_id=Y4ZL37UEVZ24G)
Pay Physical Attendance Fee Here (https://www.paypal.com/cgi-bin/webscr?cmd=_s-xclick&hosted_button_id=CLVJAMYWY985S)
Pay Vendor / Sponsor Fee Here (https://www.paypal.com/cgi-bin/webscr?cmd=_s-xclick&hosted_button_id=S2UDCPR9PEA4C)

Registration Form

Fields marked with an * are required

First Name *

Last Name *

Attachment: 2021 MS Geospatial Conference (9916 : 2021 MS Geospatial Conference)

Great people, great products, great prices!℠

CARQUEST AUTO PARTS

CAR PARTS CENTER
1111 HWY 90
BAY ST LOUIS MS 39520
(228) 467-6502

PAGE 1 OF 1
REF# 299125

WE APPRECIATE YOUR BUSINESS !!

QUOTE

20202109300479800000075200000299125772

ANY PRODUCT RETURNED FOR CREDIT MUST BE ACCOMPANIED BY THIS RECEIPT

HANCOCK COUNTY
FINANCE DEPARTMENT
854 HIGHWAY 90, SUITE A
BAY SAINT LOUIS, MS 39520

SEE CARQUEST STORE FOR DETAILS OF THE COAST TO COAST GUARANTEE

HANCOCK COUNTY
13068 LOGFELLOW DR BLDG 26
BAY SAINT LOUIS, MS 39520

INVOICE NO.	CUSTOMER NO.	DATE	CUST. P.O. NO.	SALES ID	TEAMMATE ID	FORM OF PYMT.
4796-QUOTE	7520	10/1/2021			BOBBY	QUOTE

	MFG. PART NUMBER	ORDERED	SHIPPED	LIST PRICE	NET	NET CORE	EXT. AMOUNT	TAX
1	BPK 5150066 RL-8500 BRAKE LATHE	1	1	11099.98	6659.99	0.00	6659.99	N/N

PRICE GOOD THROUG 10-25-21

COUNTER

WARRANTY DISCLAIMER: The manufacturer's warranty, if any, constitutes the only warranty given with respect to the sale of all goods. SELLER HEREBY EXPRESSLY DISCLAIMS ALL WARRANTIES, EITHER EXPRESSED OR IMPLIED, INCLUDING ANY IMPLIED WARRANTY OF MERCHANTABILITY OR FITNESS FOR A PARTICULAR PURPOSE. Seller does not authorize any person to grant any warranty or assume any liability for Seller.

SHIP VIA	DELV. TIME	DELV. ID	FREIGHT	TAXABLE AMT.	SALES TAX	TOTAL CORE	PREV. DEPOSIT
				0.00	0.00		

08:24 AM

RECEIVED BY X

QUOTE ONLY! THIS IS NOT AN INVOICE!

PAY THIS AMOUNT ▶ 6659.99

Attachment: 0153_001 (9933 : Approve purchasing a brake lathe machine for Sheriff's Department)

* * Q U O T E * *

NAPA AUTO PARTS
117 Hwy 90
Waveland, MS 39576

ACCT #	SOLD TO	DATE	TIME
258	HANCOCK COUNTY SHERIFF'S OFFICE 8450 HWY 90	10/01/2021	08:56
SR #	BAY ST. LOUIS, MS 39520	STORE #	EMP #
0		700006380	5 Compton

PART NUMBER	LN	DESCRIPTION	QUANTITY	LIST	PRICE	TOTAL
5150066	BPK	BRAKE LATHE ()	1.00	17,630.30	8815.1900	8,815.19

TOTAL ----------> 8,815.19

*** Plus Applicable Taxes. ***
*** Prices Subject to Change Without Notice. ***

* * THIS IS NOT AN INVOICE * *

Napa

Attachment: 0153_001 (9933 : Approve purchasing a brake lathe machine for Sheriff's Department)

ACCURATE CONTROLS,INC.

September 09th, 2021

RE: Price Quotation for the Hancock County Detention Center
VMS system upgrade
Bay St. Louis, MS

Video Surveillance System Upgrade

Summary of Scope:

This quotation is for phase I of a replacement of the existing Vicon analog video surveillance system with a new Vicon Valerus digital video management system. This phase will replace the existing analog NVR recording system with a new server based recording system. Also this phase of work will replace all of the existing analog cameras with new IP cameras. This phase of work will include new workstation computers, and removal of the existing analog Vicon Matrix system. There will be a new switches added to each equipment room for network connectivity for the new workstations in the Housing Control room. This quotation assumes that all cable requirements will be the responsibility of Weaver Electric and is included in this quotation. This quote does not include necessary lift's to accomplish this scope of work. If this quotation is accepted, then an installation plan will need to be coordinated with the electrical and the owner so live camera views can be maintained as much as possible. This quotation is based on existing as-built documentation. The following equipment is specified for each location:

Control Room layout:

A200 Housing Control - (2) workstation computer - (2) 23" monitor & (1) 32" monitor multiplex view

B004 Warden Office - (1) workstation computer – (1) 23" monitor

B107 Master Control - (1) workstation computer – (1) 23" monitor & (1) 32" monitor multiplex view

C118 Clerk - (1) mini client workstation - (1) 32" monitor multiplex view

D153 Sheriff - (1) workstation – (1) 23" monitor

This quotation includes adding the following new security electronics equipment:

(1) Programming monitor installed in the VMS rack
(1) Keyboard shelf
(1) VLR-APPSRV-RK-A application server
(1) VLR-53TB-R5-A recording server with 53TB of usable storage
(7) VLR-PRO-UPP-3 (3) year software maintenance
(7) VLR-PRO-LIC Professional license
(3) VLR-CLIENT-4-A workstation computers with 4 monitor outputs
(2) VLR-CLINET-A workstation computers with 2 monitor outputs
(1) VLR-CLIENT-MINI-A Mini Client workstation
(5) VM-623-LED-3 23" monitors
(3) VM632LED-2 32" monitors
(96) V2002-W312MIR 2MP IP cameras
(70) V2000-Plate adaptors
(26) V2000D-PM pendant adaptors
(26) SVFT-M1 wall mounts
(2) VLR -53TB-R5-A recording servers
(101) VLR-PRO-LIC VPRO licenses for cameras
(101) VLR-PRO-UPP-3 software maintenance

Attachment: 0154_001 (9935 : Approve purchasing the camera system upgrade for the correctional facility)

ACCURATE CONTROLS,INC.

(5) V2002D-PTZ PTZ IP cameras
(1) FMC-TRM-A mini media converter
(1) FMC-TRM-B mini media converter
(101) RJ45 Connectors
(6) 24 port Punch down blocks
(3) HP Aruba JL255A 24 port network switches with POE
(2) HP Aruba JL256A PoE 48 port network switch
(2) Vigitron VI2316A Ethernet extender units
(32) Vigitron VI2301WP Ethernet extender units
(2) Gibic cards J4858D
(105) Cat 6 Patch cables

Inclusions:

- All equipment for a complete system server-based recording system.
- System engineering.
- System programming
- Project management.
- Decommissioning of existing analog video surveillance recording equipment in existing rack.
- Head end equipment installation in existing rack and final terminations.
- Onsite system startup, testing and certification.
- Weaver Electric will have a technician onsite to pull new Cat 6 cables to the equipment rooms
- Quotation includes (1) technician on site for 3 weeks for installation.
- Quotation includes (2) day of professional Owner operator, administrative and maintenance training.
- Freight from our facility to the project site included in our quotation.
- As-built drawings
- Weaver Electric will provide and install (2) Cat 6 cables between room A200 and A108
- Weaver Electric will provide and install (1) Cat 6 cables between room B107 and B113
- Weaver Electric will provide and install (1) Cat 6 cables between room C118 and B113
- Weaver Electric will provide a technician to install and test Cat 6 cable for each camera location
- Quotation includes (1) technician on site for 8 weeks for installation.
- Weaver Electric will provide terminate and test above listed wire pulls.

Exceptions:

- New conduit and cabling. It is assumed existing conduit and power is sufficient.
- Existing fiber to be reused between equipment rooms.
- It is assumed existing UPS unit shall be reused.
- Spare equipment.
- Quotation does not include a project labor agreement or prevailing wage rates.
- Sales tax on materials.

Assumptions/Clarifications:

- New video management recording server is sized to record all cameras at 15 IPS continuous for 60 days.
- ACI will send one of our professional training team members to train staff for one full day on the new video management system equipment.

Attachment: 0154_001 (9935 : Approve purchasing the camera system upgrade for the correctional facility)

ACCURATE CONTROLS,INC.

Quotation: **Total Quotation = $318,800.00**

Warranty:
Accurate Controls, Inc. shall guarantee our labor and materials to be free from defects for a period of one (1) year from final acceptance of installation. We shall replace defective materials in a timely fashion after diagnosis. Accurate Controls, Inc. will not replace or warrant hardware which is damaged due to negligence, acts of god or vandalism.

Summary:

Quotation valid for 60 days and subject to change thereafter.

Accurate Controls, Inc. is a national UL508A integrator of the preceding equipment with all of our project coordinators, technicians, and engineers being factory authorized. For more information about Accurate Controls, Inc. please visit our website at www.accuratecontrols.com. If you have any questions, comments or suggestions, please feel free to call me at 920-748-6603 ext. 240.

Respectfully,

Jeromy Dahlke

Jeromy Dahlke
Director of Customer Service Sales
jdahlke@accuratecontrols.com

Attachment: 0154_001 (9935 : Approve purchasing the camera system upgrade for the correctional facility)

ACCURATE CONTROLS,INC.

Accurate Controls, with over 30 years of experience in the corrections industry, has grown to provide integrated security automation systems worldwide and has built its trusted reputation by handling each project with the utmost detail. Our designers, estimators, engineers, project managers, programmers, assemblers, and technicians work closely together and closely with our clients/owners to achieve the most cost-effect Nonproprietary integrated security systems possible. To date we have completed over 500 correctional facility security automation system projects.

We define Nonproprietary Hardware and Software as equipment and or software that can be sourced from 3rd party vendors. This means that all our equipment and system software is available in the marketplace. However, much of the equipment and software require training and certification for its use – certification that Accurate Controls has completed and maintains current. With that said, we work with many manufacturers to support this mission for our customers by creating products that work in the very specific corrections applications. To ensure that our equipment and software is functional and safe we are an UL508a listed custom control panel assembler and all our equipment is assembled to this standard. As the sole source integrator for your system thus far, we are the best equipped to service, program, help with replacement parts or upgrades as needed to ensure the system works as efficiently and cost effective as possible.

Further we will develop all control and monitoring logic, login logic, as well as VMS systems integration within the Indusoft or Wonderware application. Indusoft and Wonderware are standards in the corrections industry.

In addition Accurate Controls provides 24/7 technical support to customers as well as having access to higher levels of manufacturer support.

Attachment: 0154_001 (9935 : Approve purchasing the camera system upgrade for the correctional facility)

Hancock County Sheriff's Office

Sheriff Ricky Adam

8450 Highway 90 Bay St. Louis, MS 39520 (228) 466-6900

March 3, 2021

Hancock County Board of Supervisors
854 Highway 90, Suite A
Bay St. Louis, MS 39520

Re: Quote for Camera System Upgrade

Board Members,

We have requested a purchase order for a camera system upgrade in the correctional facility. Along with the quote, we provided a sole source letter. What makes this a sole source project/item from Accurate Controls, is the current system we have is Accurate Controls System. This system does not only provide video surveillance for the facility, it controls all cell doors, key card access and communication systems throughout. We will need to use Accurate Controls to upgrade the current system to give us better quality video, additional cameras and more storage capacity or we would be required to purchase a completely new system that would come at a much greater cost and inconvenience.

Respectfully,

Ricky Adam
Sheriff

Attachment: 0154_001 (9935 : Approve purchasing the camera system upgrade for the correctional facility)

Non-Binding Budgetary Estimate

Axon Enterprise, Inc.
17800 N 85th St.
Scottsdale, Arizona 85255
United States
VAT: 86-0741227
Domestic: (800) 978-2737
International: +1.800.978.2737

Q-344772-44483.529RB

Issued: 10/14/2021
Quote Expiration: 10/29/2021
EST Contract Start Date: 11/01/2021
Account Number: 512800
Payment Terms: N30
Delivery Method: Fedex - Ground

SHIP TO	BILL TO
Hancock Constables 854 U.S. 90 Bay St. Louis, MS 39520 USA	Hancock County Constables / Board of supervisors - MS 8450 U.S. 90 Bay St. Louis, MS 39520 USA Email:

SALES REPRESENTATIVE	PRIMARY CONTACT
Ross Blank Phone: (480) 502-6269 Email: rblank@axon.com Fax: (480) 502-6269	 Phone: 2284675573 Email: constable.necaise@gmail.com Fax:

Program Length	60 Months
TOTAL COST	$9,946.41
ESTIMATED TOTAL W/ TAX	$9,946.41

Bundle Savings	$4,167.91
Additional Savings	$403.51
TOTAL SAVINGS	$4,571.42

PAYMENT PLAN

PLAN NAME	INVOICE DATE	AMOUNT DUE
Year 1	Nov, 2021	$994.64
Year 2	Nov, 2022	$2,237.94
Year 3	Nov, 2023	$2,237.94
Year 4	Nov, 2024	$2,237.94
Year 5	Nov, 2025	$2,237.94

Attachment: 0155_001 (9936 : Approve purchasing tasers for the Constables)

Non-Binding Budgetary Estimate

Quote Details

Bundle Summary		
Item	Description	QTY
T7Cert	2021 Taser 7 Certification Bundle	3

Bundle: 2021 Taser 7 Certification Bundle	Quantity: 3	Start: 11/1/2021	End: 10/31/2026	Total: 9946.41 USD
Category	Item	Description		QTY
Holsters	20062	TASER 7 HOLSTER - BLACKHAWK, RIGHT HAND		3
Handle License	20248	TASER 7 EVIDENCE.COM LICENSE		3
Live Cartridges	22175	TASER 7 LIVE CARTRIDGE, STANDOFF (3.5-DEGREE) NS		9
Live Cartridges	22176	TASER 7 LIVE CARTRIDGE, CLOSE QUARTERS (12-DEGREE) NS		9
Handles	20008	TASER 7 HANDLE, YLW, HIGH VISIBILITY (GREEN LASER), CLASS 3R		3
Inert Cartridges	22179	TASER 7 INERT CARTRIDGE, STANDOFF (3.5-DEGREE) NS		3
Inert Cartridges	22181	TASER 7 INERT CARTRIDGE, CLOSE QUARTERS (12-DEGREE) NS		3
Admin License	20248	TASER 7 EVIDENCE.COM LICENSE		1
Taser 7 Target	80087	TASER 7 TARGET, CONDUCTIVE, PROFESSIONAL (RUGGEDIZED)		1
Taser 7 Target Frame	80090	TARGET FRAME, PROFESSIONAL, 27.5 IN. X 75 IN., TASER 7		1
Training Live Cartridges	22175	TASER 7 LIVE CARTRIDGE, STANDOFF (3.5-DEGREE) NS		6
Training Live Cartridges	22175	TASER 7 LIVE CARTRIDGE, STANDOFF (3.5-DEGREE) NS		6
Training Live Cartridges	22175	TASER 7 LIVE CARTRIDGE, STANDOFF (3.5-DEGREE) NS		6
Training Live Cartridges	22175	TASER 7 LIVE CARTRIDGE, STANDOFF (3.5-DEGREE) NS		6
Training Live Cartridges	22175	TASER 7 LIVE CARTRIDGE, STANDOFF (3.5-DEGREE) NS		6
Training Live Cartridges	22176	TASER 7 LIVE CARTRIDGE, CLOSE QUARTERS (12-DEGREE) NS		6
Training Live Cartridges	22176	TASER 7 LIVE CARTRIDGE, CLOSE QUARTERS (12-DEGREE) NS		6
Training Live Cartridges	22176	TASER 7 LIVE CARTRIDGE, CLOSE QUARTERS (12-DEGREE) NS		6
Training Live Cartridges	22176	TASER 7 LIVE CARTRIDGE, CLOSE QUARTERS (12-DEGREE) NS		6
Training Live Cartridges	22176	TASER 7 LIVE CARTRIDGE, CLOSE QUARTERS (12-DEGREE) NS		6
Batteries	20018	TASER 7 BATTERY PACK, TACTICAL		3
Training Halt Cartridges	22177	TASER 7 HOOK-AND-LOOP TRN (HALT) CARTRIDGE, STANDOFF NS		6
Training Halt Cartridges	22177	TASER 7 HOOK-AND-LOOP TRN (HALT) CARTRIDGE, STANDOFF NS		6
Training Halt Cartridges	22178	TASER 7 HOOK-AND-LOOP TRN (HALT) CARTRIDGE, CLOSE QUART NS		6
Training Halt Cartridges	22178	TASER 7 HOOK-AND-LOOP TRN (HALT) CARTRIDGE, CLOSE QUART NS		6
Duty Cartridge Replenishment Program	20246	TASER 7 DUTY CARTRIDGE REPLACEMENT LICENSE		3

Attachment: 0155_001 (9936 : Approve purchasing tasers for the Constables)

Non-Binding Budgetary Estimate

Docks	74200	TASER 7 6-BAY DOCK AND CORE	1
Dock Mount	70033	WALL MOUNT BRACKET, ASSY, EVIDENCE.COM DOCK	1
Dock Power Cord	71019	NORTH AMER POWER CORD FOR AB3 8-BAY, AB2 1-BAY / 6-BAY DOCK	1
Other	80395	EXT WARRANTY, TASER 7 HANDLE	3
Other	80374	EXT WARRANTY, TASER 7 BATTERY PACK	3
Other	80396	EXT WARRANTY, TASER 7 SIX BAY DOCK	1

This Rough Order of Magnitude estimate is being provided for budgetary and planning purposes only. It is non-binding and is not considered a contractable offer for sale of Axon goods or services.

Tax is estimated based on rates applicable at date of quote and subject to change at time of invoicing. If a tax exemption certificate should be applied, please submit prior to invoicing.

Attachment: 0155_001 (9936 : Approve purchasing tasers for the Constables)

17800 N 85TH STREET
SCOTTSDALE, ARIZONA 85255

AXON.COM

10/11/2021

To: Hancock County Constables, MS

Re: Sole Source Letter for Axon Enterprise, Inc.'s TASER 7 Certification

A sole source justification exists because the following goods and services required to satisfy the agency's needs are only manufactured and available for purchase from Axon Enterprise. Axon Enterprise is the sole source for the TASER 7 energy weapon Certification plan.

TASER Product Packages

1. **TASER 7 Certification:** Pays for TASER 7 program in installments over 5 years including access to Evidence.com for energy weapon program management, annual training cartridges, unlimited duty cartridges and online training content.
2. **TASER Certification Add-On:** Allows the agency to pay an annual fee to receive an annual allotment of training cartridges, unlimited duty cartridges and online training content.
3. **TASER 7 Certification with Virtual Reality (VR):** Pays for the TASER 7 program in installments over 5 years including access to Evidence.com for energy weapon program management, annual training cartridges, unlimited duty cartridges, online training content, and VR training.

SOLE AUTHORIZED DISTRIBUTOR FOR TASER BRAND ENERGY WEAPON PRODUCTS	SOLE AUTHORIZED REPAIR FACILITY FOR TASER BRAND ENERGY WEAPON PRODUCTS
Axon Enterprise, Inc. **17800 N. 85th Street, Scottsdale, AZ 85255** **Phone: 800-978-2737** **Fax: 480-991-0791**	**Axon Enterprise, Inc.** **17800 N. 85th Street, Scottsdale, AZ 85255** **Phone: 800-978-2737** **Fax: 480-991-0791**

Please contact your local Axon sales representative or call us at 1-800-978-2737 with any questions.

Sincerely,

Josh Isner
Chief Revenue Officer
Axon Enterprise, Inc.

The Delta Axon Logo, Axon, and TASER 7 are trademarks of Axon Enterprise, Inc., some of which are trademarks in the US and other countries. For more information visit www.axon.com/legal. All rights reserved. © 2021 Axon Enterprise, Inc.

Attachment: 0155_001 (9936 : Approve purchasing tasers for the Constables)

AXON

17800 N 85TH STREET
SCOTTSDALE, ARIZONA 85255

AXON.COM

10/11/2021

To: ***Hancock County Constables, MS***

Re: **Sole Source Letter for Axon Enterprise, Inc.'s TASER Energy Weapons, Axon brand products, and Axon Evidence (Evidence.com) Data Management Solutions**

A sole source justification exists because the following goods and services required to satisfy the agency's needs are only manufactured and available for purchase from Axon Enterprise. Axon is also the sole distributor and retailer of all TASER brand products for the agency identified in this letter.

TASER Energy Weapon Descriptions

TASER

TASER 7 Energy Weapon

- Multiple-shot energy weapon
- High-efficiency flashlight
- Close Quarter and Standoff cartridges
- Green LASER and dual red LASERs that adjust for cartridge angle
- Arc switch enables drive-stun with or without a TASER 7 Cartridge installed
- Central Information Display (CID): Displays mission critical data such as remaining battery energy, burst time, and cartridge status.
- Weapon logs
- TASER 7 Dock connected to Axon Evidence (Evidence.com) services
- Onboard self-diagnostic and system status monitoring and reporting
- Real-time clock updated when the battery pack is plugged into the TASER 7 Dock
- Ambidextrous safety switch
- Can be configured by the agency to alert Axon camera systems
- The trigger activates a single cycle (approximately five seconds). Holding the trigger down will continue the discharge beyond the standard cycle (unless configured by the agency to stop at five seconds). The energy weapon cycle can be stopped by placing the safety switch in the down (SAFE) position.
- Compatible with TASER 7 Cartridges only

TASER 7 CQ Energy Weapon

- Multiple-shot energy weapon for agencies that deploy energy weapons mostly at close quarters (CQ)
- High-efficiency flashlight
- Close Quarter cartridges
- Arc switch enables drive-stun with or without a TASER 7 Cartridge installed
- Central Information Display (CID): Displays mission critical data such as remaining battery energy, burst time, and cartridge status.
- Weapon logs
- TASER 7 Dock connected to Axon Evidence (Evidence.com) services

Attachment: 0155_001 (9936 : Approve purchasing tasers for the Constables)

AXON

17800 N 85TH STREET
SCOTTSDALE, ARIZONA 85255

AXON.COM

- Onboard self-diagnostic and system status monitoring and reporting
- Real-time clock updated when the battery pack is plugged into the TASER 7 Dock
- Ambidextrous safety switch
- Can be configured by the agency to alert Axon camera systems
- The trigger activates a single cycle (approximately five seconds). Holding the trigger down will continue the discharge beyond the standard cycle (unless configured by the agency to stop at five seconds). The energy weapon cycle can be stopped by placing the safety switch in the down (SAFE) position.
- Compatible with 12-degree TASER 7 Cartridges only

X2 Energy Weapon

- Multiple-shot energy weapon
- High efficiency flashlight
- Static dual LASERs (used for target acquisition)
- ARC switch enables drive-stun with or without a Smart Cartridge installed
- Central Information Display (CID): Displays mission-critical data such as remaining battery energy, burst time, operating mode, and user menu to change settings and view data on a yellow-on-black display
- The Trilogy log system records information from a variety of sensors into three data logs: Event log, Pulse log, and Engineering log. Data can be downloaded using a universal serial bus (USB) data interface module connected to a personal computer (PC). Data may be transferred to Evidence.com services.
- Real-time clock with back-up battery
- Onboard self-diagnostic and system status monitoring and reporting
- Ambidextrous safety switch
- Capable of audio/video recording with optional TASER CAM HD recorder
- The trigger activates a single cycle (approximately five seconds). Holding the trigger down will continue the discharge beyond the standard cycle (except when used with an APPM or TASER CAM HD AS). The energy weapon cycle can be stopped by placing the safety switch in the down (SAFE) position
- Compatible with TASER Smart Cartridges only

X26P Energy Weapon

- High efficiency flashlight
- Red LASER (used for target acquisition)
- Central Information Display (CID): Displays data such as calculated remaining energy, burst time, and notifications
- The Trilogy log system records information from a variety of sensors into three data logs: Event log, Pulse log, and Engineering log. Data can be downloaded using a universal serial bus (USB) data interface module connected to a personal computer (PC). Data may be transferred to Evidence.com services.
- Real-time clock with back-up battery
- Onboard self-diagnostic and system status monitoring and reporting
- Ambidextrous safety switch
- Capable of audio/video recording with optional TASER CAM HD recorder
- The trigger activates a single cycle (approximately five seconds). Holding the trigger down will continue the discharge beyond the standard cycle (except when used with

Attachment: 0155_001 (9936 : Approve purchasing tasers for the Constables)

AXON

17800 N 85TH STREET
SCOTTSDALE, ARIZONA 85255

AXON.COM

an APPM or TASER CAM HD AS). The energy weapon cycle can be stopped by placing the safety switch in the down (SAFE) position.
- Compatible with TASER standard series cartridges

Axon Signal Performance Power Magazine (SPPM)
- Battery pack for the X2 and X26P conducted energy weapons
- Shifting the safety switch from the down (SAFE) to the up (ARMED) positions sends a signal from the SPPM. Upon processing the signal, an Axon system equipped with Axon Signal technology transitions from the BUFFERING to EVENT mode. Axon Signal technology only works with Axon cameras.

TASER Brand Energy Weapon Model Numbers

1. Energy Weapons:
   - TASER 7 Models: 20008, 20009, 20010, and 20011
   - TASER 7 CQ Models 20213, 20214
   - TASER X2 Models: 22002 and 22003
   - TASER X26P Models: 11002 and 11003

2. Optional Extended Warranties for Energy Weapons:
   - TASER 7 – 4-year extended warranty, item number 20040
   - X2 – 4-year extended warranty, item number 22014
   - X26P – 2-year extended warranty, item number 11008
   - X26P – 4-year extended warranty, item number 11004

3. TASER 7 Cartridges (compatible with the TASER 7; required for this Energy Weapon to function in the probe deployment mode)
   - Standoff cartridge, 3.5 degrees, Model 20012
   - Close Quarter cartridge, 12 degrees, Model 20013

4. TASER standard cartridges (compatible with the X26P; required for this Energy Weapon to function in the probe deployment mode):
   - 15-foot Model: 22188
   - 21-foot Model: 22189
   - 21-foot non-conductive Model: 44205
   - 25-foot Model: 22190

5. TASER Smart cartridges (compatible with the X2; required for this Energy Weapon to function in the probe deployment mode):
   - 15-foot Model: 22184
   - 25-foot Model: 22185
   - 25-foot inert simulation Model: 22155
   - 25-foot non-conductive Model: 22157

6. TASER CAM HD recorder Model: 26810 (full HD video and audio) and TASER CAM HD with AS (automatic shut-down feature) Model: 26820. The TASER CAM HD is compatible with both the X26P and X2 energy weapons.
   - TASER CAM HD replacement battery Model: 26764
   - TASER CAM HD Download Kit Model: 26762

Attachment: 0155_001 (9936 : Approve purchasing tasers for the Constables)

AXON

17800 N 85TH STREET
SCOTTSDALE, ARIZONA 85255

AXON.COM

- TASER CAM HD optional 4-year extended warranty, item number 26763

7. Power Modules (Battery Packs) for TASER 7 Energy Weapons:
   - Tactical battery pack Model 22018
   - Compact battery pack Model 22019
   - Non-Rechargeable battery pack Model 22020
   - Disconnect battery pack Model 20027

8. Battery Packs for X26P and X2 Energy Weapons:
   - Performance Power Magazine (PPM) Model: 22010
   - Tactical Performance Power Magazine (TPPM) Model: 22012
   - Automatic Shut-Down Performance Power Magazine (APPM) Model: 22011
   - eXtended Performance Power Magazine (XPPM) Model: 11010
   - eXtended Automatic Shut-Down Performance Power Magazine (XAPPM) Model: 11015
   - Axon Signal Performance Power Magazine (SPPM) Model: 70116

9. TASER 7 Dock:
   - TASER 7 Dock Core and Multi-bay Module: 74200

10. TASER Dataport Download Kits:
    - Dataport Download Kit for the X2 and X26P Model: 22013

11. TASER Blast Door Repair Kit Model 44019 and TASER Blast Door Replenishment Kit Model 44023

12. Energy Weapon Holsters:
    - Right-hand TASER 7 holster by Safariland Model: 20063
    - Left-hand TASER 7 holster by Safariland Model: 20068
    - Right-hand TASER 7 holster with cartridge carrier by Safariland Model: 20160
    - Left-hand TASER 7 holster by with cartridge carrier by Safariland Model: 20161
    - Right-hand X2 holster by BLACKHAWK Model: 22501
    - Left-hand X2 holster by BLACKHAWK Model: 22504
    - Right-hand X26P holster by BLACKHAWK Model: 11501
    - Left-hand X26P holster by BLACKHAWK Model: 11504

13. TASER Simulation Suit II Model 44550

14. TASER 7 conductive target Model: 80087

15. Blue X26P Demonstrator/LASER Pointer Model: 11023

Axon Digital Evidence Solution Description

Axon Body 3 Video Camera (DVR)

- Improved video quality with reduced motion blur and better low-light performance
- Multi-mic audio—four built-in microphones
- Wireless upload option
- Gunshot detection and alerts

Attachment: 0155_001 (9936 : Approve purchasing tasers for the Constables)

17800 N 85TH STREET
SCOTTSDALE, ARIZONA 85255

AXON.COM

- Streaming audio and video capability
- "Find my camera" feature
- Verbal transcription with Axon Records (coming soon)
- End-to-end encryption
- Twelve-hour battery
- Up to 120-second buffering period to record footage before pressing record button

Axon Flex 2 Video Camera

- Video playback on mobile devices in the field via Bluetooth pairing
- Retina Low Light capability sensitive to less than 0.1 lux
- Audio tones to alert user of usage
- Low SD, high SD, low HD, and high HD resolution (customizable by the agency)
- Up to 120-second buffering period to record footage before pressing record button
- Multiple mounting options using magnetic attachment: head, collar, shoulder, helmet, ball cap, car dash, and Oakley sunglass mounts available
- 120-degree diagonal field of view camera lens, 102-degree horizontal field of view, and 55-degree vertical field of view

Axon Flex 2 Controller

- 12+ hours of battery operation per shift (even in recording mode)
- LED lights to show current battery level and operating mode
- Haptic notification available
- Tactical beveled button design for use in pocket
- Compatible with Axon Signal technology

Axon Air System

- Purpose-built solution for law enforcement UAV programs
- Supported applications on iOS and Android
- Automated tracking of pilot, aircraft, and flight logs
- Unlimited Storage of UAV data in Axon Evidence (Evidence.com)
- In application ingestion of data in Axon Evidence (Evidence.com)
- Axon Aware integration for live streaming and situational awareness

Axon Body 2 Video Camera

- Video playback on mobile devices in the field via Bluetooth pairing
- Retina Low Light capability sensitive to less than 1 lux
- Audio tones and haptic (vibration) notification to alert user of usage
- Audio mute during event option
- Wi-Fi capability
- High, medium, and low quality recording available (customizable by the agency)
- Up to 2-minute buffering period to record footage before pressing record button
- Multiple mounting options using holster attachment: shirt, vest, belt, and dash mounts available
- 12+ hours of battery operation per shift (even in recording mode)
- LED lights to show current battery level and operating mode
- 143-degree lens
- Includes Axon Signal technology

Attachment: 0155_001 (9936 : Approve purchasing tasers for the Constables)

17800 N 85TH STREET
SCOTTSDALE, ARIZONA 85255

AXON.COM

Axon Fleet 2 Camera

- Fully integrated with Axon Evidence services and Axon devices
- Automatic time synchronization with other Axon Fleet and Axon on-officer cameras allows for multi-camera playback on Axon Evidence.
- Immediate upload to Axon Evidence of critical event videos via 4G/LTE
- Wireless alerts from the TASER energy weapon Signal Performance Power Magazine (SPPM).
- Automatic transition from BUFFERING to EVENT mode in an emergency vehicle equipped with the Axon Signal Unit
- Decentralized system architecture without a central digital video recorder (DVR).
- Cameras that function independently and communicate wirelessly with the computer in the vehicle (MDT, MDC, MDU) for reviewing, tagging and uploading video.
- Wireless record alert based on Bluetooth communication from Axon Signal Vehicle when a configured input is enabled (e.g. emergency light, siren, weapon rack, etc.).
- Receives alerts from Axon Signal Sidearm.
- Plug-And-Play design allowing for cameras to be easily replaced and upgraded.
- Ability for an unlimited number of agency vehicles recording in the same vicinity with an Axon Fleet system to be automatically associated with one another when reviewing video in the video management platform. This feature is also supported across body cameras.

Axon Signal Unit (ASU)

- Communications device that can be installed in emergency vehicles.
- With emergency vehicle light bar activation, or other activation triggers, the Axon Signal Unit sends a signal. Upon processing the signal, an Axon system equipped with Axon Signal technology transitions from the BUFFERING to EVENT mode.

Axon Signal Performance Power Magazine (SPPM)

- Battery pack for the TASER X2 and X26P conducted electrical weapons
- Shifting the safety switch from the down (SAFE) to the up (ARMED) positions sends a signal from the SPPM. Upon processing the signal, an Axon system equipped with Axon Signal technology transitions from the BUFFERING to EVENT mode. Axon Signal technology only works with Axon cameras.

Axon Signal Sidearm Sensor

- Can be installed on common duty holsters
- Drawing a service handgun from the holster sends a signal from the Axon Signal Sidearm sensor. Upon processing the signal, an Axon system equipped with Axon Signal technology transitions from the BUFFERING to EVENT mode.

Axon Interview Solution

- High-definition cameras and microphones for interview rooms
- Covert or overt camera installations
- Touch-screen user interface
- Motion-based activation
- Up to 7-minute pre- and post-event buffering period
- Full hardware and software integration
- Upload to Axon Evidence services
- Interview room files can be managed under the same case umbrella as files from

Attachment: 0155_001 (9936 : Approve purchasing tasers for the Constables)

AXON

17800 N 85TH STREET
SCOTTSDALE, ARIZONA 85255

AXON.COM

Axon on-officer cameras and Axon Fleet cameras; i.e., Axon video of an arrest and interview room video are managed as part of the same case in Axon Evidence
- Dual integration of on-officer camera and interview room camera with Axon Evidence digital evidence solution

Axon Signal Technology
- Sends a broadcast of status that compatible devices recognize when certain status changes are detected
- Only compatible with TASER and Axon products

Axon Dock
- Automated docking station uploads to Axon Evidence services through Internet connection
- No computer necessary for secure upload to Axon Evidence
- Charges and uploads simultaneously
- The Axon Dock is tested and certified by TUV Rheinland to be in compliance with UL 60950-1: 2007 R10.14 and CAN/ CSA-C22.2 N0.60950-I-07+AI:2011+A2:2014 Information Technology Equipment safety standards.

Axon Evidence Data Management System
- Software as a Service (SaaS) delivery model that allows agencies to manage and share digital evidence without local storage infrastructure or software needed
- SaaS model reduces security and administration by local IT staff: no local installation required
- Automatic, timely security upgrades and enhancements deployed to application without the need for any local IT staff involvement
- Securely share digital evidence with other agencies or prosecutors without creating copies or requiring the data to leave your agency's domain of control
- Controlled access to evidence based on pre-defined roles and permissions and pre-defined individuals
- Password authentication includes customizable security parameters: customizable password complexity, IP-based access restrictions, and multi-factor authentication support
- Automated category-based evidence retention policies assists with efficient database management
- Ability to recover deleted evidence within seven days of deletion
- Stores and supports all major digital file types: .mpeg, .doc, .pdf, .jpeg, etc.
- Requires NO proprietary file formats
- Ability to upload files directly from the computer to Axon Evidence via an Internet browser
- Data Security: Robust Transport Layer Security (TLS) implementation for data in transit and 256-bit AES encryption for data in storage
- Security Testing: Independent security firms perform in-depth security and penetration testing
- Reliability: Fault- and disaster-tolerant infrastructure in at least 4 redundant data centers in both the East and West regions of the United States
- Chain-of-Custody: Audit logs automatically track all system and user activity. These logs cannot be edited or deleted, even by account administrators and IT staff
- Protection: With no on-site application, critical evidence stored in Axon Evidence is

Attachment: 0155_001 (9936 : Approve purchasing tasers for the Constables)

17800 N 85TH STREET
SCOTTSDALE, ARIZONA 85255

AXON.COM

protected from local malware that may penetrate agency infrastructure
- Stability: Axon Enterprise is a publicly traded company with stable finances and funding, reducing concerns of loss of application support or commercial viability
- Application and data protected by a CJIS and ISO 27001 compliant information security program
- Dedicated information security department that protects Axon Evidence and data with security monitoring, centralized event log analysis and correlation, advanced threat and intrusion protection, and incident response capabilities
- Redact videos easily within the system, create tags, markers and clips, search 7 fields in addition to 5 category-based fields, create cases for multiple evidence files

Axon Evidence for Prosecutors
- All the benefits of the standard Axon Evidence services
- Ability to share information during the discovery process
- Standard licenses available for free to prosecutors working with agencies already using Axon Evidence services
- Unlimited storage for data collected by Axon cameras and Axon Capture

Axon Capture Application
- Free app for iOS and Android mobile devices
- Allows users to capture videos, audio recordings, and photos and upload these files to their Axon Evidence account from the field
- Allows adding metadata to these files, such as: Category, Title, Case ID, and GPS data

Axon Commander Services
- On-premises data management platform
- Chain of custody reports with extensive audit trail
- Automated workflows, access control, storage, and retention
- Compatible with multiple file formats

Axon View Application
- Free app for iOS and Android mobile devices
- Allows user to view the camera feed from a paired Axon Body, Axon Body 2, Axon Flex, or Axon Flex 2 camera in real-time
- Allows for playback of videos stored on a paired Axon Body, Axon Body 2, Axon Flex, or Axon Flex 2 system
- Allows adding meta-data to videos, such as: Category, Title, Case ID, and GPS data

Axon Records
- Continuously improving automated report writing by leveraging AI and ML on officer recorded video, photo, and audio from BWC, In-Car, Mobile App (Axon Capture), or other digital media
- Collaborative report writing through instantly synced workspaces allowing officers to delegate information gathering on scene
- Instant access to records allowing detectives to begin their investigation and records clerks to update information exchanges on things like missing people or stolen property as soon as possible
- Complete leveraging of Axon Evidence sharing to allow fast, efficient, digital, and

Attachment: 0155_001 (9936 : Approve purchasing tasers for the Constables)

AXON

17800 N 85TH STREET
SCOTTSDALE, ARIZONA 85255

AXON.COM

secure sharing of records and cases to DAs and Prosecutors
- Robust API and SDK allows data to be easily ingested and pushed out to other systems—preventing data silos
- Deep integration with Axon Evidence putting video at the heart of the record and automating the process of tagging and categorizing digital evidence stored in Axon Evidence
- Automatic association of digital evidence to the record and incident through Axon Evidence integration
- In context search of master indexes (people, vehicles, locations, charges)—promoting efficient report writing through prefilling of existing data which promotes clean and deduped data in the system
- Quick views for users to track calls for service and reports in draft, ready for review, kicked back for further information, or submitted to Records for archiving.
- Federal and State IBRS fields are captured and validated—ensuring the officer knows what fields to fill and what information needs to be captured
- Intuitive validation ensures officers know what information to submit without being burdened by understanding the mapping of NIBRS to state or local crime codes
- Ability to create custom forms and add custom fields to incident reports—allowing your agency to gather the information you find valuable
- Software as a Service (SaaS) delivery model that allows agencies to write, manage, and share digital incident reports without local storage infrastructure or software needed
- SaaS model reduces security and administration by local IT staff: no local installation required
- Automatic, timely security upgrades and enhancements deployed to application without the need for any local IT staff involvement
- Securely share records and cases with other agencies or prosecutors without creating copies or requiring the data to leave your agency's domain of control
- Controlled access based on pre-defined users, groups, and permissions
- Password authentication includes customizable security parameters: customizable password complexity, IP-based access restrictions, and multi-factor authentication support
- Security Testing: Independent security firms perform in-depth security and penetration testing
- Reliability: Fault- and disaster-tolerant infrastructure in at least 4 redundant data centers in both the East and West regions of the United States
- Chain-of-Custody: Audit logs automatically track all system and user activity. These logs cannot be edited or deleted, even by account administrators and IT staff

Axon Standards

- Internal affairs and professional standards reporting
- Customizable information display, including custom forms
- Customizable workflows and user groups
- Automated alerts
- Compatible with digital documents, photos, and videos
- Connection with Transcription (beta)
- Shared Index with evidence.com and Records
- Data Warehouse allowing custom summary reports and integration into 3rd party

Attachment: 0155_001 (9936 : Approve purchasing tasers for the Constables)

17800 N 85TH STREET
SCOTTSDALE, ARIZONA 85255

AXON.COM

analytic tools.
- Workflow analytics to provide SLA on throughputs
- Integration with the TASER 7 energy weapon for automatically pulling firing logs (alpha)
- Available as an option for Axon Records
- Automatically bundled with Officer Safety Plan 7+

Axon Professional Services
- Dedicated implementation team
- Project management and deployment best practices aid
- Training and train-the-trainer sessions
- Integration services with other systems

Axon Support Engineer:
- Dedicated Axon Regional/Resident Support Engineer Services
- Quarterly onsite visits
- Solution and Process Guidance custom to your agency
- White-Glove RMA and TAP (if applicable) Service for devices
- Monthly Product Usage Analysis
- Resident Support Engineer also includes onsite product maintenance, troubleshooting, and beta testing assistance

Axon Customer Support
- Online and email-based support available 24/7
- Human phone-based support available Monday–Friday 7:00 AM–5:00 PM MST; support is located in Scottsdale, AZ, USA
- Library of webinars available 24/7
- Remote-location troubleshooting

AXON

Axon Brand Model Numbers

1. Axon Body 3 Camera Model: 73202
2. Axon Flex 2 Cameras:
   - Axon Flex 2 Camera (online) Model: 11528
   - Axon Flex 2 Camera (offline) Model: 11529
3. Axon Flex 2 Controller Model: 11532
4. Axon Flex 2 USB Sync Cable Model: 11534
5. Axon Flex 2 Coiled Cable, Straight to Right Angle, 48″ (1.2 m)
6. Axon Flex 2 Camera Mounts:

Attachment: 0155_001 (9936 : Approve purchasing tasers for the Constables)

17800 N 85TH STREET
SCOTTSDALE, ARIZONA 85255

AXON.COM

- Oakley Flak Jacket Kit Model: 11544
- Collar Mount Model: 11545
- Oakley Clip Model: 11554
- Epaulette Mount Model: 11546
- Ballcap Mount Model: 11547
- Ballistic Vest Mount Model: 11555

7. Universal Helmet Mount Model: 11548

8. Axon Air System with Axon Evidence (Evidence.com) 5-Year License Model: 12332

9. Axon Body 2 Camera Model: 74001

10. Axon Flex 2 Controller and Axon Body 2 Camera Mounts:
    - Z-Bracket, Men's, Axon RapidLock Model: 74018
    - Z-Bracket, Women's Axon RapidLock Model: 74019
    - Magnet, Flexible, Axon RapidLock Model: 74020
    - Magnet, Outerwear, Axon RapidLock Model: 74021
    - Small Pocket, 4" (10.1 cm), Axon RapidLock Model: 74022
    - Large Pocket, 6" (15.2 cm), Axon RapidLock Model: 74023
    - MOLLE Mount, Single, Axon RapidLock Model: 11507
    - MOLLE Mount, Double, Axon RapidLock Model: 11508
    - Belt Clip Mount, Axon RapidLock Model: 11509

11. Axon Fleet Camera
    - Axon Fleet 2 Front Camera: 71079
    - Axon Fleet 2 Front Camera Mount: 71080
    - Axon Fleet 2 Rear Camera: 71081
    - Axon Fleet 2 Rear Camera Controller: 71082
    - Axon Fleet 2 Rear Camera Controller Mount: 71083
    - Axon Fleet Battery System: 74024
    - Axon Fleet Bluetooth Dongle: 74027

12. Axon Signal Unit Model: 70112

13. Axon Dock Models:
    - Axon Dock – Individual Bay and Core for Axon Flex 2
    - Axon Dock – 6-Bay and Core for Axon Flex 2
    - Individual Bay for Axon Flex 2 Model: 11538
    - Core (compatible with all Individual Bays and 6-Bays) Model: 70027
    - Wall Mount Bracket Assembly for Axon Dock: 70033
    - Axon Dock – Individual Bay and Core for Axon Body 2 and Axon Fleet Model 74009
    - Axon Dock – 6-Bay and Core for Axon Body 2 and Axon Fleet Model 74008
    - Individual Bay for Axon Body 2 and Axon Fleet Model: 74011
    - Axon Signal Performance Power Magazine (SPPM) Model: 70116

Attachment: 0155_001 (9936 : Approve purchasing tasers for the Constables)

AXON

17800 N 85TH STREET
SCOTTSDALE, ARIZONA 85255

AXON.COM

AXON

Axon Brand Model Numbers

1. Axon Body 3 Camera Model: 73202
2. Axon Flex 2 Cameras:
   - Axon Flex 2 Camera (online) Model: 11528
   - Axon Flex 2 Camera (offline) Model: 11529
3. Axon Flex 2 Controller Model: 11532
4. Axon Flex 2 USB Sync Cable Model: 11534
5. Axon Flex 2 Coiled Cable, Straight to Right Angle, 48″ (1.2 m)
6. Axon Flex 2 Camera Mounts:
   - Oakley Flak Jacket Kit Model: 11544
   - Collar Mount Model: 11545
   - Oakley Clip Model: 11554
   - Epaulette Mount Model: 11546
   - Ballcap Mount Model: 11547
   - Ballistic Vest Mount Model: 11555
   - Universal Helmet Mount Model: 11548
7. Axon Body 2 Camera Model: 74001
8. Axon Body 2 Camera Mounts:
   - Axon RapidLock Velcro Mount Model: 74054
9. Axon Flex 2 Controller and Axon Body 2 Camera Mounts:
   - Z-Bracket, Men's, Axon RapidLock Model: 74018
   - Z-Bracket, Women's Axon RapidLock Model: 74019
   - Magnet, Flexible, Axon RapidLock Model: 74020
   - Magnet, Outerwear, Axon RapidLock Model: 74021
   - Small Pocket, 4″ (10.1 cm), Axon RapidLock Model: 74022
   - Large Pocket, 6″ (15.2 cm), Axon RapidLock Model: 74023
   - MOLLE Mount, Single, Axon RapidLock Model: 11507
   - MOLLE Mount, Double, Axon RapidLock Model: 11508
   - Belt Clip Mount, Axon RapidLock Model: 11509
10. Axon Air System with Axon Evidence (Evidence.com) 5-Year License Model: 12332
11. Axon Fleet 2 Camera
    - Axon Fleet 2 Front Camera: 71079
    - Axon Fleet 2 Front Camera Mount: 71080
    - Axon Fleet 2 Rear Camera: 71081

Attachment: 0155_001 (9936 : Approve purchasing tasers for the Constables)

17800 N 85TH STREET
SCOTTSDALE, ARIZONA 85255

AXON.COM

- Axon Fleet 2 Rear Camera Controller: 71082
- Axon Fleet 2 Rear Camera Controller Mount: 71083
- Axon Fleet Battery System: 74024
- Axon Fleet Bluetooth Dongle: 74027

12. Axon Signal Unit Model: 70112

13. Axon Dock Models:
    - Axon Dock – Individual Bay and Core for Axon Flex 2
    - Axon Dock – 6-Bay and Core for Axon Flex 2
    - Individual Bay for Axon Flex 2 Model: 11538
    - Core (compatible with all Individual Bays and 6-Bays) Model: 70027
    - Wall Mount Bracket Assembly for Axon Dock: 70033
    - Axon Dock – Individual Bay and Core for Axon Body 2 and Axon Fleet Model 74009
    - Axon Dock – 6-Bay and Core for Axon Body 2 and Axon Fleet Model 74008
    - Individual Bay for Axon Body 2 and Axon Fleet Model: 74011

Axon Product Packages

1. **Officer Safety Plan:** includes an X2 or X26P energy weapon, Axon camera and Dock upgrade, and Axon Evidence (Evidence.com) license and storage. See your Sales Representative for further details and Model numbers.

2. **Officer Safety Plan 7**Includes a TASER 7 energy weapon, Axon Body 3 camera, Axon Dock, Axon Camera and Dock upgrade, Axon Evidence (Evidence.com) licenses and storage, and Axon Aware, and Axon Records Core.

3. **Officer Safety Plan 7 Plus**: Includes a TASER 7 energy weapon, Axon Body 3 camera, Axon Evidence (Evidence.com) licenses and storage, Axon Records Core, Axon Aware +, Axon Auto-Tagging Services, Axon Performance, Axon Citizen for Communities, Axon Redaction Assistant, and Axon Signal Sidearm.

4. **TASER 7 Certification:** Pays for TASER 7 program in installments over 5 years including access to Evidence.com for energy weapon program management, annual training cartridges, unlimited duty cartridges and online training content.

5. **TASER Certification Add-On:** Allows the agency to pay an annual fee to receive an annual allotment of training cartridges, unlimited duty cartridges and online training content.

6. **TASER 7 Certification with Virtual Reality (VR):** Pays for the TASER 7 program in installments over 5 years including access to Evidence.com for energy weapon program management, annual training cartridges, unlimited duty cartridges, online training content, and VR training.

7. **TASER Assurance Plan (TAP):** Hardware extended warranty coverage, Spare Products, and Upgrade Models available for the X2 and X26P energy weapons, and the TASER CAM HD recorder. (The TAP is available only through Axon Enterprise, Inc.)

8. **TASER 60:** Pay for X2 and X26P energy weapons and Spare Products in installments

Attachment: 0155_001 (9936 : Approve purchasing tasers for the Constables)

17800 N 85TH STREET
SCOTTSDALE, ARIZONA 85255

AXON.COM

over 5 years.

9. **Unlimited Cartridge Plan:** Allows agency to pay an annual fee to receive annual training cartridges, unlimited duty cartridges and unlimited batteries for the X2 and X26P.

10. **TASER 60 Unlimited:** Pay for X2 and X26P energy weapons and Spare Products in installments over 5 years and receive unlimited cartridges and batteries.

11. **TASER 7 Close Quarters Dock Plan:** Pays for TASER 7 Close Quarters Plan over a 5-year period in installments including access to Evidence.com for energy weapon program management, rechargeable batteries, annual cartridge shipments, unlimited duty cartridges, and access to online training.

SOLE AUTHORIZED DISTRIBUTOR FOR AXON BRAND CAMERAS AND TASER BRAND ENERGY WEAPON PRODUCTS	SOLE AUTHORIZED REPAIR FACILITY FOR AXON BRAND CAMERAS AND TASER BRAND ENERGY WEAPON PRODUCTS
Axon Enterprise, Inc. **17800 N. 85th Street, Scottsdale, AZ 85255** **Phone: 800-978-2737** **Fax: 480-991-0791**	**Axon Enterprise, Inc.** **17800 N. 85th Street, Scottsdale, AZ 85255** **Phone: 800-978-2737** **Fax: 480-991-0791**

Please contact your local Axon sales representative or call us at 1-800-978-2737 with any questions.

Sincerely,

Josh Isner
Chief Revenue Officer
Axon Enterprise, Inc.

Android is a trademark of Google, Inc, BLACKHAWK! is a trademark of the Blackhawk Products Group, Bluetooth is a trademark of the Bluetooth SIG, Flak Jacket is a trademark of Oakley, Inc, iPod touch is a trademark of Apple Inc., IOS is a trademark of Cisco, LTE is a trademark of the European Telecommunications Standards Institute, Safariland is a trademark of Safariland, LLC, Shoei is a trademark of Shoei Co., Ltd., VELCRO is a trademark of Velcro Industries, B.V., and Wi-Fi is a trademark of the Wi-Fi Alliance.

The Delta Logo, the Axon + Delta Logo, Axon, Axon Aware, Axon Citizen, Axon Evidence, Axon Flex, Axon Interview, Axon Records, Fleet, X2, X26, TASER 7, TASER, and the Lightning Bolt in Circle Logo are trademarks of Axon Enterprise, Inc., some of which are registered in the US and other countries. For more information, visit www.axon.com/legal. All rights reserved. © 2021 Axon Enterprise, Inc.

Attachment: 0155_001 (9936 : Approve purchasing tasers for the Constables)

Axon Enterprise, Inc.
17800 N 85th St.
Scottsdale, Arizona 85255
United States
VAT: 86-0741227
Domestic: (800) 978-2737
International: +1.800.978.2737

Q-344772-44483.765RB

Issued: 10/14/2021
Quote Expiration: 10/29/2021
EST Contract Start Date: 11/01/2021
Account Number: 512800
Payment Terms: N30
Delivery Method: Fedex - Ground

SHIP TO	BILL TO
Hancock Constables 854 U.S. 90 Bay St. Louis, MS 39520 USA	Hancock County Constables / Board of supervisors - MS 8450 U.S. 90 Bay St. Louis, MS 39520 USA Email:

SALES REPRESENTATIVE	PRIMARY CONTACT
Ross Blank Phone: (480) 502-6269 Email: rblank@axon.com Fax: (480) 502-6269	 Phone: 2284675573 Email: constable.necaise@gmail.com Fax:

Program Length	60 Months
TOTAL COST	$9,946.41
ESTIMATED TOTAL W/ TAX	$9,946.41

Bundle Savings	$4,167.91
Additional Savings	$403.51
TOTAL SAVINGS	$4,571.42

PAYMENT PLAN

PLAN NAME	INVOICE DATE	AMOUNT DUE
Year 1	Nov, 2021	$994.64
Year 2	Nov, 2022	$2,237.94
Year 3	Nov, 2023	$2,237.94
Year 4	Nov, 2024	$2,237.94
Year 5	Nov, 2025	$2,237.94

Attachment: 20211018 - Axon Enterprise, Inc quote for signature (9936 : Approve purchasing tasers for the Constables)

Quote Details

Bundle Summary		
Item	Description	QTY
T7Cert	2021 Taser 7 Certification Bundle	3

Bundle: 2021 Taser 7 Certification Bundle	Quantity: 3	Start: 11/1/2021	End: 10/31/2026	Total: 9946.41 USD
Category	Item	Description		QTY
Holsters	20062	TASER 7 HOLSTER - BLACKHAWK, RIGHT HAND		3
Handle License	20248	TASER 7 EVIDENCE.COM LICENSE		3
Live Cartridges	22175	TASER 7 LIVE CARTRIDGE, STANDOFF (3.5-DEGREE) NS		9
Live Cartridges	22176	TASER 7 LIVE CARTRIDGE, CLOSE QUARTERS (12-DEGREE) NS		9
Handles	20008	TASER 7 HANDLE, YLW, HIGH VISIBILITY (GREEN LASER), CLASS 3R		3
Inert Cartridges	22179	TASER 7 INERT CARTRIDGE, STANDOFF (3.5-DEGREE) NS		3
Inert Cartridges	22181	TASER 7 INERT CARTRIDGE, CLOSE QUARTERS (12-DEGREE) NS		3
Admin License	20248	TASER 7 EVIDENCE.COM LICENSE		1
Taser 7 Target	80087	TASER 7 TARGET, CONDUCTIVE, PROFESSIONAL (RUGGEDIZED)		1
Taser 7 Target Frame	80090	TARGET FRAME, PROFESSIONAL, 27.5 IN. X 75 IN., TASER 7		1
Training Live Cartridges	22175	TASER 7 LIVE CARTRIDGE, STANDOFF (3.5-DEGREE) NS		6
Training Live Cartridges	22175	TASER 7 LIVE CARTRIDGE, STANDOFF (3.5-DEGREE) NS		6
Training Live Cartridges	22175	TASER 7 LIVE CARTRIDGE, STANDOFF (3.5-DEGREE) NS		6
Training Live Cartridges	22175	TASER 7 LIVE CARTRIDGE, STANDOFF (3.5-DEGREE) NS		6
Training Live Cartridges	22175	TASER 7 LIVE CARTRIDGE, STANDOFF (3.5-DEGREE) NS		6
Training Live Cartridges	22176	TASER 7 LIVE CARTRIDGE, CLOSE QUARTERS (12-DEGREE) NS		6
Training Live Cartridges	22176	TASER 7 LIVE CARTRIDGE, CLOSE QUARTERS (12-DEGREE) NS		6
Training Live Cartridges	22176	TASER 7 LIVE CARTRIDGE, CLOSE QUARTERS (12-DEGREE) NS		6
Training Live Cartridges	22176	TASER 7 LIVE CARTRIDGE, CLOSE QUARTERS (12-DEGREE) NS		6
Training Live Cartridges	22176	TASER 7 LIVE CARTRIDGE, CLOSE QUARTERS (12-DEGREE) NS		6
Batteries	20018	TASER 7 BATTERY PACK, TACTICAL		3
Training Halt Cartridges	22177	TASER 7 HOOK-AND-LOOP TRN (HALT) CARTRIDGE, STANDOFF NS		6
Training Halt Cartridges	22177	TASER 7 HOOK-AND-LOOP TRN (HALT) CARTRIDGE, STANDOFF NS		6
Training Halt Cartridges	22178	TASER 7 HOOK-AND-LOOP TRN (HALT) CARTRIDGE, CLOSE QUART NS		6
Training Halt Cartridges	22178	TASER 7 HOOK-AND-LOOP TRN (HALT) CARTRIDGE, CLOSE QUART NS		6
Duty Cartridge Replenishment Program	20246	TASER 7 DUTY CARTRIDGE REPLACEMENT LICENSE		3

Attachment: 20211018 - Axon Enterprise, Inc quote for signature (9936 : Approve purchasing tasers for the Constables)

Docks	74200	TASER 7 6-BAY DOCK AND CORE	1
Dock Mount	70033	WALL MOUNT BRACKET, ASSY, EVIDENCE.COM DOCK	1
Dock Power Cord	71019	NORTH AMER POWER CORD FOR AB3 8-BAY, AB2 1-BAY / 6-BAY DOCK	1
Other	80395	EXT WARRANTY, TASER 7 HANDLE	3
Other	80374	EXT WARRANTY, TASER 7 BATTERY PACK	3
Other	80396	EXT WARRANTY, TASER 7 SIX BAY DOCK	1

Tax is estimated based on rates applicable at date of quote and subject to change at time of invoicing. If a tax exemption certificate should be applied, please submit prior to invoicing.

Attachment: 20211018 - Axon Enterprise, Inc quote for signature (9936 : Approve purchasing tasers for the Constables)

Standard Terms and Conditions

Axon Enterprise Inc. Sales Terms and Conditions

Axon Master Services and Purchasing Agreement:

This Quote is limited to and conditional upon your acceptance of the provisions set forth herein and Axon's Master Services and Purchasing Agreement (posted at www.axon.com/legal/sales-terms-and-conditions), as well as the attached Statement of Work (SOW) for Axon Fleet and/or Axon Interview Room purchase, if applicable. In the event you and Axon have entered into a prior agreement to govern all future purchases, that agreement shall govern to the extent it includes the products and services being purchased and does not conflict with the Axon Customer Experience Improvement Program Appendix as described below.

ACEIP:

The Axon Customer Experience Improvement Program Appendix, which includes the sharing of de-identified segments of Agency Content with Axon to develop new products and improve your product experience (posted at www.axon.com/legal/sales-terms-and-conditions), is incorporated herein by reference. By signing below, you agree to the terms of the Axon Customer Experience Improvement Program.

Acceptance of Terms:

Any purchase order issued in response to this Quote is subject solely to the above referenced terms and conditions. By signing below, you represent that you are lawfully able to enter into contracts. If you are signing on behalf of an entity (including but not limited to the company, municipality, or government agency for whom you work), you represent to Axon that you have legal authority to bind that entity. If you do not have this authority, please do not sign this Quote.

Attachment: 20211018 - Axon Enterprise, Inc quote for signature (9936 : Approve purchasing tasers for the Constables)

Signature

Date Signed

10/14/2021

Attachment: 20211018 - Axon Enterprise, Inc quote for signature (9936 : Approve purchasing tasers for the Constables)

Regular Meeting of the Hancock County Planning Commission held on September 16, 2021

Those Present: R. Ladner, Farve, Koenig and Kellar

Also Present
Anthony Cuevas, Director of Planning & Zoning

Minutes of Previous Meetings: The minutes of the August 19, 2021 regular meeting were unanimously adopted on the motion of Commissioner Farve with Commissioner Koenig abstained due to being absent.

Tyrone F. Dastugue -Interpretation of Zoning Ordinance
The Commission considered the application of Tyrone F. Dastugue requesting to have power to a stand-alone garage/shed that is on property across the street where he resides. The property is located at 6104 W. Adams Bay St. Louis, MS 39501. The parcel number for the property is 163D-0-06-007.000. The property is currently zoned R-2 Medium Density Residential.

Mr. Dastugue was present and explained to the Commission that he would like to request power for the building across the street from his house that he also owns. He explained that he would be using it for a storage building.

After discussion on the matter it was unanimously adopted on the motion of Commissioner Kellar to recommend approval for Mr. Dastugue to receive power to the building for storage use only and not to create a residence or rent it out for any reason.

Jacob Smith o/b/o Dustin Maxwell- Jetsetter Gardenia Hill, LLC- Conditional Use & Site Plan Review
The application requesting to expand the existing Gardenia Hill Mobile Home Park an additional 38 sites to be done in 2 phases was withdrawn.

Amy McDowell- Mini Subdivision
The Commission considered the application of Amy McDowell requesting to subdivide a 15-acre parcel of property into 3 separate parcels of 5 acres each. The property is located on Possum Fork Rd. Picayune, MS 39466. The parcel number for the property is 028 -0-33-009.002. The property is currently zoned A-1 General Agricultural.

Mrs. McDowell was present at the meeting and explained that she would like to divide the property in order to sell.

After discussion on the matter it was unanimously adopted on the motion of Commissioner R. Ladner to recommend approval of the proposed subdivision as a mini subdivision based on the findings that said division meets the previously established criteria for a mini subdivision and that formal compliance with the requirements of the Subdivision Regulations is not necessary, but subject to the stipulations and on the condition that the applicant files an affidavit of subdivision in the public land records along with a certified survey showing new parcels with the legal descriptions.

Attachment: 9.16.2021 Minutes (9918 : September 16, 2021 P&Z Minutes)

Meeting Adjourned at 5:35 p.m.

Chairman

10-7-2021

Attachment: 9.16.2021 Minutes (9918 : September 16, 2021 P&Z Minutes)

From: Edward J. Wannage <Edward.Wannage@SSAMarine.com>
Sent: Monday, October 4, 2021 11:36 AM
To: Tracy Oneal
Subject: Lakeshore Community Center Experience 10-2-21

Caution: External email.
Please do not click links or open attachments unless you recognize the sender and know the content is safe.

Recently rented out lakeshore community center on 10-2-21 and am very displeased on the experience we had as a tenant. We were not informed that peewee football games were goin on the same day between 830am-330pm beforehand. This made our experience very unpleasant. We had zero parking at all in the parking lot of the entire center before ,during ,and after our event. To set up for our event I was having to park ways away and walk far carrying food , drinks , special tables and decorations because no parking was available and there was no access to the side due to all the people parked I. The handicapped parking area . Family from out of town were having to park on / near lower bay road in the mud and walk very far which encouraged multiple members of our group to leave earlier than necessary in fear of being blocked in , or not showing up at all in fear of getting stuck or their cars damaged due to the roadside parking . Throughout the little time we did try to make the the best of the situation with the few membersleft of our baby shower party we had people in and out of the center that were not with out party using the restrooms and tracking mud all over the center floor. Halfway thru the event it started raining and the rain had the porches of the community center packed with peewee football spectators and smokers trying to stay out of the rain including families that would just walk inside the center and stand in the entrances of the front doors sobbing wet until they were told to leave and arguments and attitudes often occurred. Got to the point were I had to lock the main entrance doors so outsiders would not come in and open and close the door for our members throughout if they stepped out to smoke or to take a phone call. We cleaned the center but didn't clean the parking because we did not even get to use the parking lot and it was left trashed by the spectators of the games . We took all trash out and no dumpster was around to dispose so I had to carry bags of garbage home . We were very disappointed with our experience we live a few blocks down the road in the Klein subdivision community and rented the center for parking area mainly and our main concern / use for the center we didn't even get to use . If we would have been informed before hand we would have moved to another date or even moved to another time (after 4pm) on the same date. We hope we can at least get some type of prorate of our rental fee considering we had no use of the parking lot , no dumpster ,and our event wasnt very private and was open as a public restroom and shelter .

Thanks,
Edward Wannage
SSA Gulf Inc.
228-357-0571

Get Outlook for iOS

Attachment: Email requesting refund from Edward J. Wannage - Lakeshore Community Center (9952 : Discussion/Motion to authorize refund of

HANCOCK COUNTY UNIFORM RENTAL AGREEMENT

854 Highway 90, Suite A
Bay St. Louis, MS 39520
Phone (228) 467-4157 Fax (228) 466-4744

STATE OF MISSISSIPPI

COUNTY OF HANCOCK

DATE OF EVENT: October 2, 2021

DAY: Saturday

In consideration of Hancock County (hereafter "County") renting the Lakeshore Comm. Ctr. (hereafter "Facility"), located at 6440 Lower Bay Rd. to Edward Wannage, (hereafter "Renter") County and Renter agree as follows:

PURPOSE OF RENTAL: Renter represents and warrants to County that Renter intends to use the County property for the purpose of baby Shower (e.g. family reunion, party, meeting, conference, etc.). If the County determines that Renter has misrepresented the purpose, the County reserves the right to immediately terminate this agreement and remove Renter from the premises.

RENTAL: Renter agrees to pay County the sum of $ 150.00 by Sept 20, 2021. If balance is not paid by this date, the County has the authority to cancel the reservation without notice to Renter. The Renter's deposit will be deemed forfeited to the County by Renter if balance is not paid in full on or before required date. ***If a payment is being made within 14 business days of the date of rental, the only forms of payment the County will accept are cash, credit/debit card, money order, and cashier's check. Personal Checks will not be accepted by the County as a form of payment when paying a rental balance within 14 days of the rental date.***

SECURITY DEPOSIT: A deposit of $ 100.00 is due at the time the rental agreement is signed. A refund check will be given to Renter if the County Facility is found to be without any damage and is properly cleaned, meaning being left in the same condition as received by the Renter. Refund checks will be issued by the County within 45 days after the event. If the Facility is not properly cleaned or damage is sustained to the premises, Renter's deposit will not be returned and Renter is responsible for the entire costs of cleaning and/or repairs exceeding the $ 100.00 deposit. Renter agrees he/she has inspected the premises and accepts such in its present condition. Renter is responsible for all damages to the premises, cleaning the premises and all costs associated therewith.

Attachment: Edward Wannage Rental Agreement for Lakeshore Community Center (9952 : Discussion/Motion to authorize refund of Lakeshore

SECURITY: Renters are required to provide at least one (1) uniformed Hancock County Sherriff's Personnel during the entire event if alcohol is ***present*** in the facility. An additional office may be required depending on the size and nature of the event. It shall be the responsibility of the Renter to pay ALL costs of such security. Security is estimated to be $ 30.00 per hour, per officer. To arrange for Security please contact Rebecca Ruspoli at 228-466-6900.

RIGHT OF CANCELLATION BY COUNTY: Hancock County reserves the right to cancel an event without prior notice to Renter. Hancock County will not be responsible for any damages or expenses incurred upon Renter that result from County cancelling an event.

PROHIBITED ACTIVITIES: ANY AND ALL ILLEGAL ACTIVITY IS STRICTLY PROHIBITED IN AND ABOUT THE FACILITY. GAMBLING OF ANY FORM IS STRICTLY PROHIBITED IN AND ABOUT THE FACILITY.

SMOKE FREE FACILITY: This is a smoke free Facility, which is strictly enforced by the County. Renters not abiding by this guideline may be subject to damage and cleaning fees of up to $2,500.

USE OF THE FACILITY: The following are general rules governing the use of the facility. Recognizing it is impossible to foresee the needs of each and every kind of event, the County reserves the right to make additional or deletions to these general rules:

1. Renter shall coordinate with the County representative to determine the time the facility will be available to prepare for the event. ***THE FACILITY MUST BE VACATED BY 12:00 A.M. (MID-NIGHT) THE DATE OF THE EVENT.***
2. In decorating the Facility walls: no tacks, nails, tape or like materials shall be used including but not limited to balloons, banners, and posters. Additionally, Renters may NOT hang items from the ceiling of the Facility.
3. No decorations or props are to be fabricated or built inside the building.
4. All tables MUST have an appropriate cover when food and/or beverages are served.
5. All food must be prepared in advance, unless prior approval is given by the County to use the kitchen to prepare food. In any event, renter shall be responsible for thoroughly cleaning the kitchen after the event.
6. NO glass bottles are allowed in the facility under any circumstances.
7. Under no circumstances shall tables, chairs or any other equipment belonging to the Facility be removed from the building for any purpose.
8. All tables and chairs must be placed back in the storage area after the event.
9. No fireworks or other flammables are allowed on premises.
10. Overnight functions or events are strictly prohibited.
11. NO BBQ grills, smokers, fryers, or any other type of flammable cooking equipment may be used on any deck, inside of the facility, or within twenty (20) feet of the facility.
12. Candles are NOT permitted on the premises.
13. Renter certifies that he or she is at least twenty-one (21) years of age.

VACATION OF THE CENTER: The facility must be completely vacated and cleaned by 12:00 A.M. (mid-night). All persons, personal and/or rented items, and decorations must be removed.

Attachment: Edward Wannage Rental Agreement for Lakeshore Community Center (9952 : Discussion/Motion to authorize refund of Lakeshore

ASSUMPTION OF RISK AND INDEMNITY AGREEMENT: Renter, individual or on behalf of an organization or entity, as part of the consideration for renting, leasing or otherwise using the Facility, agrees to assume full responsibility and liability for any and all risk of loss for damage and/or injury or death to any person or thing or by theft, vandalism, destruction or otherwise, of any and all items of personal property while in and about said Facility, regardless of whether or not said loss relates to or arises out of the use of said Facility. Additionally, said Renter, individual or on behalf of an organization or entity, agrees to indemnify and hold Hancock County, its agents and employees harmless from and against all claims for injury or damages of every kind and/or character, and agrees to pay County for any expenses incurred by the County in defense of such claims, including attorney's fees.

CANCELLATION OF EVENT: In the event notice of cancellation is received less than one (1) week prior to the date of the scheduled event, the rental fee and deposit shall be forfeited.

RENTAL PAYMENTS: Rental and deposit payments may be made by CHECK, CASH, CREDIT/DEBIT CARD, and/or MONEY ORDER. Make payable to HANCOCK COUNTY, MISSISSIPPI. There will be a $40.00 fee for any check that is returned NSF or for any other reason.

WITNESS: The signature of the parties, this the 10 day of August, 20 21

HANCOCK COUNTY:

T O'Neal
Signature

Beginning Balance $ 250.00

Total Paid $ 100.00

Balance Due $ 150.00

Pd-9-17-21- 150

RENTER:

Edward Wannage
Signature

Edward James Wannage
Printed Name

Organization / Entity (if applicable):

Address 7080 Pine Street
Bay St. Louis Ms 39520

Telephone 228-357-0571

DL State & No. Mississippi 801290584

Attachment: Edward Wannage Rental Agreement for Lakeshore Community Center (9952 : Discussion/Motion to authorize refund of Lakeshore

Dear Renter,

Upon vacating the Lakeshore Comm. Ctr. ***, you will be responsible for the cleaning of this facility. If the facility is not cleaned to the specifications listed you will be asked to return to the facility, at a time convenient for the inspector, giving you a chance to complete the cleaning process. If the required cleaning is not satisfactorily completed your $100.00 cleaning deposit will not be reimbursed.***

Cleaning is to include:

1. Wipe down all tables and chairs that were used.
2. Return tables and chairs to the designated area-neatly & orderly.
3. Clean kitchen to include all appliances and counter tops.
   *****Please note that dish soap will not be provided*****
4. Clean all bathroom facilities: **CLEAN SINKS, TOILETS, AND MIRRORS,** remove trash, sweep and mop.
5. Remove all decorations and personal items.
6. Empty all trash cans and dispose of in dumpster-**DO NOT** drag bags across the facility floor.
7. **Sweep and mop entire facility using the provided supplies-doorway, main floor, kitchen & restrooms.**
8. Sweep and remove trash from front entrance. Facility grounds and parking areas must be free of trash.

SIGNATURE: X Edward Lamm DATE 8-6-21

I wish for Hancock County to provide the Cleaning Service, therefore I forfeit my cleaning deposit and waive responsibility. I understand that I am responsible for returning tables and chairs to the storage area and taking the trash to the dumpster.

SIGNATURE: _____ DATE: _____

Attachment: Edward Wannage Rental Agreement for Lakeshore Community Center (9952 : Discussion/Motion to authorize refund of Lakeshore

Hancock County Sheriff Office
Security Information Sheet

It is a requirement of Hancock County that Hancock County Sheriff Office personnel be present at functions that will be serving alcoholic beverages. It is the responsibility of the Sheriff's Office to assign the necessary Police personnel based on the function and the number of attendees. Security is required from the start of the function to its conclusion

The cost required is as follows:

Police Personnel: **$30.00/per hour • (4) hour minimum/ per officer**

The security cost is to be paid directly to the personnel assigned to the function on the day of the event at the beginning of the event.

In order to ensure your security detail is established in a timely manner, you will need to do the following:

1. Complete the "HCSO Security Form" and submit to the Hancock County Sheriff's Office.
2. The form is to be signed by the Hancock County Representative who is establishing the contract.
3. It is then your responsibility to follow up with a phone call to the Hancock County Sheriff's Office at (228) 466-6900 for officer assignments to be finalized.

Signing below means you are aware that you will NOT BE ALLOWED into the facility on the date booked if arrangements for Police security are not made in advance. A copy of this agreement must be on file with the Hancock County Building & Zoning Office and the Sheriff's Office. If you should cancel your event, you must inform the Police Office within 48 hours in advance or you will be billed.

_____ _____

Signature **Date**

****

Alcohol will not be present during my event of baby shower at the Lakeshore Comm ctr on the date of Oct 2, 2021.

Edward Wannage 8-16-21

Signature **Date**

Attachment: Edward Wannage Rental Agreement for Lakeshore Community Center (9952 : Discussion/Motion to authorize refund of Lakeshore

HANCOCK COUNTY

HANCOCK COUNTY FACILITY RENTALS

228-466-4736
854 HWY 90 SUITE A,
BAY STAINT LOUIS, MS,39520
(Merchant Copy)
(Sale)

Name: EDWARD J WANNAGE
Address:
Amount: $100.00
Conv Fee: $2.50
Total: $102.50
Card: Visa 3691
Invoice: M100214 C100215
Billing Trans ID: M408912964
Convenience Fee Trans ID: C408912951
Clerk Name: planning1
Trans Date: 8/6/2021 2:14:57 PM
NOTE: Lakeshore Comm. Ctr. deposit

DEPOSITED
AUG 11 2021
HANCOCK COUNTY
Community Center Rentals

Customer Signature Edward Wannage

Deposit #
$100.00
Lakeshore
Oct 2, 2021

RECEIPT DATE 8-6-21 No. 69961

RECEIVED FROM Edward Wannage $ 100.00

One Hundred and 00/100 DOLLARS

○ FOR RENT One Hundred and 00/100
○ FOR

ACCOUNT	250
PAYMENT	100
BAL. DUE	150

○ CASH
○ CHECK
○ MONEY ORDER
○ CREDIT CARD

FROM Oct 2 TO 2021

BY [signature]

3-11

Attachment: Edward Wannage Rental Agreement for Lakeshore Community Center (9952 : Discussion/Motion to authorize refund of Lakeshore

HANCOCK COUNTY

HANCOCK COUNTY FACILITY RENTALS

228-466-4736
854 HWY 90 SUITE A,
BAY STAINT LOUIS, MS,39520
(Merchant Copy)
(Sale)

Name: EDWARD JAMES WANNAGE
Address:
Amount: $150.00
Conv Fee: $3.75
Total: $153.75
Card: MasterCard 4993
Invoice: M104069 C104070
Billing Trans ID: M416833080
Convenience Fee Trans ID: C416833069
Clerk Name: planning2
Trans Date: 9/17/2021 3:34:55 PM
NOTE:

Customer Signature Edward Wannage

DEPOSITED
SEP 20 2021
HANCOCK COUNTY
Community Center Rentals

Rent $150.00 Lakeshore Oct 2, 2021

RECEIPT DATE Sept. 17, 2021 No. 699675

RECEIVED FROM Edward Wannage $ 150.00

One Hundred Fifty and 00/100 DOLLARS

○ FOR RENT
○ FOR Rakeshia D. Carter

ACCOUNT	150.00	○ CASH	
PAYMENT	150.00	○ CHECK	FROM Oct. 2, 2021 TO
BAL. DUE	0	○ MONEY ORDER	
		○ CREDIT CARD	BY

3-11

Attachment: Edward Wannage Rental Agreement for Lakeshore Community Center (9952 : Discussion/Motion to authorize refund of Lakeshore

Tracy Oneal

From: Theresa Ryan
Sent: Tuesday, October 5, 2021 8:54 AM
To: Anthony Cuevas; Kevin Ladner
Cc: Tracy Oneal; Scotty Adam
Subject: Re: Lakeshore Community Center Experience 10-2-21

Anthony -

That sounds great - thanks!

Theresa

From: Anthony Cuevas
Sent: Tuesday, October 5, 2021 8:13:56 AM
To: Theresa Ryan; Kevin Ladner
Cc: Tracy Oneal; Scotty Adam
Subject: RE: Lakeshore Community Center Experience 10-2-21

All,

Oct. 23rd Lakeshore Community Center has been blocked from rental on that day.

I recommend refunding the renter from the past weekend, will have it on the next BOS agenda.

Anthony Cuevas CFM
Hancock County Building & Zoning Official
854 Highway 90 Suite A
Bay St. Louis, MS 39520
Anthony.Cuevas@co.hancock.ms.us

From: Theresa Ryan
Sent: Monday, October 04, 2021 3:25 PM
To: Kevin Ladner <Kevin.Ladner@co.hancock.ms.us>
Cc: Tracy Oneal <Tracy.Oneal@co.hancock.ms.us>; Scotty Adam <Scotty.Adam@co.hancock.ms.us>; Anthony Cuevas <Anthony.Cuevas@co.hancock.ms.us>
Subject: Re: Lakeshore Community Center Experience 10-2-21

Thanks! Sounds like a good idea- If we can hold off on renting it oct 23rd that sounds like best solution. I'll talk to Anthony and see what he recommends.
Theresa

Sent from my iPhone

On Oct 4, 2021, at 2:43 PM, Kevin Ladner <Kevin.Ladner@co.hancock.ms.us> wrote:

Attachment: Edward Wannage Rental Agreement for Lakeshore Community Center (9952 : Discussion/Motion to authorize refund of Lakeshore

Ms. Theresa,
I spoke with Tracy this morning and I also called the person over the League. He said they usually put signs out but forgot. The next time they will use the field is October 23rd. At this time there is nothing scheduled at the Community Center. So you would have the option of not booking the facility or make sure the event is after 5pm so the football crowd should be cleared out. Just a suggestion to help.
Kevin

Sent from my iPhone

On Oct 4, 2021, at 2:28 PM, Theresa Ryan <Theresa.Ryan@co.hancock.ms.us> wrote:

Tracy -

Thanks for sending! I had several calls regarding this over the weekend and I would like to give them a complete refund. I spoke to Scotty and Kevin this morning about this issue and we are going to see if we can come up with a plan to avoid this from happening in the future. I was informed that the football games only happen twice a year, so we should be able to come up with a work around. I am not sure of the exact process for them to receive a refund, but will check with Anthony and Scotty (have included them on this email) to see how we need to go about getting that approved.

Thanks, Theresa

From: Tracy Oneal
Sent: Monday, October 4, 2021 12:01:54 PM
To: Kevin Ladner; Theresa Ryan
Subject: FW: Lakeshore Community Center Experience 10-2-21

Ms. Theresa & Kevin,
I wanted to forward this email to you from the Lakeshore Community Center from this past weekend. Our office has not been informed of the PeeWee Football Schedule therefore we were not aware football would be there this weekend to give notice to the renter. I will keep a copy of this with the rental agreement.
Anthony always refers back to the BOS to approve any refunds from our office above the cleaning deposit refund.

Tracy O'Neal
Hancock County Planning & Zoning Dept.
Office Administrator
854 Hwy 90 Suite A
Bay St. Louis, MS 39520
(228) 467.4157

Attachment: Edward Wannage Rental Agreement for Lakeshore Community Center (9952 : Discussion/Motion to authorize refund of Lakeshore

Fax (228) 466.4744
www.hancockcounty.ms.gov

From: Edward J. Wannage <Edward.Wannage@SSAMarine.com>
Sent: Monday, October 4, 2021 11:36 AM
To: Tracy Oneal <Tracy.Oneal@co.hancock.ms.us>
Subject: Lakeshore Community Center Experience 10-2-21

Caution: External email.
Please do not click links or open attachments unless you recognize the sender and know the content is safe.

Recently rented out lakeshore community center on 10-2-21 and am very displeased on the experience we had as a tenant. We were not informed that peewee football games were goin on the same day between 830am-330pm beforehand. This made our experience very unpleasant. We had zero parking at all in the parking lot of the entire center before ,during ,and after our event. To set up for our event I was having to park ways away and walk far carrying food , drinks , special tables and decorations because no parking was available and there was no access to the side due to all the people parked I. The handicapped parking area . Family from out of town were having to park on / near lower bay road in the mud and walk very far which encouraged multiple members of our group to leave earlier than necessary in fear of being blocked in , or not showing up at all in fear of getting stuck or their cars damaged due to the roadside parking . Throughout the little time we did try to make the the best of the situation with the few membersleft of our baby shower party we had people in and out of the center that were not with out party using the restrooms and tracking mud all over the center floor. Halfway thru the event it started raining and the rain had the porches of the community center packed with peewee football spectators and smokers trying to stay out of the rain including families that would just walk inside the center and stand in the entrances of the front doors sobbing wet until they were told to leave and arguments and attitudes often occurred. Got to the point were I had to lock the main entrance doors so outsiders would not come in and open and close the door for our members throughout if they stepped out to smoke or to take a phone call. We cleaned the center but didn't clean the parking because we did not even get to use the parking lot and it was left trashed by the spectators of the games . We took all trash out and no dumpster was around to dispose so I had to carry bags of garbage home . We were very disappointed with our experience we live a few blocks down the road in the Klein subdivision community and rented the center for parking area mainly and our main concern / use for the center we didn't even get to use . If we would have been informed before hand we would have moved to another date or even moved to another time (after 4pm) on the same date. We hope we can at least get some type of prorate of our rental fee considering we had no use of the parking lot , no dumpster ,and our event wasnt very private and was open as a public restroom and shelter .

Thanks,
Edward Wannage

Attachment: Edward Wannage Rental Agreement for Lakeshore Community Center (9952 : Discussion/Motion to authorize refund of Lakeshore

RENTAL FACILITIES REFUND FORM

RENTAL INFORMATION

NAME: Edward Wannage

CENTER: Lakeshore

DATE OF RENTAL: October 2, 2021

REFUND INFORMATION

DATE OF CHECK: 10/05/2021

AMOUNT OF CHECK: $100.00

CHECK # 2344

● CLEANING DEPOSIT REFUND ○ CANCELLATION REFUND

I CERTIFY THAT I HAVE RECEIVED MY REFUND CHECK ON THIS THE 6
DAY OF October, 2021.

SIGNATURE OF LESSEE

SIGNATURE OF COUNTY OFFICIAL

Attachment: Edward Wannage Rental Agreement for Lakeshore Community Center (9952 : Discussion/Motion to authorize refund of Lakeshore

HANCOCK COUNTY
RENTAL DEPOSITS
854 HIGHWAY 90
BAY ST. LOUIS, MS 39520

85-336/653

DATE 10-5-2021

PAY TO THE ORDER OF Edward Wannage $ 100.00

One Hundred and 00/100 DOLLARS

Security f included. Details on

TheFirst
A NATIONAL BANKING ASSOCIATION
24 HOUR CUSTOMER INFORMATION LINE
1-866-562-6477

MEMO CLEANING DEPOSIT REFUND
Lakeshore

Anthony Cuevas

⑈00234⑈ ⑆065303360⑆ 80500258 1⑈

Attachment: Edward Wannage Rental Agreement for Lakeshore Community Center (9952 : Discussion/Motion to authorize refund of Lakeshore

SECTION 00943-02
CHANGE ORDER NO. 2

Date of Issuance: September 22, 2021 Effective Date: September 22, 2021

Project: Improvements to McLeod Park	Owner: Haucock County Board of Supervisors	Funding Agent's Contract No.: N/A
Contract: Improvements to McLeod Park		Date of Contract: November 20, 2020
Contractor: Floore Industrial Contractors		Engineer's Project No.: 219-044
4401 Wilson Springs Rd		
Moss Point, MS 39562		

The Contract Documents are modified as follows upon execution of this Change Order:

Description: See Attachment No. 1 to Change Order No. 2

Attachments: Attachment No. 1 to Change Order No. 2

CHANGE IN CONTRACT PRICE:

Original Contract Price:

$1,911,699.50

Contract Price prior to this Change Order:

$1,987,157.75

Increase as of this Change Order:

$20,355.56

Contract Price incorporating this Change Order:

$2,007,504.41

CHANGE IN CONTRACT TIMES:

Original Contract Times: ☐ Working days ■ Calendar days

Substantial completion (date): August 16, 2021

Ready for final payment (date): September 16, 2021

Contract Times prior to this Change Order:

Substantial completion (date): December 4, 2021

Ready for final payment (date): January 3, 2022

Change of this Change Order:

Substantial completion (days): 0 days

Ready for final payment (days): 5 days

Contract Times with all approved Change Orders:

Substantial completion (date): December 9, 2021

Ready for final payment (date): January 8, 2022

RECOMMENDED:	ACCEPTED:	ACCEPTED:
By: Robert W. Fischer	By:	By:
Engineer (Authorized Signature)	Owner (Authorized Signature)	Contractor (Authorized Signature)
Date: 9-29-21	Date:	Date: 9-29-21

This Change Order (CO) constitutes full and mutual accord and satisfaction for all time and costs related to this change. By acceptance of this CO, the contractor hereby agrees that the modification is an equitable adjustment to the contract, and waives all right to file any future claims arising out of this change.

To be effective, this CO must be approved by the Funding Agency if it changes the scope or objective of the PROJECT, or as may otherwise be required by the SUPPLEMENTARY GENERAL CONDITIONS.

Attachment: 00943-02 Change Order No. 2 (CE - Contractor) (9925 : Discussion regarding McLeod Park Improvements)

MEMORANDUM OF JUSTIFICATION AND NEGOTIATION
IMPROVEMENTS TO MCLEOD PARK
CHANGE ORDER NUMBER 2

A change order is requested for the lost soils from flooding that occurred during the week of August 28, 2021 resulting from Hurricane Ida. This change order is necessary to the scope of work in the contract as originally bid and is not a new undertaking outside of the original scope of work. The scope of work presented in the change order is reasonable and pricing is consistent with original contract unit prices. Approval of this change order is commercially reasonable under the current circumstances and will not circumvent public purchasing statutes. Prices on proposed extra work negotiated with Contractor include:

Walking Trail	
Item #1: Fill 401 C.Y. @ $25.80/C.Y.	$ 10,345.80
Tax and Bond	$ 465.56
5 Pads on River Area	
Item #1: Fill 354 C.Y. @ $25.80/C.Y.	$ 9,133.20
Tax and Bond	$ 411.00
TOTAL	**$ 20,355.56**
Summary: Walking Trail	$ 10,811.36
River Pads	$ 9,544.20
TOTAL CHANGE ORDER NO. 2	**$ 20,355.56**

Attachment: 00943-02 Change Order No. 2 (CE - Contractor) (9925 : Discussion regarding McLeod Park Improvements)

Inventory Control Agenda
HANCOCK COUNTY BOARD OF SUPERVISORS MEETING
OCTOBER 18, 2021

*The asset will be disposed in trash

DEPARTMENT: Sheriff's Office			
COUNTY DECAL	**ASSET NUMBER**	**DESCRIPTION**	**SERIAL NO.**
20180898	8823	Iphone 8	353222103250687
20180877	8787	INTERVIEW CAMERA SYSTEM	D22185949
20180899	8821	Iphone 8	353218102608818

*The assets will be disposed at HHWD 2021

DEPARTMENT: EMERGENCY MANAGEMENT AGENCY			
COUNTY DECAL	**ASSET NUMBER**	**DESCRIPTION**	**SERIAL NO.**
20070012	2971	DEFIBRILLATOR AED KILN VFD	3459172
20111584	5389	MINITOR V PAGER-KILN VFD	136WKE8166
20111585	5390	MINITOR V PAGER-KILN VFD	136WLW1469
20111586	5391	MINITOR V PAGER-KILN VFD	136WLE5956
20111587	5392	MINITOR V PAGER-KILN VFD	136WGE5772
20111588	5393	MINITOR V PAGER-KILN VFD	136WGE5631
20111590	5395	MINITOR V PAGER-KILN VFD	136WGE5616
20111574	5396	MINITOR V PAGER-KILN VFD	136WGE7875
20111554	5397	MINITOR V PAGER-KILN VFD	136WGE5624
20111555	5398	MINITOR V PAGER-KILN VFD	136WLW1469
20111556	5399	MINITOR V PAGER-KILN VFD	136WGE7878
20111553	5385	SHOULDER MIC W/ AUDIO	94310182
20111557	5400	MINITOR V PAGER-KILN VFD	136WGE5614
20111558	5401	MINITOR V PAGER-KILN VFD	136WLW1472
20111591	5404	MINITOR V PAGER-KILN VFD	136WGE7865
20111594	5407	MINITOR V PAGER-KILN VFD	136WGE7955
20111596	5409	MINITOR V PAGER-KILN VFD	136WGE5633
20111598	5411	MINITOR V PAGER-KILN VFD	136WGE5620
20111600	5413	MINITOR V PAGER-KILN VFD	136WGE5626
20111561	5414	MINITOR V PAGER-KILN VFD	136WLW1471
20111563	5416	MINITOR V PAGER-KILN VFD	136WLW1463
20111564	5417	MINITOR V PAGER-KILN VFD	136WGE7950
20111566	5419	MINITOR V PAGER-KILN VFD	136WLW1461
20111567	5420	MINITOR V PAGER-KILN VFD	136WLW1468
20111572	5425	MINITOR V PAGER-KILN VFD	136WLE5959
20111573	5426	MINITOR V PAGER-KILN VFD	136WLW1462
20111546	5363	INSPIRON COMPUTER-BAYSIDE FD	7244933617

Attachment: 10182021 Inventory Disposals (9931 : Inventory Removals)

Hancock County Board of Supervisors

PRELIMINARY ACCOUNTS PAYABLE CHECK RUN REPORT

Detail Invoice List

CHECK RUN: 10182021 10/18/2021
DUE DATE: 10/18/2021

CASH ACCOUNT: 999 1002 CASH IN BANK

VENDOR		REMIT	PO	TYPE	DUE DATE	INVOICE	AMOUNT	VOUCHER	CHECK
3784	ADMINISTRATIVE OFFICE	0001		INV	10/18/2021	SEPT. 2021			
	ACCOUNT DETAIL					**LINE AMOUNT**			
	1 001160 5411		CHANC CT	REP		6,467.50			
	2 001160 5414		CHANC CT	CT ADM FEE		2,958.86			
	3 001161 5418		CIRC CT	COURT REPO		6,690.94			
	4 001161 5414		CIRC CT	CT ADM FEE		2,414.55			
	5 001160 5550		CHANC CT	LEGAL FEES		204.86			
	6 001161 5550		CIRC CT	LEGAL FEES		336.47			
							19,073.18		
						CHECK TOTAL	**19,073.18**		
4449	AT & T	0000		INV	10/18/2021	sept 2021			
	ACCOUNT DETAIL					**LINE AMOUNT**			
	1 097110 5544		EMER 911	MNT AG		4,052.00			
							4,052.00		
						CHECK TOTAL	**4,052.00**		
4449	AT & T	0000		INV	10/18/2021	SEPTEMBER, 2021*			
	ACCOUNT DETAIL					**LINE AMOUNT**			
	1 097110 5502		EMER 911	TELEPHONE		1,049.89			
							1,049.89		
						CHECK TOTAL	**1,049.89**		
4449	AT & T	0000		INV	10/18/2021	SEPT 2021			
	ACCOUNT DETAIL					**LINE AMOUNT**			
	1 001200 5502		SHERIFF	TELEPHONE		204.00			
							204.00		
						CHECK TOTAL	**204.00**		
7618	AT&T	0000		INV	10/18/2021	1274442565			
	ACCOUNT DETAIL					**LINE AMOUNT**			
	1 001151 5502		BLDS/GRNDS	TELEPHONE		51.24			
							51.24		
						CHECK TOTAL	**51.24**		

Attachment: 10182021 docket (9941 : Docket of claims for October 18, 2021)

Hancock County Board of Supervisors

PRELIMINARY ACCOUNTS PAYABLE CHECK RUN REPORT

Detail Invoice List

CHECK RUN: 10182021 10/18/2021
DUE DATE: 10/18/2021

CASH ACCOUNT: 999 1002 CASH IN BANK

VENDOR		REMIT	PO	TYPE	DUE DATE	INVOICE	AMOUNT	VOUCHER	CHECK
7867	AT&T	0000		INV	10/18/2021	5370935606			

ACCOUNT DETAIL					LINE AMOUNT
1	001631	5504	CNTY AGENT	INTERNET	286.72
2	001151	5504	BLDS/GRNDS	INTERNET	286.72
					573.44
				CHECK TOTAL	**573.44**

VENDOR		REMIT	PO	TYPE	DUE DATE	INVOICE	AMOUNT	VOUCHER	CHECK
7867	AT&T	0000		INV	10/18/2021	5329835609			

ACCOUNT DETAIL					LINE AMOUNT
1	097110	5502	EMER 911	TELEPHONE	392.06
					392.06
				CHECK TOTAL	**392.06**

VENDOR		REMIT	PO	TYPE	DUE DATE	INVOICE	AMOUNT	VOUCHER	CHECK
7867	AT&T	0000		INV	10/18/2021	5346835608			

ACCOUNT DETAIL					LINE AMOUNT
1	001151	5502	BLDS/GRNDS	TELEPHONE	858.44
					858.44
				CHECK TOTAL	**858.44**

VENDOR		REMIT	PO	TYPE	DUE DATE	INVOICE	AMOUNT	VOUCHER	CHECK
7867	AT&T	0000		INV	10/18/2021	1276094603			

ACCOUNT DETAIL					LINE AMOUNT
1	001631	5504	CNTY AGENT	INTERNET	125.00
					125.00
				CHECK TOTAL	**125.00**

Attachment: 10182021 docket (9941 : Docket of claims for October 18, 2021)

Hancock County Board of Supervisors

PRELIMINARY ACCOUNTS PAYABLE CHECK RUN REPORT

Detail Invoice List

CHECK RUN: 10182021 10/18/2021
DUE DATE: 10/18/2021

CASH ACCOUNT: 999 1002 CASH IN BANK

VENDOR		REMIT	PO	TYPE	DUE DATE	INVOICE	AMOUNT	VOUCHER	CHECK
9790	AT&T	0001		INV	10/18/2021	SEPT 2021			

ACCOUNT DETAIL					LINE AMOUNT
1	001168	5504	DA OFFICE	INTERNET	68.44
2	001102	5504	CIRC CLK	INTERNET	68.44
3	001151	5502	BLDS/GRNDS	TELEPHONE	61.86
4	001101	5502	CHANC CLK	TELEPHONE	13.27
5	001631	5502	CNTY AGENT	TELEPHONE	39.81
6	001151	5502	BLDS/GRNDS	TELEPHONE	41.94
7	001151	5502	BLDS/GRNDS	TELEPHONE	83.88
8	001630	5502	SOIL CONS	TELEPHONE	79.95
9	001400	5502	HEALTH	TELEPHONE	79.62
10	001151	5502	BLDS/GRNDS	TELEPHONE	16.68
11	001200	5502	SHERIFF	TELEPHONE	200.00
12	001151	5502	BLDS/GRNDS	TELEPHONE	13.27
13	001151	5502	BLDS/GRNDS	TELEPHONE	95.45
14	001260	5502	EMA	TELEPHONE	71.96
15	001630	5502	SOIL CONS	TELEPHONE	96.74
16	001151	5502	BLDS/GRNDS	TELEPHONE	2.50
17	001151	5502	BLDS/GRNDS	TELEPHONE	13.27
18	001151	5502	BLDS/GRNDS	TELEPHONE	360.53
19	001200	5502	SHERIFF	TELEPHONE	39.81
20	001105	5502	TAX/COL	TELEPHONE	146.02
21	001163	5502	YOUTH CT	TELEPHONE	25.58
22	001105	5502	TAX/COL	TELEPHONE	3.00
23	001151	5502	BLDS/GRNDS	TELEPHONE	186.66
24	001151	5502	BLDS/GRNDS	TELEPHONE	36.66
25	001151	5502	BLDS/GRNDS	TELEPHONE	39.81
26	001168	5502	DA OFFICE	TELEPHONE	13.27
					1,898.42
				CHECK TOTAL	**1,898.42**

VENDOR		REMIT	PO	TYPE	DUE DATE	INVOICE	AMOUNT	VOUCHER	CHECK
2425	C SPIRE WIRELESS	0000		INV	10/18/2021	SEPT. 2021			

ACCOUNT DETAIL					LINE AMOUNT
1	001200	5502	SHERIFF	TELEPHONE	4,546.75
					4,546.75
				CHECK TOTAL	**4,546.75**

Attachment: 10182021 docket (9941 : Docket of claims for October 18, 2021)

Hancock County Board of Supervisors

PRELIMINARY ACCOUNTS PAYABLE CHECK RUN REPORT

Detail Invoice List

CHECK RUN: 10182021 10/18/2021
DUE DATE: 10/18/2021

CASH ACCOUNT: 999 1002 CASH IN BANK

VENDOR		REMIT	PO	TYPE	DUE DATE	INVOICE	AMOUNT	VOUCHER	CHECK
2425	C SPIRE WIRELESS	0000		INV	10/18/2021	9-8 to 10-7-2021			
	ACCOUNT DETAIL					**LINE AMOUNT**			
	1 096153 5502		MAPPING	TELEPHONE		212.34			
							212.34		
						CHECK TOTAL	**212.34**		
8626	CENTERPOINT ENERGY RE	0000		INV	10/18/2021	SEPT 2021			
	ACCOUNT DETAIL					**LINE AMOUNT**			
	1 001220 5510		IMP EXP	HEAT LIGHT		3,169.57			
							3,169.57		
						CHECK TOTAL	**3,169.57**		
105	CITY OF BAY ST LOUIS	0000		INV	10/18/2021	09-3300-00 SEPT21			
	ACCOUNT DETAIL					**LINE AMOUNT**			
	1 001151 5510		BLDS/GRNDS	HEAT LIGHT		46.62			
							46.62		
105	CITY OF BAY ST LOUIS	0000		INV	10/18/2021	09-3075-01 SEPT21			
	ACCOUNT DETAIL					**LINE AMOUNT**			
	1 001151 5510		BLDS/GRNDS	HEAT LIGHT		10.00			
							10.00		
105	CITY OF BAY ST LOUIS	0000		INV	10/18/2021	09-0725-01 SEPT21			
	ACCOUNT DETAIL					**LINE AMOUNT**			
	1 001151 5510		BLDS/GRNDS	HEAT LIGHT		51.80			
							51.80		
105	CITY OF BAY ST LOUIS	0000		INV	10/18/2021	09-0726-01 SEPT21			
	ACCOUNT DETAIL					**LINE AMOUNT**			
	1 001151 5510		BLDS/GRNDS	HEAT LIGHT		10.00			
							10.00		
105	CITY OF BAY ST LOUIS	0000		INV	10/18/2021	07-6131-00 SEPT21			
	ACCOUNT DETAIL					**LINE AMOUNT**			
	1 156331 5510		SEAWALL	HEAT LIGHT		53.53			
							53.53		
105	CITY OF BAY ST LOUIS	0000		INV	10/18/2021	09-0727-01			
	ACCOUNT DETAIL					**LINE AMOUNT**			
	1 001151 5510		BLDS/GRNDS	HEAT LIGHT		70.24			
							70.24		

Attachment: 10182021 docket (9941 : Docket of claims for October 18, 2021)

Hancock County Board of Supervisors

PRELIMINARY ACCOUNTS PAYABLE CHECK RUN REPORT

Detail Invoice List

CHECK RUN: 10182021 10/18/2021
DUE DATE: 10/18/2021

CASH ACCOUNT: 999 1002 CASH IN BANK

VENDOR		REMIT	PO	TYPE	DUE DATE	INVOICE	AMOUNT	VOUCHER	CHECK
105	CITY OF BAY ST LOUIS	0000		INV	10/18/2021	08-0170-02 sept21			
	ACCOUNT DETAIL					**LINE AMOUNT**			
	1 001151 5510		BLDS/GRNDS	HEAT LIGHT		34.50			
							34.50		
						CHECK TOTAL	**276.69**		
299	COAST ELECTRIC POWER	0001		INV	10/18/2021	300821-017 SEPT21			
	ACCOUNT DETAIL					**LINE AMOUNT**			
	1 097110 5510		EMER 911	HEAT LIGHT		492.21			
							492.21		
299	COAST ELECTRIC POWER	0001		INV	10/18/2021	115018-001 SEPT21			
	ACCOUNT DETAIL					**LINE AMOUNT**			
	1 097110 5510		EMER 911	HEAT LIGHT		280.61			
							280.61		
299	COAST ELECTRIC POWER	0001		INV	10/18/2021	504420-038 SEPT21			
	ACCOUNT DETAIL					**LINE AMOUNT**			
	1 001411 5510		ANIM SHLT	HEAT LIGHT		676.99			
							676.99		
299	COAST ELECTRIC POWER	0001		INV	10/18/2021	69198-001 sept21			
	ACCOUNT DETAIL					**LINE AMOUNT**			
	1 001531 5510		RECREATION	HEAT LIGHT		96.06			
							96.06		
299	COAST ELECTRIC POWER	0001		INV	10/18/2021	3000821-015 SEPT21			
	ACCOUNT DETAIL					**LINE AMOUNT**			
	1 001531 5510		RECREATION	HEAT LIGHT		864.30			
							864.30		
299	COAST ELECTRIC POWER	0001		INV	10/18/2021	116043-001 SEPT21			
	ACCOUNT DETAIL					**LINE AMOUNT**			
	1 001530 5510		MCLEOD PK	HEAT LIGHT		61.84			
							61.84		
299	COAST ELECTRIC POWER	0001		INV	10/18/2021	80846-001 SEPT21			
	ACCOUNT DETAIL					**LINE AMOUNT**			
	1 001530 5510		MCLEOD PK	HEAT LIGHT		36.90			
							36.90		
299	COAST ELECTRIC POWER	0001		INV	10/18/2021	96022-001 SEPT21			
	ACCOUNT DETAIL					**LINE AMOUNT**			
	1 001530 5510		MCLEOD PK	HEAT LIGHT		62.52			
							62.52		

Attachment: 10182021 docket (9941 : Docket of claims for October 18, 2021)

Hancock County Board of Supervisors

PRELIMINARY ACCOUNTS PAYABLE CHECK RUN REPORT

Detail Invoice List

CHECK RUN: 10182021 10/18/2021
DUE DATE: 10/18/2021

CASH ACCOUNT: 999 1002 CASH IN BANK

VENDOR		REMIT	PO	TYPE	DUE DATE	INVOICE	AMOUNT	VOUCHER	CHECK
299	COAST ELECTRIC POWER	0001		INV	10/18/2021	100314-001 SEPT21			
	ACCOUNT DETAIL					**LINE AMOUNT**			
	1 001530 5510		MCLEOD PK	HEAT LIGHT		708.85			
							708.85		
299	COAST ELECTRIC POWER	0001		INV	10/18/2021	100315-001 SEPT21			
	ACCOUNT DETAIL					**LINE AMOUNT**			
	1 001530 5510		MCLEOD PK	HEAT LIGHT		869.92			
							869.92		
299	COAST ELECTRIC POWER	0001		INV	10/18/2021	114147-001 SEPT21			
	ACCOUNT DETAIL					**LINE AMOUNT**			
	1 001530 5510		MCLEOD PK	HEAT LIGHT		413.48			
							413.48		
299	COAST ELECTRIC POWER	0001		INV	10/18/2021	3000821-004 SEPT21			
	ACCOUNT DETAIL					**LINE AMOUNT**			
	1 001531 5510		RECREATION	HEAT LIGHT		163.65			
							163.65		
299	COAST ELECTRIC POWER	0001		INV	10/18/2021	112589-001 SEPT21			
	ACCOUNT DETAIL					**LINE AMOUNT**			
	1 001531 5510		RECREATION	HEAT LIGHT		19.38			
							19.38		
299	COAST ELECTRIC POWER	0001		INV	10/18/2021	61441-001 SEPT21			
	ACCOUNT DETAIL					**LINE AMOUNT**			
	1 001531 5510		RECREATION	HEAT LIGHT		336.80			
							336.80		
299	COAST ELECTRIC POWER	0001		INV	10/18/2021	15070-041 SEPT21			
	ACCOUNT DETAIL					**LINE AMOUNT**			
	1 001151 5510		BLDS/GRNDS	HEAT LIGHT		661.20			
							661.20		
299	COAST ELECTRIC POWER	0001		INV	10/18/2021	15070-056 SEPT21			
	ACCOUNT DETAIL					**LINE AMOUNT**			
	1 156331 5510		SEAWALL	HEAT LIGHT		43.27			
							43.27		
299	COAST ELECTRIC POWER	0001		INV	10/18/2021	15070-064 SEPT21			
	ACCOUNT DETAIL					**LINE AMOUNT**			
	1 150300 5510		RD MNT	HEAT LIGHT		52.18			
							52.18		

Attachment: 10182021 docket (9941 : Docket of claims for October 18, 2021)

Hancock County Board of Supervisors

PRELIMINARY ACCOUNTS PAYABLE CHECK RUN REPORT

Detail Invoice List

CHECK RUN: 10182021 10/18/2021
DUE DATE: 10/18/2021

CASH ACCOUNT: 999 1002 CASH IN BANK

VENDOR		REMIT	PO	TYPE	DUE DATE	INVOICE	AMOUNT	VOUCHER	CHECK
299	COAST ELECTRIC POWER	0001		INV	10/18/2021	3000821-014 SEPT2			
	ACCOUNT DETAIL					**LINE AMOUNT**			
	1 001151 5510		BLDS/GRNDS	HEAT LIGHT		3,650.72			
							3,650.72		
299	COAST ELECTRIC POWER	0001		INV	10/18/2021	504420-033 SEPT21			
	ACCOUNT DETAIL					**LINE AMOUNT**			
	1 001151 5510		BLDS/GRNDS	HEAT LIGHT		550.07			
							550.07		
299	COAST ELECTRIC POWER	0001		INV	10/18/2021	504420-027 SEPT21			
	ACCOUNT DETAIL					**LINE AMOUNT**			
	1 001151 5510		BLDS/GRNDS	HEAT LIGHT		35.67			
							35.67		
299	COAST ELECTRIC POWER	0001		INV	10/18/2021	15070-054 SEPT21			
	ACCOUNT DETAIL					**LINE AMOUNT**			
	1 001450 5510		WELFARE	HEAT LIGHT		2,085.78			
	2 001151 5510		BLDS/GRNDS	HEAT LIGHT		2,085.78			
							4,171.56		
299	COAST ELECTRIC POWER	0001		INV	10/18/2021	15070-053 SEPT21			
	ACCOUNT DETAIL					**LINE AMOUNT**			
	1 001220 5510		IMP EXP	HEAT LIGHT		45.20			
							45.20		
299	COAST ELECTRIC POWER	0001		INV	10/18/2021	3000821-011 spet21			
	ACCOUNT DETAIL					**LINE AMOUNT**			
	1 001151 5510		BLDS/GRNDS	HEAT LIGHT		458.41			
							458.41		
299	COAST ELECTRIC POWER	0001		INV	10/18/2021	116043-010 sept21			
	ACCOUNT DETAIL					**LINE AMOUNT**			
	1 001151 5510		BLDS/GRNDS	HEAT LIGHT		154.24			
							154.24		
299	COAST ELECTRIC POWER	0001		INV	10/18/2021	116043-011 sept21			
	ACCOUNT DETAIL					**LINE AMOUNT**			
	1 001151 5510		BLDS/GRNDS	HEAT LIGHT		58.91			
							58.91		
299	COAST ELECTRIC POWER	0001		INV	10/18/2021	116043-009 sept21			
	ACCOUNT DETAIL					**LINE AMOUNT**			
	1 156331 5510		SEAWALL	HEAT LIGHT		122.33			
							122.33		

Attachment: 10182021 docket (9941 : Docket of claims for October 18, 2021)

Hancock County Board of Supervisors

PRELIMINARY ACCOUNTS PAYABLE CHECK RUN REPORT

Detail Invoice List

CHECK RUN: 10182021 10/18/2021
DUE DATE: 10/18/2021

CASH ACCOUNT: 999 1002 CASH IN BANK

VENDOR		REMIT	PO	TYPE	DUE DATE	INVOICE	AMOUNT	VOUCHER	CHECK
299	COAST ELECTRIC POWER	0001		INV	10/18/2021	116043-008 sept21			
	ACCOUNT DETAIL					**LINE AMOUNT**			
	1 156331 5510		SEAWALL	HEAT LIGHT		28.96			
							28.96		
299	COAST ELECTRIC POWER	0001		INV	10/18/2021	116043-007 sept21			
	ACCOUNT DETAIL					**LINE AMOUNT**			
	1 156331 5510		SEAWALL	HEAT LIGHT		14.51			
							14.51		
299	COAST ELECTRIC POWER	0001		INV	10/18/2021	15070-070 SEPT21			
	ACCOUNT DETAIL					**LINE AMOUNT**			
	1 001530 5510		MCLEOD PK	HEAT LIGHT		396.96			
							396.96		
299	COAST ELECTRIC POWER	0001		INV	10/18/2021	15070-068 SEPT21			
	ACCOUNT DETAIL					**LINE AMOUNT**			
	1 001530 5510		MCLEOD PK	HEAT LIGHT		1,245.77			
							1,245.77		
299	COAST ELECTRIC POWER	0001		INV	10/18/2021	15070-050 SEPT2021			
	ACCOUNT DETAIL					**LINE AMOUNT**			
	1 001530 5510		MCLEOD PK	HEAT LIGHT		330.19			
							330.19		
299	COAST ELECTRIC POWER	0001		INV	10/18/2021	116043-005 SEPT21			
	ACCOUNT DETAIL					**LINE AMOUNT**			
	1 001531 5510		RECREATION	HEAT LIGHT		130.50			
							130.50		
299	COAST ELECTRIC POWER	0001		INV	10/18/2021	116043-004 SEPT21			
	ACCOUNT DETAIL					**LINE AMOUNT**			
	1 001531 5510		RECREATION	HEAT LIGHT		124.62			
							124.62		
299	COAST ELECTRIC POWER	0001		INV	10/18/2021	116043-003 SEPT21			
	ACCOUNT DETAIL					**LINE AMOUNT**			
	1 001531 5510		RECREATION	HEAT LIGHT		35.13			
							35.13		
299	COAST ELECTRIC POWER	0001		INV	10/18/2021	15070-052 SEPT21			
	ACCOUNT DETAIL					**LINE AMOUNT**			
	1 001531 5510		RECREATION	HEAT LIGHT		12.75			
							12.75		
						CHECK TOTAL	**17,406.66**		

Attachment: 10182021 docket (9941 : Docket of claims for October 18, 2021)

Hancock County Board of Supervisors

PRELIMINARY ACCOUNTS PAYABLE CHECK RUN REPORT

Detail Invoice List

CHECK RUN: 10182021 10/18/2021
DUE DATE: 10/18/2021

CASH ACCOUNT: 999 1002 CASH IN BANK

VENDOR		REMIT	PO	TYPE	DUE DATE	INVOICE	AMOUNT	VOUCHER	CHECK
9664	CONNECTWISE, INC	0001		INV	10/18/2021	431057			
	ACCOUNT DETAIL					**LINE AMOUNT**			
	1 001125 5544		INFO TECH	MNT AG		1,184.08			
							1,184.08		
						CHECK TOTAL	**1,184.08**		
7975	DIRECT TV	0000		INV	10/18/2021	082688902X211001			
	ACCOUNT DETAIL					**LINE AMOUNT**			
	1 001260 5513		EMA	CABLE TELE		174.24			
							174.24		
						CHECK TOTAL	**174.24**		
9131	EMR SERVICES, LLC	0001		INV	10/18/2021	10525			
	ACCOUNT DETAIL					**LINE AMOUNT**			
	1 001151 5544		BLDS/GRNDS	MNT AG		431.00			
	2 001333 5544		MARINA	MNT AG		100.00			
							531.00		
						CHECK TOTAL	**531.00**		
4242	FLEETCOR TECHNOLOGIES	0000		INV	10/18/2021	NP60899601			
	ACCOUNT DETAIL					**LINE AMOUNT**			
	1 001200 5671		SHERIFF	GASOLINE		7,132.77			
							7,132.77		
						CHECK TOTAL	**7,132.77**		
4242	FLEETCOR TECHNOLOGIES	0000		INV	10/18/2021	NP60858268			
	ACCOUNT DETAIL					**LINE AMOUNT**			
	1 001675 5671		BLDG DEPT	GASOLINE		206.21			
							206.21		
						CHECK TOTAL	**206.21**		
4242	FLEETCOR TECHNOLOGIES	0000		INV	10/18/2021	NP60858028			
	ACCOUNT DETAIL					**LINE AMOUNT**			
	1 001200 5671		SHERIFF	GASOLINE		7,222.72			
							7,222.72		
						CHECK TOTAL	**7,222.72**		

Attachment: 10182021 docket (9941 : Docket of claims for October 18, 2021)

Hancock County Board of Supervisors

PRELIMINARY ACCOUNTS PAYABLE CHECK RUN REPORT

Detail Invoice List

CHECK RUN: 10182021 10/18/2021
DUE DATE: 10/18/2021

CASH ACCOUNT: 999 1002 CASH IN BANK

VENDOR		REMIT	PO	TYPE	DUE DATE	INVOICE	AMOUNT	VOUCHER	CHECK
4242	FLEETCOR TECHNOLOGIES	0000		INV	10/18/2021	NP60858154			
	ACCOUNT DETAIL					**LINE AMOUNT**			
	1 096153 5671		MAPPING	GASOLINE		215.02			
							215.02		
						CHECK TOTAL	**215.02**		
716	HANCOCK COUNTY HUMAN	0000		INV	10/18/2021	2022-1			
	ACCOUNT DETAIL					**LINE AMOUNT**			
	1 001453 5703		HUMAN RES	HCHRA SENI		39,397.25			
	2 001453 5704		HUMAN RES	HCHRA - YO		34,000.00			
	3 001453 5759		HUMAN RES	HCHRA - AD		29,989.00			
	4 001465 5599		HR-BRENDA	OTHER CONT		24,909.00			
							128,295.25		
						CHECK TOTAL	**128,295.25**		
2862	HANCOCK COUNTY WATER	0000		INV	10/18/2021	109982 SEPT21			
	ACCOUNT DETAIL					**LINE AMOUNT**			
	1 001220 5510		IMP EXP	HEAT LIGHT		11,370.92			
							11,370.92		
2862	HANCOCK COUNTY WATER	0000		INV	10/18/2021	110291 SEPT21			
	ACCOUNT DETAIL					**LINE AMOUNT**			
	1 001531 5510		RECREATION	HEAT LIGHT		103.50			
							103.50		
2862	HANCOCK COUNTY WATER	0000		INV	10/18/2021	101270 SEPT21			
	ACCOUNT DETAIL					**LINE AMOUNT**			
	1 001151 5510		BLDS/GRNDS	HEAT LIGHT		39.00			
							39.00		
2862	HANCOCK COUNTY WATER	0000		INV	10/18/2021	10467 SEPT21			
	ACCOUNT DETAIL					**LINE AMOUNT**			
	1 150300 5510		RD MNT	HEAT LIGHT		74.50			
							74.50		
2862	HANCOCK COUNTY WATER	0000		INV	10/18/2021	108970 SEPT21			
	ACCOUNT DETAIL					**LINE AMOUNT**			
	1 001151 5510		BLDS/GRNDS	HEAT LIGHT		76.00			
							76.00		
2862	HANCOCK COUNTY WATER	0000		INV	10/18/2021	110293 SEPT21			
	ACCOUNT DETAIL					**LINE AMOUNT**			
	1 001151 5510		BLDS/GRNDS	HEAT LIGHT		103.50			

Attachment: 10182021 docket (9941 : Docket of claims for October 18, 2021)

Hancock County Board of Supervisors

PRELIMINARY ACCOUNTS PAYABLE CHECK RUN REPORT

Detail Invoice List

CHECK RUN: 10182021 10/18/2021
DUE DATE: 10/18/2021

CASH ACCOUNT: 999 1002 CASH IN BANK

VENDOR		REMIT	PO	TYPE	DUE DATE	INVOICE	AMOUNT	VOUCHER	CHECK
							103.50		
2862	HANCOCK COUNTY WATER	0000		INV	10/18/2021	110289 SEPT21			
	ACCOUNT DETAIL					**LINE AMOUNT**			
	1 001333 5510		MARINA	HEAT LIGHT		77.00			
							77.00		
2862	HANCOCK COUNTY WATER	0000		INV	10/18/2021	103076 SEPT21			
	ACCOUNT DETAIL					**LINE AMOUNT**			
	1 001151 5510		BLDS/GRNDS	HEAT LIGHT		77.00			
							77.00		
2862	HANCOCK COUNTY WATER	0000		INV	10/18/2021	110125 SEPT21			
	ACCOUNT DETAIL					**LINE AMOUNT**			
	1 001151 5510		BLDS/GRNDS	HEAT LIGHT		76.00			
							76.00		
						CHECK TOTAL	**11,997.42**		
8338	INDEPENDENT HEALTH SE	0000		INV	10/18/2021	76911			
	ACCOUNT DETAIL					**LINE AMOUNT**			
	1 001220 5696		IMP EXP	DRUGS & ME		2,339.59			
							2,339.59		
						CHECK TOTAL	**2,339.59**		
913	KILN UTILITY & FIRE D	0000		INV	10/18/2021	010041825 SEPT21			
	ACCOUNT DETAIL					**LINE AMOUNT**			
	1 001411 5510		ANIM SHLT	HEAT LIGHT		168.51			
							168.51		
913	KILN UTILITY & FIRE D	0000		INV	10/18/2021	010042105 SEPT21			
	ACCOUNT DETAIL					**LINE AMOUNT**			
	1 001531 5510		RECREATION	HEAT LIGHT		81.78			
							81.78		
913	KILN UTILITY & FIRE D	0000		INV	10/18/2021	010061800 SEPT21			
	ACCOUNT DETAIL					**LINE AMOUNT**			
	1 154523 5510		ARENA	HEAT LIGHT		916.05			
							916.05		
913	KILN UTILITY & FIRE D	0000		INV	10/18/2021	010092550 SEPT21			
	ACCOUNT DETAIL					**LINE AMOUNT**			
	1 001531 5510		RECREATION	HEAT LIGHT		284.41			
							284.41		

Attachment: 10182021 docket (9941 : Docket of claims for October 18, 2021)

Hancock County Board of Supervisors

PRELIMINARY ACCOUNTS PAYABLE CHECK RUN REPORT

Detail Invoice List

CHECK RUN: 10182021 10/18/2021
DUE DATE: 10/18/2021

CASH ACCOUNT: 999 1002 CASH IN BANK

VENDOR		REMIT	PO	TYPE	DUE DATE	INVOICE	AMOUNT	VOUCHER	CHECK
913	KILN UTILITY & FIRE D	0000		INV	10/18/2021	010042100 SEPT21			
	ACCOUNT DETAIL					**LINE AMOUNT**			
	1 001530 5510		MCLEOD PK	HEAT LIGHT		866.58			
							866.58		
913	KILN UTILITY & FIRE D	0000		INV	10/18/2021	010092600 SEPT 21			
	ACCOUNT DETAIL					**LINE AMOUNT**			
	1 001531 5510		RECREATION	HEAT LIGHT		75.00			
							75.00		
913	KILN UTILITY & FIRE D	0000		INV	10/18/2021	020100976 SEPT21			
	ACCOUNT DETAIL					**LINE AMOUNT**			
	1 001531 5510		RECREATION	HEAT LIGHT		37.44			
							37.44		
913	KILN UTILITY & FIRE D	0000		INV	10/18/2021	010042090 SEPT21			
	ACCOUNT DETAIL					**LINE AMOUNT**			
	1 001530 5510		MCLEOD PK	HEAT LIGHT		639.48			
							639.48		
913	KILN UTILITY & FIRE D	0000		INV	10/18/2021	010092551 SEPT21			
	ACCOUNT DETAIL					**LINE AMOUNT**			
	1 001531 5510		RECREATION	HEAT LIGHT		25.00			
							25.00		
913	KILN UTILITY & FIRE D	0000		INV	10/18/2021	020152100 SEPT21			
	ACCOUNT DETAIL					**LINE AMOUNT**			
	1 001531 5510		RECREATION	HEAT LIGHT		25.00			
							25.00		
913	KILN UTILITY & FIRE D	0000		INV	10/18/2021	010061810 SEPT21			
	ACCOUNT DETAIL					**LINE AMOUNT**			
	1 154523 5510		ARENA	HEAT LIGHT		25.00			
							25.00		
913	KILN UTILITY & FIRE D	0000		INV	10/18/2021	010092410 SEPT21			
	ACCOUNT DETAIL					**LINE AMOUNT**			
	1 001151 5510		BLDS/GRNDS	HEAT LIGHT		113.10			
							113.10		
913	KILN UTILITY & FIRE D	0000		INV	10/18/2021	010059250 SEPT21			
	ACCOUNT DETAIL					**LINE AMOUNT**			
	1 001151 5510		BLDS/GRNDS	HEAT LIGHT		25.00			
							25.00		

Attachment: 10182021 docket (9941 : Docket of claims for October 18, 2021)

Hancock County Board of Supervisors

PRELIMINARY ACCOUNTS PAYABLE CHECK RUN REPORT

Detail Invoice List

CHECK RUN: 10182021 10/18/2021
DUE DATE: 10/18/2021

CASH ACCOUNT: 999 1002 CASH IN BANK

VENDOR		REMIT	PO	TYPE	DUE DATE	INVOICE	AMOUNT	VOUCHER	CHECK
913	KILN UTILITY & FIRE D	0000		INV	10/18/2021	010094800 SEPT2021			
	ACCOUNT DETAIL					**LINE AMOUNT**			
	1 001151 5510		BLDS/GRNDS	HEAT LIGHT		75.00			
							75.00		
913	KILN UTILITY & FIRE D	0000		INV	10/18/2021	010092500 SEPT21			
	ACCOUNT DETAIL					**LINE AMOUNT**			
	1 001151 5510		BLDS/GRNDS	HEAT LIGHT		75.00			
							75.00		
913	KILN UTILITY & FIRE D	0000		INV	10/18/2021	010059260 SEPT21			
	ACCOUNT DETAIL					**LINE AMOUNT**			
	1 001151 5510		BLDS/GRNDS	HEAT LIGHT		25.00			
							25.00		
913	KILN UTILITY & FIRE D	0000		INV	10/18/2021	020149625 SEPT21			
	ACCOUNT DETAIL					**LINE AMOUNT**			
	1 001151 5510		BLDS/GRNDS	HEAT LIGHT		40.43			
							40.43		
913	KILN UTILITY & FIRE D	0000		INV	10/18/2021	020002700 SEPT21			
	ACCOUNT DETAIL					**LINE AMOUNT**			
	1 001151 5510		BLDS/GRNDS	HEAT LIGHT		75.69			
							75.69		
913	KILN UTILITY & FIRE D	0000		INV	10/18/2021	020002720 SEPT21			
	ACCOUNT DETAIL					**LINE AMOUNT**			
	1 001151 5510		BLDS/GRNDS	HEAT LIGHT		89.19			
							89.19		
913	KILN UTILITY & FIRE D	0000		INV	10/18/2021	010092810 SEPT21			
	ACCOUNT DETAIL					**LINE AMOUNT**			
	1 001151 5510		BLDS/GRNDS	HEAT LIGHT		75.45			
							75.45		
913	KILN UTILITY & FIRE D	0000		INV	10/18/2021	020219900 SEPT21			
	ACCOUNT DETAIL					**LINE AMOUNT**			
	1 001151 5510		BLDS/GRNDS	HEAT LIGHT		45.86			
							45.86		
						CHECK TOTAL	**3,783.97**		
99998	BSL POSTMASTER	0000		INV	10/18/2021	HC SOLID WASTE			
	ACCOUNT DETAIL					**LINE AMOUNT**			
	1 001105 5501		TAX/COL	POSTAGE AN		160.00			
							160.00		

Attachment: 10182021 docket (9941 : Docket of claims for October 18, 2021)

Hancock County Board of Supervisors

PRELIMINARY ACCOUNTS PAYABLE CHECK RUN REPORT

Detail Invoice List

CHECK RUN: 10182021 10/18/2021
DUE DATE: 10/18/2021

CASH ACCOUNT: 999 1002 CASH IN BANK

VENDOR		REMIT	PO	TYPE	DUE DATE	INVOICE	AMOUNT	VOUCHER	CHECK
						CHECK TOTAL	**160.00**		
99998	MS ASSOCIATION FOR SP	0000		INV	10/18/2021	2021			
	ACCOUNT DETAIL					**LINE AMOUNT**			
	1 001260 5480		EMA	TRAINING		75.00			
							75.00		
						CHECK TOTAL	**75.00**		
99998	UPS	0000		INV	10/18/2021	00007274X8401			
	ACCOUNT DETAIL					**LINE AMOUNT**			
	1 001200 5501		SHERIFF	POSTAGE AN		16.14			
							16.14		
						CHECK TOTAL	**16.14**		
1167	MISSISSIPPI POWER COM	0000		INV	10/18/2021	SEPT 2021			
	ACCOUNT DETAIL					**LINE AMOUNT**			
	1 001151 5510		BLDS/GRNDS	HEAT LIGHT		4,748.00			
	2 156331 5510		SEAWALL	HEAT LIGHT		1,026.79			
							5,774.79		
						CHECK TOTAL	**5,774.79**		
7201	MOBILE MONITORING FLE	0000		INV	10/18/2021	2523814			
	ACCOUNT DETAIL					**LINE AMOUNT**			
	1 001220 5599		IMP EXP	OTHER CONT		367.30			
							367.30		
						CHECK TOTAL	**367.30**		
5583	MOTOROLA, INC	0001		INV	10/18/2021	8230342624			
	ACCOUNT DETAIL					**LINE AMOUNT**			
	1 097110 5544		EMER 911	MNT AG		10,492.40			
							10,492.40		
						CHECK TOTAL	**10,492.40**		
6475	MS DEPT OF PUBLIC SAF	0000		INV	10/18/2021	90109966			
	ACCOUNT DETAIL					**LINE AMOUNT**			
	1 001200 5562		SHERIFF	EVIDENCE		420.00			
							420.00		
						CHECK TOTAL	**420.00**		

Attachment: 10182021 docket (9941 : Docket of claims for October 18, 2021)

Hancock County Board of Supervisors

PRELIMINARY ACCOUNTS PAYABLE CHECK RUN REPORT

Detail Invoice List

CHECK RUN: 10182021 10/18/2021
DUE DATE: 10/18/2021

CASH ACCOUNT: 999 1002 CASH IN BANK

VENDOR		REMIT	PO	TYPE	DUE DATE	INVOICE	AMOUNT	VOUCHER	CHECK
6475	MS DEPT OF PUBLIC SAF	0000		INV	10/18/2021	90109965			
	ACCOUNT DETAIL					**LINE AMOUNT**			
	1 001200 5562		SHERIFF	EVIDENCE		900.00			
							900.00		
						CHECK TOTAL	**900.00**		
5556	PEARL RIVER CENTRAL W	0000		INV	10/18/2021	310500 SEPT 21			
	ACCOUNT DETAIL					**LINE AMOUNT**			
	1 001531 5510		RECREATION	HEAT LIGHT		17.00			
							17.00		
5556	PEARL RIVER CENTRAL W	0000		INV	10/18/2021	310510 SPET21			
	ACCOUNT DETAIL					**LINE AMOUNT**			
	1 001151 5510		BLDS/GRNDS	HEAT LIGHT		17.00			
							17.00		
						CHECK TOTAL	**34.00**		
7030	PEARLINGTON WATER & S	0000		INV	10/18/2021	00000710 SEPT21			
	ACCOUNT DETAIL					**LINE AMOUNT**			
	1 001531 5510		RECREATION	HEAT LIGHT		94.25			
							94.25		
7030	PEARLINGTON WATER & S	0000		INV	10/18/2021	00030003 SEPT21			
	ACCOUNT DETAIL					**LINE AMOUNT**			
	1 150300 5510		RD MNT	HEAT LIGHT		37.25			
							37.25		
						CHECK TOTAL	**131.50**		
1403	PUCKETT MACHINERY COM	0001	21003497	INV	09/20/2021	C5468620			
	ACCOUNT DETAIL					**LINE AMOUNT**			
	1 150300 5681		RD MNT	REPAIR & R		277.70			
							277.70		
						CHECK TOTAL	**277.70**		
9781	Quadient Finance USA,	0000		INV	10/18/2021	SEPT 2021			
	ACCOUNT DETAIL					**LINE AMOUNT**			
	1 096153 5501		MAPPING	POSTAGE AN		940.21			
							940.21		
						CHECK TOTAL	**940.21**		

Attachment: 10182021 docket (9941 : Docket of claims for October 18, 2021)

Hancock County Board of Supervisors

PRELIMINARY ACCOUNTS PAYABLE CHECK RUN REPORT

Detail Invoice List

CHECK RUN: 10182021 10/18/2021
DUE DATE: 10/18/2021

CASH ACCOUNT: 999 1002 CASH IN BANK

VENDOR		REMIT	PO	TYPE	DUE DATE	INVOICE	AMOUNT	VOUCHER	CHECK
8180	SOUTHERN LIGHT, LLC	0001		INV	10/18/2021	246772			
	ACCOUNT DETAIL						**LINE AMOUNT**		
	1 001125 5504		INFO TECH	INTERNET			5,540.10		
							5,540.10		
						CHECK TOTAL	**5,540.10**		
8031	STANDARD DEDEAUX WATE	0000		INV	10/18/2021	10192500 SEPT21			
	ACCOUNT DETAIL						**LINE AMOUNT**		
	1 001531 5510		RECREATION	HEAT LIGHT			40.08		
							40.08		
8031	STANDARD DEDEAUX WATE	0000		INV	10/18/2021	01092550 sept21			
	ACCOUNT DETAIL						**LINE AMOUNT**		
	1 001151 5510		BLDS/GRNDS	HEAT LIGHT			25.00		
							25.00		
8031	STANDARD DEDEAUX WATE	0000		INV	10/18/2021	030006725 SEPT21			
	ACCOUNT DETAIL						**LINE AMOUNT**		
	1 001151 5510		BLDS/GRNDS	HEAT LIGHT			25.00		
							25.00		
						CHECK TOTAL	**90.08**		
4646	TEC	0000		INV	10/18/2021	1032214			
	ACCOUNT DETAIL						**LINE AMOUNT**		
	1 097110 5502		EMER 911	TELEPHONE			123.23		
	2 001105 5502		TAX/COL	TELEPHONE			5.94		
	3 001102 5502		CIRC CLK	TELEPHONE			20.32		
	4 001151 5502		BLDS/GRNDS	TELEPHONE			9.15		
							158.64		
						CHECK TOTAL	**158.64**		
8364	THOMSON REUTERS-WEST	0000		INV	10/18/2021	845100103			
	ACCOUNT DETAIL						**LINE AMOUNT**		
	1 001200 5502		SHERIFF	TELEPHONE			1,570.59		
							1,570.59		
						CHECK TOTAL	**1,570.59**		

Attachment: 10182021 docket (9941 : Docket of claims for October 18, 2021)

Hancock County Board of Supervisors

PRELIMINARY ACCOUNTS PAYABLE CHECK RUN REPORT

Detail Invoice List

CHECK RUN: 10182021 10/18/2021
DUE DATE: 10/18/2021

CASH ACCOUNT: 999 1002 CASH IN BANK

VENDOR		REMIT	PO	TYPE	DUE DATE	INVOICE	AMOUNT	VOUCHER	CHECK
9281	UTILITY SERVICES,LLC	0001		INV	10/18/2021	070024001 SEPT21			
	ACCOUNT DETAIL					**LINE AMOUNT**			
	1 001531 5510		RECREATION	HEAT LIGHT		36.00			
							36.00		
						CHECK TOTAL	**36.00**		
9439	CELICO PARTNERSHIP	0001		INV	10/18/2021	9889237012			
	ACCOUNT DETAIL					**LINE AMOUNT**			
	1 001200 5502		SHERIFF	TELEPHONE		280.07			
							280.07		
9439	CELICO PARTNERSHIP	0001		INV	10/18/2021	9889237013			
	ACCOUNT DETAIL					**LINE AMOUNT**			
	1 001125 5504		INFO TECH	INTERNET		120.03			
							120.03		
						CHECK TOTAL	**400.10**		
9716	VISA	0000		INV	10/18/2021	SHERIFF			
	ACCOUNT DETAIL					**LINE AMOUNT**			
	1 001200 5476		SHERIFF	MEALS/LDG		169.00			
							169.00		
						CHECK TOTAL	**169.00**		
9716	VISA	0001		INV	10/18/2021	AUGUST, 2021**			
	ACCOUNT DETAIL					**LINE AMOUNT**			
	1 001200 5613		SHERIFF	ENF SUPPL		723.00			
	2 001200 5681		SHERIFF	REPAIR & R		909.00			
	3 001222 5610		INM MED	PROFESSION		549.00			
	4 001200 5613		SHERIFF	ENF SUPPL		50.40			
	5 001163 5603		YOUTH CT	OFFICE SUP		118.96			
	6 001222 5603		INM MED	OFFICE SUP		141.96			
	7 001125 5544		INFO TECH	MNT AG		79.99			
	8 199268 5616		FIRE MARSH	TRN SUPPL		27.47			
							2,599.78		
						CHECK TOTAL	**2,599.78**		

119	**INVOICES**	**WARRANT TOTAL**	**247,125.28**	**247,125.28**
		CASH ACCOUNT BALANCE		**53,034,139.44**

Attachment: 10182021 docket (9941 : Docket of claims for October 18, 2021)

Hancock County Board of Supervisors

PRELIMINARY ACCOUNTS PAYABLE CHECK RUN REPORT

Preliminary Check Run Summary

CHECK RUN: 10182021 10/18/2021
DUE DATE: 10/18/2021

FUND	ORG		ACCOUNT		AMOUNT	AVLB BUDGET
001	001101	CHANCERY CLERKS DEPAR	001-10-101-00-000-5502-	TELEPHONE SERVICE	13.27	55.02
001	001102	CIRCUIT CLERK'S DEPAR	001-10-102-00-000-5502-	TELEPHONE SERVICE	20.32	1.99
001	001102	CIRCUIT CLERK'S DEPAR	001-10-102-00-000-5504-	INTERNET SERVICES	68.44	209.60
001	001105	TAX ASSESSOR/COLLECTO	001-10-105-00-000-5501-	POSTAGE AND BOX RENT	160.00	1,338.10
001	001105	TAX ASSESSOR/COLLECTO	001-10-105-00-000-5502-	TELEPHONE SERVICE	154.96	230.42
001	001125	IT DEPARTMENT	001-10-125-00-000-5504-	INTERNET SERVICES	5,660.13	3,292.95
001	001125	IT DEPARTMENT	001-10-125-00-000-5544-	MAINTENANCE AGREEMENT	1,264.07	15,266.33
001	001151	MAINT OF BUILDING & G	001-10-151-00-000-5502-	TELEPHONE SERVICE	1,871.34	5,911.87
001	001151	MAINT OF BUILDING & G	001-10-151-00-000-5504-	INTERNET SERVICES	286.72	1,991.28
001	001151	MAINT OF BUILDING & G	001-10-151-00-000-5510-	HEAT LIGHT POWER GAS	13,704.38	2,096.66
001	001151	MAINT OF BUILDING & G	001-10-151-00-000-5544-	MAINTENANCE AGREEMENT	431.00	4,336.96
001	001160	CHANCERY COURT	001-10-160-00-000-5411-	COURT REPORTERS	6,467.50	16,417.65
001	001160	CHANCERY COURT	001-10-160-00-000-5414-	CT ADM FEES	2,958.86	93.29
001	001160	CHANCERY COURT	001-10-160-00-000-5550-	LEGAL FEES	204.86	0.47
001	001161	CIRCUIT COURT	001-10-161-00-000-5414-	CT ADM FEES	2,414.55	2.33
001	001161	CIRCUIT COURT	001-10-161-00-000-5418-	COURT REPORTERS	6,690.94	2.93
001	001161	CIRCUIT COURT	001-10-161-00-000-5550-	LEGAL FEES	336.47	366.75
001	001163	YOUTH COURT	001-10-163-00-000-5502-	TELEPHONE SERVICE	25.58	242.30
001	001163	YOUTH COURT	001-10-163-00-000-5603-	OFFICE SUPPLIES	118.96	636.91
001	001168	DISTRICT ATTORNEY'S O	001-10-168-00-000-5502-	TELEPHONE SERVICE	13.27	0.45
001	001168	DISTRICT ATTORNEY'S O	001-10-168-00-000-5504-	INTERNET SERVICES	68.44	215.60
001	001200	SHERIFF	001-20-200-00-000-5476-	MEALS AND LODGING	169.00	876.94
001	001200	SHERIFF	001-20-200-00-000-5501-	POSTAGE AND BOX RENT	16.14	1,155.71
001	001200	SHERIFF	001-20-200-00-000-5502-	TELEPHONE SERVICE	6,841.22	643.36
001	001200	SHERIFF	001-20-200-00-000-5562-	EVIDENCE TESTING	1,320.00	760.00
001	001200	SHERIFF	001-20-200-00-000-5613-	LAW ENFORCEMENT SUPPL	773.40	968.77
001	001200	SHERIFF	001-20-200-00-000-5671-	GASOLINE	14,355.49	-3,165.77
001	001200	SHERIFF	001-20-200-00-000-5681-	REPAIR & REPLACEMENT	909.00	27.29
001	001220	IMPRISONMENT EXPENSE	001-20-220-00-000-5510-	HEAT LIGHT POWER GAS	14,585.69	24,031.28
001	001220	IMPRISONMENT EXPENSE	001-20-220-00-000-5599-	OTHER CONTRACTUAL SER	367.30	10,697.96
001	001220	IMPRISONMENT EXPENSE	001-20-220-00-000-5696-	DRUGS & MEDICINE	2,339.59	-1,401.84
001	001222	INMATE MEDICAL	001-20-222-00-000-5603-	OFFICE SUPPLIES	141.96	7.43
001	001222	INMATE MEDICAL	001-20-222-00-000-5610-	PROFESSIONAL SUPPLIES	549.00	4.76
001	001260	EMERGENCY MANAGEMENT	001-20-260-00-000-5480-	TRAINING & SEMINARS	75.00	58.50
001	001260	EMERGENCY MANAGEMENT	001-20-260-00-000-5502-	TELEPHONE SERVICE	71.96	609.09
001	001260	EMERGENCY MANAGEMENT	001-20-260-00-000-5513-	CABLE TELEVISION	174.24	0.62
001	001333	MARINA	001-30-333-00-000-5510-	HEAT LIGHT POWER GAS	77.00	3,844.49
001	001333	MARINA	001-30-333-00-000-5544-	MAINTENANCE AGREEMENT	100.00	0.00
001	001400	HEALTH DEPARTMENT	001-40-400-00-000-5502-	TELEPHONE SERVICE	79.62	116.24
001	001411	ANIMAL SHELTER	001-40-411-00-000-5510-	HEAT LIGHT POWER GAS	845.50	740.37

Report generated: 10/14/2021 12:23:06
User: Nancy Kelly (NKelly)
Program ID: apwarrnt

Attachment: 10182021 docket (9941 : Docket of claims for October 18, 2021)

Hancock County Board of Supervisors

PRELIMINARY ACCOUNTS PAYABLE CHECK RUN REPORT

001	001450	WELFARE DEPARTMENT	001-40-450-00-000-5510-	HEAT LIGHT POWER GAS	2,085.78	17.87
001	001453	HUMAN RESOURCES AGENC	001-40-453-00-000-5703-	HCHRA SENIOR PROGRAMS	39,397.25	1.00
001	001453	HUMAN RESOURCES AGENC	001-40-453-00-000-5704-	HCHRA - YOUTH PROGRAM	34,000.00	0.00
001	001453	HUMAN RESOURCES AGENC	001-40-453-00-000-5759-	HCHRA - ADMINISTRATIV	29,989.00	0.00
001	001465	HUMAN RES AGENCY-BREN	001-40-465-00-000-5599-	OTHER CONTRACTUAL SER	24,909.00	0.00
001	001530	MCLEOD PARK	001-50-530-00-000-5510-	HEAT LIGHT POWER GAS	5,632.49	-3,746.83
001	001531	RECREATION DEPARTMENT	001-50-531-00-000-5510-	HEAT LIGHT POWER GAS	2,602.65	5,376.94
001	001630	SOIL CONSERVATION	001-60-630-00-000-5502-	TELEPHONE SERVICE	176.69	63.60
001	001631	COUNTY AGENT	001-60-631-00-000-5502-	TELEPHONE SERVICE	39.81	58.51
001	001631	COUNTY AGENT	001-60-631-00-000-5504-	INTERNET SERVICES	411.72	0.00
001	001675	BUILDING DEPARTMENT	001-70-675-00-000-5671-	GASOLINE	206.21	71.62
				FUND TOTAL	**226,175.77**	

CASH ACCOUNT 999 1002 BALANCE 53,034,139.44

096	096153	REAPPRAISAL & MAPPING	096-10-153-00-000-5501-	POSTAGE AND BOX RENT	940.21	1,860.62
096	096153	REAPPRAISAL & MAPPING	096-10-153-00-000-5502-	TELEPHONE SERVICE	212.34	337.94
096	096153	REAPPRAISAL & MAPPING	096-10-153-00-000-5671-	GASOLINE	215.02	3,256.86
				FUND TOTAL	**1,367.57**	

CASH ACCOUNT 999 1002 BALANCE 53,034,139.44

097	097110	EMERGENCY 911	097-10-110-00-000-5502-	TELEPHONE SERVICE	1,565.18	2,492.46
097	097110	EMERGENCY 911	097-10-110-00-000-5510-	HEAT LIGHT POWER GAS	772.82	335.94
097	097110	EMERGENCY 911	097-10-110-00-000-5544-	MAINTENANCE AGREEMENT	14,544.40	6,441.31
				FUND TOTAL	**16,882.40**	

CASH ACCOUNT 999 1002 BALANCE 53,034,139.44

150	150300	ROAD MAINTENANCE FUND	150-30-300-00-000-5510-	HEAT LIGHT POWER GAS	163.93	4,705.72
150	150300	ROAD MAINTENANCE FUND	150-30-300-00-000-5681-	REPAIR & REPLACEMENT	277.70	4,114.19
				FUND TOTAL	**441.63**	

CASH ACCOUNT 999 1002 BALANCE 53,034,139.44

154	154523	MULTIPURPOSE ARENA	154-50-523-00-000-5510-	HEAT LIGHT POWER GAS	941.05	68.71
				FUND TOTAL	**941.05**	

CASH ACCOUNT 999 1002 BALANCE 53,034,139.44

156	156331	SEAWALL	156-30-331-00-000-5510-	HEAT LIGHT POWER GAS	1,289.39	9,193.25
				FUND TOTAL	**1,289.39**	

CASH ACCOUNT 999 1002 BALANCE 53,034,139.44

Attachment: 10182021 docket (9941 : Docket of claims for October 18, 2021)

Hancock County Board of Supervisors

PRELIMINARY ACCOUNTS PAYABLE CHECK RUN REPORT

199	199268	FIRE MARSHALL TRAININ	199-20-268-00-000-5616-	TRAINING SUPPLIES	27.47	1,941.18
				FUND TOTAL	**27.47**	

CASH ACCOUNT 999 1002 **BALANCE 53,034,139.44**

WARRANT SUMMARY TOTAL	**247,125.28**
GRAND TOTAL	**247,125.28**

Attachment: 10182021 docket (9941 : Docket of claims for October 18, 2021)

Hancock County Board of Supervisors

PRELIMINARY ACCOUNTS PAYABLE CHECK RUN REPORT

Detail Invoice List

CHECK RUN: 1018212 10/14/2021
DUE DATE: 10/14/2021

CASH ACCOUNT: 999 1002 CASH IN BANK

VENDOR		REMIT	PO	TYPE	DUE DATE	INVOICE	AMOUNT	VOUCHER	CHECK
2245	COMPTON ENGINEERING,	0001		INV	10/18/2021	219-044-001-2			
	ACCOUNT DETAIL					**LINE AMOUNT**			
	1 157530 5555		MCLEOD	ENGINEERIN		7,700.00			
							7,700.00		
						CHECK TOTAL	**7,700.00**		

1	**INVOICES**	**WARRANT TOTAL**	**7,700.00**	**7,700.00**
		CASH ACCOUNT BALANCE		**53,034,139.44**

Attachment: 1018212docket (9941 : Docket of claims for October 18, 2021)

Hancock County Board of Supervisors

PRELIMINARY ACCOUNTS PAYABLE CHECK RUN REPORT

Preliminary Check Run Summary

CHECK RUN: 1018212 10/14/2021
DUE DATE: 10/14/2021

FUND	ORG		ACCOUNT		AMOUNT	AVLB BUDGET
157	157530	MCLEOD PARK	157-50-530-00-000-5555-	ENGINEERING FEES	7,700.00	0.00
				FUND TOTAL	**7,700.00**	

CASH ACCOUNT 999 1002 BALANCE 53,034,139.44

WARRANT SUMMARY TOTAL	**7,700.00**
GRAND TOTAL	**7,700.00**

Attachment: 1018212docket (9941 : Docket of claims for October 18, 2021)

BUDGET WORKPAPERS FY 2020-2021

Hancock County Budget Worksheet FY 2020-2021

Account	Objective	FY 2019-20 BUDGET	ESTIMATE 2019-20 ACTUAL	DEPT REQUEST	RECOMMENDED BUDGET		
GENERAL FUND							
001-000-002	CASH IN BANK	6,600,000.00			8,600,000.00		
001-000-200	REALTY						
001-000-201	AUTOMOBILE AD VALOREM	15,884,000.00			15,971,960.00		
001-000-202	HOUSE TRAILER						
001-000-203	PRIOR YEAR PROPERTY TAX						
001-000-204	LAND REDEMPTION						
001-000-205	PENALTIES & INT ON DELIQ TAXES	36,000.00	32,000.00		36,000.00		
001-000-206	MINERAL LEASE		50.00				
001-000-211	LOCAL PRIVILEGE LICENCES	10,000.00	10,500.00		10,000.00		
001-000-212	CHANCERY CLERK FEES	37,000.00	25,000.00		35,000.00		
001-000-214	TAX COLLECTOR'S FEES	305,000.00	300,000.00		300,000.00		
001-000-215	SHERIFF'S FEES	70,000.00	110,000.00		90,000.00		
001-000-216	JUSTICE COURT CLERK FEES	70,000.00	85,000.00		80,000.00		
001-000-217	PRINTER'S FEE	1,500.00	1,300.00		1,500.00		
001-000-218	MAILING FEE	13,000.00	28,200.00		20,000.00		
001-000-221	MOBILE HOME REGISTRATION	800.00	850.00		800.00		
001-000-222	COURT REPORTER FEES	6,500.00	6,500.00		6,500.00		
001-000-223	MAPPING FEES	0.00					
001-000-224	MARRIGE RECORDING FEES	400.00	268.00		400.00		
001-000-225	HOUSE BILL 1892	15,000.00	15,400.00		15,000.00		
001-000-226	AIRCRAFT & AMUSEMENT REG	60,000.00	37,400.00		35,000.00		
001-000-227	CONSTABLE FEES	80,000.00	57,000.00		80,000.00		
001-000-228	JURY TAX	1,800.00	2,000.00		1,800.00		
001-000-229	MASTER & ANSWER FEES	10,000.00	8,000.00		10,000.00		
001-000-230	JUSTICE COURT FINES	375,000.00	325,000.00		350,000.00		
001-000-232	CIRCUIT CLERK FINES	115,000.00	105,000.00		115,000.00		
001-000-234	YOUTH COURT FINES	9,500.00	8,800.00		9,500.00		
001-000-237	BOND FORFEITURE						
001-000-256	FEDERAL GRANTS CDBG						
001-000-262	HOMESTEAD EXEMPTION REIMB.	875,000.00	850,000.00		850,000.00		
001-000-266	RENTAL CAR TAX	25.00	3,500.00		1,000.00		
001-000-267	RAIL CAR TAX	42,000.00	47,800.00		45,000.00		
001-000-268	STATE GRTS NON/CAP-RES FOR GG						
001-000-283	MOTOR VEHICLE LICENSES	120,000.00	120,000.00		120,000.00		
001-000-287	STATE SALES TAX	0.00					
001-000-288	ABC PERMITS	30,000.00	23,500.00		30,000.00		
200-299	Receipts	18,167,525.00	2,203,068.00	-	18,214,460.00		
001-000-301	COUNTY PROSECUTOR	700.00	720.00		700.00		
001-000-302	COURT ADM FEES	1,200.00	1,315.00		1,200.00		
001-000-321	HOUSING PRISONERS						
001-000-330	INTEREST EARNINGS	235,000.00	202,000.00		215,000.00		
001-000-332	RENT	19,000.00	10,000.00		19,000.00		
001-000-333	ROYALTY INCOME	7,000.00	7,500.00		7,500.00		
001-000-339	JUDGMENTS RECOVERED	1,000.00	4,600.00		1,200.00		
001-000-340	REFUNDS						
001-000-341	CANCELLED WARRANTS						
001-000-342	VENDING MACHINE COURTHOUSE						
001-000-345	VENDING MACHINE	300.00	75.00		100.00		
001-000-346	TELEPHONE COMMISSIONS	12,000.00	10,000.00		11,000.00		
001-000-347	APPEAL FEE	250.00	-		0.00		
001-000-348	PERSONAL PHONE USAGE REIMBURSEMENT	0.00	-		0.00		
001-000-370	CPS PAYMENT SERVICES	3,100.00	3,400.00		3,000.00		
001-000-375	MISCELLANEOUS INCOME	500.00	8,500.00		1,000.00		
001-000-379	SALE OF REAL PROPERTY	600,000.00	855,600.00		850,000.00		
001-000-383	SALE OF PERSONAL PROPERTY	1,000.00					
001-000-385	COMP FOR LOSS OF CAPITAL ASSET	0.00					
001-000-387	TRANSFERS IN FROM GOVT FUNDS	775,000.00	775,000.00		795,000.00	Mandatory escrow/DAK	
	Receipts	1,656,050.00	1,878,710.00	-	1,904,700.00		
	TOTAL RECEIPTS	19,823,575.00	4,081,778.00	-	20,119,160.00		
GENERAL FUND	BOARD OF SUPERVISORS						
001-100-375	MISCELLANEOUS INCOME						
	Receipts		-				
001-100-400	SALARIES/OFFICIALS	223,500.00	223,500.00	223,500.00	223,500.00		
001-100-401	ADMIN/MANAGERIAL/FOREMAN						

Attachment: budget workpapers FY 2020.2021 (9942 : Spread final budget for FY2021)

BUDGET WORKPAPERS FY 2020-2021
Hancock County Budget Worksheet FY 2020-2021

Account	Objective	FY 2019-20 BUDGET	ESTIMATE 2019-20 ACTUAL	DEPT REQUEST	RECOMMENDED BUDGET	
001-100-402	DEPUTY CLERKS	64,241.00	64,241.00	57,200.00	62,899.00	
001-100-405	SALARIES/ATTORNEY	44,700.00	44,700.00	44,700.00	44,700.00	
001-100-465	STATE RETIREMENT MATCHING	57,845.00	57,845.00	51,255.00	57,612.00	
001-100-466	SOCIAL SECURITY MATCHING	25,432.00	25,432.00	24,895.00	25,330.00	
001-100-467	WORKERS' COMPENSATION	8,932.00	8,932.00	8,895.00	8,925.00	
001-100-468	GROUP INSURANCE	85,319.00	85,319.00	74,320.00	67,635.00	
001-100-476	MEALS AND LODGING	12,000.00	6,000.00		10,000.00	
001-100-477	TRAVEL IN PRIVATE VEHICLE	1,500.00	600.00		1,500.00	
001-100-479	TRAVEL IN PUBLIC CARRIER	3,000.00	-		3,000.00	
001-100-480	TRAINING & SEMINARS	8,000.00	6,500.00		8,000.00	
	Total Personal Services	534,469.00	523,069.00	484,765.00	513,101.00	
001-100-501	POSTAGE AND BOX RENT	200.00	-		100.00	
001-100-502	TELEPHONE SERVICE	725.00	900.00		1,100.00	
001-100-521	LEGAL ADVERTISING	12,000.00	4,000.00		12,000.00	
001-100-533	RENTAL OF OFFICE EQUIPMENT	2,850.00	2,500.00		2,850.00	
001-100-540	MAINTENANCE OF BUILDINGS					
001-100-544	MAINTENANCE AGREEMENT	425.00	500.00		425.00	
001-100-550	LEGAL FEES	135,000.00	180,000.00		150,000.00	
001-100-551	AUDITING FEES	49,000.00	46,000.00		49,000.00	
001-100-552	MEDICAL FEES	19,755.00	20,600.00		20,000.00	Teledoc
001-100-555	ENGINEERING FEES	0.00				
001-100-556	PROFESSIONAL FEES & OTHER SERV	45,000.00	42,000.00		45,000.00	
001-100-570	INSURANCE & FIDELITY	5,000.00	5,003.00		0.00	
001-100-571	DUES AND SUBSCRIPTIONS	3,000.00	3,180.00		3,200.00	
001-100-593	WATER	500.00	480.00		500.00	
001-100-597	DEMOLITION/CLEANUP COSTS	20,000.00	(2,500.00)		20,000.00	
001-100-599	OTHER CONTRACTUAL SERVICES	15,000.00	16,000.00		15,000.00	
	Total Contractual Services	308,455.00	318,663.00	-	319,175.00	
001-100-601	LAW LIBRARY MATERIALS					
001-100-603	OFFICE SUPPLIES	2,000.00	2,000.00		2,000.00	
001-100-609	SOFTWARE					
001-100-615	PLAQUES/COMMENDATIONS	150.00	300.00		300.00	
001-100-696	DRUGS & MEDICINE	50.00	-		50.00	
001-100-699	OTHER CONSUMABLE SUPPLIES	5,000.00	4,752.00		5,000.00	
	Total Consumable Supplies	7,200.00	7,052.00	-	7,350.00	
001-100-701	APPROPRIATIONS	0.00	11,500.00		0.00	
001-100-919	FURNITURE & EQUIP> $5,000					
001-100-922	OTHER CAPITAL OUTLAY> $5,000	200,000.00	2,500.00		200,000.00	
001-100-920	EQUIPMENT > $5,000	0.00				
	TOTAL BOS Expenses	1,050,124.00	862,784.00	484,765.00	1,039,626.00	
GENERAL FUND	CHANCERY CLERK'S DEPARTMENT					
001-101-446	CLERK OF THE BOARD	3,000.00	3,000.00	3,000.00	3,000.00	
001-101-447	ATTENDING BOARD MEETING	1,560.00	1,560.00	1,560.00	1,560.00	
001-101-448	COUNTY AUDITOR	5,300.00	5,300.00	5,300.00	5,300.00	
001-101-449	COUNTY TREASURER	2,500.00	2,500.00	2,500.00	2,500.00	
001-101-450	COPYING TAX ROLLS	5,265.00	5,265.00	5,265.00	5,265.00	
001-101-451	HOMESTEAD EXEMPTION SERVICE	3,202.00	3,202.00	1,400.00	1,400.00	
001-101-465	STATE RETIREMENT MATCHING	3,366.00	3,281.00	3,311.00	3,311.00	
001-101-466	SOCIAL SECURITY MATCHING	1,594.00	1,594.00	1,456.00	1,456.00	
001-101-467	WORKERS' COMPENSATION	110.00	110.00	101.00	101.00	
001-101-468	GROUP INSURANCE	101,449.00	98,400.00	98,279.00	98,279.00	
001-101-476	MEALS AND LODGING	500.00		500.00	500.00	
001-101-479	TRAVEL IN A PUBLIC CARRIER	500.00	-	500.00	500.00	
001-101-480	TRAINING & SEMINARS	1,000.00	470.00	1,000.00	750.00	
	Total Personal Services	129,346.00	124,682.00	124,172.00	123,922.00	
001-101-501	POSTAGE AND BOX RENT	21,000.00	21,000.00	38,275.00	38,275.00	
001-101-502	TELEPHONE SERVICE	200.00	165.00	200.00	200.00	
001-101-521	LEGAL ADVERTISING	3,000.00	2,500.00	3,000.00	3,000.00	
001-101-530	RENTAL OF BLDG & LAND					
001-101-533	RENTAL OF OFFICE EQUIPMENT	21,000.00	16,800.00	21,000.00	18,000.00	
001-101-534	RENTALS					
001-101-540	MAINTENANCE OF BUILDINGS					
001-101-542	VEHICLE REPAIRS	500.00	300.00	500.00	500.00	
001-101-544	MAINTENANCE AGREEMENT	7,000.00	6,500.00	7,750.00	7,750.00	
001-101-550	LEGAL FEES					

Attachment: budget workpapers FY 2020.2021 (9942 : Spread final budget for FY2021)

BUDGET WORKPAPERS FY 2020-2021
Hancock County Budget Worksheet FY 2020-2021

Account	Objective	FY 2019-20 BUDGET	ESTIMATE 2019-20 ACTUAL	DEPT REQUEST	RECOMMENDED BUDGET	
001-101-551	AUDITING FEES					
001-101-552	MEDICAL FEES					
001-101-556	PROFESSIONAL FEES & OTHER SERV					
001-101-565	COMPUTER SERVICES	24,000.00	24,000.00	24,000.00	24,000.00	
001-101-570	INSURANCE & FIDELITY	2,875.00	2,868.00	2,875.00	1,625.00	
001-101-571	DUES AND SUBSCRIPTIONS	1,000.00	1,000.00	1,500.00	1,000.00	
001-101-593	WATER	400.00	350.00	500.00	400.00	
001-101-599	OTHER CONTRACTUAL SERVICES	950.00	945.00	950.00	0.00	IT Budgeting
	Total Contractual Services	81,925.00	76,428.00	100,550.00	94,750.00	
001-101-600	RECORD BOOKS, BINDERS & DOCKET	2,500.00	-	2,500.00	5,000.00	
001-101-601	LAW LIBRARY MATERIALS					
001-101-603	OFFICE SUPPLIES	7,500.00	6,000.00	7,500.00	7,500.00	
001-101-615	PLAQUES/COMMENDATIONS	0.00				
001-101-671	GASOLINE	500.00	420.00	500.00	500.00	
	Total Consumable Supplies	10,500.00	6,420.00	10,500.00	13,000.00	
001-101-920	FURNITURE & EQUIP > $5,000					
	Total Capital Outlay	-	-	-	0.00	
	Total Chancery Clerk Expenses	221,771.00	207,530.00	235,222.00	231,672.00	
GENERAL FUND	CIRCUIT CLERK'S DEPARTMENT					
001-102-291	UCC FILINGS CIRCUIT CT					
001-102-339	JUDGMENTS RECOVERED		-			
	Receipts	-	-	-	0.00	
001-102-402	DEPUTY CLERKS	65,108.00	67,058.00	64,296.00	64,296.00	Request for $1.00/hr increase for new
001-102-453	PUBLIC SERV NOT OTHERWISE PROV	5,000.00	6,481.00	5,000.00	5,000.00	
001-102-455	COUNTY REGISTRAR	20,700.00	21,735.00	21,735.00	21,735.00	
001-102-462	RECORDING MARRIAGE LICENSE FEE	100.00	400.00	400.00	400.00	
001-102-465	STATE RETIREMENT MATCHING	13,867.00	15,450.00	14,970.00	14,970.00	
001-102-466	SOCIAL SECURITY MATCHING	6,565.00	6,793.00	6,582.00	6,582.00	
001-102-467	WORKERS' COMPENSATION	454.00	469.00	455.00	455.00	
001-102-468	GROUP INSURANCE	16,136.00	17,362.00	9,942.00	9,942.00	
001-102-469	UNEMPLOYMENT COMPENSATION					
001-102-480	TRAINING & SEMINARS	1,000.00	350.00		500.00	
	Total Personal Services	128,930.00	136,098.00	123,380.00	123,880.00	
001-102-501	POSTAGE AND BOX RENT	1,500.00	1,200.00		1,500.00	
001-102-502	TELEPHONE SERVICE	210.00	360.00	450.00	420.00	
001-102-504	INTERNET SERVICES	800.00	820.00	825.00	825.00	
001-102-533	RENTAL OF OFFICE EQUIPMENT					
001-102-544	MAINTENANCE AGREEMENT	1,140.00	1,350.00		1,400.00	
001-102-570	INSURANCE & FIDELITY	162.50	162.50	200.00	163.00	
001-102-571	DUES AND SUBSCRIPTIONS	1,000.00	1,000.00		1,000.00	
001-102-599	OTHER CONTRACTUAL SERVICES	950.00	950.00	1,100.00	150.00	IT Budgeting
	Total Contractual Services	5,762.50	5,842.50	2,575.00	5,458.00	
001-102-600	RECORD BOOKS, BINDERS & DOCKET	400.00	-		400.00	
001-102-603	OFFICE SUPPLIES	2,500.00	2,500.00	3,000.00	2,500.00	
	Total Consumable Supplies	2,900.00	2,500.00	3,000.00	2,900.00	
	Total Circuit Clerk Expenses	137,592.50	144,440.50	128,955.00	132,238.00	
GENERAL FUND	TAX ASSESSOR/COLLECTOR'S DEPARTMENT					
001-105-400	DEPUTY CLERKS	52,500.00		52,500.00	52,500.00	
001-105-402	DEPUTY CLERKS	346,797.00		385,579.00	385,579.00	New employee request included
001-105-426	OVERTIME-CLERICAL	13,000.00		13,000.00	13,000.00	
001-105-445	STATUTORY FEES	51,000.00		62,000.00	62,000.00	
001-105-465	STATE RETIREMENT MATCHING	74,869.00		89,276.00	89,276.00	
001-105-466	SOCIAL SECURITY MATCHING	35,443.00		39,251.00	39,251.00	
001-105-467	WORKERS' COMPENSATION	2,447.00		2,710.00	2,710.00	
001-105-468	GROUP INSURANCE	88,006.00		87,409.00	87,409.00	
001-105-469	UNEMPLOYMENT COMPENSATION					
001-105-476	MEALS AND LODGING	1,800.00	-	1,700.00	1,500.00	
001-105-477	TRAVEL IN PRIVATE VEHICLE	200.00	205.00	300.00	300.00	
001-105-480	TRAINING & SEMINARS	1,900.00	775.00	1,900.00	1,900.00	
	Total Personal Services	667,962.00	980.00	735,625.00	735,425.00	
001-105-501	POSTAGE AND BOX RENT	35,000.00	25,500.00	35,000.00	35,000.00	
001-105-502	TELEPHONE SERVICE	2,000.00	1,870.00	2,000.00	2,000.00	

Attachment: budget workpapers FY 2020.2021 (9942 : Spread final budget for FY2021)

BUDGET WORKPAPERS FY 2020-2021
Hancock County Budget Worksheet FY 2020-2021

Account	Objective	FY 2019-20 BUDGET	ESTIMATE 2019-20 ACTUAL	DEPT REQUEST	RECOMMENDED BUDGET	
001-105-521	LEGAL ADVERTISING	32,000.00	13,500.00	32,000.00	30,000.00	
001-105-522	ADVERTISING COUNTY RESOURCES					
001-105-533	RENTAL OF OFFICE EQUIPMENT	9,500.00	9,200.00	9,500.00	9,500.00	
001-105-540	MAINTENANCE OF BUILDINGS					
001-105-544	MAINTENANCE AGREEMENT	2,000.00	2,000.00	2,000.00	2,000.00	
001-105-550	LEGAL FEES	1,000.00	-	1,000.00	1,000.00	
001-105-552	MEDICAL FEES	200.00	-	200.00	200.00	
001-105-570	INSURANCE & FIDELITY	3,000.00	2,761.00	3,000.00	3,000.00	
001-105-571	DUES AND SUBSCRIPTIONS	1,600.00	1,507.00	1,600.00	1,600.00	
001-105-593	WATER	650.00	600.00	650.00	650.00	
001-105-599	OTHER CONTRACTUAL SERVICES	300.00	280.00	300.00	300.00	
	Total Contractual Services	87,250.00	57,218.00	87,250.00	85,250.00	
001-105-600	RECORD BOOKS, BINDERS & DOCKET	500.00	-	500.00	500.00	
001-105-602	COPIER SUPPLIES					
001-105-603	OFFICE SUPPLIES	12,600.00	12,600.00	12,345.00	12,345.00	
001-105-641	BUILDING REPAIRS & SUPPLIES					
001-105-645	JANITORIAL SUPPLIES	400.00	730.00	655.00	655.00	
001-105-671	GASOLINE					
	Total Consumable Supplies	13,500.00	13,330.00	13,500.00	13,500.00	
001-105-919	FURNITURE & EQUIP < $5,000					
	Total Tax Assessor/Collector Expenses	768,712.00	71,528.00	836,375.00	834,175.00	
GENERAL FUND	COUNTY ADMINISTRATOR					
001-120-401	ADMIN/MANAGERIAL/FOREMAN	103,810.00		106,924.00	106,924.00	
001-120-402	INTERN					
001-120-465	STATE RETIREMENT MATCHING	18,063.00		18,605.00	18,605.00	
001-120-466	SOCIAL SECURITY MATCHING	7,942.00		8,180.00	8,180.00	
001-120-467	WORKERS' COMPENSATION	549.00		565.00	565.00	
001-120-468	GROUP INSURANCE	15,705.00		13,970.00	13,970.00	
001-120-469	UNEMPLOYMENT COMPENSATION					
001-120-476	MEALS AND LODGING	5,000.00	1,100.00		3,000.00	
001-120-477	MILEAGE PERSONAL VEHICLE	350.00	220.00		350.00	
001-120-480	TRAINING & SEMINARS	1,500.00	1,000.00		1,500.00	
	Total Personal Services	152,919.00	2,320.00	148,244.00	153,094.00	
001-120-501	POSTAGE AND BOX RENT	50.00	-		0.00	
001-120-502	TELEPHONE SERVICE					
001-120-533	RENTAL OF OFFICE EQUIPMENT					
001-120-540	MAINTENANCE OF BUILDINGS					
001-120-544	MAINTENANCE AGREEMENT	1,440.00	1,560.00		1,560.00	
001-120-552	MEDICAL FEES	50.00	-		0.00	
001-120-570	INSURANCE & FIDELITY	500.00	325.00		325.00	
001-120-571	DUES AND SUBSCRIPTIONS	75.00	75.00		75.00	
001-120-593	WATER	400.00	200.00		400.00	
001-120-599	OTHER CONTRACTUAL SERVICES	975.00	943.00		625.00	GPS contracts
	Total Contractual Services	3,490.00	3,103.00	-	2,985.00	
001-120-603	OFFICE SUPPLIES	500.00	580.00	1,500.00	1,300.00	
001-120-671	GASOLINE					
	Total Consumable Supplies	500.00	580.00	1,500.00	1,300.00	
	Total Co Admin Expenses	156,909.00	6,003.00	149,744.00	157,379.00	
GENERAL FUND	FINANCE DEPARTMENT					
001-121-401	ADMIN/MANAGERIAL/FOREMAN	68,532.00		70,593.00	70,593.00	
001-121-402	DEPUTY CLERKS	132,214.00		165,351.00	165,351.00	
001-121-465	STATE RETIREMENT MATCHING	30,084.00		36,581.00	36,581.00	
001-121-466	SOCIAL SECURITY MATCHING	15,357.00		18,050.00	18,050.00	
001-121-467	WORKERS' COMPENSATION	1,060.00		1,246.00	1,246.00	
001-121-468	GROUP INSURANCE	26,566.00		31,293.00	31,293.00	
001-121-469	UNEMPLOYMENT COMPENSATION					
001-121-476	MEALS AND LODGING	1,000.00	310.00		1,000.00	
001-121-480	TRAINING & SEMINARS	1,500.00	1,000.00		1,500.00	
	Total Personal Services	276,313.00	1,310.00	323,114.00	325,614.00	
001-121-501	POSTAGE AND BOX RENT	4,000.00	3,000.00		4,000.00	
001-121-502	TELEPHONE SERVICE	0.00				
001-121-533	RENTAL OF OFFICE EQUIPMENT	6,000.00	5,600.00		6,000.00	

Attachment: budget workpapers FY 2020.2021 (9942 : Spread final budget for FY2021)

BUDGET WORKPAPERS FY 2020-2021
Hancock County Budget Worksheet FY 2020-2021

Account	Objective	FY 2019-20 BUDGET	ESTIMATE 2019-20 ACTUAL	DEPT REQUEST	RECOMMENDED BUDGET	
001-121-540	MAINTENANCE OF BUILDINGS					
001-121-542	VEHICLE REPAIRS					
001-121-544	MAINTENANCE AGREEMENT	20,000.00	18,500.00		5,000.00	Maint on Munis ?
001-121-552	MEDICAL FEES					
001-121-570	INSURANCE & FIDELITY	815.00	813.00		815.00	
001-121-571	DUES AND SUBSCRIPTIONS	75.00	75.00		75.00	
001-121-593	WATER					
001-121-599	OTHER CONTRACTUAL SERVICES	1,200.00	1,000.00		200.00	
	Total Contractual Services	32,090.00	28,988.00	-	16,090.00	
001-121-603	OFFICE SUPPLIES	4,500.00	3,000.00		4,500.00	
001-121-671	GASOLINE	-				
	Total Consumable Supplies	4,500.00	3,000.00	-	4,500.00	
001-121-919	FURNITURE & EQUIP < $5,000		-			
	Total Capital Outlay	-	-	-	0.00	
	Total Finance Expenses	312,903.00	33,298.00	323,114.00	346,204.00	
GENERAL FUND	PURCHASING DEPARTMENT					
001-122-402	DEPUTY CLERKS	36,145.00		37,235.00	37,235.00	
001-122-465	STATE RETIREMENT MATCHING	6,290.00		6,479.00	6,479.00	
001-122-466	SOCIAL SECURITY MATCHING	2,766.00		2,849.00	2,849.00	
001-122-467	WORKERS' COMPENSATION	191.00		197.00	197.00	
001-122-468	GROUP INSURANCE	10,371.00		7,328.00	7,328.00	
001-122-469	UNEMPLOYMENT COMPENSATION					
001-122-476	MEALS AND LODGING	500.00	-			
001-122-480	TRAINING & SEMINARS	1,000.00	-		200.00	
	Total Personal Services	57,263.00	-	54,088.00	54,288.00	
001-122-501	POSTAGE AND BOX RENT		-			
001-122-502	TELEPHONE SERVICE					
001-122-533	RENTAL OF OFFICE EQUIPMENT	1,600.00	1,550.00		1,600.00	
001-122-543	REPAIRS/OFFICE FURN & EQUIP					
001-122-544	MAINTENANCE AGREEMENT	2,300.00	2,100.00		550.00	Munis
001-122-570	INSURANCE & FIDELITY	407.00	406.25		407.00	
001-122-571	DUES AND SUBSCRIPTIONS					
001-122-599	OTHER CONTRACTUAL SERVICES	990.00	945.00		45.00	IT budgeting
	Total Contractual Services	5,297.00	5,001.25	-	2,602.00	
001-122-603	OFFICE SUPPLIES	300.00	100.00		300.00	
001-122-645	JANITORIAL SUPPLIES					
001-122-696	DRUGS & MEDICINE	-			0.00	
	Total Consumable Supplies	300.00	100.00	-	300.00	
	Total Purchasing Expenses	62,860.00	5,101.25	54,088.00	57,190.00	
GENERAL FUND	GRANT MANAGEMENT					
001-124-401	ADMIN/MANAGERIAL/FOREMAN	60,755.00		62,580.00	62,580.00	
001-124-465	STATE RETIREMENT MATCHING	10,572.00		10,889.00	10,889.00	
001-124-466	SOCIAL SECURITY MATCHING	4,648.00		4,788.00	4,788.00	
001-124-467	WORKERS' COMPENSATION	321.00		331.00	331.00	
001-124-468	GROUP INSURANCE	10,371.00		9,171.00	9,171.00	
001-124-469	UNEMPLOYMENT COMPENSATION					
001-124-476	MEALS AND LODGING	1,500.00		1,000.00	1,000.00	
001-124-477	TRAVEL IN PRIVATE VEHICLE				450.00	
001-124-480	TRAINING & SEMINARS	1,000.00			1,000.00	
	Total Personal Services	89,167.00	-	88,759.00	90,209.00	
001-124-501	POSTAGE AND BOX RENT	0.00		-	0.00	
001-124-502	TELEPHONE SERVICE					
001-124-543	REPAIRS/OFFICE FURN & EQUIP					
001-124-544	MAINTENANCE AGREEMENT					
001-124-547	COMPUTER REPAIRS					
001-124-551	AUDITING FEES					
001-124-554	CONSULTANT FEES					
001-124-556	PROFESSIONAL FEES & OTHER SERV					
001-124-570	INSURANCE & FIDELITY	325.00	325.00		325.00	
001-124-571	DUES AND SUBSCRIPTIONS					
001-124-599	OTHER CONTRACTUAL SERVICES					
	Total Contractual Services	325.00	325.00	-	325.00	

Attachment: budget workpapers FY 2020.2021 (9942 : Spread final budget for FY2021)

BUDGET WORKPAPERS FY 2020-2021
Hancock County Budget Worksheet FY 2020-2021

Account	Objective	FY 2019-20 BUDGET	ESTIMATE 2019-20 ACTUAL	DEPT REQUEST	RECOMMENDED BUDGET	
001-124-603	OFFICE SUPPLIES	100.00	100.00		500.00	
001-124-671	GASOLINE					
	Total Consumable Supplies	100.00	-	-	500.00	
	Total Grant Mgt Expenses	89,592.00	325.00	88,759.00	91,034.00	
GENERAL FUND	IT DEPARTMENT					
001-125-401	ADMIN/MANAGERIAL/FOREMAN	79,223.00		81,600.00	81,600.00	
001-125-408	SALARIES/DATA PROCESSING	157,803.00		162,536.00	162,536.00	
001-125-465	STATE RETIREMENT MATCHING	41,243.00		42,480.00	42,480.00	
001-125-466	SOCIAL SECURITY MATCHING	18,133.00		18,677.00	18,677.00	
001-125-467	WORKERS' COMPENSATION	1,252.00		1,290.00	1,290.00	
001-125-468	GROUP INSURANCE	45,482.00		41,031.00	41,031.00	
001-125-469	UNEMPLOYMENT COMPENSATION					
001-125-476	MEALS AND LODGING					
001-125-477	TRAVEL IN PRIVATE VEHICLE	0.00				
001-125-480	TRAINING & SEMINARS	2,500.00	680.00	7,500.00	7,500.00	
	Total Personal Services	345,636.00	680.00	355,114.00	355,114.00	
001-125-501	POSTAGE AND BOX RENT	50.00	-	-	0.00	
001-125-502	TELEPHONE SERVICE					
001-125-504	INTERNET SERVICE	60,000.00	59,000.00	60,000.00	60,000.00	
001-125-542	VEHICLE MAINTENANCE	500.00	50.00	2,000.00	500.00	
001-125-544	MAINTENANCE AGREEMENT	74,000.00	45,000.00	80,000.00	90,858.00	
001-125-552	MEDICAL FEES					
001-125-556	PROFESSIONAL FEES & OTHER SERV	15,000.00	1,800.00	7,500.00	5,000.00	
001-125-571	DUES AND SUBSCRIPTIONS					
001-125-599	OTHER CONTRACTUAL SERVICES					
	Total Contractual Services	149,550.00	105,850.00	149,500.00	156,358.00	
001-125-603	OFFICE SUPPLIES	750.00	-	1,000.00	750.00	
001-125-609	SOFTWARE	7,000.00	1,000.00	10,000.00	10,000.00	
001-125-671	GASOLINE	2,500.00	1,500.00		2,500.00	
001-125-690	COMPUTER SUPPLIES	5,000.00	5,000.00	5,000.00	5,000.00	
001-125-691	UNIFORMS			600.00	0.00	
	Total Consumable Supplies	15,250.00	-	16,600.00	18,250.00	
001-125-915	VEHICLES					
001-125-919	FURNITURE & EQUIPMENT < $5,000			22,250.00		
001-125-922	OTHER CAPITAL OUTLAY > $5,000					
	TOTAL CAPITAL OUTLAY	-	-	22,250.00	0.00	
	Total IT Expenses	510,436.00	106,530.00	543,464.00	529,722.00	
GENERAL FUND	SUPT OF EDUCATION DEPT					
001-150-240	FED GRTS NON/CAP-RES FOR GEN G		-			
	Receipts	-	-	-	0.00	
001-150-502	TELEPHONE SERVICE	600.00	-		0.00	
001-150-510	HEAT LIGHT POWER GAS & WATER					
	Total Contractual Services	600.00	-	-	0.00	
001-150-641	BUILDING REPAIRS & SUPPLIES		-			
001-150-643	HARDWARE, PLUMBING & ELEC SUPP					
	Total Consumable Supplies	-	-	-	0.00	
001-150-701	APPROPRIATIONS	370,000.00	342,500.00		360,000.00	
001-150-703	HCHRA SENIOR PROGRAMS					
001-150-709	SCHOOL GRANT PASS-THROUGH					
001-150-721	PRIVILEGE PASS THRU	65,000.00	60,000.00		65,000.00	
	Total Grants & Subsidies	435,000.00	402,500.00	-	425,000.00	
	Total Supt of Ed Dept Expenses	435,600.00	402,500.00	-	425,000.00	
GENERAL FUND	MAINT OF BUILDING & GROUNDS					
001-151-340	REFUNDS					
001-151-385	COMP FOR LOSS OF CAPITAL ASSET		-			
	Receipts	-	-	-	0.00	
001-151-401	ADMIN/MANAGERIAL/FOREMAN	38,564.00		39,721.00	39,721.00	
001-151-428	OVERTIME	5,000.00		5,000.00	5,000.00	
001-151-430	SALARIES/MAINTENANCE	206,099.00		212,615.00	212,615.00	Includes payscale adjustment
001-151-440	JANITORIAL WAGES	70,828.00		92,927.00	92,927.00	Includes two ne

Attachment: budget workpapers FY 2020.2021 (9942 : Spread final budget for FY2021)

BUDGET WORKPAPERS FY 2020-2021
Hancock County Budget Worksheet FY 2020-2021

Account	Objective	FY 2019-20 BUDGET	ESTIMATE 2019-20 ACTUAL	DEPT REQUEST	RECOMMENDED BUDGET	
001-151-465	STATE RETIREMENT MATCHING	47,217.00		48,551.00	48,551.00	
001-151-466	SOCIAL SECURITY MATCHING	24,135.00		26,413.00	26,413.00	
001-151-467	WORKERS' COMPENSATION	17,147.00		18,765.00	18,765.00	
001-151-468	GROUP INSURANCE	69,820.00		60,601.00	60,601.00	
	Total Personal Services	478,810.00	-	504,593.00	504,593.00	
001-151-502	TELEPHONE SERVICE	70,000.00	65,000.00	70,000.00	70,000.00	
001-151-504	INTERNET SERVICES	12,000.00	10,000.00	12,000.00	11,000.00	
001-151-510	HEAT LIGHT POWER GAS & WATER	300,000.00	280,000.00	320,000.00	300,000.00	
001-151-512	RECYCLING					
001-151-521	LEGAL ADVERTISING					
001-151-530	RENTAL OF BLDG & LAND					
001-151-534	RENTALS	1,500.00	150.00	1,500.00	1,500.00	
001-151-539	JANITORIAL CONTRACTURAL	11,000.00	10,000.00	12,000.00	25,000.00	Extra deep cleanings
001-151-540	MAINTENANCE OF BUILDINGS	30,000.00	23,500.00	30,000.00	65,000.00	Building repairs
001-151-542	VEHICLE REPAIRS	2,000.00	380.00	2,000.00	1,500.00	
001-151-543	REPAIRS/OFFICE FURN & EQUIP	0.00	-		0.00	
001-151-544	MAINTENANCE AGREEMENT	31,600.00	18,000.00	31,600.00	31,600.00	
001-151-547	COMPUTER REPAIRS					
001-151-548	REPAIR LAWN MOWERS	1,000.00	-	1,000.00	1,000.00	
001-151-552	MEDICAL FEES	200.00	100.00	200.00	200.00	
001-151-555	ENGINEERING FEES			500.00		
001-151-556	PROFESSIONAL FEES & OTHER SERV	500.00	-		500.00	
001-151-565	COMPUTER SERVICES					
001-151-570	INSURANCE & FIDELITY	925,000.00	925,000.00	925,000.00	950,000.00	
001-151-580	MOSQUITO AND PEST CONTROL	10,500.00	10,300.00	10,500.00	10,500.00	
001-151-591	GARBAGE PICKUP	23,000.00	19,800.00	23,000.00	23,000.00	
001-151-592	LAUNDRY SERVICE	3,500.00	2,200.00	3,500.00	3,000.00	
001-151-596	WASTE SERVICE	2,500.00	1,300.00	2,500.00	2,500.00	
001-151-599	OTHER CONTRACTUAL SERVICES	3,000.00	-	3,000.00	2,000.00	
	Total Contractual Services	1,427,300.00	1,365,730.00	1,448,300.00	1,498,300.00	
001-151-603	OFFICE SUPPLIES	100.00	50.00	100.00	100.00	
001-151-618	OTHER SUPPLIES					
001-151-630	LAND & IMPROVEMENT SUPPLIES					
001-151-631	GRAVEL OR SHELL	500.00	165.00	1,000.00	500.00	
001-151-633	CONCRETE	2,000.00	1,600.00	2,000.00	2,000.00	
001-151-635	TOPPING AND FILL DIRT	500.00	670.00	1,500.00	500.00	
001-151-639	SIGNS	500.00	-	250.00	500.00	
001-151-640	FENCING	1,000.00	-	1,500.00	1,000.00	
001-151-641	BUILDING REPAIRS & SUPPLIES	25,000.00	5,000.00	24,800.00	25,000.00	
001-151-642	PAINTS & PRESERVATIVES	1,500.00	2,000.00	3,000.00	2,000.00	
001-151-643	HARDWARE, PLUMBING & ELEC SUPP	18,000.00	12,000.00	18,000.00	18,000.00	
001-151-644	SMALL TOOLS	1,500.00	700.00	3,000.00	3,000.00	
001-151-645	JANITORIAL SUPPLIES	16,000.00	14,500.00	16,000.00	16,000.00	
001-151-646	LUMBER	1,500.00	2,500.00	5,000.00	5,000.00	
001-151-647	LIMESTONE	1,000.00	-	490.00	1,000.00	
001-151-648	FERTILIZER, SEED & POISON	750.00	500.00	750.00	750.00	
001-151-669	LICENSE TAGS	0.00	-	-	0.00	
001-151-671	GASOLINE	17,000.00	11,000.00	14,000.00	17,000.00	
001-151-672	DIESEL FUEL	1,000.00	750.00	4,000.00	1,000.00	
001-151-673	LP GAS					
001-151-674	LUBRICATING OILS & GREASE	300.00	320.00	500.00	500.00	
001-151-675	ANTIFREEZE,STARTER FLUID	100.00	50.00	50.00	100.00	
001-151-680	TIRES AND TUBES	1,000.00	500.00	1,000.00	1,000.00	
001-151-681	REPAIR & REPLACEMENT PARTS	8,000.00	6,200.00	7,500.00	7,500.00	
001-151-684	BATTERIES	500.00	100.00	500.00	500.00	
001-151-691	UNIFORMS	500.00	20.00	500.00	500.00	
001-151-696	DRUGS & MEDICINE					
001-151-699	OTHER CONSUMABLE SUPPLIES	500.00	150.00	500.00	500.00	
	Total Consumable Supplies	98,750.00	58,775.00	105,940.00	103,950.00	
001-151-915	VEHICLES > $5,000					
001-151-919	FURNITURE & EQUIP < $5,000	10,000.00		10,000.00		
001-151-922	CAPITAL OUTLAY> $5,000	1,059,503.00	1,059,503.00	1,000.00		
001-151-921	OTHER CAPITAL OUTLAY < $5,000					
001-151-923	NON-CAPITALIZED PROP < $500					
	Total Capital Outlay	1,069,503.00	1,059,503.00	11,000.00	0.00	
	Total B & G Maintenance Expenses	3,074,363.00	2,484,008.00	2,069,833.00	2,106,843.00	

Attachment: budget workpapers FY 2020.2021 (9942 : Spread final budget for FY2021)

Account	Objective	FY 2019-20 BUDGET	ESTIMATE 2019-20 ACTUAL	DEPT REQUEST	RECOMMENDED BUDGET
GENERAL FUND	VETERAN SERVICE OFFICE				
001-154-401	ADMIN/MANAGERIAL/FOREMAN	33,079.00		34,172.00	34,172.00
001-154-465	STATE RETIREMENT MATCHING	5,346.00		5,946.00	5,946.00
001-154-466	SOCIAL SECURITY MATCHING	2,531.00		2,615.00	2,615.00
001-154-467	WORKERS' COMPENSATION	175.00		181.00	181.00
001-154-468	GROUP INSURANCE	90.00		19,048.00	19,048.00
001-154-476	MEALS AND LODGING	500.00	263.00	800.00	300.00
001-154-477	TRAVEL IN PRIVATE VEHICLE			400.00	
001-154-480	TRAINING & SEMINARS	500.00	246.00	1,500.00	500.00
	Total Personal Services	42,221.00	509.00	64,662.00	62,762.00
001-154-501	POSTAGE AND BOX RENT	0.00	-		0.00
001-154-502	TELEPHONE SERVICE				
001-154-533	RENTAL OF OFFICE EQUIPMENT				
001-154-540	MAINTENANCE OF BUILDINGS				
001-154-544	MAINTENANCE AGREEMENT				
001-154-565	COMPUTER SERVICES				
	Total Contractual Services	-	-	-	0.00
001-154-603	OFFICE SUPPLIES	100.00	55.00	200.00	100.00
001-154-609	SOFTWARE			449.00	450.00
	Total Consumable Supplies	-	-	449.00	450.00
	Total Veterans Service Expenses	42,221.00	509.00	65,111.00	63,212.00
GENERAL FUND	CHANCERY COURT				
001-160-212	CHANCERY CLERK FEES	-	84,182.00		0.00
	Receipts	-	84,182.00	-	0.00
001-160-411	CHANCERY COURT REPORTERS	120,000.00	98,000.00	120,000.00	110,000.00
001-160-412	BAILIFF	5,000.00	600.00	5,000.00	3,000.00
001-160-413	CRT APPT CUSTODIAL FEE				
001-160-414	CT ADM FEES/CHANCERY	32,000.00	15,000.00	32,000.00	25,000.00
001-160-442	CHAN CT COMMITMENT FEES				
001-160-453	PUBLIC SERV NOT OTHERWISE PROV	5,000.00	5,000.00	5,000.00	5,000.00
001-160-454	ATTENDING COURT	44,700.00	37,000.00	44,700.00	44,700.00
001-160-465	STATE RETIREMENT MATCHING	7,780.00		7,780.00	8,650.00
001-160-466	SOCIAL SECURITY MATCHING	3,420.00		3,420.00	3,800.00
001-160-467	WORKERS' COMPENSATION	400.00		933.00	265.00
001-160-468	GROUP INSURANCE	4,224.00		6,133.00	5,000.00
001-160-469	UNEMPLOYMENT COMPENSATION	300.00	200.00	300.00	300.00
001-160-477	TRAVEL IN PRIVATE VEHICLE	4,495.00	3,500.00	4,495.00	4,400.00
	Total Personal Services	227,319.00	159,300.00	229,761.00	210,115.00
001-160-544	MAINTENANCE AGREEMENT	900.00	800.00	1,200.00	900.00
001-160-550	LEGAL FEES	14,794.00	14,000.00	14,794.00	14,800.00
001-160-552	MEDICAL FEES				
001-160-556	PROFESSIONAL FEES & OTHER SERV	206.00	206.00	206.00	
	Total Contractual Services	15,900.00	15,006.00	16,200.00	15,700.00
001-160-600	RECORD BOOKS, BINDERS & DOCKET				
001-160-603	OFFICE SUPPLIES	8,700.00	6,000.00	8,700.00	9,000.00
	Total Consumable Supplies	8,700.00	6,000.00	8,700.00	9,000.00
	Total Chancery Court Expenses	251,919.00	180,306.00	254,661.00	234,815.00
GENERAL FUND	CIRCUIT COURT				
001-161-213	CIRCUIT CLERK FEES	-	40,984.00		0.00
001-161-237	BOND FORFEITURE				
	Receipts	-	40,984.00	-	0.00
001-161-340	REFUNDS		18,220.00		
	Receipts	-	18,220.00	-	0.00
	Total Circuit Court Receipts	-	59,204.00	-	0.00
001-161-402	DEPUTY CLERKS	41,392.00		46,919.00	46,919.00
001-161-412	BAILIFF	2,000.00		2,000.00	2,000.00
001-161-414	CT ADM FEES/CIRCUIT	27,590.00		27,590.00	27,590.00
001-161-415	CRIMINAL RECORD CUSTODIAN	20,000.00		20,000.00	20,000.00
001-161-418	CIRCUIT COURT REPORTERS	82,000.00		82,000.00	82,000.00
001-161-419	VICTIMS WITNESS COORDINATOR	19,250.00		19,250.00	19,250.00
001-161-454	ATTENDING COURT	41,500.00		41,500.00	44,740.00

Attachment: budget workpapers FY 2020.2021 (9942 : Spread final budget for FY2021)

Account	Objective	FY 2019-20 BUDGET	ESTIMATE 2019-20 ACTUAL	DEPT REQUEST	RECOMMENDED BUDGET	
001-161-457	STATE FAIL CASES	400.00		400.00	400.00	
001-161-460	GRAND JURY FEE	1,400.00		1,400.00	1,400.00	
001-161-461	RECORDING MINUTE BOOK PAGES	10,980.00		10,980.00	13,500.00	
001-161-465	STATE RETIREMENT MATCHING	16,647.00		17,609.00	17,609.00	
001-161-466	SOCIAL SECURITY MATCHING	7,319.00		7,742.00	7,742.00	
001-161-467	WORKERS' COMPENSATION	506.00		535.00	535.00	
001-161-468	GROUP INSURANCE	8,190.00		13,005.00	13,005.00	
001-161-469	UNEMPLOYMENT COMPENSATION					
001-161-476	MEALS AND LODGING					
001-161-477	TRAVEL IN PRIVATE VEHICLE	2,000.00	560.00		2,000.00	
001-161-480	TRAINING & SEMINARS	500.00			500.00	
	Total Personal Services	281,674.00	560.00	290,930.00	299,190.00	
001-161-501	POSTAGE AND BOX RENT	1,500.00	300.00		3,100.00	
001-161-502	TELEPHONE SERVICE	200.00	35.00		0.00	
001-161-533	RENTAL OF OFFICE EQUIPMENT	3,300.00	3,180.00		4,450.00	
001-161-534	RENTAL					
001-161-540	MAINTENANCE OF BUILDINGS					
001-161-544	MAINTENANCE AGREEMENT	19,000.00	23,000.00	19,500.00	22,500.00	Delta increase ?
001-161-550	LEGAL FEES	5,000.00	9,000.00		5,000.00	
001-161-552	MEDICAL FEES	3,500.00	2,950.00	4,500.00	4,500.00	
001-161-556	PROFESSIONAL FEES & OTHER SERV					
001-161-558	COURT COST RECORDING & NOTARY					
001-161-570	INSURANCE & FIDELITY	2,700.00	1,969.00		975.00	
001-161-574	JURY COMMISSIONERS' FEES	400.00	120.00		400.00	
001-161-575	JURORS AND WITNESS FEES	60,000.00	15,000.00		40,000.00	
001-161-576	ROOM AND BOARD FOR JURORS	10,000.00			10,000.00	
001-161-599	OTHER CONTRACTUAL SERVICES	502.00	552.00	600.00	550.00	
	Total Contractual Services	106,102.00	56,106.00	24,600.00	91,475.00	
001-161-600	RECORD BOOKS, BINDERS & DOCKET	400.00	747.00	500.00	400.00	
001-161-601	LAW LIBRARY MATERIALS					
001-161-603	OFFICE SUPPLIES	7,500.00	7,500.00	12,145.00	6,500.00	
001-161-693	FOOD FOR JURORS	5,000.00	-		5,000.00	
	Total Consumable Supplies	12,900.00	8,247.00	12,645.00	11,900.00	
	Total Circuit Court Expenses	400,676.00	64,913.00	328,175.00	402,565.00	
GENERAL FUND	COUNTY COURT					
001-162-241	FED GRTS NON/CAP-RES FOR PU ST	35,750.00	35,750.00		35,750.00	
	Receipts	35,750.00	35,750.00	-	35,750.00	
001-162-340	REFUNDS					
001-162-400	SALARIES/OFFICIALS	135,000.00		135,001.00	135,001.00	
001-162-402	DEPUTY CLERKS/COURT ADMIN	66,351.00		68,343.00	68,343.00	
001-162-401	ADMIN/MANAGERIAL/FOREMAN				17,300.00	Court Admin PT
001-162-411	COURT REPORTERS	64,001.00		64,001.00	64,001.00	
001-162-454	ATTENDING COURT	18,000.00		18,000.00	18,000.00	
001-162-465	STATE RETIREMENT MATCHING	49,303.00		49,650.00	49,650.00	
001-162-466	SOCIAL SECURITY MATCHING	21,677.00		23,153.00	23,153.00	
001-162-467	WORKERS' COMPENSATION	1,497.00		1,598.00	1,598.00	
001-162-468	GROUP INSURANCE	37,520.00		23,965.00	23,965.00	
001-162-469	UNEMPLOYMENT COMPENSATION					
001-162-476	MEALS AND LODGING	500.00		500.00	500.00	
001-162-477	TRAVEL IN PRIVATE VEHICLE	500.00		500.00	500.00	
001-162-480	TRAINING & SEMINARS	1,000.00		1,000.00	1,000.00	
	Total Personal Services	395,349.00	-	385,711.00	403,011.00	
001-162-501	POSTAGE AND BOX RENT	100.00		30.00	0.00	
001-162-502	TELEPHONE SERVICE					
001-162-504	INTERNET SERVICES					
001-162-510	HEAT LIGHT POWER GAS & WATER					
001-162-521	LEGAL ADVERTISING					
001-162-533	RENTAL OF OFFICE EQUIPMENT					
001-162-540	MAINTENANCE OF BUILDINGS					
001-162-542	VEHICLE REPAIRS					
001-162-543	REPAIRS/OFFICE FURN & EQUIP					
001-162-544	MAINTENANCE AGREEMENT					
001-162-550	LEGAL FEES					
001-162-552	MEDICAL FEES	90.00		90.00	90.00	

Attachment: budget workpapers FY 2020.2021 (9942 : Spread final budget for FY2021)

BUDGET WORKPAPERS FY 2020-2021
Hancock County Budget Worksheet FY 2020-2021

Account	Objective	FY 2019-20 BUDGET	ESTIMATE 2019-20 ACTUAL	DEPT REQUEST	RECOMMENDED BUDGET
001-162-556	PROFESSIONAL FEES & OTHER SERV	1,500.00		1,000.00	1,500.00
001-162-570	INSURANCE & FIDELITY				
001-162-571	DUES AND SUBSCRIPTIONS				
001-162-593	WATER				
001-162-	HOUSING JUVENILES/HOUSE ARREST				
001-162-594	DRUG TESTING				
001-162-599	OTHER CONTRACTUAL SERVICES	70.00			100.00
	Total Contractual Services	1,760.00	-	1,120.00	1,690.00
001-162-600	RECORD BOOKS, BINDERS & DOCKET				
001-162-601	LAW LIBRARY MATERIALS				
001-162-603	OFFICE SUPPLIES	2,500.00	500.00	2,000.00	2,000.00
001-162-610	PROFESSIONAL SUPPLIES				
001-162-641	BUILDING REPAIRS & SUPPLIES				
001-162-671	GASOLINE				
001-162-694	FOOD FOR PRISONERS				
	Total Consumable Supplies	2,500.00	500.00	2,000.00	2,000.00
001-162-919	FURNITURE & EQUIP <$5,000				
001-162-920	FURNITURE & EQUIP <$5,000				
	Total County Court Revenues	35,750.00			35,750.00
	Total County Court Expenses	399,609.00	500.00	388,831.00	406,701.00

GENERAL FUND	YOUTH COURT				
001-163-241	FED GRTS NON/CAP-RES FOR PU ST	93,860.00	93,860.00	93,860.00	93,860.00
	Receipts	93,860.00	93,860.00	93,860.00	93,860.00
001-163-340	REFUNDS				
001-163-401	ADMIN/MANAGERIAL/FOREMAN				0.00
001-163-404	SALARIES/OFFICE CLERICAL	123,967.00		127,688.00	127,688.00
001-163-405	SALARIES/ATTORNEY	62,501.00		62,501.00	62,501.00
001-163-409	OTHER PROFESSIONAL SALARIES	47,741.00		49,173.00	49,173.00
001-163-412	BAILIFF				
001-163-416	COUNTY PROSECUTOR	64,000.00		64,001.00	64,001.00
001-163-417	PUBLIC DEFENDER	125,000.00		123,960.00	123,960.00
001-163-427	OVERTIME-POLICE				
001-163-433	COUNTY PATROLMEN	0.00			
001-163-445	STATUTORY FEES	18,300.00		18,300.00	18,300.00
001-163-465	STATE RETIREMENT MATCHING	76,823.00		77,538.00	77,538.00
001-163-466	SOCIAL SECURITY MATCHING	33,776.00		34,090.00	34,090.00
001-163-467	WORKERS' COMPENSATION	2,163.00		2,186.00	2,186.00
001-163-468	GROUP INSURANCE	76,074.00		68,635.00	68,635.00
001-163-469	UNEMPLOYMENT COMPENSATION				
001-163-476	MEALS AND LODGING	500.00		1,200.00	500.00
001-163-477	TRAVEL IN PRIVATE VEHICLE	315.00		500.00	500.00
001-163-479	TRAVEL IN PUBLIC CARRIER		314.00	500.00	
001-163-480	TRAINING & SEMINARS	3,000.00		3,000.00	3,000.00
	Total Personal Services	634,160.00	314.00	633,272.00	632,072.00
001-163-501	POSTAGE AND BOX RENT	1,500.00	750.00	1,500.00	1,500.00
001-163-502	TELEPHONE SERVICE	2,000.00	1,650.00	2,000.00	2,400.00
001-163-504	INTERNET SERVICES	1,560.00	450.00	1,000.00	0.00
001-163-510	HEAT LIGHT POWER GAS & WATER				
001-163-521	LEGAL ADVERTISING				
001-163-533	RENTAL OF OFFICE EQUIPMENT	3,400.00	2,750.00	3,000.00	3,000.00
001-163-540	MAINTENANCE OF BUILDINGS				
001-163-542	VEHICLE REPAIRS				
001-163-543	REPAIRS/OFFICE FURN & EQUIP				
001-163-544	MAINTENANCE AGREEMENT	2,500.00	1,000.00	2,000.00	2,000.00
001-163-550	LEGAL FEES	8,000.00	25,000.00	35,000.00	35,000.00
001-163-552	MEDICAL FEES	2,000.00	930.00	2,000.00	2,000.00
001-163-556	PROFESSIONAL FEES & OTHER SERV	500.00	378.00	500.00	500.00
001-163-570	INSURANCE & FIDELITY	325.00	325.00	500.00	325.00
001-163-571	DUES AND SUBSCRIPTIONS	100.00	220.00	400.00	300.00
001-163-593	WATER	250.00	150.00	250.00	250.00
001-163-	HOUSING JUVENILES/HOUSE ARREST	50,000.00	52,000.00	50,000.00	50,000.00
001-163-594	DRUG TESTING	2,500.00	515.00	1,500.00	2,500.00
001-163-599	OTHER CONTRACTUAL SERVICES	2,000.00	300.00		2,000.00
	Total Contractual Services	76,635.00	80,418.00	99,650.00	101,775.00

Attachment: budget workpapers FY 2020.2021 (9942 : Spread final budget for FY2021)

BUDGET WORKPAPERS FY 2020-2021
Hancock County Budget Worksheet FY 2020-2021

Account	Objective	FY 2019-20 BUDGET	ESTIMATE 2019-20 ACTUAL	DEPT REQUEST	RECOMMENDED BUDGET	
001-163-600	RECORD BOOKS, BINDERS & DOCKET					
001-163-601	LAW LIBRARY MATERIALS					
001-163-603	OFFICE SUPPLIES	5,000.00	5,000.00	6,000.00	5,500.00	
001-163-610	PROFESSIONAL SUPPLIES	0.00				
001-163-645	JANITORIAL SUPPLIES		47.00	100.00	100.00	
001-163-671	GASOLINE	800.00	500.00	800.00	800.00	
001-163-694	FOOD FOR PRISONERS					
	Total Consumable Supplies	5,800.00	5,547.00	6,900.00	6,400.00	
001-163-919	FURNITURE & EQUIP <$5,000	5,000.00	2,148.00	5,000.00	0.00	
	Total Youth Court Revenues				93,860.00	
	Total Youth Court Expenses	721,595.00	94,427.00	744,822.00	740,247.00	
GENERAL FUND	LUNACY DEPT					
001-165-413	CRT APPT CUSTODIAL FEE	6,000.00		6,000.00	6,000.00	
001-165-442	CHAN CT COMMITMENT FEES	24,800.00		24,800.00	24,800.00	
001-165-445	STATUTORY FEES					
001-165-465	STATE RETIREMENT MATCHING	8,230.00		8,230.00	8,230.00	
001-165-466	SOCIAL SECURITY MATCHING	3,620.00		3,620.00	3,620.00	
001-165-467	WORKERS' COMPENSATION	250.00		250.00	250.00	
001-165-468	GROUP INSURANCE	4,318.00		4,318.00	4,318.00	
001-165-477	TRAVEL IN PRIVATE VEHICLE	825.00	500.00	825.00	825.00	
	Total Personal Services	48,043.00	500.00	48,043.00	48,043.00	
001-165-550	LEGAL FEES	12,200.00		24,000.00	15,000.00	
001-165-552	MEDICAL FEES					
	Total Contractual Services	12,200.00	-	24,000.00	15,000.00	
001-165-701	APPROPRIATIONS	131,940.00			0.00	Included in Gulf Coast Mental Health
	Total Grants & Subsidies	131,940.00	-	-	0.00	
	Total Lunacy Dept Expenses	192,183.00	500.00	72,043.00	63,043.00	
GENERAL FUND	JUSTICE COURT					
001-166-400	SALARIES/OFFICIALS	138,124.00		134,100.00	134,100.00	
001-166-401	ADMIN/MANAGERIAL/FOREMAN	80,691.00		36,764.00	36,764.00	
001-166-402	DEPUTY CLERKS	154,314.00		142,536.00	142,536.00	Request 1.70/hr for 2 employees
001-166-412	BAILIFF	5,720.00		5,720.00	5,720.00	
001-166-433	COUNTY PATROLMEN					
001-166-465	STATE RETIREMENT MATCHING	57,096.00		54,532.00	54,532.00	
001-166-466	SOCIAL SECURITY MATCHING	25,541.00		24,413.00	24,413.00	
001-166-467	WORKERS' COMPENSATION	1,763.00		1,685.00	1,685.00	
001-166-468	GROUP INSURANCE	85,434.00		79,512.00	79,512.00	
001-166-469	UNEMPLOYMENT COMPENSATION					
001-166-476	MEALS AND LODGING	2,000.00	-	2,000.00	2,000.00	
001-166-480	TRAINING & SEMINARS	2,000.00	-	2,000.00	2,000.00	
	Total Personal Services	552,683.00	-	483,262.00	483,262.00	
001-166-501	POSTAGE AND BOX RENT	6,200.00	4,100.00	6,200.00	8,600.00	
001-166-502	TELEPHONE SERVICE	1,050.00	90.00	950.00		
001-166-510	HEAT LIGHT POWER GAS & WATER					
001-166-530	RENTAL OF BLDG & LAND					
001-166-533	RENTAL OF OFFICE EQUIPMENT	1,500.00	1,440.00	1,800.00	1,500.00	
001-166-539	JANITORIAL CONTRACT	1,800.00	1,700.00	1,800.00	1,800.00	
001-166-544	MAINTENANCE AGREEMENT	3,800.00	4,100.00	4,200.00	5,360.00	Delta Contract increase $960
001-166-550	LEGAL FEES					
001-166-552	MEDICAL FEES	100.00	200.00	200.00	100.00	
001-166-556	PROFESSIONAL FEES & OTHER SERV	1,000.00	-	400.00	1,000.00	
001-166-570	INSURANCE & FIDELITY	2,700.00	2,700.00	3,700.00	1,200.00	
001-166-571	DUES AND SUBSCRIPTIONS	1,050.00	750.00	1,250.00	1,050.00	
001-166-591	GARBAGE PICKUP					
001-166-592	LAUNDRY SERVICE					
001-166-593	WATER	100.00	35.00	200.00	100.00	
001-166-596	WASTE SERVICE					
001-166-599	OTHER CONTRACTUAL SERVICES	500.00	75.00	500.00	500.00	
	Total Contractual Services	19,800.00	15,190.00	21,200.00	21,210.00	
001-166-603	OFFICE SUPPLIES	6,000.00	6,000.00	8,000.00	7,000.00	
001-166-610	PROFESSIONAL SUPPLIES	1,500.00	80.00	1,500.00		
001-166-645	JANITORIAL SUPPLIES	500.00	450.00	600.00	500.00	

Attachment: budget workpapers FY 2020.2021 (9942 : Spread final budget for FY2021)

Account	Objective	FY 2019-20 BUDGET	ESTIMATE 2019-20 ACTUAL	DEPT REQUEST	RECOMMENDED BUDGET
	Total Consumable Supplies	8,000.00	6,530.00	10,100.00	7,500.00
	Total Justice Court Expenses	580,483.00	21,720.00	514,562.00	511,972.00
GENERAL FUND	CORONER				
001-167-443	CORONERS INQUEST FEES	58,500.00		58,500.00	58,500.00
001-167-445	STATUTORY FEES	16,101.00		18,601.00	18,601.00
001-167-465	STATE RETIREMENT MATCHING	12,355.00		12,790.00	12,790.00
001-167-466	SOCIAL SECURITY MATCHING	5,707.40		5,899.00	5,899.00
001-167-467	WORKERS' COMPENSATION	348.00		360.00	360.00
001-167-468	GROUP INSURANCE	90.00		139.00	139.00
001-167-476	MEALS AND LODGING	123.00	123.00		0.00
001-167-477	TRAVEL IN PRIVATE VEHICLE				
001-167-480	TRAINING & SEMINARS				
	Total Personal Services	93,224.40	123.00	96,289.00	96,289.00
001-167-501	POSTAGE AND BOX RENT	50.00	-		0.00
001-167-502	TELEPHONE SERVICE	1,050.00	1,000.00		1,125.00
001-167-510	HEAT LIGHT POWER GAS & WATER				
001-167-542	VEHICLE REPAIRS	500.00	-		0.00
001-167-561	INQUEST & AUTOPSIES	42,000.00	25,000.00		42,000.00
001-167-570	INSURANCE & FIDELITY	700.00	175.00		175.00
	Total Contractual Services	44,300.00	26,175.00	-	43,300.00
001-167-603	OFFICE SUPPLIES	600.00	300.00		500.00
001-167-610	PROFESSIONAL SUPPLIES	1,000.00	1,200.00		1,200.00
001-167-671	GASOLINE	1,000.00	315.00		1,000.00
	Total Consumable Supplies	2,600.00	1,815.00	-	2,700.00
001-167-919	FURNITURE & EQUIP < $5,000		-		
	Total Capital Outlay	-	-	-	0.00
	Total Coroner Expenses	140,124.40	28,113.00	96,289.00	142,289.00
GENERAL FUND	DISTRICT ATTORNEY'S OFFICE				
001-168-404	SALARIES/OFFICE CLERICAL	35,693.00		36,764.00	36,764.00
001-168-465	STATE RETIREMENT MATCHING	6,211.00		6,397.00	6,397.00
001-168-466	SOCIAL SECURITY MATCHING	2,731.00		2,813.00	2,813.00
001-168-467	WORKERS' COMPENSATION	189.00		195.00	195.00
001-168-468	GROUP INSURANCE	10,371.00		9,171.00	9,171.00
001-168-469	UNEMPLOYMENT COMPENSATION				
	Total Personal Services	55,195.00	-	55,340.00	55,340.00
001-168-501	POSTAGE AND BOX RENT	300.00	165.00	300.00	300.00
001-168-502	TELEPHONE SERVICE	200.00	160.00	200.00	200.00
001-168-504	INTERNET SERVICES	1,000.00	820.00	1,000.00	900.00
001-168-533	RENTAL OF OFFICE EQUIPMENT	3,313.00	3,313.00	3,313.00	3,320.00
001-168-544	MAINTENANCE AGREEMENT	1,300.00	500.00	1,300.00	1,000.00
001-168-599	OTHER CONTRACTUAL SERVICES	50.00	50.00	75.00	50.00
	Total Contractual Services	6,163.00	5,008.00	6,188.00	5,770.00
001-168-603	OFFICE SUPPLIES		-		
		-	-	-	0.00
	Total District Atty's Office Expenses	61,358.00	5,008.00	61,528.00	61,110.00
GENERAL FUND	COUNTY PROSECUTOR				
001-169-402	DEPUTY CLERKS	27,594.00		28,430.00	28,430.00
001-169-416	COUNTY PROSECUTOR	68,077.00		68,077.00	68,077.00
001-169-439	SECRETARIAL ALLOWANCE	0.00			
001-169-465	STATE RETIREMENT MATCHING	16,647.00		16,792.00	16,792.00
001-169-466	SOCIAL SECURITY MATCHING	7,319.00		7,383.00	7,383.00
001-169-467	WORKERS' COMPENSATION	389.00		393.00	393.00
001-169-468	GROUP INSURANCE	18,423.00		16,498.00	16,498.00
001-169-469	UNEMPLOYMENT COMPENSATION				
001-169-550	LEGAL FEES	1,500.00			1,500.00
001-169-571	DUES/SUBSCRIPTIONS	50.00			75.00
001-169-603	OFFICE SUPPLIES	1,000.00	500.00		1,000.00
	Total County Prosecutor Expenses	140,999.00	500.00	137,573.00	140,148.00

Attachment: budget workpapers FY 2020.2021 (9942 : Spread final budget for FY2021)

Account	Objective	FY 2019-20 BUDGET	ESTIMATE 2019-20 ACTUAL	DEPT REQUEST	RECOMMENDED BUDGET	
GENERAL FUND	PUBLIC DEFENDER					
001-170-417	PUBLIC DEFENDER	110,990.00		117,750.00	110,480.00	
001-170-465	STATE RETIREMENT MATCHING	19,312.00		20,488.50	19,223.00	
001-170-466	SOCIAL SECURITY MATCHING	8,491.00		9,007.88	8,452.00	
001-170-467	WORKERS' COMPENSATION	396.00		425.00	394.00	
001-170-468	GROUP INSURANCE	4,026.00			3,639.00	
001-170-501	POSTAGE AND BOX RENT					
001-170-502	TELEPHONE SERVICE					
001-170-504	INTERNET SERVICE					
001-170-603	OFFICE SUPPLIES					
001-170-671	GASOLINE					
	Total Public Defender Expenses	143,215.00	-	147,671.38	142,188.00	
GENERAL FUND	ELECTIONS					
001-180-299	OTHER STATE SOURCES	-	-	-	0.00	
	Receipts	-	-	-	0.00	
001-180-426	OVERTIME-CLERKS	1,800.00	-	3,500.00	5,000.00	
001-180-439	SECRETARIAL ALLOWANCE					
001-180-447	ATTENDING BOARD MEETING					
001-180-459	ELECTION FEES	89,700.00		89,700.00	89,700.00	
001-180-465	STATE RETIREMENT MATCHING	2,920.00		2,920.00	3,790.00	
001-180-466	SOCIAL SECURITY MATCHING	6,862.00		6,862.00	7,245.00	
001-180-467	WORKERS' COMPENSATION	474.00		474.00	501.00	
001-180-468	GROUP INSURANCE	24,037.00		16,232.00	16,232.00	
001-180-476	MEALS AND LODGING	370.00	375.00	615.00	615.00	
001-180-477	TRAVEL IN PRIVATE VEHICLE	2,040.00	2,020.00	2,500.00	1,500.00	
001-180-480	TRAINING & SEMINARS	1,290.00	1,190.00	1,850.00	1,500.00	
	Total Personal Services	129,493.00	3,585.00	121,153.00	126,083.00	
001-180-501	POSTAGE AND BOX RENT	2,400.00	1,400.00	4,100.00	4,000.00	
001-180-510	HEAT LIGHT POWER GAS & WATER					
001-180-521	LEGAL ADVERTISING	3,000.00	906.50		1,500.00	
001-180-523	OTHER ADVERTISING & CONT PRINT					
001-180-530	RENTAL OF BLDG & LAND	2,000.00			1,200.00	
001-180-533	RENTAL OF OFFICE EQUIPMENT	1,150.00	1,104.00		1,600.00	
001-180-540	MAINTENANCE OF BUILDINGS					
001-180-543	REPAIRS/OFFICE FURN & EQUIP					
001-180-544	MAINTENANCE CONTRACT	17,000.00	17,000.00		16,500.00	
001-180-550	LEGAL FEES					
001-180-573	ELECTION WORKERS' FEES	65,000.00	58,500.00		68,000.00	
	Total Contractual Services	90,550.00	78,910.50	4,100.00	92,800.00	
001-180-603	OFFICE SUPPLIES	12,000.00	10,000.00	15,000.00	6,000.00	
001-180-639	SIGNS	-				
	Total Consumable Supplies	12,000.00	10,000.00	15,000.00	6,000.00	
001-180-920	FURNITURE & EQUIP > $5,000	-			0.00	
	Total Capital Outlay	-	-	-	0.00	
	Total Election Expenses	232,043.00	92,495.50	140,253.00	224,883.00	
GENERAL FUND	SHERIFF'S DEPARTMENT					
001-200-241	FED GRTS NON/CAP-RES FOR PU ST	16,000.00	25,000.00	22,500.00	22,000.00	
001-200-269	STATE GRTS NON/CAP-RES FOR PS					
200-299	Receipts	16,000.00	25,000.00	22,500.00	22,000.00	
001-200-340	REFUNDS	125,000.00			125,000.00	SRO reimbursement
001-200-383	SALE OF PERSONAL PROPERTY					
001-200-385	COMP FOR LOSS OF CAPITAL ASSET		20,300.00			
001-200-387	TRANSFERS IN FROM GOVT FUNDS	1,020,000.00			1,040,000.00	
300-3999	Receipts	1,145,000.00	20,300.00	-	1,165,000.00	
	Total Sheriff's Dept Receipt	1,161,000.00	45,300.00	22,500.00	1,187,000.00	
001-200-400	SALARIES/OFFICIALS	115,600.00		115,600.00	115,600.00	
001-200-401	ADMIN/MANAGERIAL/FOREMAN	235,342.00		242,403.00	242,403.00	
001-200-404	SALARIES/OFFICE CLERICAL	191,942.00		202,360.00	202,360.00	
001-200-408	SALARIES/DATA PROCESSING					

Attachment: budget workpapers FY 2020.2021 (9942 : Spread final budget for FY2021)

BUDGET WORKPAPERS FY 2020-2021
Hancock County Budget Worksheet FY 2020-2021

Account	Objective	FY 2019-20 BUDGET	ESTIMATE 2019-20 ACTUAL	DEPT REQUEST	RECOMMENDED BUDGET	
001-200-426	OVERTIME-CLERICAL	1,000.00		1,000.00	1,000.00	
001-200-427	OVERTIME-POLICE	120,000.00		100,000.00	100,000.00	
001-200-433	COUNTY PATROLMEN	1,805,937.00		1,884,915.00	1,884,915.00	
001-200-465	STATE RETIREMENT MATCHING	417,395.00		432,438.00	432,438.00	
001-200-466	SOCIAL SECURITY MATCHING	188,100.00		194,714.00	194,714.00	
001-200-467	WORKERS' COMPENSATION	88,493.00		91,482.00	91,482.00	
001-200-468	GROUP INSURANCE	514,478.00		432,753.00	432,753.00	
001-200-469	UNEMPLOYMENT COMPENSATION					
001-200-476	MEALS AND LODGING	6,000.00		6,000.00	6,000.00	
001-200-480	TRAINING & SEMINARS	22,000.00		22,000.00	22,000.00	
001-200-499	OTHER PERSONAL SERVICES					-
	Total Personal Services	3,706,287.00	-	3,725,665.00	3,725,665.00	
001-200-501	POSTAGE AND BOX RENT	1,500.00	300.00	2,400.00	2,400.00	Combining with jail
001-200-502	TELEPHONE SERVICE	110,000.00	95,000.00	108,000.00	108,000.00	
001-200-504	INTERNET SERVICES	0.00				
001-200-510	HEAT LIGHT POWER GAS & WATER					
001-200-521	LEGAL ADVERTISING		200.00	350.00	350.00	
001-200-530	RENTAL OF BLDG & LAND					
001-200-533	RENTAL OF OFFICE EQUIPMENT	10,000.00	11,000.00	0.00	0.00	Moving to jail
001-200-539	JANITORIAL CONTRACTUAL	0.00				
001-200-540	MAINTENANCE OF BUILDINGS	0.00				
001-200-542	VEHICLE REPAIRS	46,000.00	3,000.00	58,000.00	58,000.00	
001-200-544	MAINTENANCE AGREEMENT	8,500.00	6,500.00	8,000.00	8,000.00	
001-200-547	COMPUTER REPAIRS	0.00				
001-200-550	LEGAL FEES	30,000.00	30,000.00	30,000.00	30,000.00	
001-200-552	MEDICAL FEES	1,000.00	100.00	500.00	500.00	
001-200-556	PROFESSIONAL FEES & OTHER SERV	5,000.00	5,000.00	5,000.00	5,000.00	
001-200-562	EVIDENCE TESTING	14,000.00	10,000.00	14,500.00	14,500.00	
001-200-570	INSURANCE & FIDELITY	26,275.00	26,200.00	26,275.00	26,275.00	
001-200-571	DUES AND SUBSCRIPTIONS	1,300.00	1,900.00	2,200.00	2,200.00	
001-200-593	WATER	1,500.00	1,000.00	1,500.00	1,500.00	
001-200-596	WASTE SERVICES	1,000.00	1,220.00	1,200.00	1,200.00	
001-200-599	OTHER CONTRACTUAL SERVICES	12,000.00	15,000.00	26,000.00	26,000.00	
	Total Contractual Services	268,075.00	206,420.00	283,925.00	283,925.00	
001-200-603	OFFICE SUPPLIES	11,000.00	11,000.00	11,000.00	11,000.00	
001-200-607	DOG FOOD	2,500.00	1,500.00	2,500.00	2,500.00	
001-200-613	LAW ENFORCEMENT SUPPLIES	28,000.00	20,000.00	28,000.00	28,000.00	
001-200-616	TRAINING SUPPLIES					
001-200-619	AMMUNITION	12,000.00	12,000.00	12,000.00	12,000.00	
001-200-641	BUILDING REPAIRS & SUPPLIES	0.00	-	4,000.00	4,000.00	
001-200-642	PAINTS & PRESERVATIVES	0.00	-	0.00	0.00	
001-200-645	JANITORIAL SUPPLIES	0.00				
001-200-669	LICENSE TAGS	800.00	700.00	800.00	800.00	
001-200-671	GASOLINE	225,000.00	190,000.00	225,000.00	225,000.00	
001-200-680	TIRES AND TUBES	26,000.00	20,000.00	26,000.00	26,000.00	
001-200-681	REPAIR & REPLACEMENT PARTS	45,000.00	45,000.00	50,000.00	50,000.00	
001-200-691	UNIFORMS	30,000.00	20,000.00	30,000.00	30,000.00	
001-200-695	EXPENSES FOR K-9	3,000.00	2,500.00	3,000.00	3,000.00	
001-200-699	OTHER CONSUMABLE SUPPLIES	6,000.00	3,000.00	6,000.00	6,000.00	
	Total Consumable Supplies	389,300.00	325,700.00	398,300.00	398,300.00	
001-200-915	VEHICLES					
001-200-919	FURNITURE & EQUIP < $5,000	9,400.00	12,000.00	15,000.00		
		9,400.00	12,000.00	15,000.00	0.00	
	Total Sheriff's Dept Expenses	4,373,062.00	544,120.00	4,422,890.00	4,407,890.00	
GENERAL FUND	RESERVE ACADEMY					
001-201-356	ACADEMY RECEIPTS	4,000.00	2,670.00		4,000.00	
	Receipts	4,000.00	2,670.00	-	4,000.00	
001-201-593	WATER	200.00		200.00	200.00	
001-201-596	WASTE SERVICE	70.00		70.00	70.00	
	Total Contractual Services	270.00	-	270.00	270.00	
001-201-613	LAW ENFORCEMENT SUPPLIES	4,100.00		4,100.00	4,100.00	
001-201-616	TRAINING SUPPLIES	2,100.00		2,100.00	2,100.00	
001-201-691	UNIFORMS	1,800.00		1,800.00	1,800.00	
001-201-699	OTHER CONSUMABLE SUPPLIES	100.00		100.00	100.00	
	Total Consumable Supplies	8,000.00		8,100.00	8,100.00	

Attachment: budget workpapers FY 2020.2021 (9942 : Spread final budget for FY2021)

Account	Objective	FY 2019-20 BUDGET	ESTIMATE 2019-20 ACTUAL	DEPT REQUEST	RECOMMENDED BUDGET
	Total Reserve Academy Expenses	8,270.00	-	8,370.00	8,370.00
GENERAL FUND	PATROLLING NASA				
001-205-241	FED GRTS NON/CAP-RES FOR PU ST	285,582.00	285,582.00		296,592.69
	Receipts	285,582.00	285,582.00	-	296,592.69
001-205-433	COUNTY PATROLMEN	136,619.00		149,424.00	149,424.00
001-205-465	STATE RETIREMENT MATCHING	22,078.00		26,000.00	26,000.00
001-205-466	SOCIAL SECURITY MATCHING	10,451.00		11,431.00	11,431.00
001-205-467	WORKERS' COMPENSATION	5,272.00		5,766.00	5,766.00
001-205-468	GROUP INSURANCE	28,883.00		22,121.00	22,121.00
	Total Personal Services	203,303.00	-	214,742.00	214,742.00
001-205-542	VEHICLE REPAIRS	12,000.00		12,000.00	12,000.00
001-205-570	INSURANCE & FIDELITY				
	Total Contractual Services	12,000.00	-	12,000.00	12,000.00
001-205-671	GASOLINE	32,000.00	17,000.00	32,000.00	32,000.00
	Total Consumable Supplies	32,000.00	17,000.00	32,000.00	32,000.00
001-205-915	VEHICLE	28,000.00	-	56,000.00	56,000.00
	Total Patrolling NASA Expenses	275,303.00	17,000.00	314,742.00	314,742.00
GENERAL FUND	PATROLLING DIAMONDHEAD				
001-206-241	FED GRTS NON/CAP-RES FOR PU ST				
001-206-300	LOCAL SOURCES	729,533.00	746,018.00	717,966.00	717,966.00
	Receipts	729,533.00	746,018.00	717,966.00	717,966.00
001-206-427	OVERTIME-POLICE	55,772.00		38,000.00	38,000.00
001-206-433	COUNTY PATROLMEN	439,059.00		452,256.00	452,256.00
001-206-465	STATE RETIREMENT MATCHING	87,358.00		85,305.00	85,305.00
001-206-466	SOCIAL SECURITY MATCHING	38,408.00		37,505.00	37,505.00
001-206-467	WORKERS' COMPENSATION	19,375.00		18,919.00	18,919.00
001-206-468	GROUP INSURANCE	103,946.00		83,881.00	83,881.00
	Total Personal Services	743,918.00	-	715,866.00	715,866.00
001-206-570	INSURANCE & FIDELITY	2,100.00	-	2,100.00	2,100.00
	Total Contractual Services	2,100.00	-	2,100.00	2,100.00
	Total Patrolling Diamondhead Expense	746,018.00	-	717,966.00	717,966.00
GENERAL FUND	DUI GRANT				
001-209-241	FED GRTS NON/CAP-RES FOR PU ST	84,351.00	80,000.00		88,045.00
	Receipts	84,351.00	80,000.00	-	88,045.00
001-209-427	OVERTIME-POLICE	11,500.00		17,700.00	17,700.00
001-209-433	COUNTY PATROLMEN	64,336.00		72,455.00	72,455.00
001-209-465	STATE RETIREMENT MATCHING	13,195.00		15,687.00	15,687.00
001-209-466	SOCIAL SECURITY MATCHING	5,801.00		6,897.00	6,897.00
001-209-467	WORKERS' COMPENSATION	2,927.00		3,479.00	3,479.00
001-209-468	GROUP INSURANCE	16,105.00		14,655.00	14,655.00
001-209-480	TRAINING & SEMINARS				
	Total Personal Services	113,864.00	-	130,873.00	130,873.00
001-209-570	INSURANCE & FIDELITY				
001-209-599	OTHER CONTRACTUAL SERVICES				0.00
	Total Contractual Services	-	-	-	0.00
001-209-699	OTHER CONSUMABLE SUPPLIES	-		-	0.00
	Total Consumable Supplies	-	-	-	0.00
001-209-919	FURNITURE & EQUIP < $5,000		-		
	Total Capital Outlay	-	-	-	0.00
	Total DUI Grant Expenses	113,864.00	-	130,873.00	130,873.00
GENERAL FUND	DOMESTIC VIOLENCE GRANT				
001-211-241	FED GRTS NON/CAP-RES FOR PU ST	44,314.00	52,000.00	45,815.00	45,815.00
	Receipts	44,314.00	52,000.00	45,815.00	45,815.00
001-211-427	OVERTIME-POLICE				
001-211-433	COUNTY PATROLMEN	40,327.00	41,548.00	42,791.00	42,791.00
001-211-465	STATE RETIREMENT MATCHING	6,517.00	7,229.00	7,446.00	7,446.00
001-211-466	SOCIAL SECURITY MATCHING	3,085.00	3,178.00	3,274.00	3,274.00

Attachment: budget workpapers FY 2020.2021 (9942 : Spread final budget for FY2021)

BUDGET WORKPAPERS FY 2020-2021
Hancock County Budget Worksheet FY 2020-2021

Account	Objective	FY 2019-20 BUDGET	ESTIMATE 2019-20 ACTUAL	DEPT REQUEST	RECOMMENDED BUDGET
001-211-467	WORKERS' COMPENSATION	1,556.00	1,603.00	1,651.00	1,651.00
001-211-468	GROUP INSURANCE	8,053.00	8,053.00	7,327.00	7,327.00
001-211-476	MEALS AND LODGING		1,500.00		
	Total Personal Services	59,538.00	63,111.00	62,489.00	62,489.00
001-211-599	OTHER CONTRACTUAL SERVICES				
001-211-603	OFFICE SUPPLIES		-		
001-211-699	OTHER CONSUMABLE SUPPLIES		-		
	Total Consumable Supplies	-	-	-	0.00
001-211-919	FURNITURE & EQUIP < $5,000		-		
	Total Capital Outlay	-	-	-	0.00
	Total Dom Vio Grant Expenses	59,538.00	63,111.00	62,489.00	62,489.00
GENERAL FUND	OCCUPANT PROTECTION GRANT				
001-212-241	FED GRTS NON/CAP-RES FOR PU ST	5,000.00	7,500.00	7,500.00	7,500.00
	Receipts	5,000.00	7,500.00	7,500.00	7,500.00
001-212-427	OVERTIME-POLICE	5,000.00	5,968.00	7,500.00	7,500.00
001-212-465	STATE RETIREMENT MATCHING	800.00		1,305.00	1,305.00
001-212-466	SOCIAL SECURITY MATCHING	383.00	1,356.00	574.00	574.00
001-212-467	WORKERS' COMPENSATION	183.00	597.00	290.00	290.00
001-212-468	GROUP INSURANCE		302.00		
001-212-480	TRAINING & SEMINARS		-		
	Total Personal Services	6,366.00	8,223.00	9,669.00	9,669.00
001-212-699	OTHER CONSUMABLE SUPPLIES	-	-	-	0.00
	Total Consumable Supplies	-	-	-	0.00
	Total Occ Prot Grant Expenses	6,366.00	8,223.00	9,669.00	9,669.00
GENERAL FUND	RECORDS MGT/INTERACT				
001-214-276	STATE GRTS NON/CAP-RES FOR PU ST				
	Receipts	-	-	-	0.00
001-214-502	TELEPHONE SERVICE	32,916.00	32,916.00	32,916.00	32,916.00
	Disbursements	32,916.00	32,916.00	32,916.00	32,916.00
	Total Bulletproof Vest Fund Expenses	32,916.00	32,916.00	32,916.00	32,916.00
GENERAL FUND	BULLETPROOF VEST GRANT				
001-215-241	FED GRTS NON/CAP-RES FOR PU ST	11,970.00	6,012.00	5,985.00	9,875.00
	Receipts	11,970.00	6,012.00	5,985.00	9,875.00
001-215-920	FURNITURE & EQUIP >$5,000	11,970.00	12,240.00	14,625.00	19,750.00
	Disbursements	11,970.00	12,240.00	14,625.00	19,750.00
	Total Bulletproof Vest Fund Expenses	11,970.00	12,240.00	14,625.00	19,750.00
GENERAL FUND	IMPRISONMENT EXPENSE				
001-220-321	HOUSING PRISONERS	625,000.00	600,000.00		700,000.00
001-220-340	REFUNDS				
001-220-387	TRANSFERS IN FROM GOVT FUNDS				
	Receipts	625,000.00	600,000.00	-	700,000.00
001-220-401	ADMIN/MANAGERIAL/FOREMAN	222,335.00	222,335.00	229,005.00	229,005.00
001-220-404	SALARIES/OFFICE CLERICAL	146,314.00	146,314.00	151,279.00	151,279.00
001-220-408	SALARIES/DATA PROCESSING				
001-220-409	OTHER PROFESSIONAL SALARIES				
001-220-427	OVERTIME-POLICE	25,000.00	25,000.00	25,000.00	25,000.00
001-220-432	SALARIES/JAILERS	1,348,149.00	1,348,149.00	1,398,324.13	1,398,324.13
001-220-465	STATE RETIREMENT MATCHING	287,416.00	287,416.00	304,895.69	304,895.69
001-220-466	SOCIAL SECURITY MATCHING	133,247.00	133,247.00	140,932.50	140,932.50
001-220-467	WORKERS' COMPENSATION	62,342.00	62,342.00	66,053.50	66,053.50
001-220-468	GROUP INSURANCE	390,431.00	390,431.00	370,466.66	370,466.66
001-220-469	UNEMPLOYMENT COMPENSATION				
001-220-476	MEALS AND LODGING	2,500.00	1,200.00	240.00	2,500.00
001-220-480	TRAINING & SEMINARS	3,500.00	2,500.00	(6,000.00)	3,500.00
	Total Personal Services	2,621,234.00	2,618,934.00	2,680,196.47	2,691,956.47
001-220-501	POSTAGE AND BOX RENT	950.00	500.00		0.00

Attachment: budget workpapers FY 2020.2021 (9942 : Spread final budget for FY2021)

BUDGET WORKPAPERS FY 2020-2021
Hancock County Budget Worksheet FY 2020-2021

Account	Objective	FY 2019-20 BUDGET	ESTIMATE 2019-20 ACTUAL	DEPT REQUEST	RECOMMENDED BUDGET	
001-220-502	TELEPHONE SERVICE	0.00	-		0.00	
001-220-510	HEAT LIGHT POWER GAS & WATER	320,000.00	325,000.00	340,000.00	340,000.00	
001-220-511	GARBAGE DISPOSAL					
001-220-521	LEGAL ADVERTISING					
001-220-533	RENTAL OF OFFICE EQUIPMENT	3,500.00	3,450.00	14,000.00	14,000.00	Combining with sheriff
001-220-539	JANITORIAL CONTRACT	2,200.00	1,650.00	2,220.00	2,220.00	
001-220-540	MAINTENANCE OF BUILDINGS	28,000.00	6,500.00	75,000.00	75,000.00	Roof repairs
001-220-542	VEHICLE REPAIRS	0.00	-	0.00	0.00	
001-220-544	MAINTENANCE AGREEMENT	66,000.00	60,000.00	66,000.00	66,000.00	
001-220-552	MEDICAL FEES	75,000.00	-	50,000.00	50,000.00	
001-220-556	PROFESSIONAL FEES & OTHER SERV	0.00		0.00	0.00	
001-220-570	INSURANCE & FIDELITY	8,900.00	8,750.00	8,900.00	8,900.00	
001-220-571	DUES AND SUBSCRIPTIONS	250.00	-	0.00	0.00	
001-220-591	GARBAGE PICKUP	4,000.00	4,100.00	4,100.00	4,100.00	
001-220-593	WATER	1,000.00	700.00	1,000.00	1,000.00	
001-220-599	OTHER CONTRACTUAL SERVICES	75,000.00	65,000.00	75,000.00	75,500.00	
	Total Contractual Services	584,800.00	475,650.00	636,220.00	636,720.00	
001-220-603	OFFICE SUPPLIES	7,000.00	7,000.00	8,000.00	8,000.00	
001-220-610	PROFESSIONAL SUPPLIES					
001-220-613	LAW ENFORCEMENT SUPPLIES	7,000.00	7,000.00	7,000.00	7,000.00	
001-220-641	BUILDING REPAIRS & SUPPLIES	20,000.00	18,000.00	25,000.00	25,000.00	
001-220-642	PAINTS& PRESERVATIVES	500.00	-	500.00	500.00	
001-220-643	HARDWARE, PLUMBING, & ELEC SUPP	500.00	40.00	500.00	500.00	
001-220-644	SMALL TOOLS	500.00	-	500.00	500.00	
001-220-645	JANITORIAL SUPPLIES	25,000.00	20,000.00	25,000.00	25,000.00	
001-220-671	GASOLINE	0.00		0.00	0.00	
001-220-680	TIRES AND TUBES	0.00		0.00	0.00	
001-220-681	REPAIR & REPLACEMENT PARTS	3,500.00	2,000.00	3,500.00	3,500.00	
001-220-690	COMPUTER SUPPLIES	5,000.00	3,500.00	5,300.00	5,000.00	
001-220-691	UNIFORMS	8,000.00	4,600.00	7,000.00	7,000.00	
001-220-692	CLOTHES & DRY GOODS FOR PRSNER	10,000.00	6,000.00	10,000.00	10,000.00	
001-220-694	FOOD FOR PRISONERS	230,000.00	200,000.00	230,000.00	230,000.00	
001-220-696	DRUGS & MEDICINE	60,000.00	35,000.00	40,000.00	40,000.00	
001-220-697	SUPPLIES FOR KITCHEN	2,000.00	2,000.00	2,000.00	2,000.00	
001-220-699	OTHER CONSUMABLE SUPPLIES	1,000.00	1,000.00	1,000.00	1,000.00	
	Total Consumable Supplies	380,000.00	306,140.00	365,300.00	365,000.00	
	Total Imprisonment Expenses	3,586,034.00	3,400,724.00	3,681,716.47	3,693,676.47	

GENERAL FUND	INMATE MEDICAL					
001-222-404	SALARIES/OFFICE CLERICAL	37,513.00		38,649.00	38,649.00	
001-222-409	OTHER PROFESSIONAL SALARIES	210,580.00		216,703.00	216,703.00	
001-222-426	OVERTIME	7,000.00		7,000.00	7,000.00	
001-222-465	STATE RETIREMENT MATCHING	43,342.00		44,605.00	44,605.00	
001-222-466	SOCIAL SECURITY MATCHING	19,515.00		20,070.00	20,070.00	
001-222-467	WORKERS' COMPENSATION	7,836.00		8,057.00	8,057.00	
001-222-468	GROUP INSURANCE	16,285.00		14,933.00	14,933.00	
001-222-469	UNEMPLOYMENT COMPENSATION					
001-222-476	MEALS AND LODGING					
001-222-480	TRAINING & SEMINARS	500.00		330.00	500.00	
	Total Personal Services	342,571.00	-	350,347.00	350,517.00	
001-222-501	POSTAGE AND BOX RENT					
001-222-502	TELEPHONE SERVICE					
001-222-533	RENTAL OF OFFICE EQUIPMENT	1,200.00	1,225.00	2,100.00	2,100.00	
001-222-540	MAINTENANCE OF BUILDINGS					
001-222-542	VEHICLE REPAIRS					
001-222-544	MAINTENANCE AGREEMENT	600.00		1,000.00	1,000.00	
001-222-552	MEDICAL FEES					
001-222-556	PROFESSIONAL FEES & OTHER SVCS	18,500.00	18,200.00	20,000.00	18,500.00	
001-222-570	INSURANCE & FIDELITY	1,850.00	200.00	200.00	200.00	
001-222-571	DUES AND SUBSCRIPTIONS					
001-222-593	WATER					
001-222-596	WASTE SERVICE	750.00	1,000.00	1,250.00	1,250.00	
001-222-599	OTHER CONTRACTUAL SERVICES					
	Total Contractual Services	22,900.00	20,625.00	24,550.00	23,050.00	
001-222-603	OFFICE SUPPLIES	3,000.00	4,200.00	7,500.00	5,000.00	
001-222-609	SOFTWARE	4,200.00	4,800.00	4,200.00	4,200.00	

Attachment: budget workpapers FY 2020.2021 (9942 : Spread final budget for FY2021)

Account	Objective	FY 2019-20 BUDGET	ESTIMATE 2019-20 ACTUAL	DEPT REQUEST	RECOMMENDED BUDGET
001-222-610	PROFESSIONAL SUPPLIES	11,000.00	10,000.00	18,000.00	18,000.00
001-222-691	UNIFORMS	2,000.00		1,600.00	1,600.00
001-222-699	OTHER CONSUMABLE SUPPLIES				
	Total Consumable Supplies	20,200.00	19,000.00	31,300.00	28,800.00
001-222-919	FURNITURE & EQUIP < $5,000	3,500.00	-	6,000.00	
	Total Capital Outlay	3,500.00	-	6,000.00	0.00
	Total Inmate Medical Expenses	389,171.00	39,625.00	412,197.00	402,367.00
GENERAL FUND	AMBULANCE SERVICES(EMSOF)				
001-240-276	STATE GRTS CAP-RES FOR PUB SFT	-	26,735.00		26,735.00
	Receipts	-	26,735.00	-	26,735.00
001-240-599	OTHER CONTRACTUAL SERVICES	6,920.00			6,920.00
	Total Contractual Services	6,920.00	-	-	6,920.00
001-240-616	TRAINING SUPPLIES				
	Total Consumable Supplies	-	-	-	0.00
001-240-701	APPROPRIATIONS				
	Total Grants & Subsidies	-	-	-	0.00
001-240-920	FURNITURE & EQUIP>$5,000	44,038.00			26,735.00
	Total Capital Outlay	44,038.00	-	-	26,735.00
	Total Ambulance Services Expenses	50,958.00	-	-	33,655.00
GENERAL FUND	EMERGENCY MANAGEMENT AGENCY				
001-260-248	FED GRTS CAP-RES FOR PUB SAFTY				
001-260-276	STATE GRTS CAP-RES FOR PUB SFT	39,418.00	53,717.00		38,676.00
200-299	Receipts	39,418.00	53,717.00	-	38,676.00
001-260-325	RECEIPTS FROM EMPLOYEE MEALS				
001-260-355	DONATIONS				
001-260-385	COMP FOR LOSS OF CAPITAL ASSET		-		
300-399	Receipts	-	-	-	0.00
	Total EMA Receipts	39,418.00	53,717.00	-	38,676.00
001-260-401	ADMIN/MANAGERIAL/FOREMAN	60,954.00		62,782.00	62,782.00
001-260-403	INVESTIGATORS/DETECTIVES	51,878.00		53,435.00	53,435.00
001-260-404	SALARIES/OFFICE CLERICAL	54,546.00		56,174.00	56,174.00
001-260-426	OVERTIME-CLERICAL	5,000.00		5,000.00	5,000.00
001-260-465	STATE RETIREMENT MATCHING	29,994.00		30,866.00	30,866.00
001-260-466	SOCIAL SECURITY MATCHING	13,187.00		13,570.00	13,570.00
001-260-467	WORKERS' COMPENSATION	4,283.00		4,410.00	4,410.00
001-260-468	GROUP INSURANCE	36,846.00		32,997.00	32,997.00
001-260-469	UNEMPLOYMENT COMPENSATION				
001-260-476	MEALS AND LODGING	1,000.00	-	1,000.00	1,000.00
001-260-480	TRAINING & SEMINARS	5,000.00	75.00	3,000.00	3,000.00
	Total Personal Services	262,688.00	75.00	263,234.00	263,234.00
001-260-501	POSTAGE AND BOX RENT	100.00	97.00	100.00	100.00
001-260-502	TELEPHONE SERVICE	2,500.00	2,350.00	3,300.00	3,200.00
001-260-503	NAWAS AT&T				
001-260-510	HEAT LIGHT POWER GAS & WATER				
001-260-513	CABLE TELEVISION	1,920.00	1,900.00	1,920.00	1,920.00
001-260-521	LEGAL ADVERTISING				
001-260-530	RENTAL OF BLDG & LAND				
001-260-533	RENTAL OF OFFICE EQUIPMENT	4,855.00	4,685.00	4,850.00	4,900.00
001-260-534	RENTALS	100.00	-	100.00	100.00
001-260-542	VEHICLE REPAIRS	800.00	500.00	800.00	800.00
001-260-543	REPAIRS/OFFICE FURN & EQUIP				
001-260-544	MAINTENANCE AGREEMENT	2,500.00	3,500.00	5,200.00	5,200.00
001-260-549	EQUIPMENT SERVICING	0.00		1,900.00	1,900.00
001-260-552	MEDICAL FEES				
001-260-570	INSURANCE & FIDELITY	500.00	488.00	483.00	500.00
001-260-571	DUES AND SUBSCRIPTIONS	1,800.00	1,766.00	1,680.00	1,800.00
001-260-591	GARBAGE PICKUP				
001-260-593	WATER	175.00	150.00	171.00	175.00
001-260-599	OTHER CONTRACTUAL SERVICES	7,500.00	7,455.00	7,955.00	8,000.00
	Total Contractual Services	22,750.00	22,891.00	28,459.00	28,595.00
001-260-603	OFFICE SUPPLIES	3,000.00	1,400.00	3,000.00	2,500.00
001-260-613	LAW ENFORCEMENT SUPPLIES				

Attachment: budget workpapers FY 2020.2021 (9942 : Spread final budget for FY2021)

		FY 2019-20	ESTIMATE 2019-20	DEPT	RECOMMENDED	
Account	Objective	BUDGET	ACTUAL	REQUEST	BUDGET	
001-260-614	PHOTOGRAPHIC SUPPLIES					
001-260-617	EMERGENCY SHELTER SUPPLIES					
001-260-642	PAINTS& PRESERVATIVES	100.00		100.00	100.00	
001-260-643	HARDWARE, PLUMBING & ELEC SUPP		65.00	300.00		
001-260-645	JANITORIAL SUPPLIES					
001-260-669	LICENSE TAGS	50.00	-	76.00	50.00	
001-260-671	GASOLINE	11,000.00	7,300.00	11,000.00	11,000.00	
001-260-672	DIESEL FUEL	1,000.00	375.00	1,000.00	1,000.00	
001-260-673	LP GAS	3,000.00	2,600.00	3,000.00	3,000.00	
001-260-680	TIRES AND TUBES	1,000.00	168.00	2,000.00	2,000.00	
001-260-681	REPAIR & REPLACEMENT PARTS	2,000.00	900.00	2,000.00	2,000.00	
001-260-684	BATTERIES	500.00	130.00	500.00	500.00	
001-260-691	UNIFORMS	800.00	-	800.00	500.00	
001-260-699	OTHER CONSUMABLE SUPPLIES	500.00	198.00	500.00	500.00	
	Total Consumable Supplies	22,950.00	13,136.00	24,276.00	23,150.00	
001-260-919	FURNITURE & EQUIP < $5,000	7,543.00		5,000.00	5,000.00	
001-260-920	FURNITURE & EQUIP > $5,000	22,058.00		31,676.00	31,676.00	
001-260-922	OTHER CAPITAL OUTLAY >$ 5,000	12,040.00				
	Total Capital Outlay	41,641.00	-	36,676.00	36,676.00	
	Total EMA Expenses	350,029.00	36,102.00	352,645.00	351,655.00	
GENERAL FUND	CONSTABLES					
001-262-463	CONSTABLE FEES	105,000.00		105,000.00	105,000.00	
001-262-465	STATE RETIREMENT MATCHING	979.00		1,305.00	1,305.00	
001-262-466	SOCIAL SECURITY MATCHING	8,033.00		8,033.00	8,033.00	
001-262-467	WORKERS' COMPENSATION	4,053.00		4,053.00	4,053.00	
001-262-468	GROUP INSURANCE	270.00		14,794.00	14,794.00	
001-262-476	MEALS AND LODGING	1,000.00	150.00	500.00	2,100.00	
001-262-477	TRAVEL IN PRIVATE VEHICLE	500.00	228.00	500.00	500.00	
001-262-480	TRAINING & SEMINARS	1,200.00	700.00	4,000.00	1,200.00	
	Total Personal Services	121,035.00	1,078.00	138,185.00	136,985.00	
001-262-502	TELEPHONE SERVICE	1,000.00	900.00	1,100.00	1,000.00	
001-262-570	INSURANCE & FIDELITY	5,324.00	5,324.00	8,000.00	0.00	
001-262-571	DUES & SUBSCRIPTIONS					
001-262-599	OTHER CONTRACTUAL SERVICES					
	Total Contractual Services	6,324.00	6,224.00	9,100.00	1,000.00	
001-262-603	OFFICE SUPPLIES	100.00	-	700.00	100.00	
001-262-613	LAW ENFORCEMENT SUPPLIES	2,000.00	350.00	3,500.00	1,000.00	
001-262-691	UNIFORMS	1,500.00	300.00	1,500.00	500.00	
	Total Consumable Supplies	3,600.00	650.00	5,700.00	1,600.00	
	Total Constables Expenses	130,959.00	7,952.00	152,985.00	139,585.00	
GENERAL FUND	BSL ADD'L PRIVILEGE					
001-306-721	PRIVILEGE PASS THRU	2,300.00	2,300.00		2,500.00	
	Disbursements	2,300.00	2,300.00	-	2,500.00	
GENERAL FUND	WAVELAND ADD'L PRIVILEGE					
001-308-721	PRIVILEGE PASS THRU	3,000.00	3,200.00		3,200.00	
	Disbursements	3,000.00	3,200.00	-	3,200.00	
GENERAL FUND	MARINA					
001-333-332	RENT	20,000.00	22,000.00		25,000.00	
	Receipts	20,000.00	22,000.00	-	25,000.00	
001-333-401	ADMIN/MANAGERIAL/FOREMAN	10,482.00		10,481.69	10,481.69	
001-333-466	SOCIAL SECURITY MATCHING	802.00		801.85	801.85	
001-333-467	WORKERS' COMPENSATION	343.00		342.75	342.75	
	Total Personal Services	11,627.00	-	11,626.29	11,626.29	
001-333-502	TELEPHONES					
001-333-510	HEAT LIGHT POWER GAS & WATER	25,000.00	20,000.00	25,000.00	25,000.00	
001-333-540	MAINTENANCE OF BUILDINGS	1,000.00	660.00	20,000.00	20,000.00	Repair substruc

Attachment: budget workpapers FY 2020.2021 (9942 : Spread final budget for FY2021)

		FY 2019-20	ESTIMATE 2019-20	DEPT	RECOMMENDED			
Account	Objective	BUDGET	ACTUAL	REQUEST	BUDGET			
001-333-544	MAINTENANCE AGREEMENT	1,200.00	1,200.00	1,200.00	1,200.00			
001-333-570	INSURANCE & FIDELITY	165.00	163.00	165.00	165.00			
001-333-591	GARBAGE PICKUP	2,050.00	2,045.00	2,050.00	2,050.00			
001-333-599	OTHER CONTRACTUAL	1,000.00	-		500.00			
	Total Contractual Services	30,415.00	24,068.00	48,415.00	48,915.00			
001-333-603	OFFICE SUPPLIES	100.00	60.00	100.00	100.00			
001-333-639	SIGNS	200.00	-	200.00	100.00			
001-333-643	HARDWARE, PLUMBING, & ELEC SUPP	300.00	145.00	300.00	300.00			
001-333-646	LUMBER			500.00				
001-333-681	REPAIR & REPLACEMENT PARTS	1,500.00		1,000.00	500.00			
001-333-699	OTHER CONSUMABLE SUPPLIES							
	Total Consumable Supplies	2,100.00	205.00	2,100.00	1,000.00			
001-333-919	FURNITURE & EQUIP < $5,000							
	Total Capital Outlay		-	-	0.00			
	Total Marina Expenses	44,142.00	24,273.00	62,141.29	61,541.29			
GENERAL FUND	HEALTH DEPARTMENT							
001-400-458	VITAL STATISTICS	1,000.00	450.00		1,000.00			
	Total Personal Services	1,000.00	450.00	-	1,000.00			
001-400-502	TELEPHONE SERVICE	1,000.00	940.00		1,000.00			
001-400-510	HEAT LIGHT POWER GAS & WATER		-					
001-400-540	MAINTENANCE OF BUILDINGS	-	-	-	0.00			
	Total Contractual Services	1,000.00	940.00	-	1,000.00			
001-400-645	JANITORIAL SUPPLIES							
	Total Consumable Supplies	-	-	-	0.00			
001-400-701	APPROPRIATIONS	75,000.00	75,000.00		75,000.00			
	Total Grants & Subsidies	75,000.00	75,000.00	-	75,000.00			
	Total Health Dept Expenses	77,000.00	76,390.00	-	77,000.00			
GENERAL FUND	GULF COAST MENTAL HEALTH							
001-401-756	GULF COAST MENTAL HEALTH	90,000.00			314,914.00			
	Disbursements	90,000.00	-	-	314,914.00			
GENERAL FUND	ANIMAL SHELTER							
001-411-309	LOCAL RES FOR OPER-HLTH & WEL							
001-411-340	REFUNDS							
001-411-345	VENDING MACHINES							
001-411-351	ADOPTION FEES	60,000.00	50,000.00		60,000.00			
001-411-355	DONATIONS	10,000.00	9,700.00		10,000.00			
	Receipts	70,000.00	59,700.00	-	70,000.00			
001-411-401	ADMIN/MANAGERIAL/FOREMAN	37,447.00		38,563.00	38,563.00			
001-411-404	SALARIES/OFFICE CLERICAL	9,384.00						
001-411-421	SALARIES/LABORERS	76,848.00		94,335.00	94,335.00	Increase PT to $10/per hour		
001-411-426	OVERTIME	2,000.00		2,000.00	2,000.00	1 FT increase .70/hour		
001-411-465	STATE RETIREMENT MATCHING	15,337.00		16,038.00	16,038.00			
001-411-466	SOCIAL SECURITY MATCHING	9,614.00		10,320.00	10,320.00			
001-411-467	WORKERS' COMPENSATION	4,110.00		4,411.00	4,411.00			
001-411-468	GROUP INSURANCE	31,809.00		23,826.00	23,826.00			
001-411-469	UNEMPLOYMENT COMPENSATION							
	Total Personal Services	186,549.00	-	189,493.00	189,493.00			
001-411-501	POSTAGE AND BOX RENT	0.00	-		0.00			
001-411-502	TELEPHONE SERVICE	880.00	27.00		0.00			
001-411-504	INTERNET SERVICES	2,400.00	3,600.00		3,800.00			
001-411-510	HEAT LIGHT POWER GAS & WATER	13,000.00	9,000.00	10,000.00	12,000.00			
001-411-533	RENTAL OF OFFICE EQUIPMENT	1,200.00	1,175.00		1,200.00			
001-411-540	MAINTENANCE OF BUILDING	500.00			500.00			
001-411-542	VEHICLE REPAIRS	1,000.00	-		1,000.00			
001-411-543	REPAIRS/OFFICE FURN & EQUIP							
001-411-544	MAINTENANCE AGREEMENT	1,500.00	1,140.00	1,000.00	1,200.00			
001-411-552	MEDICAL FEES	45,000.00	45,000.00		45,000.00			
001-411-556	PROFESSIONAL FEES & OTHER SERV							
001-411-566	SPAY/NEUTER PROGRAM							

Attachment: budget workpapers FY 2020.2021 (9942 : Spread final budget for FY2021)

Account	Objective	FY 2019-20 BUDGET	ESTIMATE 2019-20 ACTUAL	DEPT REQUEST	RECOMMENDED BUDGET	
001-411-570	INSURANCE & FIDELITY	500.00	488.00		500.00	
001-411-593	WATER					
001-411-591	GARBAGE PICKUP	2,050.00	2,046.00		2,050.00	
001-411-599	OTHER CONTRACTUAL SERVICES					
	Total Contractual Services	68,030.00	62,476.00	11,000.00	67,250.00	
001-411-603	OFFICE SUPPLIES	2,000.00	350.00		1,000.00	
001-411-607	DOG FOOD	1,000.00	1,500.00		1,500.00	
001-411-608	CAT FOOD	500.00	-		500.00	
001-411-645	JANITORIAL SUPPLIES	1,000.00	800.00		1,000.00	
001-411-641	BUILDING REPAIRS & SUPPLIES	500.00	-		500.00	
001-411-669	LICENSE TAGS					
001-411-671	GASOLINE	2,500.00	1,500.00		2,500.00	
001-411-674	LUBRICATING OILS & GREASE	50.00	30.00		50.00	
001-411-680	TIRES AND TUBES	500.00			500.00	
001-411-681	REPAIR & REPLACEMENT PARTS	500.00			500.00	
001-411-684	BATTERIES	100.00			100.00	
001-411-690	COMPUTER SUPPLIES					
001-411-691	UNIFORMS				875.00	New budget item
001-411-696	DRUGS & MEDICINE	15,000.00	12,000.00		15,000.00	
001-411-699	OTHER CONSUMABLE SUPPLIES	10,000.00	8,000.00		10,000.00	
	Total Consumable Supplies	33,650.00	24,180.00	-	34,025.00	
001-411-708	APPROPRIATION ANIMAL CONTROL		-	-		
	Total Grants & Subsidies	-	-	-	0.00	
001-411-915	VEHICLE		-			
	Total Capital Outlay	-	-	-	0.00	
	Total Animal Shelter Expenses	288,229.00	86,656.00	200,493.00	290,768.00	
GENERAL FUND	MOSQUITO CONTROL					
001-412-243	FED GRTS NON/CAP-RES FOR H & W					
001-412-757	MOSQUITO CONTROL	180,000.00	180,000.00		180,000.00	
	Disbursements	180,000.00	180,000.00	-	180,000.00	
GENERAL FUND	WELFARE DEPARTMENT					
001-450-261	PRO-RATA SHARE WELFARE DEPT	25,000.00	13,000.00		20,000.00	
	Receipts	25,000.00	13,000.00	-	20,000.00	
001-450-501	POSTAGE AND BOX RENT		-			
001-450-502	TELEPHONE SERVICE		-		0.00	
001-450-510	HEAT LIGHT POWER GAS & WATER	35,000.00	31,500.00		32,000.00	
001-450-540	MAINTENANCE OF BUILDINGS					
	Total Contractual Services	35,000.00	31,500.00	-	32,000.00	
001-450-641	BUILDING REPAIRS & SUPPLIES					
001-450-645	JANITORIAL SUPPLIES					
	Total Consumable Supplies	-	-	-	0.00	
001-450-701	APPROPRIATIONS	5,000.00	5,000.00			No response
	Total Grants & Subsidies	5,000.00	5,000.00	-	0.00	
	Total Welfare Dept Expenses	40,000.00	36,500.00	-	32,000.00	
GENERAL FUND	INDIGENT CASES					
001-451-413	COURT APP CUSTODIAL FEES	30,000.00	30,000.00	30,000.00	30,000.00	
001-451-445	STATUTORY FEES	2,200.00	2,000.00	0.00	0.00	
001-451-465	STATE RETIREMENT MATCHING					
001-451-466	SOCIAL SECURITY MATCHING					
001-451-467	WORKERS' COMPENSATION					
001-451-468	GROUP INSURANCE	2,025.00		2,025.00	4,224.45	
	Total Personal Services	34,225.00	32,000.00	32,025.00	34,224.45	
001-451-550	LEGAL FEES	8,000.00	3,500.00	8,000.00	8,000.00	
001-451-564	CHANCERY CLERK FILING FEES					
	Total Contractual Services	8,000.00	3,500.00	8,000.00	8,000.00	
	Total Indigent Cases Expenses	42,225.00	35,500.00	40,025.00	42,224.45	
GENERAL FUND	RSVP					

Attachment: budget workpapers FY 2020.2021 (9942 : Spread final budget for FY2021)

Account	Objective	FY 2019-20 BUDGET	ESTIMATE 2019-20 ACTUAL	DEPT REQUEST	RECOMMENDED BUDGET	
001-452-751	R.S.V.P.	4,850.00	4,850.00		4,850.00	
	Disbursements	4,850.00	4,850.00	-	4,850.00	
GENERAL FUND	HANCOCK COUNTY HUMAN RESOURCES AGENCY					
001-453-701	APPROPRIATIONS					
001-453-703	HCHRA SENIOR PROGRAMS	199,593.00	199,593.00		215,458.00	
001-453-704	HCHRA - YOUTH PROGRAMS	114,856.00	114,856.00		133,088.00	
001-453-720	MILLAGE PASS THRU					
001-453-759	HCHRA - ADMINISTRATIVE	118,232.00	118,232.00		100,000.00	
	Disbursements	432,681.00	432,681.00	-	448,546.00	
GENERAL FUND	HOPE HAVEN					
001-455-701	APPROPRIATIONS	3,900.00			3,900.00	
	Disbursements	3,900.00	-	-	3,900.00	
GENERAL FUND	CASA					
001-459-701	APPROPRIATIONS	10,000.00			10,000.00	
	Disbursements	10,000.00	-	-	10,000.00	
GENERAL FUND	HUMAN RES AGENCY- BRENDA'S HOUSE					
001-465-260	PRO-RATA SHARE HUMAN RES AGENCY					
	Receipts	-	-	-	0.00	
001-465-599	OTHER CONTRACTUAL SERVICES	111,636.00			99,636.00	
	Total Contractual Services	111,636.00	-	-	99,636.00	
	Revenue	-	-	-	0.00	
	Disbursements	111,636.00	-	-	99,636.00	
GENERAL FUND	RED CROSS					
001-461-701	RED CROSS	10,000.00			10,000.00	
	Disbursements	10,000.00	-	-	10,000.00	
GENERAL FUND	FEEDING THE GULF COAST					
001-463-701	FEEDING THE GULF COAST	1,000.00				No response
	Disbursements	1,000.00	-	-	0.00	
GENERAL FUND	CENTER FOR NONVIOLENCE					
001-464-502	TELEPHONE SERVICE	540.00	-		0.00	
001-464-701	APPROPRIATIONS	5,000.00			5,000.00	
	Disbursements	5,540.00	-	-	5,000.00	
HANCOCK COUNTY LIBRARY SYSTEM						
001-500-570	INSURANCE & FIDELITY	35,000.00			35,000.00	
001-500-701	APPROPRIATIONS					
001-500-720	MILLAGE PASS THRU	1,204,000.00	1,204,000.00		1,204,000.00	
	Disbursements	1,204,000.00	1,204,000.00	-	1,239,000.00	
GENERAL FUND	SOCCERPLEX					
001-524-510	HEAT LIGHT POWER GAS & WATER	6,000.00	6,000.00		6,000.00	
	Total Contractual Services	6,000.00	6,000.00	-	6,000.00	
001-524-701	APPROPRIATIONS	4,000.00	4,000.00		4,000.00	

Attachment: budget workpapers FY 2020.2021 (9942 : Spread final budget for FY2021)

Account	Objective	FY 2019-20 BUDGET	ESTIMATE 2019-20 ACTUAL	DEPT REQUEST	RECOMMENDED BUDGET	
	Total Grants & Subsidies	4,000.00	4,000.00	-	4,000.00	
	Total Soccerplex	10,000.00	10,000.00	-	10,000.00	
GENERAL FUND	MCLEOD PARK					
001-530-300	LOCAL SOURCES					
001-530-310	LOCAL RES FOR OPER-CULT & REC					
001-530-325	CANOE RENTAL					
001-530-327	OTHER CHRGS FOR SERV-CUL & REC	380,000.00			400,000.00	
001-530-336	SALES INCOME	35,000.00			40,000.00	
001-530-349	CASH OVER / SHORT					
001-530-383	SALE OF PERSONAL PROPERTY		-			
001-530-387	TRANSFERS IN FROM GOVT FUNDS					
	Receipts	415,000.00	-	-	440,000.00	
001-530-401	ADMIN/MANAGERIAL/FOREMAN	57,958.00		59,697.00	59,697.00	
001-530-404	SALARIES/OFFICE CLERICAL	75,477.00		76,205.00	76,205.00	
001-530-421	SALARIES/LABORERS	142,050.00		146,283.00	146,283.00	
001-530-426	OVERTIME	4,730.00		5,000.00	5,000.00	
001-530-441	GUARDS	270.00		0.00	0.00	
001-530-465	STATE RETIREMENT MATCHING	38,707.00		39,818.00	39,818.00	
001-530-466	SOCIAL SECURITY MATCHING	21,075.00		21,587.00	21,587.00	
001-530-467	WORKERS' COMPENSATION	8,033.00		8,224.00	8,224.00	
001-530-468	GROUP INSURANCE	48,495.00		37,054.00	37,054.00	
001-530-477	TRAVEL IN PRIVATE VEHICLE					
	Total Personal Services	396,795.00	-	393,868.00	393,868.00	
001-530-502	TELEPHONE SERVICE	800.00	28.00	100.00	0.00	
001-530-504	INTERNET SERVICES	6,000.00	6,400.00		6,200.00	
001-530-510	HEAT LIGHT POWER GAS & WATER	75,000.00	60,000.00	75,000.00	80,000.00	
001-530-533	RENTAL OF OFFICE EQUIPMENT	800.00	792.00	800.00	800.00	
001-530-534	RENTALS	100.00	-	100.00	100.00	
001-530-541	REPAIRS TO ROAD EQUIPMENT					
001-530-542	VEHICLE REPAIRS	1,000.00	1,000.00	1,000.00	1,000.00	
001-530-544	MAINTENANCE AGREEMENT	350.00	200.00	350.00	350.00	
001-530-552	MEDICAL FEES	300.00	250.00	500.00	300.00	
001-530-556	PROFESSIONAL FEES & OTHER SERV					
001-530-570	INSURANCE & FIDELITY	812.50	812.50	1,000.00	815.00	
001-530-591	GARBAGE PICKUP	7,800.00	8,200.00	8,000.00	9,000.00	
001-530-596	WASTE SERVICE					
001-530-599	OTHER CONTRACTUAL SERVICES	15.00	-	15.00	0.00	
	Total Contractual Services	92,977.50	77,682.50	86,865.00	98,565.00	
001-530-603	OFFICE SUPPLIES	500.00	410.00	500.00	500.00	
001-530-631	GRAVEL AND SHELL	500.00	-	500.00	500.00	
001-530-633	CONCRETE	2,500.00	-	2,000.00	2,000.00	
001-530-641	BUILDING REPAIRS & SUPPLIES	2,800.00	2,280.00	3,500.00	3,500.00	
001-530-643	HARDWARE, PLUMBING & ELEC SUPP	10,000.00	1,200.00	9,000.00	8,000.00	
001-530-644	SMALL TOOLS	900.00	370.00	900.00	900.00	
001-530-645	JANITORIAL SUPPLIES	6,000.00	3,000.00	6,000.00	6,000.00	
001-530-646	LUMBER	1,000.00	-	1,000.00	1,000.00	
001-530-648	FERTILIZER, SEED, & POISON	250.00	70.00	250.00	250.00	
001-530-671	GASOLINE	6,000.00	5,100.00	6,000.00	6,000.00	
001-530-672	DIESEL FUEL	500.00	310.00	500.00	500.00	
001-530-680	TIRES AND TUBES	1,000.00	920.00	1,000.00	1,000.00	
001-530-681	REPAIR & REPLACEMENT PARTS	3,000.00	4,000.00	3,500.00	4,000.00	
001-530-684	BATTERIES	100.00	150.00	175.00	100.00	
001-530-691	UNIFORMS				1,625.00	New budget item
001-530-698	VENDING MACHINES	27,000.00	20,000.00	27,000.00	27,000.00	
001-530-	SEWER SYSTEM REPAIRS		-			
	Total Consumable Supplies	62,050.00	37,810.00	61,825.00	62,875.00	
001-530-902	BUILDINGS-$50,000 AND MORE					
001-530-915	VEHICLES			26,000.00		
001-530-918	OTHER MOBILE EQUIP > $5,000			35,000.00		
001-530-919	FURNITURE & EQUIP < $5,000	3,400.00	1,500.00		0.00	
001-530-921	OTHER CAPITAL OUTLAY< $5,000					
	Total Capital Outlay	3,400.00	1,500.00	61,000.00	0.00	
	Total McLeod Park Expenses	555,222.50	116,992.50	603,558.00	555,308.00	

Attachment: budget workpapers FY 2020.2021 (9942 : Spread final budget for FY2021)

BUDGET WORKPAPERS FY 2020-2021
Hancock County Budget Worksheet FY 2020-2021

Account	Objective	FY 2019-20 BUDGET	ESTIMATE 2019-20 ACTUAL	DEPT REQUEST	RECOMMENDED BUDGET	
GENERAL FUND	RECREATION DEPARTMENT					
001-531-401	ADMIN/MANAGERIAL/FOREMAN					
001-531-421	SALARIES/LABORERS	68,214.00		62,687.00	62,687.00	
001-531-447	ATTENDING BOARD MEETING			0.00	0.00	
001-531-465	STATE RETIREMENT MATCHING	11,869.00		10,907.00	10,907.00	
001-531-466	SOCIAL SECURITY MATCHING	5,218.00		4,796.00	4,796.00	
001-531-467	WORKERS' COMPENSATION	1,907.00		1,752.00	1,752.00	
001-531-468	GROUP INSURANCE	16,105.00		14,655.00	14,655.00	
001-531-469	UNEMPLOYMENT COMPENSATION					
001-531-477	TRAVEL IN PRIVATE VEHICLE				0.00	
	Total Personal Services	103,313.00	-	94,797.00	94,797.00	
001-531-510	HEAT LIGHT POWER GAS & WATER	85,000.00	75,000.00	85,000.00	87,000.00	
001-531-530	RENTAL OF BLDG & LAND	26,223.00	26,223.00	26,223.00	26,223.00	
001-531-534	RENTALS	0.00				
001-531-544	MAINTENANCE AGREEMENT	200,000.00	184,000.00	200,000.00	200,000.00	
001-531-555	ENGINEERING FEES					
001-531-591	GARBAGE PICKUP	7,200.00	6,900.00	7,200.00	7,200.00	
001-531-596	WASTE SERVICE	5,500.00	5,400.00	6,000.00	4,000.00	
001-531-599	OTHER CONTRACTUAL SERVICES	18,000.00	-	18,000.00	0.00	
	Total Contractual Services	341,923.00	297,523.00	342,423.00	324,423.00	
001-531-603	OFFICE SUPPLIES	100.00	100.00	200.00	100.00	
001-531-631	GRAVEL OR SHELL	500.00	-	500.00	500.00	
001-531-635	FILL DIRT	2,500.00	-	2,500.00	2,500.00	
001-531-641	BUILDING REPAIRS & SUPPLIES	12,000.00	1,000.00	10,000.00	10,000.00	
001-531-642	PAINTS & PRESERVATIVES	500.00	52.00	500.00	500.00	
001-531-643	HARDWARE, PLUMBING & ELEC SUPP	5,500.00	3,500.00	5,500.00	5,500.00	
001-531-644	SMALL TOOLS	500.00	-	500.00	500.00	
001-531-645	JANITORIAL SUPPLIES	2,000.00	600.00	2,000.00	1,500.00	
001-531-646	LUMBER	500.00	-	500.00	500.00	
001-531-647	LIMESTONE	500.00	-	500.00	500.00	
001-531-648	FERTILIZER, SEED & POISON	2,500.00	410.00	2,500.00	2,500.00	
001-531-669	LICENSE TAGS					
001-531-671	GASOLINE	4,500.00	3,500.00	4,500.00	4,500.00	
001-531-672	DIESEL FUEL	500.00	-	500.00	500.00	
001-531-673	LP GAS	500.00	261.00	500.00	500.00	
001-531-674	LUBRICATING OILS & GREASE	250.00	-	250.00	250.00	
001-531-680	TIRES AND TUBES	1,000.00	350.00	1,000.00	1,000.00	
001-531-681	REPAIR & REPLACEMENT PARTS	3,000.00	2,800.00	3,000.00	3,000.00	
001-531-691	UNIFORMS				250.00	New budget item
001-531-699	OTHER CONSUMABLE SUPPLIES	300.00	-	300.00	0.00	
	Total Consumable Supplies	37,150.00	12,573.00	35,250.00	34,600.00	
001-531-915	VEHICLES > $5,000					
001-531-919	FURNITURE & EQUIP < $5,000					
001-531-920	OTHER CAPITAL OUTLAY >$5,000			6,000.00	0.00	
	Total Capital Outlay	-	-	6,000.00	0.00	
		482,386.00	310,096.00	478,470.00	453,820.00	
GENERAL FUND	P & Z GRANT					
001-605-289	INSURANCE REBATE ALLOTMENT	4,800.00			4,804.00	
	Receipts	4,800.00	-	-	4,804.00	
001-605-480	TRAINING & SEMINARS	2,000.00	150.00		2,000.00	
001-605-599	OTHER CONTRACTUAL SERVICES					
001-605-616	TRAINING SUPPLIES	2,800.00			2,800.00	
	Total P & Z Grant Expenses	4,800.00	150.00	-	4,800.00	
GENERAL FUND	SOIL CONSERVATION					
001-630-502	TELEPHONE SERVICE	2,010.00	2,050.00		2,000.00	
001-630-504	INTERNET SERVICES					
001-630-510	HEAT LIGHT POWER GAS & WATER					
001-630-530	RENTAL OF BLDG & LAND		-			
	Total Contractual Services	2,010.00	2,050.00	-	2,000.00	
001-630-603	OFFICE SUPPLIES		-			
001-630-645	JANITORIAL SUPPLIES		-			
	Total Consumable Supplies	-	-	-	0.00	

Attachment: budget workpapers FY 2020.2021 (9942 : Spread final budget for FY2021)

BUDGET WORKPAPERS FY 2020-2021
Hancock County Budget Worksheet FY 2020-2021

Account	Objective	FY 2019-20 BUDGET	ESTIMATE 2019-20 ACTUAL	DEPT REQUEST	RECOMMENDED BUDGET	
001-630-701	APPROPRIATIONS	114,500.00			114,500.00	
	Total Grants & Subsidies	114,500.00	-	-	114,500.00	
	Total Soil Conservation Expenses	116,510.00	2,050.00	-	116,500.00	
GENERAL FUND	COUNTY AGENT					
001-631-401	ADMIN/MANAGERIAL/FOREMAN	13,387.00		13,387.00	13,387.00	
001-631-404	SALARIES/OFFICE CLERICAL	11,536.00		11,536.00	11,536.00	
001-631-409	OTHER PROFESSIONAL SALARIES	14,108.00		14,108.00	14,108.00	
001-631-465	STATE RETIREMENT MATCHING	6,308.00		6,791.00	6,791.00	
001-631-466	SOCIAL SECURITY MATCHING	2,986.00		2,986.00	2,986.00	
001-631-467	WORKERS' COMPENSATION	206.00		206.00	206.00	
	Total Personal Services	48,531.00	-	49,014.00	49,014.00	
001-631-501	POSTAGE AND BOX RENT	0.00	-	-	0.00	
001-631-502	TELEPHONE SERVICE	500.00	460.00		500.00	
001-631-504	INTERNET SERVICES	1,500.00	1,500.00		1,500.00	
001-631-510	HEAT LIGHT POWER GAS & WATER					
001-631-521	LEGAL ADVERTISING					
001-631-533	RENTAL OF OFFICE EQUIPMENT	2,600.00	2,540.00		2,600.00	
001-631-540	MAINTENANCE OF BUILDINGS					
001-631-544	MAINTENANCE AGREEMENT	3,000.00	700.00		2,500.00	
001-631-552	MEDICAL FEES					
001-631-570	INSURANCE & FIDELITY	163.00	163.00		163.00	
001-631-571	DUES AND SUBSCRIPTIONS	400.00	180.00		700.00	
001-631-593	WATER	100.00	24.00		100.00	
001-631-599	OTHER CONTRACTUAL SERVICES					
	Total Contractual Services	8,263.00	5,567.00	-	8,063.00	
001-631-603	OFFICE SUPPLIES	750.00	-		500.00	
001-631-645	JANITORIAL SUPPLIES	-				
001-631-669	LICENSE TAGS					
	Total Consumable Supplies	750.00	-	-	500.00	
001-631-701	APPROPRIATIONS	4,000.00			4,000.00	
	Total Grants & Subsidies	4,000.00	-	-	4,000.00	
	Total County Agent	61,544.00	5,567.00	49,014.00	61,577.00	
GENERAL FUND	BUILDING DEPARTMENT					
001-675-219	BUILDING PERMITS	85,000.00	115,000.00		100,000.00	
001-675-268	STATE GRTS NON/CAP-RES FOR GG					
	Receipts	85,000.00	115,000.00	-	100,000.00	
001-675-401	ADMIN/MANAGERIAL/FOREMAN	60,954.00		62,782.00	62,782.00	
001-675-404	SALARIES/OFFICE CLERICAL	59,709.00		59,709.00	59,709.00	
001-675-406	SALARIES/ENGINEERS	10,900.00		13,467.00	13,467.00	
001-675-409	OTHER PROFESSIONAL SALARIES	85,525.00		88,095.00	88,095.00	
001-675-465	STATE RETIREMENT MATCHING	37,471.00		38,985.00	38,985.00	
001-675-466	SOCIAL SECURITY MATCHING	16,474.00		17,140.00	17,140.00	
001-675-467	WORKERS' COMPENSATION	9,628.00		10,073.00	10,073.00	
001-675-468	GROUP INSURANCE	50,881.00		38,652.00	38,652.00	
001-675-469	UNEMPLOYMENT COMPENSATION					
001-675-476	MEALS AND LODGING	1,000.00	342.00	1,000.00	1,000.00	
001-675-480	TRAINING & SEMINARS	500.00	195.00	500.00	500.00	
	Total Personal Services	333,042.00	537.00	330,403.00	330,403.00	
001-675-501	POSTAGE AND BOX RENT	50.00		50.00	0.00	
001-675-502	TELEPHONE SERVICE	1,500.00	1,400.00	1,500.00	1,200.00	
001-675-510	HEAT LIGHT POWER GAS & WATER					
001-675-521	LEGAL ADVERTISING					
001-675-533	RENTAL OF OFFICE EQUIPMENT	2,400.00	2,400.00	2,400.00	2,400.00	
001-675-534	RENTALS					
001-675-542	VEHICLE REPAIRS	500.00	100.00	500.00	500.00	
001-675-544	MAINTENANCE AGREEMENT	9,300.00	7,800.00	9,300.00	10,000.00	
001-675-555	ENGINEERING FEES					
001-675-570	INSURANCE & FIDELITY	735.00	731.00	735.00	735.00	
001-675-571	DUES AND SUBSCRIPTIONS	800.00	375.00	800.00	500.00	
001-675-593	WATER					
001-675-599	OTHER CONTRACTUAL SERVICES	945.00	945.00	945.00	0.00	IT Budgeting
	Total Contractual Services	16,230.00	13,751.00	16,230.00	15,335.00	
001-675-603	OFFICE SUPPLIES	1,000.00	300.00	1,000.00	1,000.00	

Attachment: budget workpapers FY 2020.2021 (9942 : Spread final budget for FY2021)

BUDGET WORKPAPERS FY 2020-2021
Hancock County Budget Worksheet FY 2020-2021

Account	Objective	FY 2019-20 BUDGET	ESTIMATE 2019-20 ACTUAL	DEPT REQUEST	RECOMMENDED BUDGET	
001-675-671	GASOLINE	4,500.00	3,200.00	4,500.00	4,000.00	
001-675-680	TIRES AND TUBES	1,000.00	-	1,000.00	500.00	
001-675-681	REPAIR AND REPLACEMENT PARTS	750.00	250.00	750.00	750.00	
001-675-691	UNIFORMS	500.00	-	500.00	500.00	
	Total Consumable Supplies	7,750.00	3,750.00	7,750.00	6,750.00	
	Total Building Dept Expenses	357,022.00	18,038.00	354,383.00	352,488.00	
GENERAL FUND	PLANNING COMMISSION					
001-676-447	SALARIES/ATTORNEY					
001-676-447	ATTENDING BOARD MEETING	4,400.00	2,500.00	4,400.00	4,400.00	
001-676-466	SOCIAL SECURITY MATCHING	337.00	230.00	337.00	337.00	
001-676-467	WORKERS' COMPENSATION	23.00	16.00	23.00	23.00	
001-676-477	TRAVEL IN PRIVATE VEHICLE	100.00				
	Total Personal Services	4,860.00	2,746.00	4,760.00	4,760.00	
001-676-521	LEGAL ADVERTISING	250.00	61.00	250.00	250.00	
001-676-550	LEGAL FEES	14,400.00	216.00	14,400.00	14,400.00	?
001-676-556	PROFESSIONAL FEES & OTHER SERV	500.00	-	500.00	500.00	
	Total Contractual Services	15,150.00	277.00	15,150.00	15,150.00	
	Total Planning Commission Expenses	20,010.00	3,023.00	19,910.00	19,910.00	
GENERAL FUND	CHAMBER OF COMMERCE					
001-679-776	APPROPRIATION CHAMBER OF COMM	16,000.00			16,000.00	
	Disbursements	16,000.00	-	-	16,000.00	
GENERAL FUND	PLANNING & DEVELOPMENT					
001-680-761	SMPDD	10,982.00			10,982.00	
001-680-762	GRPC	9,077.00			9,077.00	
	Disbursements	20,059.00	-	-	20,059.00	
GENERAL FUND	SOUTH MS PROCUREMENT					
001-681-701	SOUTH MS PROCUREMENT	1,000.00				No response
	Disbursements	1,000.00	-	-	0.00	
GENERAL FUND	INTERFUND TRANSFERS					
001-900-951	TRANSFERS OUT TO GOV'T FUNDS	157,116.00			169,319.00	Arena, Fleet maint
	Disbursements	157,116.00	-	-	169,319.00	
TOTAL GENERAL FUND RECEIPTS		**23,610,183.00**	**6,462,196.00**	**880,141.00**	**24,030,778.69**	
TOTAL GENERAL FUND EXPENSES		**24,817,344.40**	**11,545,668.75**	**19,987,916.14**	**24,014,720.21**	
Beginning cash + receipts - expenses= ending cash					**8,616,058.48**	
					16,058.48	
SEVERANCE TAX						
007-000-002	CASH IN BANK				17,000.00	
007-000-284	OIL SEVERANCE					
007-000-285	GAS SEVERANCE					
007-000-286	TIMBER SEVERANCE	1,500.00	2,200.00		1,500.00	
	Receipts	1,500.00	2,200.00	-	1,500.00	
007-000-330	INTEREST EARNINGS					
	Receipts	-	-	-	0.00	
007-341-701	APPROPRIATIONS	-		-	0.00	
	Disbursements	-	-	-	0.00	
TOTAL SEVERANCE TAX FUND RECEIPTS		**1,500.00**	**2,200.00**	**-**	**1,500.00**	
TOTAL SEVERANCE TAX FUND EXPENSES		**-**	**-**	**-**	**0.00**	
Beginning cash + receipts - expenses= ending cash		**1,500.00**	**2,200.00**	**-**	**18,500.00**	
SPECIAL GAMING ACCOUNT						

Attachment: budget workpapers FY 2020.2021 (9942 : Spread final budget for FY2021)

BUDGET WORKPAPERS FY 2020-2021
Hancock County Budget Worksheet FY 2020-2021

Account	Objective	FY 2019-20 BUDGET	ESTIMATE 2019-20 ACTUAL	DEPT REQUEST	RECOMMENDED BUDGET	
012-000-002	CASH IN BANK				1,700,000.00	
012-000-008	INVESTMENTS					
012-000-283	MOTOR VEHICLE LICENSES					
012-000-293	GAMING REVENUES	1,200,000.00	875,000.00		1,300,000.00	
	Receipts	1,200,000.00	875,000.00	-	1,300,000.00	
012-000-330	INTEREST EARNINGS	33,000.00	26,000.00		32,000.00	
012-000-340	REFUNDS					
012-000-383	SALE OF PERSONAL PROPERTY					
	Receipts	33,000.00	26,000.00	-	32,000.00	
	Total Special Gaming Fund Receipts	1,233,000.00	901,000.00	-	1,332,000.00	
012-100-550	LEGAL		17,000.00			
012-100-555	ENGINEERING FEES					
012-100-701	APPROPRIATIONS	25,000.00	25,000.00		30,000.00	Tourism 25K/Museum 5K
012-100-900	LAND PURCHASE	105,000.00	105,000.00			
012-100-922	OTHER CAPITAL OUTLAY > $5,000	205,627.00	150,000.00		125,000.00	Bay St. Louis Amtrak match/Tyler Tech
	Total Gaming- BOS	335,627.00	297,000.00	-	155,000.00	
012-101-920	FURNITURE & EQUIP > $5,000	10,600.00	1,155.00			
	Total Gaming- Chancery	10,600.00	1,155.00	-		
012-125-609	SOFTWARE					
012-125-915	VEHICLES > $5,000	24,000.00	24,000.00			
012-125-919	FURNITURE & EQUIP > $5,000	125,000.00	100,000.00		32,250.00	Computers
	Total Gaming-IT	125,000.00	100,000.00	-	32,250.00	
012-151-540	MAINT OF BUILDINGS					
012-151-555	ENGINEERING FEES					
012-151-599	OTHER CONTRACTUAL SERVICES					
	Total Contractual Services	-	-	-	0.00	
012-151-630	LAND & IMPROVEMENT SUPPLIES			-		
012-151-640	FENCING					
	Total Consumable Supplies	-	-	-	0.00	
012-151-904	PARKING LOTS & SIDEWALKS> $25,000					
012-151-915	VEHICLES > $5,000	35,000.00			35,000.00	FY2020 carryover
012-151-919	FURNITURE & EQUIP<$5,000					
012-151-920	FURNITURE & EQUIP > $5,000				11,000.00	scissor lift
	Total Capital Outlay	35,000.00	-	-	46,000.00	
	Total Gaming-B & G	35,000.00	-	-	46,000.00	
012-161-919	FURNITURE & EQUIP<$5,000				5,000.00	Scanners
	Total Gaming-Circuit Court	-	-	-	5,000.00	
012-200-915	VEHICLES > $5,000	76,000.00	76,000.00		76,000.00	Vehicle match
012-200-919	FURNITURE & EQUIP<$5,000				5,000.00	Computers
012-200-922	CAPITAL OUTLAY>$5,000				10,000.00	Pole shed
	Total Gaming- Sheriff	76,000.00	76,000.00	-	91,000.00	
012-222-921	CAPITAL OUTLAY<$5,000				6,000.00	Computers
	Total Gaming- Sheriff Medical	-	-	-	6,000.00	
012-300-631	GRAVEL OR SHELL					
012-300-639	SIGNS					
012-300-647	LIMESTONE					
	Total Consumable Supplies	-	-	-	0.00	
012-300-912	ROAD CONSTRUCTION	967,000.00	26,500.00	750,000.00	750,000.00	
012-300-915	VEHICLES > $5,000					
012-300-916	ROAD EQUIP & MACH > $5,000	125,000.00		300,000.00	195,000.00	45K FY2020 carryover, 150K boom mov
012-300-917	OTHER MOBILE EQUIP < $5,000					
012-300-922	OTHER CAPITAL OUTLAY > $5,000					
	Total Capital Outlay	1,092,000.00	26,500.00	1,050,000.00	945,000.00	
	Total Gaming-Road Fund	1,092,000.00	26,500.00	1,050,000.00	945,000.00	
012-302-919	FURNITURE & EQUIP < $5,000	7,000.00	7,000.00	14,000.00	14,000.00	Balancing and mounting machine
	FLEET MAINTENANCE	7,000.00	7,000.00	14,000.00	14,000.00	
012-530-901	BUILDINGS-LESS THAN $50,000		-			
012-530-915	VEHICLES > $5,000		-			
012-530-918	OTHER MOBILE EQUIPMENT> $5,000				35,000.00	Backhoe
012-530-921	OTHER CAPITAL OUTLAY< $5,000			-		
	McLeod Park	-	-	-	35,000.00	
012-411-915	VEHICLES > $5,000		-		24,000.00	Vehicle
	Total Gaming-Library	-	-	-	24,000.00	
012-531-915	VEHICLES > $5,000	24,000.00				
012-531-920	FURNITURE & EQUIP > $5,000	60,000.00	2,500.00		20,000.00	Carryover FY 2020
012-531-922	OTHER CAPITAL OUTLAY > $5,000		13,600.00		10,000.00	Bay St. Louis sp

Attachment: budget workpapers FY 2020.2021 (9942 : Spread final budget for FY2021)

Account	Objective	FY 2019-20 BUDGET	ESTIMATE 2019-20 ACTUAL	DEPT REQUEST	RECOMMENDED BUDGET	
	Total Gaming-Recreation	84,000.00	18,100.00	-	30,000.00	
012-411-922	OTHER CAPITAL OUTLAY > $5,000					
012-523-900	PURCHASE OF LAND	100,000.00			100,000.00	Purchase of land at arena
012-523-922	OTHER CAPITAL OUTLAY > $5,000				250,000.00	Repair/ Replace arena roof
012-900-951	TRANSFERS TO GOV'T FUND					
	Total Gaming- Misc Departments	100,000.00	-	-	350,000.00	
TOTAL SPECIAL GAMING FUND RECEIPTS		**1,233,000.00**	**901,000.00**	**-**	**1,332,000.00**	
TOTAL SPECIAL GAMING FUND EXPENSES		**1,854,627.00**	**524,600.00**	**1,064,000.00**	**1,733,250.00**	
Beginning cash + receipts - expenses= ending cash		**(621,627.00)**	**376,400.00**	**(1,064,000.00)**	**1,298,750.00**	
MDA COURTHOUSE						
014-000-002	CASH IN BANK	99,000.00			99,500.00	
014-000-275	STATE GRTS CAP-RES FOR GEN GVT					
014-000-330	INTEREST EARNINGS	500.00	300.00			
014-151-911	CONSTRUCTION IN PROGRESS				85,000.00	Courthouse leak repair
	Disbursements		-		85,000.00	
TOTAL MDA COURTHOUSE RECEIPTS		**500.00**	**300.00**	**-**	**0.00**	
TOTAL MDA COURTHOUSE EXPENSES		**-**	**-**	**-**	**85,000.00**	
Beginning cash + receipts - expenses= ending cash		**99,500.00**	**300.00**	**-**	**14,500.00**	
CURRENT YEAR MAND ESCROW						
019-000-002	CASH IN BANK		-			
019-000-200	REALTY	344,500.00			327,000.00	
019-000-201	AUTOMOBILE AD VALOREM	174,900.00			163,500.00	
019-000-202	HOUSE TRAILER	1,060.00			1,000.00	
019-000-203	PRIOR YEAR PROPERTY TAX	3,180.00			51,775.00	
019-000-204	LAND REDEMPTION	6,360.00			1,725.00	
	Receipts	530,000.00	-	-	545,000.00	
019-000-330	INTEREST EARNINGS	2,000.00	1,900.00		2,000.00	
	Receipts	2,000.00	1,900.00		2,000.00	
019-900-951	TRANSFERS OUT TO GOV'T FUNDS	530,000.00			545,000.00	
	Disbursements	530,000.00	-	-	545,000.00	
TOTAL CURRENT YEAR MAND ESCROW RECEIPTS		**532,000.00**	**1,900.00**	**-**	**547,000.00**	
TOTAL CURRENT YEAR MAND ESCROW EXPENSES		**530,000.00**	**-**	**-**	**545,000.00**	
TRIAD GRANT						
032-000-002	CASH IN BANK					
032-000-241	FED GRTS NON/CAP-RES FOR PU ST	1,600.00			1,600.00	
032-200-480	TRAINING & SEMINARS					
032-200-599	OTHER CONTRACTUAL SERVICES					
032-200-699	OTHER CONSUMABLE SUPPLIES	1,600.00			1,600.00	
TOTAL TRIAD GRANT RECEIPTS		**1,600.00**	**-**	**-**	**1,600.00**	
TOTAL TRIAD GRANT EXPENSES		**1,600.00**	**-**	**-**	**1,600.00**	
GOMESA						
037-000-002	CASH IN BANK					
037-000-240	FED GRANTS NON/CAP RES FOR GEN G		570,494.00			
037-000-330	INTEREST EARNINGS	11,000.00	20,000.00			
037-000-380	PROCEEDS FROM LT DEBT-CAPITAL				11,000,000.00	
037-100-555	ENGINEERING FEES	247,991.00			1,000,000.00	
037-100-599	OTHER CONTRACTUAL SERVICES					
037-100-701	APPROPRIATIONS				3,000,000.00	
TOTAL GOMESA RECEIPTS		**11,000.00**	**590,494.00**	**-**	**11,000,000.00**	
TOTAL GOMESA EXPENSES		**247,991.00**	**-**	**-**	**4,000,000.00**	
SOLID WASTE	**ASSISTANCE GRANT**					
040-000-002	CASH IN BANK	-			0.00	

Attachment: budget workpapers FY 2020.2021 (9942 : Spread final budget for FY2021)

Account	Objective	FY 2019-20 BUDGET	ESTIMATE 2019-20 ACTUAL	DEPT REQUEST	RECOMMENDED BUDGET
040-000-271	STATE GRTS NON/CAP-HLTH & WELF	110,310.00	18,100.00		72,000.00
	Receipts	110,310.00	18,100.00	-	72,000.00
040-000-330	INTEREST EARNINGS				
	Receipts	-	-	-	0.00
040-321-428	OVERTIME-STREET/ROAD MAINT	5,500.00	5,500.00		5,500.00
040-321-512	RECYCLING	34,461.00	44,800.00		45,000.00
040-321-599	OTHER CONTRACTUAL SERVICES	18,838.00	6,200.00		9,500.00
	Disbursements	53,299.00	51,000.00	-	60,000.00
040-340-512	RECYCLING	50,000.00	9,500.00		12,000.00
040-340-596	WASTE SERVICE				
	Disbursements	50,000.00	9,500.00	-	12,000.00
TOTAL SOLID WASTE ASST GRANT RECEIPTS		**110,310.00**	**18,100.00**	**-**	**72,000.00**
TOTAL SOLID WASTE ASST GRANT EXPENSES		**103,299.00**	**60,500.00**	**-**	**72,000.00**
HANCOCK COUNTY LIBRARY SYSTEM					
095-000-002	CASH IN BANK				
095-000-293	GAMING REVENUES	95,000.00	78,000.00		95,000.00
	Receipts	95,000.00	78,000.00	-	95,000.00
095-500-793	GAMING REVENUE HB 1633	95,000.00	78,000.00		95,000.00
	Disbursements	95,000.00	78,000.00	-	95,000.00
TOTAL HC LIBRARY SYSTEM RECEIPTS		**95,000.00**	**78,000.00**		**95,000.00**
TOTAL HC LIBRARY SYSTEM EXPENSES		**95,000.00**	**78,000.00**	**-**	**95,000.00**
REAPPRAISAL	**COMPUTER RECORDS**				
096-000-002	CASH IN BANK				166,244.34
096-000-200	REALTY	706,000.00			744,000.00
096-000-201	AUTOMOBILE AD VALOREM	355,000.00			230,000.00
096-000-202	HOUSE TRAILER	2,500.00			2,000.00
096-000-203	PRIOR YEAR PROPERTY TAX	3,500.00			118,000.00
096-000-204	LAND REDEMPTION	3,500.00			1,000.00
200-299	Receipts	1,070,500.00	-	-	1,095,000.00
096-000-330	INTEREST EARNINGS	2,000.00	2,300.00		2,000.00
096-000-348	PERSONAL PHONE USAGE REIMBURSE				
096-000-387	TRANSFERS IN FROM GOVT FUNDS				
300-399	Receipts	2,000.00	2,300.00	-	2,000.00
096-153-400	SALARIES/OFFICIALS	69,925.00		69,925.00	69,925.00
096-153-402	DEPUTY CLERKS	412,538.00		453,600.00	453,600.00
096-153-408	SALARIES/DATA PROCESSING				
096-153-409	OTHER PROFESSIONAL SALARIES	64,055.00		69,362.00	69,362.00
096-153-426	OVERTIME-CLERICAL	10,000.00		10,000.00	10,000.00
096-153-445	STATUTORY FEES	70,500.00		70,500.00	70,500.00
096-153-465	STATE RETIREMENT MATCHING	109,101.00		117,534.00	117,534.00
096-153-466	SOCIAL SECURITY MATCHING	47,967.00		51,675.00	51,675.00
096-153-467	WORKERS' COMPENSATION	11,742.00		12,961.00	12,961.00
096-153-468	GROUP INSURANCE	127,089.00		107,820.00	107,820.00
096-153-469	UNEMPLOYMENT COMPENSATION				
096-153-476	MEALS AND LODGING	6,800.00	5,850.00	6,000.00	6,000.00
096-153-477	TRAVEL IN PRIVATE VEHICLE	275.00	1,005.00	1,075.00	1,075.00
096-153-480	TRAINING & SEMINARS	5,000.00	1,200.00	5,000.00	5,000.00
	Total Personal Services	934,992.00	8,055.00	975,452.00	975,452.00
096-153-501	POSTAGE AND BOX RENT	25,000.00	23,000.00	25,000.00	25,000.00
096-153-502	TELEPHONE SERVICE	3,000.00	2,900.00	3,000.00	3,000.00
096-153-510	HEAT LIGHT POWER GAS & WATER				
096-153-533	RENTAL OF OFFICE EQUIPMENT	4,000.00	4,350.00	4,000.00	4,600.00
096-153-540	MAINTENANCE OF BUILDINGS				
096-153-542	VEHICLE REPAIRS	5,000.00	800.00	5,000.00	3,000.00
096-153-543	REPAIRS/OFFICE FURN & EQUIP				
096-153-544	MAINTENANCE AGREEMENT	1,200.00	962.00	1,200.00	1,200.00
096-153-552	MEDICAL FEES				
096-153-556	PROFESSIONAL FEES & OTHER SERV	100,000.00	75,000.00	125,265.00	125,265.00
096-153-570	INSURANCE & FIDELITY	2,247.00	2,410.00	800.00	455.00
096-153-571	DUES AND SUBSCRIPTIONS	3,700.00	4,230.00	3,500.00	4,000.00
096-153-593	WATER	200.00	10.00	200.00	200.00

Attachment: budget workpapers FY 2020.2021 (9942 : Spread final budget for FY2021)

BUDGET WORKPAPERS FY 2020-2021
Hancock County Budget Worksheet FY 2020-2021

Account	Objective	FY 2019-20 BUDGET	ESTIMATE 2019-20 ACTUAL	DEPT REQUEST	RECOMMENDED BUDGET	
096-153-599	OTHER CONTRACTUAL SERVICES	6,800.00	17,350.00	7,000.00	6,800.00	
	Total Contractual Services	151,147.00	131,012.00	174,965.00	173,520.00	
096-153-603	OFFICE SUPPLIES	16,000.00	16,000.00	20,000.00	16,000.00	
096-153-615	PLAQUES/COMMENDATIONS	1,000.00	730.00	100.00	1,000.00	
096-153-671	GASOLINE	10,000.00	5,800.00	10,000.00	10,000.00	
096-153-680	TIRES AND TUBES	5,000.00	700.00	5,000.00	3,000.00	
096-153-681	REPAIR & REPLACEMENT PARTS	5,000.00	500.00		2,500.00	
096-153-691	UNIFORMS	2,000.00	1,985.00	2,000.00	2,000.00	
	Total Consumable Supplies	39,000.00	25,715.00	37,100.00	34,500.00	
096-153-919	FURNITURE & EQUIP < $5,000	8,000.00	8,000.00	6,000.00	6,000.00	Printers
096-153-915	VEHICLES			25,000.00	25,000.00	
	Total Capital Outlay	8,000.00	8,000.00	31,000.00	31,000.00	
TOTAL REAPPRAISAL COMPUTER RECORDS RECEIPTS		**1,072,500.00**	**2,300.00**	**-**	**1,097,000.00**	
TOTAL REAPPRAISAL COMPUTER RECORDS EXPENSES		**1,133,139.00**	**172,782.00**	**1,218,517.00**	**1,214,472.00**	
Beginning cash + receipts - expenses= ending cash		**(60,639.00)**	**(170,482.00)**	**(1,218,517.00)**	**48,772.34**	
EMERGENCY E-911						
097-000-002	CASH IN BANK				465,000.00	
097-000-200	REALTY	990,000.00	970,000.00		680,000.00	
097-000-201	AUTOMOBILE AD VALOREM				198,000.00	
097-000-202	HOUSE TRAILER				2,000.00	
097-000-203	PRIOR YEAR PROPERTY TAX				110,000.00	
097-000-204	LAND REDEMPTION				10,000.00	
097-000-248	FED GRTS CAP-RES FOR PUB SAFTY					
200-299	Receipts	990,000.00	970,000.00	-	1,000,000.00	
097-000-300	LOCAL SOURCES		-			
097-000-322	E911 FEES	440,000.00	375,000.00		425,000.00	
097-000-330	INTEREST EARNINGS	6,500.00	6,400.00		6,500.00	
097-000-340	REFUNDS					
097-000-387	TRANSFERS IN FROM GOVT FUNDS		-			
300-399	Receipts	446,500.00	381,400.00	-	431,500.00	
097-110-401	ADMIN/MANAGERIAL/FOREMAN	51,879.00		53,435.00	53,435.00	
097-110-404	SALARIES/OFFICE CLERICAL	33,207.00		34,214.00	34,214.00	
097-110-426	OVERTIME-CLERICAL	75,000.00		75,000.00	75,000.00	
097-110-431	SALARIES/RADIO OPERATORS	532,834.00		522,078.00	522,078.00	
097-110-465	STATE RETIREMENT MATCHING	113,485.00		111,991.00	111,991.00	
097-110-466	SOCIAL SECURITY MATCHING	53,008.00		52,382.00	52,382.00	
097-110-467	WORKERS' COMPENSATION	3,659.00		3,616.00	3,616.00	
097-110-468	GROUP INSURANCE	145,305.00		131,904.00	131,904.00	
097-110-476	MEALS AND LODGING	2,500.00	161.00	2,500.00	2,500.00	
097-110-477	TRAVEL IN PRIVATE VEHICLE	1,500.00		1,500.00	1,500.00	
097-110-480	TRAINING & SEMINARS	3,500.00	329.00	3,315.00	2,500.00	
	Total Personal Services	1,015,877.00	490.00	991,935.00	991,120.00	
097-110-501	POSTAGE AND BOX RENT	110.00	110.00	110.00	110.00	
097-110-502	TELEPHONE SERVICE	45,000.00	41,000.00	51,000.00	51,000.00	
097-110-510	HEAT LIGHT POWER GAS & WATER	18,000.00	15,500.00	18,000.00	18,000.00	15% OF EOC
097-110-533	RENTAL OF OFFICE EQUIPMENT	1,600.00	1,545.00	1,600.00	1,600.00	
097-110-534	RENTALS	50,000.00	48,000.00	50,000.00	50,000.00	
097-110-540	MAINTENANCE OF BUILDINGS					
097-110-543	REPAIRS/OFFICE FURN & EQUIP	2,000.00	4,100.00	6,700.00	6,500.00	
097-110-544	MAINTENANCE AGREEMENT	178,500.00	162,500.00	187,500.00	187,500.00	
097-110-549	EQUIPMENT SERVICING	0.00				
097-110-550	LEGAL FEES	6,000.00	4,420.00	5,000.00	5,000.00	
097-110-552	MEDICAL FEES	500.00	1,200.00	1,500.00	1,500.00	
097-110-556	PROFESSIONAL FEES & OTHER SERV	1,000.00	300.00	1,000.00	1,000.00	
097-110-570	INSURANCE & FIDELITY	163.00	163.00		163.00	
097-110-571	DUES & SUBSCRIPTIONS	150.00	200.00	150.00	200.00	
097-110-591	GARBAGE PICKUP	520.00	515.00	520.00	520.00	
097-110-593	WATER	200.00	238.00	300.00	200.00	
097-110-599	OTHER CONTRACTUAL SERVICES	3,000.00	1,000.00	3,000.00	1,000.00	IT Budgeting
	Total Contractual Services	306,743.00	280,791.00	326,380.00	324,293.00	
097-110-603	OFFICE SUPPLIES	3,000.00	2,500.00	3,500.00	3,500.00	
097-110-645	JANITORIAL SUPPLIES	1,000.00	300.00	1,500.00	1,000.00	
097-110-672	DIESEL FUEL				1,800.00	
097-110-684	BATTERIES	250.00	160.00	3,000.00	3,000.00	
097-110-691	UNIFORMS					

Attachment: budget workpapers FY 2020.2021 (9942 : Spread final budget for FY2021)

Account	Objective	FY 2019-20 BUDGET	ESTIMATE 2019-20 ACTUAL	DEPT REQUEST	RECOMMENDED BUDGET	
097-110-699	OTHER CONSUMABLE SUPPLIES	1,000.00	970.00	1,000.00	1,000.00	
	Total Consumable Supplies	5,250.00	3,930.00	9,000.00	10,300.00	
097-110-801	PRINCIPAL RETIREMENT-NON/CAP	37,137.78	37,137.78		38,062.51	
097-110-802	INTEREST	6,977.23	6,977.23	5,000.00	6,052.50	
097-110-919	FURNITURE & EQUIP < $5,000	2,000.00		10,000.00	5,000.00	Office chairs
097-110-920	FURNITURE & EQUIP > $5,000					
097-110-922	OTHER CAPITAL OUTLAY > $5,000					
	Total Capital Outlay	46,115.01	44,115.01	15,000.00	49,115.01	
097-900-951	TRANSFERS OUT TO GOV'T FUNDS	261,158.93			261,158.93	
TOTAL E-911 RECEIPTS		**1,436,500.00**	**1,351,400.00**	**-**	**1,431,500.00**	
TOTAL E-911 EXPENSES		**1,635,143.94**	**329,326.01**	**1,342,315.00**	**1,635,986.94**	
Beginning cash + receipts - expenses= ending cash		**(198,643.94)**	**1,022,073.99**	**(1,342,315.00)**	**260,513.06**	
LAW LIBRARY	**FUND**					
104-000-002	CASH IN BANK				200,000.00	
104-000-220	LAW LIBRARY FEES	12,000.00	11,000.00		12,000.00	
200-299	Receipts	12,000.00	11,000.00	-	12,000.00	
104-000-300	LOCAL SOURCES					
104-000-330	INTEREST EARNINGS	1,500.00	1,500.00		1,500.00	
300-399	Receipts	1,500.00	1,500.00	-	1,500.00	
104-501-603	OFFICE SUPPLIES	-			500.00	
104-501-601	LAW LIBRARY MATERIALS	10,000.00	1,500.00		5,000.00	
	Total Consumable Supplies	10,000.00	1,500.00	-	5,000.00	
104-501-919	FURNITURE & EQUIP < $5,000				2,500.00	
	Total Capital Outlay	-	-	-	2,500.00	
TOTAL LAW LIBRARY RECEIPTS		**13,500.00**	**12,500.00**	**-**	**13,500.00**	
TOTAL LAW LIBRARY EXPENSES		**10,000.00**	**1,500.00**	**-**	**7,500.00**	
Beginning cash + receipts - expenses= ending cash		**3,500.00**	**11,000.00**	**-**	**206,000.00**	
INTERFACE ALLOWANCE						
108-000-002	CASH IN BANK	24,000.00			34,000.00	
108-000-214	TAX COLLECTOR'S FEES	22,000.00	21,500.00		26,000.00	
	Receipts	22,000.00	21,500.00	-	26,000.00	
108-105-476	MEALS AND LODING	5,000.00		5,000.00	2,000.00	
108-105-477	TRAVEL IN PRIVATE VEHICLE			3,000.00		
108-105-480	TRAINING AND SEMINARS	1,000.00	-	5,000.00	5,000.00	
108-105-502	TELEPHONE SERVICE					
108-105-544	MAINTENANCE AGREEMENT	11,100.00	13,380.00	4,000.00	11,900.00	
108-105-547	COMPUTER REPAIRS	2,000.00	1,950.00	2,000.00	2,000.00	
108-105-565	COMPUTER SERVICES	1,250.00	-	1,250.00	0.00	
	Total Contractual Services	20,350.00	15,330.00	20,250.00	20,900.00	
108-105-690	COMPUTER SUPPLIES				9,750.00	
	Total Consumable Supplies	-	-	-	9,750.00	
TOTAL INTERFACE ALLOWANCE RECEIPTS		**22,000.00**	**21,500.00**	**-**	**26,000.00**	
TOTAL INTERFACE ALLOWANCE EXPENSES		**20,350.00**	**15,330.00**	**20,250.00**	**30,650.00**	
Beginning cash + receipts - expenses= ending cash		**25,650.00**	**6,170.00**	**(20,250.00)**	**29,350.00**	
DRUG TASK FORCE FUND						
115-000-002	CASH IN BANK	26,779.00			46,000.00	
115-000-015	PETTY CASH	2,000.00	2,000.00		2,000.00	
115-200-276	STATE GRTS NON/CAP-RES FOR PU ST	8,400.00	8,400.00		8,400.00	
115-000-330	INTEREST EARNINGS	0.00			0.00	
115-000-339	JUDGMENTS RECOVERED	10,000.00	-		0.00	
115-000-387	TRANSFERS IN FROM GOVT FUNDS					
000	Receipts	20,400.00	10,400.00	-	8,400.00	
115-200-383	SALE OF PERSONAL PROPERTY					
200	Receipts	-	-	-	0.00	
115-200-476	MEALS AND LODGING	1,500.00				
115-200-480	TRAINING & SEMINARS	3,000.00				
	Total Personal Services	4,500.00	-	-	0.00	
115-200-550	LEGAL FEES		-			
115-200-599	OTHER CONTRACTUAL SERVICES					
	Total Contractual Services	-	-	-	0.00	

Attachment: budget workpapers FY 2020.2021 (9942 : Spread final budget for FY2021)

Account	Objective	FY 2019-20 BUDGET	ESTIMATE 2019-20 ACTUAL	DEPT REQUEST	RECOMMENDED BUDGET
115-200-607	K-9 DOG FOOD	-			
115-200-613	LAW ENFORCEMENT SUPPLIES	11,000.00	7,500.00		11,000.00
115-200-641	BUILDING REPAIRS & SUPPLIES	-			
115-200-682	EQUIPMENT REPAIR PARTS & SUPPLIES				
115-200-691	UNIFORMS	2,000.00	195.00		
115-200-699	OTHER CONSUMABLE SUPPLIES	500.00			
	Total Consumable Supplies	13,500.00	7,695.00	-	11,000.00
115-200-915	VEHICLES > $5,000				
115-200-917	OTHER MOBILE EQUIP<5,000	5,000.00			
115-200-919	FURNITURE & EQUIP < $5,000				
115-200-922	OTHER CAPITAL OUTLAY>5,000				
	Total Capital Outlay	5,000.00	-	-	0.00
TOTAL DRUG TASK FORCE FUND RECEIPTS		**20,400.00**	**10,400.00**	**-**	**8,400.00**
TOTAL DRUG TASK FORCE FUND EXPENSES		**23,000.00**	**7,695.00**	**-**	**11,000.00**
Beginning cash + receipts - expenses= ending cash		**24,179.00**	**2,705.00**	**-**	**43,400.00**
DEPT OF JUSTICE- FORFEITURES					
116-200-383	SALE OF PERSONAL PROPERTY	25,000.00			
200	Receipts	25,000.00	-	-	-
116-200-476	MEALS AND LODGING	3,000.00			
116-200-480	TRAINING & SEMINARS	4,000.00	1,790.00		
116-200-915	VEHICLES	33,000.00	53,000.00		
	Total Expenses	7,000.00	1,790.00	-	-
SHERIFF TAX SUPPORT					
118-000-002	CASH IN BANK			-	0.00
118-000-200	REALTY	1,020,000.00	999,406.00		724,000.00
118-000-201	AUTOMOBILE AD VALOREM				198,000.00
118-000-202	HOUSE TRAILER				2,000.00
118-000-203	PRIOR YEAR PROPERTY TAX				114,000.00
118-000-204	LAND REDEMPTION				2,000.00
200-299	Receipts	1,020,000.00	999,406.00	-	1,040,000.00
118-000-330	INTEREST EARNINGS				
300-399	Receipts	-	-	-	0.00
118-220-610	PROFESSIONAL SUPPLIES				
118-220-644	SMALL TOOLS				
	Total Contractual Services	-	-	-	0.00
118-900-951	TRANSFERS OUT TO GOV'T FUNDS	1,020,000.00			1,040,000.00
	Total Transfers Out	1,020,000.00	-	-	1,040,000.00
TOTAL SHERIFF TAX SUPPORT RECEIPTS		**1,020,000.00**	**999,406.00**	**-**	**1,040,000.00**
TOTAL SHERIFF TAX SUPPORT EXPENSES		**1,020,000.00**	**-**	**-**	**1,040,000.00**
WAVELAND FIRE DEPT-GAMING TAX					
119-000-002	CASH IN BANK			-	
119-000-293	GAMING REVENUES	21,500.00	15,600.00		21,000.00
119-257-793	GAMING REVENUE HB 1633	21,500.00	15,600.00		21,000.00
TOTAL WAVELAND FIRE DEPT-GAMING TAX RECEIPTS		**21,500.00**	**15,600.00**	**-**	**21,000.00**
TOTAL WAVELAND FIRE DEPT-GAMING TAX EXPENSES		**21,500.00**	**15,600.00**	**-**	**21,000.00**
SHERIFF GAMING ACCOUNT					
120-000-002	CASH IN BANK	770,000.00			800,000.00
120-000-293	GAMING REVENUES	400,000.00	300,000.00		375,000.00
200-299	Receipts	400,000.00	300,000.00	-	375,000.00
120-000-330	INTEREST EARNINGS	5,500.00	7,000.00		7,000.00
300-399	Receipts	5,500.00	7,000.00	-	7,000.00
120-200-401	ADMIN/MANGERIAL/FOREMAN	38,649.00		36,357.00	36,357.00
120-200-432	SALARIES/JAILERS				
120-200-433	COUNTY PATROLMEN				

Attachment: budget workpapers FY 2020.2021 (9942 : Spread final budget for FY2021)

BUDGET WORKPAPERS FY 2020-2021
Hancock County Budget Worksheet FY 2020-2021

Account	Objective	FY 2019-20 BUDGET	ESTIMATE 2019-20 ACTUAL	DEPT REQUEST	RECOMMENDED BUDGET	
120-200-465	STATE RETIREMENT MATCHING	6,725.00		6,326.00	6,326.00	
120-200-466	SOCIAL SECURITY MATCHING	2,957.00		2,781.00	2,781.00	
120-200-467	WORKERS' COMPENSATION	1,490.00		1,403.00	1,403.00	
120-200-468	GROUP INSURANCE	8,053.00		7,327.00	7,327.00	
120-200-476	MEALS AND LODGING					
120-200-480	TRAINING & SEMINARS					
	Total Personal Services	57,874.00	-	17,837.00	54,194.00	
120-200-542	VEHICLE REPAIRS					
120-200-544	MAINTENANCE AGREEMENT	0.00				
120-200-550	LEGAL FEES	15,000.00	2,500.00	15,000.00	15,000.00	
120-200-599	OTHER CONTRACTUAL SERVICES		44,210.00			
	Total Contractual Services	15,000.00	46,710.00	15,000.00	15,000.00	
120-200-613	LAW ENFORCEMENT SUPPLIES		-			
120-200-643	HARDWARE,PLUMBING & ELECTRICAL		-			
120-200-644	SMALL TOOLS		-			
120-200-699	OTHER CONSUMABLE SUPPLIES					
	Total Consumable Supplies	-	-	-	0.00	
120-200-915	VEHICLES > $5,000	77,000.00	226,815.00	107,000.00	107,000.00	
120-200-919	FURNITURE & EQUIP < $5,000		3,018.00			
120-200-920	FURNITURE & EQUIP >$5,000					
120-200-921	OTHER CAPITAL OUTLAY < $5,000					
	Total Capital Outlay	77,000.00	229,833.00	107,000.00	107,000.00	
TOTAL SHERIFF GAMING ACCOUNT RECEIPTS		**405,500.00**	**307,000.00**	**-**	**382,000.00**	
TOTAL SHERIFF GAMING ACCOUNT EXPENSES		**149,874.00**	**276,543.00**	**139,837.00**	**176,194.00**	
Beginning cash + receipts - expenses= ending cash		**1,025,626.00**	**30,457.00**	**(139,837.00)**	**1,005,806.00**	
SCHOOL GAMING FUND						
130-000-002	CASH IN BANK				0.00	
130-000-293	GAMING REVENUES	290,000.00	225,000.00		290,000.00	
130-150-793	GAMING REVENUE HB 1633	290,000.00	225,000.00		290,000.00	
TOTAL SCHOOL GAMING FUND RECEIPTS		**290,000.00**	**225,000.00**	**-**	**290,000.00**	
TOTAL SCHOOL GAMING FUND EXPENSES		**290,000.00**	**225,000.00**	**-**	**290,000.00**	
ROAD MAINTENANCE FUND						
150-000-002	CASH IN BANK	3,230,087.45			4,955,000.00	
150-000-200	REALTY	287,000.00	287,000.00		330,000.00	
150-000-201	AUTOMOBILE AD VALOREM	274,000.00	274,000.00		224,000.00	
150-000-202	HOUSE TRAILER	1,000.00	1,000.00		3,000.00	
150-000-203	PRIOR YEAR PROPERTY TAX	1,000.00	1,000.00		49,000.00	
150-000-204	LAND REDEMPTION	1,000.00	1,000.00		1,000.00	
150-000-210	AUTO ROAD & BRIDGE PRIVILEGE	587,000.00	587,000.00		571,000.00	
150-000-263	REIMBURSE FOR STATE AID ROADS	50,000.00	300,000.00		200,000.00	
150-000-270	STATE GRTS NON/CAP-RES FOR PW					
150-000-282	MOTOR VEHICLE FUEL TAX	500,000.00	430,000.00		500,000.00	
150-000-283	MOTOR VEHICLE LICENSES	11,000.00	62,500.00		25,000.00	
150-000-293	GAMING REVENUES	600,000.00	450,000.00		500,000.00	
150-000-297	OVERWEIGHT FINES	85,000.00	50,000.00		75,000.00	
200-299	Receipts	2,397,000.00	2,443,500.00	-	2,478,000.00	
150-000-330	INTEREST EARNINGS	32,000.00	42,000.00		40,000.00	
150-000-340	REFUNDS					
150-000-348	PERSONAL PHONE USAGE REIMBURSE					
150-000-353	HARVEST PERMITS	2,500.00	2,200.00		2,500.00	
300-399	Receipts	34,500.00	44,200.00	-	42,500.00	
150-300-383	SALE OF PERSONAL PROPERTY		-			
150-300-387	TRANSFERS IN FROM GOVT FUNDS		-			
	Receipts	-	-	-	0.00	
150-300-401	ADMIN/MANAGERIAL/FOREMAN	145,242.00		149,590.00	149,590.00	
150-300-404	SALARIES/OFFICE CLERICAL	56,859.00		59,592.00	59,592.00	
150-300-406	SALARIES/ENGINEERS	13,280.00		13,280.00	13,280.00	
150-300-421	SALARIES/LABORERS	576,713.00		640,939.73	640,939.73	Includes payscale adjustment
150-300-422	SALARIES/TRUCK DRIVERS	224,481.00		233,724.00	233,724.00	Includes payscale adjustment
150-300-423	SALARIES/EQUIPMENT OPERATORS	191,766.00		198,271.00	198,271.00	Includes payscale adjustment
150-300-428	OVERTIME-STREET/ROAD CONST	10,000.00		10,000.00	10,000.00	

Attachment: budget workpapers FY 2020.2021 (9942 : Spread final budget for FY2021)

BUDGET WORKPAPERS FY 2020-2021
Hancock County Budget Worksheet FY 2020-2021

Account	Objective	FY 2019-20 BUDGET	ESTIMATE 2019-20 ACTUAL	DEPT REQUEST	RECOMMENDED BUDGET
150-300-465	STATE RETIREMENT MATCHING	210,251.00		225,399.00	225,399.00
150-300-466	SOCIAL SECURITY MATCHING	92,438.00		99,098.00	99,098.00
150-300-467	WORKERS' COMPENSATION	80,489.00		86,376.00	86,376.00
150-300-468	GROUP INSURANCE	338,208.26		344,116.65	344,116.65
150-300-469	UNEMPLOYMENT COMPENSATION				
150-300-476	MEALS AND LODGING	1,000.00	310.00	1,000.00	1,000.00
150-300-480	TRAINING & SEMINARS	800.00	770.00	800.00	800.00
	Total Personal Services	1,941,527.26	1,080.00	2,062,186.38	2,062,186.38
150-300-501	POSTAGE AND BOX RENT	55.00	15.00	55.00	50.00
150-300-502	TELEPHONE SERVICE	3,000.00	2,250.00	3,000.00	3,000.00
150-300-504	INTERNET SERVICES	2,510.00	400.00	2,500.00	2,000.00
150-300-510	HEAT LIGHT POWER GAS & WATER	50,000.00	40,000.00	50,000.00	50,000.00
150-300-511	GARBAGE DISPOSAL	2,000.00	-	2,000.00	2,000.00
150-300-521	LEGAL ADVERTISING	1,300.00	1,300.00	1,300.00	1,300.00
150-300-532	RENTAL OF ROAD EQUIPMENT	900.00	-	1,000.00	900.00
150-300-533	RENTAL OF OFFICE EQUIPMENT	1,200.00	1,175.00	1,200.00	1,200.00
150-300-534	RENTALS	1,200.00	250.00	500.00	1,200.00
150-300-540	MAINTENANCE OF BUILDINGS	200.00			200.00
150-300-541	REPAIRS TO ROAD EQUIPMENT	40,000.00	15,000.00	30,000.00	40,000.00
150-300-542	VEHICLE REPAIRS	2,000.00	1,150.00	2,000.00	2,000.00
150-300-543	REPAIRS/OFFICE FURN & EQUIP				
150-300-544	MAINTENANCE AGREEMENT	800.00	480.00	800.00	800.00
150-300-545	REPAIRS TO R & B-NON/CAP				
150-300-548	REPAIR LAWN MOWERS	300.00		300.00	300.00
150-300-552	MEDICAL FEES	500.00	440.00	750.00	500.00
150-300-555	ENGINEERING FEES	10,000.00	65,200.00	300,000.00	100,000.00
150-300-556	PROFESSIONAL FEES & OTHER SERV	2,000.00	2,000.00	3,000.00	2,000.00
150-300-570	INSURANCE & FIDELITY	650.00	650.00	1,000.00	650.00
150-300-571	DUES AND SUBSCRIPTIONS	500.00	200.00	500.00	500.00
150-300-591	GARBAGE PICKUP				
150-300-592	LAUNDRY SERVICE	1,000.00	-	1,000.00	1,000.00
150-300-593	WATER	675.00	500.00	675.00	675.00
150-300-596	WASTE SERVICE				
150-300-599	OTHER CONTRACTUAL SERVICES	10,000.00	10,000.00	12,000.00	12,000.00
	Total Contractual Services	130,790.00	141,010.00	413,580.00	222,275.00
150-300-603	OFFICE SUPPLIES	1,000.00	400.00	900.00	1,000.00
150-300-614	PHOTOGRAPHIC SUPPLIES				
150-300-630	LAND & IMPROVEMENT SUPPLIES				
150-300-631	GRAVEL OR SHELL	63,000.00	36,000.00	60,000.00	63,000.00
150-300-632	ASPHALT	50,000.00	30,000.00	40,000.00	50,000.00
150-300-633	CONCRETE	1,000.00	200.00	500.00	1,000.00
150-300-634	CULVERTS	15,000.00	11,000.00	15,000.00	15,000.00
150-300-635	TOPPING AND FILL DIRT		360.00	600.00	1,000.00
150-300-639	SIGNS	30,000.00	25,000.00	30,000.00	30,000.00
150-300-640	FENCING				
150-300-641	BUILDING REPAIRS & SUPPLIES				
150-300-642	PAINTS & PRESERVATIVES	20,000.00	100.00	20,000.00	20,000.00
150-300-643	HARDWARE, PLUMBING & ELEC SUPP	4,000.00	3,000.00	4,000.00	4,000.00
150-300-644	SMALL TOOLS	1,000.00	150.00	1,000.00	1,000.00
150-300-645	JANITORIAL SUPPLIES	500.00	500.00	600.00	500.00
150-300-646	LUMBER	500.00	285.00	500.00	500.00
150-300-647	LIMESTONE	12,500.00	18,000.00	25,000.00	20,000.00
150-300-648	FERTILIZER, SEED & POISON	2,500.00	1,050.00	2,500.00	2,500.00
150-300-649	GRADER BLADES				
150-300-650	#78 LIMESTONE				
150-300-652	HYDRATED ASH				
150-300-669	LICENSE TAGS	50.00		50.00	50.00
150-300-671	GASOLINE	45,000.00	35,000.00	45,000.00	45,000.00
150-300-672	DIESEL FUEL	95,000.00	79,000.00	95,000.00	95,000.00
150-300-673	LP GAS	1,200.00	260.00	1,200.00	1,200.00
150-300-674	LUBRICATING OILS & GREASE	12,000.00	7,000.00	9,900.00	12,000.00
150-300-675	ANTIFREEZE, STARTER FLUID, ETC	1,000.00	1,100.00	1,100.00	1,500.00
150-300-680	TIRES AND TUBES	28,000.00	18,000.00	28,000.00	28,000.00
150-300-681	REPAIR & REPLACEMENT PARTS	100,000.00	80,000.00	100,000.00	100,000.00
150-300-684	BATTERIES	3,500.00	2,200.00	3,500.00	3,500.00
150-300-691	UNIFORMS	2,000.00	550.00	2,000.00	2,000.00
150-300-696	DRUGS & MEDICINE	200.00	118.00	200.00	200.00
150-300-699	OTHER CONSUMABLE SUPPLIES	5,000.00	2,700.00	5,000.00	5,000.00

Attachment: budget workpapers FY 2020.2021 (9942 : Spread final budget for FY2021)

Account	Objective	FY 2019-20 BUDGET	ESTIMATE 2019-20 ACTUAL	DEPT REQUEST	RECOMMENDED BUDGET
	Total Consumable Supplies	493,950.00	351,973.00	491,550.00	502,950.00
150-300-909	ROAD CONSTR-STATE AID	120,000.00	190,500.00		200,000.00
150-300-911	CONSTRUCTION-IN-PROGRESS				
150-300-912	ROAD CONSTRUCTION				
150-300-915	VEHICLES > $5,000	37,000.00		62,000.00	62,000.00
150-300-916	ROAD EQUIP & MACH > $5,000	75,000.00	75,000.00	74,460.00	75,000.00
150-300-917	OTHER MOBILE EQUIP < $5,000				
150-300-919	FURNITURE & EQUIP < $5,000		450.00	540.00	
150-300-921	OTHER CAPITAL OUTLAY < $5,000				
	Total Capital Outlay	232,000.00	265,950.00	137,000.00	337,000.00
150-900-951	TRANSFERS OUT TO GOV'T FUNDS	156,000.00			161,500.00
	Total Transfers Out	156,000.00	-	-	161,500.00
TOTAL ROAD MAINTENANCE FUND RECEIPTS		**2,431,500.00**	**2,487,700.00**	**-**	**2,520,500.00**
TOTAL ROAD MAINTENANCE FUND EXPENSES		**2,954,267.26**	**760,013.00**	**3,104,316.38**	**3,285,911.38**
Beginning cash + receipts - expenses= ending cash		**2,707,320.19**	**1,727,687.00**	**(3,104,316.38)**	**4,189,588.62**
ROAD MAINT	**BAY ST LOUIS**				
151-000-002	CASH IN BANK	2,509.09			
151-000-200	REALTY	140,000.00	143,000.00		145,000.00
151-000-201	AUTOMOBILE AD VALOREM				
151-000-202	HOUSE TRAILER				
151-000-203	PRIOR YEAR PROPERTY TAX				
151-000-204	LAND REDEMPTION				
	Receipts	140,000.00	143,000.00	-	145,000.00
151-300-722	ROAD & BRIDGE PASS THRU	140,000.00	143,000.00		145,000.00
	Disbursements	140,000.00	143,000.00	-	145,000.00
TOTAL ROAD MAINT BAY ST LOUIS RECEIPTS		**140,000.00**	**143,000.00**	**-**	**145,000.00**
TOTAL ROAD MAINT BAY ST LOUIS EXPENSES		**140,000.00**	**143,000.00**	**-**	**145,000.00**
ROAD MAINTENANCE WAVELAND					
152-000-002	CASH IN BANK	16,375.34			
152-000-200	REALTY	75,000.00	75,000.00		75,000.00
152-000-201	AUTOMOBILE AD VALOREM				
152-000-202	HOUSE TRAILER				
152-000-203	PRIOR YEAR PROPERTY TAX				
152-000-204	LAND REDEMPTION				
	Receipts	75,000.00	75,000.00	-	75,000.00
152-300-720	MILLAGE PASS THRU	75,000.00	75,000.00		75,000.00
	Disbursements	75,000.00	75,000.00	-	75,000.00
TOTAL ROAD MAINTENANCE WAVELAND RECEIPTS		**75,000.00**	**75,000.00**	**-**	**75,000.00**
TOTAL ROAD MAINTENANCE WAVELAND EXPENSES		**75,000.00**	**75,000.00**	**-**	**75,000.00**
ROAD MAINTENANCE DIAMONDHEAD					
153-000-002	CASH IN BANK	205,323.03			
153-000-200	REALTY	150,000.00	110,000.00		105,000.00
153-000-201	AUTOMOBILE AD VALOREM				
153-000-202	HOUSE TRAILER				
153-000-203	PRIOR YEAR PROPERTY TAX				
153-000-204	LAND REDEMPTION				
	Receipts	150,000.00	110,000.00	-	105,000.00
153-300-720	MILLAGE PASS THRU	150,000.00	110,000.00		105,000.00
	Disbursements	150,000.00	110,000.00	-	105,000.00
TOTAL ROAD MAINTENANCE DIAMONDHEAD RECEIPTS		**150,000.00**	**110,000.00**	**-**	**105,000.00**
TOTAL ROAD MAINTENANCE DIAMONDHEAD EXPENSES		**150,000.00**	**110,000.00**	**-**	**105,000.00**
MULTIPURPOSE ARENA					
154-000-002	CASH IN BANK				0.00

Attachment: budget workpapers FY 2020.2021 (9942 : Spread final budget for FY2021)

Account	Objective	FY 2019-20 BUDGET	ESTIMATE 2019-20 ACTUAL	DEPT REQUEST	RECOMMENDED BUDGET	
154-000-332	RENT	17,500.00	20,000.00		18,500.00	
154-000-340	REFUNDS					
154-000-348	PERSONAL PHONE USAGE REIMBURSE					
154-000-383	SALE OF PERSONAL PROPERTY					
154-000-387	TRANSFERS IN FROM GOVT FUNDS	90,073.00	75,000.00		82,369.00	
	Receipts	107,573.00	95,000.00	-	100,869.00	
154-523-401	ADMIN/MANAGERIAL/FOREMAN					
154-523-421	SALARIES/LABORERS	29,544.00		30,422.00	30,422.00	
154-523-426	OVERTIME	3,500.00		3,500.00	3,500.00	
154-523-465	STATE RETIREMENT MATCHING	5,141.00		5,293.00	5,293.00	
154-523-466	SOCIAL SECURITY MATCHING	2,260.00		2,327.00	2,327.00	
154-523-467	WORKERS' COMPENSATION	826.00		850.00	850.00	
154-523-468	GROUP INSURANCE	8,053.00		7,327.00	7,327.00	
	Total Personal Services	49,324.00	-	49,719.00	49,719.00	
154-523-502	TELEPHONE SERVICE					
154-523-510	HEAT LIGHT POWER GAS & WATER	29,000.00	24,600.00	29,000.00	29,000.00	
154-523-543	REPAIRS/FURN & EQUIP	1,000.00	350.00	1,000.00	1,000.00	
154-523-548	REPAIR LAWN MOWERS					
154-523-552	MEDICAL FEES					
154-523-591	GARBAGE PICKUP	1,050.00	1,026.00	1,050.00	1,050.00	
154-523-596	WASTE SERVICE					
154-523-599	OTHER CONTRACTUAL SERVICES					
	Total Contractual Services	31,050.00	25,976.00	31,050.00	31,050.00	
154-523-603	OFFICE SUPPLIES	200.00	200.00	200.00	200.00	
154-523-631	GRAVEL OR SHELL	1,500.00		1,500.00	1,500.00	
154-523-633	CONCRETE	100.00		100.00	100.00	
154-523-635	TOPPING AND FILL DIRT	1,000.00	556.00	1,000.00	1,000.00	
154-523-639	SIGNS	100.00		100.00	100.00	
154-523-640	FENCING	400.00		400.00	200.00	
154-523-641	BUILDING REPAIRS & SUPPLIES	6,500.00	1,550.00	6,500.00	5,000.00	
154-523-642	PAINTS & PRESERVATIVES					
154-523-643	HARDWARE, PLUMBING & ELEC SUPP	4,000.00	125.00	4,000.00	3,000.00	
154-523-644	SMALL TOOLS	250.00	-	250.00	250.00	
154-523-645	JANITORIAL SUPPLIES	1,200.00	400.00	1,200.00	1,200.00	
154-523-646	LUMBER	200.00		200.00	200.00	
154-523-648	FERTILIZER, SEED & POISON	500.00		500.00	500.00	
154-523-649	GRADER BLADES					
154-523-669	LICENSE TAGS					
154-523-671	GASOLINE	700.00	450.00	700.00	700.00	
154-523-672	DIESEL FUEL	2,000.00	2,000.00	3,000.00	2,000.00	
154-523-674	LUBRICATING OILS & GREASE	150.00		150.00	150.00	
154-523-675	ANTIFREEZE, STARTER FLUID, ETC					
154-523-680	TIRES AND TUBES	1,000.00	58.00	850.00	1,000.00	
154-523-681	REPAIR & REPLACEMENT PARTS	2,500.00	1,200.00	2,500.00	3,000.00	
154-523-682	EQUIPMENT REPAIR PARTS & SUPP	1,000.00	212.07	1,000.00	0.00	
154-523-684	BATTERIES			200.00		
154-523-699	OTHER CONSUMABLE SUPPLIES					
	Total Consumable Supplies	23,300.00	6,751.07	24,350.00	20,100.00	
154-523-917	OTHER MOBILE EQUIP < $5,000					
154-523-919	FURNITURE & EQUIP < $5,000	-				
154-523-921	OTHER CAPITAL OUTLAY<$5,000	5,000.00		5,000.00	0.00	
	Total Capital Outlay	5,000.00	-	5,000.00	0.00	
TOTAL MULTIPURPOSE ARENA RECEIPTS		**107,573.00**	**95,000.00**	**-**	**100,869.00**	
TOTAL MULTIPURPOSE ARENA EXPENSES		**108,674.00**	**32,727.07**	**110,119.00**	**100,869.00**	
Beginning cash + receipts - expenses= ending cash		**(1,101.00)**	**62,272.93**	**(110,119.00)**	**0.00**	
SEAWALL CONSTR & MAINT						
156-000-002	CASH IN BANK	2,500,000.00			1,720,000.00	
156-000-279	STATE GRTS CAP-RES FOR C &R					
156-000-330	INTEREST EARNINGS	30,000.00	24,000.00		25,000.00	
156-331-282	MOTOR VEHICLE FUEL TAX	700,000.00	665,000.00		700,000.00	
	Total Receipts	730,000.00	689,000.00	-	725,000.00	
156-331-401	ADMIN/MANAGERIAL/FOREMAN	35,242.00		37,457.00	37,457.00	Includes payscale adjustment
156-331-405	SALARIES/ATTORNEY					
156-331-406	SALARIES/ENGINEERS	3,635.00		6,198.00	6,198.00	
156-331-421	SALARIES/LABORERS	60,124.00		87,750.00	87,750.00	Additional emp

Attachment: budget workpapers FY 2020.2021 (9942 : Spread final budget for FY2021)

BUDGET WORKPAPERS FY 2020-2021
Hancock County Budget Worksheet FY 2020-2021

Account	Objective	FY 2019-20 BUDGET	ESTIMATE 2019-20 ACTUAL	DEPT REQUEST	RECOMMENDED BUDGET		
156-331-422	SALARIES/TRUCK DRIVERS						
156-331-423	SALARIES/EQUIPMENT OPERATORS						
156-331-424	SALARIES/MECHANICS						
156-331-429	OVERTIME-BEACH	5,000.00		5,000.00	5,000.00		
156-331-465	STATE RETIREMENT MATCHING	17,226.00		22,865.00	22,865.00		
156-331-466	SOCIAL SECURITY MATCHING	7,574.00		10,053.00	10,053.00		
156-331-467	WORKERS' COMPENSATION	5,828.00		7,751.00	7,751.00		
156-331-468	GROUP INSURANCE	24,158.00		35,952.00	35,952.00		
156-331-469	UNEMPLOYMENT COMPENSATION						
156-331-480	TRAINING & SEMINARS						
	Total Personal Services	158,787.00	-	213,026.00	213,026.00		
156-331-502	TELEPHONE SERVICE			-			
156-331-510	HEAT LIGHT POWER GAS & WATER	25,000.00	20,000.00	25,000.00	25,000.00		
156-331-511	GARBAGE DISPOSAL						
156-331-521	LEGAL ADVERTISING						
156-331-530	RENTAL OF BLDG & LAND						
156-331-534	RENTALS	2,500.00	-	2,500.00	2,500.00		
156-331-541	REPAIRS TO ROAD EQUIPMENT	20,000.00		20,000.00	20,000.00		
156-331-542	VEHICLE REPAIRS	15,000.00	500.00	15,000.00	15,000.00		
156-331-544	MAINTENANCE AGREEMENT	425,000.00	285,000.00	425,000.00	360,000.00		
156-331-545	REPAIRS TO R & B-NON/CAP						
156-331-548	REPAIR LAWN MOWERS	300.00		300.00	300.00		
156-331-550	LEGAL FEES	2,000.00		2,000.00	2,000.00		
156-331-552	MEDICAL FEES	90.00		90.00	90.00		
156-331-555	ENGINEERING FEES	30,000.00	35,000.00	371,849.00	35,000.00		
156-331-570	INSURANCE & FIDELITY						
156-331-580	MOSQUITO AND PEST CONTROL						
156-331-591	GARBAGE PICKUP	1,000.00		1,000.00	1,000.00		
156-331-596	WASTE SERVICE	1,000.00		1,000.00	1,000.00		
156-331-599	OTHER CONTRACTUAL SERVICES		4,650.00	4,651.00	2,000.00		
	Total Contractual Services	521,890.00	345,150.00	868,390.00	463,890.00		
156-331-632	ASPHALT	5,000.00		5,000.00	5,000.00		
156-331-633	CONCRETE	5,000.00	45.00	5,000.00	5,000.00		
156-331-634	CULVERTS						
156-331-636	BRIDGE LUMBER	1,000.00		1,000.00	1,000.00		
156-331-639	SIGNS	5,000.00	350.00	5,000.00	5,000.00		
156-331-640	FENCING	3,000.00		3,000.00	3,000.00		
156-331-642	PAINTS & PRESERVATIVES	500.00	300.00	500.00	500.00		
156-331-643	HARDWARE, PLUMBING & ELEC SUPP	2,500.00	2,000.00	2,500.00	2,500.00		
156-331-644	SMALL TOOLS	500.00	50.00	500.00	1,000.00		
156-331-645	JANITORIAL SUPPLIES	3,200.00	3,000.00	3,200.00	3,200.00		
156-331-646	LUMBER	1,500.00	1,000.00	1,500.00	1,500.00		
156-331-648	FERTILIZER, SEED & POISON	100.00	60.00	100.00	100.00		
156-331-649	GRADER BLADES	100.00		100.00	100.00		
156-331-650	#78 LIMESTONE	1,500.00		1,500.00	1,500.00		
156-331-669	LICENSE TAGS	25.00		25.00	25.00		
156-331-671	GASOLINE	5,500.00	5,000.00	5,500.00	5,500.00		
156-331-672	DIESEL FUEL	2,500.00	510.00	2,500.00	2,000.00		
156-331-674	LUBRICATING OILS & GREASE	400.00	310.00	400.00	400.00		
156-331-675	ANTIFREEZE, STARTER FLUID, ETC	100.00	82.00	100.00	100.00		
156-331-680	TIRES AND TUBES	3,500.00		3,500.00	3,500.00		
156-331-681	REPAIR & REPLACEMENT PARTS	10,000.00	2,000.00	10,000.00	10,000.00		
156-331-682	EQUIPMENT REPAIR PARTS & SUPP						
156-331-684	BATTERIES	400.00	110.00	400.00	400.00		
156-331-691	UNIFORMS	250.00	-	250.00	250.00		
156-331-699	OTHER CONSUMABLE SUPPLIES	300.00	220.00	300.00	300.00		
	Total Consumable Supplies	51,875.00	15,037.00	51,875.00	51,875.00		
156-331-903	PARKING LOTS & SIDEWALKS<25000						
156-331-904	PARKING LOTS & SIDEWALKS>25000						
156-331-911	CONSTRUCTION IN PROGRESS	120,000.00	22,350.00	120,000.00	120,000.00		
156-331-915	VEHICLE						
156-331-918	OTHER MOBILE EQUIP > $5,000	150,000.00		149,500.00	150,000.00		
156-331-919	FURNITURE & EQUIP < $5,000		500.00	500.00			
156-331-922	OTHER CAPITAL OUTLAY > $5,000	424,000.00	232,000.00	424,000.00	300,000.00	North Beach Drainage	
156-331-923	NON-CAPITALIZED PROP < $500						
	Total Capital Outlay	694,000.00	254,850.00	694,000.00	570,000.00		
156-900-951	TRANSFERS OUT TO GOV'T FUNDS	13,000.00			14,666.00		
	Total Transfers Out	13,000.00		-	14,666.00		

Attachment: budget workpapers FY 2020.2021 (9942 : Spread final budget for FY2021)

BUDGET WORKPAPERS FY 2020-2021
Hancock County Budget Worksheet FY 2020-2021

Account	Objective	FY 2019-20 BUDGET	ESTIMATE 2019-20 ACTUAL	DEPT REQUEST	RECOMMENDED BUDGET
TOTAL SEAWALL FUND RECEIPTS		**730,000.00**	**689,000.00**	**-**	**725,000.00**
TOTAL SEAWALL FUND EXPENSES		**1,439,552.00**	**615,037.00**	**1,827,291.00**	**1,313,457.00**
Beginning cash + receipts - expenses= ending cash		**1,790,448.00**	**73,963.00**	**(1,827,291.00)**	**1,131,543.00**
TIDELANDS					
157-000-002	CASH IN BANK				
157-334-279	STATE GRTS CAP-RES FOR C & R	14,000.00			14,000.00
	Total Wash St Pier Receipts	14,000.00		-	14,000.00
157-334-555	ENGINEERING FEES				
	Total Wash St Pier Cont Services	-		-	0.00
157-334-911	CONSTRUCTION-IN-PROGRESS	14,000.00			
	Total Pearlington Boat Launch construction	14,000.00		-	0.00
	Total Pearlington Boat Launch expenses	14,000.00		-	14,000.00
157-361-279	STATE GRTS CAP-RES FOR C & R	25,856.00			56,250.00
	Total Wash St ADA Improvements	25,856.00		-	56,250.00
157-361-555	ENGINEERING FEES				25,856.00
	Total Wash St ADA Cont Services	-		-	25,856.00
157-361-911	CONSTRUCTION-IN-PROGRESS				30,394.00
	Total Wash St. ADA Improvements construction				30,394.00
157-530-279	STATE GRTS CAP-RES FOR C & R	497,315.79			497,316.00
	McLeod Park	497,315.79		-	497,316.00
157-530-911	CONSTRUCTION-IN-PROGRESS	497,315.79			497,316.00
	Total McLeod Park C/O Expenses	497,315.79		-	497,316.00
	Total McLeod Park Expenses	497,315.79		-	497,316.00
157-538-279	STATE GRTS CAP-RES FOR C & R	244,883.00			
	Total Jourdan River Boat Launch Receipts	244,883.00		-	0.00
157-538-555	ENGINEERING FEES	37,325.00			
157-538-911	CONSTRUCTION-IN-PROGRESS	207,557.75			
	Total Jourdan River Boat Launch Expenses	37,325.00		-	0.00
157-539-270	STATE GRTS non/CAP-RES FOR PW	80,250.00			
	Total Jourdan River Dredging Receipts	80,250.00		-	0.00
157-539-911	CONSTRUCTION-IN-PROGRESS	80,250.00			
	Total Jourdan River Boat Dredging Expenses	80,250.00		-	0.00
TOTAL TIDELANDS RECEIPTS		**756,198.79**		**-**	**567,566.00**
TOTAL TIDELANDS EXPENSES		**548,640.79**		**-**	**567,566.00**
BRIDGE CONSTRUCTION FUND					
160-000-002	CASH IN BANK	1,549,358.00			1,295,000.00
160-000-200	REALTY	247,000.00	351,450.00		355,000.00
160-000-201	AUTOMOBILE AD VALOREM	241,000.00	105,000.00		107,000.00
160-000-202	HOUSE TRAILER	1,500.00	1,000.00		1,500.00
160-000-203	PRIOR YEAR PROPERTY TAX	1,500.00	65,000.00		56,000.00
160-000-204	LAND REDEMPTION	1,000.00	800.00		500.00
160-000-263	REIMBURSE FOR STATE AID ROADS		45,000.00		
200-299	Receipts	492,000.00	568,250.00	-	520,000.00
160-000-330	INTEREST EARNINGS	15,000.00	18,000.00		
300-399	Receipts	15,000.00	18,000.00	-	0.00
160-301-521	LEGAL ADVERTISING	200.00	-	200.00	200.00
160-301-545	REPAIRS TO R & B-NON/CAP				
160-301-555	ENGINEERING FEES	185,000.00	100,000.00	275,000.00	275,000.00
160-301-556	PROFESSIONAL FEES & OTHER SERV	10,000.00		10,000.00	10,000.00
160-301-596	WASTE SERVICE	100.00		100.00	100.00
	Total Contractual Services	195,300.00	100,000.00	285,300.00	285,300.00
160-301-643	HARDWARE, PLUMBING & ELEC SUPP	500.00		500.00	500.00
160-301-646	LUMBER	500.00		500.00	500.00
160-301-681	REPAIR & REPLACEMENT PARTS				
	Total Consumable Supplies	1,000.00	-	1,000.00	1,000.00
160-301-910	BRIDGE CONSTR-STATE AID		17,200.00		
160-301-913	BRIDGE CONSTRUCTION	1,000,000.00		1,500,000.00	1,000,000.00
	Total Capital Outlay	1,000,000.00	17,200.00	1,500,000.00	1,000,000.00
TOTAL BRIDGE CONSTRUCTION FUND RECEIPTS		**507,000.00**	**586,250.00**	**-**	**520,000.00**
TOTAL BRIDGE CONSTRUCTION FUND EXPENSES		**1,196,300.00**	**117,200.00**	**1,786,300.00**	**1,286,300.00**

Attachment: budget workpapers FY 2020.2021 (9942 : Spread final budget for FY2021)

BUDGET WORKPAPERS FY 2020-2021
Hancock County Budget Worksheet FY 2020-2021

Account	Objective	FY 2019-20 BUDGET	ESTIMATE 2019-20 ACTUAL	DEPT REQUEST	RECOMMENDED BUDGET
Beginning cash + receipts - expenses= ending cash		**860,058.00**	**469,050.00**	**(1,786,300.00)**	**528,700.00**
KLEIN SUBDIVISION REPAIR					
161-000-002	CASH IN BANK	5,318.47			5,318.47
161-000-330	INTEREST EARNINGS				
161-300-631	GRAVEL OR SHELL				
TOTAL KLEIN SUBDIVISION REPAIR RECEIPTS		-	-	-	**0.00**
TOTAL KLEIN SUBDIVISION REPAIR EXPENSES		-	-	-	**0.00**
FLEET MAINTENANCE					
170-000-002	CASH IN BANK			-	0.00
170-000-387	TRANSFERS IN FROM GOVT FUNDS	228,118.00	245,577.00		244,426.00
	Receipts	228,118.00	245,577.00	-	244,426.00
170-302-401	ADMIN/MANAGERIAL/FOREMAN	42,141.00		42,141.00	42,141.00
170-302-424	SALARIES/MECHANICS	105,942.00		105,942.00	105,942.00
170-302-426	OVERTIME	2,000.00		2,000.00	2,000.00
170-302-465	STATE RETIREMENT MATCHING	25,766.00		25,766.00	25,766.00
170-302-466	SOCIAL SECURITY MATCHING	11,328.00		11,328.00	11,328.00
170-302-467	WORKERS' COMPENSATION	6,347.00		6,347.00	6,347.00
170-302-468	GROUP INSURANCE	35,952.00		35,952.00	35,952.00
170-302-469	UNEMPLOYMENT COMPENSATION				
170-302-480	TRAINING & SEMINARS	500.00	-	500.00	500.00
	Total Personal Services	229,976.00	-	229,976.00	229,976.00
170-302-542	VEHICLE REPAIRS	500.00	175.00	1,500.00	1,500.00
170-302-546	TIRE REPAIRS	100.00	-	100.00	100.00
170-302-592	LAUNDRY SERVICE	2,000.00	1,765.00	2,000.00	2,000.00
170-302-599	OTHER CONTRACTUAL SERVICES	0.00			
	Total Contractual Services	2,600.00	1,940.00	3,600.00	3,600.00
170-302-603	OFFICE SUPPLIES	100.00		100.00	100.00
170-302-641	BUILDING REPAIRS & SUPPLIES				
170-302-643	HARDWARE, PLUMBING & ELEC SUPP	0.00			
170-302-644	SMALL TOOLS	1,500.00	575.00	1,800.00	1,500.00
170-302-645	JANITORIAL SUPPLIES	150.00	125.00	150.00	150.00
170-302-669	LICENSE TAGS				
170-302-671	GASOLINE	6,000.00	4,300.00	6,000.00	6,000.00
170-302-673	LP GAS	1,000.00	670.00	1,000.00	1,000.00
170-302-674	LUBRICATING OILS & GREASE	200.00	175.00	200.00	200.00
170-302-675	ANTIFREEZE, STARTER FLUID, ETC	100.00		100.00	100.00
170-302-680	TIRES & TUBES	500.00		500.00	500.00
170-302-681	REPAIR & REPLACEMENT PARTS	800.00		800.00	800.00
170-302-684	BATTERIES	200.00		200.00	200.00
170-302-699	OTHER CONSUMABLE SUPPLIES	500.00	175.00	500.00	300.00
	Total Consumable Supplies	11,050.00	6,020.00	11,350.00	10,850.00
170-302-919	FURNITURE & EQUIP <5,000				0.00
170-302-922	OTHER CAPITAL OUTLAY				
	TOTAL CAPITAL OUTLAY	-	-	-	0.00
TOTAL FLEET MAINTENANCE RECEIPTS		**228,118.00**	**245,577.00**	**-**	**244,426.00**
TOTAL FLEET MAINTENANCE EXPENSES		**243,626.00**	**7,960.00**	**244,926.00**	**244,426.00**
DIAMONDHEAD	**FIRE DISTRICT**				
191-000-002	CASH IN BANK	4,015.47			
191-000-200	REALTY	293,000.00	315,000.00		299,000.00
191-000-203	PRIOR YEAR PROPERTY TAX				
191-000-204	LAND REDEMPTION				
191-000-293	GAMING REVENUES	21,000.00	18,000.00		21,000.00
	Receipts	314,000.00	333,000.00	-	320,000.00
191-254-521	LEGAL ADVERTISING		-		
	Disbursements	-	-	-	0.00

Attachment: budget workpapers FY 2020.2021 (9942 : Spread final budget for FY2021)

Account	Objective	FY 2019-20 BUDGET	ESTIMATE 2019-20 ACTUAL	DEPT REQUEST	RECOMMENDED BUDGET
191-254-720	MILLAGE PASS THRU	293,000.00	315,000.00		299,000.00
191-254-793	GAMING REVENUE HB 1633	21,000.00	18,000.00		21,000.00
	Disbursements	314,000.00	333,000.00	-	320,000.00
TOTAL DIAMONDHEAD FIRE DISTRICT RECEIPTS		**314,000.00**	**333,000.00**	**-**	**320,000.00**
TOTAL DIAMONDHEAD FIRE DISTRICT EXPENSES		**314,000.00**	**333,000.00**	**-**	**320,000.00**
KILN WATER	**& FIRE DISTRICT**				
192-000-002	CASH IN BANK	3,662.08			
192-000-200	REALTY	108,000.00	100,000.00		109,000.00
192-000-203	PRIOR YEAR PROPERTY TAX				
192-000-204	LAND REDEMPTION				
192-000-293	GAMING REVENUES	21,000.00	18,000.00		21,000.00
	Receipts	129,000.00	118,000.00	-	130,000.00
192-251-521	LEGAL ADVERTISING		-		
	Disbursements	-	-	-	0.00
192-251-701	APPROPRIATIONS				
192-251-720	MILLAGE PASS THRU	108,000.00	100,000.00		109,000.00
192-251-793	GAMING REVENUE HB 1633	21,000.00	18,000.00		21,000.00
	Disbursements	129,000.00	118,000.00	-	130,000.00
TOTAL KILN WATER & FIRE DISTRICT RECEIPTS		**129,000.00**	**118,000.00**	**-**	**130,000.00**
TOTAL KILN WATER & FIRE DISTRICT EXPENSES		**129,000.00**	**118,000.00**	**-**	**130,000.00**
BAYSIDE FIRE DISTRICT					
193-000-002	CASH IN BANK	3,091.58			
193-000-200	REALTY	88,000.00	77,000.00		85,000.00
193-000-203	PRIOR YEAR PROPERTY TAX				
193-000-204	LAND REDEMPTION				
193-000-293	GAMING REVENUES	21,000.00	18,000.00		21,000.00
	Receipts	109,000.00	95,000.00	-	106,000.00
193-253-521	LEGAL ADVERTISING		-		
	Total Contractual Services	-	-	-	0.00
193-253-701	APPROPRIATIONS				
193-253-720	MILLAGE PASS THRU	88,000.00	77,000.00		85,000.00
193-253-793	GAMING REVENUE HB 1633	21,000.00	18,000.00		21,000.00
	Total Grants & Subsidies	109,000.00	95,000.00	-	106,000.00
TOTAL BAYSIDE FIRE DISTRICT RECEIPTS		**109,000.00**	**95,000.00**	**-**	**106,000.00**
TOTAL BAYSIDE FIRE DISTRICT EXPENSES		**109,000.00**	**95,000.00**	**-**	**106,000.00**
CLERMONT HARBOR FIRE DISTRICT					
194-000-002	CASH IN BANK	2,722.15			
194-000-200	REALTY	55,000.00	60,000.00		48,000.00
194-000-203	PRIOR YEAR PROPERTY TAX				
194-000-204	LAND REDEMPTION				
194-000-293	GAMING REVENUES	21,000.00	18,000.00		21,000.00
	Receipts	76,000.00	78,000.00	-	69,000.00
194-252-521	LEGAL ADVERTISING				
	Total Contractual Services	-	-	-	0.00
194-252-701	APPROPRIATIONS				
194-252-720	MILLAGE PASS THRU	55,000.00	60,000.00		48,000.00
194-252-793	GAMING REVENUE HB 1633	21,000.00	18,000.00		21,000.00
	Total Grants & Subsidies	76,000.00	78,000.00	-	69,000.00
TOTAL CLERMONT HARBOR FIRE DISTRICT RECEIPTS		**76,000.00**	**78,000.00**	**-**	**69,000.00**
TOTAL CLERMONT HARBOR FIRE DISTRICT EXPENSES		**76,000.00**	**78,000.00**	**-**	**69,000.00**
LEETOWN FIRE DISTRICT					

Account	Objective	RECOMMENDED BUDGET	ESTIMATE 19-20 ACTUAL	DEPT REQUEST	RECOMMENDED BUDGET

Attachment: budget workpapers FY 2020.2021 (9942 : Spread final budget for FY2021)

Account	Objective	FY 2019-20 BUDGET	ESTIMATE 2019-20 ACTUAL	DEPT REQUEST	RECOMMENDED BUDGET
195-000-002	CASH IN BANK	3,248.64			
195-000-200	REALTY	86,000.00	84,000.00		86,000.00
195-000-203	PRIOR YEAR PROPERTY TAX				
195-000-204	LAND REDEMPTION				
195-000-293	GAMING REVENUES	21,000.00	18,000.00		21,000.00
	Receipts	107,000.00	102,000.00	-	107,000.00
195-258-521	LEGAL ADVERTISING		-		
	Total Contractual Services	-	-	-	0.00
195-258-701	APPROPRIATIONS				
195-258-720	MILLAGE PASS THRU	86,000.00	84,000.00		86,000.00
195-258-793	GAMING REVENUE HB 1633	21,000.00	18,000.00		21,000.00
	Total Grants & Subsidies	107,000.00	102,000.00	-	107,000.00
TOTAL LEETOWN FIRE DISTRICT RECEIPTS		**107,000.00**	**102,000.00**	**-**	**107,000.00**
TOTAL LEETOWN FIRE DISTRICT EXPENSES		**107,000.00**	**102,000.00**	**-**	**107,000.00**
FENTON FIRE	**DISTRICT**				
196-000-002	CASH IN BANK	2,604.28			
196-000-200	REALTY	47,000.00	50,000.00		48,000.00
196-000-203	PRIOR YEAR PROPERTY TAX				
196-000-204	LAND REDEMPTION				
196-000-293	GAMING REVENUES	21,000.00	18,000.00		21,000.00
	Receipts	68,000.00	68,000.00	-	69,000.00
196-259-521	LEGAL ADVERTISING				
	Total Contractual Services	-	-	-	0.00
196-259-701	APPROPRIATIONS				
196-259-720	MILLAGE PASS THRU	47,000.00	50,000.00		48,000.00
196-259-793	GAMING REVENUE HB 1633	21,000.00	18,000.00		21,000.00
	Total Grants & Subsidies	68,000.00	68,000.00	-	69,000.00
TOTAL FENTON FIRE DISTRICT RECEIPTS		**68,000.00**	**68,000.00**	**-**	**69,000.00**
TOTAL FENTON FIRE DISTRICT EXPENSES		**68,000.00**	**68,000.00**	**-**	**69,000.00**
POST 58 FIRE DISTRICT					
197-000-002	CASH IN BANK	3,588.94			
197-000-200	REALTY	58,000.00	55,000.00		59,000.00
197-000-203	PRIOR YEAR PROPERTY TAX				
197-000-204	LAND REDEMPTION				
197-000-293	GAMING REVENUES	21,000.00	18,000.00		21,000.00
	Receipts	79,000.00	73,000.00	-	80,000.00
197-266-521	LEGAL ADVERTISING		-		
	Total Contractual Services	-	-	-	0.00
197-266-701	APPROPRIATIONS	-		-	0.00
197-266-720	MILLAGE PASS THRU	58,000.00	55,000.00		59,000.00
197-266-793	GAMING REVENUE HB 1633	21,000.00	18,000.00		21,000.00
	Total Grants & Subsidies	79,000.00	73,000.00	-	80,000.00
TOTAL POST 58 FIRE DISTRICT RECEIPTS		**79,000.00**	**73,000.00**	**-**	**80,000.00**
TOTAL POST 58 FIRE DISTRICT EXPENSES		**79,000.00**	**73,000.00**	**-**	**80,000.00**
WEST HANCOCK FIRE DISTRICT					
198-000-002	CASH IN BANK	2,604.38			
198-000-200	REALTY	38,000.00	40,000.00		48,000.00
198-000-203	PRIOR YEAR PROPERTY TAX				
198-000-204	LAND REDEMPTION				
198-000-293	GAMING REVENUES	21,000.00	18,000.00		21,000.00
	Receipts	59,000.00	58,000.00	-	69,000.00
198-255-521	LEGAL ADVERTISING				
	Total Contractual Services	-	-	-	0.00
198-255-701	APPROPRIATIONS				
198-255-720	MILLAGE PASS THRU	38,000.00	40,000.00		48,000.00

Attachment: budget workpapers FY 2020.2021 (9942 : Spread final budget for FY2021)

Account	Objective	FY 2019-20 BUDGET	ESTIMATE 2019-20 ACTUAL	DEPT REQUEST	RECOMMENDED BUDGET
198-255-793	GAMING REVENUE HB 1633	21,000.00	18,000.00		21,000.00
	Total Grants & Subsidies	59,000.00	58,000.00	-	69,000.00
TOTAL WEST HANCOCK FIRE DISTRICT RECEIPTS		**59,000.00**	**58,000.00**	**-**	**69,000.00**
TOTAL WEST HANCOCK FIRE DISTRICT EXPENSES		**59,000.00**	**58,000.00**	**-**	**69,000.00**
FIRE MARSHALL TRAINING					
199-000-002	CASH IN BANK	595.36			59,000.00
199-000-289	INSURANCE REBATE ALLOTMENT	15,000.00	16,500.00		16,500.00
199-268-480	TRAINING & SEMINARS	1,000.00			1,000.00
199-268-544	MAINTENANCE AGREEMENT	1,000.00			1,000.00
199-268-555	ENGINEERING FEES				
199-268-603	OFFICE SUPPLIES	500.00			500.00
199-268-616	TRAINING SUPPLIES	5,000.00	1,150.00		5,000.00
TOTAL FIRE MARSHALL TRAINING RECEIPTS		**15,000.00**	**16,500.00**	**-**	**16,500.00**
TOTAL FIRE MARSHALL TRAINING EXPENSES		**7,500.00**	**1,150.00**	**-**	**7,500.00**
E911 INFRASTRUCTURE					
220-000-387	TRANSFERS IN FROM GOVT FUNDS	261,158.93	261,158.93		261,158.93
220-800-800	PRINCIPAL RETIREMENT-CAPITAL	226,118.90	226,118.90		231,693.94
220-800-802	INTEREST EXPENSE	35,040.03	35,040.03		29,464.99
E911 INFRASTRUCTURE RECEIPTS		**261,158.93**	**261,158.93**	**-**	**261,158.93**
E911 INFRASTRUCTURE EXPENSE		**261,158.93**	**261,158.93**	**-**	**261,158.93**
Lockheed Marti	**S 7-23-96**				
250-000-002	CASH IN BANK				
250-000-200	REALTY	208,139.00			
250-000-201	AUTOMOBILE AD VALOREM				
250-000-202	HOUSE TRAILER				
250-000-203	PRIOR YEAR PROPERTY TAX				
250-000-204	LAND REDEMPTION				
200-299	Receipts	208,139.00	-	-	0.00
250-800-800	PRINCIPAL RETIREMENT-CAPITAL	197,000.00			
250-800-802	INTEREST EXPENSE	11,139.00			
TOTAL LOCKHEED BONDS RECEIPTS		**208,139.00**	**-**	**-**	**0.00**
TOTAL LOCKHEED BONDS EXPENSES		**208,139.00**	**-**	**-**	**0.00**
Beginning cash + receipts - expenses= ending cash		**-**	**-**	**-**	**0.00**
TAX INCREMENT LIMITED OBLIGATION (DAK)					
265-000-002	CASH IN BANK			-	
265-000-200	REALTY		1,299,554.70		1,300,000.00
265-000-305	LOCAL PAYMENTS IN LIEU OF	1,300,000.00			
	Receipts	1,300,000.00	1,299,554.70	-	1,300,000.00
265-800-800	PRINCIPAL RETIREMENT-NON/CAPITAL	1,050,000.00	711,824.38		711,825.00
265-800-802	INTEREST EXPENSE		336,530.32		336,976.00
265-800-803	FISCAL AGENT FEES	1,200.00	1,200.00		1,200.00
265-900-951	TRANSFERS OUT TO GOV'T FUNDS	250,000.00	250,000.00		250,000.00
	Total Transfers Out	250,000.00	250,000.00	-	250,000.00
	Disbursements	1,301,200.00	1,299,554.70	-	1,300,001.00
TAX INCREMENT LIMITED OBLIGATION (DAK) Receipts		**1,300,000.00**	**1,299,554.70**	**-**	**1,300,000.00**
TAX INCREMENT LIMITED OBLIGATION (DAK) Disbursement		**1,301,200.00**	**1,299,554.70**	**-**	**1,300,001.00**
Beginning cash + receipts - expenses= ending cash		**(1,200.00)**	**-**	**-**	**-1.00**
MS GO BONDS, SERIES 2017					
280-000-002	CASH IN BANK				1,577,000.00
280-000-200	REALTY	850,000.00			860,000.00

Attachment: budget workpapers FY 2020.2021 (9942 : Spread final budget for FY2021)

BUDGET WORKPAPERS FY 2020-2021
Hancock County Budget Worksheet FY 2020-2021

Account	Objective	FY 2019-20 BUDGET	ESTIMATE 2019-20 ACTUAL	DEPT REQUEST	RECOMMENDED BUDGET
280-000-201	AUTOMOBILE AD VALOREM				
280-000-202	HOUSE TRAILER				
280-000-203	PRIOR YEAR PROPERTY TAX				
280-000-204	LAND REDEMPTION				
200-299	Receipts	850,000.00	-	-	860,000.00
280-300-912	ROAD CONSTRUCTION				
280-300-922	OTHER CAPITAL OUTLAY > $5,000				
	EXPENSES				0.00
280-800-800	PRINCIPAL RETIREMENT-CAPITAL	295,000.00	295,000.00		300,000.00
280-800-802	INTEREST EXPENSE	62,462.50	62,462.50		55,456.26
280-800-803	FISCAL AGENT FEES	750.00	750.00		750.00
	Disbursements	358,212.50	358,212.50	0.00	356,206.26
TOTAL BONDS RECEIPTS		-	-	-	**860,000.00**
TOTAL LOCKHEED BONDS EXPENSES		**358,212.50**	**358,212.50**	-	**356,206.26**
Beginning cash + receipts - expenses= ending cash		**691,787.50**	**353,611.88**	-	**2,080,793.74**
MS POWER FOUNDATION-PARKS/RECR					
331-000-002	CASH IN BANK	6,300.00			6,300.00
331-000-330	INTEREST EARNINGS				
331-531-919	FURNITURE & EQUIP < $5,000				
TOTAL MS POWER FOUNDATION-PARKS/REC RECEIPTS		-	-	-	**0.00**
TOTAL MS POWER FOUNDATION-PARKS/REC EXPENSES		-	-	-	**0.00**
RECREATION	**CAPITAL**				
348-000-002	CASH IN BANK	219.27			219.27
348-000-330	INTEREST EARNINGS				
348-000-387	TRANSFERS IN FROM GOVT FUNDS				
348-525-555	ENGINEERING FEES				
348-525-922	OTHER CAPITAL OUTLAY > $5,000				
TOTAL RECREATION CAPITAL RECEIPTS		-	-		**0.00**
TOTAL RECREATION CAPITAL EXPENSES		-	-	-	**0.00**
ELECTION CAPITAL					
349-000-002	CASH IN BANK	166,778.22			166,778.22
349-000-268	STATE GRTS NON/CAP-RES FOR GG				
349-000-330	INTEREST EARNINGS	1,000.00			1,000.00
349-000-387	TRANSFERS IN FROM GOVT FUNDS				
TOTAL ELECTION CAPITAL RECEIPTS		**166,778.22**	-	-	**1,000.00**
TOTAL ELECTION CAPITAL RECEIPTS		**1,000.00**	-	-	**1,000.00**
MDOT-Lakeshore Road Preservation					
361-000-003	CASH IN BANK FED FUNDS		-		
	Total Cash	-	-	-	0.00
361-300-277	FED GRTS CAP-RES FOR PUB WKS				360,000.00
	Receipts-Lakeshore Road Preservation	-	-	-	360,000.00
361-300-555	ENGINEERING FEES				70,000.00
361-300-911	CONSTRUCTION IN PROGRESS				290,000.00
	Expenses-Lakeshore Road Preservation	-	-	-	360,000.00
TOTAL MDOT LAKESHORE ROAD PRESERVATION RECEIPTS		-	-	-	**360,000.00**
TOTAL MDOT-LAKESHORE ROAD PRESERVATION EXPENSES		-	-	-	**360,000.00**
MDOT-ERBRF					
364-000-003	CASH IN BANK FED FUNDS		-		103,518.00
	Total Cash	-	-	-	103,518.00
364-301-277	FED GRTS CAP-RES FOR PUB WKS	937,800.00	655,100.00		0.00
	Receipts-ERBRF	937,800.00	655,100.00	-	-
364-301-555	ENGINEERING FEES	96,800.00	70,000.00		50,410.00

Attachment: budget workpapers FY 2020.2021 (9942 : Spread final budget for FY2021)

Account	Objective	FY 2019-20 BUDGET	ESTIMATE 2019-20 ACTUAL	DEPT REQUEST	RECOMMENDED BUDGET
364-301-911	CONSTRUCTION IN PROGRESS	841,000.00	600,000.00		110,464.00
	Expenses-ERBRF	937,800.00	670,000.00	-	160,874.00
TOTAL MDOT-ERBRF RECEIPTS		**937,800.00**	**655,100.00**	**-**	**-**
TOTAL MDOT-ERBRF EXPENSES		**937,800.00**	**670,000.00**	**-**	**160,874.00**
MDOT-WASHINGTON ST. ADA IMPROVEMENTS					
365-000-253	FEDERAL GRANTS CAPITAL				240,000.00
365-361-555	ENGINEERING FEES				
365-361-911	CONSTRUCTION-IN-PROGRESS		995.39		240,000.00
TOTAL MDOT-WASHINGTON ST. ADA IMPROVEMENTS RECI		**-**	**-**	**-**	**240,000.00**
TOTAL MDOT-WASHINGTON ST. ADA IMPROVEMENTS EXPI		**-**	**995.39**	**-**	**240,000.00**
SOLID WASTE	**BILLING & COLLECT**				
400-000-002	CASH IN BANK	437,977.13			566,000.00
400-000-200	REALTY				
400-000-203	PRIOR YEAR PROPERTY TAX				
400-000-204	LAND REDEMPTION				
400-000-320	USER FEES GARBAGE	900,000.00	825,000.00		900,000.00
400-000-330	INTEREST EARNINGS	5,000.00	5,000.00		5,000.00
400-000-340	REFUNDS	-3,000.00	(6,000.00)		-6,000.00
	Receipts	902,000.00	824,000.00	-	899,000.00
400-340-400	SALARIES/OFFICIALS	9,547.00		9,547.00	9,547.00
400-340-404	SALARIES/OFFICE CLERICAL	30,119.00		33,697.00	33,697.00
400-340-421	SALARIES/LABORERS				
400-340-422	SALARIES/TRUCK DRIVERS				
400-340-465	STATE RETIREMENT MATCHING	6,902.00		7,524.00	7,524.00
400-340-466	SOCIAL SECURITY MATCHING	3,034.00		3,308.00	3,308.00
400-340-467	WORKERS' COMPENSATION	209.00		228.00	228.00
400-340-468	GROUP INSURANCE	11,182.00		9,890.00	9,890.00
	Total Personal Services	60,993.00	-	64,194.00	64,194.00
400-340-501	POSTAGE AND BOX RENT	200.00	150.00	200.00	200.00
400-340-502	TELEPHONE SERVICE				
400-340-505	DIRECT MAIL SERVICES	18,000.00	10,000.00	18,000.00	18,000.00
400-340-511	GARBAGE DISPOSAL				
400-340-512	RECYCLING				
400-340-521	LEGAL ADVERTISING				
400-340-544	MAINTENANCE AGREEMENT	2,000.00	3,000.00	2,000.00	2,000.00
400-340-591	GARBAGE PICKUP	844,765.00	845,031.00		878,670.00
400-340-596	WASTE SERVICE				
400-340-599	OTHER CONTRACTUAL SERVICES				
	Total Contractual Services	864,965.00	858,181.00	20,200.00	898,870.00
400-340-671	GASOLINE				
400-340-680	TIRES AND TUBES		-		
400-340-681	REPAIR & REPLACEMENT PARTS		-		
	Total Consumable Supplies	-	-	-	0.00
	Total HHWG-Expenses				
TOTAL SOLID WASTE BILLING & COLLECT RECEIPTS		**902,000.00**	**824,000.00**	**-**	**899,000.00**
TOTAL SOLID WASTE BILLING & COLLECT EXPENSES		**925,958.00**	**858,181.00**	**84,394.00**	**963,064.00**
Beginning cash + receipts - expenses= ending cash		**414,019.13**	**(34,181.00)**	**(84,394.00)**	**501,936.00**
SOLID WASTE	**MILLAGE**				
401-000-002	CASH IN BANK	155,500.00			164,000.00
401-000-200	REALTY	970,000.00	1,000,000.00		692,000.00
401-000-201	AUTOMOBILE AD VALOREM				197,000.00
401-000-202	HOUSE TRAILER				2,000.00
401-000-203	PRIOR YEAR PROPERTY TAX				115,000.00
401-000-204	LAND REDEMPTION				1,000.00
401-000-270	STATE GRANTS/NON CAP-PW	41,500.00			41,050.00
200-299	Receipts	970,000.00	1,000,000.00	-	1,048,050.00

Attachment: budget workpapers FY 2020.2021 (9942 : Spread final budget for FY2021)

BUDGET WORKPAPERS FY 2020-2021
Hancock County Budget Worksheet FY 2020-2021

Account	Objective	FY 2019-20 BUDGET	ESTIMATE 2019-20 ACTUAL	DEPT REQUEST	RECOMMENDED BUDGET
401-000-330	INTEREST EARNINGS	1,500.00	2,000.00		2,000.00
401-000-387	TRANSFERS IN FROM GOVT FUNDS				
300-399	Receipts	1,500.00	2,000.00	-	2,000.00
401-340-401	ADMIN/MANAGERIAL/FOREMAN	32,136.00	-	25,709.00	25,709.00
401-340-465	STATE RETIREMENT MATCHING	5,592.00		4,473.00	4,473.00
401-340-466	SOCIAL SECURITY MATCHING	2,458.00	-	1,967.00	1,967.00
401-340-467	WORKERS' COMPENSATION	1,880.00	-	1,504.00	1,504.00
401-340-468	GROUP INSURANCE	8,053.00	-	90.00	90.00
	Total Personal Services	50,119.00	-	33,743.00	33,743.00
401-340-599	Other Contractual Services	3,300.00	-		3,300.00
	Total Contractual Services		-	37,304.00	3,300.00
401-340-603	OFFICE SUPPLIES	10,000.00			10,000.00
401-340-645	JANITORIAL SUPPLIES	1,000.00			1,000.00
401-340-671	GASOLINE	2,500.00			2,500.00
401-340-680	TIRES AND TUBES	800.00			800.00
401-340-681	REPAIR & REPLACEMENT PARTS	1,000.00			1,000.00
401-340-691	UNIFORMS	400.00			400.00
	Total Consumable Supplies	15,700.00	-	-	15,700.00
401-341-701	APPROPRIATIONS	907,550.00	942,825.00	1,162,950.00	1,113,881.00
	Total Grants & Subsidies	907,550.00	942,825.00	1,162,950.00	1,113,881.00
TOTAL SOLID WASTE MILLAGE RECEIPTS		**971,500.00**	**1,002,000.00**	**-**	**1,050,050.00**
TOTAL SOLID WASTE MILLAGE EXPENSES		**973,369.00**	**942,825.00**	**1,196,693.00**	**1,166,624.00**
Beginning cash + receipts - expenses= ending cash		**153,631.00**	**59,175.00**	**(1,196,693.00)**	**47,426.00**
INSURANCE CLEARING					
501-000-002	CASH IN BANK				375,000.00
501-000-323	PREMIUM CHARGES	2,500,000.00	2,500,000.00		2,583,238.00
501-000-330	INTEREST EARNINGS	3,000.00	3,000.00		3,000.00
501-000-340	REFUNDS				
	Receipts	2,503,000.00	2,503,000.00	-	2,586,238.00
501-155-468	GROUP INSURANCE	2,735,573.32	2,635,968.91		2,454,798.00
501-155-552	MEDICAL FEES	60,000.00	60,000.00		60,000.00
TOTAL INSURANCE CLEARING RECEIPTS		**2,503,000.00**	**2,503,000.00**	**-**	**2,586,238.00**
TOTAL INSURANCE CLEARING EXPENSES		**2,795,573.32**	**2,695,968.91**	**-**	**2,514,798.00**
WORKERS COMPENSATION CLEARING					
502-000-002	CASH IN BANK	96,000.00			175,000.00
502-000-323	PREMIUM CHARGES	325,000.00	370,000.00		365,000.00
502-000-330	INTEREST EARNINGS		1,500.00		1,500.00
502-000-387	TRANSFERS IN FROM GOVT FUNDS				
	Receipts	325,000.00	371,500.00	-	366,500.00
502-158-599	OTHER CONTRACTUAL SERVICES	300,000.00			375,000.00
	Disbursements	300,000.00	-	-	375,000.00
TOTAL WORKERS COMP CLEARING RECEIPTS		**325,000.00**	**371,500.00**	**-**	**366,500.00**
TOTAL WORKERS COMP CLEARING EXPENSES		**300,000.00**	**-**	**-**	**375,000.00**
INMATE COMMISSARY					
614-000-002	CASH IN BANK	99,000.00			105,000.00
614-000-336	SALES INCOME	50,000.00	46,000.00		50,000.00
614-000-339	JUDGMENTS RECOVERED				
614-000-346	TELEPHONE COMMISSIONS	25,000.00	26,000.00		25,000.00
614-000-387	TRANSFERS IN FROM GOVT FUNDS				
	Receipts	75,000.00	72,000.00	-	75,000.00
614-000-432	SALARIES/JAILERS	30,422.00		30,422.00	30,422.00
614-000-465	STATE RETIREMENT MATCHING	5,293.00		5,293.00	5,293.00
614-000-466	SOCIAL SECURITY MATCHING	2,327.00		2,327.00	2,327.00
614-000-467	WORKERS' COMPENSATION	161.00		161.00	161.00
614-000-468	GROUP INSURANCE	7,327.00		7,327.00	7,327.00
	Total Personal Services	45,530.00	-	45,530.00	45,530.00
614-220-599	OTHER CONTRACTUAL SERVICES	14,400.00			14,400.00

Attachment: budget workpapers FY 2020.2021 (9942 : Spread final budget for FY2021)

BUDGET WORKPAPERS FY 2020-2021
Hancock County Budget Worksheet FY 2020-2021

Account	Objective	FY 2019-20 BUDGET	ESTIMATE 2019-20 ACTUAL	DEPT REQUEST	RECOMMENDED BUDGET
614-220-692	CLOTHES & DRY GOODS FOR PRSNER	45,000.00	35,000.00		45,000.00
	Disbursements	59,400.00	35,000.00	-	59,400.00
TOTAL INMATE COMMISSARY RECEIPTS		**75,000.00**	**72,000.00**	**-**	**75,000.00**
TOTAL INMATE COMMISSARY EXPENSES		**104,930.00**	**35,000.00**	**45,530.00**	**104,930.00**

Attachment: budget workpapers FY 2020.2021 (9942 : Spread final budget for FY2021)

BUDGET WORKPAPERS FY 2020-2021
Hancock County Budget Worksheet FY 2020-2021

Account	Objective	FY 2019-20 BUDGET	ESTIMATE 2019-20 ACTUAL	DEPT REQUEST	RECOMMENDED BUDGET
PEARL RIVER	**COMM COLLEGE MTS**				
690-000-002	CASH IN BANK				
690-000-200	REALTY	1,130,000.00			806,000.00
690-000-201	AUTOMOBILE AD VALOREM				224,000.00
690-000-202	HOUSE TRAILER				2,000.00
690-000-203	PRIOR YEAR PROPERTY TAX				117,000.00
690-000-204	LAND REDEMPTION				1,000.00
	Receipts	1,130,000.00	-	-	1,150,000.00
690-550-720	MILLAGE PASS THRU	1,130,000.00			1,150,000.00
	Disbursements	1,130,000.00	-	-	1,150,000.00
TOTAL PEARL RIVER COMM COLLEGE MTS RECEIPTS		**1,130,000.00**	**-**	**-**	**1,150,000.00**
TOTAL PEARL RIVER COMM COLLEGE MTS EXPENSES		**1,130,000.00**	**-**	**-**	**1,150,000.00**

Attachment: budget workpapers FY 2020.2021 (9942 : Spread final budget for FY2021)

Hancock County Board of Supervisors

Regular Meeting Minutes

October 4, 2021 at 9:00 a.m.

Board Meeting Room

Minutes Acceptance: Minutes of Oct 4, 2021 9:00 AM (Board Secretary)

1. Call to Order

The record reflects County Administrator, Eddie Favre, Grant Administrator, Maureen Anderson, County Attorney, Gary Yarborough, Chancery Clerk, Tim Kellar, Tax Assessor, Jimmie Ladner, County Engineer, Geoff Clemens, Road Manager, Vic Johnson, Comptroller, Nancy Kelly, and Deputy Clerk, Valerie Fitts were all present in the Board Room. Sheriff, Ricky Adam was present via remote access.

A. Pledge of Allegiance
B. Invocation

2. Roll Call

Attendee Name	Title	Status	Arrived
Theresa Ryan	District 1	Present	
Greg Shaw	District 2	Present	
Kodie Koenenn	District 3	Present	
Scotty Adam	District 4	Present	
Darrin Bo Ladner	District 5	Present	

3. Amendments to the Agenda

8.4.2. Motion to appoint Mr. Jimmie Ladner as the interim replacement for Mr. Mark Henderson on the Coastal Mississippi Tourism Board of Commissioners.

A. **Motion to:** Motion to accept the agenda.**Adopted**

RESULT: **ADOPTED [UNANIMOUS]**
MOVER: Greg Shaw, District 2
SECONDER: Kodie Koenenn, District 3

AYES: Ryan, Shaw, Koenenn, Adam, Ladner

4. Announcements

A. The next regular scheduled Board of Supervisor's meeting will be held at 9:00 a.m. on Monday, October 18, 2021.

B. Payroll for period ending September 25, 2021, totaled $721,470.59.

C. Payroll for period ending October 1, 2021, totaled $723,470.59.

D. Bids will be received until October 18, 2021 at 11:00 a.m., and then opened for the Improvements to McLeod Park Phase III.

E. Hancock County's Household Hazardous Waste Day will be held on Saturday, October 30, 2021 from 8:00 a.m. through 1:00 p.m., at the Hancock County Arena.

F. The Board of Supervisors will hold a Public Hearing on Monday, November 1, 2021 at 1:00 p.m. regarding road petitions to accept or abandon certain roads in the county.

5. External Business Agenda

A. Port & Harbor Commission

1. Motion to accept the Hancock County Port & Harbor Commission's Resolution #20210927-01, approving the HCPHC September 27, 2021 Docket of Claims.**Approved**

   RESULT: **APPROVED [UNANIMOUS]**
   MOVER: Kodie Koenenn, District 3
   SECONDER: Darrin Bo Ladner, District 5
   AYES: Ryan, Shaw, Koenenn, Adam, Ladner

2. Motion to accept the Hancock County Port & Harbor Commission's Resolution #20210927-08, authorizing the execution of a Ground Lease Agreement with Coastal Development & Construction, LLC, at Port Bienville Industrial Park for $30,000 in base rent for 1 year.**Approved**

Minutes Acceptance: Minutes of Oct 4, 2021 9:00 AM (Board Secretary)

RESULT:	**APPROVED [UNANIMOUS]**
MOVER:	Greg Shaw, District 2
SECONDER:	Theresa Ryan, District 1
AYES:	Ryan, Shaw, Koenenn, Adam, Ladner

B. Christina Shurley - Digital Engineering

1. Motion to approve and authorize Board President to sign the cover letter for the GOMESA applications to the Department of Marine Resources for the following drainage projects: a. 4.09 Stennis Airport Road; b. 4.13 Harbor Drive; c. 5.17 Parker Drive; d. 4.11 Stennis Airport South of Runway; e. 5.16 Bayou Bacon at Hoda Road.**Approved**

RESULT:	**APPROVED [UNANIMOUS]**
MOVER:	Scotty Adam, District 4
SECONDER:	Kodie Koenenn, District 3
AYES:	Ryan, Shaw, Koenenn, Adam, Ladner

2. Motion to approve and authorize Grant Administrator, Maureen Anderson, to sign the Agent Authorization to Cypress Environment & Infrastructure for the Department of Marine Resources Permitting required on various Hancock County locations.**Approved**

RESULT:	**APPROVED [UNANIMOUS]**
MOVER:	Theresa Ryan, District 1
SECONDER:	Darrin Bo Ladner, District 5
AYES:	Ryan, Shaw, Koenenn, Adam, Ladner

3. Motion to approve and authorize Board President to sign the Mississippi Department of Transportation's application for permit at Leetown Road Drainage Project location.**Approved**

RESULT:	**APPROVED [UNANIMOUS]**
MOVER:	Greg Shaw, District 2
SECONDER:	Kodie Koenenn, District 3
AYES:	Ryan, Shaw, Koenenn, Adam, Ladner

C. Penny and Marty Sahuque - Bud Ladner Road

1. Motion to add to the Public Hearing for Hancock County Road Registry modifications, scheduled for November 1, 2021 at 1:00 p.m., the consideration for the east section of Bud Ladner Road to be added to the Hancock County Road Registry, and authorize county personnel to publicize.**Approved as Amended**

Minutes Acceptance: Minutes of Oct 4, 2021 9:00 AM (Board Secretary)

The record reflects Marty Sahuque was present at the meeting and presented the Board with a Petition signed by property owners requesting the east end of Bud Ladner Road to be re-opened as attached.

RESULT: **APPROVED AS AMENDED [UNANIMOUS]**
MOVER: Theresa Ryan, District 1
SECONDER: Scotty Adam, District 4
AYES: Ryan, Shaw, Koenenn, Adam, Ladner

D. Nikki Moon - Coastal Mississippi Tourism

1. Presentation from Nikki Moon regarding Coastal Mississippi Tourism Commission.**No Action Taken**

   The record reflects Nikki Moon updated the Board on the recent resignation of Coastal Mississippi Tourism Director, Milton Segarra, and asked that the attached statement from the Hancock County Commissioners be added to the Minutes.

   RESULT: **NO ACTION TAKEN**

E. Gulf Coast Center for Nonviolence

1. Motion to approve Proclamation proclaiming the month of October 2021 as Domestic Violence Awareness Month.**Approved**

   The record reflects the Board of Supervisors proudly presented the Gulf Coast Center for Nonviolence with the Proclamation.

   RESULT: **APPROVED [UNANIMOUS]**
   MOVER: Theresa Ryan, District 1
   SECONDER: Kodie Koenenn, District 3
   AYES: Ryan, Shaw, Koenenn, Adam, Ladner

6. Departmental Agendas

A. Emergency Management Agency

1. Motion to approve Intent to Participate in the 2021 Update of the District 9 Regional Hazard Mitigation Plan and authorize Board President to sign.**Approved**

Minutes Acceptance: Minutes of Oct 4, 2021 9:00 AM (Board Secretary)

RESULT:	**APPROVED [UNANIMOUS]**
MOVER:	Darrin Bo Ladner, District 5
SECONDER:	Kodie Koenenn, District 3
AYES:	Ryan, Shaw, Koenenn, Adam, Ladner

B. E-911/Dispatch

The record reflects Items 1 - 6 were voted on in one consent block.

1. Motion to approve hiring Cidney Reis as full time Dispatcher, with a rate of pay of $11.50 per hour, effective October 4, 2021, pending successful physical and drug screening, and 90 day probationary period.**Approved**

RESULT:	**APPROVED [UNANIMOUS]**
MOVER:	Greg Shaw, District 2
SECONDER:	Kodie Koenenn, District 3
AYES:	Ryan, Shaw, Koenenn, Adam, Ladner

2. Motion to approve hiring Jennifer Harris as full time Dispatcher, with a rate of pay of $13.50 per hour, effective October 4, 2021, pending successful physical and drug screening, and 90 day probationary period.**Approved**

RESULT:	**APPROVED [UNANIMOUS]**
MOVER:	Greg Shaw, District 2
SECONDER:	Kodie Koenenn, District 3
AYES:	Ryan, Shaw, Koenenn, Adam, Ladner

3. Motion to rescind hiring Ngawai Heke-Stockstill as a full time Dispatcher that was approved at the September 7, 2021 meeting.**Approved**

RESULT:	**APPROVED [UNANIMOUS]**
MOVER:	Greg Shaw, District 2
SECONDER:	Kodie Koenenn, District 3
AYES:	Ryan, Shaw, Koenenn, Adam, Ladner

4. Motion to approve the resignation of Alysha Talley from Dispatch, effective September 27, 2021.**Approved**

RESULT:	**APPROVED [UNANIMOUS]**
MOVER:	Greg Shaw, District 2
SECONDER:	Kodie Koenenn, District 3
AYES:	Ryan, Shaw, Koenenn, Adam, Ladner

5. Motion to rescind the Mandatory 16 hour orientation course for Alysha Talley that was approved on the September 20, 2021 meeting, due to her resignation.**Approved**

Minutes Acceptance: Minutes of Oct 4, 2021 9:00 AM (Board Secretary)

RESULT:	**APPROVED [UNANIMOUS]**
MOVER:	Greg Shaw, District 2
SECONDER:	Kodie Koenenn, District 3
AYES:	Ryan, Shaw, Koenenn, Adam, Ladner

6. Motion to approve moving Angela Neal to Dispatch Supervisor, with a rate of pay of $16.00 per hour, effective October 4, 2021.**Approved**

RESULT:	**APPROVED [UNANIMOUS]**
MOVER:	Greg Shaw, District 2
SECONDER:	Kodie Koenenn, District 3
AYES:	Ryan, Shaw, Koenenn, Adam, Ladner

C. Animal Shelter

D. Justice Court

E. IT Department

F. Purchasing

1. Motion to approve the sole source purchase of a Nighthawk-HBI XP handheld x-ray machine for the Sheriff's Department. Total price is $38,700.00 from Viken Detection, and spread quote on the Minutes.**Approved as Amended**

   The record reflects this Motion was approved contingent upon final review and approval from county attorney as a sole source purchase. County attorney will spread his findings at the October 18, 2021 Meeting.

RESULT:	**APPROVED AS AMENDED [UNANIMOUS]**
MOVER:	Kodie Koenenn, District 3
SECONDER:	Darrin Bo Ladner, District 5
AYES:	Ryan, Shaw, Koenenn, Adam, Ladner

G. Planning and Zoning

H. Parks & Recreation

I. Inventory Clerk

1. Motion to spread on the Minutes, the Annual Inventory Report for the fiscal year ending 2021, which was submitted to the State Auditor's office as required.**Approved**

Minutes Acceptance: Minutes of Oct 4, 2021 9:00 AM (Board Secretary)

RESULT:	**APPROVED [UNANIMOUS]**
MOVER:	Theresa Ryan, District 1
SECONDER:	Greg Shaw, District 2
AYES:	Ryan, Shaw, Koenenn, Adam, Ladner

2. Motion to approve the inventory removal and disposal of the assets listed on the attached Exhibit A as they are no longer needed for county purposes.**Approved**

RESULT:	**APPROVED [UNANIMOUS]**
MOVER:	Darrin Bo Ladner, District 5
SECONDER:	Kodie Koenenn, District 3
AYES:	Ryan, Shaw, Koenenn, Adam, Ladner

J. Comptroller

1. Motion to approve the docket of claims for October 4, 2021 in the amount of $1,828,209.78.**Approved**

RESULT:	**APPROVED [UNANIMOUS]**
MOVER:	Darrin Bo Ladner, District 5
SECONDER:	Kodie Koenenn, District 3
AYES:	Ryan, Shaw, Koenenn, Adam, Ladner

2. Motion to approve the repayment of the following interfund loans: Repay $1,801,938.55 to the General fund, of that $806,017.56 from the Nate fund, $10,351.14 from the COVID-19 fund, $625,925.78 from the Hurricane Zeta fund, $5,154.83 from the Hurricane Ida fund, $9,279.86 from the Tidelands fund, $143,634.11 from the Nvision Cap Loan fund, $45,135.09 from the DAK Tax Increment Obligation Bond fund, and $156,440.18 from the Stennis Airport Terminal fund.**Approved**

Minutes Acceptance: Minutes of Oct 4, 2021 9:00 AM (Board Secretary)

RESULT:	**APPROVED [UNANIMOUS]**
MOVER:	Greg Shaw, District 2
SECONDER:	Kodie Koenenn, District 3
AYES:	Ryan, Shaw, Koenenn, Adam, Ladner

K. Board Secretary

The record reflects Items 1-2 were voted on in one consent block.

1. Motion to approve Regular Meeting Minutes of Monday September 20th, 2021**Accepted**

RESULT:	**ACCEPTED [UNANIMOUS]**
MOVER:	Kodie Koenenn, District 3
SECONDER:	Greg Shaw, District 2
AYES:	Ryan, Shaw, Koenenn, Adam, Ladner

2. Motion to approve Recessed Meeting Minutes of Wednesday September 29th, 2021**Accepted**

RESULT:	**ACCEPTED [UNANIMOUS]**
MOVER:	Kodie Koenenn, District 3
SECONDER:	Greg Shaw, District 2
AYES:	Ryan, Shaw, Koenenn, Adam, Ladner

7. Elected/Appointed Agendas

A. Sheriff's Office

1. Motion to spread on the Minutes, the following personnel changes: a. Joshua Holland pay adjusted to a rate of pay $17.50 per hour, effective October 10, 2021.**Approved**

RESULT:	**APPROVED [UNANIMOUS]**
MOVER:	Greg Shaw, District 2
SECONDER:	Kodie Koenenn, District 3
AYES:	Ryan, Shaw, Koenenn, Adam, Ladner

2. Motion to spread on the Minutes, the approval letters and fully executed grant agreements for the Mississippi Office of Highway Safety FY22 154 Alcohol FY22, and FY22 402 Occupant Protection Grants for a total amount of $98,171.40.**Approved**

Minutes Acceptance: Minutes of Oct 4, 2021 9:00 AM (Board Secretary)

RESULT:	**APPROVED [UNANIMOUS]**
MOVER:	Theresa Ryan, District 1
SECONDER:	Greg Shaw, District 2
AYES:	Ryan, Shaw, Koenenn, Adam, Ladner

3. Motion to approve the advertisement for a reverse auction to purchase a full body scanning security system.**Approved**

RESULT:	**APPROVED [UNANIMOUS]**
MOVER:	Scotty Adam, District 4
SECONDER:	Theresa Ryan, District 1
AYES:	Ryan, Shaw, Koenenn, Adam, Ladner

4. Motion to approve and authorize Board President to sign the Contract Addendum (2021 FCC Order) between Hancock County Sheriff's Office and Securus Technologies.**Approved**

RESULT:	**APPROVED [UNANIMOUS]**
MOVER:	Darrin Bo Ladner, District 5
SECONDER:	Kodie Koenenn, District 3
AYES:	Ryan, Shaw, Koenenn, Adam, Ladner

B. Tax Assessor

C. Circuit Clerk

D. County Court

E. Youth Court / Family Treatment Court

1. Motion to spread on the Minutes, the fully executed agreement between the University of Southern Mississippi School of Social Work and the Hancock County Youth Court.**Approved**

RESULT:	**APPROVED [UNANIMOUS]**
MOVER:	Darrin Bo Ladner, District 5
SECONDER:	Kodie Koenenn, District 3
AYES:	Ryan, Shaw, Koenenn, Adam, Ladner

F. Chancery Clerk

G. County Engineer

The record reflects Items 1-3 were voted on in one consent block.

1. Motion to approve ROW occupancy request from AT&T to install buried fiber optic cable along numerous roads as included in ROW Request.**Approved**

Minutes Acceptance: Minutes of Oct 4, 2021 9:00 AM (Board Secretary)

RESULT:	**APPROVED [UNANIMOUS]**
MOVER:	Theresa Ryan, District 1
SECONDER:	Greg Shaw, District 2
AYES:	Ryan, Shaw, Koenenn, Adam, Ladner

2. Motion to approve ROW occupancy request from Southern Lights to install fiber optic by bore under Lower Bay Road at the intersection of Old Gainsville Rd.**Approved**

RESULT:	**APPROVED [UNANIMOUS]**
MOVER:	Theresa Ryan, District 1
SECONDER:	Greg Shaw, District 2
AYES:	Ryan, Shaw, Koenenn, Adam, Ladner

3. Motion to approve ROW occupancy request from AT&T to place buried TELCO cables along numerous roads near Crane Creek Road.**Approved**

RESULT:	**APPROVED [UNANIMOUS]**
MOVER:	Theresa Ryan, District 1
SECONDER:	Greg Shaw, District 2
AYES:	Ryan, Shaw, Koenenn, Adam, Ladner

4. Motion to approve and authorize Board President to sign close out documents related to North Beach Drainage Project, and spread all documents on the Minutes.**Approved as Amended**

   The record reflects a Consent of Surety, and authorization to spread all documents on the Minutes.

RESULT:	**APPROVED AS AMENDED [UNANIMOUS]**
MOVER:	Kodie Koenenn, District 3
SECONDER:	Scotty Adam, District 4
AYES:	Ryan, Shaw, Koenenn, Adam, Ladner

5. Motion to approve the Letter of Recommendation for Replacement of Bridge No. 46 Bayou Marone on Bayou LaCroix Road to Hemphill Construction Company in the amount of $549,788.85.**Approved as Amended**

   The record reflects an approval, contingent upon payment, performance bonds as required by statue, insurance, and execution of the agreement.

RESULT:	**APPROVED AS AMENDED [UNANIMOUS]**
MOVER:	Scotty Adam, District 4
SECONDER:	Kodie Koenenn, District 3
AYES:	Ryan, Shaw, Koenenn, Adam, Ladner

6. Motion to approve and authorize Board President to sign Change Order No. 1 for South Gate Road Repairs at Port Bienville with an increased amount of $8,650.00.**Approved as Amended**

Minutes Acceptance: Minutes of Oct 4, 2021 9:00 AM (Board Secretary)

The record reflects an approval and authorization for comptroller and county administrator to prepare the necessary budget amendment to the road and bridge fund coming out of the use tax modernization fund; further, with a finding and recommendation by the county engineer of record, this is a latent condition based upon subsurface conditions and a change is necessary and is commercially reasonable under Mississippi Code 31-7-13 (d).

RESULT:	**APPROVED AS AMENDED [UNANIMOUS]**
MOVER:	Theresa Ryan, District 1
SECONDER:	Kodie Koenenn, District 3
AYES:	Ryan, Shaw, Koenenn, Adam, Ladner

H. Road Manager

1. Discussion regarding damage caused by the Road Crew cutting grass on Texas Flat Road to a 2006 GMC Sierra belonging to Milton Jacobs.**Approved as Amended**

   The record reflects a finding of waiver of immunity for reckless disregard for the vehicle only, no deliberate indifference and Motion to approve the low quote from Walker Collision Center, 1003 Highway 11 South, Picayune, Mississippi 39466, to exclude the tax, for a total amount of $681.20, to make the repairs to the door only; further, the request by the vehicle owner for a rental vehicle was denied by the Board.

RESULT:	**APPROVED AS AMENDED [UNANIMOUS]**
MOVER:	Scotty Adam, District 4
SECONDER:	Theresa Ryan, District 1
AYES:	Ryan, Shaw, Koenenn, Adam, Ladner

I. Grant Administrator

1. Motion to approve and authorize Board President to sign the Cooperative Service Agreement between Hancock County and the United States Department of Agriculture Animal and Plant Health Inspection Service for annual services of nutria, muskrat and beaver nuisance damage management in the amount of $7,500.00.**Approved**

RESULT:	**APPROVED [UNANIMOUS]**
MOVER:	Scotty Adam, District 4
SECONDER:	Kodie Koenenn, District 3
AYES:	Ryan, Shaw, Koenenn, Adam, Ladner

2. Motion to authorize Board President to sign the FY22-Clermont Harbor Pier Expansion Grant Agreement with the Department of Marine Resources in the amount of $451,000.00.**Approved**

Minutes Acceptance: Minutes of Oct 4, 2021 9:00 AM (Board Secretary)

RESULT:	**APPROVED [UNANIMOUS]**
MOVER:	Theresa Ryan, District 1
SECONDER:	Kodie Koenenn, District 3
AYES:	Ryan, Shaw, Koenenn, Adam, Ladner

3. Motion to approve and authorize Board President to sign the 3rd Sworn Statement In Proof of Loss in the amount of $1,129.37 for county property insurance claims for Hurricane Zeta Damages, and spread on the Minutes the property damages worksheet.**Approved**

RESULT:	**APPROVED [UNANIMOUS]**
MOVER:	Greg Shaw, District 2
SECONDER:	Theresa Ryan, District 1
AYES:	Ryan, Shaw, Koenenn, Adam, Ladner

4. Motion to ratify and spread on the Minutes, the fully executed Preliminary Engineering Services Contract regarding Beach Boulevard Hurricane Zeta Repair Project ER-0023-00(056)LPA / 108754-711000, along with correspondence to and from MDOT, and Notice to Proceed to Compton Engineering, Inc.**Approved**

RESULT:	**APPROVED [UNANIMOUS]**
MOVER:	Darrin Bo Ladner, District 5
SECONDER:	Scotty Adam, District 4
AYES:	Ryan, Shaw, Koenenn, Adam, Ladner

5. Motion to approve and authorize Board President to sign Payment Request 4 for McLeod Park RV Park Expansion and Pier Construction.**Approved**

RESULT:	**APPROVED [UNANIMOUS]**
MOVER:	Scotty Adam, District 4
SECONDER:	Kodie Koenenn, District 3
AYES:	Ryan, Shaw, Koenenn, Adam, Ladner

6. Motion to approve the recommendation to accept the cost proposal from Butler Used Oil of Mendenhall, Mississippi, in the amount of $500.00, to collect and recycle waste oil during the October 30, 2021, Household Hazardous Waste Collection Day Event due to the first recommendation of Mike's Filter and Supply in Houma, Louisiana suffering damage from Hurricane Ida as they are unable to provide services for this event, and spread all quotes on the Minutes.**Approved**

Minutes Acceptance: Minutes of Oct 4, 2021 9:00 AM (Board Secretary)

RESULT:	**APPROVED [UNANIMOUS]**
MOVER:	Kodie Koenenn, District 3
SECONDER:	Darrin Bo Ladner, District 5
AYES:	Ryan, Shaw, Koenenn, Adam, Ladner

7. Motion to approve and authorize Board President to sign the Complete Environmental and Remediation HHWD Collection Services Agreement for the 2021 HHWD event.**Approved**

RESULT:	**APPROVED [UNANIMOUS]**
MOVER:	Greg Shaw, District 2
SECONDER:	Theresa Ryan, District 1
AYES:	Ryan, Shaw, Koenenn, Adam, Ladner

J. County Administrator

1. Motion to approve final changes to the FY2021-2022 Employee Compensation Schedule, effective October 1, 2021.**Approved**

RESULT:	**APPROVED [UNANIMOUS]**
MOVER:	Scotty Adam, District 4
SECONDER:	Kodie Koenenn, District 3
AYES:	Ryan, Shaw, Koenenn, Adam, Ladner

2. Motion to ratify the attached Pauper Declaration for Mrs. Carmine A. Zazzaro.**Approved**

RESULT:	**APPROVED [UNANIMOUS]**
MOVER:	Theresa Ryan, District 1
SECONDER:	Scotty Adam, District 4
AYES:	Ryan, Shaw, Koenenn, Adam, Ladner

3. Motion to spread and ratify on the Minutes, correspondence from the Office of the District Attorney asking for the Board to ratify the hiring of Jeremy Lawrence Necaise as the Assistant District Attorney for Hancock County.**Approved**

   The record reflects a full recusal from District 3 Supervisor from the discussion and vote on this Item and has left the room.

RESULT:	**APPROVED [4 TO 0]**
MOVER:	Darrin Bo Ladner, District 5
SECONDER:	Theresa Ryan, District 1
AYES:	Theresa Ryan, Greg Shaw, Scotty Adam, Darrin Bo Ladner
RECUSED:	Kodie Koenenn

4. Motion to approve and authorize Board President and Chancery Clerk to sign (where needed) the following 16th Section land matters that were approved by

Minutes Acceptance: Minutes of Oct 4, 2021 9:00 AM (Board Secretary)

the Hancock County Board of Education at their July and August 2021 regular meetings: a. Ryan, Shon and Oscar Peterson III - Commercial Lease - Section 16-5S-14W (5.75 acres) - amendment; b. Anthony Necaise - Residential - Section 16-6S-14W (1.05 acres) - amendment; c. Cathy Boyet - Residential - Section 16-9S-16W - Lot #32 - amendment; d. Shon Peterson - requesting to be released of ownership as lessee on two properties - State Commercial Lease #16011 and State Commercial Lease #61259; e. Frankie Saucier - Hunting and Fishing Bid Winner - Section 16-6S-14W (160 acres) - new lease; f. Richard Shawver - Hunting and Fishing Bid Winner - Section 29-5S-15W (40 acres) NW 1/4 of NW 1/4 - new lease; g. Joseph and Laurence Stockstill - Agricultural Bid Winner - Section 29-5S-15W (40 acres) SW 1/4 of NW 1/4; and h. Hancock County School District Correspondence dated September 27, 2021.**Approved**

The record reflects District 3 Supervisor reentered the room to participate in the discussion and vote on this Item.

RESULT:	**APPROVED [UNANIMOUS]**
MOVER:	Greg Shaw, District 2
SECONDER:	Kodie Koenenn, District 3
AYES:	Ryan, Shaw, Koenenn, Adam, Ladner

5. Discussion/Update regarding the Southern Mississippi Planning and Development District (SMPDD), Mississippi Coastal Map Revision project.**No Action Taken**

RESULT: **NO ACTION TAKEN**

K. County Attorney

8. Supervisors Items

A. District 1

B. District 2

C. District 3

D. District 4

1. Motion to close Beach Boulevard for the Bay High School Homecoming Parade on Wednesday, October 27, 2021.**Approved**

Minutes Acceptance: Minutes of Oct 4, 2021 9:00 AM (Board Secretary)

RESULT:	**APPROVED [UNANIMOUS]**
MOVER:	Scotty Adam, District 4
SECONDER:	Theresa Ryan, District 1
AYES:	Ryan, Shaw, Koenenn, Adam, Ladner

2. Motion to replace Mark Henderson on an interim basis with Mr. Jimmie Ladner on the Coastal Mississippi Tourism Board of Commissioners until a permanent replacement is appointed.**Approved**

RESULT:	**APPROVED [UNANIMOUS]**
MOVER:	Scotty Adam, District 4
SECONDER:	Kodie Koenenn, District 3
AYES:	Ryan, Shaw, Koenenn, Adam, Ladner

E. District 5

9. Public Comments

10. Executive Session

1. Motion to enter closed session to consider the appropriateness of an executive session regarding personnel issues in the Sheriff's Office.**Approved**

RESULT:	**APPROVED [UNANIMOUS]**
MOVER:	Scotty Adam, District 4
SECONDER:	Kodie Koenenn, District 3
AYES:	Ryan, Shaw, Koenenn, Adam, Ladner

2. Motion to enter executive session regarding personnel issues in the Sheriff's Office.**Approved**

RESULT:	**APPROVED [UNANIMOUS]**
MOVER:	Scotty Adam, District 4
SECONDER:	Kodie Koenenn, District 3
AYES:	Ryan, Shaw, Koenenn, Adam, Ladner

3. Motion to exit executive session with no action taken.**Approved**

Minutes Acceptance: Minutes of Oct 4, 2021 9:00 AM (Board Secretary)


RESULT:	**APPROVED [UNANIMOUS]**
MOVER:	Scotty Adam, District 4
SECONDER:	Kodie Koenenn, District 3
AYES:	Ryan, Shaw, Koenenn, Adam, Ladner

11. Adjourn/Recess

1. **Motion to:** Motion to adjourn the meeting at 10:08:06 AM.**Adopted**

RESULT:	**ADOPTED [UNANIMOUS]**
MOVER:	Theresa Ryan, District 1
SECONDER:	Greg Shaw, District 2
AYES:	Ryan, Shaw, Koenenn, Adam, Ladner

The Minutes of the October 4, 2021 have been read and approved.

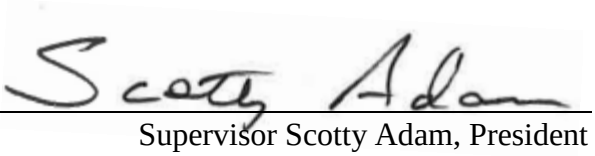

Supervisor Scotty Adam, President

Minutes Acceptance: Minutes of Oct 4, 2021 9:00 AM (Board Secretary)

HANCOCK COUNTY SHERIFF'S OFFICE

ATTESTATION OF INMATE MEALS SERVED

September 2021
Month Of

Pursuant to Mississippi § 19-25-74, I hereby provide the following attestation as to the number of meals served to the inmate population incarcerated in the Hancock County Adult Detention Center for the month of September 2021, which is supported by an accompanying meal log which has been properly filed with the County Administrator.

Summary of Meals Provided

Total Breakfast Meals Served ↳ Served at 4 a.m. daily.	6061
Total Lunch/Dinner Meals Served ↳ Served at 11 a.m. daily.	6009
Total Supper Meals Served ↳ Served at 4 p.m. daily.	5939
Total Additional Inmate Worker Meals Served	3246
Total Additional Special Diet Meals Served ↳ Medically Ordered, Pregnant Inmates, Pre-Booked Inmates	249
Grand Total All Meals Served	21504

ATTESTED, this the 7 day of October, 2021.

Respectfully Submitted,

Clayton Richard "Ricky" Adam
Sheriff
Hancock County, Mississippi

Attachment: meals served in September 2021 (9904 : Inmate meal log for the month of September 2021)

Hancock County Sheriff's Office

Ricky Adam, Sheriff

Off-Duty Employment Locations

Detail Locations	Address
Church of the King	317 Reese Street, BSL
BSL Old Town Area	Bay St. Louis
Lakeshore Community Center	6440 Lower Bay Road, BSL
Longfellow Civic Center	122 Court Street, BSL
Hancock County Shelters	Hancock County
Pearlington Center	5265 Highway 604, Pearlington
Bayou Phillips Community Center	9155 Harbor Drive, BSL
Bay St. Louis Harbor	100 Jody Compretta Drive, BSL
Bay St. Louis Community Hall	301 Blaize Avenue, BSL
Silver Slipper Casino	5000 South Beach Blvd., BSL
Love Barn	16990 Old Joe Moran, Kiln
The Camellia	27360 Highway 603, Kiln
Bay-Waveland Schools	750 Blue Meadow, BSL
Army National Guard Facility	4264 Kiln Delisle Road, Kiln
Hancock County Schools	7084 Stennis Airport Drive, Kiln
St. Stanislaus College	304 S. Beach Blvd., BSL
Our Lady Academy	222 S. Beach Blvd., BSL
Hancock County Arena	4184 Kiln Delisle Drive, Kiln
Our Lady of the Gulf	228 S. Beach Blvd., Kiln
KC Hall	22424 Highway 43, Kiln
Sacred Heart	14595 Vidalia Road, Pass Christian
Diamondhead Community Center	5300 Diamondhead Circle, Diamondhead
Diamondhead Country Club	7600 Country Club Drive, Diamondhead

Attachment: Off Duty Employment (9906 : Hancock County Sheriff's Office's off duty employment location roster)

Hancock County Sheriff's Office
Ricky Adam, Sheriff
Off-Duty Detail Approved Employees

Employee	Division	LE Skills
ADAM, COLBY S	Reserve	Yes
ALISON, JOHN C	Patrol	Yes
ALLEN, JASON E	Patrol	Yes
ANTOINE, THOMAS JAMES	Reserve	Yes
ARMSTRONG, BOBBY A	Reserve	Yes
BAKER, AUSTIN ALLAN	Patrol	Yes
BARRACLOUGH II , MARK A	Patrol	Yes
BASS, ZACHARY P	Reserve	Yes
BESSE JR , EDWARD L	Patrol	Yes
BETHEA, THOMAS J	Patrol	Yes
BOUTWELL, LEWIS RAY	Reserve	Yes
BRYAN, GEORGE A	Patrol	Yes
BUEHLER, JONATHAN R	Patrol	Yes
BUNCE, JOHN	Reserve	Yes
BURKETT, MICHAEL A	Patrol	Yes
BYRD, JASON M	Investigations	Yes
CANASKI, CHRISTOPHER C	Investigations	Yes
CAUGHLIN, DUANE P	Reserve	Yes
COTTER, WILLIAM FRANK	Investigations	Yes
COSPELICH, LEROY	Courts	No
CROWE, PATRICK D	Patrol	Yes
CUEVAS, BRENT A	Patrol	Yes
DORSEY, ROBERT J	Reserve	Yes
DUNIGAN, LEEANNA M	Reserve	Yes
EAGAN III, FREDERICK L	Investigations	Yes
EDMONDS, JASON A	Investigations	Yes
EMPEY, KEVEN R	Reserve	Yes
FAVRE, JACE M	Patrol	Yes
FAYARD, CODY A	Patrol	Yes
FIFE, RYAN P	Patrol	Yes
FITE, TRAVIS ANDREW	SRO	Yes
FLANAGAN, DERRICK P	Patrol	Yes
FLIES, JESUS	Reserve	Yes
FOWLER, REGINALD D	Patrol	Yes
FRANKLIN, DUSTYN	Patrol	Yes
GALVIN, JORDAN E	Patrol	Yes
GAMBINO, ANTHONY J	Patrol	Yes
GENDREAU, JOSEPH C	Patrol	Yes
GILBERT, VICENTE D	Patrol	Yes
GILCHRIST, CHRISTOPHER J	Patrol	Yes
GILKERSON, DANIEL H	Investigations	Yes
GIPSON IV , CARL L	SRO	Yes
GRANNAN, GLENN J	Investigations	Yes

Attachment: Off Duty Employment (9906 : Hancock County Sheriff's Office's off duty employment location roster)

Hancock County Sheriff's Office
Ricky Adam, Sheriff
Off-Duty Detail Approved Employees

GRICE JR , BOBBY G	Reserve	Yes
GUIDRY, ELOI A	Courts	Yes
HART, DAVID DUAYNE	Patrol	Yes
HILL, JAMES M	Reserve	Yes
HODA, CHAD	Reserve	Yes
HOLLAND, JOSHUA M	Patrol	Yes
JASSBY, MARCUS R	Investigations	Yes
JENNINGS, THOMAS E	Reserve	Yes
JOHNSON, JONUS M	Reserve	Yes
JONES, AARON	Patrol	Yes
JONES, DENNIS P	Reserve	Yes
JONES, LYNN M	Courts	Yes
JORDAN, SHANE M	Patrol	Yes
KESSEL, ROBERT G	Reserve	Yes
KING, JOHN DAVID	Patrol	Yes
KIRSCH, KARL J	Patrol	Yes
KUTCHER, MATTHEW	Reserve	Yes
LADNER, COLIN R	Patrol	Yes
LEE, JORDAN TIFFANY	Patrol	Yes
LICCIARDI, ANTHONY S	Patrol	Yes
LUTHER, JOHN E	Reserve	Yes
MALDONADO ESQUIVEL, TIFFANY	SRO	Yes
MALLEY, KYLE A	Patrol	Yes
MANUEL, BRAXTON T	Patrol	Yes
MARIE, ALEXANDER T	Animal Control	No
MICHAEL, ANTHONY KYLE	Investigations	Yes
MILLER, PAUL A	Reserve	Yes
MORAN, DOYLE VINCENT	Reserve	Yes
MOSSEY, JOSHUA M	Reserve	Yes
MURPHY, RAY J	Reserve	Yes
NEFF, ISREAL F	Patrol	Yes
NGUYEN, ANDY	Patrol	Yes
PATRICK, ALEXANDER WAYNE	Patrol	Yes
PETERSEN, DOUGLAS	Reserve	Yes
PETERSON, EDDIE J	Reserve	Yes
PHAM, PHI VU	Investigations	Yes
PIAZZA, CASEY A	Reserve	Yes
REYNOLDS, CHANNING C	Patrol	Yes
ROBBINS, KRISTOPHER V	Investigations	Yes
ROBERTS, MATTHEW C	Patrol	Yes
ROWLEY, SARAH JANE ELIZABETH	Patrol	Yes
RUSSELL JR , DARRYL M	Investigations	Yes
RUSSELL, CHRISTOPHER M	Training	Yes
RUSSELL, GABRIEL D	Reserve	Yes
SALSBURY, JOEL B	Reserve	Yes

Attachment: Off Duty Employment (9906 : Hancock County Sheriff's Office's off duty employment location roster)

Hancock County Sheriff's Office
Ricky Adam, Sheriff
Off-Duty Detail Approved Employees

SCHWARTZ, JOHN TOBIAS	Reserve	Yes
SEAL, MICHAEL R	Reserve	Yes
SEKINGER, MATTHEW P	Investigations	Yes
SHOLAR, CHRISTOPHER D	Patrol	Yes
SHOULDERS, CHARLES A	SRO	Yes
SIEBENKITTEL, DONALD M	Reserve	Yes
STANTON, NATHANIEL AUSTIN	Patrol	Yes
SULLIVON V, DANIEL E	Patrol	Yes
TOLER, RICHARD M	Reserve	Yes
VESTAL, LANE	Patrol	Yes
WALKER, BRYCE JILLIAN	SRO	Yes
WALLEY, EDWARD C	Investigations	Yes
WARREN, CALLIN B	Reserve	Yes
WHITE, COLETTE NICOLE	Investigations	Yes
ZUGG JR , JAMES D	Patrol	Yes

Attachment: Off Duty Employment (9906 : Hancock County Sheriff's Office's off duty employment location roster)

WEAPON SYSTEMS TRAINING COUNCIL, LLC.
388 Greenie Meadows Est
Hilham, TN 38568 US
1-888-222-0043
riki@wstc.us

BILL TO
Hancock Co Sheriff's Office MS
8450 Hwy 90
Bay St. Louis, MS 39520

1918

DATE 06/14/2021 **TERMS** Due on receipt

DUE DATE 11/26/2021

DATE	ACTIVITY	DESCRIPTION	QTY	RATE	AMOUNT
	Stapleton, AL, 2021	Training for AR15/M16 Rifle, Stapleton(APOSTC LE Academy), AL, 12/7-9/2021 Matthew Sekinger	1	495.00	495.00

Please forward this INVOICE & W9 (PLEASE also use the W9 for your VENDOR FORM) emailed vendor forms will be returned as we have no extra employees to duplicate the information already on our W9 and our contact information is on the bottom of this invoice for your Vendor Form. We do not do automatic deposit all payments are by checks or charge card.

If you wish to use a PO it will need to be PAID within 30 days. All of our Vendor information is on our attached W9. NO PAYMENTS CAN BE MADE IN CLASS PLEASE MAIL TO ABOVE ADDRESS OR PAY BY CHARGE CARD.

NON-REFUNDABLE($35.00 processing fee if refund is needed)
Subtitutes are ok email riki@wstc.us with the new name or you may TRANSFER TO ANOTHER CLASS within a 12 month period. Please understand the classes fill up and we have a waiting list you must contact Riki to let her know within 30 days you are transfering to another class.

TOTAL DUE **$495.00**

Attachment: Matt Sekinger Class (9908 : Training class for Matt Sekinger)

Jimmie Ladner, Jr.
Hancock County
Tax Assessor / Collector

Post Office Box 2428
Bay St. Louis, MS 39521-2428
Toll Free - 1.888.409.6651
FAX - 228.466.6239

Phone Numbers:
COLLECTOR - 228.467.1669
ASSESSOR - 228.467.5727
APPRAISAL - 228.467.0130

To: Hancock County
Board of Supervisors

Date: October 18, 2021

1. Request the following to be spread on the board minutes.
   a) The Increase/Decrease in assessment for August, 2021 and September, 2021.
   b) The resignation of Gabrielle Morel effective October 8, 2021.

2. Request the following to be approved by the Board of Supervisors.
   a) Request the Board of Supervisors to void the attached tax sales.

3. General discussion.

If my staff or I can be of any assistance to you please feel free to call.

Sincerely,

Jimmie Ladner, Jr.
Hancock County
Assessor/Tax Collector

Attachment: AUGUST INCREASE DECREASE IN ASSESS (9919 : Increase/Decrease in Assessment for

Form 60-605 (Rev. 6/99)
Formerly 71-026

PETITION FOR REDUCTION OF ASSESSMENT

Property of **SEE ATTACHED REPORT** School Dist. _____ Road Dist. _____

STATE OF MISSISSIPPI
COUNTY OF HANCOCK

Now comes Jimmie Ladner, Jr. and applies for a reduction in the assessments against the petitioners on the **REAL/PERSONAL PROPERTY** Assessment Roll for the year **2020.**

PER ATTACHED FORM 60-606 **TOTAL: 17,226**

AFFIDAVIT FOR CHANGE

STATE OF MISSISSIPPI
COUNTY OF HANCOCK

Page	Line	Parcel Land	Improvement	Total Value	Change

Owner _____ Reason for Change **SEE ATTACHED REPORT**

Application is hereby made by, or on behalf of, the taxpayer named for change or reduction of assessment, and the parties signed below swear to and certify that all facts stated are true.

_____ _____
AFFIANT TAX PAYER

Witness my signature this the 4TH day of October, 2021.

TAX ASSESSOR _____

STATE OF MISSISSIPPI
COUNTY OF HANCOCK

ORDER

It appearing to the Board of Supervisors from evidence, both oral and documentary, offered in support of said application that the assessment should be changed or reduced;

IT IS, THEREFORE, ORDERED by the Board of Supervisors of Hancock County, Mississippi, that a total reduction of the assessment on said roll of $ _____ and said changes being for the tax year **2020.**

IT IS FURTHER ORDERED that the Clerk of this Board certify two copies of this order to the Department of Revenue. The Clerk of this Board is hereby authorized and directed to change the Original Assessment Roll in his office, and the Tax Collector of this County is hereby authorized and directed to change the copy in his possession to conform with the provisions of this order, and the Tax Collector be given the proper credit therefor, including district taxes, and Homestead Exemption, if any be adjusted.

ORDERED AND ADJUDGED THIS THE 4th day of October, 2021.

_____
President of Board of Supervisors

CLERK'S CERTIFICATE

I, Timothy A. Kellar, Clerk of the Board of Supervisors of HANCOCK COUNTY, State of Mississippi, do hereby certify that the foregoing is a true and correct transcript of an order of said Board of Supervisors, passed on the 4th day of October, 2021 as the same appears on Page _____ of Minute Book _____ of said Board, now on file in the office of said Clerk in the City of Bay St. Louis of Hancock in said County.

Witness my hand and official seal, this the 4th day of October, 2021.

_____
Clerk of the Board of Supervisors of said County

Attachment: AUGUST INCREASE DECREASE IN ASSESS (9919 : Increase/Decrease in Assessment for

DATE: 9/23/2021
TIME: 8:02:44

HANCOCK COUNTY
BOARD ORDER CHANGES FOR:
8/01/2021 THROUGH 8/31/2021

PARCEL NUMBER	PROPERTY OWNER NAME		LAND VALUE	IMP VALUE	TOTAL VALUE
067J-1-36-035.000	WUESTHOFF ROSE ETAL		1,013	8,802	9,815
			675	5,868	6,543
		REDUCED VALUE	338-	2,934-	3,272-
131D-1-13-002.001	PERRY AMY D		1,800	30,931	32,731
			1,800	30,931	32,731
		NO VALUE CHANGE	0	0	0
131D-1-13-002.001	PERRY AMY D		1,800	30,931	32,731
			1,200	20,621	21,821
		REDUCED VALUE	600-	10,310-	10,910-
163M-0-07-410.000	MARQUAR TODD ETAL		3,150	5,981	9,131
			2,100	3,987	6,087
		REDUCED VALUE	1,050-	1,994-	3,044-
186 -0-24-001.000	HANCOCK COUNTY PORT & HARBOR COMMISSION		2,764	491	3,255
			2,764	491	3,255
		NO VALUE CHANGE	0	0	0
			10,527	77,136	87,663
			8,539	61,898	70,437
		NET VALUE CHANGE	1,988-	15,238-	17,226-
		TOTAL ADDED VALUE	0	0	0
		TOTAL REDUCED VALUE	1,988-	15,238-	17,226-

Jimmie Ladner, Jr.
Hancock County
Tax Assessor / Collector

Post Office Box 2428
Bay St. Louis, MS 39521-2428
Toll Free - 1.888.409.6651
FAX - 228.466.6239

Phone Numbers:
COLLECTOR - 228.467.1669
ASSESSOR - 228.467.5727
APPRAISAL - 228.467.0130

To: Hancock County
Board of Supervisors

Date: October 18, 2021

1. Request the following to be spread on the board minutes.
   a) The Increase/Decrease in assessment for August, 2021 and September, 2021.
   b) The resignation of Gabrielle Morel effective October 8, 2021.

2. Request the following to be approved by the Board of Supervisors.
   a) Request the Board of Supervisors to void the attached tax sales.

3. General discussion.

If my staff or I can be of any assistance to you please feel free to call.

Sincerely,

Jimmie Ladner, Jr.
Hancock County
Assessor/Tax Collector

Attachment: SEPTEMBER INCREASE DECREASE IN ASSESS (9920 : Increase/Decrease in Assessment

Form 60-607 (Rev 6/99)
Formerly 71-027

NOTICE TO INCREASE THE ASSESSMENT OF REAL/PERSONAL PROPERTY

STATE OF MISSISSIPPI **COUNTY OF HANCOCK**

Assessed to **SEE ATTACHED REPORT.**

In _____ Road District _____ School District_____ Municipality _____

To the Board of Supervisors of Hancock County, Mississippi:

Now comes Jimmie Ladner, Jr. and gives notice as required by Section 27-35-147, Code of 1972, that the assessment of the property herein described should be increased; the said property being assessed on the **Personal Property** Assessment Roll of said County.

The undersigned recommends that the assessment of the said property should be INCREASED as shown below:

Page	Line	Parcel Number	Land Value	Improvements	Total Value	Total Increase
						1,643,697

Reason for increase: **SEE ATTACHED LIST**

Witness my signature this the 18th day of October, 2021.

_____ _____ ASSESSOR/TAX COLLECTOR

(Signature of Officer) (Title of Officer)

Acceptance by Tax Payer: _____ Date: _____

And it affirmatively appearing to this board:

1. That the Clerk of this Board has given the required notice to said owner to the last known address, by mail, more than ten days before this meeting, as directed by the Order of this Board; and who appeared an presented objections (or failed to appear);
2. That the said owner has, in writing, agreed to the increase, waived notice, entered appearance before this Board and requested that the assessment be made final;
   And the Board having heard the evidence, and carefully considered the same, and being satisfied that the said assessment should be increased, as herein set forth;

   IT IS, THEREFORE, ORDERED AND ADJUDGED by this Board that an increase in the said original assessment be and is hereby made ad finally approved as follows:

The amount at Page ____, Line ____, be increased from $_____to $_____.

IT IS FURTHER ORDERED, that the Clerk of this Board is hereby directed and commanded to certify two copies of this order to the Department of Revenue, as required by Section 27-35-149.

ORDERED AND ADJUDGED the 18TH day of October, 2021.

_____

President of the Board

CLERK'S CERTIFICATE

I, Timothy A. Kellar, Clerk of the Board of Supervisors of Hancock County, State of Mississippi, do hereby certify that the foregoing is a true and correct transcript of an order of said Board of Supervisors, passed on the 18TH day of October, 2021 as the same appears on Page ____ of Minute Book_____ of said Board, now on file in the office of said Clerk in the City of Bay St. Louis of Hancock in said County.

Witness my hand and official seal this the 18TH day of October, 2021.

_____ by: _____

Clerk of the Board of Supervisors of Said County

Attachment: SEPTEMBER INCREASE DECREASE IN ASSESS (9920 : Increase/Decrease in Assessment

Form 60-605 (Rev. 6/99)
Formerly 71-026

PETITION FOR REDUCTION OF ASSESSMENT

Property of **SEE ATTACHED REPORT** School Dist. _____ Road Dist. _____

STATE OF MISSISSIPPI
COUNTY OF HANCOCK

Now comes Jimmie Ladner, Jr. and applies for a reduction in the assessments against the petitioners on the **REAL/PERSONAL PROPERTY** Assessment Roll for the year **2021.**

PER ATTACHED FORM 60-606 **TOTAL: 97,143**

AFFIDAVIT FOR CHANGE

STATE OF MISSISSIPPI
COUNTY OF HANCOCK

Page	Line	Parcel Land	Improvement	Total Value	Change

Owner _____ Reason for Change **SEE ATTACHED REPORT**

Application is hereby made by, or on behalf of, the taxpayer named for change or reduction of assessment, and the parties signed below swear to and certify that all facts stated are true.

_____ _____
AFFIANT TAX PAYER

Witness my signature this the 18TH day of October, 2021.

TAX ASSESSOR Jimmie Ladner Jr.

STATE OF MISSISSIPPI
COUNTY OF HANCOCK

ORDER

It appearing to the Board of Supervisors from evidence, both oral and documentary, offered in support of said application that the assessment should be changed or reduced;

IT IS, THEREFORE, ORDERED by the Board of Supervisors of Hancock County, Mississippi, that a total reduction of the assessment on said roll of $ _____ and said changes being for the tax year **2021.**

IT IS FURTHER ORDERED that the Clerk of this Board certify two copies of this order to the Department of Revenue. The Clerk of this Board is hereby authorized and directed to change the Original Assessment Roll in his office, and the Tax Collector of this County is hereby authorized and directed to change the copy in his possession to conform with the provisions of this order, and the Tax Collector be given the proper credit therefor, including district taxes, and Homestead Exemption, if any be adjusted.

ORDERED AND ADJUDGED THIS THE 18th day of October, 2021.

_____
President of Board of Supervisors

CLERK'S CERTIFICATE

I, Timothy A. Kellar, Clerk of the Board of Supervisors of HANCOCK COUNTY, State of Mississippi, do hereby certify that the foregoing is a true and correct transcript of an order of said Board of Supervisors, passed on the 4th day of October, 2021 as the same appears on Page _____ of Minute Book _____ of said Board, now on file in the office of said Clerk in the City of Bay St. Louis of Hancock in said County.

Witness my hand and official seal, this the 18th day of October, 2021.

_____
Clerk of the Board of Supervisors of said County

Attachment: SEPTEMBER INCREASE DECREASE IN ASSESS (9920 : Increase/Decrease in Assessment

DATE: 10/05/2021
TIME: 11:27:51

HANCOCK COUNTY
BOARD ORDER CHANGES FOR:
9/01/2021 THROUGH 9/30/2021

PARCEL NUMBER	PROPERTY OWNER NAME		LAND VALUE	IMP VALUE	TOTAL VALUE
023 -0-06-007.000	HELLMERS ROBERT E JR ETUX		3,760	5,636	9,396
			3,760	5,636	9,396
		NO VALUE CHANGE	0	0	0
029 -0-30-004.001	BATES KAY ANN		3,024	37,122	40,146
			3,024	37,122	40,146
		NO VALUE CHANGE	0	0	0
029 -0-32-001.014	KENNEDY CLARENCE O JR		4,269	14,069	18,338
			4,269	14,069	18,338
		NO VALUE CHANGE	0	0	0
036 -0-23-038.016	BOWMAN DARREN C ETAL		2,166	6,677	8,843
			2,166	6,677	8,843
		NO VALUE CHANGE	0	0	0
036 -0-24-001.001	EDMUNDS GEORGE A ETUX		2,404	19,321	21,725
			2,404	19,321	21,725
		NO VALUE CHANGE	0	0	0
036 -0-24-006.002	GLUTH DAVID E JR ETUX		2,690	17,465	20,155
			2,690	17,465	20,155
		NO VALUE CHANGE	0	0	0
043 -0-06-049.000	HYDE BRYAN K JR		2,454	6,419	8,873
			2,454	6,419	8,873
		NO VALUE CHANGE	0	0	0
043 -0-07-042.000	GREENROAD RANDALL ETUX		1,704	5,979	7,683
			1,704	5,979	7,683
		NO VALUE CHANGE	0	0	0
043T-0-06-095.000	BENTRUM SHERMAN L & ETUX		1,350	4,829	6,179
			1,350	4,829	6,179
		NO VALUE CHANGE	0	0	0
043U-0-07-007.000	FRANZEN CHARLES IV		2,479	6,998	9,477
			2,479	6,998	9,477
		NO VALUE CHANGE	0	0	0
043U-0-07-031.000	CAMPO PHILIP M ETUX		1,513	2,259	3,772
			1,513	2,259	3,772
		NO VALUE CHANGE	0	0	0
044 -0-17-005.000	HESTER PHILLIP R		1,850	3,426	5,276
			1,850	3,426	5,276
		NO VALUE CHANGE	0	0	0
046 -0-24-009.000	LADNER NORMA J		1,850	2,631	4,481
			1,850	2,631	4,481
		NO VALUE CHANGE	0	0	0
052 -0-04-019.005	MULLINS TAMMALA L ETAL		1,894	2,428	4,322
			1,894	2,428	4,322
		NO VALUE CHANGE	0	0	0

Attachment: SEPTEMBER INCREASE DECREASE IN ASSESS (9920 : Increase/Decrease in Assessment

DATE: 10/05/2021
TIME: 11:27:51

HANCOCK COUNTY
BOARD ORDER CHANGES FOR:
9/01/2021 THROUGH 9/30/2021

PARCEL NUMBER	PROPERTY OWNER NAME		LAND VALUE	IMP VALUE	TOTAL VALUE
054 -0-19-042.000	DESCHAMP BENFORD L ETAL		2,194	11,285	13,479
			2,194	11,285	13,479
		NO VALUE CHANGE	0	0	0
056 -0-23-008.005	BROWN DAVID L ETAL		2,384	2,611	4,995
			2,384	2,611	4,995
		NO VALUE CHANGE	0	0	0
056 -0-23-008.015	BROWN EARL J		1,704	11,052	12,756
			1,704	11,052	12,756
		NO VALUE CHANGE	0	0	0
057 -0-26-002.023	CROWE BRANDON M ETAL		2,350	14,172	16,522
			2,350	14,172	16,522
		NO VALUE CHANGE	0	0	0
058 -0-27-016.000	LADNER JAMES E L/E		2,596	7,044	9,640
			1,894	4,696	6,590
		REDUCED VALUE	702-	2,348-	3,050-
058 -0-27-016.002	LADNER JAMES E L/E		1,339	0	1,339
			1,275	0	1,275
		REDUCED VALUE	64-	0	64-
061 -0-11-009.016	AVERETT JOEL ETUX		2,350	14,880	17,230
			2,350	14,880	17,230
		NO VALUE CHANGE	0	0	0
062 -0-03-005.000	LADNER DARON D		1,916	4,959	6,875
			1,916	4,959	6,875
		NO VALUE CHANGE	0	0	0
066 -0-14-018.000	MAUFFRAY GERARD ETUX		4,172	8,271	12,443
			4,172	8,271	12,443
		NO VALUE CHANGE	0	0	0
067D-0-26-058.000	BOURG CHARLES A ETAL		1,200	12,037	13,237
			1,200	12,037	13,237
		NO VALUE CHANGE	0	0	0
067F-2-26-085.000	LEFEBRE DWAIN P		1,200	11,998	13,198
			1,200	11,998	13,198
		NO VALUE CHANGE	0	0	0
067G-1-25-282.000	MEYER JOHN		600	7,158	7,758
			600	7,158	7,758
		NO VALUE CHANGE	0	0	0
067H-2-25-350.000	LAFARY JAY		675	11,172	11,847
			675	11,172	11,847
		NO VALUE CHANGE	0	0	0
067K-1-36-010.000	BABIN PATRICIA A		675	8,346	9,021
			675	8,346	9,021
		NO VALUE CHANGE	0	0	0

Attachment: SEPTEMBER INCREASE DECREASE IN ASSESS (9920 : Increase/Decrease in Assessment

DATE: 10/05/2021
TIME: 11:27:51

HANCOCK COUNTY
BOARD ORDER CHANGES FOR:
9/01/2021 THROUGH 9/30/2021

PARCEL NUMBER	PROPERTY OWNER NAME		LAND VALUE	IMP VALUE	TOTAL VALUE
067K-1-36-142.000	ANDREW BRADLEY R ETAL		1,200	12,346	13,546
			1,200	12,346	13,546
		NO VALUE CHANGE	0	0	0
067K-2-36-119.000	JOHNSON DANNY N ETAL		1,200	13,269	14,469
			1,200	13,269	14,469
		NO VALUE CHANGE	0	0	0
067M-1-35-123.000	HURD JOSEPH E JR ETAL		1,200	13,724	14,924
			1,200	13,724	14,924
		NO VALUE CHANGE	0	0	0
067M-2-35-022.000	HAMPTON DAVID L		6,000	24,184	30,184
			6,000	24,184	30,184
		NO VALUE CHANGE	0	0	0
067N-1-35-005.000	KAERCHER JOHN D ETAL		6,000	25,251	31,251
			6,000	25,251	31,251
		NO VALUE CHANGE	0	0	0
067P-0-35-089.000	LAMIER MEGAN K ETAL		2,700	17,088	19,788
			2,700	17,088	19,788
		NO VALUE CHANGE	0	0	0
067P-0-35-167.000	GODSEY WM R ETAL		1,200	23,131	24,331
			1,200	23,131	24,331
		NO VALUE CHANGE	0	0	0
068J-1-41-075.000	TRUETT MICHAEL V ETAL		4,800	54,707	59,507
			4,800	50,692	55,492
		REDUCED VALUE	0	4,015-	4,015-
068J-3-41-027.000	GLASS JAMES ETAL		1,200	16,985	18,185
			1,200	16,985	18,185
		NO VALUE CHANGE	0	0	0
069 -0-30-018.001	CARDINALE JEREMY W ETUX		1,775	4,358	6,133
			1,775	4,358	6,133
		NO VALUE CHANGE	0	0	0
069D-0-30-020.000	MORAN KIM C		1,350	2,182	3,532
			1,350	2,182	3,532
		NO VALUE CHANGE	0	0	0
069L-1-31-001.000	HICKMAN ANTHONY		3,000	16,157	19,157
			3,000	16,157	19,157
		NO VALUE CHANGE	0	0	0
069M-1-31-263.000	MORAN EDDIE F		3,000	11,414	14,414
			3,000	11,414	14,414
		NO VALUE CHANGE	0	0	0
069N-1-31-013.000	HELLYER RONALD G ETAL		6,000	32,958	38,958
			6,000	32,958	38,958
		NO VALUE CHANGE	0	0	0

Attachment: SEPTEMBER INCREASE DECREASE IN ASSESS (9920 : Increase/Decrease in Assessment

DATE: 10/05/2021
TIME: 11:27:51

HANCOCK COUNTY
BOARD ORDER CHANGES FOR:
9/01/2021 THROUGH 9/30/2021

PARCEL NUMBER	PROPERTY OWNER NAME		LAND VALUE	IMP VALUE	TOTAL VALUE
069N-1-31-013.000	HELLYER RONALD G ETAL		6,000	32,958	38,958
			5,000	28,921	33,921
		REDUCED VALUE	1,000-	4,037-	5,037-
069N-1-31-017.000	BABINEAU DAVID ETAL		6,000	16,145	22,145
			6,000	16,145	22,145
		NO VALUE CHANGE	0	0	0
071 -0-11-011.001	LIGHTELL LORI		1,350	2,496	3,846
			1,350	2,496	3,846
		NO VALUE CHANGE	0	0	0
071T-0-02-017.000	PERNICIARO JAMES R ETUX		5,000	22,005	27,005
			3,500	21,381	24,881
		REDUCED VALUE	1,500-	624-	2,124-
071U-0-11-021.000	MITCHELL EDWARD D ETAL		9,500	55,379	64,879
			9,500	51,910	61,410
		REDUCED VALUE	0	3,469-	3,469-
072 -0-03-014.000	MERWIN PAUL L ETUX		2,800	17,134	19,934
			2,800	17,134	19,934
		NO VALUE CHANGE	0	0	0
076 -0-13-001.003	KOENENN NATALIE N ETAL		4,263	19,981	24,244
			4,263	19,981	24,244
		NO VALUE CHANGE	0	0	0
077 -0-25-014.001	LEE LEROY L JR ETUX		2,075	5,207	7,282
			2,075	5,207	7,282
		NO VALUE CHANGE	0	0	0
121H-0-01-001.903	FREEMAN HOLDINGS OF MISSISSIPPI LLC		0	0	0
			3,000	802,333	805,333
		ADDED VALUE	3,000	802,333	805,333
121H-0-01-001.903	FREEMAN HOLDINGS OF MISSISSIPPI LLC		0	0	0
			3,000	802,333	805,333
		ADDED VALUE	3,000	802,333	805,333
131B-0-01-004.000	KELLEY ALANNA K		1,200	11,923	13,123
			1,200	11,923	13,123
		NO VALUE CHANGE	0	0	0
131D-2-13-174.000	ATWOOD BRYAN K ETAL		1,200	9,701	10,901
			1,200	9,701	10,901
		NO VALUE CHANGE	0	0	0
132A-1-03-015.000	GONZALEZ JONATHAN ETAL		2,400	33,073	35,473
			2,400	33,073	35,473
		NO VALUE CHANGE	0	0	0
132B-0-03-002.000	LUCAS CHRISTOPHER M		2,400	7,825	10,225
			2,400	7,825	10,225
		NO VALUE CHANGE	0	0	0

Attachment: SEPTEMBER INCREASE DECREASE IN ASSESS (9920 : Increase/Decrease in Assessment

DATE: 10/05/2021
TIME: 11:27:51

HANCOCK COUNTY
BOARD ORDER CHANGES FOR:
9/01/2021 THROUGH 9/30/2021

PARCEL NUMBER	PROPERTY OWNER NAME		LAND VALUE	IMP VALUE	TOTAL VALUE
133D-0-06-043.000	GROS SHERRY O		1,150	9,160	10,310
			1,150	9,160	10,310
		NO VALUE CHANGE	0	0	0
135N-2-39-087.001	MYRICK CORDIS ETUX		2,100	25,393	27,493
			2,100	25,393	27,493
		NO VALUE CHANGE	0	0	0
135P-0-39-189.000	BOUSHIE DAVID A ETAL		2,500	13,054	15,554
			2,500	13,054	15,554
		NO VALUE CHANGE	0	0	0
136M-0-37-005.000	HADDEN EVANS M ETUX		15,000	38,114	53,114
			15,000	38,114	53,114
		NO VALUE CHANGE	0	0	0
137A-0-45-116.000	KOHLER RON ETAL		3,080	10,448	13,528
			3,080	10,448	13,528
		NO VALUE CHANGE	0	0	0
137F-1-26-002.001	KINGSTON LISA		3,678	6,595	10,273
			464	6,595	10,273
		NO VALUE CHANGE	3,214-	0	0
137F-1-26-002.001	KINGSTON LISA		464	6,595	7,059
			464	6,595	7,059
		NO VALUE CHANGE	0	0	0
137F-1-26-012.001	PALMISANO JOHN ETAL		4,656	10,652	15,308
			1,050	10,652	11,702
		REDUCED VALUE	3,606-	0	3,606-
137F-1-26-017.000	WEBB THOMAS E		926	18,968	19,894
			3,018	18,968	21,986
		ADDED VALUE	2,092	0	2,092
137H-0-45-017.000	LOUISIANA COAST VIII, LLC		18,000	25,710	43,710
			22,418	25,710	48,128
		ADDED VALUE	4,418	0	4,418
137J-0-44-241.000	HAVA MARK C ETAL		3,920	11,033	14,953
			3,920	11,033	14,953
		NO VALUE CHANGE	0	0	0
137M-2-35-027.000	CHANG ALEX ETAL		2,475	17,988	20,463
			2,475	17,988	20,463
		NO VALUE CHANGE	0	0	0
137M-2-35-028.005	DANIELS JERRY W		2,525	27,484	30,009
			2,525	27,484	30,009
		NO VALUE CHANGE	0	0	0
137P-1-35-012.000	TALBOT M KIRK ETAL		428	9,209	9,637
			2,697	9,209	11,906
		ADDED VALUE	2,269	0	2,269

Attachment: SEPTEMBER INCREASE DECREASE IN ASSESS (9920 : Increase/Decrease in Assessment

DATE: 10/05/2021
TIME: 11:27:51

HANCOCK COUNTY
BOARD ORDER CHANGES FOR:
9/01/2021 THROUGH 9/30/2021

PARCEL NUMBER	PROPERTY OWNER NAME		LAND VALUE	IMP VALUE	TOTAL VALUE
137P-1-35-039.000	KILBRIDE MICHAEL J ETAL		765	1,604	2,369
			4,045	1,604	5,649
		ADDED VALUE	3,280	0	3,280
137P-1-35-061.000	ADOLPH VANCE T		1,400	9,553	10,953
			2,000	9,553	11,553
		ADDED VALUE	600	0	600
137P-2-35-007.000	RUSSELL DARRYL M		2,784	0	2,784
			5,569	0	5,569
		ADDED VALUE	2,785	0	2,785
137P-2-35-026.000	LADNER PHILLIP ETAL		1,800	0	1,800
			3,600	0	3,600
		ADDED VALUE	1,800	0	1,800
137Q-0-36-110.000	SMITH THOMAS E JR		3,000	0	3,000
			3,000	0	3,000
		NO VALUE CHANGE	0	0	0
137Q-0-36-110.000	SMITH THOMAS E JR		3,000	0	3,000
			1,500	0	1,500
		REDUCED VALUE	1,500-	0	1,500-
137Q-0-44-090.001	LANCASTER ALISA J		3,750	12,687	16,437
			4,590	12,687	17,277
		ADDED VALUE	840	0	840
137Q-0-44-092.001	MITCHELL RACHEL R		3,000	0	3,000
			4,590	0	4,590
		ADDED VALUE	1,590	0	1,590
137Q-0-44-096.000	PRENDERGAST EDWARD L SR ETAL		2,000	0	2,000
			3,444	0	3,444
		ADDED VALUE	1,444	0	1,444
138A-0-46-026.000	AIAVOLASITI ERNEST J ETAL		2,500	6,230	8,730
			2,500	6,230	8,730
		NO VALUE CHANGE	0	0	0
138C-0-47-217.000	HARGRAVES HERBERT JR		400	6,403	6,803
			400	6,403	6,803
		NO VALUE CHANGE	0	0	0
138E-0-28-263.000	LADNER SUSAN A		1,000	3,182	4,182
			1,000	3,182	4,182
		NO VALUE CHANGE	0	0	0
144P-0-19-064.000	ADAM MATTHEW W		3,030	23,394	26,424
			3,030	23,394	26,424
		NO VALUE CHANGE	0	0	0
149E-0-29-140.000	STORY DAVID E (LIFE ESTATE)		4,200	6,649	10,849
			1,313	5,800	7,113
		REDUCED VALUE	2,887-	849-	3,736-

Attachment: SEPTEMBER INCREASE DECREASE IN ASSESS (9920 : Increase/Decrease in Assessment

DATE: 10/05/2021
TIME: 11:27:51

HANCOCK COUNTY
BOARD ORDER CHANGES FOR:
9/01/2021 THROUGH 9/30/2021

PARCEL NUMBER	PROPERTY OWNER NAME		LAND VALUE	IMP VALUE	TOTAL VALUE
149E-0-29-183.000	MAESTRI JOANNE P		8,092	14,116	22,208
			5,986	12,994	18,980
		REDUCED VALUE	2,106-	1,122-	3,228-
149E-0-29-183.000	MAESTRI JOANNE P		5,986	12,994	18,980
			5,986	12,994	18,980
		NO VALUE CHANGE	0	0	0
149E-0-29-183.000	MAESTRI JOANNE P		5,986	12,994	18,980
			5,986	12,994	18,980
		NO VALUE CHANGE	0	0	0
149E-0-29-322.000	ROTH CAMORS C ETUX		28,620	19,814	48,434
			12,720	17,448	30,168
		REDUCED VALUE	15,900-	2,366-	18,266-
149L-0-29-086.000	KANE ROBERT R		11,400	6,265	17,665
			3,800	5,744	9,544
		REDUCED VALUE	7,600-	521-	8,121-
161A-2-01-046.000	WILKINSON WALTER S ETUX		7,448	10,768	18,216
			4,000	10,470	14,470
		REDUCED VALUE	3,448-	298-	3,746-
161B-2-01-019.039	LANGLINAIS MICHAEL W ETAL		7,788	22,385	30,173
			2,500	22,385	24,885
		REDUCED VALUE	5,288-	0	5,288-
161B-2-01-060.000	STRAVINSKY NANCY B		5,490	14,912	20,402
			2,500	14,912	17,412
		REDUCED VALUE	2,990-	0	2,990-
161D-0-02-136.000	KEY NORMAN T		1,127	7,862	8,989
			1,127	7,862	8,989
		NO VALUE CHANGE	0	0	0
161F-0-02-005.000	JONES ALAN G		35,434	14,642	50,076
			11,510	14,570	26,080
		REDUCED VALUE	23,924-	72-	23,996-
162A-0-03-139.001	ALCANTAR ASTRID ETAL		647	7,207	7,854
			647	7,207	7,854
		NO VALUE CHANGE	0	0	0
162D-1-04-003.000	HUDSON WHITNEY		1,000	12,042	13,042
			1,000	12,042	13,042
		NO VALUE CHANGE	0	0	0
162D-1-04-011.000	GUILLOT CHRISTOPHER J ETAL		1,000	12,617	13,617
			1,000	12,617	13,617
		NO VALUE CHANGE	0	0	0
162F-1-04-110.000	ELLIS MICHAEL J		660	19,383	20,043
			660	19,383	20,043
		NO VALUE CHANGE	0	0	0

Attachment: SEPTEMBER INCREASE DECREASE IN ASSESS (9920 : Increase/Decrease in Assessment

DATE: 10/05/2021
TIME: 11:27:51

HANCOCK COUNTY
BOARD ORDER CHANGES FOR:
9/01/2021 THROUGH 9/30/2021

PARCEL NUMBER	PROPERTY OWNER NAME		LAND VALUE	IMP VALUE	TOTAL VALUE
162G-0-03-182.000	HARRIS CLARENCE R		860	10,040	10,900
			860	10,040	10,900
		NO VALUE CHANGE	0	0	0
162G-0-03-263.000	DUPUY AMANDA R ETAL		921	12,749	13,670
			921	12,749	13,670
		NO VALUE CHANGE	0	0	0
162H-0-03-001.003	BROOKS TOMMY ETUX		3,000	56,923	59,923
			3,000	56,923	59,923
		NO VALUE CHANGE	0	0	0
162H-0-03-153.000	HEBERT NICHOLAS ETUX		3,000	9,395	12,395
			3,000	9,395	12,395
		NO VALUE CHANGE	0	0	0
162J-0-10-071.000	GOETZ GEORGE W ETAL		1,071	11,015	12,086
			1,071	11,015	12,086
		NO VALUE CHANGE	0	0	0
162J-0-10-184.001	MONTI SUSAN		1,663	6,744	8,407
			1,663	6,744	8,407
		NO VALUE CHANGE	0	0	0
162K-0-10-230.000	HUNTER RAE NELL		713	4,190	4,903
			713	4,190	4,903
		NO VALUE CHANGE	0	0	0
162L-1-09-001.011	HARRIS JOHN		749	6,516	7,265
			749	6,516	7,265
		NO VALUE CHANGE	0	0	0
162Q-2-10-154.000	GRANT HELEN C		1,250	21,961	23,211
			1,250	21,961	23,211
		NO VALUE CHANGE	0	0	0
162Q-2-10-165.000	FAVRE RON G ETAL		840	12,981	13,821
			840	12,981	13,821
		NO VALUE CHANGE	0	0	0
163C-0-06-209.000	BOSWELL AIMEE		900	12,479	13,379
			900	12,479	13,379
		NO VALUE CHANGE	0	0	0
163C-0-06-585.000	BROWN DARLENE		600	2,797	3,397
			600	2,797	3,397
		NO VALUE CHANGE	0	0	0
163D-0-06-016.000	HAILES RAYMOND C ETAL		1,500	2,026	3,526
			2,250	3,038	5,288
		ADDED VALUE	750	1,012	1,762
163E-0-06-466.000	DUFRENE APRIL		600	5,465	6,065
			600	5,465	6,065
		NO VALUE CHANGE	0	0	0

Attachment: SEPTEMBER INCREASE DECREASE IN ASSESS (9920 : Increase/Decrease in Assessment

DATE: 10/05/2021
TIME: 11:27:51

HANCOCK COUNTY
BOARD ORDER CHANGES FOR:
9/01/2021 THROUGH 9/30/2021

PARCEL NUMBER	PROPERTY OWNER NAME		LAND VALUE	IMP VALUE	TOTAL VALUE
163F-0-06-061.000	LASSERRE TONY		1,200	9,099	10,299
			1,200	9,099	10,299
		NO VALUE CHANGE	0	0	0
163F-0-06-609.001	MORGAN DEON		600	6,609	7,209
			600	6,609	7,209
		NO VALUE CHANGE	0	0	0
163M-0-07-410.000	MARQUAR TODD ETAL		3,150	6,524	9,674
			2,100	4,349	6,449
		REDUCED VALUE	1,050-	2,175-	3,225-
171H-0-01-048.000	HARTER CHRISTINA ETAL		600	7,394	7,994
			600	7,394	7,994
		NO VALUE CHANGE	0	0	0
171H-0-01-048.001	HARTER CHRISTINA ETAL		900	4,552	5,452
			900	4,552	5,452
		NO VALUE CHANGE	0	0	0
175 -0-22-019.001	MORGAN DUANE W		791	14,000	14,791
			791	14,000	14,791
		NO VALUE CHANGE	0	0	0
175 -0-22-038.001	MCDOWELL LORI		500	10,654	11,154
			500	10,654	11,154
		NO VALUE CHANGE	0	0	0
176 -0-13-062.001	OSBOURN CASEY B ETAL		2,550	15,840	18,390
			2,550	15,840	18,390
		NO VALUE CHANGE	0	0	0
176 -0-13-075.001	CHIASSON SHELI L		1,775	2,343	4,118
			1,775	2,343	4,118
		NO VALUE CHANGE	0	0	0
184 -0-17-009.000	MITCHELL OTIS O III		1,245	8,574	9,819
			1,245	8,574	9,819
		NO VALUE CHANGE	0	0	0
184 -0-17-028.001	BOSARGE EVA M ETAL		400	8,770	9,170
			400	8,770	9,170
		NO VALUE CHANGE	0	0	0
184H-1-17-016.000	GOINS RAYMOND A		354	11,402	11,756
			354	11,402	11,756
		NO VALUE CHANGE	0	0	0
184H-1-17-089.000	STATE		0	0	0
			800	2,700	3,500
		ADDED VALUE	800	2,700	3,500
184H-1-17-089.000	STATE		0	0	0
			800	2,700	3,500
		ADDED VALUE	800	2,700	3,500

Attachment: SEPTEMBER INCREASE DECREASE IN ASSESS (9920 : Increase/Decrease in Assessment

DATE: 10/05/2021
TIME: 11:27:51

HANCOCK COUNTY
BOARD ORDER CHANGES FOR:
9/01/2021 THROUGH 9/30/2021

PARCEL NUMBER	PROPERTY OWNER NAME		LAND VALUE	IMP VALUE	TOTAL VALUE
184H-1-17-089.000	STATE		0	0	0
			800	2,351	3,151
		ADDED VALUE	800	2,351	3,151
184H-1-17-089.000	STATE		1,200	3,847	5,047
			800	2,565	3,365
		REDUCED VALUE	400-	1,282-	1,682-
185 -0-20-045.000	LANDRY JENNIFER M		624	16,210	16,834
			624	16,210	16,834
		NO VALUE CHANGE	0	0	0
185 -0-37-037.002	CARTER DAVID ETAL		1,000	4,505	5,505
			1,000	4,505	5,505
		NO VALUE CHANGE	0	0	0
			392,340	1,555,535	1,947,875
			345,429	3,145,786	3,494,429
		NET VALUE CHANGE	46,911-	1,590,251	1,546,554
		TOTAL ADDED VALUE	30,268	1,613,429	1,643,697
		TOTAL REDUCED VALUE	73,965-	23,178-	97,143-

Attachment: SEPTEMBER INCREASE DECREASE IN ASSESS (9920 : Increase/Decrease in Assessment

Jimmie Ladner, Jr.
Hancock County
Tax Assessor / Collector

Post Office Box 2428
Bay St. Louis, MS 39521-2428
Toll Free - 1.888.409.6651
FAX - 228.466.6239

Phone Numbers:
COLLECTOR - 228.467.1669
ASSESSOR - 228.467.5727
APPRAISAL - 228.467.0130

To: Hancock County
Board of Supervisors

Date: October 18, 2021

1. Request the following to be spread on the board minutes.
   a) The Increase/Decrease in assessment for August, 2021 and September, 2021.
   b) The resignation of Gabrielle Morel effective October 8, 2021.

2. Request the following to be approved by the Board of Supervisors.
   a) Request the Board of Supervisors to void the attached tax sales.

3. General discussion.

If my staff or I can be of any assistance to you please feel free to call.

Sincerely,

Jimmie Ladner, Jr.
Hancock County
Assessor/Tax Collector

Attachment: VOID TAX SALES (9922 : Void Tax Sales)

VOID TAX SALES	**VOID TAX SALE**					
001-000-200	**001-000-2110**					
DATE	**OWNERS NAME**	**TAX SALE PURCHASER**	**PARCEL NUMBER**	**TAX SALE YEAR**	**REASON FOR VOID**	**AMOUNT**
10/13/2021	HABITAT FOR HUMANITY B/W	PONTCHARTRAIN TAX SERVICE	137J-0-44-126.000	2018	VOID 2018 TAX SALE ERROR IN ASSESSMENT	$1,280.95
	CALVIN BARTHOLOMEW	PONTCHARTRAIN TAX SERVICE	137L-0-35-173.000	2018	VOID 2018 TAX SALE ERROR IN ASSESSMENT	$1,720.00
	JOSEPH CANNIZZARO	SIALABAR MANAGEMENT	188D-1-28-022.000	2020	VOID 2020 TAX SALE PAID PRIOR TO SALE ON 1-13-21	$336.74
	RITA NECAISE	SIALABAR MANAGEMENT	134Q-0-40-057.000	2020	VOID 2020 TAX SALE PROPERTY EXEMPT (BSL)	$3,457.77
	MARY STOCKSTILL	FIG 20 LLC	042 -0-04-002.003	2020	VOID 2020 TAX SALE HE CHARGE BACK INCORRECT	$651.79
	WILLIE H NELSON	ALLEN L FREDERICK	149M-1-30-071.000	2020	VOID 2020 TAX SALE OVER 65 HE OMITTED	$235.80
	JANIS A VEZZOSO	ALLEN L FREDERICK	161C-0-02-236.000	2020	VOID 2020 TAX SALE ERROR IN ASSESSMENT	$160.34
						$7,843.39

Attachment: VOID TAX SALES (9922 : Void Tax Sales)

COMPTON ENGINEERING, INC.
ENGINEERING, SURVEYING & ENVIRONMENTAL SERVIC

3036 Longfellow Drive
P.O. Box 2795
Bay St. Louis, MS 39521

Phone: 228.467.2770
Fax: 228.467.2720

comptonengineering.com

PASCAGOULA
BILOXI
BAY ST. LOUIS

October 5, 2021

Hancock County Board of Supervisors
854 Highway 90
Bay St. Louis, MS 39520

RE: Center Point Energy Natural Gas Operations
ROW Occupancy Request
Along Port and Harbor Drive

Dear Board Members:

We have received a right-of -way permit application (attached) from Center Point Energy.

We recommend approval of the attached permit application with the following conditions.

1) After review of the request, we find no issue with the proposed work. Applicant should provide inverts of the new 40' RCP.
2) Approval is contingent on completion of the ROW Occupancy review form provided by Hancock County Port and Harbor.
3) Applicant shall also provide a 48-hour notice to County Engineer prior to work being performed.
4) Permit is not valid until proper construction notice is given and work is verified. Permit will not be executed by County Engineer until referenced notice is given.

Our fee for county billing per Board of Supervisors authorization is attached.

If you have any questions, please advise.

Sincerely,

COMPTON ENGINEERING, INC.

Geoffrey F. Clemens, P.E.
County Engineer

Attachments

Pc: Anthony Cuevas, Hancock County Building Official

M:\2021\221-010 - HCBOS - ROW Occupancy Request\Center Point Energy\Letter to HCBOS - Center Point Energy.docx

Attachment: Letter to HCBOS - ROW - Center Point Energy (9923 : ROW Request Center Point Energy)

Compton Engineering
P.O. Box 686
Pascagoula, MS 39568-0686
(228) 762-3970

Hancock County Board of Supervisors (HCBOS)
854 Highway 90
Bay St. Louis, MS 39520

Invoice number 221-010.021-1
Date 10/06/2021

Project 221-010.021 ROW OCCUPANCY REQUEST - CENTER POINT ENERGY NATURAL GAS OPERATIONS

Period of Service: October 5 - 6, 2021

ROW OCCUPANCY REQUEST - CENTER POINT ENERGY NATURAL GAS OPERATIONS

Description	Contract Amount	Percent Complete	Prior Billed	Total Billed	Current Billed
ROW Request	600.00	100.00	0.00	600.00	600.00
Total	600.00	100.00	0.00	600.00	600.00

Invoice total 600.00

Attachment: Letter to HCBOS - ROW - Center Point Energy (9923 : ROW Request Center Point Energy)

RECEIVED
SEP 23 2021

HANCOCK COUNTY BUILDING OFFICE
854 HIGHWAY 90 SUITE A
BAY ST. LOUIS, MS. 39520
(228) 467-4157

Attachment: Letter to HCBOS - ROW - Center Point Energy (9923 : ROW Request Center Point Energy)

September 22, 2021

Geoffrey Clemens
County Engineer

Re: ROW Occupancy Request

Center Point Energy Natural Gas Operations
2019 E. Pass Rd.
Gulfport, MS 39507

Geoff,

I have received a Right of Way Request from the above Utility Provider to demolish the existing site, raise the existing grade up 3 feet in elevation according to the attached site grade plan and rebuild the site. The site is located in the Right of Way along Port & Harbor Dr.

Please provide a complete review, they have agreed to all fees.

Thanks,

Anthony Cuevas
Hancock County Building Office

HANCOCK COUNTY, MS
BUILDING & ZONING

PERMIT APPLICATION FOR USE AND OCCUPANCY AGREEMENT FOR

THE CONSTRUCTION OR ADJUSTMENT OF A UTILITY

WITHIN ROAD OR HIGHWAY RIGHT-OF-WAY

FACILITY ALONG OR ACROSS Hancock County COUNTY ROAD

PROJECT NO. _____ COUNTY OF Hancock

UTILITY NAME Natural gas line regulator station BY CenterPoint Energy Natural Gas Operations, Attn: Jared Bailey
(Company Title)

ADDRESS 2019 E Pass Rd., Gulfport, MS 39507 HEREIN CALLED APPLICANT,

proposes to construct Natural gas line regulator station pad Utility Facility

along or across Port Harbor Drive, said facility to be
(Name of Road)

installed between Sta. (30.224142, -89.572197) and Sta. (30.22405, -89.572296)

of Project No. _____ and within road or highway right-of-way, and hereby makes application to the County for the construction permit. Attached hereto are drawings or plans for the construction, which will not be changed or altered without approval of the Board of Supervisors, or its authorized representative.

WHEREAS, the Legislature of Mississippi has heretofore granted to the Applicant the right to locate its facilities upon, across, under, over and along public highways and streets within the State of Mississippi; Applicant agrees to comply with applicable provisions of S.O.P. No. SAD II-2-8, Policy for the Accommodation of Utility Facilities within the Rights-of-Way of County Federal Aid and State Aid Highways (hereinafter referred to as the "Policy"), promulgated by the State Aid Engineer and dated January 1, 1983, and which is hereby made a part of this Application Agreement, and agrees to perform the construction according to the applicable industry code and according to the plans and specifications for the Project.

The Applicant shall be responsible for future maintenance and repair of the facilities. The Applicant shall make future adjustments in, or relocate, the facilities located within road or highway right-of-way when required for highway widening or other highway construction, and its right to reimbursement of its costs, if any, shall be in accordance with State law in effect at the time such adjustment or relocation is made. Further, any maintenance, repair, or construction shall be done in such a manner as to occasion no unreasonable interference with the normal flow and safety of traffic.

Attachment: Letter to HCBOS - ROW - Center Point Energy (9923 : ROW Request Center Point Energy)

A general description of the size, type, nature, and extent of the Utility work to be done is as follows:

Utilize temporary bypasses, demolish the existing site, raise the existing grade up 3 feet in elevation according to the attached site grade plan, and rebuild the site

The Applicant understands and agrees that, except as herein granted, no right, title, claim, or easement to said road right-of-way is granted by the issuance of this permit and that if this Utility Facility is not placed within the allowable horizontal and vertical limits as listed in the general provisions of the Policy, it will be adjusted to comply with same without cost to the County, unless the variance from the Policy has been approved by the granting of the Permit pursuant to this Application.

The Applicant further understands that the Utility's engineering, plant, or other personnel will be responsible for the staking and construction supervision of the work set out above and as shown on the attached plans.

Hancock County agrees to the following stipulations:

(1) To cooperate with the Utility Company in every way to avoid conflicts in the location, construction, and maintenance of the County Highway and Utility Facility.

(2) To pursue any and all legal means to see that Policy Standards, except to the extent of any variance shown on the plans filed herewith and approved, are complied with in the facility installation.

(3) If the County Engineer or other authorized representative of the Board of Supervisors approved the drawings, sketches, and plans submitted by the Applicant, he shall so indicate by signing and dating the Permit Approval at the end of this Application, and the Applicant may proceed with the installation; if the drawings, sketches, and plans are not approved, he shall promptly notify the Applicant, and advise it of the reason or reasons. He will also act as the duly appointed representative of the Board of Supervisors and will give his approval to the completed work as being in compliance with the location and standards shown in the Policy and in this Agreement for the installation.

(4) That all joint highway construction and utility adjustment or relocation operations will comply with the requirements of Section S-105.06 and Section S-107.18, Mississippi Standard Specifications for State Aid Road and Bridge Construction, 1989 edition (or current edition).

(5) Should any term or provision of this Applicant Agreement conflict with the law of the State of Mississippi, the Mississippi Constitution, or the United States Constitution, or impair or deny to the Applicant or the County any right protected thereby, it shall be deemed to conform to said law or Constitution.

Attachment: Letter to HCBOS - ROW - Center Point Energy (9923 : ROW Request Center Point Energy)

WITNESS the signature of the Applicant this the 9th day of September, 2021.

By: Jarred Bailey

Title: Engineer Intern II



AGREED TO AND APPROVED BY

_____ COUNTY

BOARD OF SUPERVISORS

By: _____ _____ _____ _____


County Engineer (Month) (Day) (Year)

BY ORDER OF THE BOARD OF SUPERVISORS, Dated the _____. Day of _____,

20____, of _____ County, Mississippi. The permit for the installation or adjustment of the utility applied for above is granted.

FORM-SAD ROW-U2

Attachment: Letter to HCBOS - ROW - Center Point Energy (9923 : ROW Request Center Point Energy)

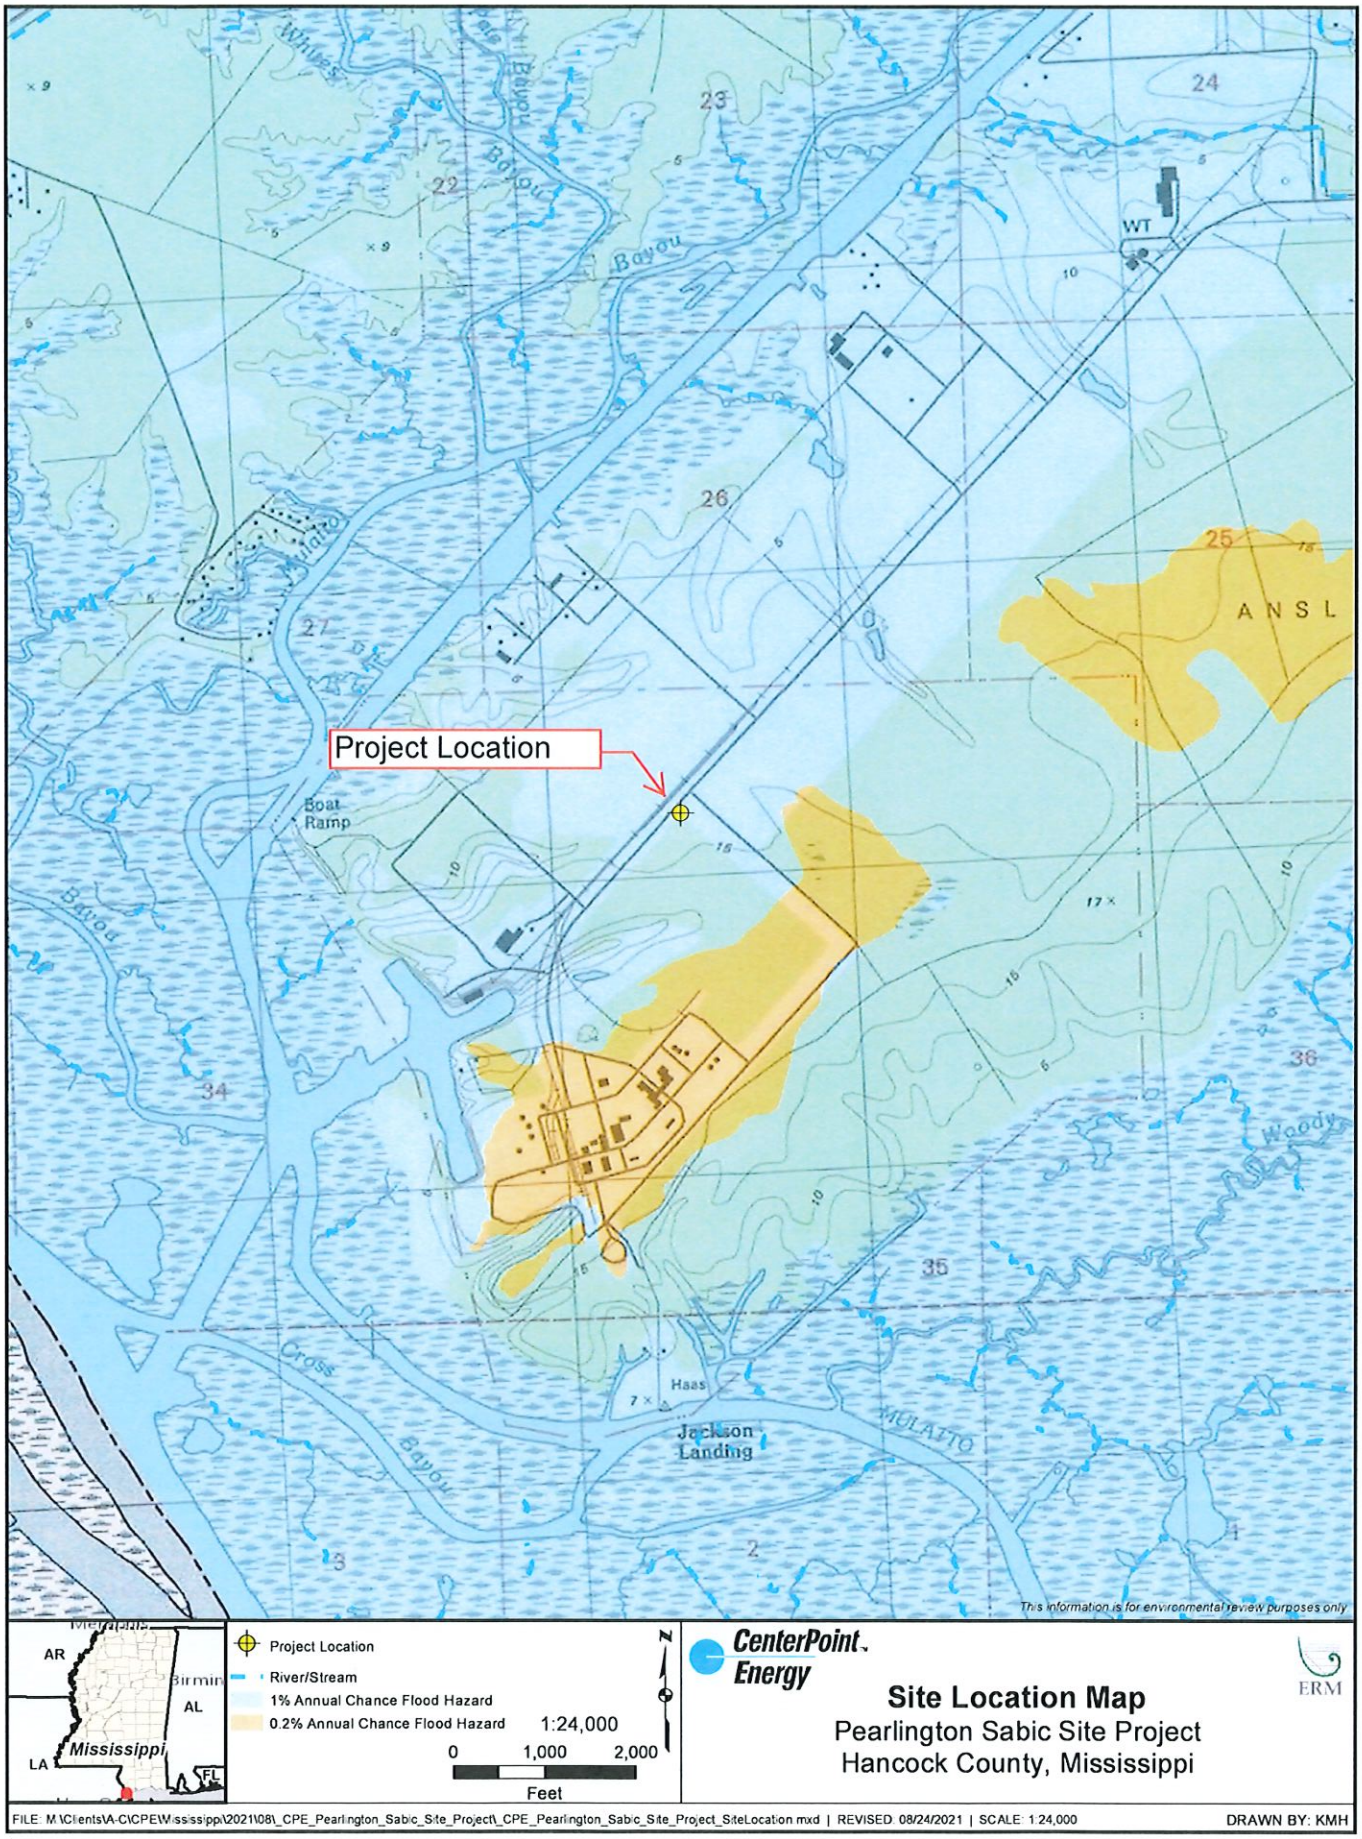

Attachment: Letter to HCBOS - ROW - Center Point Energy (9923 : ROW Request Center Point Energy)

GENERAL

1. CONTRACTOR SHALL NOTIFY OWNER REPRESENTATIVE PRIOR TO STARTING WORK.
2. THE CONTRACTOR SHALL PHYSICALLY LOCATE AND VERIFY ALL UNDERGROUND UTILITY LOCATIONS PRIOR TO STARTING ANY DIGGING. THE CONTRACTOR SHALL BE RESPONSIBLE FOR THE PROTECTION OF ALL UNDERGROUND UTILITIES ON SITE DURING PROJECT CONSTRUCTION. ANY DAMAGES TO EXISTING UTILITIES SHALL BE PROMPTLY REPAIRED BY THE CONTRACTOR OR AFFECTED UTILITY.
3. IF UNDERGROUND UTILITIES ARE ENCOUNTERED DURING EARTHWORK OPERATIONS, WORK SHALL BE STOPPED AND THE OWNER REPRESENTATIVE SHALL BE NOTIFIED FOR DIRECTION.
4. PRIOR TO DISTURBING EARTH, THE CONTRACTOR SHALL INSTALL AND MAINTAIN SILT FENCING OR OTHER TEMPORARY EROSION CONTROL FEATURES TO PREVENT SEDIMENTATION FROM MIGRATING OFF-SITE.
5. ALL DISTURBED AREAS NOT GRAVELED SHALL BE GRASSED.

SURVEY

1. ALL DEPICTED COORDINATE LOCATIONS ARE BASED UPON NAD83 MISSISSIPPI STATE PLANES, EAST ZONE, US FOOT.
2. CONTRACTOR TO SET CONTROL AND BENCHMARKS REQUIRED FOR CONSTRUCTION.

SITE CLEARING

1. THE SITE SHALL BE CLEARED AND GRUBBED TO REMOVE ALL DEBRIS, TOPSOIL AND ORGANIC MATERIAL GREATER THAN 1-INCH IN DIAMETER TO A MINIMUM DEPTH OF 6" BELOW THE EXISTING GROUND SURFACE. ALL TRASH SHALL BE REMOVED
2. TOPSOIL, OR OTHER SOIL ENCOUNTERED, THAT PROMOTES VEGETATIVE GROWTH SHALL BE STOCKPILED AND USED IN AREAS THAT WILL BE GRASSED.

SITE GRADING

1. REFER TO TYPICAL SECTION DETAILS FOR PROPOSED CONTOUR LOCATIONS.
2. AFTER COMPLETION OF THE CLEARING AND GRUBBING OPERATIONS AND ROUGH GRADING, PROOF ROLL THE ENTIRE SITE USING A HEAVY TIRED VEHICLE. IDENTIFIED WEAK OR SOFT AREAS SHALL BE REMOVED AND REPLACED WITH SUITABLE SELECT FILL MATERIAL.
3. SOILS WHICH ARE OBSERVED TO RUT OR DEFLECT EXCESSIVELY (GREATER THAN 1 INCH) UNDER THE MOVING LOAD SHALL BE UNDERCUT AND REPLACED WITH PROPERLY COMPACTED FILL.
4. REMOVE SURPLUS SOIL MATERIAL, UNSUITABLE TOPSOIL, OBSTRUCTIONS, DEMOLISHED MATERIALS, AND WASTE MATERIALS INCLUDING TRASH AND DEBRIS, AND LEGALLY DISPOSE OF THEM OFF THE OWNER'S PROPERTY AT AN AREA APPROVED BY THE OWNER.


BACKFILL AND SUBGRADE

1. AFTER ROUGH GRADING AND PROOF-ROLLING, THE EXPOSED SUBGRADE SHALL BE SCARIFIED TO A DEPTH OF APPROXIMATELY EIGHT (8) INCHES, BE UNIFORMLY MOISTURE CONDITIONED TO NEAR OPTIMUM MOISTURE CONTENT THROUGHOUT THE SCARIFIED SECTION, AND THEN BE COMPACTED TO AT LEAST 95 PERCENT OF THE SOILS MAXIMUM DRY DENSITY PER ASTM D 698 (STANDARD PROCTOR METHOD).
2. ALL FILL MATERIALS SHOULD BE INORGANIC SOILS FREE OF VEGETATION, DEBRIS, AND FRAGMENTS LARGER THAN SIX INCHES IN SIZE. PEA GRAVEL OR OTHER SIMILAR NON-CEMENTITIOUS, POORLY-GRADED MATERIALS SHOULD NOT BE USED AS FILL OR BACKFILL.
3. BUILD UP SITE TO GRADE AS INDICATED IN THE PLAN WITH STRUCTURAL BACKFILL. PLACE FILL IN MAXIMUM 8-INCH LIFT THICKNESS (LOOSE MEASURE) AND COMPACT TO 95 PERCENT OF THE MAXIMUM DRY DENSITY DETERMINED BY THE STANDARD PROCTOR TEST (ASTM D 698).
4. STRUCTURAL BACKFILL SHALL MEET THE FOLLOWING SPECIFICATION:

Item	Specifications	Test Reference
soil fines	50 to 80 % passing No. 200 sieve	ASTM D 1140
plasticity index (PI)	10 in 20	ASTM D 4318
liquid limit	less than 40	ASTM D 4318
classification	CL	ASTM D 2487 & 2488
organic content	less than 4 percent	ASTM D 2974
Compaction	95% of max. Standard Proctor	ASTM D 698

AGGREGATE SURFACING

1. AGGREGATE SURFACES
   A. THE ROAD LIMEROCK BASE MATERIALS SHALL MEET THE PERFORMANCE STANDARDS SPECIFIED IN THE MISSISSIPPI STANDARDS SPECIFICATIONS FOR ROADS AND BRIDGES, 2017 EDITION, SECTION 703.04 AGGREGATE FOR CRUSHED STONE COURSES AND CONSTRUCTED IN ACCORDANCE WITH MDOT SPECIFICATIONS. THE SITE PAD-GENERAL AREA BASE SHALL BE MEET THE REQUIREMENTS FOR STRUCTURAL FILL.
   B. SOIL STERILANT MUST BE APPLIED TO THE EXISTING GROUND BEFORE THE BASE AGGREGATE IS PLACED.
   C. A GEOTEXTILE FABRIC SHALL BE PLACED AS SHOWN IN THE SURFACE AND ROAD DETAILS (WIRAFI 600X OR EQUAL)
   D. THE AGGREGATE SURFACE SHALL CONSIST OF 4-INCHES OF CRUSHED NO. 57 SIZE LIMESTONE. NO RIVER RUN OR ROUNDED ROCK SHALL BE USED.

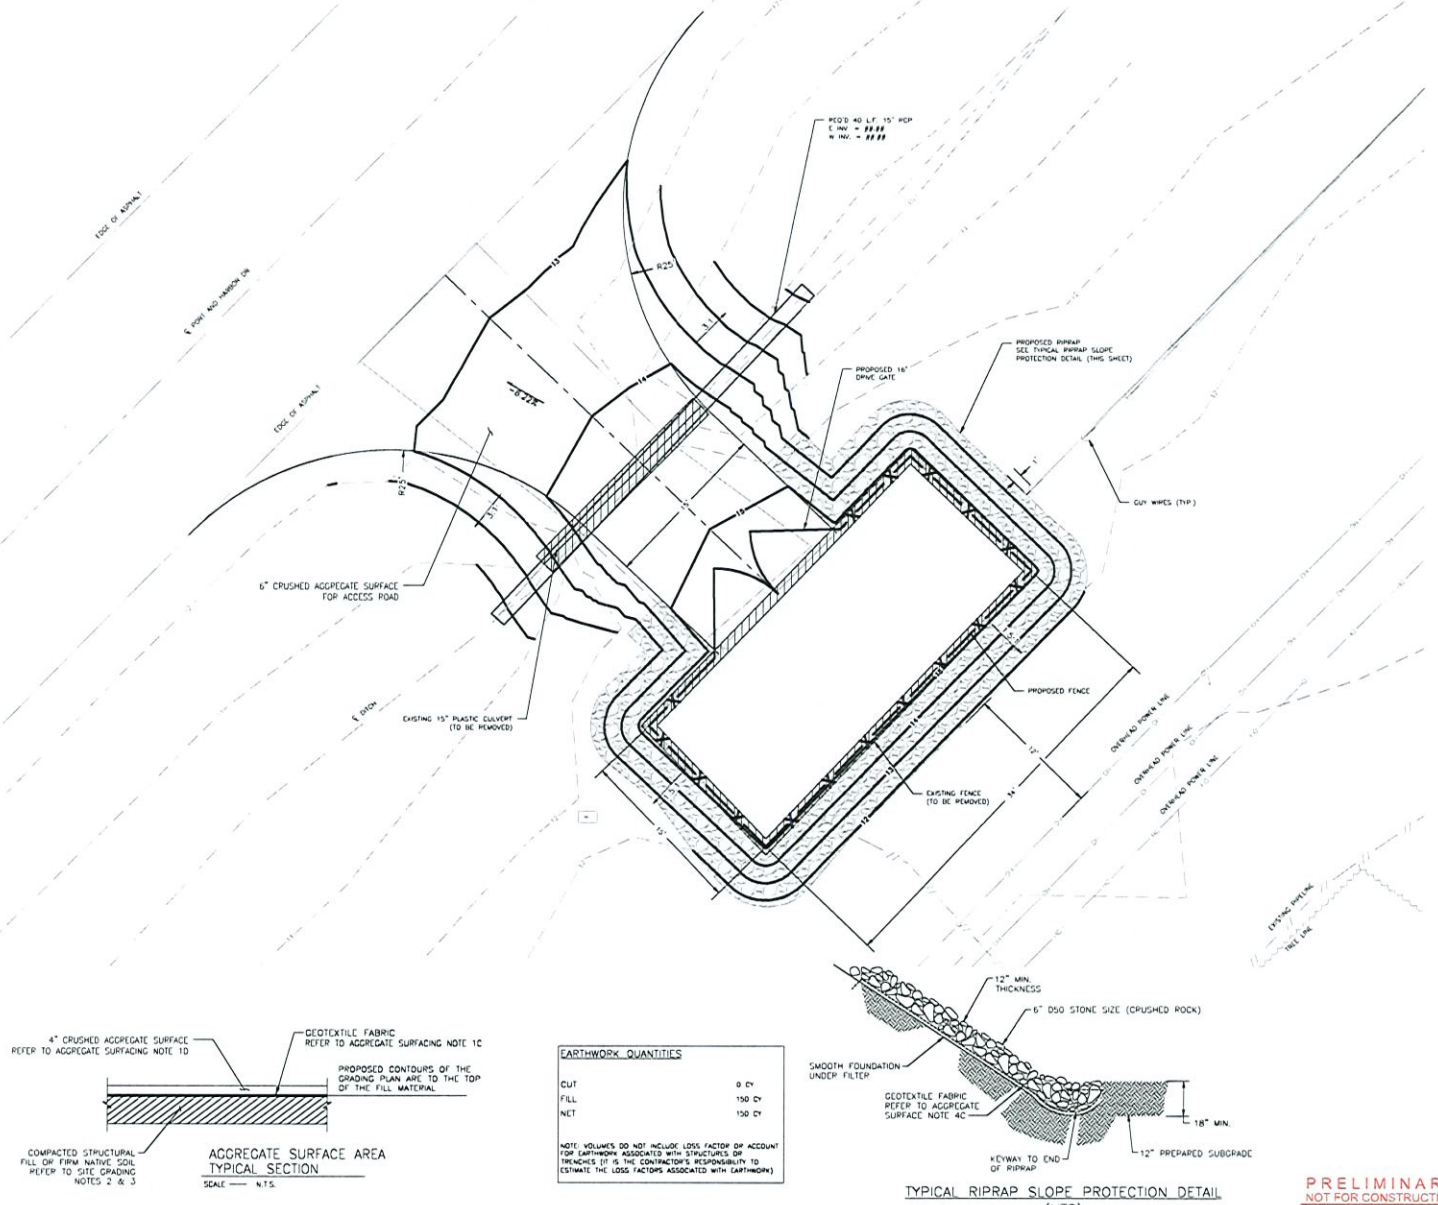

AGGREGATE SURFACE AREA
TYPICAL SECTION
SCALE — N.T.S.

EARTHWORK QUANTITIES

CUT	0 CY
FILL	150 CY
NET	150 CY

NOTE: VOLUMES DO NOT INCLUDE LOSS FACTOR OR ACCOUNT FOR EARTHWORK ASSOCIATED WITH STRUCTURES OR TRENCHES (IT IS THE CONTRACTOR'S RESPONSIBILITY TO ESTIMATE THE LOSS FACTORS ASSOCIATED WITH EARTHWORK)

TYPICAL RIPRAP SLOPE PROTECTION DETAIL
(NTS)

PRELIMINARY
NOT FOR CONSTRUCTION

NOTICE!
48 HOURS BEFORE YOU DIG
DIAL 8-1-1
TO LOCATE UTILITIES

PEARLINGTON BASIC SITE
GRADING PLAN

MOTT MACDONALD

Attachment: Letter to HCBOS - ROW - Center Point Energy (9923 : ROW Request Center Point Energy)

7.79 Ac.(c)
JINDAL TUBULAR USA LLC
JINDAL TUBULAR USA LLC
HANCOCK COUNTY
PORT AND HARBOR DR
SABIC INNOVATIVE PLASTICS US LLC
WEBRE RD
CALGON CARBON CORPORATION
x,y
100ft
GCT
Copyright © 2014 GCT, LLC

COMPTON ENGINEERING, INC.

ENGINEERING, SURVEYING & ENVIRONMENTAL SERVIC

3036 Longfellow Drive
P.O. Box 2795
Bay St. Louis, MS 39521

Phone: 228.467.2770
Fax: 228.467.2720

comptonengineering.com

PASCAGOULA

BILOXI

BAY ST. LOUIS

October 1, 2021

Hancock County Board of Supervisors
854 Highway 90
Bay St. Louis, MS 39520

RE: Telepak Networks dba C-Spire
ROW Occupancy Request
Bayou LaCroix Rd. from Hwy 603

Dear Board Members:

We have received a right-of -way permit application (attached) from Telepak Networks.

We recommend approval of the attached permit application with the following conditions.

1) Refer to mark-up on Sheet 001. Bore under Bayou LaCroix Road at this more western location. There is a proposed waterline project that would be in conflict otherwise.
2) There is a proposed bridge project beginning at STA 69+70 (Sheet 011). Piling will be driven 12'-6" off the centerline of the roadway, and will be battered at 1 ½ " to 12". Account for this when performing bore.
3) Locate bore as far back on the ROW as practical.
4) When boring under paved surfaces maintain a minimum depth of 4" below paved surfaced.
5) When boring under a cut or ditch maintain a minimum depth of 5' below ground level.
6) Permit is not valid until proper construction notice is given and work is verified. Permit will not be executed by County Engineer until referenced notice is given.
7) Applicant shall also provide a 48-hour notice to County Engineer prior to work being performed.

Our fee for county billing per Board of Supervisors authorization is attached.

If you have any questions, please advise.

Sincerely,

COMPTON ENGINEERING, INC.

Geoffrey F. Clemens, P.E.
County Engineer

Attachments

Pc: Anthony Cuevas, Hancock County Building Official

Attachment: Letter to HCBOS 10-1-21 (9924 : ROW Request Telepak Networks)

Compton Engineering
P.O. Box 686
Pascagoula, MS 39568-0686
(228) 762-3970

Hancock County Board of Supervisors (HCBOS)
854 Highway 90
Bay St. Louis, MS 39520

Invoice number 221-010.022-1
Date 10/08/2021

Project 221-010.022 ROW OCCUPANCY REQUEST - TELEPAK NETWORKS - BAYOU LACROIX RD. FROM HWY. 603

Period of Service: October 8, 2021

ROW OCCUPANCY REQUEST - TELEPAK NETWORKS - BAYOU LACROIX ROAD FROM HWY. 603

Description	Contract Amount	Percent Complete	Prior Billed	Total Billed	Current Billed
ROW Request	1,055.00	100.00	0.00	1,055.00	1,055.00
Total	1,055.00	100.00	0.00	1,055.00	1,055.00

Invoice total 1,055.00

Attachment: Letter to HCBOS 10-1-21 (9924 : ROW Request Telepak Networks)

RECEIVED
AUG 04 2021 CE

HANCOCK COUNTY BUILDING OFFICE
854 HIGHWAY 90 SUITE A
BAY ST. LOUIS, MS. 39520
(228) 467-4157

August 3, 2021

Geoffrey Clemens
County Engineer

Re: ROW Occupancy Request

Telepak Networks Inc. dba C Spire Fiber
1018 Highland Colony Parkway Suite 400
Ridgeland MS 39157

Geoff,

I have received a Right of Way Request from the above Utility Provider to install Fiber Optic Cable by Bore method alongside Bayou Lacroix Rd. from Hwy 603 to a Private Rd. near the MDOT Weigh Station.

Please provide a complete review of the request. They have agreed to all fees associated with the review.

Thanks,

Anthony Cuevas
Hancock County Building Office

HANCOCK COUNTY, MS
BUILDING & ZONING

Attachment: Letter to HCBOS 10-1-21 (9924 : ROW Request Telepak Networks)

FORM-SA ROW-U2
(Rev. 07-01-2005)

PERMIT APPLICATION FOR USE AND OCCUPANCY AGREEMENT
FOR THE CONSTRUCTION OR ADJUSTMENT OF A UTILITY
WITHIN COUNTY ROAD RIGHT-OF-WAY

PROJECT NO. OSP Subproject 60292-007 COUNTY Hancock County

UTILITY NAME Telepak Networks, Inc dba C Spire Fiber,

BY Jon Huddleston, OSP Permit Specialist,
(Name & Company Title)

ADDRESS 1018 Highland Colony Parkway Suite 400, Ridgeland, MS 39157, herein called APPLICANT,

proposes to construct fiber optic cable
(Type of Facility)

State Contract- MS DEPARTMENT OF TRANSPORTATION (SOM) 12007173
along or across 8755 I-10, BAY ST LOUIS, MS 39520 Road, said facility to be
(Name of Road)

installed between Station No._____ and Station No._____ and within the road right-of-way, and hereby makes application to the County for the construction permit. Attached hereto are drawings or plans for the construction, which will not be changed or altered without approval of the Board of Supervisors, or its authorized representative.

WHEREAS, the Legislature of Mississippi has heretofore granted to the Applicant the right to locate its facilities upon, across, under, over and along public roads and streets within the State of Mississippi; Applicant agrees to comply with applicable provisions of S.O.P. No. SA II-2-8, Policy for the Accommodation of Utility Facilities within the Rights-of-Way of County Federal Aid and State Aid Roads (hereinafter referred to as the "Policy"), promulgated by the State Aid Engineer and dated July 1, 2005, and which is hereby made a part of this Application Agreement, and agrees to perform the construction according to the applicable industry code and according to the plans and specifications for the project.

The Applicant shall be responsible for future maintenance and repair of the facilities. The Applicant shall make future adjustments in, or relocate, the facilities located within the road right-of-way when required for road widening, construction or maintenance, and its right to reimbursement of its costs shall be in accordance with State Laws affecting County roads in effect at the time such adjustment or relocation is made. Further, any maintenance, repair, or construction shall be done in such a manner as to occasion no unreasonable interference with the normal flow and safety of traffic.

Attachment: Letter to HCBOS 10-1-21 (9924 : ROW Request Telepak Networks)

FORM-SA ROW-U2
(Rev. 07-01-2005)

A general description of the size, type, nature, and extent of the Utility work to be done is a follows:

directional bore at a minimum of 48" in depth as drawings reflect

See Attached Construction Drawings

State Contract- MS DEPARTMENT OF TRANSPORTATION (SOM) 12007173
8755 I-10, BAY ST LOUIS, MS 39520

The Applicant understands and agrees that, except as herein granted, no right, title, claim, or easement to said road right-of-way is granted by the issuance of this permit and that if this Utility Facility is not placed within the allowable horizontal and vertical limits as listed in the general provisions of the Policy, it will be adjusted to comply with same without cost to the County, unless the variance from the Policy has been approved by the granting of the Permit pursuant to this Application.

Hancock County agrees to the following stipulations:

(1) To cooperate with the Utility Company in every way to avoid conflicts in the location, construction, and maintenance of the County road and Utility Facility.

(2) To pursue any and all legal means to see that Policy Standards, except to the extent of any variance shown on the plans filed herewith and approved, are complied with in the facility installation.

(3) If the County/LSBP Engineer or other authorized representative of the Board of Supervisors approved the drawings, sketches, and plans submitted by the Applicant, he shall so indicate by signing and dating the Permit Approval at the end of this Application, and the Applicant may proceed with the installation; if the drawings, sketches, and plans are not approved, he shall promptly notify the Applicant, and advise him of the reason or reasons. He will also act as the duly appointed representative of the Board of Supervisors and will give his approval to the completed work as being in compliance with the location and standards shown in the Policy and in this Agreement for the installation.

(4) That all joint road construction and utility adjustment or relocation operations will comply with the requirements of Section S-105.06 and Section S-107.18, Mississippi Standard Specifications for State Aid Road and Bridge Construction, 2004 edition (or current edition).

(5) Should any terms or provision of this Agreement conflict with the Laws of the State of Mississippi, or the United States, or impair or deny to the Applicant or the County any right protected thereby, it shall be deemed amended to conform to said Laws.

Attachment: Letter to HCBOS 10-1-21 (9924 : ROW Request Telepak Networks)

FORM-SA ROW-U2
(Rev. 07-01-2005)

WITNESS THE SIGNATURE OF THE APPLICANT this the 29th day of July, 2021.

By: Jon Huddleston

Title: OSP Permit Specialist

AGREED TO AND APPROVED BY ORDER OF THE _____ COUNTY BOARD OF SUPERVISORS this the _____ day of _____, _____.

By: _____
County/LSBP Engineer

Attachment: Letter to HCBOS 10-1-21 (9924 : ROW Request Telepak Networks)

Attachment: Letter to HCBOS 10-1-21 (9924 : ROW Request Telepak Networks)

c spire

ASBUILT INFORMATION

FIELD ENGINEER:	NAME:
PROJECT MANAGER:	NAME:
CONSTRUCTION:	NAME:
SUB CONTRACTOR:	NAME:
INSPECTOR:	NAME:
	PHONE#:
CONSTRUCTION COMMENCED:	DATE:
CONSTRUCTION COMPLETED:	DATE:
FIBER INSTALLED:	DATE:
FINAL CLEANUP:	DATE:



<< PERMITS >>

MDOT : DISTRICT 6

COUNTY : HANCOCK

NOTE: EASEMENT REQUIRED ON SHEETS 23 & 24

OSP.MSC.60292
CS.OSFPMS-HANCTY.MS

OSP SUBPROJECT
60292-025

PROPOSED FIBER BUILD
STATE CONTRACT - MS DEPARTMENT OF TRANSPORTATION
MDOT WEIGH STATION
7/26/21

PREPARED BY

BBG

43 Town Center Square, Suite 204
Hattiesburg, MS 39402
Office phone: (601) 402-9149
Email: designservices@bbgeomatics.com

Attachment: Letter to HCBOS 10-1-21 (9924 : ROW Request Telepak Networks)

Attachment: Letter to HCBOS 10-1-21 (9924 : ROW Request Telepak Networks)

CONSTRUCTION NOTES:

1. ALL CONDUIT WILL BE 4" ID SCHEDULE 40 (ie. PVC OR BSP/GSP, MANUFACTURED SPLIT PVC OR SPLIT BSP/GSP), UNLESS SPECIFIED OTHERWISE.
2. CONTRACTOR IS RESPONSIBLE FOR LOCATING ALL UTILITIES 48 HOURS PRIOR TO CONSTRUCTION ACTIVITY. CALL ONE CALL SYSTEM @ 1-800-227-6477.
3. ALL UNDERGROUND OBSTRUCTIONS , WHEN LOCATED, WILL REQUIRE THE PLACEMENT OF A BURIED CABLE MARKER AND THE PLACEMENT OF 4" MANUFACTURED SPLIT PVC, BSP/GSP OVER OR UNDER EACH OBSTRUCTION.
4. SHORING MAY BE REQUIRED AND SHALL COMPLY TO O.S.H.A. STANDARDS.
5. ALL BURIED CONDUIT/CABLE WILL BE PLACED AT 60" MINIMUM COVER CROSSING ALL STATE AND OR COUNTY ROADS AND ALL CREEK BEDS UNLESS SPECIFIED OTHERWISE ON THE CONSTRUCTION DRAWINGS.
6. MECHANICAL PROTECTION SHALL BE REQUIRED ANYTIME A 36" MINIMUM COVER IS UNOBTAINABLE UNLESS SPECIFIED OTHERWISE ON THE CONSTRUCTION DRAWINGS.
7. ALL 90 DEGREE BENDS IN CONDUIT CONSTRUCTION WILL BE A MINIMUM 38.2" RADIUS UNLESS SPECIFIED OTHERWISE. ALL SPLIT CONDUIT BENDS AND SOLID PVC BENDS SHALL REQUIRE CONCRETE ENCASEMENT, UNLESS SPECIFIED OTHERWISE.
8. OPERATIONS PERSONNEL TO BE CONTACTED BY THE CONTRACTOR 48 HOURS PRIOR TO CONSTRUCTION.
9. ALL STATIONING IS BASED ON AS-BUILT INFORMATION, THEREFORE SOME VARIANCE SHOULD BE ANTICIPATED. ADJUST AS NEEDED.
10. RAILROAD COMMUNICATION AND SIGNAL CABLES TO BE LOCATED PRIOR TO CONSTRUCTION ACTIVITY. RAILROAD TO BE GIVEN 48 HOURS NOTICE PRIOR TO CONSTRUCTION
11. ALL BURIED CONDUIT/CABLE WILL BE PLACED AT 24" MINIMUM BELOW THE LOWEST POINT OF EXISTING CITY UTILITY BEING CROSSED.
12. ALL BURIED CONDUIT/CABLE WILL BE PLACED AT 48" MINIMUM BELOW ALL CITY & OR SURFACE STREET(S) WHERE NO UTILITY IS CROSSED.
13. CONSTRUCTION CONTRACTOR SHALL PLACE MARKER POLES AT ALL H.H. LOCATIONS & AT EVERY MAJOR P.I. CONTRACTOR WILL PLACE MARKER POLES DURING THE CONSTRUCTION PHASE.

GENERAL NOTES:

1. ALL WORK TO BE DONE WITH EXTREME CAUTION, FIBER OPTIC CABLE CARRYING TRAFFIC AND LOSS OF SERVICE WILL RESULT IN LOSS OF REVENUE.
2. ALL WORK TO BE PERFORMED IN STRICT ACCORDANCE WITH THE APPLICABLE CODES OR REQUIREMENTS OF ANY REGULATING GOVERNMENTAL AGENCY, TELEPAK, OR THE RIGHT-OF-WAY GRANTOR.
3. LOCATIONS OF SOME OF THE PHYSICAL FEATURES WERE OBTAINED FROM DATED RAILROAD EVALUATION MAPS OR OTHER DRAWINGS, AND MAY BE AS SHOWN OR DEPICTED ON THESE DRAWINGS.
4. UNDERGROUND UTILITIES HAVE BEEN PLOTTED FROM AVAILABLE RECORDS AND FIELD OBSERVATIONS, BUT ARE NOT NECESSARILY EXACT. THEREFORE, UTILITY LOCATIONS WILL BE VERIFIED AT LEAST 100 FEET IN ADVANCE OF TRENCHING OR PLOWING, SO THAT CHANGES IN CABLE PLACEMENT CAN BE MADE IN EVENT OF CONFLICTS.
5. ALL KNOWN BURIED OBSTRUCTIONS ARE SHOWN ON THE CONSTRUCTION DRAWINGS. ANY AND ALL OTHERS ENCOUNTERED ARE ALSO THE RESPONSIBILITY OF THE CONTRACTOR TO LOCATE, PROTECT, AND REPAIR, IF DAMAGED.
6. ANY AND ALL IMPROVEMENTS, SUCH AS, ASPHALT OR CONCRETE PAVEMENT, CURBS, GUTTERS, WALKS, DRAINAGE DITCHES, EMBANKMENTS, SHRUBS, TREES, GRASS SOD, ETC., IF DAMAGED, SHALL BE RESTORED TO ORIGINAL OR BETTER CONDITION.
7. EQUIPMENT TYPES SPECIFIED HEREIN (ie: "BACKHOE, "SWAMP PLOW", ETC.) ARE SUGGESTIONS ONLY AND ARE NOT INTENDED AS REQUIREMENTS. CONTRACTOR WILL BE NOTIFIED AS TO EXCEPTIONS.

TRAFFIC CONTROL NOTES:

ALL WORK SHALL COMPLY WITH THE UNIFORM TRAFFIC CONTROL MANUAL. (1998 EDITION OF MUTCD,REVISION 3) OR NEWER VERSIONS OF THIS MANUAL.

CLARIFICATION NOTES:

NOTE: CALLOUTS WILL BE PLACED ON EACH DRAWING INDICATING FOLLOWING:


A. MATERIAL AMOUNT
B. DEPTH IF BURIED
C. SIZE OF FIBER
D. SIZE OF HDPE
E. SIZE OF STRAND
F. CABLE ID

0+00–0+00
DIRECTIONAL BORE 0
48" MINIMUM DEPTH
(0) 1.25"HDPE
PULL CABLE 0
(0) 0 CT. F.O.C.

STATION
PLACE UH–4 HANDHOLE
E/W (1) 144 CT F.O.C.
PLACE 0 ' SLACK

0+00
PLACE 0 ' SLACK COIL
OF 0 CT F.O.C.

SPLICE STATION
0+00

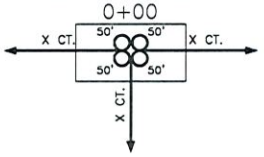

NOMENCLATURE	DEFINITION	SYMBOL
1. BM2-8 :	PLACEMENT OF EIGHT FOOT GROUND ROD OUTSIDE OF HAND HOLE SIX INCHES BELOW GROUND LEVEL WITH PLACEMENT OF GROUND WIRE WITHE CONNECTOR.	
2. BM53F :	PLACEMENT OF PLASTIC MARKER POLE, MINIMUM OF 30" IN GROUND AS INDICATED BY DRAWINGS.	BM53F
3. BM53F(A) :	PLACEMENT OF LOCATE MARKER POST AND PLACEMENT OF WIRE INSIDE OF POST FROM GROUND ROD AND SPLICE CLOSURE TO BE TERMINATED IN POST FOR LOCATION OF FACILITIES AS INDICATED ON DRAWINGS.	BM53F(A)
4. BM72 :	RESTORATION OF ASPHALT PER SQ. FT. AS REQUIRED BY COMPANY REP.	NONE
5. BM73 :	RESTORATION OF CONCRETE PER SQ. FT. AS REQUIRED BY COMPANY REP.	NONE
6. UO-144 :	PLACEMENT OF 144 COUNT FIBER INTO INNER-DUCT, LEAVING SLACK IN HAND HOLES AS INDICATED ON DRAWINGS. PRICE PER PLACEMENT IS ON 'PER FOOT' BASIS.	NONE
7. UO-24 :	PLACEMENT OF 24 COUNT FIBER INTO INNER-DUCT, LEAVING SLACK IN HAND HOLES AS INDICATED ON DRAWINGS. PRICE FOR PLACEMENT IS ON A 'PER FOOT' BASIS.	NONE

NOTIFY ALL UTILITIES 72 HOURS PRIOR TO CONSTRUCTION ACTIVITY.
ONE CALL SYSTEM @ 1-800-227-6477

FILE NAME	T-01
PROJECT CITY	–
FULL FILENAME	T-01.dwg
DATE	DESCRIPTION CONSTRUCTION
SHEET 1	DRAWN BY BBC
SCALE	PAGE 1

REVISIONS

REV.	DESCRIPTION	INITIALS	DATE

MATERIAL LIST

ITEM	DESCRIPTION	QUANTITY
1	TOTAL CABLE FT.	0'
2	DIR-BORE CABLE	0'
3	PULL CABLE	0'
4	BURIED SLACK	0'
5	1.25" HDPE	0'
6	5" HDPE CASING	0'
7	HANDHOLES	0
8	MANHOLES	0
9	SPLICE CLOSURE	0
10	H-POSTS	0
11	GROUND RODS	0
12	AERIAL CABLE	0'
13	RISERS	0
14		

PREPARED BY

BBG

PREPARED FOR

cspire

MAP NUMBER

DISCLAIMER

EXCEPT AS MAY BE OTHERWISE PROVIDED BY CONTRACT: THESE DRAWINGS AND SPECIFICATIONS SHALL REMAIN THE PROPERTY OF CSPIRE FIBER. BEING ISSUED IN STRICT CONFIDENCE AND SHALL NOT BE REPRODUCED, COPIED, OR USED FOR ANY PURPOSE WITHOUT SPECIFIC WRITTEN PERMISSION.

SYMBOLS KEY

DIRECTIONAL BORE
AERIAL CABLE
PLOW OR BURIED CABLE
DIRECTIONAL BORE 5" HDPE
PVC OR SPLIT PVC CONDUIT
ASTMA 139 GRADE B STEEL
JACK AND BORE
CORE BORE
EXISTING TELEPAK CABLE
PROPOSED HANDHOLE
EXISTING HANDHOLE
HANDHOLE (CABLE IN HDPE)
HH (CABLE IN PVC CONDUIT)
HANDHOLE (CABLE IN GSP CONDUIT)
MANHOLE
MANHOLE (CABLE IN HDPE)
MANHOLE (CABLE IN PVC CONDUIT)
MANHOLE (CABLE IN BSP/GSP CONDUIT)
H-FRAME
BORE PIT
LIGHTNING ARRESTOR
AC/DC FILTER PROTECTION
ALUMINUM HUB STYLE MARKER
STEEL MARKER
FLAT COMPOSOLITE MARKER
TUBULAR MARKER
RIGHT-OF-WAY MARKER
RIGHT-OF-WAY PIN
MILE POST MARKER
NOTE: DASHED = (NOT FOUND IN FIELD)

RAILROAD TRACKS
AUXILLARY TRACKS
CENTERLINE
WOOD LINE
DITCH LINE
TOP OF SLOPE
TOE OF SLOPE
AERIAL UTILITY (ELECTRIC)
UNDERGROUND UTILITY (TELEPHONE)
(PARTIAL CAPSULE INDICATES COVER DEPTH IN INCHES)
CAUTION NOTES
WATER VALVE
WATER METER
GAS VALVE
FIRE HYDRANT
STORM DRAIN
SEWER MANHOLE
CULVERT
BOX CULVERT
CITY, COUNTY OR STATE BOUNDARY LINE
R.R. CROSSING SIGNAL
R.R. SIGNAL ARM
U/G TRANSFORMER
STREET/SIGNAL LIGHT
PARKING METER
STEEL/WOOD POST
SIGN
FENCE LINE
TELEPHONE/CATV PED
TREE
BUSH
PUSH BRACE
JOINT USE POLE
TELEPHONE POLE
CONCRETE POLE
STEEL POLE
POWER POLE
TRANSFORMER POLE
GROUND WIRE
BOND AND GROUND

ANCHOR ONLY (EXISTING)
ANCHOR AND GUY WHOLLY OWNED BY ANOTHER COMPANY
GUY ONLY (EXISTING)
SIDEWALK ANCHOR & GUY
PROPOSED ANCHOR & GUY
PROPOSED SIDEWALK ANC & GUY
ACCOUNT CODE CHANGE (BURIED – AERIAL)
OVERHEAD GUY (ARROW IN DIRECTION OF PULL)
PROPERTY LINE
EDGE OF PAVEMENT
BACK OF CURB
WHITE LINE
RIGHT-OF-WAY LINE
TAX DISTRICT BOUNDARY
PROBE (DEPTH AS INDACATED)
PERMIT TRACKING FORM IDENTIFIER

POLE ATTACHMENT ABBREVIATIONS

PWR	POWER ATTACHMENT	PWR OHG	POWER OVERHEAD GUY
TRI	TRIPLEX	CATV OHG	CATV OVERHEAD GUY
COMM	COMMUNICATIONS ATTACHMENT	CAP BANK	CAPACITOR BANK
CATV	CATV ATTACHMENT	CLTCKT	FIRE ALARM CIRCUIT
SL	STREET LIGHT	PWR DIP	POWER DIP
TSIG	TRAFFIC SIGNAL	COMM DIP	COMMUNICATIONS DIP
MDW	MULTI DROP WIRE	CATV DIP	CATV DIP
COMM OHG	COMMUNICATIONS OVERHEAD GUY	TEOP	TRAFFIC LIGHT
FL	FLOOD LIGHT	TGUY	TRAFFIC GUY
WH	WEATHER HEAD	MS	MIDSPAN
TRAN	TRANSFORMER	OHG	OVERHEAD GUY
TELEPAK	TELEPAK ATTACHMENT	TOP	TOP OF POLE
SEC	SECONDARY POWER	NEU	NEUTRAL

NOTIFY ALL UTILITIES 72 HOURS PRIOR TO CONSTRUCTION ACTIVITY.
ONE CALL SYSTEM ☎ 1-800-227-6477

FILE NAME	T-02
PROJECT CITY	–
FULL FILENAME	T-02.dwg
DATE	DESCRIPTION CONSTRUCTION
SHEET	2
DRAWN BY	BBG
SCALE	
PAGE	2

REVISIONS

REV.	DESCRIPTION	INITIALS	DATE

MATERIAL LIST

ITEM	DESCRIPTION	QUANTITY
1	TOTAL CABLE FT.	0'
2	DIR-BORE CABLE	0'
3	PULL CABLE	0'
4	BURIED SLACK	0'
5	1.25" HDPE	0'
6	5" HDPE CASING	0'
7	HANDHOLES	0
8	MANHOLES	0
9	SPLICE CLOSURE	0
10	H-POSTS	0
11	GROUND RODS	0
12	AERIAL CABLE	0'
13	RISERS	0
14		

PREPARED BY

BBG

PREPARED FOR

cspire

MAP NUMBER


2

DISCLAIMER


EXCEPT AS MAY BE OTHERWISE PROVIDED BY CONTRACT: THESE DRAWINGS AND SPECIFICATIONS SHALL REMAIN THE PROPERTY OF CSPIRE FIBER. BEING ISSUED IN STRICT CONFIDENCE AND SHALL NOT BE REPRODUCED, COPIED, OR USED FOR ANY PURPOSE WITHOUT SPECIFIC WRITTEN PERMISSION.

PLACEMENT-TYPICALS


TYPICAL DETAIL "A"
PLACE CONDUIT
CROSS SECTION

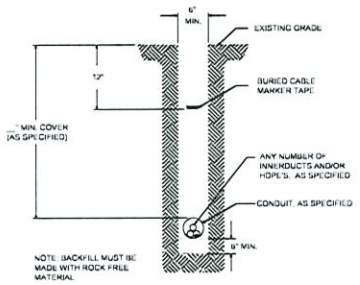


TYPICAL DETAIL "B"
PLACE HDPE CROSS
SECTION

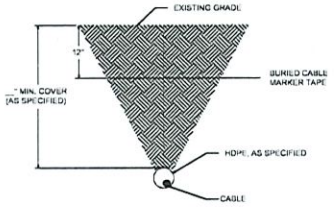

TYPICAL DETAIL "C"
CONCRETE / PAVEMENT OPEN CUT
CROSS SECTION

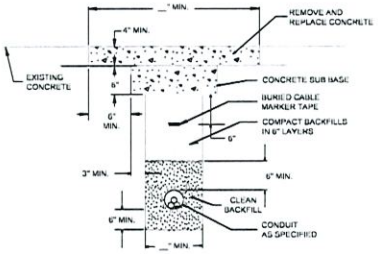


TYPICAL DETAIL "D"
ASPHALT/PAVEMENT OPEN CUT
CROSS SECTION

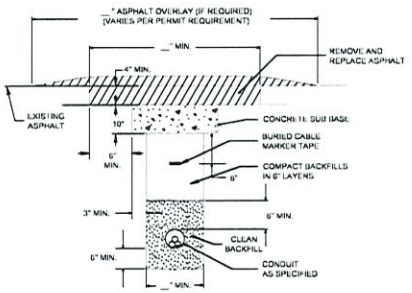


OPEN CUT-TYPICALS


TYPICAL DETAIL "E"
BORE CONCRETE SIDEWALK

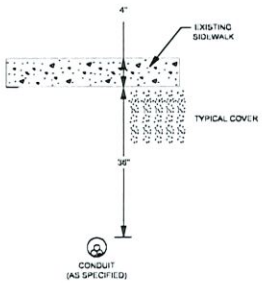

TYPICAL DETAIL "F"
CORE BORE
(CONCRETE / BRICK WALL)

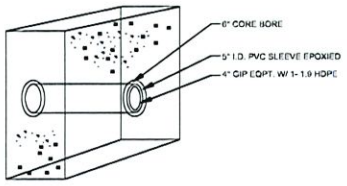

TYPICAL DETAIL "G"
12"x12" CONCRETE ENCASEMENT

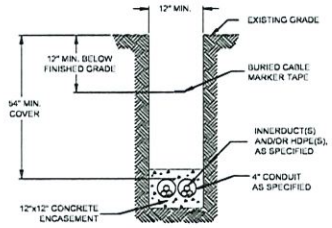

NOTE: BACKFILL MUST BE MADE WITH ROCK FREE MATERIAL.


TYPICAL DETAIL "H"
PLACE (2) 1.25" HDPE IN CONDUIT




TYPICAL DETAIL "I"
PLACE CABLE IN HDPE




TYPICAL DETAIL "J"
MANHOLE & HANDHOLE SLACK COIL DETAIL

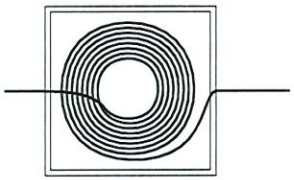
4' X 4' X 4' MANHOLE

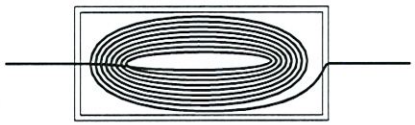
2.5' X 5' X 2.5' HANDHOLE

TYPICAL DETAIL "K"
HANDHOLE INSTALLATION IN CONCRETE / ASPHALT
CROSS SECTION

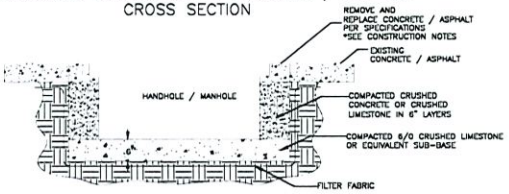

NOTIFY ALL UTILITIES 72 HOURS PRIOR TO CONSTRUCTION ACTIVITY.
ONE CALL SYSTEM © 1-800-227-6477

FILE NAME	T-03
PROJECT CITY	–
FULL FILENAME	T-03.dwg
DATE	DESCRIPTION: CONSTRUCTION
SHEET: 3	DRAWN BY: BBG
SCALE	PAGE: 3

REVISIONS

REV.	DESCRIPTION	INITIALS	DATE

MATERIAL LIST

ITEM	DESCRIPTION	QUANTITY
1	TOTAL CABLE FT.	0'
2	DIR-BORE CABLE	0'
3	PULL CABLE	0'
4	BURIED SLACK	0'
5	1.25" HDPE	0'
6	5" HDPE CASING	0'
7	HANDHOLES	0
8	MANHOLES	0
9	SPLICE CLOSURE	0
10	H-POSTS	0
11	GROUND RODS	0
12	AERIAL CABLE	0'
13	RISERS	0
14		

PREPARED BY

PREPARED FOR

MAP NUMBER: 3

DISCLAIMER


EXCEPT AS MAY BE OTHERWISE PROVIDED BY CONTRACT: THESE DRAWINGS AND SPECIFICATIONS SHALL REMAIN THE PROPERTY OF CSPIRE FIBER. BEING ISSUED IN STRICT CONFIDENCE AND SHALL NOT BE REPRODUCED, COPIED, OR USED FOR ANY PURPOSE WITHOUT SPECIFIC WRITTEN PERMISSION.


Attachment: Letter to HCBOS 10-1-21 (9924 : ROW Request Telepak Networks)


CAPITOL CONCRETE PRODUCTS, INC


FIBER OPTIC/LIGHTGUIDE
SPLICE VAUEOP
4'-0"X4'-0"X4'-0"

GRADE 60 REINFORCEMENT
4500 PSI CONCRETE
REINFORCEMENT FOR
AASHTO M-20 LOADING

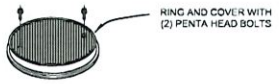

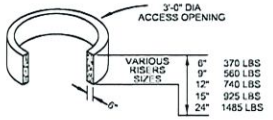

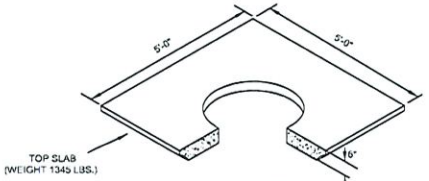

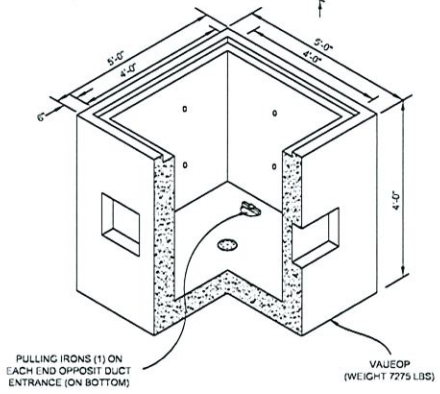

NOTIFY ALL UTILITIES 72 HOURS PRIOR TO CONSTRUCTION ACTIVITY.
ONE CALL SYSTEM @ 1-800-227-6477

FILE NAME T-04
PROJECT CITY -
FULL FILENAME T-04.dwg

DATE	DESCRIPTION
	CONSTRUCTION
SHEET 4	DRAWN BY BBG
SCALE	PAGE 4

REVISIONS

REV.	DESCRIPTION	INITIALS	DATE

MATERIAL LIST

ITEM	DESCRIPTION	QUANTITY
1	TOTAL CABLE FT.	0'
2	DIR-BORE CABLE	0'
3	PULL CABLE	0'
4	BURIED SLACK	0'
5	1.25" HDPE	0'
6	5" HDPE CASING	0'
7	HANDHOLES	0
8	MANHOLES	0
9	SPLICE CLOSURE	0
10	H-POSTS	0
11	GROUND RODS	0
12	AERIAL CABLE	0'
13	RISERS	0
14		

PREPARED BY

PREPARED FOR


MAP NUMBER
4

DISCLAIMER


EXCEPT AS MAY BE OTHERWISE PROVIDED BY CONTRACT: THESE DRAWINGS AND SPECIFICATIONS SHALL REMAIN THE PROPERTY OF CSPIRE FIBER. BEING ISSUED IN STRICT CONFIDENCE AND SHALL NOT BE REPRODUCED, COPIED, OR USED FOR ANY PURPOSE WITHOUT SPECIFIC WRITTEN PERMISSION.

Attachment: Letter to HCBOS 10-1-21 (9924 : ROW Request Telepak Networks)


UH-5

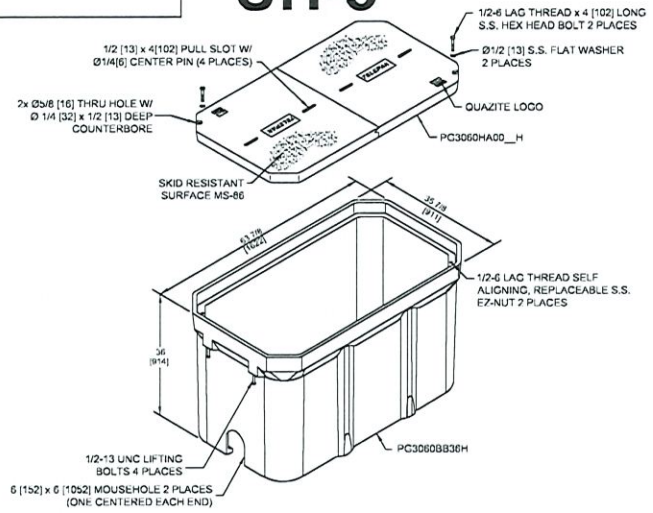


UH-4

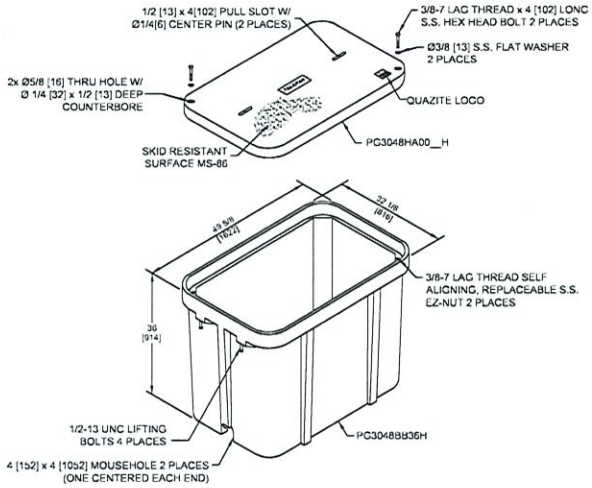

UH-3

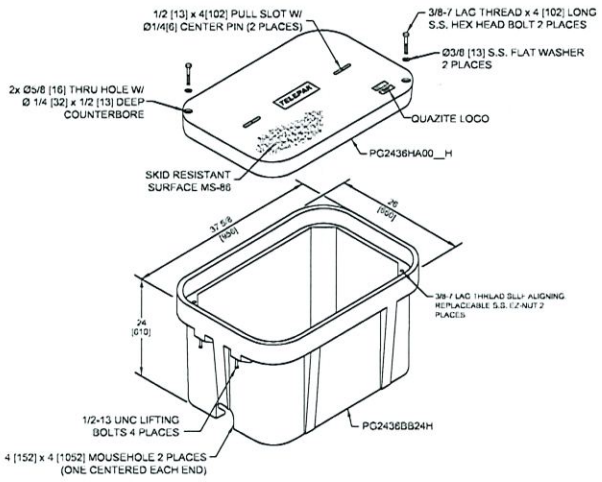

UH-2

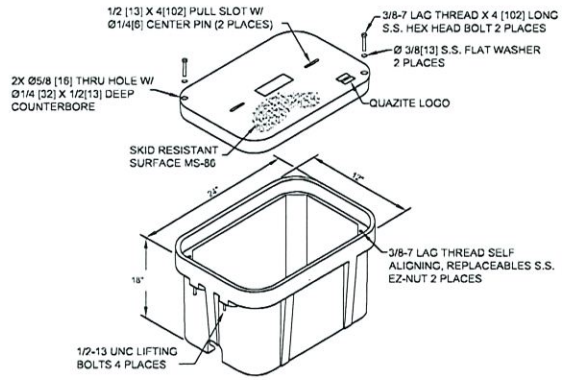

NOTIFY ALL UTILITIES 72 HOURS PRIOR TO CONSTRUCTION ACTIVITY. ONE CALL SYSTEM @ 1-800-227-6477

FILE NAME	T-05
PROJECT CITY	–
FULL FILENAME	T-05.dwg
DATE	DESCRIPTION CONSTRUCTION
SHEET 5	DRAWN BY BBG
SCALE	PAGE 5

REVISIONS

REV.	DESCRIPTION	INITIALS	DATE

MATERIAL LIST

ITEM	DESCRIPTION	QUANTITY
1	TOTAL CABLE FT.	0'
2	DIR-BORE CABLE	0'
3	PULL CABLE	0'
4	BURIED SLACK	0'
5	1.25" HDPE	0'
6	5" HDPE CASING	0'
7	HANDHOLES	0
8	MANHOLES	0
9	SPLICE CLOSURE	0
10	H-POSTS	0
11	GROUND RODS	0
12	AERIAL CABLE	0'
13	RISERS	0
14		

PREPARED BY

BBG

PREPARED FOR

cspire


MAP NUMBER

5

DISCLAIMER

EXCEPT AS MAY BE OTHERWISE PROVIDED BY CONTRACT: THESE DRAWINGS AND SPECIFICATIONS SHALL REMAIN THE PROPERTY OF CSPIRE FIBER. BEING ISSUED IN STRICT CONFIDENCE AND SHALL NOT BE REPRODUCED, COPIED, OR USED FOR ANY PURPOSE WITHOUT SPECIFIC WRITTEN PERMISSION.

TYPICAL HAND HOLE INSTALLATION

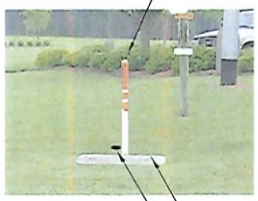

MARKER POST WITH LOCATE PIGTAIL CENTERED BEHIND HANDHOLE

8' x 5/8" GROUND ROD 6" BELOW GROUND AND 6" TO THE LEFT OF MARKER POST OUTSIDE OF HANDHOLE

PIGTAIL INSTALLED IN H/H WITH LONG WIRES (CONNECTORIZED ENDS) FED UP INTO MAKER POST AND SHORT WIRE TO GROUND ROD

AT EVERY HANDHOLE LOCATION WITH A MARKER POST, 1.25" HDPE SHOULD EXTEND 48" INTO MARKER POST. HDPE SHOULD ALSO EXTEND 6" ABOVE GRAVEL AT THE BOTTOM OF THE HANDHOLE.

AT EVERY TEST STATION, BURY GROUND ROD 6" BELOW GROUND AND 6" TO THE LEFT OF MARKER POST


BLACK WIRE BONDED TO 8' GROUND ROD **AT TEST STATIONS ONLY**

PLACE BLUE TAPE NEAR THE TOP OF HDPE TO INDICATE THE DUCT LEADING TO MARKER POST

CRIMPED AND BONDED TOGETHER

MARKER POLE OR FLUSH MOUNT FINK PLATE IF NEEDED

SPARE WIRE WILL GO UP FIBER TAIL INTO THE SPLICE CASE

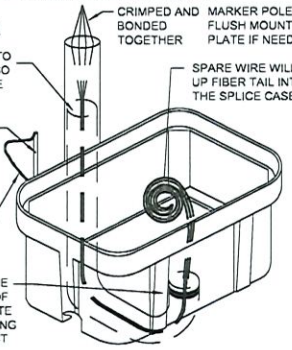

PIGTAILS ARE TO BE INSTALLED AT TEST STATION (T.S.) ONLY.

HANDHOLES ARE TO BE INSTALLED A MINIMUM OF THREE FEET FROM ANY UTILITY OR POWER POLE.

BOXES (Nestable)

DESCRIPTION	PART NO.	WEIGHT	DESIGN/TEST LOAD#
UH-5 30x60x36	PG3060Z501	933# 423KG.	15'000 LBS
UH-4 30x48x36	PG3048Z579	563# 255KG.	15'000 LBS
UH-3 24x36x24	PG2436Z905	284# 129KG.	15'000 LBS

DIMENSIONS ARE IN INCHES OR MILLIMETERS IN BRACKETS UNLESS OTHERWISE NOTED.


NOTES:

1. THIS ASSEMBLY IS RATED FOR A STATIC DESIGN LOAD OF 15,000 LBS. [66,720 N] OVER A 10 [254] X 10 [254] AREA AND MUST PASS A MIN. STATIC TEST LOAD OF 22,500 LBS. [100,085 N].
2. ALL ENCLOSURES, BOXES AND COVERS, ARE REQUIRED TO CONFORM TO ALL TEST PROVISIONS OF ANSI/SCTE 77 2007 "SPECIFICATION FOR UNDERGROUND ENCLOSURE INTEGRITY" AS MANUFACTURED BY QUAZITE OR EQUIVALENT WITH TELEPAK NETWORKS ENGINEER'S SIGNED APPROVAL. THE COVERS MUST BE RATED FOR TIER 15 APPLICATIONS AND BOXES RATED FOR TIER 22 APPLICATIONS AND IN NO ASSEMBLY CAN THE COVER DESIGN LOAD EXCEED THE DESIGN LOAD OF THE BOX. ALL COMPONENTS IN AN ASSEMBLY (BOX & COVER) ARE MANUFACTURED USING MATCHED SURFACE TOOLING. ALL COVERS ARE REQUIRED TO HAVE A MINIMUM COEFFICIENT OF FRICTION OF 0.50 IN ACCORDANCE WITH ASTM C 1028 AND HAVE TIER 15 AND "TELEPAK NETWORKS 800-342-3716" EMBOSSED ON THE TOP SURFACE. ALL COVER BOLTS TO BE SELF-CLEANING AUGER BOLT ASSEMBLIES.


TYPICAL UH-1 / UH-2 HAND HOLE INSTALLATION PROCEDURES AT BUILDING ENTRIES



UH-1 / UH-2 INSTALLATION LOCATION WILL BE MARKED BY A STAKE AND/OR PAINT. CSPIRE/ OSP WILL INSTALL CONDUIT 8" UNDERGROUND TO DESIRABLE UH-1 LOCATION.

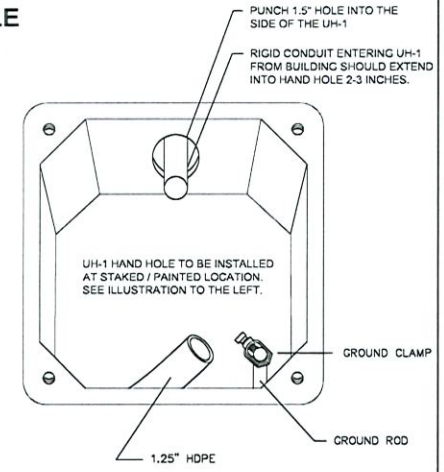

TYPICAL BUDI BOX, SKIRT & ONT COMBO OUTDOOR INSTALLATION PROCEDURES AT BUILDING ENTRIES

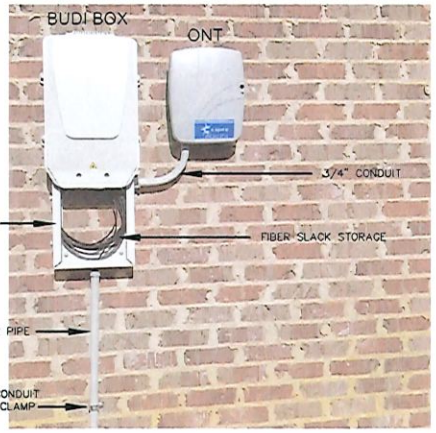

1. PLEASE MOUNT BUDI BOX 36" OFF THE GROUND UNLESS OTHERWISE STATED ON THE DRAWINGS.
2. BUDI BOX & ONT INSTALLATION LOCATION WILL BE SHOWN ON THE CONSTRUCTION DRAWINGS. PLEASE DO NOT USE PICTURES AS A HEIGHT INDICATOR FOR THE INSTALLATION.
3. MOUNT 3' RISER PIPE TO THE WALL USING SHOWN CONDUIT STRAPS.
4. JOIN RISER PIPE TO SKIRT AT SHOWN LOCATION & MOUNT BUDI BOX & SKIRT TO WALL.
5. USING A 24" SWEEPING 90, CONNECT SKIRT TO ONT AND MOUNT ONT TO WALL.
6. PLACE FIBER FROM DUCT INTO RISER PIPE AND INTO SKIRT LEAVING A 5' SLACK LOOP.

BUDI BOX, SKIRT & ONT COMBO OUTDOOR INSTALLATION COMPLETED INSTALL



TYPICAL ONT OUTDOOR INSTALLATION PROCEDURES AT BUILDING ENTRIES



1. PLEASE MOUNT ONT 48" OFF THE GROUND UNLESS OTHERWISE STATED ON THE DRAWINGS.
2. ONT & FDP INSTALLATION LOCATION WILL BE SHOWN ON THE CONSTRUCTION DRAWINGS. PLEASE DO NOT USE PICTURES AS A HEIGHT INDICATOR FOR THE INSTALLATION. MOUNT ONT AS CLOSE TO THE POWER METER AS POSSIBLE
3. DUCT PLACED BY DIRECTIONAL BORING SHOULD MEET THE RISER PIPE UNDERGROUND NEAR THE BASE OF THE WALL. A 4" GAP BETWEEN THE DUCT AND THE RISER PIPE IS ACCEPTABLE.
4. MOUNT 4' RISER PIPE TO THE WALL USING SHOWN CONDUIT CLAMPS.
5. JOIN RISER PIPE TO ONT AT SHOWN LOCATION & MOUNT ONT TO THE WALL.
6. PLACE FIBER FROM DUCT INTO RISER PIPE AND INTO ONT.
7. LEAVE 5' OF SLACK INSIDE OF THE ONT. SLACK SHOULD BE LOOSELY STORED AND NOT LOOPED TIGHTLY.

NOTIFY ALL UTILITIES 72 HOURS PRIOR TO CONSTRUCTION ACTIVITY.
ONE CALL SYSTEM @ 1-800-227-6477

FILE NAME	T-06
PROJECT CITY	-
FULL FILENAME	T-06.dwg
DATE	03-10-16
DESCRIPTION	CONSTRUCTION
SHEET	6
DRAWN BY	J.BUSBY
SCALE	1"=50'
PAGE	6

REVISIONS

REV.	DESCRIPTION	INITIALS	DATE

MATERIAL LIST

ITEM	DESCRIPTION	QUANTITY
1	TOTAL CABLE FT.	0'
2	DIR-BORE CABLE	0'
3	PULL CABLE	0'
4	BURIED SLACK	0'
5	1.25" HDPE	0'
6	5" HDPE CASING	0'
7	HANDHOLES	0
8	MANHOLES	0
9	SPLICE CLOSURE	0
10	H-POSTS	0
11	GROUND RODS	0
12	AERIAL CABLE	0'
13	RISERS	0
14		

PREPARED BY


PREPARED FOR

MAP NUMBER

6

DISCLAIMER


EXCEPT AS MAY BE OTHERWISE PROVIDED BY CONTRACT: THESE DRAWINGS AND SPECIFICATIONS SHALL REMAIN THE PROPERTY OF CSPIRE FIBER. BEING ISSUED IN STRICT CONFIDENCE AND SHALL NOT BE REPRODUCED, COPIED, OR USED FOR ANY PURPOSE WITHOUT SPECIFIC WRITTEN PERMISSION.

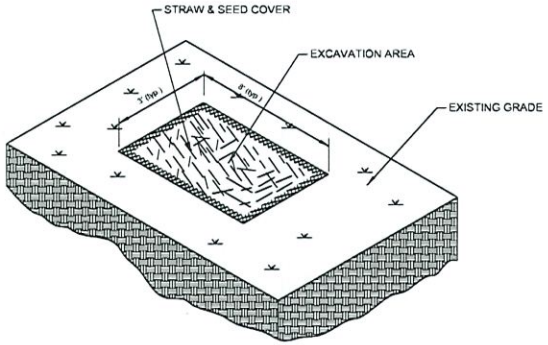

TYPICAL EROSION DETAIL #1

NOTE TO CONSTRUCTION:


WHERE APPLICABLE
RE-COMPACT SOIL AROUND
HANDHOLES AND BOREPITS
USE HAY AND SEED COVER
FOR EROSION CONTROL.

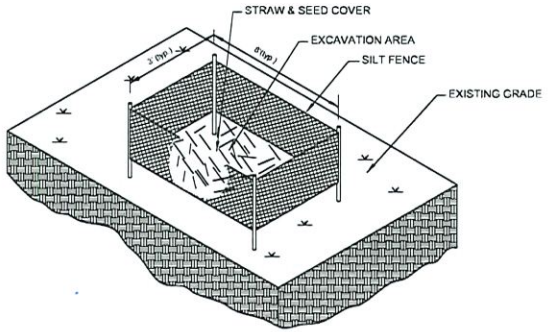

TYPICAL EROSION DETAIL #2

NOTE TO CONSTRUCTION:


FOR HIGHER DEGREE OF SLOPE
RE- COMPACT SOIL AROUND
HANDHOLES AND BOREPITS. USE
HAY,SEED AND SILT FENCES FOR
EROSION CONTROL.

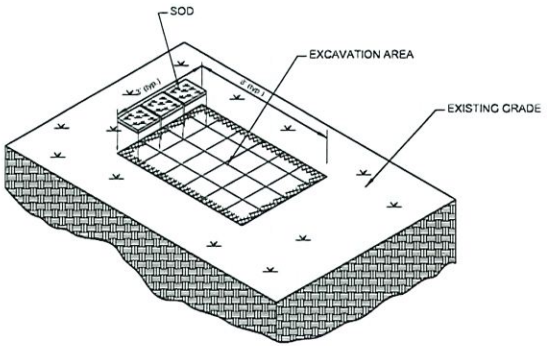

TYPICAL EROSION DETAIL #3

NOTE TO CONSTRUCTION:

FOR EROSION CONTROL IN
WELL MANICURED AREAS
RE-COMPACT SOIL AROUND
HANDHOLES AND BOREPITS.
RE-SOD TO MATCH EXISTING
GROUND COVER.

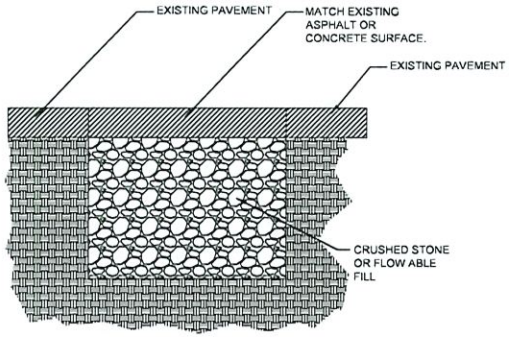

TYPICAL PAVEMENT REPAIR

DETAIL #4

NOTE TO CONSTRUCTION:

RE-COMPACT EFFECTED
AREAS WITH CRUSHED
STONE OR FLOW ABLE FILL.
MATCH EXISTING PAVEMENT
SURFACE.

NOTIFY ALL UTILITIES 72 HOURS PRIOR
TO CONSTRUCTION ACTIVITY.
ONE CALL SYSTEM @ 1-800-227-6477

7

FILE NAME	T-07
PROJECT CITY	-
FULL FILENAME	T-07.dwg
DATE	DESCRIPTION CONSTRUCTION
SHEET 7	DRAWN BY BBG
SCALE	PAGE 7

REVISIONS

REV.	DESCRIPTION	INITIALS	DATE

MATERIAL LIST

ITEM	DESCRIPTION	QUANTITY
1	TOTAL CABLE FT.	0'
2	DIR-BORE CABLE	0'
3	PULL CABLE	0'
4	BURIED SLACK	0'
5	1.25" HDPE	0'
6	5" HDPE CASING	0'
7	HANDHOLES	0
8	MANHOLES	0
9	SPLICE CLOSURE	0
10	H-POSTS	0
11	GROUND RODS	0
12	AERIAL CABLE	0'
13	RISERS	0
14		

PREPARED BY

BBG

PREPARED FOR

cspire

MAP NUMBER


7

DISCLAIMER


EXCEPT AS MAY BE OTHERWISE PROVIDED BY CONTRACT: THESE DRAWINGS AND SPECIFICATIONS SHALL REMAIN THE PROPERTY OF CSPIRE FIBER. BEING ISSUED IN STRICT CONFIDENCE AND SHALL NOT BE REPRODUCED, COPIED, OR USED FOR ANY PURPOSE WITHOUT SPECIFIC WRITTEN PERMISSION.

Attachment: Letter to HCBOS 10-1-21 (9924 : ROW Request Telepak Networks)


DIELECTRIC TEST STATION (DTS) TYPICALS

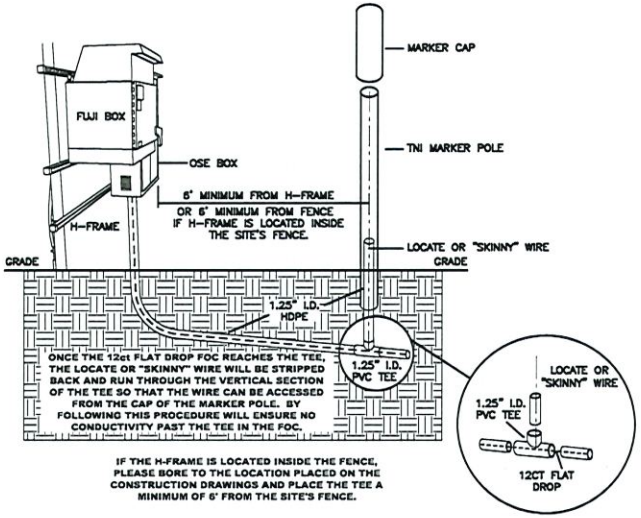

FLUSH MOUNTED WATER BOX INSTALLATION OPTION TWO

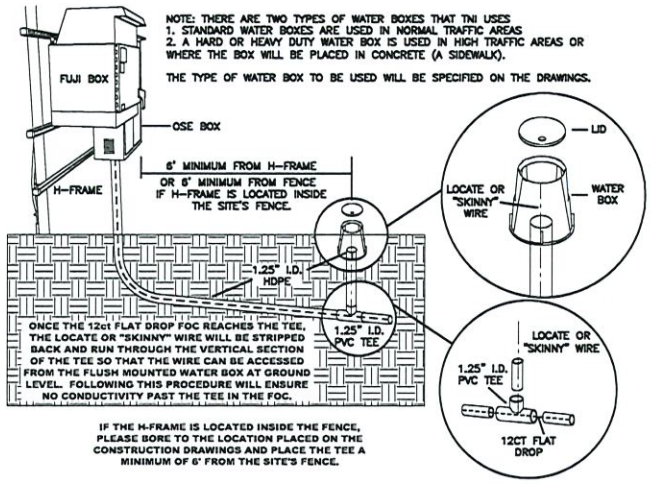

THREADED PVC FLUSH MOUNTED ACCESS CAP OPTION THREE

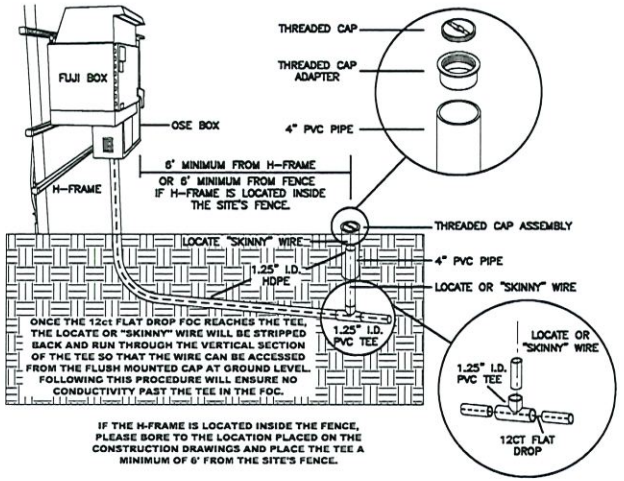

NOTIFY ALL UTILITIES 72 HOURS PRIOR TO CONSTRUCTION ACTIVITY.
ONE CALL SYSTEM @ 1-800-227-6477

FILE NAME	T-08
PROJECT CITY	-
FULL FILENAME	T-08.dwg
DATE	DESCRIPTION: CONSTRUCTION
SHEET: 8	DRAWN BY: BBG
SCALE	PAGE: 8

REVISIONS

REV.	DESCRIPTION	INITIALS	DATE

MATERIAL LIST

ITEM	DESCRIPTION	QUANTITY
1	TOTAL CABLE FT.	0'
2	DIR-BORE CABLE	0'
3	PULL CABLE	0'
4	BURIED SLACK	0'
5	1.25" HDPE	0'
6	5" HDPE CASING	0'
7	HANDHOLES	0
8	MANHOLES	0
9	SPLICE CLOSURE	0
10	H-POSTS	0
11	GROUND RODS	0
12	AERIAL CABLE	0'
13	RISERS	0
14		

PREPARED BY

BBG

PREPARED FOR

cspire

MAP NUMBER

8

DISCLAIMER

EXCEPT AS MAY BE OTHERWISE PROVIDED BY CONTRACT: THESE DRAWINGS AND SPECIFICATIONS SHALL REMAIN THE PROPERTY OF CSPIRE FIBER. BEING ISSUED IN STRICT CONFIDENCE AND SHALL NOT BE REPRODUCED, COPIED, OR USED FOR ANY PURPOSE WITHOUT SPECIFIC WRITTEN PERMISSION.


Attachment: Letter to HCBOS 10-1-21 (9924 : ROW Request Telepak Networks)

SIDEWALK CUT & RESTORE TYPICAL DETAIL

SIDEWALK MUST BE ADA COMPLIANT WHERE APPLICABLE


TYPICAL DETAIL "A"


CONCRETE CUT & RESTORE REPLACEMENT

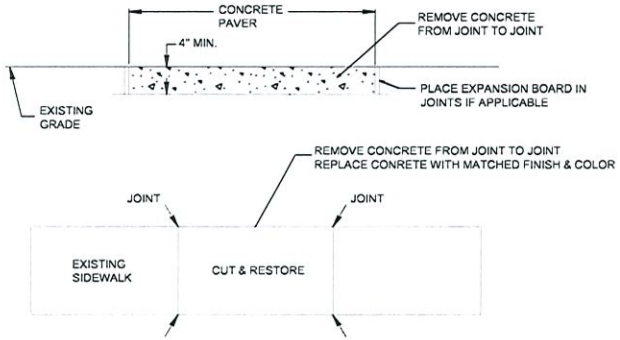

TYPICAL DETAIL "B"

HANDHOLE INSTALLATION IN CONCRETE SIDWALK

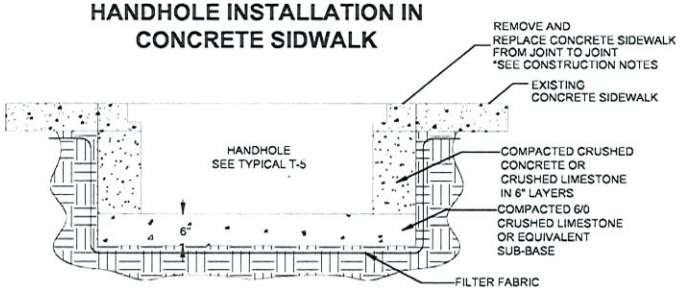

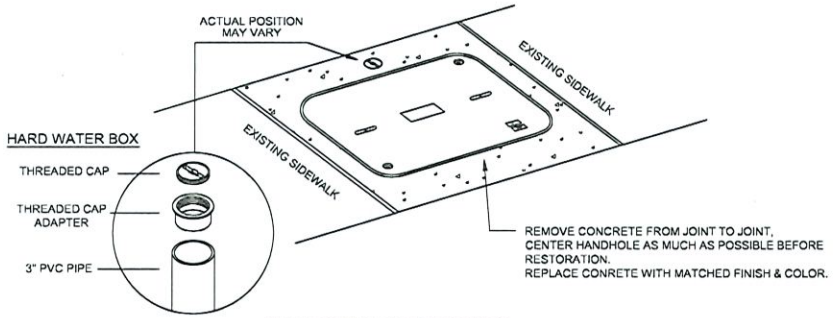

AT EVERY HANDHOLE LOCATION WITH TEST WIRE IN A SIDEWALK, IF APPLICABLE, INSTALL A FLUSH MOUNT HARD WATER BOX. RESTORE CONCRETE TO ORIGINAL FINISH & COLOR

CONSTRUCTION NOTES:

1. PROVIDE BARRIERS AND TRAFFIC CONTROL PER MUTCD REV.3 OR NEWER.
2. CUT & RESTORE AREAS SHALL BE RETURNED TO ORIGINAL, OR BETTER CONDITION.
3. SIDEWALKS THAT HAVE EXPANSION BOARD IN USE IN ADJACENT AREAS SHALL BE RESTORED WITH EXPANSION BOARD.
4. EXPOSED AGGREGATE FINISHED SIDEWALKS SHALL BE RESTORED WITH SAME FINISH.
5. ENSURE FINISH IS SLIP RESISTANT.
6. BRICK SIDEWALKS SHALL BE RESTORED TO THE SAME FINISH.
7. ENSURE FLUSH MOUNT TEST STATIONS DO NOT PRESENT A TRIP HAZARD.
8. COVER CONCRETE FOR A MINIMUM OF 12 HOURS PRIOR TO REMOVING PEDESTRIAN BARRIERS.
9. RESTORATION AREA MUST BE RESTORED TO AN OPERATIONAL SIDEWALK PRIOR TO CLOSING ANY CONSTRUCTION PERMITS.

NOTIFY ALL UTILITIES 72 HOURS PRIOR TO CONSTRUCTION ACTIVITY, ONE CALL SYSTEM @ 1-800-227-6477

FILE NAME	T-09
PROJECT CITY	-
FULL FILENAME	T-09.dwg
DATE	DESCRIPTION CONSTRUCTION
SHEET 9	DRAWN BY BBC
SCALE	PAGE 9

REVISIONS

REV.	DESCRIPTION	INITIALS	DATE

MATERIAL LIST

ITEM	DESCRIPTION	QUANTITY
1	TOTAL CABLE FT.	0'
2	DIR-BORE CABLE	0'
3	PULL CABLE	0'
4	BURIED SLACK	0'
5	1.25" HDPE	0'
6	5" HDPE CASING	0'
7	HANDHOLES	0
8	MANHOLES	0
9	SPLICE CLOSURE	0
10	H-POSTS	0
11	GROUND RODS	0
12	AERIAL CABLE	0'
13	RISERS	0
14		

PREPARED BY

BBG

PREPARED FOR

cspire


MAP NUMBER

9

DISCLAIMER

EXCEPT AS MAY BE OTHERWISE PROVIDED BY CONTRACT: THESE DRAWINGS AND SPECIFICATIONS SHALL REMAIN THE PROPERTY OF CSPIRE FIBER, BEING ISSUED IN STRICT CONFIDENCE AND SHALL NOT BE REPRODUCED, COPIED, OR USED FOR ANY PURPOSE WITHOUT SPECIFIC WRITTEN PERMISSION.

Attachment: Letter to HCBOS 10-1-21 (9924 : ROW Request Telepak Networks)

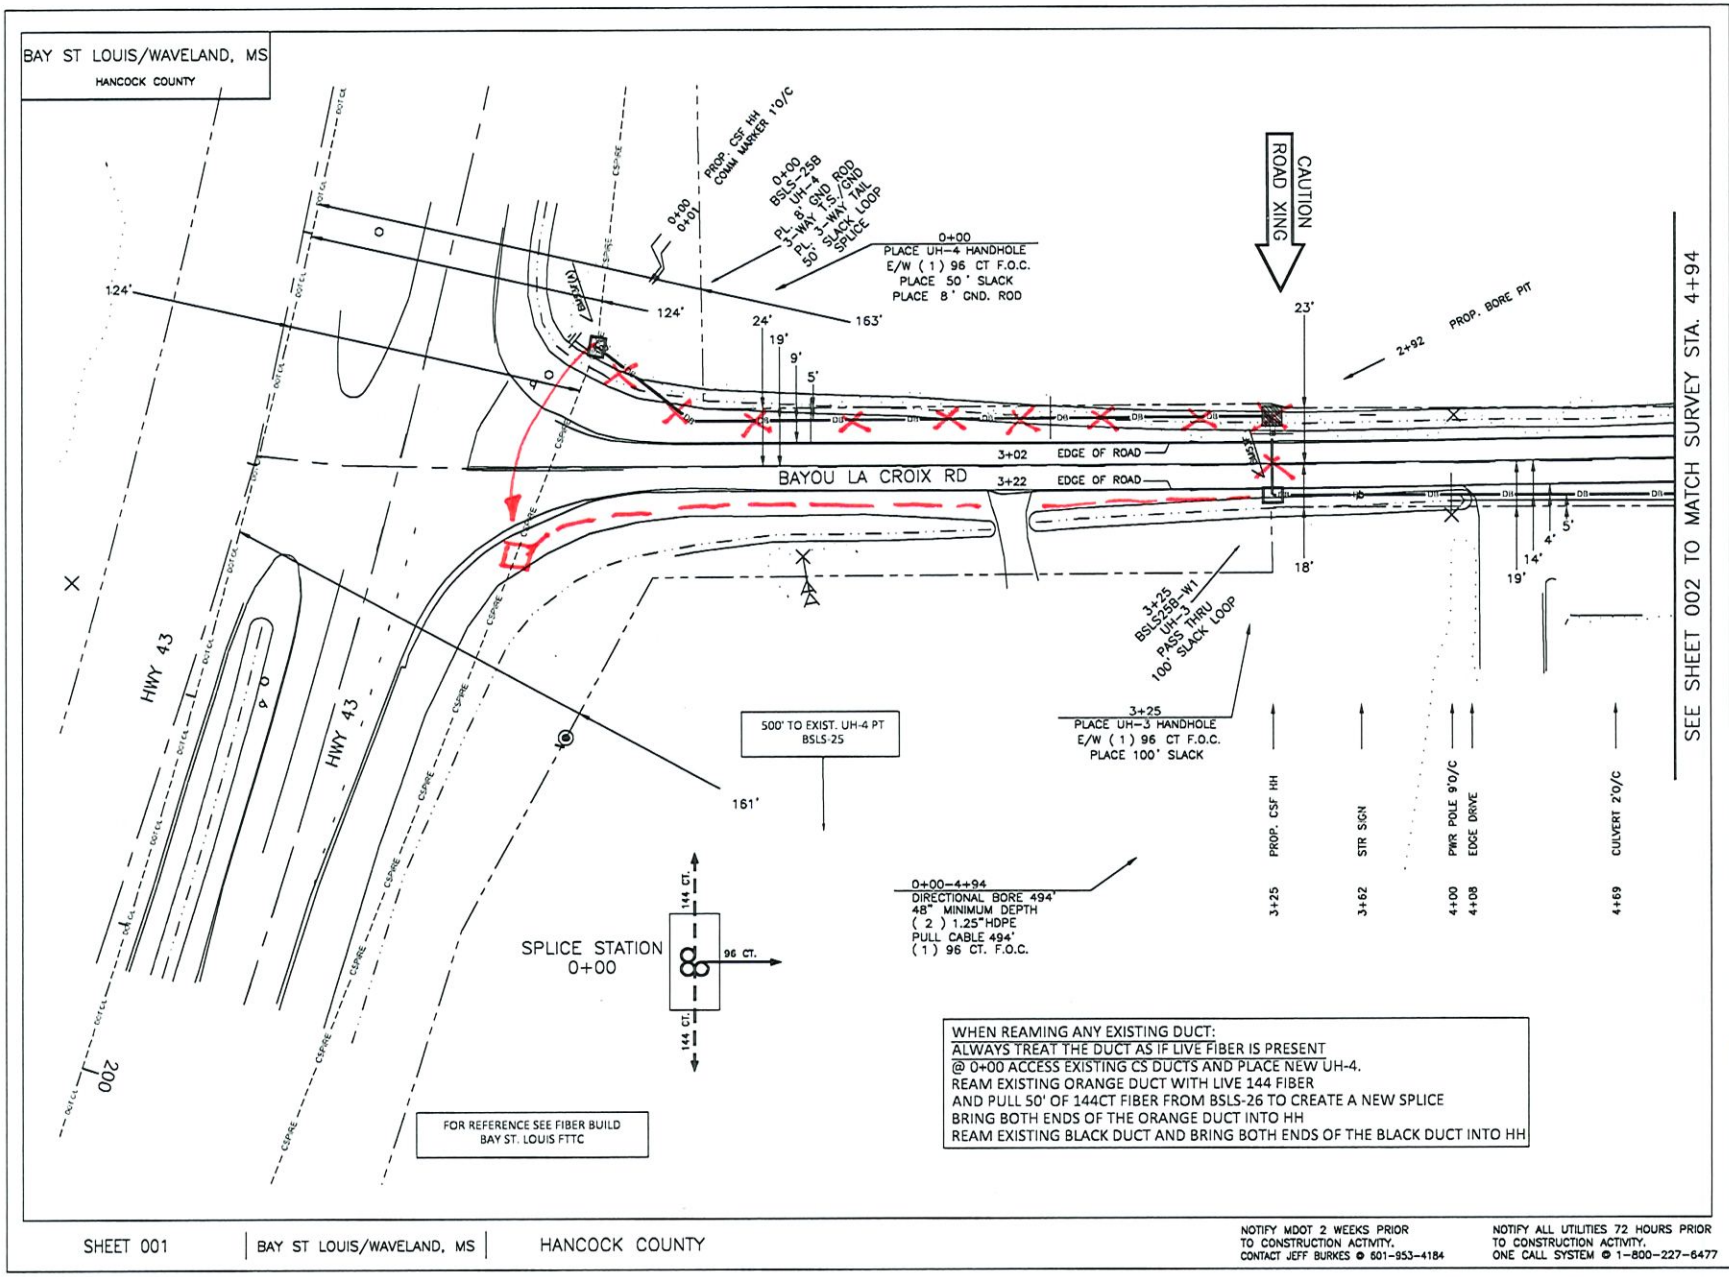

FILE NAME: [redacted]

PROJECT CITY: BAY ST LOUIS/WAVELAND

DATE	DESCRIPTION
7/26/21	Construction
SHEET 001	SCALE 1"=50'

REVISIONS

REV.	DESCRIPTION	INITIALS	DATE

MATERIAL LIST

ITEM	DESCRIPTION	QUANTITY
1	TOTAL CABLE FT.	544'
2	DIR-BORE CABLE	494'
3	PULL CABLE	0'
4	BURIED SLACK	150'
5	1.25" HDPE	988'
6	5" HDPE CASING	0'
7	HANDHOLES	2
8	MANHOLES	0
9	SPLICE CLOSURE	1
10	H-POSTS	2
11	GROUND RODS	1
12	AERIAL CABLE	0
13	RISERS	0
14		

PREPARED BY
BBG
43 Town Center Square, Suite 203
Hattiesburg, MS 39402
Office phone: (601) 402-9149
Email: designservices@bbgeomatics.com

PREPARED FOR
cspire

MAP NUMBER		
	001	002


DISCLAIMER
EXCEPT AS MAY BE OTHERWISE PROVIDED BY CONTRACT: THESE DRAWINGS AND SPECIFICATIONS SHALL REMAIN THE PROPERTY OF CSPIRE FIBER. BEING ISSUED IN STRICT CONFIDENCE AND SHALL NOT BE REPRODUCED, COPIED, OR USED FOR ANY PURPOSE WITHOUT SPECIFIC WRITTEN PERMISSION.

SHEET 001 | BAY ST LOUIS/WAVELAND, MS | HANCOCK COUNTY

NOTIFY MDOT 2 WEEKS PRIOR TO CONSTRUCTION ACTIVITY. CONTACT JEFF BURKES @ 601-953-4184

NOTIFY ALL UTILITIES 72 HOURS PRIOR TO CONSTRUCTION ACTIVITY. ONE CALL SYSTEM @ 1-800-227-6477

BAY ST LOUIS/WAVELAND, MS
HANCOCK COUNTY

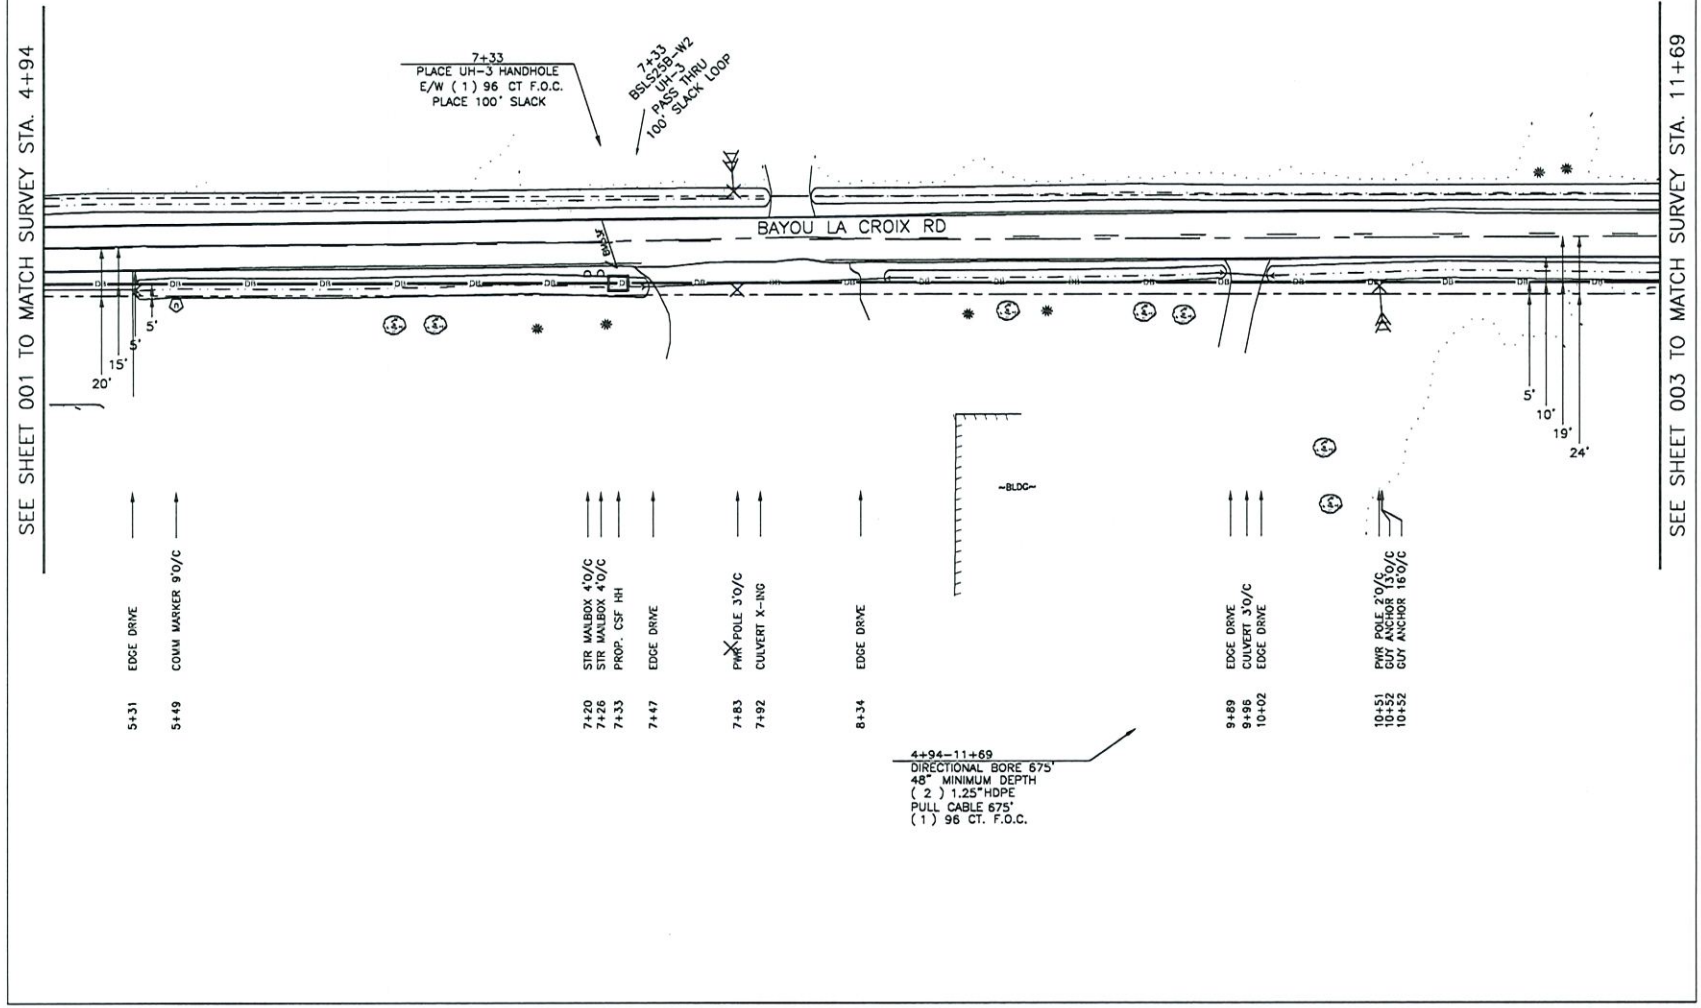

SHEET 002 | BAY ST LOUIS/WAVELAND, MS | HANCOCK COUNTY

NOTIFY MDOT 2 WEEKS PRIOR TO CONSTRUCTION ACTIVITY. CONTACT JEFF BURKES @ 601-953-4184

NOTIFY ALL UTILITIES 72 HOURS PRIOR TO CONSTRUCTION ACTIVITY. ONE CALL SYSTEM @ 1-800-227-6477

FILE NAME: [redacted]

PROJECT CITY: BAY ST LOUIS/WAVELAND

DATE	DESCRIPTION
7/26/21	Construction

SHEET	SCALE
002	1"=50'

REVISIONS

REV.	DESCRIPTION	INITIALS	DATE

MATERIAL LIST

ITEM	DESCRIPTION	QUANTITY
1	TOTAL CABLE FT.	775'
2	DIR-BORE CABLE	575'
3	PULL CABLE	0'
4	BURIED SLACK	100'
5	1.25" HDPE	1350'
6	5" HDPE CASING	0'
7	HANDHOLES	1
8	MANHOLES	0
9	SPLICE CLOSURE	0
10	H-POSTS	1
11	GROUND RODS	0
12	AERIAL CABLE	0
13	RISERS	0
14		

PREPARED BY

BBG
43 Town Center Square, Suite 203
Hattiesburg, MS 39402
Office phone: (601) 402-9140
Email: designservices@bbgeomatics.com

PREPARED FOR

c spire

MAP NUMBER


001	002	003

DISCLAIMER

EXCEPT AS MAY BE OTHERWISE PROVIDED BY CONTRACT: THESE DRAWINGS AND SPECIFICATIONS SHALL REMAIN THE PROPERTY OF CSPIRE FIBER. BEING ISSUED IN STRICT CONFIDENCE AND SHALL NOT BE REPRODUCED, COPIED, OR USED FOR ANY PURPOSE WITHOUT SPECIFIC WRITTEN PERMISSION.

Attachment: Letter to HCBOS 10-1-21 (9924 : ROW Request Telepak Networks)

BAY ST LOUIS/WAVELAND, MS
HANCOCK COUNTY

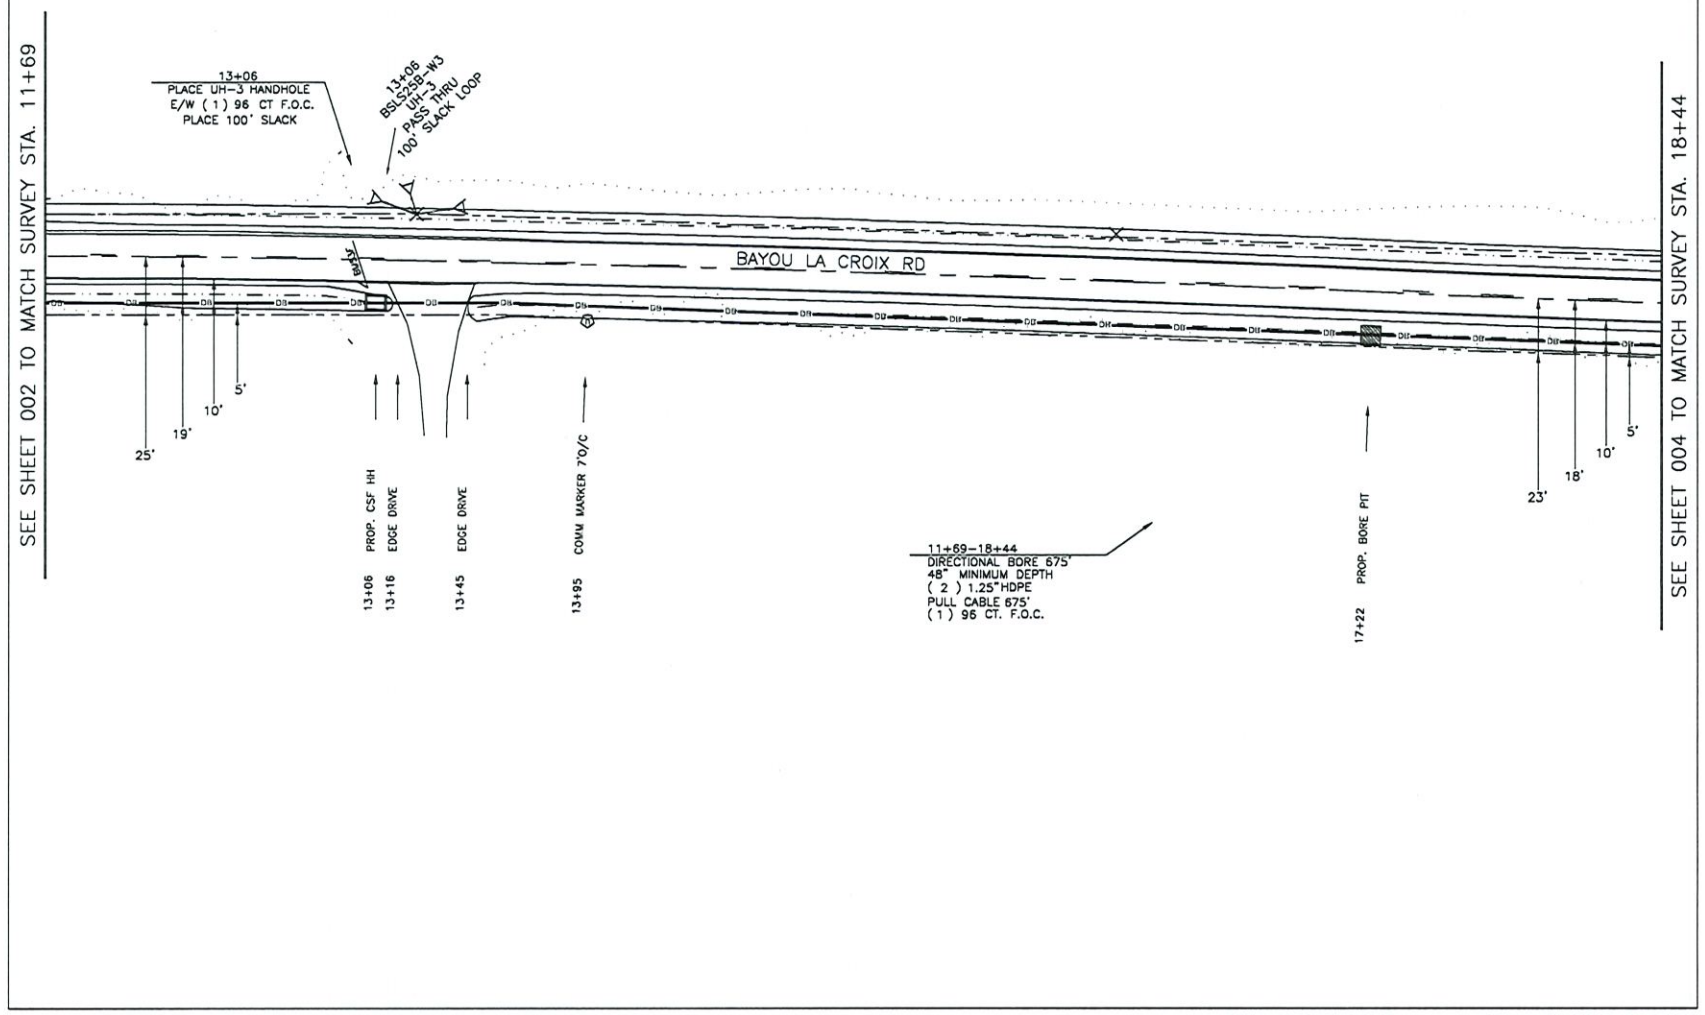

FILE NAME: [redacted]

PROJECT CITY: BAY ST LOUIS/WAVELAND

DATE	DESCRIPTION
7/26/21	Construction
SHEET 003	SCALE 1"=50'

REVISIONS

REV.	DESCRIPTION	INITIALS	DATE

MATERIAL LIST

ITEM	DESCRIPTION	QUANTITY
1	TOTAL CABLE FT.	775'
2	DIR-BORE CABLE	575'
3	PULL CABLE	0'
4	BURIED SLACK	100'
5	1.25" HDPE	1350'
6	5" HDPE CASING	0'
7	HANDHOLES	1
8	MANHOLES	0
9	SPLICE CLOSURE	0
10	H-POSTS	1
11	GROUND RODS	0
12	AERIAL CABLE	0
13	RISERS	0
14		

PREPARED BY

BBG
43 Town Center Square, Suite 203
Hattiesburg, MS 39402
Office phone: (601) 402-9148
Email: designservices@bbgsomatics.com

PREPARED FOR

c spire

MAP NUMBER		
002	003	004


DISCLAIMER

EXCEPT AS MAY BE OTHERWISE PROVIDED BY CONTRACT: THESE DRAWINGS AND SPECIFICATIONS SHALL REMAIN THE PROPERTY OF CSPIRE FIBER, BEING ISSUED IN STRICT CONFIDENCE AND SHALL NOT BE REPRODUCED, COPIED, OR USED FOR ANY PURPOSE WITHOUT SPECIFIC WRITTEN PERMISSION.

NOTIFY MDOT 2 WEEKS PRIOR TO CONSTRUCTION ACTIVITY.
CONTACT JEFF BURKES @ 601-953-4184

NOTIFY ALL UTILITIES 72 HOURS PRIOR TO CONSTRUCTION ACTIVITY.
ONE CALL SYSTEM @ 1-800-227-6477

BAY ST LOUIS/WAVELAND, MS
HANCOCK COUNTY

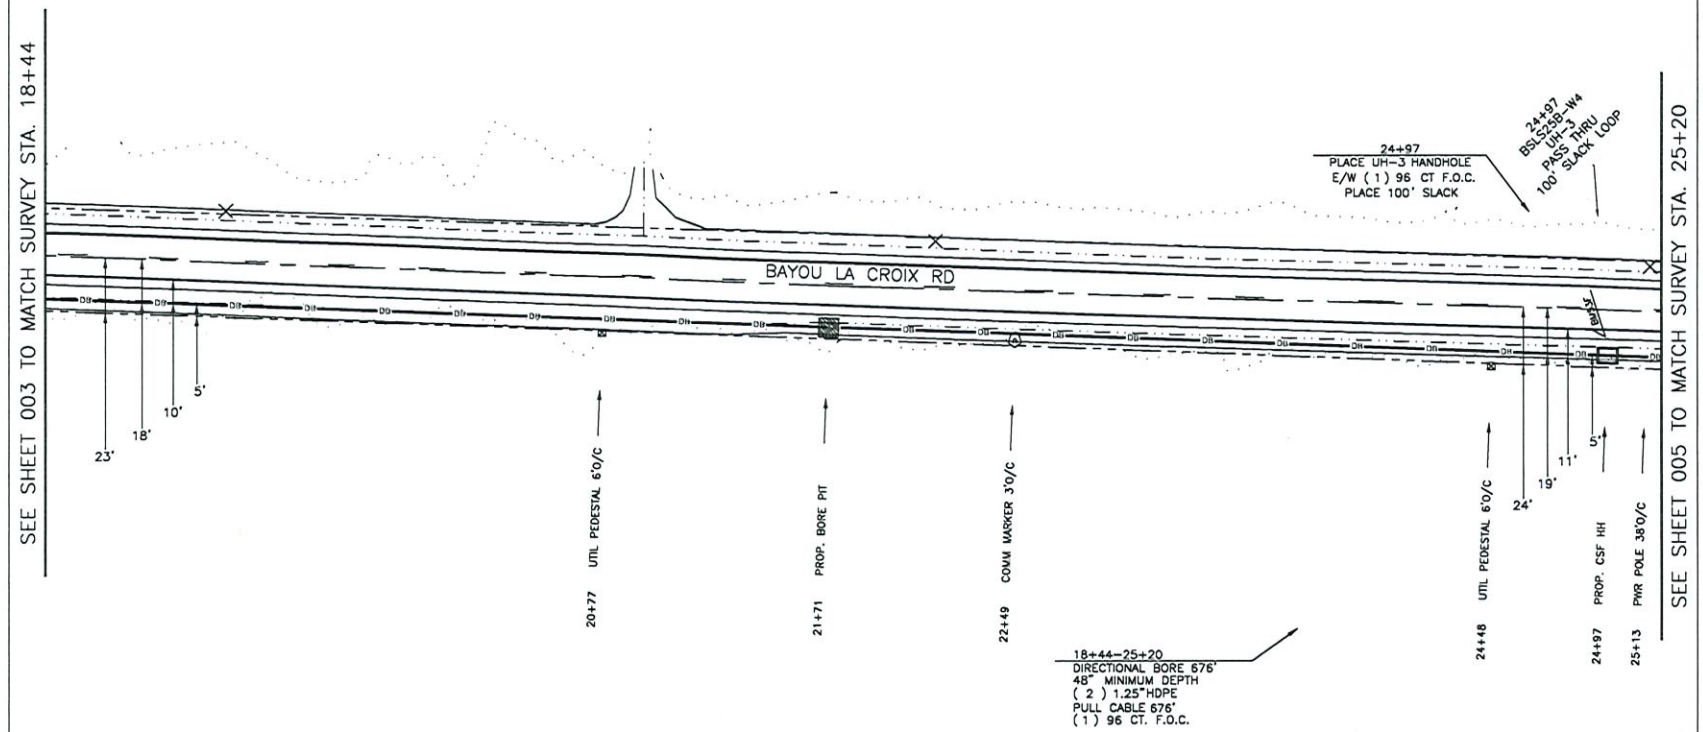

SHEET 004 | BAY ST LOUIS/WAVELAND, MS | HANCOCK COUNTY

NOTIFY MDOT 2 WEEKS PRIOR TO CONSTRUCTION ACTIVITY.
CONTACT JEFF BURKES @ 601-953-4184

NOTIFY ALL UTILITIES 72 HOURS PRIOR TO CONSTRUCTION ACTIVITY.
ONE CALL SYSTEM @ 1-800-227-6477

FILE NAME: [redacted]
PROJECT CITY: BAY ST LOUIS/WAVELAND

DATE	DESCRIPTION
7/26/21	Construction
SHEET 004	SCALE 1"=50'

REVISIONS

REV.	DESCRIPTION	INITIALS	DATE

MATERIAL LIST

ITEM	DESCRIPTION	QUANTITY
1	TOTAL CABLE FT.	776'
2	DIR-BORE CABLE	676'
3	PULL CABLE	0'
4	BURIED SLACK	100'
5	1.25" HDPE	1352'
6	5" HDPE CASING	0'
7	HANDHOLES	1
8	MANHOLES	0
9	SPLICE CLOSURE	0
10	H-POSTS	1
11	GROUND RODS	0
12	AERIAL CABLE	0
13	RISERS	0
14		

PREPARED BY

BBG
43 Town Center Square, Suite 203
Hattiesburg, MS 39402
Office phone: (601) 402-9149
Email: designservices@bbgcarnatics.com

PREPARED FOR

c spire


MAP NUMBER

003	004	005

DISCLAIMER

EXCEPT AS MAY BE OTHERWISE PROVIDED BY CONTRACT: THESE DRAWINGS AND SPECIFICATIONS SHALL REMAIN THE PROPERTY OF CSPIRE FIBER, BEING ISSUED IN STRICT CONFIDENCE AND SHALL NOT BE REPRODUCED, COPIED, OR USED FOR ANY PURPOSE WITHOUT SPECIFIC WRITTEN PERMISSION.

BAY ST LOUIS/WAVELAND, MS
HANCOCK COUNTY

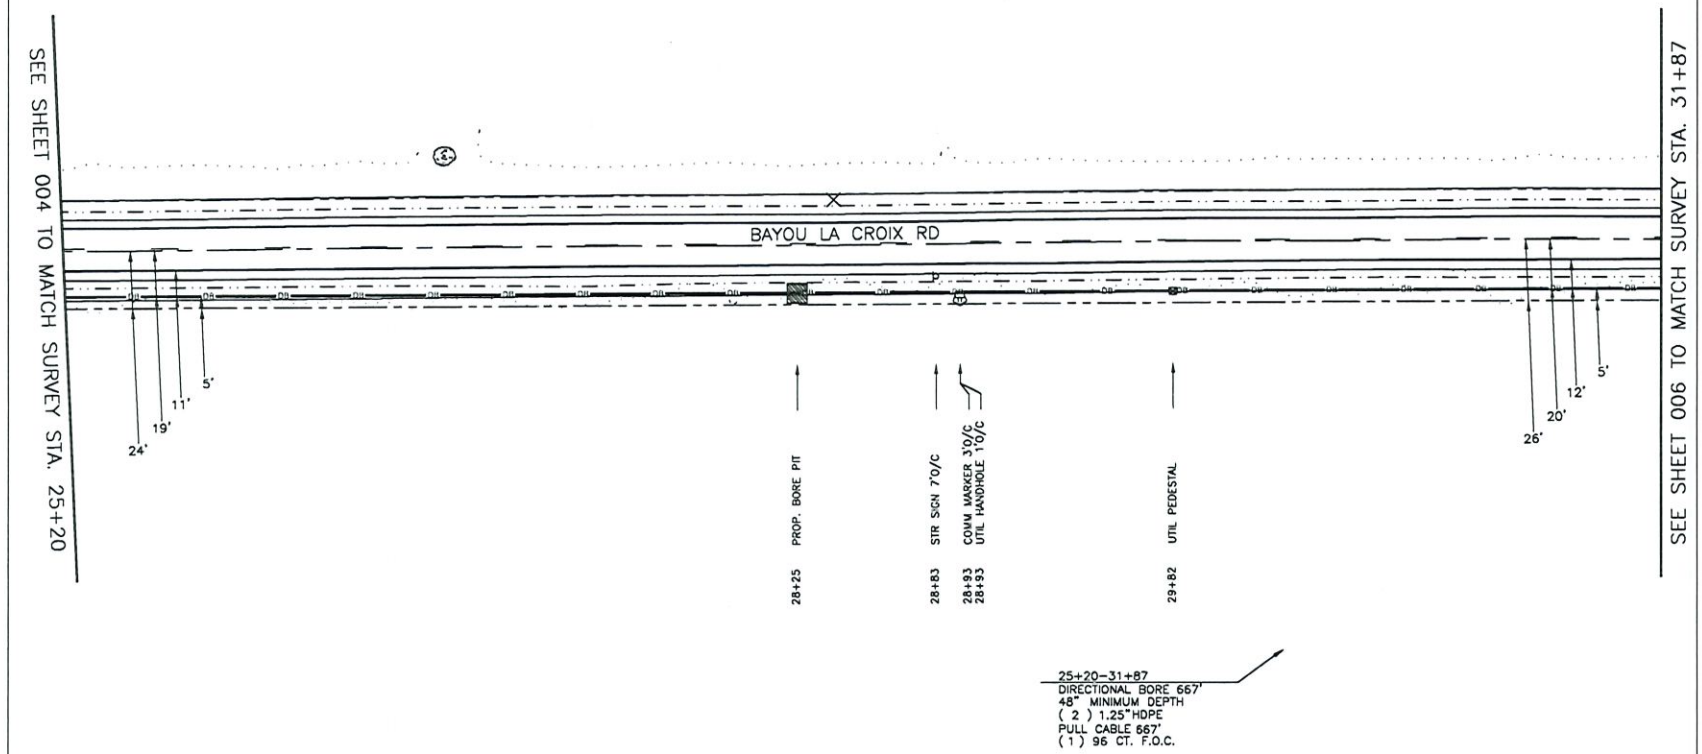

SHEET 005 | BAY ST LOUIS/WAVELAND, MS | HANCOCK COUNTY

NOTIFY MDOT 2 WEEKS PRIOR TO CONSTRUCTION ACTIVITY. CONTACT JEFF BURKES @ 601-953-4184

NOTIFY ALL UTILITIES 72 HOURS PRIOR TO CONSTRUCTION ACTIVITY. ONE CALL SYSTEM @ 1-800-227-6477

FILE NAME: [redacted]

PROJECT CITY: BAY ST LOUIS/WAVELAND

DATE	DESCRIPTION
7/26/21	Construction
SHEET 005	SCALE 1"=50'

REVISIONS

REV.	DESCRIPTION	INITIALS	DATE

MATERIAL LIST

ITEM	DESCRIPTION	QUANTITY
1	TOTAL CABLE FT.	667'
2	DIR-BORE CABLE	667'
3	PULL CABLE	0'
4	BURIED SLACK	0'
5	1.25" HDPE	1334'
6	5" HDPE CASING	0'
7	HANDHOLES	0
8	MANHOLES	0
9	SPLICE CLOSURE	0
10	H-POSTS	0
11	GROUND RODS	0
12	AERIAL CABLE	0
13	RISERS	0
14		

PREPARED BY

BBG
43 Town Center Square, Suite 203
Hattiesburg, MS 39402
Office phone: (601) 402-9149
Email: designservices@bbgcomtics.com

PREPARED FOR

cspire


MAP NUMBER

004	005	006

DISCLAIMER

EXCEPT AS MAY BE OTHERWISE PROVIDED BY CONTRACT: THESE DRAWINGS AND SPECIFICATIONS SHALL REMAIN THE PROPERTY OF CSPIRE FIBER. BEING ISSUED IN STRICT CONFIDENCE AND SHALL NOT BE REPRODUCED, COPIED, OR USED FOR ANY PURPOSE WITHOUT SPECIFIC WRITTEN PERMISSION.

BAY ST LOUIS/WAVELAND, MS
HANCOCK COUNTY

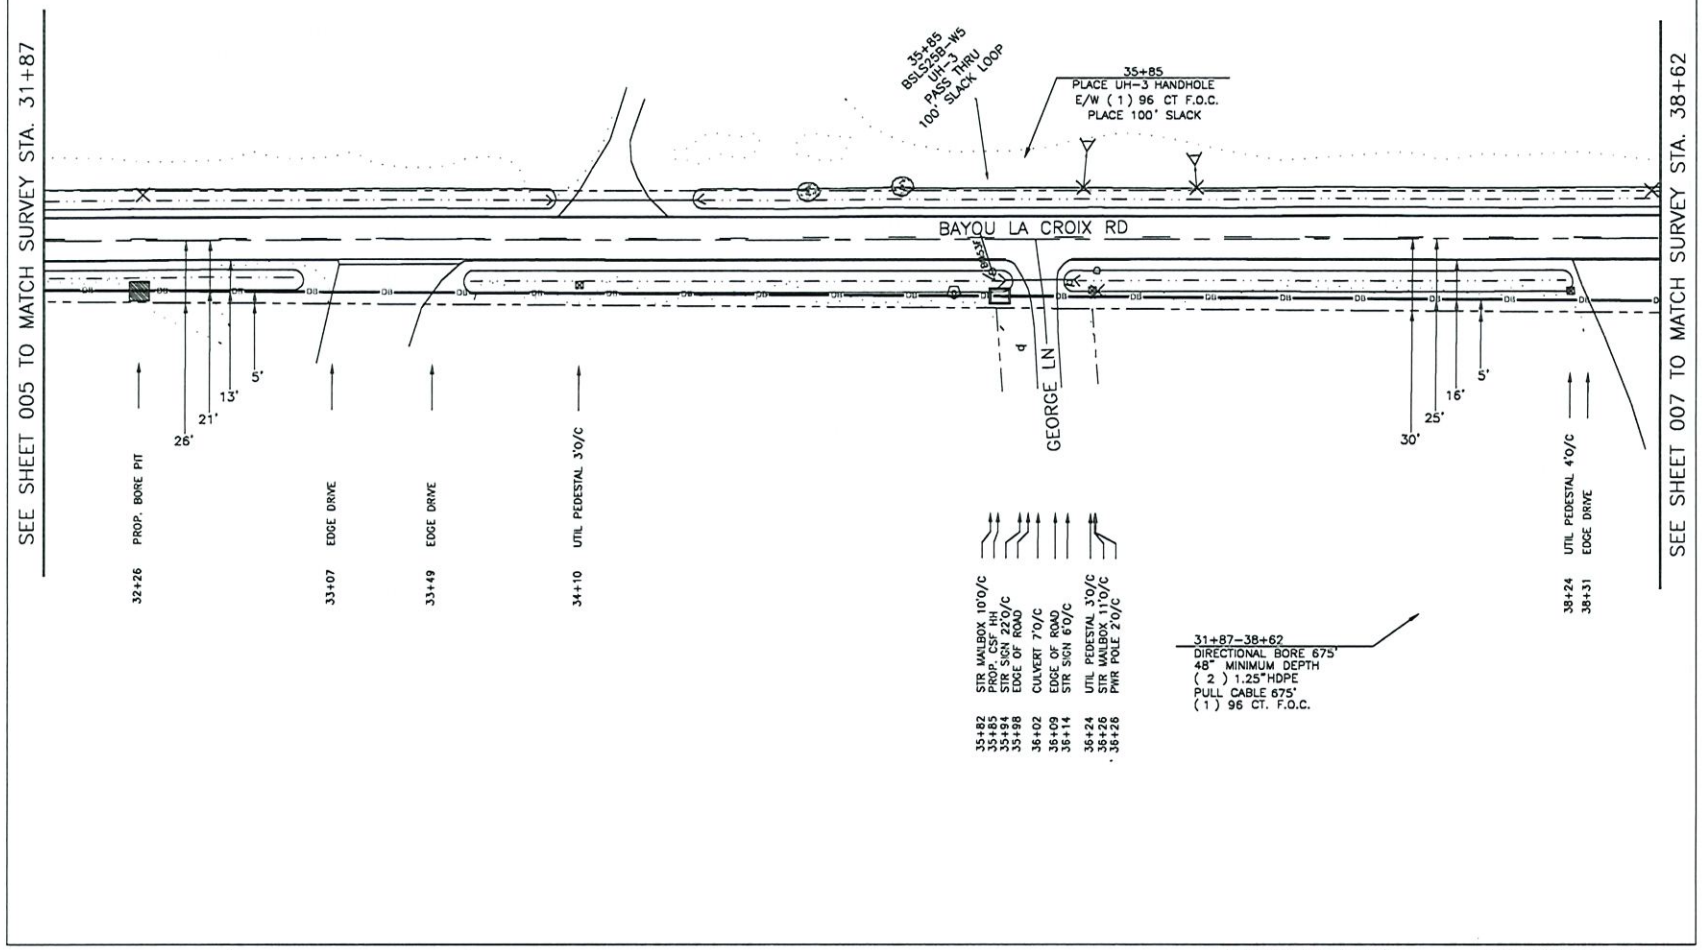

FILE NAME: [redacted]
PROJECT CITY: BAY ST LOUIS/WAVELAND

DATE	DESCRIPTION
7/26/21	Construction
SHEET 006	SCALE 1"=50'

REVISIONS

REV.	DESCRIPTION	INITIALS	DATE

MATERIAL LIST

ITEM	DESCRIPTION	QUANTITY
1	TOTAL CABLE FT.	775'
2	DIR-BORE CABLE	675'
3	PULL CABLE	0'
4	BURIED SLACK	100'
5	1.25" HDPE	1350'
6	5" HDPE CASING	0'
7	HANDHOLES	1
8	MANHOLES	0
9	SPLICE CLOSURE	0
10	H-POSTS	1
11	GROUND RODS	0
12	AERIAL CABLE	0
13	RISERS	0
14		

PREPARED BY

BBG
43 Town Center Square, Suite 203
Hattiesburg, MS 39402
Office phone: (601) 402-9148
Email: designservices@bbgeomatics.com

PREPARED FOR

cspire

MAP NUMBER

005	006	007

DISCLAIMER


EXCEPT AS MAY BE OTHERWISE PROVIDED BY CONTRACT: THESE DRAWINGS AND SPECIFICATIONS SHALL REMAIN THE PROPERTY OF CSPIRE FIBER. BEING ISSUED IN STRICT CONFIDENCE AND SHALL NOT BE REPRODUCED, COPIED, OR USED FOR ANY PURPOSE WITHOUT SPECIFIC WRITTEN PERMISSION.

SHEET 006 | BAY ST LOUIS/WAVELAND, MS | HANCOCK COUNTY

NOTIFY MDOT 2 WEEKS PRIOR TO CONSTRUCTION ACTIVITY.
CONTACT JEFF BURKES @ 601-953-4184

NOTIFY ALL UTILITIES 72 HOURS PRIOR TO CONSTRUCTION ACTIVITY.
ONE CALL SYSTEM @ 1-800-227-6477

BAY ST LOUIS/WAVELAND, MS
HANCOCK COUNTY

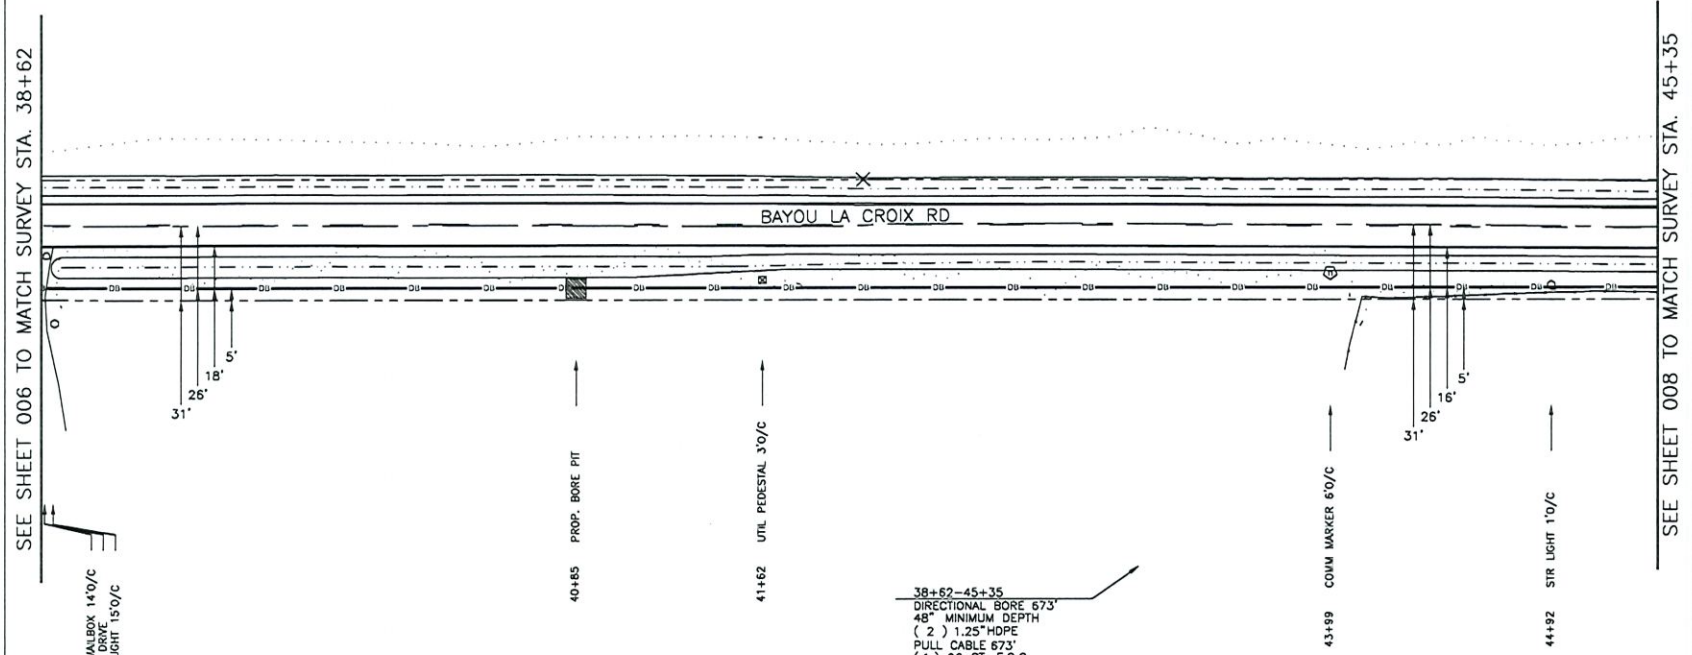

SHEET 007 | BAY ST LOUIS/WAVELAND, MS | HANCOCK COUNTY

NOTIFY MDOT 2 WEEKS PRIOR TO CONSTRUCTION ACTIVITY. CONTACT JEFF BURKES @ 601-953-4184

NOTIFY ALL UTILITIES 72 HOURS PRIOR TO CONSTRUCTION ACTIVITY. ONE CALL SYSTEM @ 1-800-227-6477

FILE NAME: [redacted]

PROJECT CITY: BAY ST LOUIS/WAVELAND

DATE	DESCRIPTION
7/26/21	Construction

SHEET	SCALE
007	1"=50'

REVISIONS

REV.	DESCRIPTION	INITIALS	DATE

MATERIAL LIST

ITEM	DESCRIPTION	QUANTITY
1	TOTAL CABLE FT.	673'
2	DIR-BORE CABLE	673'
3	PULL CABLE	0'
4	BURIED SLACK	0'
5	1.25" HDPE	1346'
6	5" HDPE CASING	0'
7	HANDHOLES	0
8	MANHOLES	0
9	SPLICE CLOSURE	0
10	H-POSTS	0
11	GROUND RODS	0
12	AERIAL CABLE	0
13	RISERS	0
14		

PREPARED BY

BBG
43 Town Center Square, Suite 203
Hattiesburg, MS 39402
Office phone: (601) 402-9149
Email: designservices@bbgeomatics.com

PREPARED FOR

cspire

MAP NUMBER


006	007	008

DISCLAIMER

EXCEPT AS MAY BE OTHERWISE PROVIDED BY CONTRACT: THESE DRAWINGS AND SPECIFICATIONS SHALL REMAIN THE PROPERTY OF CSPIRE FIBER. BEING ISSUED IN STRICT CONFIDENCE AND SHALL NOT BE REPRODUCED, COPIED, OR USED FOR ANY PURPOSE WITHOUT SPECIFIC WRITTEN PERMISSION.

Attachment: Letter to HCBOS 10-1-21 (9924 : ROW Request Telepak Networks)

BAY ST LOUIS/WAVELAND, MS
HANCOCK COUNTY

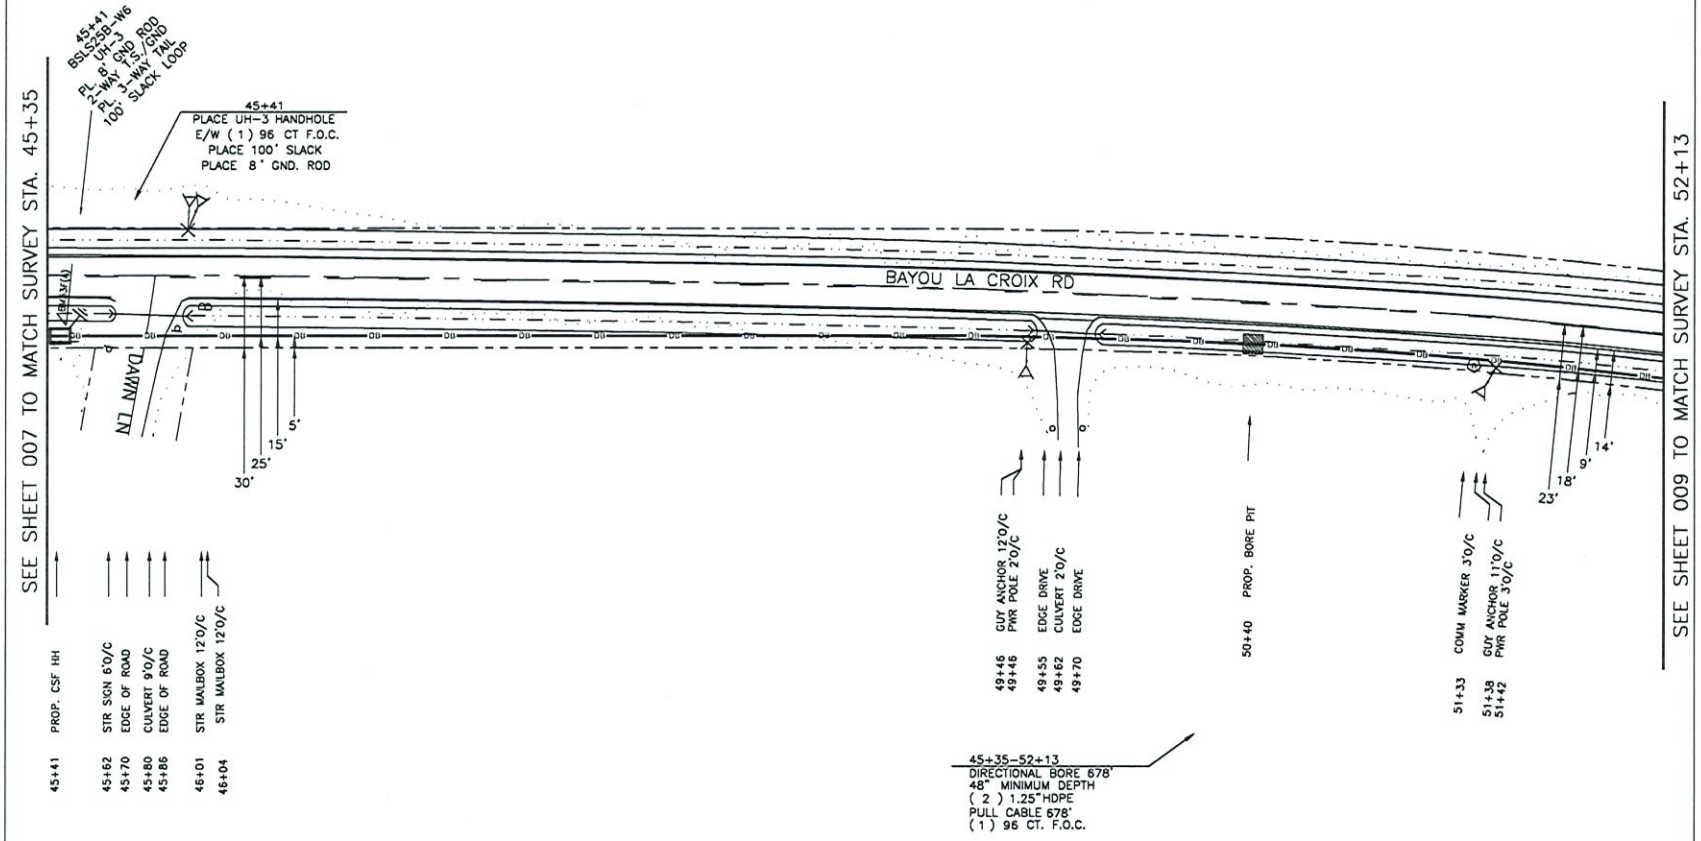

FILE NAME: [redacted]
PROJECT CITY: BAY ST LOUIS/WAVELAND

DATE	DESCRIPTION
7/26/21	Construction
SHEET 008	SCALE 1"=50'

REVISIONS

REV.	DESCRIPTION	INITIALS	DATE

MATERIAL LIST

ITEM	DESCRIPTION	QUANTITY
1	TOTAL CABLE FT.	778'
2	DIR-BORE CABLE	678'
3	PULL CABLE	0'
4	BURIED SLACK	100'
5	1.25" HDPE	1356'
6	5" HDPE CASING	0'
7	HANDHOLES	1
8	MANHOLES	0
9	SPLICE CLOSURE	1
10	H-POSTS	1
11	GROUND RODS	1
12	AERIAL CABLE	0
13	RISERS	0
14		

PREPARED BY

BBG
43 Town Center Square, Suite 203
Hattiesburg, MS 39402
Office phone: (601) 402-9148
Email: designservices@bbgcomtics.com

PREPARED FOR

cspire

MAP NUMBER

007	008	009


DISCLAIMER

EXCEPT AS MAY BE OTHERWISE PROVIDED BY CONTRACT: THESE DRAWINGS AND SPECIFICATIONS SHALL REMAIN THE PROPERTY OF CSPIRE FIBER. BEING ISSUED IN STRICT CONFIDENCE AND SHALL NOT BE REPRODUCED, COPIED, OR USED FOR ANY PURPOSE WITHOUT SPECIFIC WRITTEN PERMISSION.

NOTIFY MDOT 2 WEEKS PRIOR TO CONSTRUCTION ACTIVITY. CONTACT JEFF BURKES @ 601-953-4184

NOTIFY ALL UTILITIES 72 HOURS PRIOR TO CONSTRUCTION ACTIVITY. ONE CALL SYSTEM @ 1-800-227-6477

BAY ST LOUIS/WAVELAND, MS
HANCOCK COUNTY

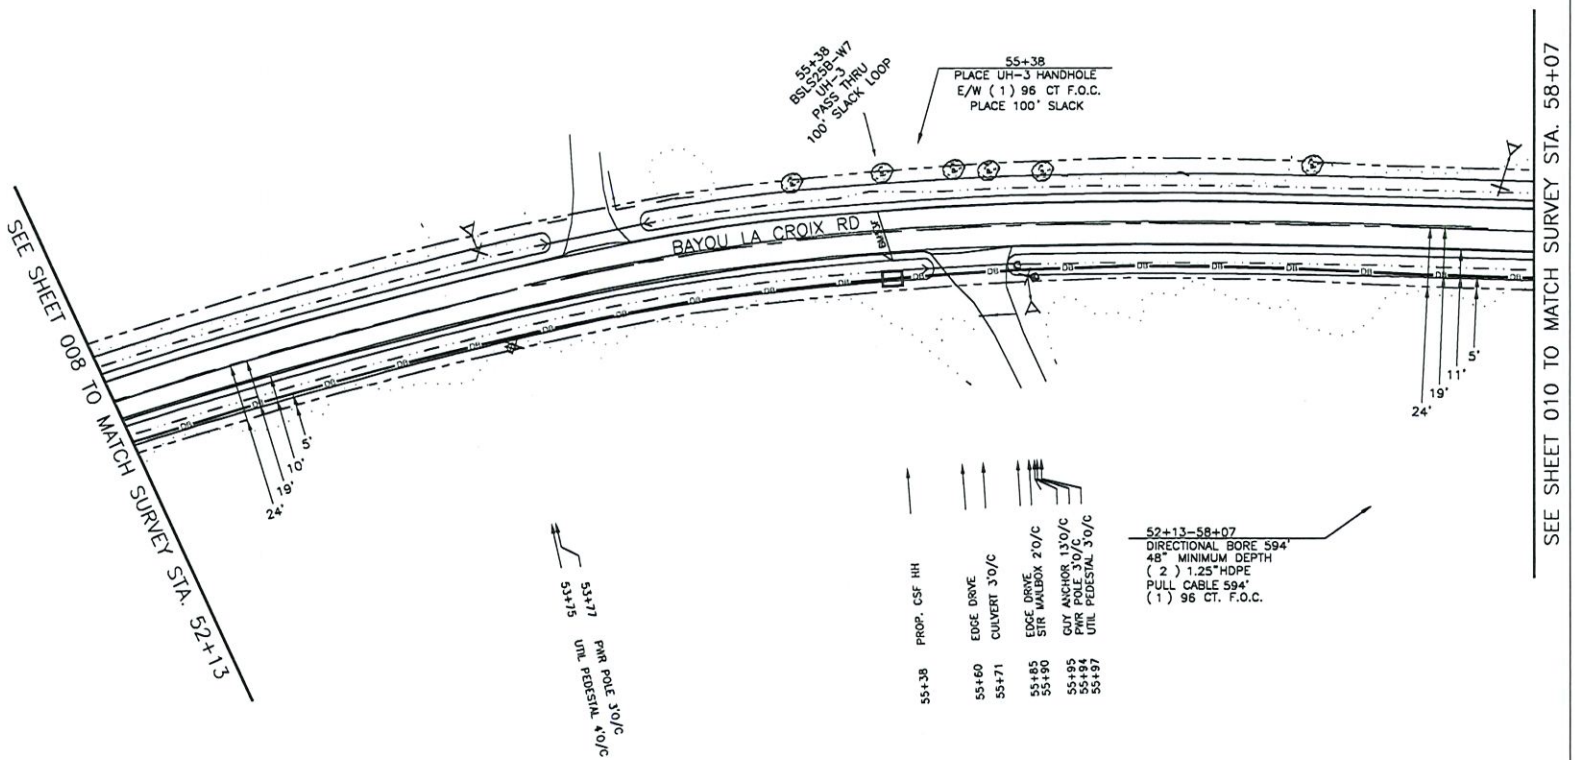

FILE NAME: [redacted]

PROJECT CITY: BAY ST LOUIS/WAVELAND

DATE	DESCRIPTION
7/26/21	Construction
SHEET 009	SCALE 1"=50'

REVISIONS

REV.	DESCRIPTION	INITIALS	DATE

MATERIAL LIST

ITEM	DESCRIPTION	QUANTITY
1	TOTAL CABLE FT.	594'
2	DIR-BORE CABLE	594'
3	PULL CABLE	0'
4	BURIED SLACK	100'
5	1.25" HDPE	1188'
6	5" HDPE CASING	0'
7	HANDHOLES	1
8	MANHOLES	0
9	SPLICE CLOSURE	0
10	H-POSTS	1
11	GROUND RODS	0
12	AERIAL CABLE	0
13	RISERS	0
14		

PREPARED BY
BBG
43 Town Center Square, Suite 203
Hattiesburg, MS 39402
Office phone: (601) 402-9149
Email: designservices@bbgeomatics.com

PREPARED FOR
cspire

MAP NUMBER

	009	010
008		

DISCLAIMER


EXCEPT AS MAY BE OTHERWISE PROVIDED BY CONTRACT: THESE DRAWINGS AND SPECIFICATIONS SHALL REMAIN THE PROPERTY OF CSPIRE FIBER. BEING ISSUED IN STRICT CONFIDENCE AND SHALL NOT BE REPRODUCED, COPIED, OR USED FOR ANY PURPOSE WITHOUT SPECIFIC WRITTEN PERMISSION.

SHEET 009 | BAY ST LOUIS/WAVELAND, MS | HANCOCK COUNTY

NOTIFY MDOT 2 WEEKS PRIOR TO CONSTRUCTION ACTIVITY. CONTACT JEFF BURKES @ 601-953-4184

NOTIFY ALL UTILITIES 72 HOURS PRIOR TO CONSTRUCTION ACTIVITY. ONE CALL SYSTEM @ 1-800-227-6477

BAY ST LOUIS/WAVELAND, MS
HANCOCK COUNTY

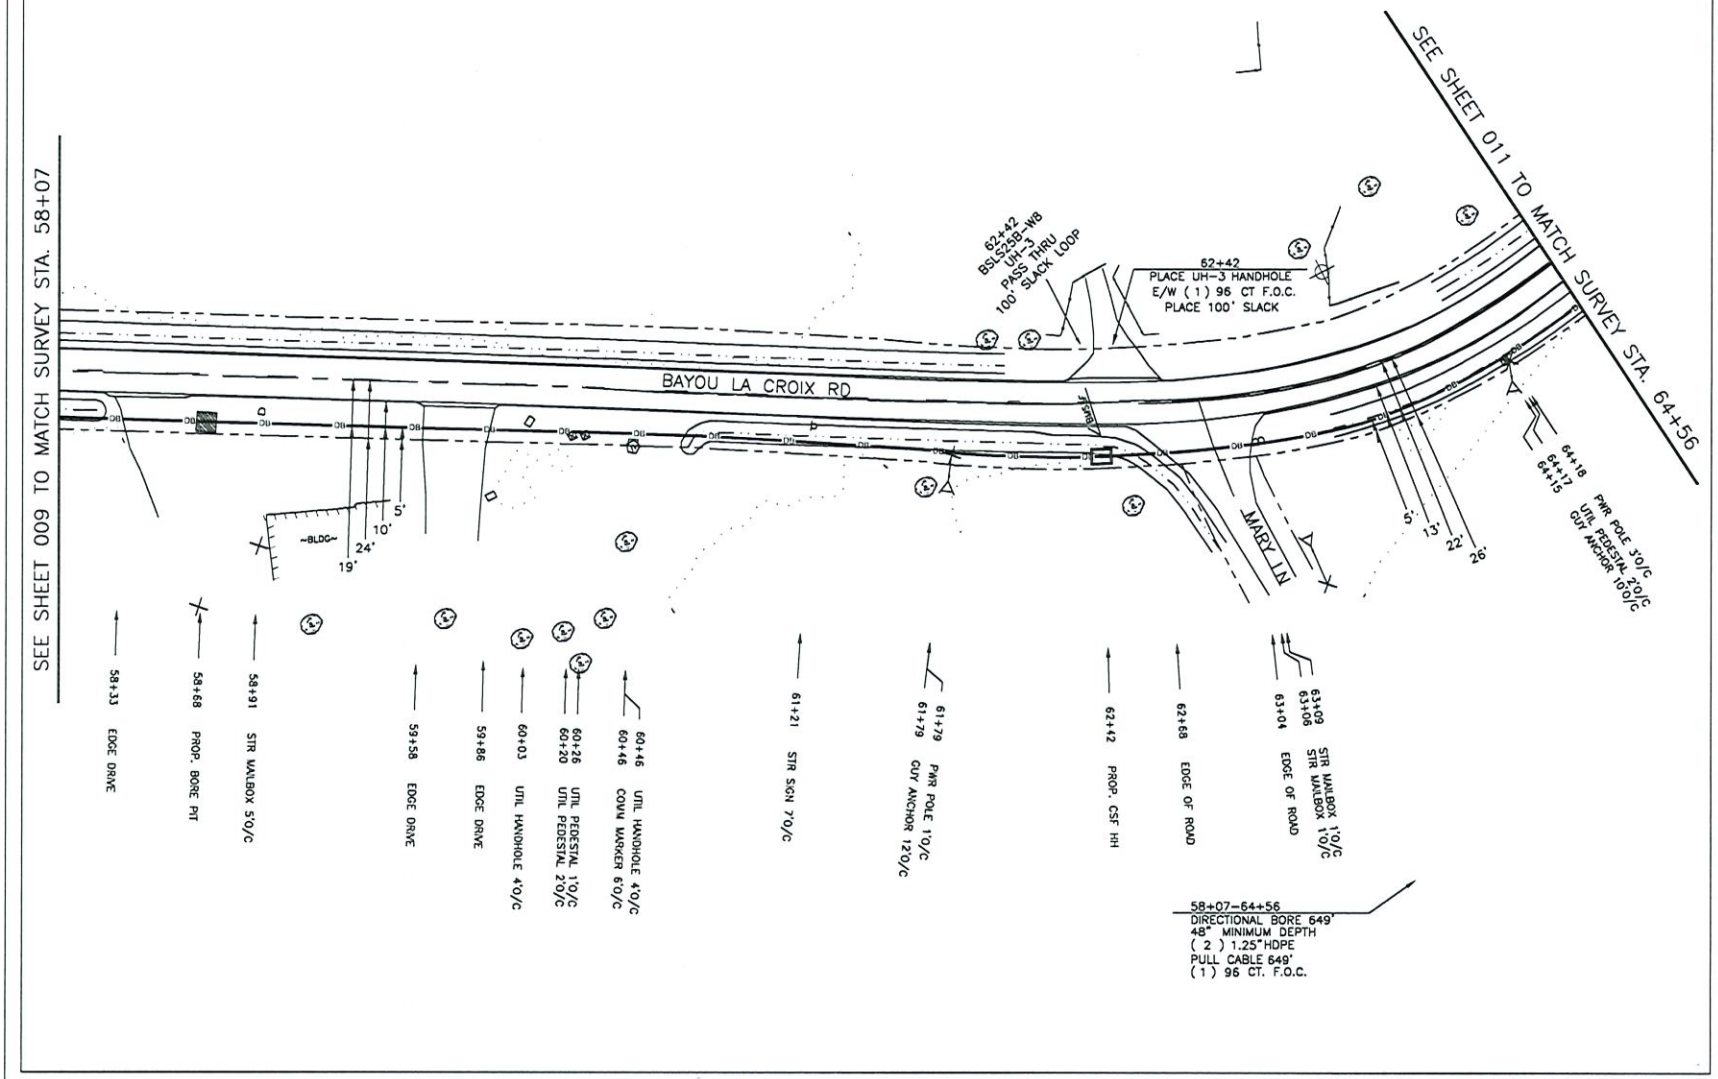

SHEET 010 | BAY ST LOUIS/WAVELAND, MS | HANCOCK COUNTY

NOTIFY MDOT 2 WEEKS PRIOR TO CONSTRUCTION ACTIVITY.
CONTACT JEFF BURKES @ 601-953-4184

NOTIFY ALL UTILITIES 72 HOURS PRIOR TO CONSTRUCTION ACTIVITY.
ONE CALL SYSTEM @ 1-800-227-6477

FILE NAME: [redacted]
PROJECT CITY: BAY ST LOUIS/WAVELAND

DATE	DESCRIPTION
7/26/21	Construction
SHEET 010	SCALE 1"=50'

REVISIONS

REV.	DESCRIPTION	INITIALS	DATE

MATERIAL LIST

ITEM	DESCRIPTION	QUANTITY
1	TOTAL CABLE FT.	749'
2	DIR-BORE CABLE	649'
3	PULL CABLE	0'
4	BURIED SLACK	100'
5	1.25" HDPE	1298'
6	5" HDPE CASING	0'
7	HANDHOLES	1
8	MANHOLES	0
9	SPLICE CLOSURE	0
10	H-POSTS	1
11	GROUND RODS	0
12	AERIAL CABLE	0
13	RISERS	0
14		

PREPARED BY
BBG
43 Town Center Square, Suite 203
Hattiesburg, MS 39402
Office phone: (601) 402-9149
Email: designservices@bbgeomatics.com

PREPARED FOR
cspire


MAP NUMBER

		011
009	010	

DISCLAIMER

EXCEPT AS MAY BE OTHERWISE PROVIDED BY CONTRACT: THESE DRAWINGS AND SPECIFICATIONS SHALL REMAIN THE PROPERTY OF CSPIRE FIBER. BEING ISSUED IN STRICT CONFIDENCE AND SHALL NOT BE REPRODUCED, COPIED, OR USED FOR ANY PURPOSE WITHOUT SPECIFIC WRITTEN PERMISSION.

BAY ST LOUIS/WAVELAND, MS
HANCOCK COUNTY

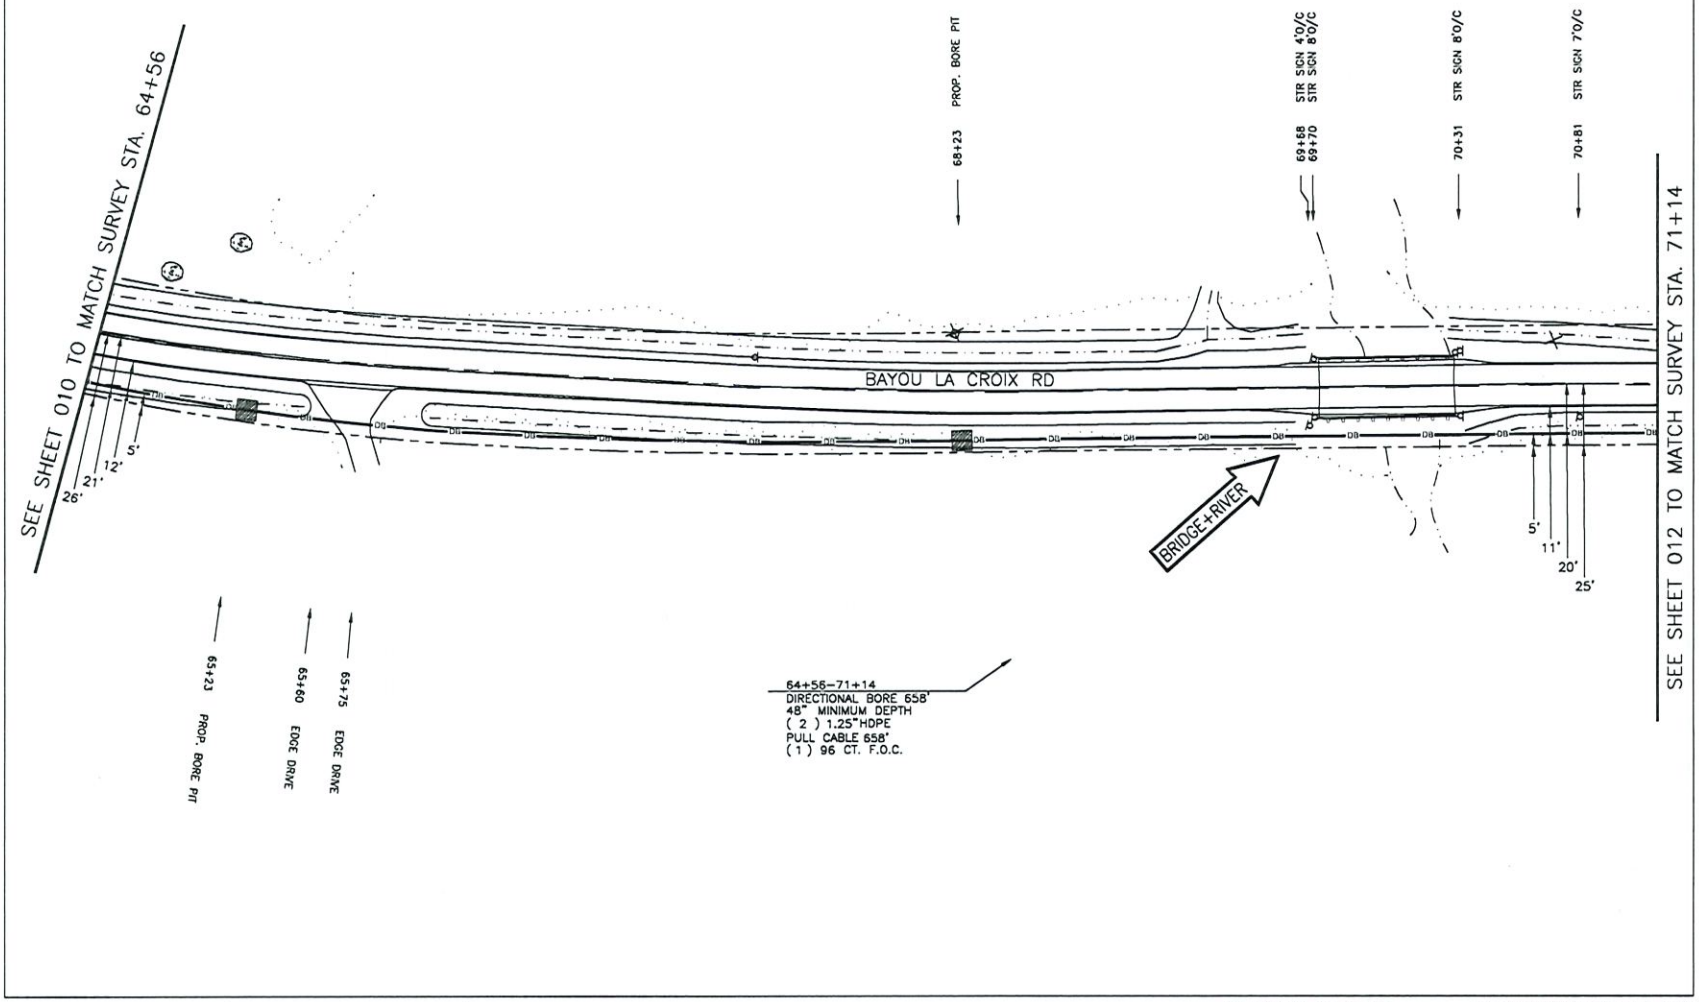

FILE NAME: [redacted]
PROJECT CITY: BAY ST LOUIS/WAVELAND

DATE	DESCRIPTION
7/26/21	Construction
SHEET 011	SCALE 1"=50'

REVISIONS

REV.	DESCRIPTION	INITIALS	DATE

MATERIAL LIST

ITEM	DESCRIPTION	QUANTITY
1	TOTAL CABLE FT.	658'
2	DIR-BORE CABLE	658'
3	PULL CABLE	0'
4	BURIED SLACK	0'
5	1.25" HDPE	1316'
6	5" HDPE CASING	0'
7	HANDHOLES	0
8	MANHOLES	0
9	SPLICE CLOSURE	0
10	H-POSTS	0
11	GROUND RODS	0
12	AERIAL CABLE	0
13	RISERS	0
14		

PREPARED BY

BBG
43 Town Center Square, Suite 203
Hattiesburg, MS 39402
Office phone: (601) 402-9149
Email: designservices@bbgnautics.com

PREPARED FOR

cspire

MAP NUMBER

010		
	011	012

DISCLAIMER


EXCEPT AS MAY BE OTHERWISE PROVIDED BY CONTRACT: THESE DRAWINGS AND SPECIFICATIONS SHALL REMAIN THE PROPERTY OF CSPIRE FIBER. BEING ISSUED IN STRICT CONFIDENCE AND SHALL NOT BE REPRODUCED, COPIED, OR USED FOR ANY PURPOSE WITHOUT SPECIFIC WRITTEN PERMISSION.

SHEET 011 | BAY ST LOUIS/WAVELAND, MS | HANCOCK COUNTY

NOTIFY MDOT 2 WEEKS PRIOR TO CONSTRUCTION ACTIVITY.
CONTACT JEFF BURKES @ 601-953-4184

NOTIFY ALL UTILITIES 72 HOURS PRIOR TO CONSTRUCTION ACTIVITY.
ONE CALL SYSTEM @ 1-800-227-6477

BAY ST LOUIS/WAVELAND, MS
HANCOCK COUNTY

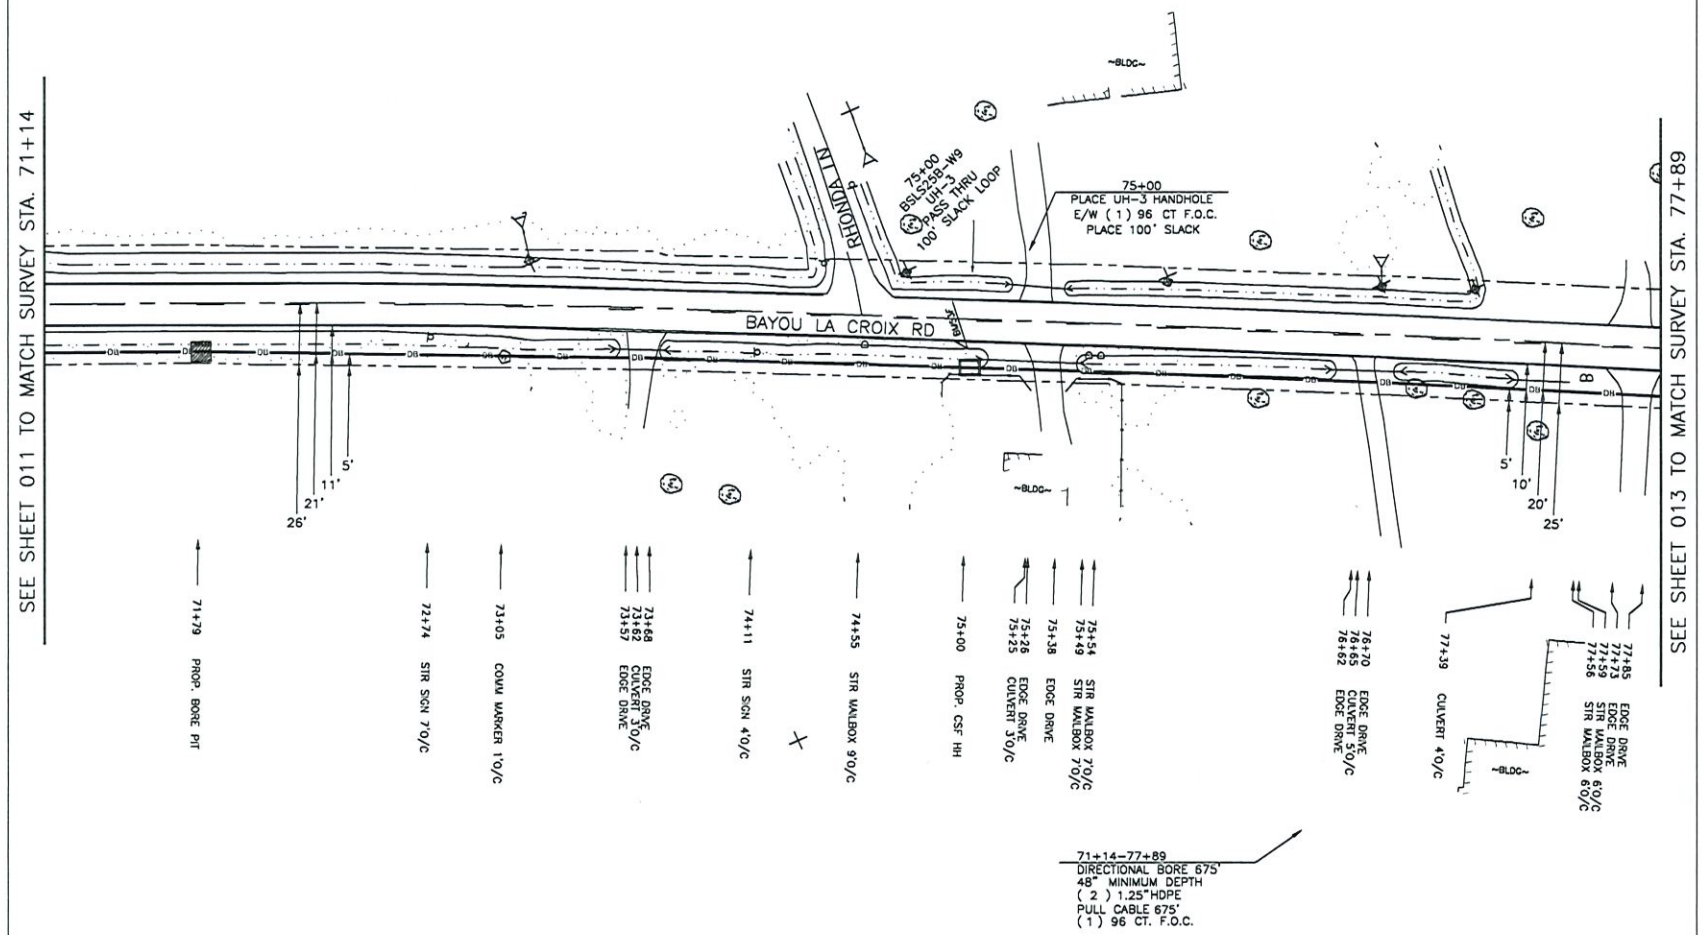

SHEET 012 | BAY ST LOUIS/WAVELAND, MS | HANCOCK COUNTY

NOTIFY MDOT 2 WEEKS PRIOR TO CONSTRUCTION ACTIVITY. CONTACT JEFF BURKES @ 601-953-4184

NOTIFY ALL UTILITIES 72 HOURS PRIOR TO CONSTRUCTION ACTIVITY. ONE CALL SYSTEM @ 1-800-227-6477

FILE NAME: [redacted]

PROJECT CITY: BAY ST LOUIS/WAVELAND

DATE	DESCRIPTION
7/26/21	Construction
SHEET 012	SCALE 1"=50'

REVISIONS

REV.	DESCRIPTION	INITIALS	DATE

MATERIAL LIST

ITEM	DESCRIPTION	QUANTITY
1	TOTAL CABLE FT.	775'
2	DIR-BORE CABLE	675'
3	PULL CABLE	0'
4	BURIED SLACK	100'
5	1.25" HDPE	1350'
6	5" HDPE CASING	0'
7	HANDHOLES	1
8	MANHOLES	0
9	SPLICE CLOSURE	0
10	H-POSTS	1
11	GROUND RODS	0
12	AERIAL CABLE	0
13	RISERS	0
14		

PREPARED BY

BBG
43 Town Center Square, Suite 203
Hattiesburg, MS 39402
Office phone: (601) 402-9149
Email: designservices@bbgeomatics.com

PREPARED FOR

cspire

MAP NUMBER


011	012	013

DISCLAIMER

EXCEPT AS MAY BE OTHERWISE PROVIDED BY CONTRACT: THESE DRAWINGS AND SPECIFICATIONS SHALL REMAIN THE PROPERTY OF CSPIRE FIBER, BEING ISSUED IN STRICT CONFIDENCE AND SHALL NOT BE REPRODUCED, COPIED, OR USED FOR ANY PURPOSE WITHOUT SPECIFIC WRITTEN PERMISSION.

Attachment: Letter to HCBOS 10-1-21 (9924 : ROW Request Telepak Networks)

BAY ST LOUIS/WAVELAND, MS
HANCOCK COUNTY

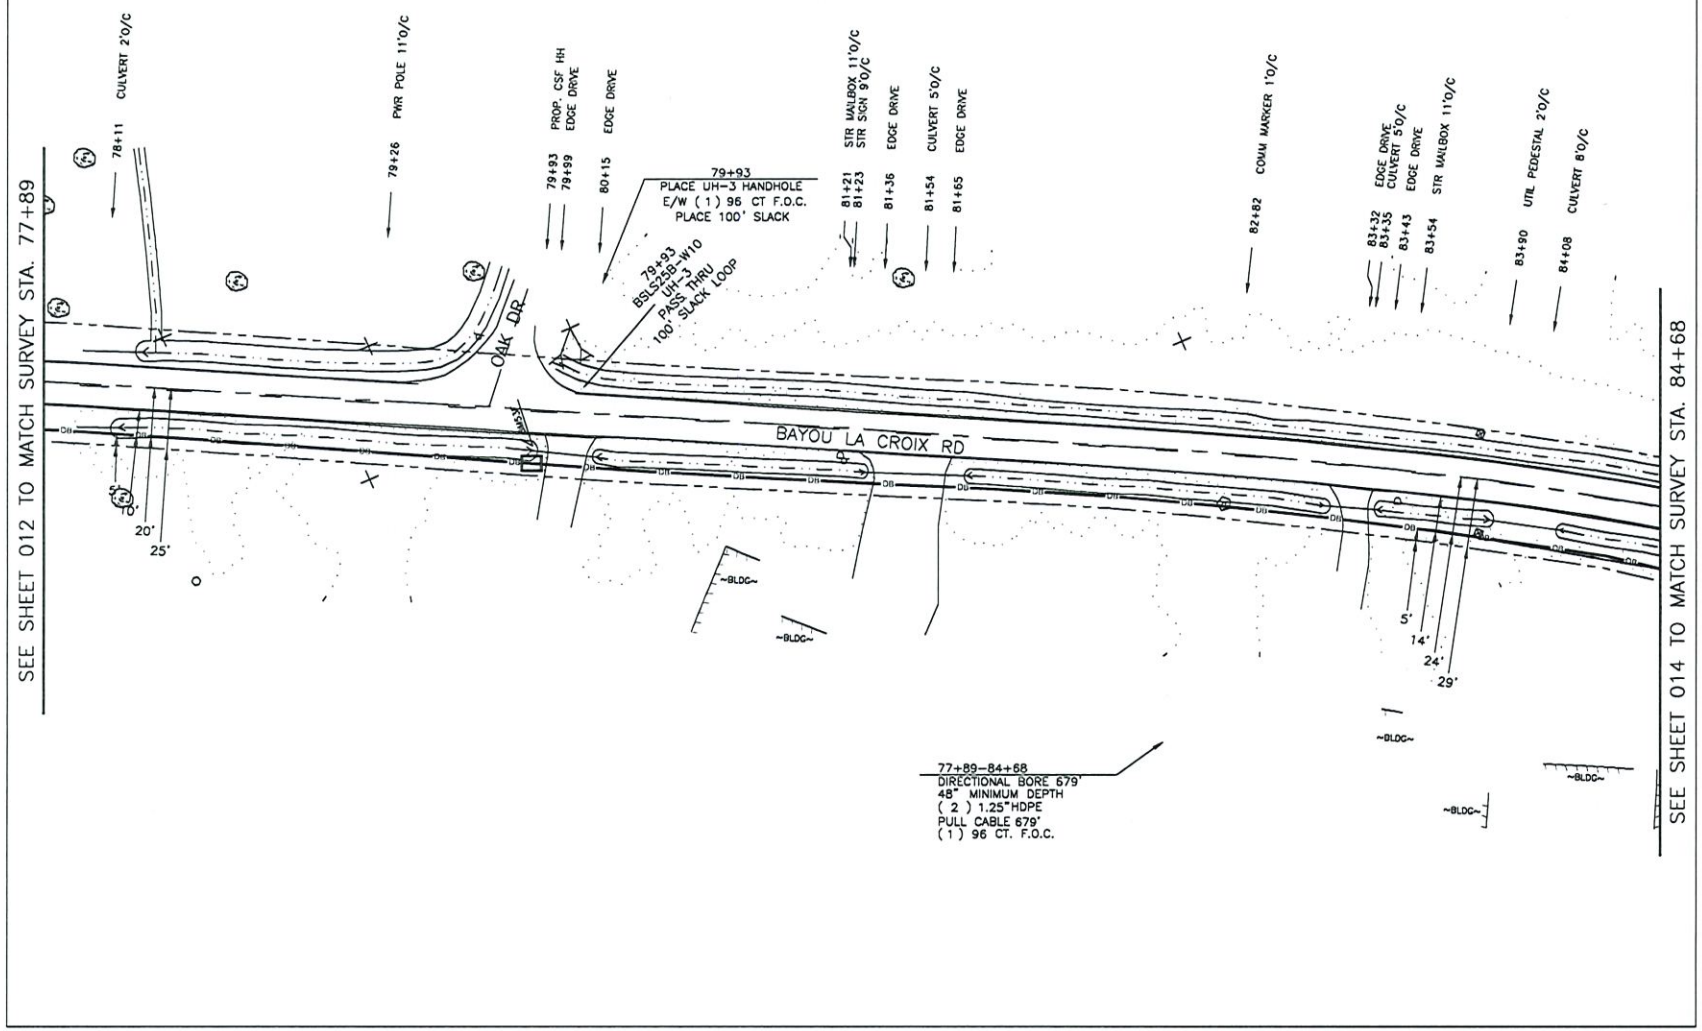

FILE NAME: [redacted]

PROJECT CITY: BAY ST LOUIS/WAVELAND

DATE	DESCRIPTION
7/26/21	Construction
SHEET 013	SCALE 1"=50'

REVISIONS

REV.	DESCRIPTION	INITIALS	DATE

MATERIAL LIST

ITEM	DESCRIPTION	QUANTITY
1	TOTAL CABLE FT.	779'
2	DIR-BORE CABLE	679'
3	PULL CABLE	0'
4	BURIED SLACK	100'
5	1.25" HDPE	1358'
6	5" HDPE CASING	0'
7	HANDHOLES	1
8	MANHOLES	0
9	SPLICE CLOSURE	0
10	H-POSTS	1
11	GROUND RODS	0
12	AERIAL CABLE	0
13	RISERS	0
14		

PREPARED BY
BBG
43 Town Center Square, Suite 203
Hattiesburg, MS 39402
Office phone: (601) 402-9149
Email: designservices@bbgeomatics.com

PREPARED FOR
c spire

MAP NUMBER

012	013	014

DISCLAIMER


EXCEPT AS MAY BE OTHERWISE PROVIDED BY CONTRACT: THESE DRAWINGS AND SPECIFICATIONS SHALL REMAIN THE PROPERTY OF CSPIRE FIBER, BEING ISSUED IN STRICT CONFIDENCE AND SHALL NOT BE REPRODUCED, COPIED, OR USED FOR ANY PURPOSE WITHOUT SPECIFIC WRITTEN PERMISSION.

NOTIFY MDOT 2 WEEKS PRIOR TO CONSTRUCTION ACTIVITY.
CONTACT JEFF BURKES @ 601-953-4184

NOTIFY ALL UTILITIES 72 HOURS PRIOR TO CONSTRUCTION ACTIVITY.
ONE CALL SYSTEM @ 1-800-227-6477

Attachment: Letter to HCBOS 10-1-21 (9924 : ROW Request Telepak Networks)

BAY ST LOUIS/WAVELAND, MS
HANCOCK COUNTY

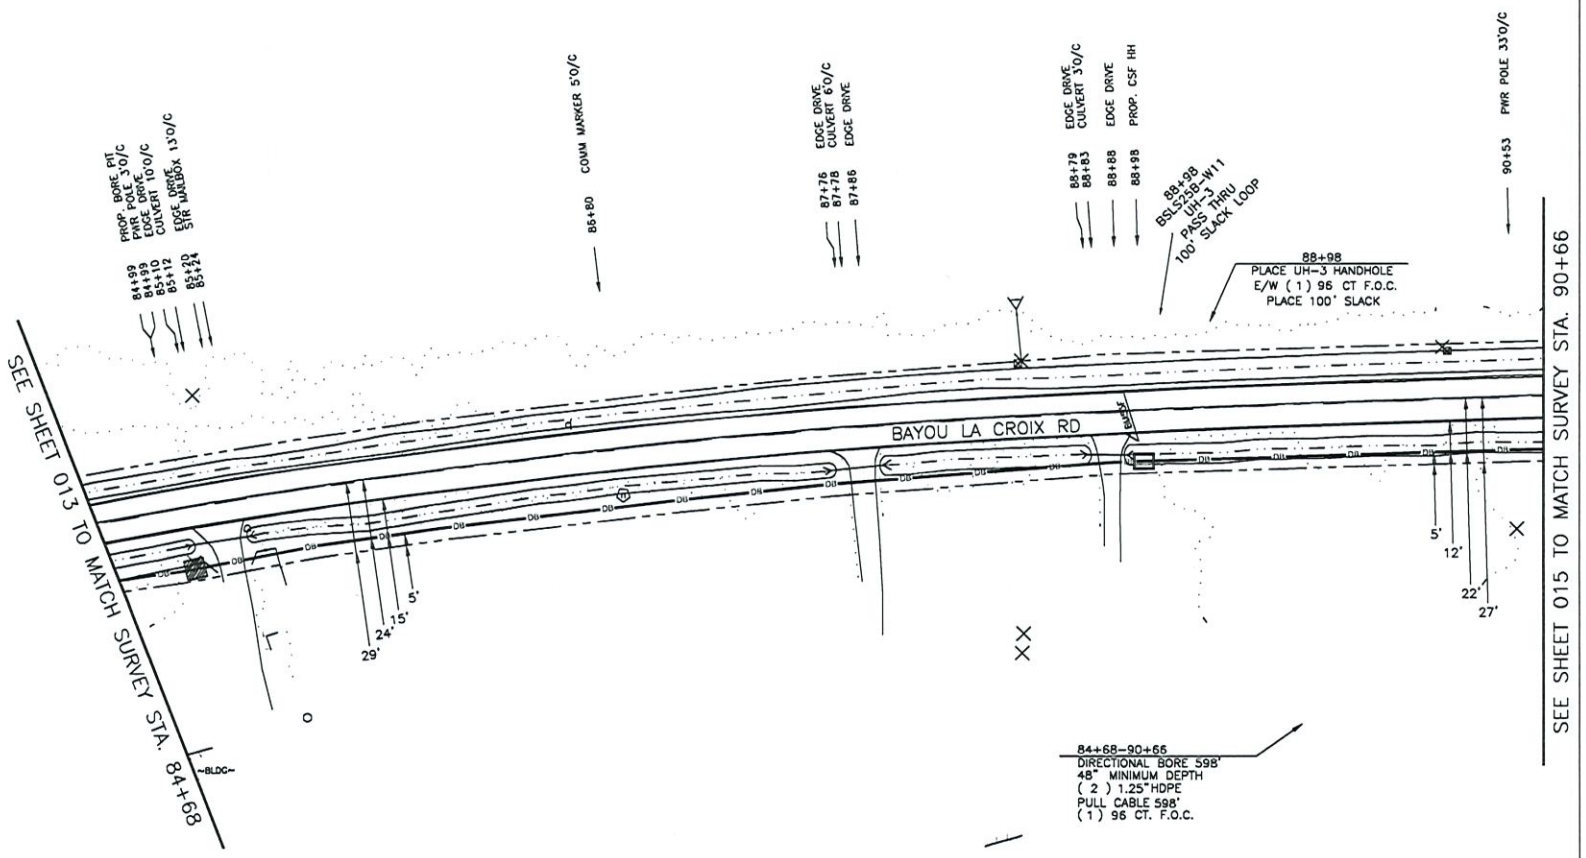

FILE NAME: [redacted]

PROJECT CITY: BAY ST LOUIS/WAVELAND

DATE	DESCRIPTION
7/26/21	Construction
SHEET 014	SCALE 1"=50'

REVISIONS

REV.	DESCRIPTION	INITIALS	DATE

MATERIAL LIST

ITEM	DESCRIPTION	QUANTITY
1	TOTAL CABLE FT.	598'
2	DIR-BORE CABLE	598'
3	PULL CABLE	0'
4	BURIED SLACK	100'
5	1.25" HDPE	1196'
6	5" HDPE CASING	0'
7	HANDHOLES	1
8	MANHOLES	0
9	SPLICE CLOSURE	0
10	H-POSTS	1
11	GROUND RODS	0
12	AERIAL CABLE	0
13	RISERS	0
14		

PREPARED BY

BBG
43 Town Center Square, Suite 203
Hattiesburg, MS 39402
Office phone: (601) 402-9149
Email: designservices@bbgeomatics.com

PREPARED FOR

c spire

MAP NUMBER

	014	015
013		


DISCLAIMER

EXCEPT AS MAY BE OTHERWISE PROVIDED BY CONTRACT: THESE DRAWINGS AND SPECIFICATIONS SHALL REMAIN THE PROPERTY OF CSPIRE FIBER. BEING ISSUED IN STRICT CONFIDENCE AND SHALL NOT BE REPRODUCED, COPIED, OR USED FOR ANY PURPOSE WITHOUT SPECIFIC WRITTEN PERMISSION.

NOTIFY MDOT 2 WEEKS PRIOR TO CONSTRUCTION ACTIVITY.
CONTACT JEFF BURKES @ 601-953-4184

NOTIFY ALL UTILITIES 72 HOURS PRIOR TO CONSTRUCTION ACTIVITY.
ONE CALL SYSTEM @ 1-800-227-6477

BAY ST LOUIS/WAVELAND, MS
HANCOCK COUNTY

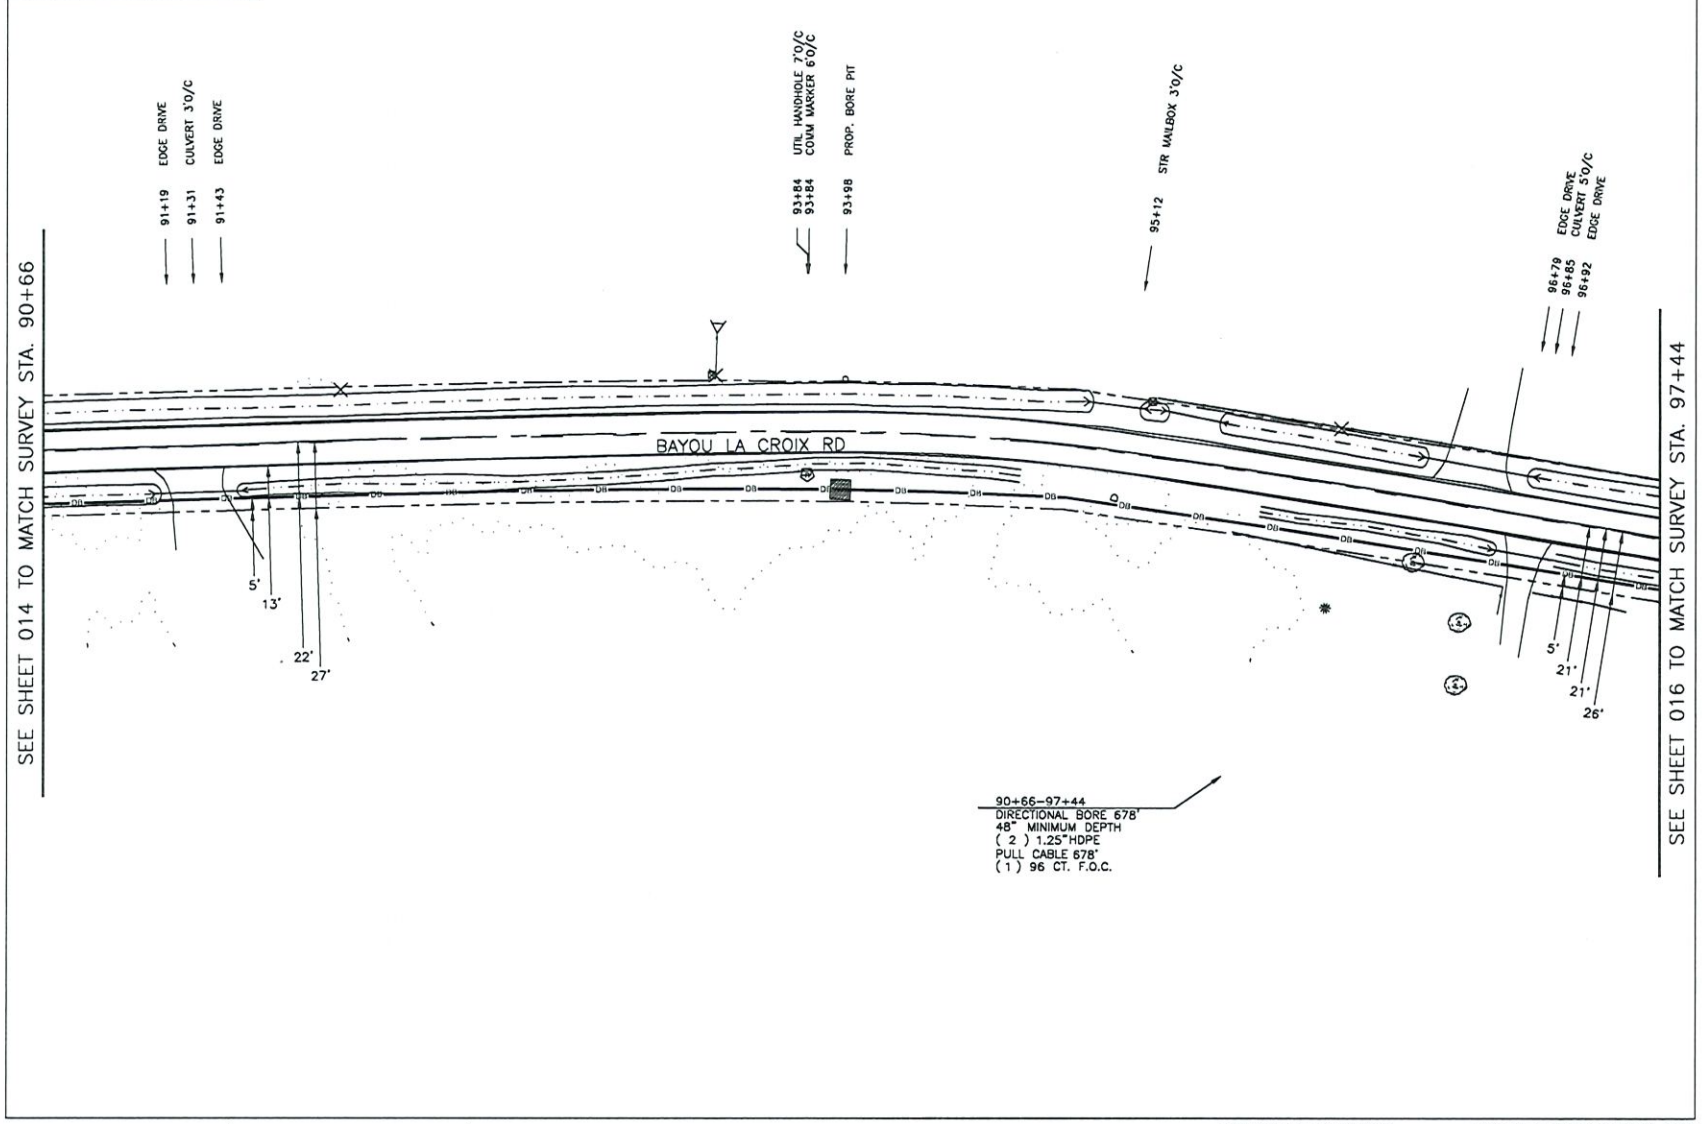

FILE NAME: [redacted]

PROJECT CITY: BAY ST LOUIS/WAVELAND

DATE	DESCRIPTION
7/26/21	Construction
SHEET 015	SCALE 1"=50'

REVISIONS

REV.	DESCRIPTION	INITIALS	DATE

MATERIAL LIST

ITEM	DESCRIPTION	QUANTITY
1	TOTAL CABLE FT.	678'
2	DIR-BORE CABLE	678'
3	PULL CABLE	0'
4	BURIED SLACK	0'
5	1.25" HDPE	1356'
6	5" HDPE CASING	0'
7	HANDHOLES	0
8	MANHOLES	0
9	SPLICE CLOSURE	0
10	H-POSTS	0
11	GROUND RODS	0
12	AERIAL CABLE	0
13	RISERS	0
14		

PREPARED BY

BBG
43 Town Center Square, Suite 203
Hattiesburg, MS 39402
Office phone: (601) 402-9149
Email: designservices@bbgeomatics.com

PREPARED FOR

cspire

MAP NUMBER

014	015	016

DISCLAIMER


EXCEPT AS MAY BE OTHERWISE PROVIDED BY CONTRACT: THESE DRAWINGS AND SPECIFICATIONS SHALL REMAIN THE PROPERTY OF CSPIRE FIBER. BEING ISSUED IN STRICT CONFIDENCE AND SHALL NOT BE REPRODUCED, COPIED, OR USED FOR ANY PURPOSE WITHOUT SPECIFIC WRITTEN PERMISSION.

NOTIFY MDOT 2 WEEKS PRIOR TO CONSTRUCTION ACTIVITY. CONTACT JEFF BURKES @ 601-953-4184

NOTIFY ALL UTILITIES 72 HOURS PRIOR TO CONSTRUCTION ACTIVITY. ONE CALL SYSTEM @ 1-800-227-6477

Attachment: Letter to HCBOS 10-1-21 (9924 : ROW Request Telepak Networks)

BAY ST LOUIS/WAVELAND, MS
HANCOCK COUNTY

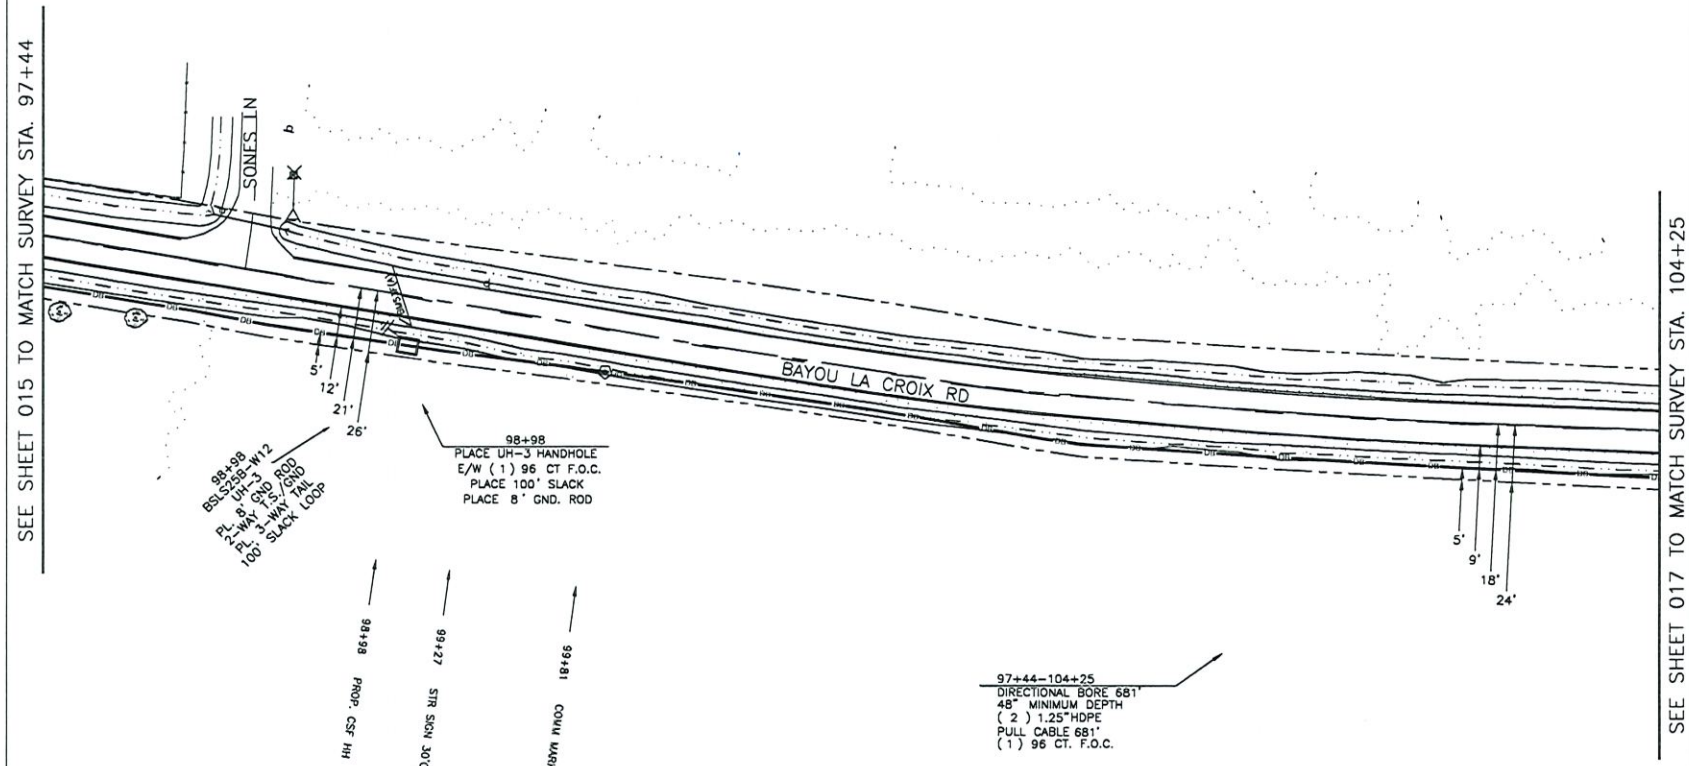

SHEET 016 | BAY ST LOUIS/WAVELAND, MS | HANCOCK COUNTY

NOTIFY MDOT 2 WEEKS PRIOR TO CONSTRUCTION ACTIVITY.
CONTACT JEFF BURKES @ 601-953-4184

NOTIFY ALL UTILITIES 72 HOURS PRIOR TO CONSTRUCTION ACTIVITY.
ONE CALL SYSTEM @ 1-800-227-6477

FILE NAME: [redacted]
PROJECT CITY: BAY ST LOUIS/WAVELAND

DATE	DESCRIPTION
7/26/21	Construction
SHEET 016	SCALE 1"=50'

REVISIONS

REV.	DESCRIPTION	INITIALS	DATE

MATERIAL LIST

ITEM	DESCRIPTION	QUANTITY
1	TOTAL CABLE FT.	781'
2	DIR-BORE CABLE	681'
3	PULL CABLE	0'
4	BURIED SLACK	100'
5	1.25" HDPE	1362'
6	5" HDPE CASING	0'
7	HANDHOLES	1
8	MANHOLES	0
9	SPLICE CLOSURE	1
10	H-POSTS	1
11	GROUND RODS	1
12	AERIAL CABLE	0
13	RISERS	0
14		

PREPARED BY

BBG
43 Town Center Square, Suite 203
Hattiesburg, MS 39402
Office phone: (601) 402-9149
Email: designservices@bbgeomatics.com

PREPARED FOR

cspire


MAP NUMBER

015	016	017

DISCLAIMER

EXCEPT AS MAY BE OTHERWISE PROVIDED BY CONTRACT: THESE DRAWINGS AND SPECIFICATIONS SHALL REMAIN THE PROPERTY OF CSPIRE FIBER. BEING ISSUED IN STRICT CONFIDENCE AND SHALL NOT BE REPRODUCED, COPIED, OR USED FOR ANY PURPOSE WITHOUT SPECIFIC WRITTEN PERMISSION.

BAY ST LOUIS/WAVELAND, MS
HANCOCK COUNTY

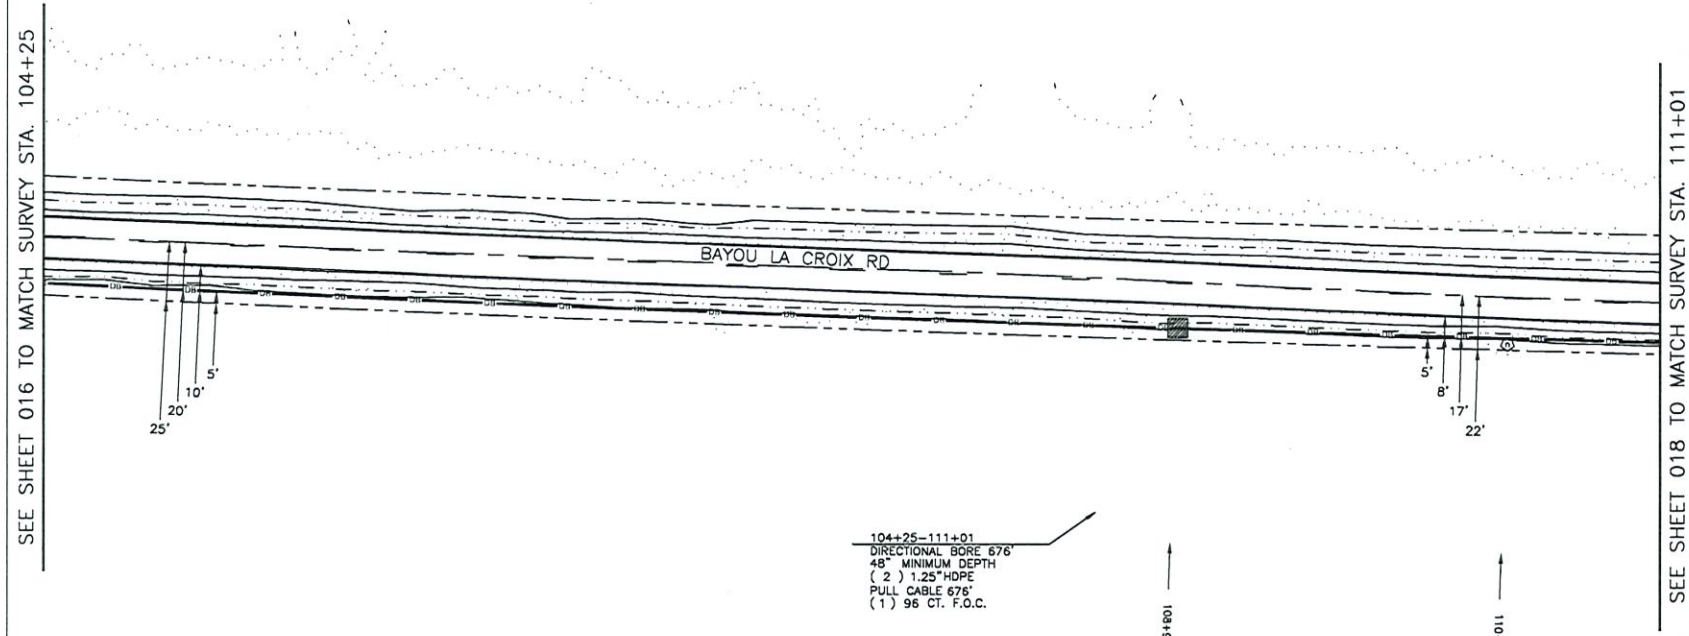

FILE NAME: [redacted]

PROJECT CITY: BAY ST LOUIS/WAVELAND

DATE	DESCRIPTION
7/26/21	Construction
SHEET 017	SCALE 1"=50'

REVISIONS

REV.	DESCRIPTION	INITIALS	DATE

MATERIAL LIST

ITEM	DESCRIPTION	QUANTITY
1	TOTAL CABLE FT.	676'
2	DIR-BORE CABLE	676'
3	PULL CABLE	0'
4	BURIED SLACK	0'
5	1.25" HDPE	1352'
6	5" HDPE CASING	0'
7	HANDHOLES	0
8	MANHOLES	0
9	SPLICE CLOSURE	0
10	H-POSTS	0
11	GROUND RODS	0
12	AERIAL CABLE	0
13	RISERS	0
14		

PREPARED BY

BBG
43 Town Center Square, Suite 203
Hattiesburg, MS 39402
Office phone: (601) 402-9149
Email: designservices@bbgcomtics.com

PREPARED FOR

cspire

MAP NUMBER

016	017	018


DISCLAIMER

EXCEPT AS MAY BE OTHERWISE PROVIDED BY CONTRACT: THESE DRAWINGS AND SPECIFICATIONS SHALL REMAIN THE PROPERTY OF CSPIRE FIBER. BEING ISSUED IN STRICT CONFIDENCE AND SHALL NOT BE REPRODUCED, COPIED, OR USED FOR ANY PURPOSE WITHOUT SPECIFIC WRITTEN PERMISSION.

NOTIFY MDOT 2 WEEKS PRIOR TO CONSTRUCTION ACTIVITY. CONTACT JEFF BURKES @ 601-953-4184

NOTIFY ALL UTILITIES 72 HOURS PRIOR TO CONSTRUCTION ACTIVITY. ONE CALL SYSTEM @ 1-800-227-6477

BAY ST LOUIS/WAVELAND, MS
HANCOCK COUNTY

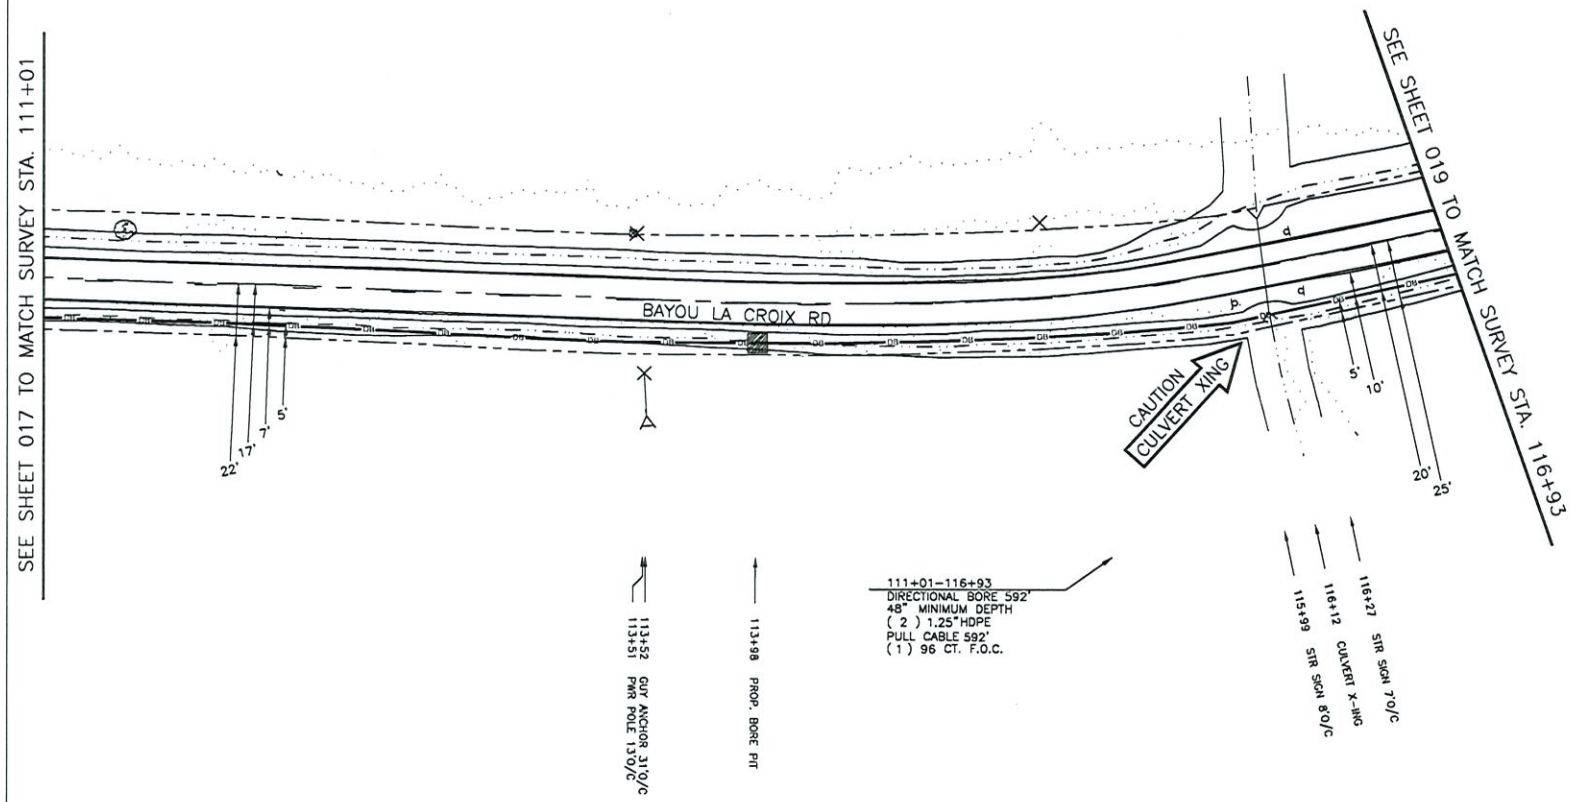

SHEET 018 | BAY ST LOUIS/WAVELAND, MS | HANCOCK COUNTY

NOTIFY MDOT 2 WEEKS PRIOR TO CONSTRUCTION ACTIVITY.
CONTACT JEFF BURKES @ 601-953-4184

NOTIFY ALL UTILITIES 72 HOURS PRIOR TO CONSTRUCTION ACTIVITY.
ONE CALL SYSTEM @ 1-800-227-6477

FILE NAME: [redacted]

PROJECT CITY: BAY ST LOUIS/WAVELAND

DATE	DESCRIPTION
7/26/21	Construction
SHEET 018	SCALE 1"=50'

REVISIONS

REV.	DESCRIPTION	INITIALS	DATE

MATERIAL LIST

ITEM	DESCRIPTION	QUANTITY
1	TOTAL CABLE FT.	592'
2	DIR-BORE CABLE	592'
3	PULL CABLE	0'
4	BURIED SLACK	0'
5	1.25" HDPE	1184'
6	5" HDPE CASING	0'
7	HANDHOLES	0
8	MANHOLES	0
9	SPLICE CLOSURE	0
10	H-POSTS	0
11	GROUND RODS	0
12	AERIAL CABLE	0
13	RISERS	0
14		

PREPARED BY

BBG
43 Town Center Square, Suite 203
Hattiesburg, MS 39402
Office phone: (601) 402-9149
Email: designservices@bbgcomatics.com

PREPARED FOR

cspire


MAP NUMBER

		019
017	018	

DISCLAIMER

EXCEPT AS MAY BE OTHERWISE PROVIDED BY CONTRACT: THESE DRAWINGS AND SPECIFICATIONS SHALL REMAIN THE PROPERTY OF CSPIRE FIBER, BEING ISSUED IN STRICT CONFIDENCE AND SHALL NOT BE REPRODUCED, COPIED, OR USED FOR ANY PURPOSE WITHOUT SPECIFIC WRITTEN PERMISSION.

BAY ST LOUIS/WAVELAND, MS
HANCOCK COUNTY

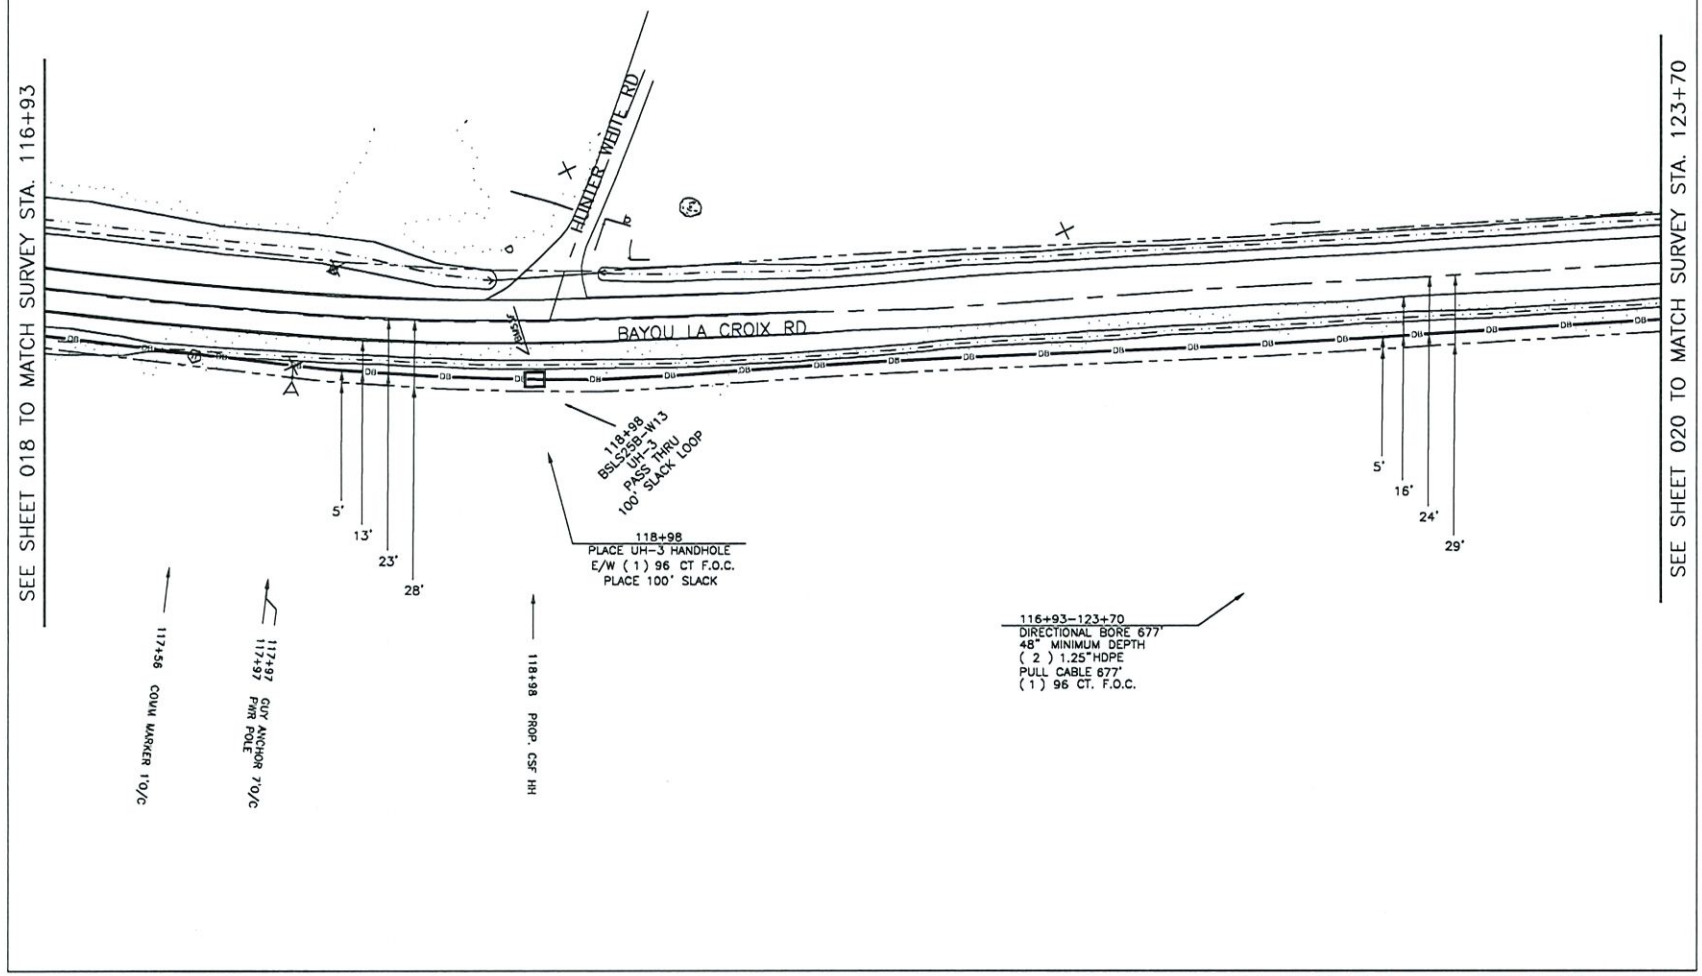

SHEET 019 | BAY ST LOUIS/WAVELAND, MS | HANCOCK COUNTY

NOTIFY MDOT 2 WEEKS PRIOR TO CONSTRUCTION ACTIVITY. CONTACT JEFF BURKES @ 601-953-4184

NOTIFY ALL UTILITIES 72 HOURS PRIOR TO CONSTRUCTION ACTIVITY. ONE CALL SYSTEM @ 1-800-227-6477

FILE NAME: [redacted]

PROJECT CITY: BAY ST LOUIS/WAVELAND

DATE	DESCRIPTION
7/26/21	Construction
SHEET 019	SCALE 1"=50'

REVISIONS

REV.	DESCRIPTION	INITIALS	DATE

MATERIAL LIST

ITEM	DESCRIPTION	QUANTITY
1	TOTAL CABLE FT.	777'
2	DIR-BORE CABLE	677'
3	PULL CABLE	0'
4	BURIED SLACK	100'
5	1.25" HDPE	1354'
6	5" HDPE CASING	0'
7	HANDHOLES	1
8	MANHOLES	0
9	SPLICE CLOSURE	0
10	H-POSTS	1
11	GROUND RODS	0
12	AERIAL CABLE	0
13	RISERS	0
14		

PREPARED BY

BBG
43 Town Center Square, Suite 203
Hattiesburg, MS 39402
Office phone: (601) 402-0148
Email: designservices@bbgcomatics.com

PREPARED FOR

c spire


MAP NUMBER

018	019	020

DISCLAIMER

EXCEPT AS MAY BE OTHERWISE PROVIDED BY CONTRACT: THESE DRAWINGS AND SPECIFICATIONS SHALL REMAIN THE PROPERTY OF CSPIRE FIBER. BEING ISSUED IN STRICT CONFIDENCE AND SHALL NOT BE REPRODUCED, COPIED, OR USED FOR ANY PURPOSE WITHOUT SPECIFIC WRITTEN PERMISSION.

BAY ST LOUIS/WAVELAND, MS
HANCOCK COUNTY

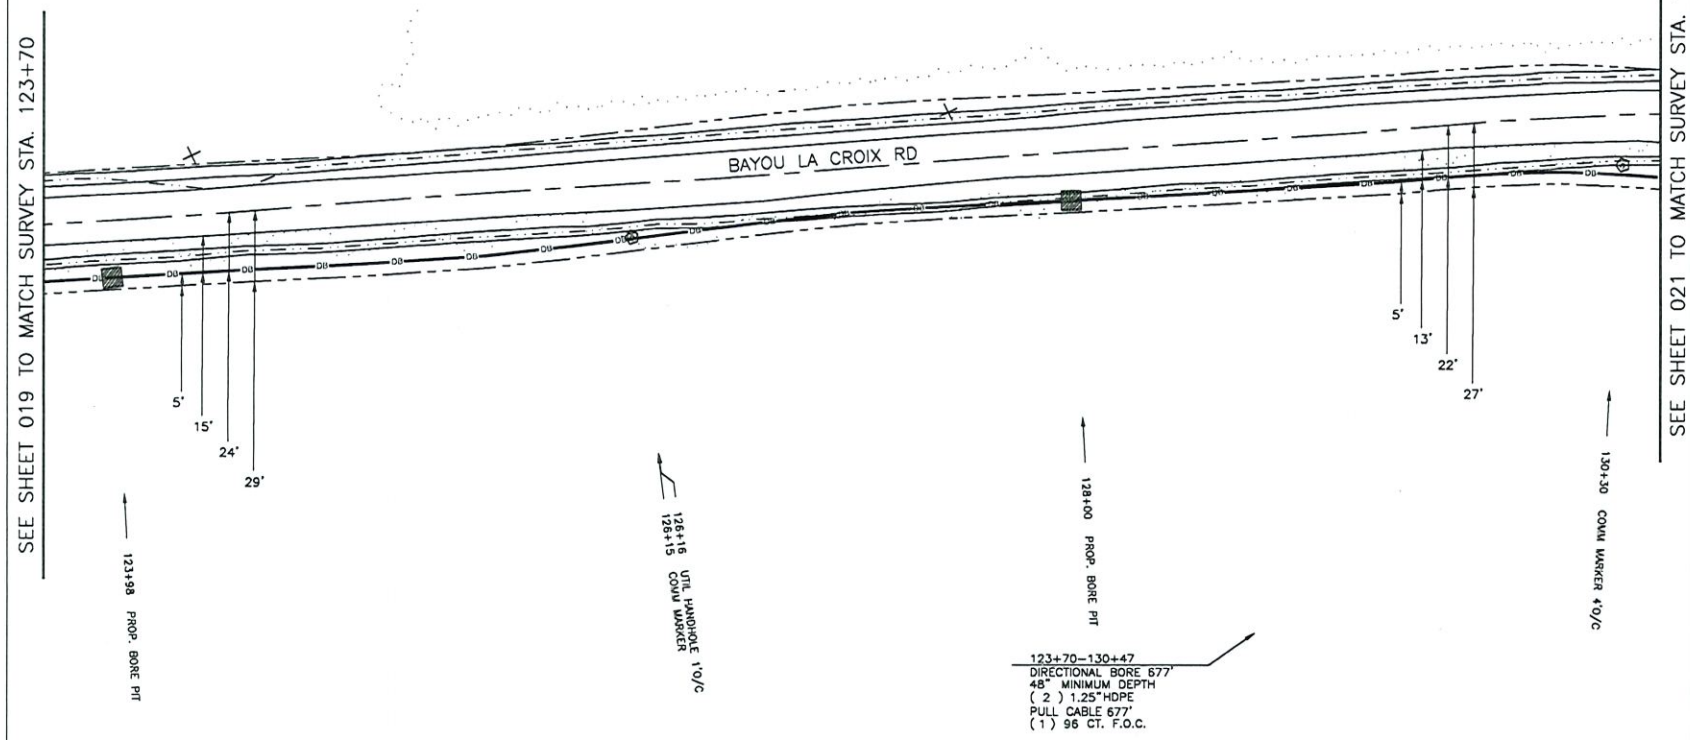

FILE NAME: [redacted]
PROJECT CITY: BAY ST LOUIS/WAVELAND

DATE	DESCRIPTION
7/26/21	Construction
SHEET 020	SCALE 1"=50'

REVISIONS

REV.	DESCRIPTION	INITIALS	DATE

MATERIAL LIST

ITEM	DESCRIPTION	QUANTITY
1	TOTAL CABLE FT.	677'
2	DIR-BORE CABLE	677'
3	PULL CABLE	0'
4	BURIED SLACK	0'
5	1.25" HDPE	1354'
6	5" HDPE CASING	0'
7	HANDHOLES	0
8	MANHOLES	0
9	SPLICE CLOSURE	0
10	H-POSTS	0
11	GROUND RODS	0
12	AERIAL CABLE	0
13	RISERS	0
14		

PREPARED BY
BBG
43 Town Center Square, Suite 203
Hattiesburg, MS 39402
Office phone: (601) 402-9149
Email: designservices@bbgeomatics.com

PREPARED FOR
cspire

MAP NUMBER


019	020	021

DISCLAIMER
EXCEPT AS MAY BE OTHERWISE PROVIDED BY CONTRACT: THESE DRAWINGS AND SPECIFICATIONS SHALL REMAIN THE PROPERTY OF CSPIRE FIBER. BEING ISSUED IN STRICT CONFIDENCE AND SHALL NOT BE REPRODUCED, COPIED, OR USED FOR ANY PURPOSE WITHOUT SPECIFIC WRITTEN PERMISSION.

NOTIFY MDOT 2 WEEKS PRIOR TO CONSTRUCTION ACTIVITY.
CONTACT JEFF BURKES @ 601-953-4184

NOTIFY ALL UTILITIES 72 HOURS PRIOR TO CONSTRUCTION ACTIVITY.
ONE CALL SYSTEM @ 1-800-227-6477

BAY ST LOUIS/WAVELAND, MS
HANCOCK COUNTY

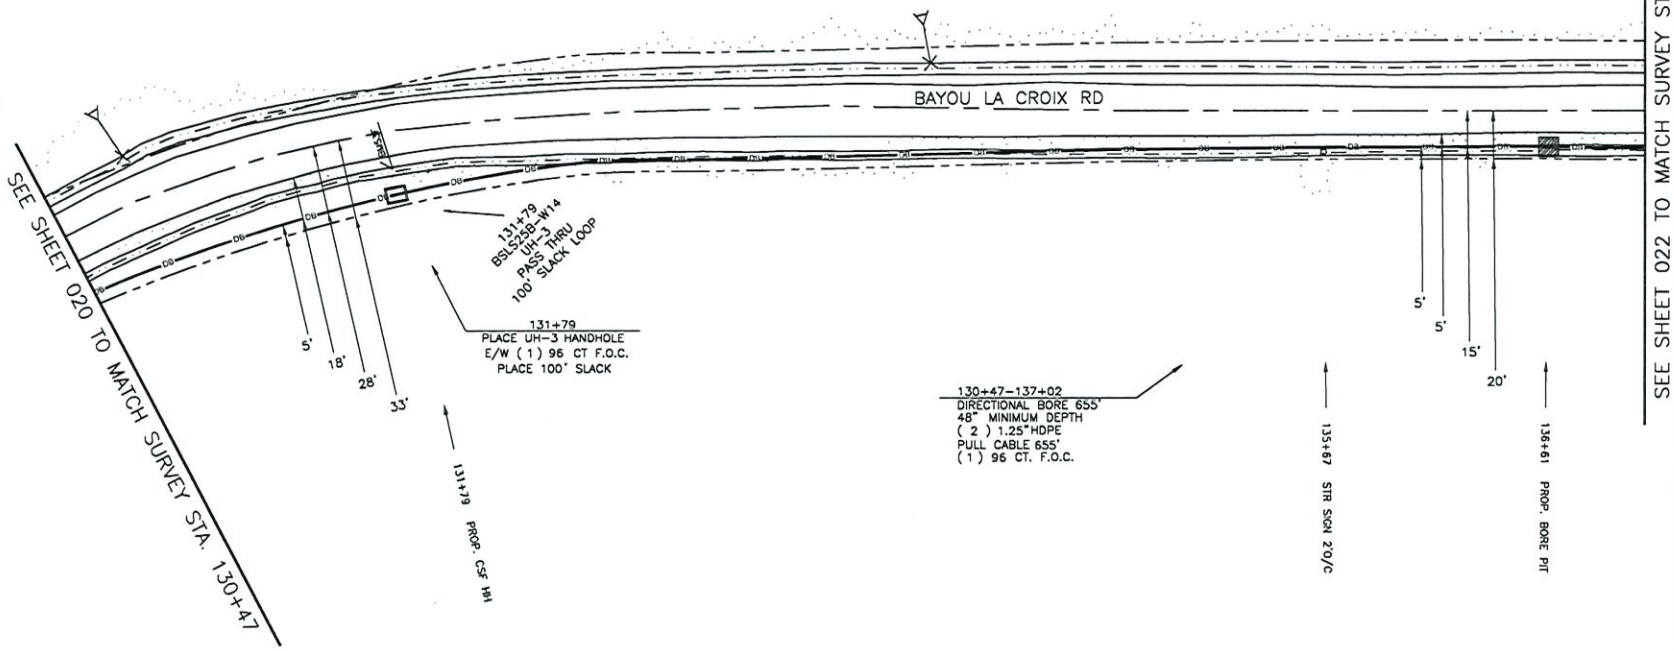

FILE NAME: [redacted]
PROJECT CITY: BAY ST LOUIS/WAVELAND

DATE	DESCRIPTION
7/26/21	Construction
SHEET 021	SCALE 1"=50'

REVISIONS

REV.	DESCRIPTION	INITIALS	DATE

MATERIAL LIST

ITEM	DESCRIPTION	QUANTITY
1	TOTAL CABLE FT.	755'
2	DIR-BORE CABLE	655'
3	PULL CABLE	0'
4	BURIED SLACK	100'
5	1.25" HDPE	1310'
6	5" HDPE CASING	0'
7	HANDHOLES	1
8	MANHOLES	0
9	SPLICE CLOSURE	0
10	H-POSTS	1
11	GROUND RODS	0
12	AERIAL CABLE	0
13	RISERS	0
14		

PREPARED BY

BBG
43 Town Center Square, Suite 203
Hattiesburg, MS 39402
Office phone: (601) 402-9149
Email: designservices@bbgeomatics.com

PREPARED FOR

c spire

MAP NUMBER

	021	022
020		

DISCLAIMER

EXCEPT AS MAY BE OTHERWISE PROVIDED BY CONTRACT: THESE DRAWINGS AND SPECIFICATIONS SHALL REMAIN THE PROPERTY OF CSPIRE FIBER. BEING ISSUED IN STRICT CONFIDENCE AND SHALL NOT BE REPRODUCED, COPIED, OR USED FOR ANY PURPOSE WITHOUT SPECIFIC WRITTEN PERMISSION.


SHEET 021 | BAY ST LOUIS/WAVELAND, MS | HANCOCK COUNTY

NOTIFY MDOT 2 WEEKS PRIOR TO CONSTRUCTION ACTIVITY.
CONTACT JEFF BURKES @ 601-953-4184

NOTIFY ALL UTILITIES 72 HOURS PRIOR TO CONSTRUCTION ACTIVITY.
ONE CALL SYSTEM @ 1-800-227-6477

Attachment: Letter to HCBOS 10-1-21 (9924 : ROW Request Telepak Networks)

BAY ST LOUIS/WAVELAND, MS
HANCOCK COUNTY

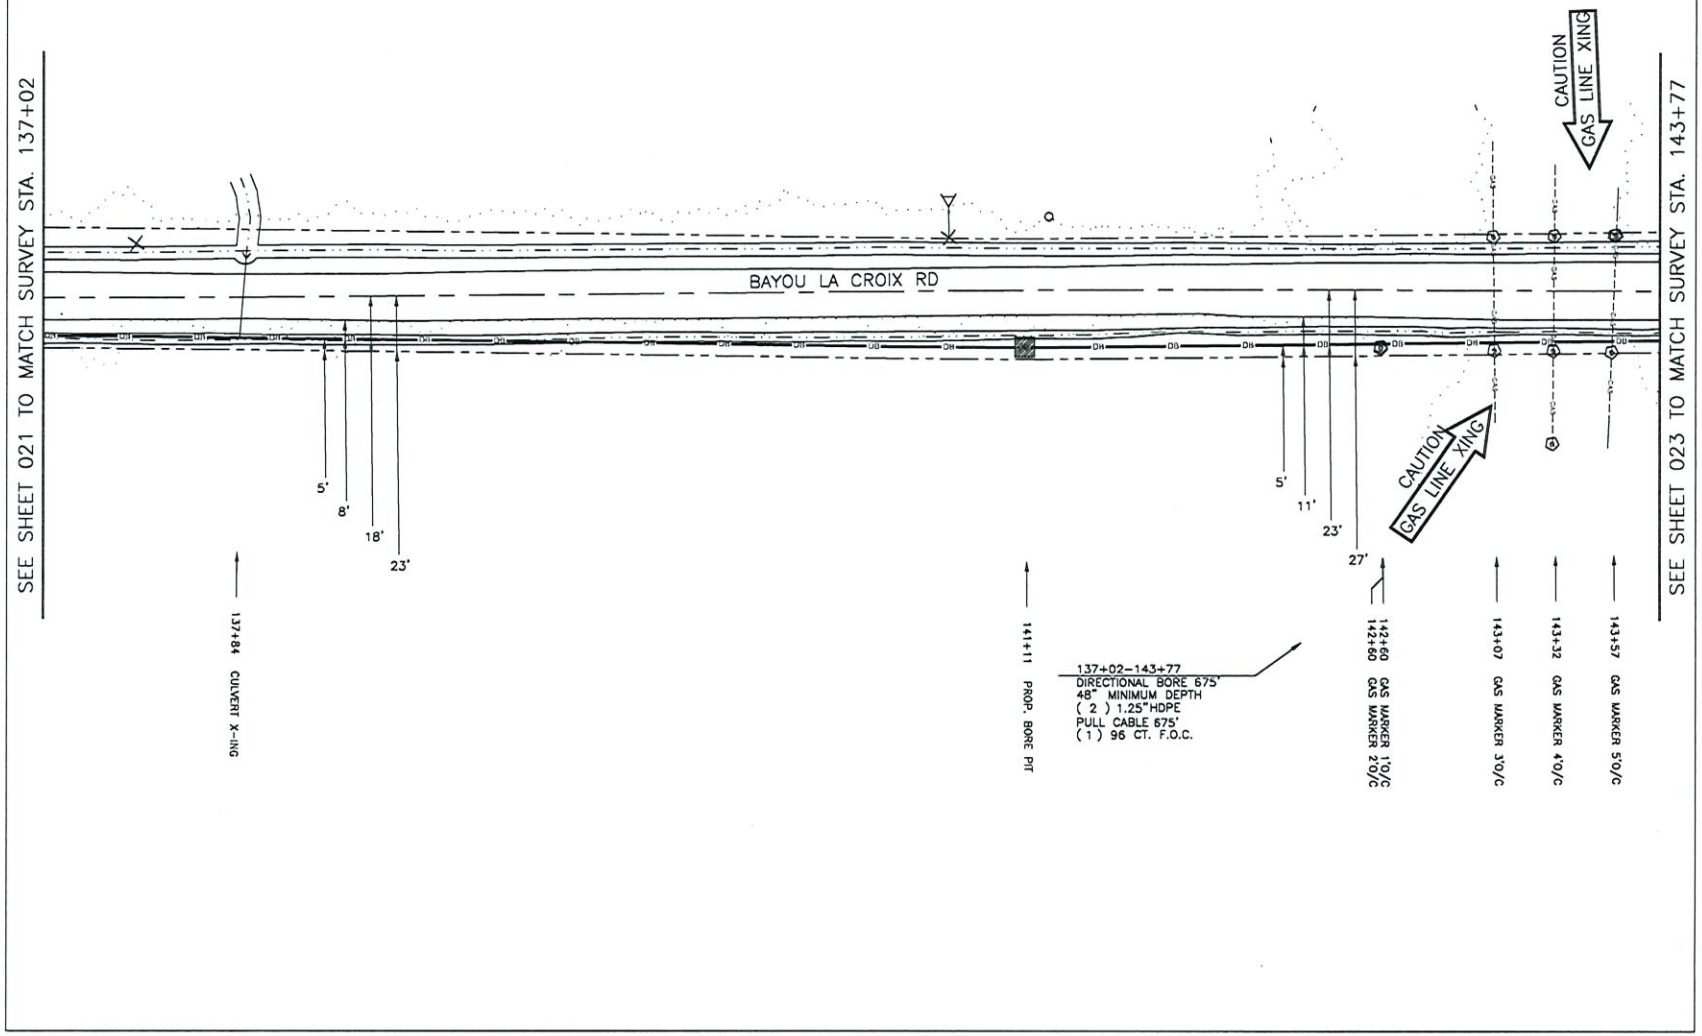

FILE NAME: [redacted]

PROJECT CITY: BAY ST LOUIS/WAVELAND

DATE	DESCRIPTION
7/26/21	Construction
SHEET 022	SCALE 1"=50'

REVISIONS

REV.	DESCRIPTION	INITIALS	DATE

MATERIAL LIST

ITEM	DESCRIPTION	QUANTITY
1	TOTAL CABLE FT.	675'
2	DIR-BORE CABLE	675'
3	PULL CABLE	0'
4	BURIED SLACK	0'
5	1.25" HDPE	1350'
6	5" HDPE CASING	0'
7	HANDHOLES	0
8	MANHOLES	0
9	SPLICE CLOSURE	0
10	H-POSTS	0
11	GROUND RODS	0
12	AERIAL CABLE	0
13	RISERS	0
14		

PREPARED BY

BBG
43 Town Center Square, Suite 203
Hattiesburg, MS 39402
Office phone: (601) 402-9149
Email: designservices@bbgeomatics.com

PREPARED FOR

cspire

MAP NUMBER

021	022	023


DISCLAIMER

EXCEPT AS MAY BE OTHERWISE PROVIDED BY CONTRACT: THESE DRAWINGS AND SPECIFICATIONS SHALL REMAIN THE PROPERTY OF CSPIRE FIBER. BEING ISSUED IN STRICT CONFIDENCE AND SHALL NOT BE REPRODUCED, COPIED, OR USED FOR ANY PURPOSE WITHOUT SPECIFIC WRITTEN PERMISSION.

NOTIFY MDOT 2 WEEKS PRIOR TO CONSTRUCTION ACTIVITY. CONTACT JEFF BURKES @ 601-953-4184

NOTIFY ALL UTILITIES 72 HOURS PRIOR TO CONSTRUCTION ACTIVITY. ONE CALL SYSTEM @ 1-800-227-6477

BAY ST LOUIS/WAVELAND, MS
HANCOCK COUNTY

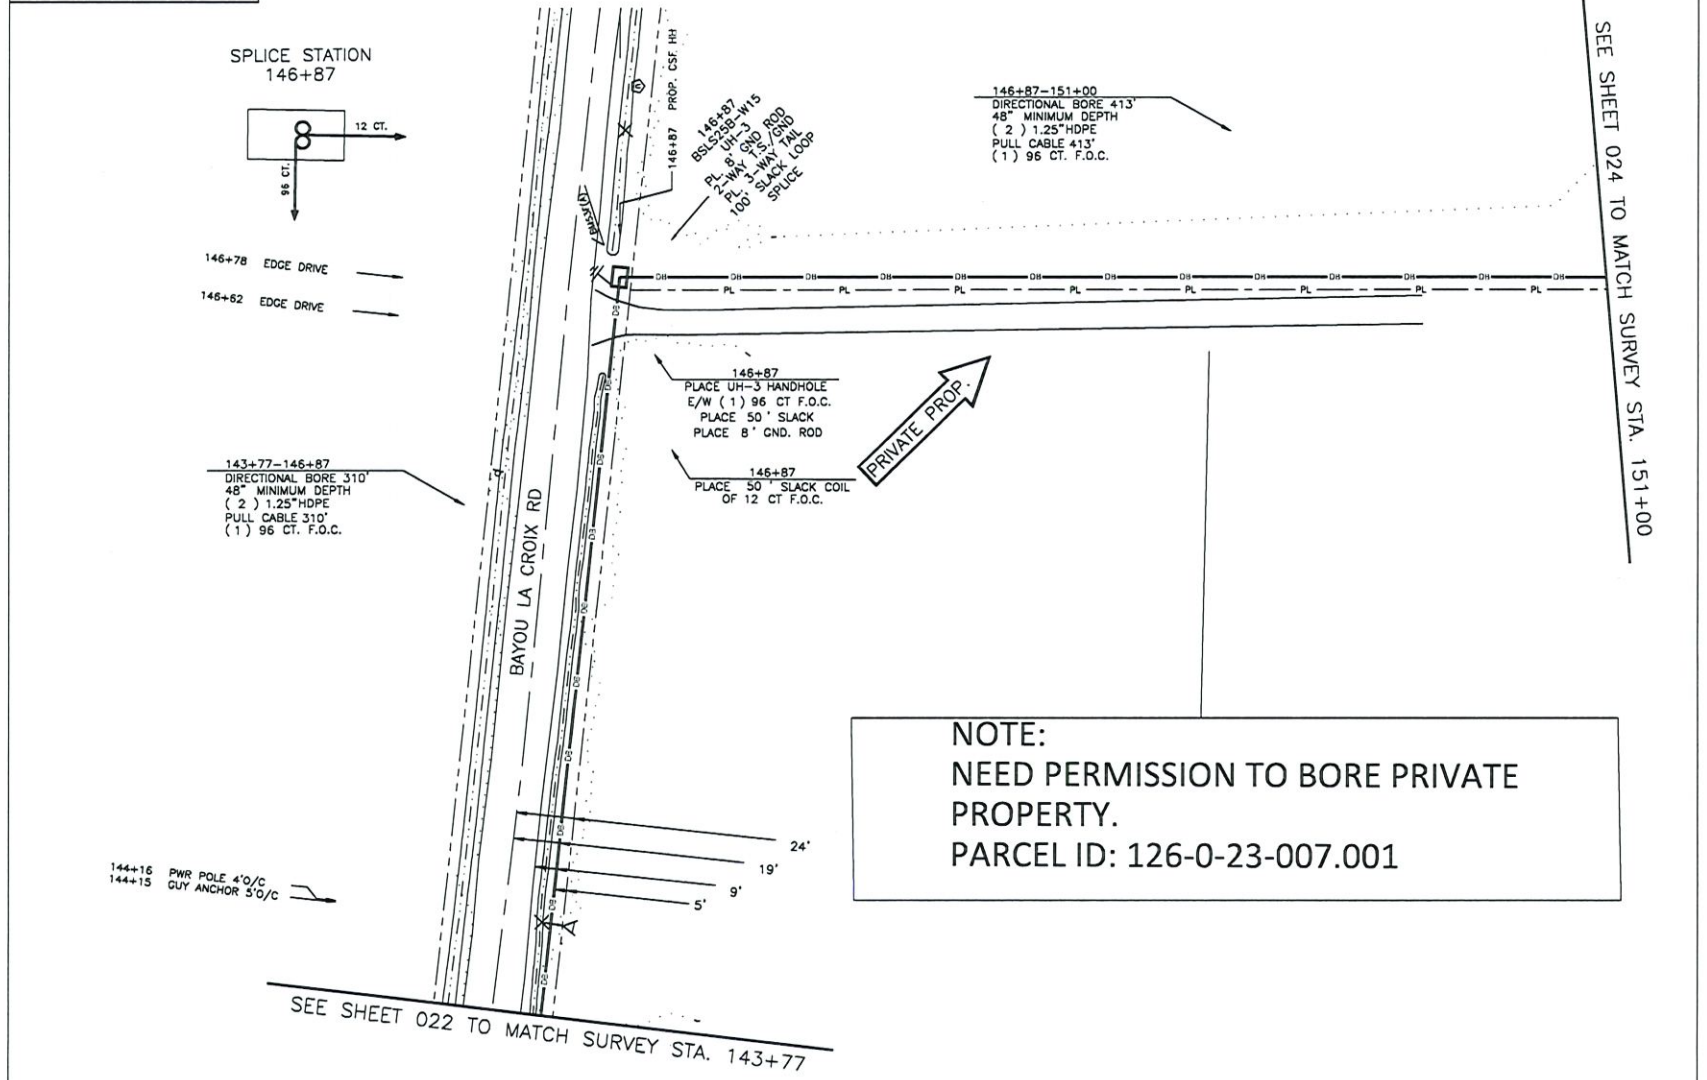

NOTE:
NEED PERMISSION TO BORE PRIVATE PROPERTY.
PARCEL ID: 126-0-23-007.001

FILE NAME: [redacted]
PROJECT CITY: BAY ST LOUIS/WAVELAND

DATE	DESCRIPTION
7/26/21	Construction
SHEET 023	SCALE 1"=50'

REVISIONS

REV.	DESCRIPTION	INITIALS	DATE

MATERIAL LIST

ITEM	DESCRIPTION	QUANTITY
1	TOTAL CABLE FT.	823'
2	DIR-BORE CABLE	723'
3	PULL CABLE	0'
4	BURIED SLACK	100'
5	1.25" HDPE	1446'
6	5" HDPE CASING	0'
7	HANDHOLES	1
8	MANHOLES	0
9	SPLICE CLOSURE	1
10	H-POSTS	1
11	GROUND RODS	1
12	AERIAL CABLE	0
13	RISERS	0
14		

PREPARED BY

BBG
43 Town Center Square, Suite 203
Hattiesburg, MS 39402
Office phone: (601) 402-9140
Email: designservices@bbgeomatics.com

PREPARED FOR

cspire

MAP NUMBER

	023	024
022		

DISCLAIMER


EXCEPT AS MAY BE OTHERWISE PROVIDED BY CONTRACT: THESE DRAWINGS AND SPECIFICATIONS SHALL REMAIN THE PROPERTY OF CSPIRE FIBER. BEING ISSUED IN STRICT CONFIDENCE AND SHALL NOT BE REPRODUCED, COPIED, OR USED FOR ANY PURPOSE WITHOUT SPECIFIC WRITTEN PERMISSION.

SHEET 023 | BAY ST LOUIS/WAVELAND, MS | HANCOCK COUNTY

NOTIFY MDOT 2 WEEKS PRIOR TO CONSTRUCTION ACTIVITY.
CONTACT JEFF BURKES @ 601-953-4184

NOTIFY ALL UTILITIES 72 HOURS PRIOR TO CONSTRUCTION ACTIVITY.
ONE CALL SYSTEM @ 1-800-227-6477

BAY ST LOUIS/WAVELAND, MS
HANCOCK COUNTY

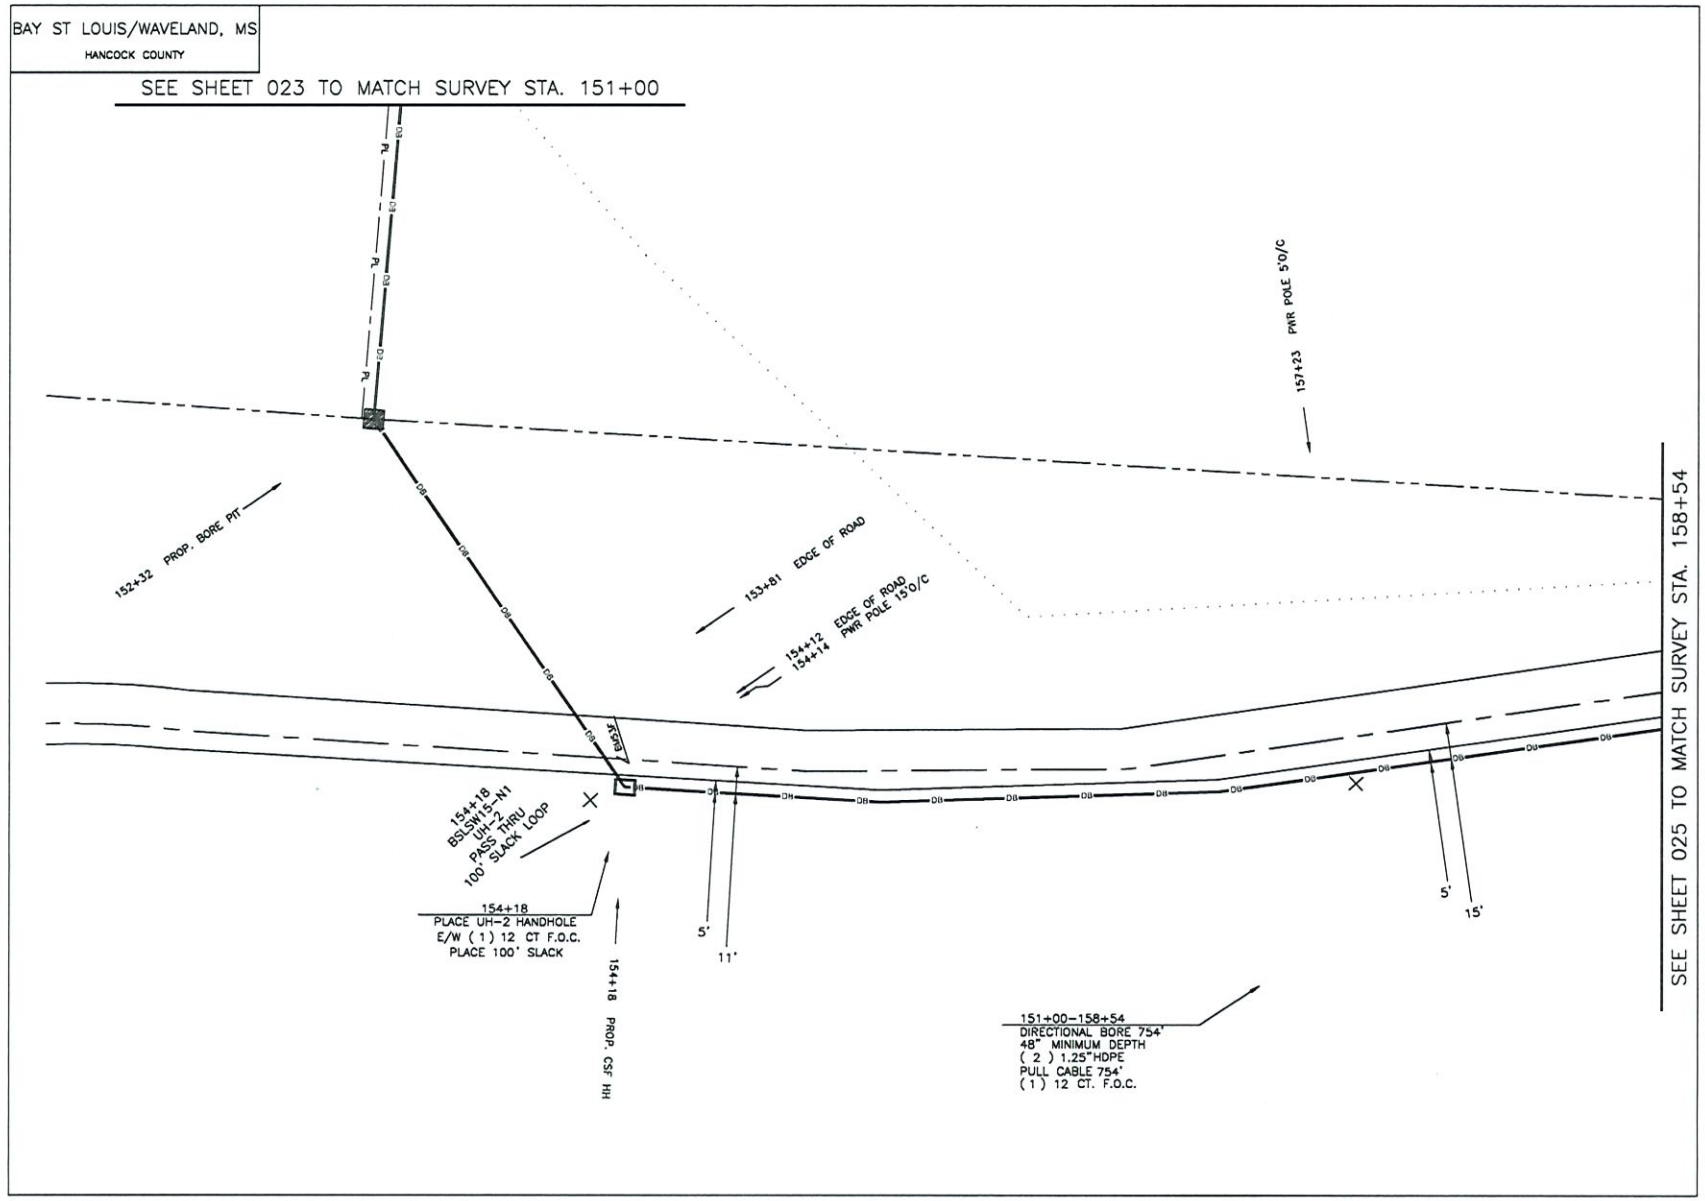

FILE NAME: [redacted]

PROJECT CITY: BAY ST LOUIS/WAVELAND

DATE	DESCRIPTION
7/26/21	Construction
SHEET 024	SCALE 1"=50'

REVISIONS

REV.	DESCRIPTION	INITIALS	DATE

MATERIAL LIST

ITEM	DESCRIPTION	QUANTITY
1	TOTAL CABLE FT.	854'
2	DIR-BORE CABLE	754'
3	PULL CABLE	0'
4	BURIED SLACK	100'
5	1.25" HDPE	1508'
6	5" HDPE CASING	0'
7	HANDHOLES	1
8	MANHOLES	0
9	SPLICE CLOSURE	0
10	H-POSTS	1
11	GROUND RODS	0
12	AERIAL CABLE	0
13	RISERS	0
14		

PREPARED BY

BBG
43 Town Center Square, Suite 203
Hattiesburg, MS 39402
Office phone: (601) 402-9149
Email: designservices@bbgnautica.com

PREPARED FOR

cspire

MAP NUMBER

	023	
	024	025

DISCLAIMER


EXCEPT AS MAY BE OTHERWISE PROVIDED BY CONTRACT: THESE DRAWINGS AND SPECIFICATIONS SHALL REMAIN THE PROPERTY OF CSPIRE FIBER. BEING ISSUED IN STRICT CONFIDENCE AND SHALL NOT BE REPRODUCED, COPIED, OR USED FOR ANY PURPOSE WITHOUT SPECIFIC WRITTEN PERMISSION.

SHEET 024 | BAY ST LOUIS/WAVELAND, MS | HANCOCK COUNTY

NOTIFY MDOT 2 WEEKS PRIOR TO CONSTRUCTION ACTIVITY. CONTACT JEFF BURKES @ 601-953-4184

NOTIFY ALL UTILITIES 72 HOURS PRIOR TO CONSTRUCTION ACTIVITY. ONE CALL SYSTEM @ 1-800-227-6477

BAY ST LOUIS/WAVELAND, MS
HANCOCK COUNTY

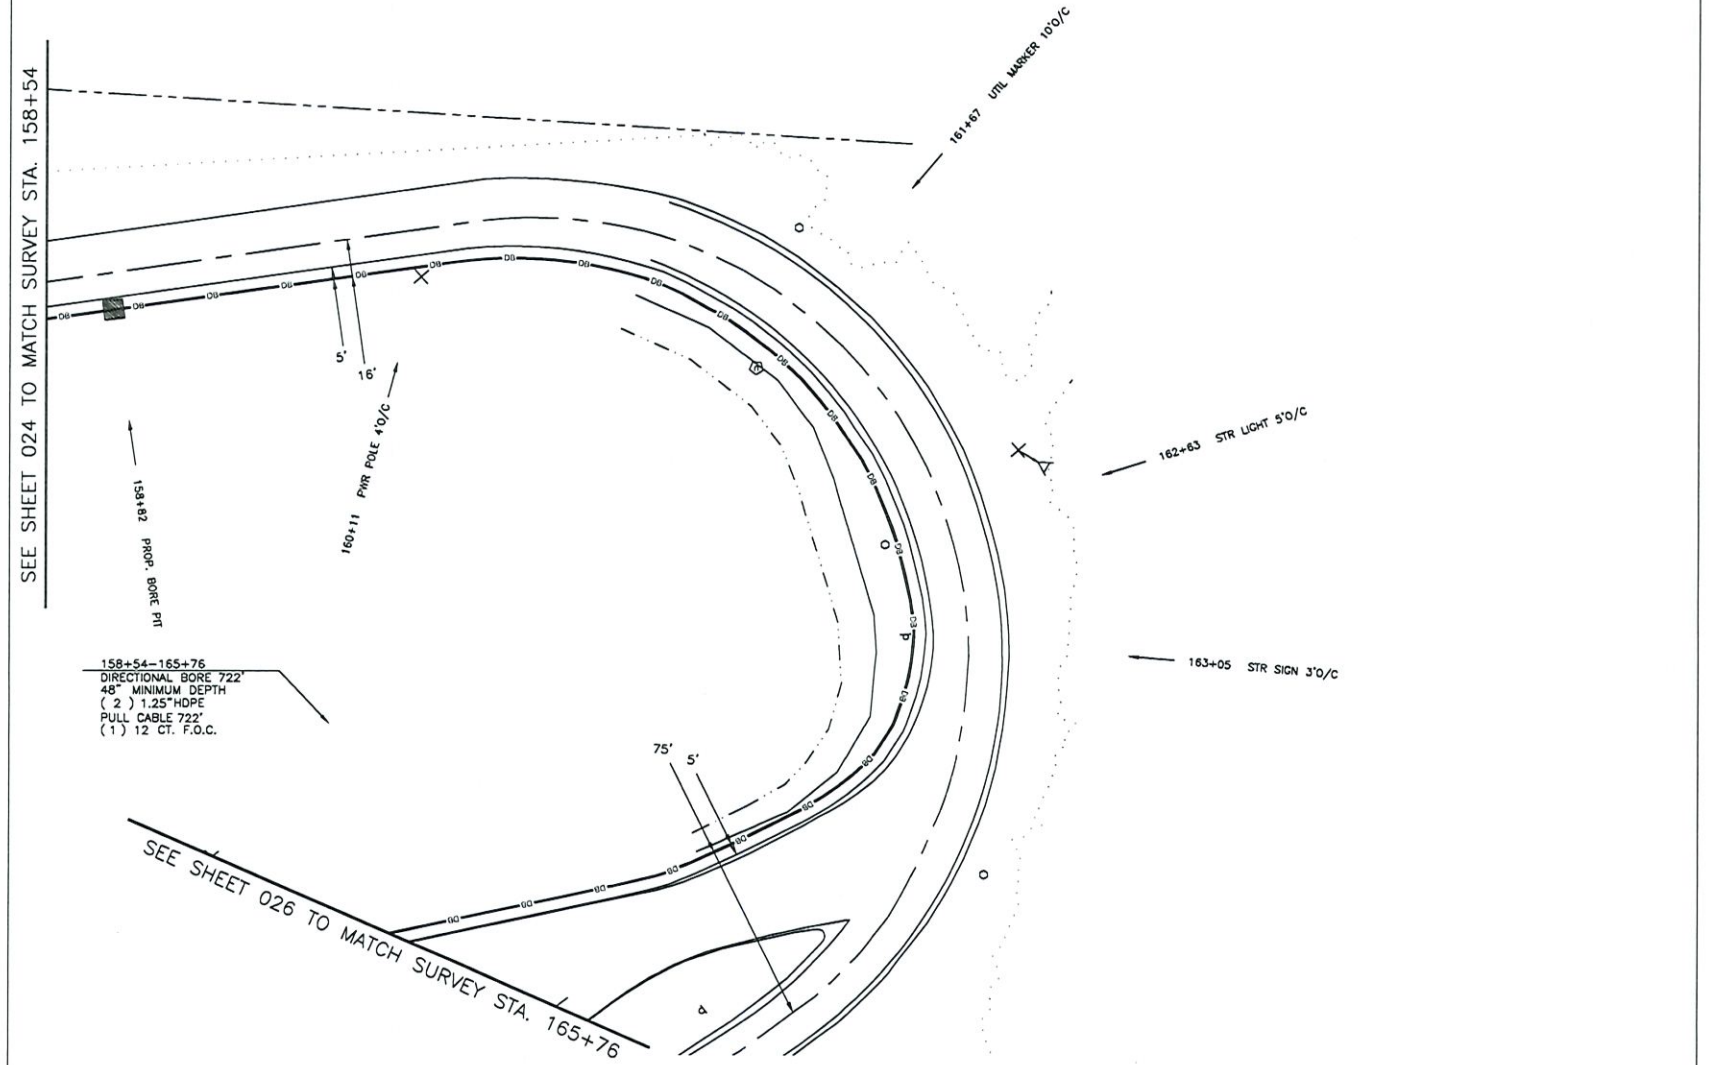

FILE NAME: [redacted]
PROJECT CITY: BAY ST LOUIS/WAVELAND

DATE	DESCRIPTION
7/26/21	Construction
SHEET 025	SCALE 1"=50'

REVISIONS

REV.	DESCRIPTION	INITIALS	DATE

MATERIAL LIST

ITEM	DESCRIPTION	QUANTITY
1	TOTAL CABLE FT.	722'
2	DIR-BORE CABLE	722'
3	PULL CABLE	0'
4	BURIED SLACK	0'
5	1.25" HDPE	1444'
6	5" HDPE CASING	0'
7	HANDHOLES	0
8	MANHOLES	0
9	SPLICE CLOSURE	0
10	H-POSTS	0
11	GROUND RODS	0
12	AERIAL CABLE	0
13	RISERS	0
14		

PREPARED BY

BBG
43 Town Center Square, Suite 203
Hattiesburg, MS 39402
Office phone: (601) 402-9149
Email: designservices@bbgeomatics.com

PREPARED FOR

cspire

MAP NUMBER

024	025	
026		


DISCLAIMER

EXCEPT AS MAY BE OTHERWISE PROVIDED BY CONTRACT: THESE DRAWINGS AND SPECIFICATIONS SHALL REMAIN THE PROPERTY OF CSPIRE FIBER, BEING ISSUED IN STRICT CONFIDENCE AND SHALL NOT BE REPRODUCED, COPIED, OR USED FOR ANY PURPOSE WITHOUT SPECIFIC WRITTEN PERMISSION.

NOTIFY MDOT 2 WEEKS PRIOR TO CONSTRUCTION ACTIVITY. CONTACT JEFF BURKES @ 601-953-4184

NOTIFY ALL UTILITIES 72 HOURS PRIOR TO CONSTRUCTION ACTIVITY. ONE CALL SYSTEM @ 1-800-227-6477

BAY ST LOUIS/WAVELAND, MS
HANCOCK COUNTY

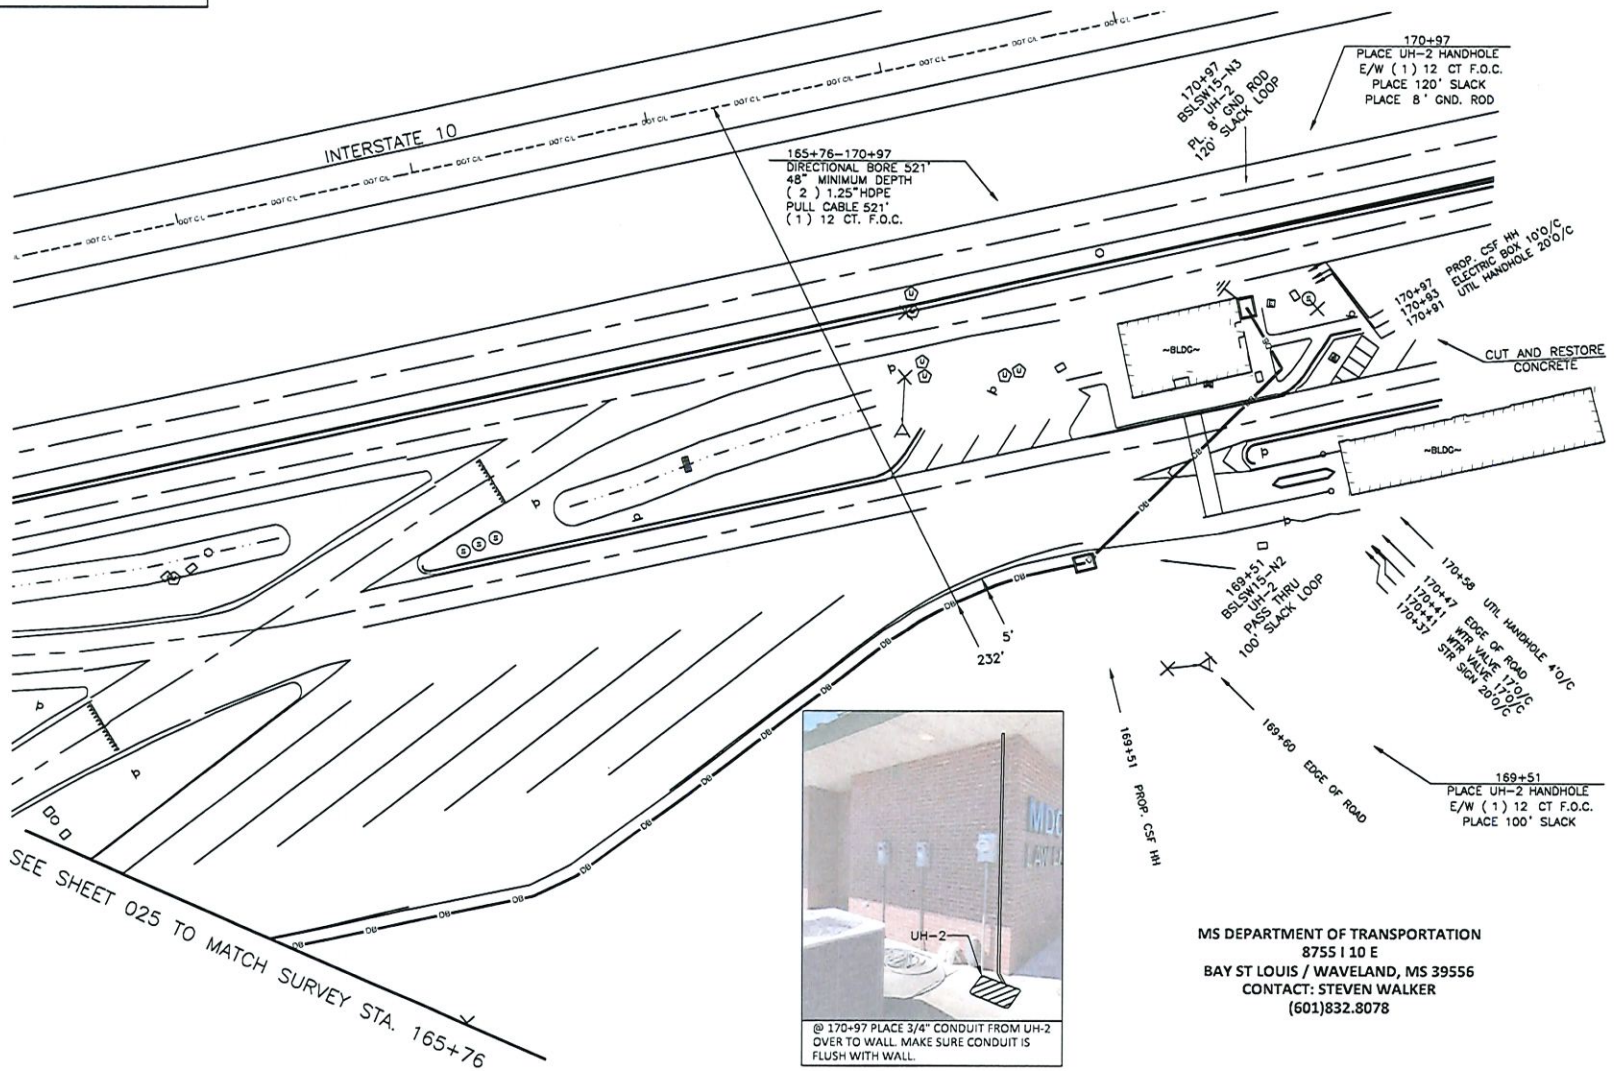

@ 170+97 PLACE 3/4" CONDUIT FROM UH-2 OVER TO WALL. MAKE SURE CONDUIT IS FLUSH WITH WALL.

MS DEPARTMENT OF TRANSPORTATION
8755 I 10 E
BAY ST LOUIS / WAVELAND, MS 39556
CONTACT: STEVEN WALKER
(601)832.8078

SHEET 026 | BAY ST LOUIS/WAVELAND, MS | HANCOCK COUNTY

NOTIFY MDOT 2 WEEKS PRIOR TO CONSTRUCTION ACTIVITY. CONTACT JEFF BURKES @ 601-953-4184

NOTIFY ALL UTILITIES 72 HOURS PRIOR TO CONSTRUCTION ACTIVITY. ONE CALL SYSTEM @ 1-800-227-6477

FILE NAME: [redacted]

PROJECT CITY: BAY ST LOUIS/WAVELAND

DATE	DESCRIPTION
7/26/21	Construction
SHEET 026	SCALE 1"=50'

REVISIONS

REV.	DESCRIPTION	INITIALS	DATE

MATERIAL LIST

ITEM	DESCRIPTION	QUANTITY
1	TOTAL CABLE FT.	741'
2	DIR-BORE CABLE	521'
3	PULL CABLE	0'
4	BURIED SLACK	150'
5	1.25" HDPE	1042'
6	5" HDPE CASING	0'
7	HANDHOLES	1
8	MANHOLES	0
9	SPLICE CLOSURE	1
10	H-POSTS	1
11	GROUND RODS	2
12	AERIAL CABLE	0
13	RISERS	0
14		

PREPARED BY

BBG
43 Town Center Square, Suite 203
Hattiesburg, MS 39402
Office phone: (601) 402-9149
Email: designservices@bbgeomatics.com

PREPARED FOR

cspire

MAP NUMBER

025 | 026

DISCLAIMER

EXCEPT AS MAY BE OTHERWISE PROVIDED BY CONTRACT: THESE DRAWINGS AND SPECIFICATIONS SHALL REMAIN THE PROPERTY OF CSPIRE FIBER, BEING ISSUED IN STRICT CONFIDENCE AND SHALL NOT BE REPRODUCED, COPIED, OR USED FOR ANY PURPOSE WITHOUT SPECIFIC WRITTEN PERMISSION.

Date: 09/30/2021

Local Public Agency Projects
MDOT Form LPA-100

Project Number: 108785-701000 County: Hancock
External Number: STP-0101-00(154)LPA DUNS #: 18-8858773
Applicant: Hancock County Board of Supervisors Phone: (228) 467-0172
Project Director: Maureen Anderson
Address: 854 Highway 90, Ste A
City: Bay Saint Louis State: MS Zip: 39520
Project Location: Hancock County BOS - Lakeshore Road Resurfacing from Lower Bay Road to Beach Road Zip: 39520-9420
Project Coordinates: B.O.P. Latitude: 30.266 B.O.P. Longitude: 89.448
E.O.P. Latitude: 30.247 E.O.P. Longitude: 89.425
Project Description: Hancock County BOS - Lakeshore Road
Rails Diagnostic Survey: Required
MPO: Yes

Funding Method:

Federal Reimbursement
Construction: 80/20%
P.E.: None
R.O.W.: None

Special Match Credit: Yes ✓
P.E.: 80/20%
R.O.W.: None
Other: None

Estimated Project Cost and Project Funding:

Estimated Project Cost:		Total
PE and Design Costs		$51,392.02
Right-of-Way (ROW) Costs		$0.00
Other Costs		$0.00
Sub-Total PE and Row Costs		$51,392.02
Construction Cost		$445,000.00
Construction Eng. Const.Cost	8%	$35,600.00
Testing Const. Cost	5%	$22,250.00
Contingency Const. Cost	10%	$44,500.00
Sub-Total Construction Cost		$547,350.00
TOTAL PROJECT COST		$598,742.02

Construction Project Funding

Available LPA Federal Aid Funds

Federal Funds Awarded	$480,000.00 ✓
Federal Share	$478,993.61
Local Share	$119,748.40
Total	$598,742.02

Actual funding and special match credit will be determined by the MDOT LPA Division before the construction advertisement based upon the eligibility of project work for federal aid participation and the available LPA allocation of federal aid funds.

BOARD OF SUPERVISORS HANCOCK COUNTY, MS

APPROVED BY: Scotty Adam, President, Board of Supervisors

Scotty Adam

(Signature of Mayor, President, Board Supervisor, Agency Head)

PREPARED BY: John Studstill, Consultant Project Engineer

Funds Checked by:
MDOT District LPA Rep:

David Studstill

(Signature)

Date: 10/5/2021

Attachment: 211005 - LPA.100.APPROVED - 108875 - signed by all (9899 : Approved LPA-100 for Lakeshore Road Resurfacing project)

STATE-LOCAL DISASTER ASSISTANCE AGREEMENT

DISASTER: FEMA- 4528 **-DR-MS**

APPLICANT FIPS #: 28045

APPLICANT NAME: HANCOCK COUNTY BOARD OF SUPERVISORS

This Agreement is between the State of Mississippi, Mississippi Emergency Management Agency (MEMA) and the undersigned State Agency, political subdivision of the State, private nonprofit organizations, or authorized tribal organizations (Applicant). This Agreement shall be effective on the date signed by the State and Applicant. It shall apply to all assistance funds provided by or through the State to the Applicant as a result of the above-referenced disaster.

The designated representative of the Applicant certifies that:

1. The representative has legal authority to apply for assistance on behalf of the Applicant.

2. The Applicant will provide all necessary financial and managerial resources to meet the terms and conditions of receiving federal and state disaster assistance.

3. The Applicant will use disaster assistance funds solely for the purpose for which these funds are provided and as approved by the Governor's Authorized Representative.

4. The Applicant is responsible for all costs determined to be ineligible or unreasonable by FEMA and/or MEMA. The Applicant is also responsible for the repayment of any de-obligations recommended by the DHS OIG and agreed upon by FEMA. Should the funds not be returned to the State in a reasonable time frame, then collection of such funds will be handed over to the State Auditor for action.

5. The Applicant is aware of and shall comply with cost-sharing requirements for Federal and State assistance. While the cost share is subject to change depending on the severity of a disaster, the minimum Federal cost share is 75 percent of the eligible costs. The normal cost share is 75% Federal and the non-federal share is split equally by the State and local. The exception is with PNPs who are responsible for the entire 25% non-federal share.

6. The Applicant is aware that limited funding, which requires cost sharing, may be made available for mitigation of future damages.

7. The Applicant will establish and maintain a proper accounting system to record revenues and expenditures of disaster assistance funds in accordance with generally accepted accounting standards and OMB Super Circulars and A-133 as applicable and/or as directed by the Governor's Authorized Representative.

8. The Applicant shall provide Quarterly Reports to the State which indicates the anticipated completion date for each project, together with any other circumstances that may affect the completion date, the scope of work, the project costs, or any other factor that may affect compliance of this Agreement.

9. The Applicant shall comply with the Single Audit Amendments of 1996 under the Code of Federal Regulations Part 200 – Super Circular: Subsection 200.501. The Applicant shall provide copies of every audit report issued on the entity at the time of its receipt by the entity to the Governor's Authorized Representative.

10. The Applicant will give state and federal agencies designated by the Governor's Authorized Representative, access to and the right to examine all records and documents related to use of disaster assistance funds.

11. The Applicant will return to the State, within thirty (30) days of such request by the Governor's Authorized Representative, any advance funds which are not supported by audit or other federal or state review of documentation maintained by the Applicant.

Attachment: Designation of Applicant Agent (9943 : Approve MEMA Covid Applicant Agent Authorization, Assistance Agreement)

12. The Applicant acknowledges that it is the Applicant's responsibility to ensure all Federal, State, and local laws, regulations, rules and guidelines applicable to any FEMA grant program are adhered to. If said laws, regulations, rules and guidelines are not adhered to, responsibility for noncompliance is the Applicants.

13. The Applicant will begin and complete all items of work within the time limits established by the Governor's Authorized Representative in agreement with all applicable Federal regulations.

14. The Applicant will comply with regulations implementing the Drug-Free Workplace Act of 1988 44 CFR Part 17, Subpart F.

15. The Applicant will comply with all federal and state statutes and regulations relating to nondiscrimination.

16. The Applicant will comply with provisions of the Hatch Act limiting the political activities of public employees and 44 CFR Part 18, New Restrictions of Lobbying.

17. The Applicant will comply, as applicable, with provisions of the Davis-Bacon Act relating to labor standards.

18. The Applicant will comply with the flood insurance purchase requirements of the Flood Disaster Protection Act of 1973 which may require purchase of flood insurance.

19. The Applicant will not enter into cost-plus-percentage-of-cost contracts for completion of disaster restoration or repair work.

20. The Applicant will not enter into contracts for which payment is contingent upon receipt of state or federal disaster funds.

21. The Applicant will not enter into any contract with any party which is debarred or suspended from participation in federal assistance programs.

22. The Applicant will return all unspent federal funds for uncompleted small projects prior to requesting additional funds for other projects.

23. The Applicant authorizes the Governor's Authorized Representative to recoup the unspent funds referenced in item 22 above, by subtracting that amount from other federal funds owed to it for other approved work when the amount owed is larger than the refund.

24. The Applicant will comply with all uniform administrative requirements which are set forth in the Robert T. Stafford Disaster Relief and Emergency Assistance Act, Public Law 93-288, as amended by Public Law 100-107, and implemented by 44 CFR Part 206.

25. The Applicant shall first endeavor to settle any controversy or claim arising from or relating to this Agreement, or the breach thereof, directly with the Executive Director of MEMA, or designated representative, before exhausting any other remedies or appeals to other governing authorities.

Certifying Official (Cannot be the Applicant Agent):

_____	_____	_____
NAME (Print)	SIGNATURE	DATE

Applicant Agent:

MAUREEN ANDERSON		
_____	_____	_____
NAME (Print)	SIGNATURE	DATE

MEMA Only
Governor's Authorized Representative:

Stephen C. McCraney, Executive Director	_____	_____
NAME	SIGNATURE	DATE

Attachment: Designation of Applicant Agent (9943 : Approve MEMA Covid Applicant Agent Authorization, Assistance Agreement)

STATE-LOCAL DISASTER ASSISTANCE AGREEMENT

DISASTER: FEMA- 4528 **-DR-MS**

APPLICANT FIPS #: 28045

APPLICANT NAME: HANCOCK COUNTY BOARD OF SUPERVISORS

This Agreement is between the State of Mississippi, Mississippi Emergency Management Agency (MEMA) and the undersigned State Agency, political subdivision of the State, private nonprofit organizations, or authorized tribal organizations (Applicant). This Agreement shall be effective on the date signed by the State and Applicant. It shall apply to all assistance funds provided by or through the State to the Applicant as a result of the above-referenced disaster.

The designated representative of the Applicant certifies that:

1. The representative has legal authority to apply for assistance on behalf of the Applicant.

2. The Applicant will provide all necessary financial and managerial resources to meet the terms and conditions of receiving federal and state disaster assistance.

3. The Applicant will use disaster assistance funds solely for the purpose for which these funds are provided and as approved by the Governor's Authorized Representative.

4. The Applicant is responsible for all costs determined to be ineligible or unreasonable by FEMA and/or MEMA. The Applicant is also responsible for the repayment of any de-obligations recommended by the DHS OIG and agreed upon by FEMA. Should the funds not be returned to the State in a reasonable time frame, then collection of such funds will be handed over to the State Auditor for action.

5. The Applicant is aware of and shall comply with cost-sharing requirements for Federal and State assistance. While the cost share is subject to change depending on the severity of a disaster, the minimum Federal cost share is 75 percent of the eligible costs. The normal cost share is 75% Federal and the non-federal share is split equally by the State and local. The exception is with PNPs who are responsible for the entire 25% non-federal share.

6. The Applicant is aware that limited funding, which requires cost sharing, may be made available for mitigation of future damages.

7. The Applicant will establish and maintain a proper accounting system to record revenues and expenditures of disaster assistance funds in accordance with generally accepted accounting standards and OMB Super Circulars and A-133 as applicable and/or as directed by the Governor's Authorized Representative.

8. The Applicant shall provide Quarterly Reports to the State which indicates the anticipated completion date for each project, together with any other circumstances that may affect the completion date, the scope of work, the project costs, or any other factor that may affect compliance of this Agreement.

9. The Applicant shall comply with the Single Audit Amendments of 1996 under the Code of Federal Regulations Part 200 – Super Circular: Subsection 200.501. The Applicant shall provide copies of every audit report issued on the entity at the time of its receipt by the entity to the Governor's Authorized Representative.

10. The Applicant will give state and federal agencies designated by the Governor's Authorized Representative, access to and the right to examine all records and documents related to use of disaster assistance funds.

11. The Applicant will return to the State, within thirty (30) days of such request by the Governor's Authorized Representative, any advance funds which are not supported by audit or other federal or state review of documentation maintained by the Applicant.

Attachment: STATE-LOCAL AGREEMENT (9943 : Approve MEMA Covid Applicant Agent Authorization, Assistance Agreement)

12. The Applicant acknowledges that it is the Applicant's responsibility to ensure all Federal, State, and local laws, regulations, rules and guidelines applicable to any FEMA grant program are adhered to. If said laws, regulations, rules and guidelines are not adhered to, responsibility for noncompliance is the Applicants.

13. The Applicant will begin and complete all items of work within the time limits established by the Governor's Authorized Representative in agreement with all applicable Federal regulations.

14. The Applicant will comply with regulations implementing the Drug-Free Workplace Act of 1988 44 CFR Part 17, Subpart F.

15. The Applicant will comply with all federal and state statutes and regulations relating to nondiscrimination.

16. The Applicant will comply with provisions of the Hatch Act limiting the political activities of public employees and 44 CFR Part 18, New Restrictions of Lobbying.

17. The Applicant will comply, as applicable, with provisions of the Davis-Bacon Act relating to labor standards.

18. The Applicant will comply with the flood insurance purchase requirements of the Flood Disaster Protection Act of 1973 which may require purchase of flood insurance.

19. The Applicant will not enter into cost-plus-percentage-of-cost contracts for completion of disaster restoration or repair work.

20. The Applicant will not enter into contracts for which payment is contingent upon receipt of state or federal disaster funds.

21. The Applicant will not enter into any contract with any party which is debarred or suspended from participation in federal assistance programs.

22. The Applicant will return all unspent federal funds for uncompleted small projects prior to requesting additional funds for other projects.

23. The Applicant authorizes the Governor's Authorized Representative to recoup the unspent funds referenced in item 22 above, by subtracting that amount from other federal funds owed to it for other approved work when the amount owed is larger than the refund.

24. The Applicant will comply with all uniform administrative requirements which are set forth in the Robert T. Stafford Disaster Relief and Emergency Assistance Act, Public Law 93-288, as amended by Public Law 100-107, and implemented by 44 CFR Part 206.

25. The Applicant shall first endeavor to settle any controversy or claim arising from or relating to this Agreement, or the breach thereof, directly with the Executive Director of MEMA, or designated representative, before exhausting any other remedies or appeals to other governing authorities.

Certifying Official (Cannot be the Applicant Agent):

SCOTTY ADAM _____ _____ _____
NAME (Print) SIGNATURE DATE

Applicant Agent:

MAUREEN ANDERSON _____ _____
NAME (Print) SIGNATURE DATE

MEMA Only
Governor's Authorized Representative:

Stephen C. McCraney, Executive Director _____ _____
NAME SIGNATURE DATE

Attachment: STATE-LOCAL AGREEMENT (9943 : Approve MEMA Covid Applicant Agent Authorization, Assistance Agreement)

FFATA Reporting Form

Federal Funding Accountability and Transparency Act of 2006

1. Applicant: Hancock County Board of Supervisors 2.DUNS#: 188858773

3. Rostered in SAM (System of Award Management): ☑ Yes ☐ No

4. Physical Address Associated with DUNS#:

Street: 854 Highway 90, Ste A

City: Bay St. Louis

State: Mississippi

9-Digit ZIP Code: 39520 -_____

Country: US

5. Is your annual gross revenue made up 80% or more in federal contracts, sub-contracts, loans, grants, sub-grants and/or cooperative agreements? ☐ Yes ☑ No

6. Do you receive $25 million or more in annual gross revenue from federal contracts, sub-contracts, loans, grants, sub-grants and/or cooperative agreements? ☐ Yes ☑ No

7. Is salary information for all top management positions available to the public on SEC.gov? ☐ Yes ☑ No

8. Does your county sub-award any grant funds received from MEMA? ☐ Yes ☑ No

I, Maureen Anderson hereby certify to the best of my knowledge and belief that the report is true, complete, and accurate.

Name: Maureen Anderson

Agency/Organization: Hancock County Board of Supervisors

Title: Grant Administrator

Phone: 28-467-0172

Email: maureen.anderson@co.hancock.ms.us

For MEMA Office Use Only:

Grant Award Name _____ Grant Award ID# _____

Grant Award Amount _____ Date Obligated _____

MEMA Official Initials _____ Entered into FSRS.gov by _____ Date Entered _____

MEMA-FFATA 2021

Attachment: FFATA Report (9943 : Approve MEMA Covid Applicant Agent Authorization, Assistance Agreement)

Book 18
pg 251

ADDENDUM TO RESIDENTIAL LEASE CONTRACT
OF 16TH SECTION LANDS
(Anna VanNevel)

STATE OF MISSISSIPPI
COUNTY OF HANCOCK

THIS ADDENDUM to a Residential Lease Contract of 16th Section Lands, made and entered into by and between the Hancock County Board of Education (hereinafter referred to as "Lessor") Anna Van Nevel and Luis Cirilo (hereinafter referred to as "Lessee") on the 4th day of May, 2006.

WITNESSETH:

WHEREAS, the party hereto has previously entered into a Residential Lease Contract on 16th Section Lands (16-9-16) Subdivision #2 Lot #38 & #39 in Hancock County, Mississippi, said lease being recorded in Deed Book 2007 Page(s) 3147 of the records of the Chancery Clerk of Hancock County, Mississippi;

WHEREAS, request the amendment of said lease to delete deceased lessee, Anna VanNevel, and Luis Cirilo will remain as sole lessee.

Please refer to Death Certificate and Data Change Sheet (Exhibits A & B) attached hereto and incorporated herein by reference for all purposes.

All further provisions of this Residential Lease Contract which are not amended by the terms hereof, shall be and remain in full force and effect.

IN WITNESS WHEREOF, this Addendum is executed by Lessor and pursuant to order entered upon its minutes, and is executed by Lessee, this the 2nd day of September, 2021.

Teresa Merwin, Superintendent/Lessor

Jennifer Seal, Board President

Luis Cirilo

PERSONNALLY APPEARED BEFORE ME, the undersigned authority at law in and for the above named county and state, the within named Alan Dedeaux and Jennifer Seal, SUPERINTENDENT OF EDUCATION and BOARD OF EDUCATION PRESIDENT, and LESSEE, who acknowledged that they signed and delivered the above and foregoing instrument of writing on the day and date therein stated, in the capacity therein set forth, and after having been authorized so to do.

Given under my hand and official seal on this the _____ day of _____, 2021.

(SEAL)

Notary Public

WITNESS MY SIGNATURE on this the _____ day of _____, 2021.

Hancock County Board of Supervisors

BY: _____

Attachment: 20211018 - Anna VanNevel and Luis Cirilo - Residential Lease - Section 16-09-16 (9932 : Approve 16th section land matters for September 2021)

DATA PROCESSING CHANGE SHEET

SECRETARY OF STATE — **16TH SECTION LANDS**

School District Number	School District Name	
2300	HANCOCK COUNTY SCHOOL DISTRICT	
Form prepared by	**Telephone**	**Fax**
REGINA MORAN	(228) 255-0376	(228) 255-0378

Reason For Change

- [ ] New lease/no existing lease
- [ ] Lease expired/delete lease record
- [ ] Lease expired/replace with new lease
- [x] Other Remove deceased lessee
- [ ] Lease assigned
- [ ] Lease amended
- [ ] Rent adjusted

Date of Appraisal ___/___/___
Fair Market Value of Land $_____
Appraised Rental Amount $_____

	Current or Expired Lease		New Lease or Change in Current Lease	
Lease Number	State Lease Number: 61532	Board Lease Number: 61532		Board Lease Number
Section/Township/Range	16, T 9 S, R 16 W		___, T___, R___	
Book/Page	Book ___ Page ___		Book ___ Page ___	
Lease Type	[x] Surface	[ ] Mineral	[ ] Surface	[ ] Mineral
Land Classification	AGR CAT COM FRS FST IND OTH REC (RES) SCH	O G S C CGS NA X	AGR CAT COM FRS FST IND OTH REC RES SCH	O G S C CGS NA X
Land Sub-Classification	H (Forest land only) E R		H (Forest land only) E R	
Number of Acres in Lease	1.79 (2 lots) ~~Acres~~	#38 & 39 Sub# 2 HCSB	Acres	
Date of Change in Lease			8/26/2021	
Beginning/Ending Date of Lease	Beginning Date: 5/4/2006	Ending Date: 5/3/2031	Beginning Date: ___/___/___	Ending Date: ___/___/___
Term of Lease	25 year(s)		year(s)	
Rent Adjustment Period/ Last Reviewed	Adjustment Period: 8 Years	Last Reviewed: 5/3/2014	Adjustment Period: years	Last Reviewed: ___/___/___
Lease Payments	Annual Rent $768.00 / Lump Sum $ / Production $		Annual Rent $ / Lump Sum $ / Production $	
Date Lease Payment Received	5/22/21		___/___/___	
Full Name of all Lessees (list all names exactly as they appear in lease)	Anna Van Nevel Luis Cirilo		Remove Anna Van Nevel (deceased) Luis Cirilo will become sole lessee.	
Description of Land in Lease (attach copy of description if additional space needed)			Parcel# 185-016-003.00 Lot#38 & 39, Sub# 2, NW4 of NW4 of 16-9S-16	

EXHIBIT "A"

Attachment: 20211018 - Anna VanNevel and Luis Cirilo - Residential Lease - Section 16-09-16 (9932 : Approve 16th section land matters for September 2021)

MISSISSIPPI STATE DEPARTMENT OF HEALTH
VITAL RECORDS

14567962

CERTIFICATE OF DEATH
STATE OF MISSISSIPPI

FILING DATE 07/23/2021

STATE FILE NUMBER 123-2021-020202

1. DECEDENT'S LEGAL NAME (First, Middle, Last, Suffix): ANNA SOFIE VAN NEVEL	2. GENDER: FEMALE	3a. HOUR OF DEATH: 00:01	3b. DATE OF DEATH (Month, Day, Year): 07/15/2021

4. RACE (Check one or more races to indicate what the decedent considered himself or herself to be)
☒ White ☐ Black or African American ☐ Chinese ☐ Filipino ☐ Japanese ☐ Korean ☐ Vietnamese ☐ Native Hawaiian ☐ Samoan ☐ Asian Indian ☐ Guamanian or Chamorro
☐ Other Asian (Specify) ☐ Other Pacific Islander (Specify) ☐ American Indian or Alaska Native (Name of the enrolled tribe or principal tribe) ☐ Other (Specify)

5a. AGE AT LAST BIRTHDAY	ONLY IF UNDER 1 YEAR 5b. MOS	5c. DAYS	ONLY IF UNDER 1 DAY 5d. HOURS	5e. MINS	6. DATE OF BIRTH (Month, Day, Year)	7. BIRTH PLACE (State or Foreign Country)
85 Years					12/26/1935	GERMANY

8. PLACE OF DEATH (Check only one box)
IF DEATH OCCURRED IN A HOSPITAL: ☐ Inpatient ☐ ER/Outpatient ☐ DOA
IF DEATH OCCURRED SOMEWHERE OTHER THAN A HOSPITAL: ☒ Hospice facility ☐ Nursing Home/Long term care facility ☐ Decedent's home ☐ Other (Specify)

9a. FACILITY NAME (If not a facility, give street address, room number, or other location) (If hospital, also give ID number)	9b. CITY, TOWN OR LOCATION OF DEATH	9c. ZIP CODE	9d. COUNTY OF DEATH
CANON HOSPICE (24N)	GULFPORT	39501	HARRISON

10. DECEDENT'S EDUCATION - Check the box that best describes the highest degree or level of school completed at time of death.
☐ 8th grade or less ☐ 9th - 12th grade, no diploma ☒ High school graduate or GED completed ☐ Some college, no degree ☐ Associate degree (e.g., AA, AS) ☐ Bachelor's degree (e.g., BA, AB, BS)
☐ Master's degree (e.g., MA, MS, MEng, MEd, MSW, MBA) ☐ Doctorate (e.g., PhD, EdD) or Professional degree (e.g., MD, DDS, DVM, LLB, JD) ☐ Unknown

11. MARITAL STATUS AT TIME OF DEATH	12. SURVIVING SPOUSE (give legal name prior to first marriage)	13. WAS DECEASED EVER IN U.S. ARMED FORCES? (Yes or No)
☐ Married ☐ Married, but separated ☒ Widowed ☐ Divorced ☐ Never married ☐ Unknown		NO

14. DECEDENT OF HISPANIC ORIGIN? Check the box that best describes whether the decedent is Spanish/Hispanic/Latino. Check the "No" box if decedent is not Spanish/Hispanic/Latino.
☒ No, not Spanish/Hispanic/Latino ☐ Yes, Mexican, Mexican American, Chicano ☐ Yes, Puerto Rican ☐ Yes, Cuban ☐ Yes, Other Spanish/Hispanic/Latino, (Specify)

15. SOCIAL SECURITY NUMBER	16a. USUAL OCCUPATION (Kind of work done most of working life)	16b. KIND OF BUSINESS OR INDUSTRY
570-29-7090	HOMEMAKER	DOMESTIC

17a. RESIDENCE - STATE	17b. COUNTY	17c. CITY OR TOWN	17d. ZIP CODE	17e. STREET AND NUMBER OR RURAL LOCATION (Include apartment number)	17f. INSIDE CITY LIMITS (Yes or No)
MISSISSIPPI	HANCOCK	PEARLINGTON	39574	6089 KELLAR STREET	NO

18. FATHER'S OR PARENT'S NAME PRIOR TO FIRST MARRIAGE (First, Middle, Last, Suffix)	19. MOTHER'S OR PARENT'S NAME PRIOR TO FIRST MARRIAGE (First, Middle, Last, Suffix)
WALDEMAR SCHNEIDER	MARGARETHA UNKNOWN

20a. INFORMANT - NAME (Type or print)	20b. RELATIONSHIP TO DECEDENT	20c. MAILING ADDRESS (Street and number, City or town, State, ZIP Code)
LUIS CIRILO	SON	13841 WRANGLER WAY MEAD, CO 80542

21a. DISPOSITION OF BODY (Specify: Burial, Cremation, Removal, etc.)	21b. CEMETERY/CREMATORY - NAME	21c. LOCATION (City and State)	22a. FUNERAL DIRECTOR - SIGNATURE AND LICENSE NUMBER
CREMATION	PINEHAVEN CREMATORY	HATTIESBURG,MISSISSIPPI	ELECTRONICALLY SIGNED BY KATHLEEN GREEN FS-0933

22b. FUNERAL HOME (Who first assumed custody of body)	22c. FUNERAL HOME LICENSE NUMBER	22d. MAILING ADDRESS (Street and number, City or town, State, ZIP Code)
EDMOND FAHEY FUNERAL HOME (23E)	FE-9684	P O BOX 3030, BAY ST. LOUIS, MS 39521

22e. FUNERAL HOME (If body was transferred prior to disposition)	22f. MAILING ADDRESS (Street and number, City or town, State, ZIP Code)

23a. PERSON WHO PRONOUNCED DEATH - NAME AND TITLE (Type or print)	23b. PRONOUNCED DEAD (Month, Day, Year)	23c. PRONOUNCED DEAD (Time)
CASSANDRA JACKSON RN	ON 07/15/2021	AT 00:01

24a. NAME OF CERTIFIER (Type or print)	24b. MAILING ADDRESS (Street and number, City or town, State, ZIP Code)
WILLIAM SWITZER	P. O. BOX 4036, GULFPORT, MS 39502

This section to be completed by Physician or State Medical Examiner

25a. To the best of my knowledge, death occurred due to the cause(s) and manner as stated. SIGNATURE ▶ MD/DO
25b. TITLE
25c. DATE SIGNED (Month, Day, Year)
25d. STATE LICENSE NUMBER

This section to be completed by County Coroner

25e. On the basis of examination and/or investigation, in my opinion, death occurred due to the cause(s) and manner as stated. ELECTRONICALLY SIGNED BY
SIGNATURE ▶ WILLIAM SWITZER, CMEI
25f. TITLE HARRISON COUNTY CORONER
25g. DATE SIGNED (Month, Day, Year) 07/15/2021

26. CAUSE OF DEATH PART I - Enter the chain of events - diseases, injuries, or complications - that directly caused the death. DO NOT enter terminal events such as cardiac arrest, shock or heart failure without showing the etiology. List only one cause on each line. DO NOT USE ABBREVIATIONS.

		Interval between onset and death
IMMEDIATE CAUSE (final disease or condition resulting in death) →	(a) CHRONIC OBSTRUCTIVE PULMONARY DISEASE	UNKNOWN
Sequentially list conditions, if any, leading to immediate cause. Enter UNDERLYING CAUSE (disease or injury that initiated events resulting in death) LAST	(b) DUE TO, OR AS A CONSEQUENCE OF (Enter one cause only)	
	(c) DUE TO, OR AS A CONSEQUENCE OF (Enter one cause only)	
	(d) DUE TO, OR AS A CONSEQUENCE OF (Enter one cause only)	

27. PART II: OTHER SIGNIFICANT CONDITIONS - Conditions contributing to death but not resulting in the underlying cause given in PART I.

28a. POSTMORTEM EXAMINATION? (Yes or No)	28b. POSTMORTEM EXAMINATION FINDINGS AVAILABLE? (Yes or No)	29. REFERRED TO STATE MEDICAL EXAMINER? (Yes or No)
NO	NO	NO

30. DID TOBACCO USE CONTRIBUTE TO DEATH?
☐ Yes ☐ Probably ☐ No ☒ Unknown

31. IF FEMALE, ☐ NOT pregnant within the past year ☐ PREGNANT at the time of death ☐ Not pregnant, BUT PREGNANT WITHIN 12 DAYS OF DEATH ☐ Not pregnant, BUT PREGNANT 43 DAYS TO 1 YEAR BEFORE DEATH ☐ Unknown if pregnant within the past year

This section MUST be completed if Death NOT due to natural causes

32a. ACCIDENT, SUICIDE, HOMICIDE, PENDING INVESTIGATION, OR UNDETERMINED (Specify)	32b. DATE OF INJURY (Month, Day, Year)	32c. TIME OF INJURY	32d. DESCRIBE HOW OR BY WHAT MEANS INJURY OCCURRED

32e. IF TRANSPORTATION INJURY, SPECIFY ☐ Driver/Operator ☐ Passenger ☐ Pedestrian ☐ Other (Specify)

32f. INJURY AT WORK (Yes or No)	32g. PLACE OF INJURY (Specify Home, Farm, Street, Factory, Office building, etc.)	32h. LOCATION Street or route number	City or town	State

Mississippi State Department of Health — Revised 04/01/2019 — Form 311

THIS IS TO CERTIFY THAT THE ABOVE IS A TRUE AND CORRECT COPY OF THE CERTIFICATE ON FILE IN THIS OFFICE

8/4/2021

Judy Moulder
STATE REGISTRAR

WARNING: A REPRODUCTION OF THIS DOCUMENT RENDERS IT VOID AND INVALID. DO NOT ACCEPT UNLESS EMBOSSED SEAL OF THE MISSISSIPPI STATE BOARD OF HEALTH IS PRESENT. IT IS ILLEGAL TO ALTER OR COUNTERFEIT THIS DOCUMENT.

VERIFY PRESENCE OF WATERMARK HOLD TO LIGHT TO VIEW

THE FACE OF THIS DOCUMENT HAS A COLORED BACKGROUND ON WHITE PAPER. THIS IS WATERMARKED PAPER. DO NOT ACCEPT WITHOUT FIRST HOLDING TO LIGHT TO VERIFY WATERMARK

EXHIBIT "B"

Attachment: 20211018 - Anna VanNevel and Luis Cirilo - Residential Lease - Section 16-09-16 (9932 : Approve 16th section land matters for September 2021)

HANCOCK COUNTY SCHOOL DISTRICT
SIXTEENTH SECTION PUBLIC SCHOOL TRUST LANDS

AMENDMENT OF LEASE

WHEREAS that certain Residential Lease Contract (hereinafter "base lease") dated July 7th, 2005 for a term of 25 years ending on July 6th, 2030 was executed by and between the Hancock County Board of Education, as Lessor and **Latosha High**, as Lessee, and;

WHEREAS said base lease was filed for of record in the Office of the Chancery Clerk of Hancock County, Mississippi, in Book 2006 at Page 6422-6434 and;

WHEREAS said base lease covers the following described land in Hancock County, Mississippi

NE4 OF NE4 OF 16-6S-14W, HANCOCK CO, MS:
BEGINNING AT NE CORNER OF NE4 OF NE4 THEN ALONG THE SECTION LINE S 56.39 FT TO THE NW RIGHT OF WAY OF CC RD;THEN ALONG SAID RIGHT OF WAY, S 48 DEGREES 56 MINUTES 25 SECONDS W 282 31 FT; THEN N 41 DEG 03 MIN 35 SEC W 167 FT; THEN N 48 DEG 56 MIN 25 SEC E 176.44 FT TO THE SECTION LINE; THEN ALONG SAID LINE, E 189.52 FT TO THE PT OF BEGINNING CONTAINING 1 A MORE OR LESS.

WHEREAS paragraph 3 of said base lease allows for the review of the annual rent, pursuant to §29-3-1 Miss Code Ann (1972) as amended, on 8th and 16th anniversary dates of said lease; and

WHEREAS the Hancock County School District has conducted its review of the leased premises as required by statute.

Attachment: 20211018 - Latosha High - Residential Lease - Section 16-6S-14W (9932 : Approve 16th section land matters for September 2021)

WITNESSETH

Paragraph 3 of said base lease is amended as follows:

LESSEE agrees to pay each year the sum of Five Hundred Ten Dollars and 50/100--($510.50) as annual rent, in advance, for the term hereof, subject to rent adjustments as hereafter provided. The first annual payment has been made with the execution hereof, and a like amount, subject to adjustment, shall be due and payable on each anniversary date.

Said base lease shall remain in force and effect as to all other provisions.

EXECUTED on this the 21st day of July, 2021

LESSEE

LESSEE

LESSOR, HANCOCK CO. SCHOOL DISTRICT

By: SUPERINTENDENT OF EDUCATION

By: PRESIDENT, BOARD OF EDUCATION

Approved by the Hancock County Board of Supervisors on the ___ day of _____, _____.

President, Board of Supervisors

Attachment: 20211018 - Latosha High - Residential Lease - Section 16-6S-14W (9932 : Approve 16th section land matters for September 2021)

ACKNOWLEDGMENT

STATE OF MISSISSIPPI
COUNTY OF HANCOCK

PERSONALLY APPEARED before me, the undersigned authority in and for the said county and state, on this the 21st day of July, 2021, within my jurisdiction, the within named **Latosha High** who acknowledged that she executed the above and foregoing instrument.

STATE OF MISSISSIPPI
REGINA C. MORAN
NOTARY PUBLIC
ID No. 61630
Commission Expires
October 22, 2021
HANCOCK COUNTY

<<SEAL>>

Regina C. Moran
NOTARY PUBLIC

MY COMMISSION EXPIRES: 10/22/2021

STATE OF MISSISSIPPI
COUNTY OF HANCOCK

PERSONALLY APPEARED before me, the undersigned authority in and for the said county and state, on this the 21st day of July, 2021, within my jurisdiction, the within named **Jennifer Seal** who acknowledged that she is president of the Hancock County Board of Education and that in said representative capacity he executed the above and foregoing instrument, after first having been authorized so to do.

Regina C. Moran
NOTARY PUBLIC

<<SEAL>>

MY COMMISSION EXPIRES: 10/22/2021

Attachment: 20211018 - Latosha High - Residential Lease - Section 16-6S-14W (9932 : Approve 16th section land matters for September 2021)

STATE OF MISSISSIPPI
COUNTY OF HANCOCK

PERSONALLY APPEARED before me, the undersigned authority in and for the said county and state, on this the 21st day of July, 2021, within my jurisdiction, the within named **Teresa Merwin** who acknowledged that he is Superintendent of Education of Hancock County School District and that in said representative capacity he executed the above and foregoing instrument, after first having been duly authorized so to do.



<<SEAL>>

Regina C. Moran
NOTARY PUBLIC

MY COMMISSION EXPIRES: 10/22/2021

STATE OF MISSISSIPPI
COUNTY OFHANCOCK

PERSONALLY APPEARED before me, the undersigned authority in and for the said county and state, on this the _____ day of _____, 2021, within my jurisdiction, the within named _____ who acknowledged that he is president of the Hancock County Board of Supervisors and that in said representative capacity he executed the above and foregoing instrument, after first having been authorized so to do.

<<SEAL>>

_____
NOTARY PUBLIC

MY COMMISSION EXPIRES:_____

ADDRESS OF LESSOR:

Hancock County School Dist.
18375 Highway 603
Kiln, MS 39556

ADDRESS OF LESSEE:

Latosha High
4026 CC Rd
Kiln, MS, 39556

Attachment: 20211018 - Latosha High - Residential Lease - Section 16-6S-14W (9932 : Approve 16th section land matters for September 2021)

INDEXING INSTRUCTION

SECTION: 16
TOWNSHIP: 6 South
RANGE: 14 West

QUARTER SECTION: NE ¼ of NE ¼ of 16-6S-14W, HANCOCK CO, MS:

THIS INSTRUMENT WAS PREPARED BY: Regina Moran

Attachment: 20211018 - Latosha High - Residential Lease - Section 16-6S-14W (9932 : Approve 16th section land matters for September 2021)

~~Latosha High~~

Latosha High
21437

STATE OF MISSISSIPPI

COUNTY OF Hancock

TAX ASSESSOR CERTIFICATE

I certify that current records on file in this Office indicate the **FAIR MARKET VALUE** of the parcel of Sixteenth Section School trust land described below.

SECTION 16 **TOWNSHIP** 6S **RANGE** 14W **TOTAL ACRES** 1

PARCEL NUMBER 055-0-16-001.001

TRUE/FAIR MARKET VALUE OF LAND = $ 8500 **@** 8500 **PER ACRE**
[The True/Fair Market Value is based on the Ad Valorem Tax Rolls in the Office of the County Tax Assessor, Hancock County.]

FAIR MARKET RENTAL VALUE OF LAND = $ 510.00 **PER ACRE/PER YEAR***

IS THE LAND IS APPRAISED AT LESS THAN 100% OF ITS TRUE VALUE? no **

IS ANY PART OF THE LAND CLASSIFIED AS AGRICULTURE FOR PURPOSES OF VALUE DETERMINATION PURSUANT TO §27-35-50(4)(B)? no **

HAS IT BEEN MORE THAN 1 YEAR SINCE THE PROPERTY TAX ROLLS WERE REAPPRAISED PURSUANT TO MISSISSIPPI STATE TAX COMMISSION RULE 6 no **?****

THIS THE 13th **DAY OF** July **20**21

Sandra Hoda
TAX ASSESSOR

PRIOR TO USE OF THIS FORM the following conditions must be meet:

1. There must be at least one competent appraiser on the Tax Assessor's staff. MISS. CODE ANN. §27-3-52 and §27-39-329 (Supp. 1987).
2. True/Fair Market Value must be determined and updated as required in MISS. CODE ANN §27-35-50(4)(a) (Supp. 2002).

THIS FORM MAY NOT BE USED FOR ANY PARCEL OF LAND CLASSIFIED AS FARM-RESIDENTIAL.

Revised 09/05/06

---

* IN THE EVENT THE COUNTY TAX ASSESSOR WILL NOT ESTABLISH A FAIR MARKET RENTAL VALUE PLEASE CONTACT THE PUBLIC LANDS DIVISION MISSISSIPPI SECRETARY OF STATE'S OFFICE

** IF THE ANSWER TO ANY OF THE ABOVE QUESTIONS IS YES, THEN THE TAX ASSESSOR CERTIFICATE MAY NOT BE USED AND A PRIVATE APPRAISAL MUST BE OBTAINED TO DETERMINE TRUE/FAIR MARKET VALUE AND FAIR MARKET RENTAL VALUE.

Attachment: 20211018 - Latosha High - Residential Lease - Section 16-6S-14W (9932 : Approve 16th section land matters for September 2021)

HANCOCK COUNTY SCHOOL DISTRICT
SIXTEENTH SECTION PUBLIC SCHOOL TRUST LANDS

AMENDMENT OF LEASE

WHEREAS that certain Residential Lease Contract (hereinafter "base lease") dated August 22nd, 2013 for a term of 25 years ending on August 21st, 2038 was executed by and between the Hancock County Board of Education, as Lessor and Louis & Tammy Summers, as Lessee, and;

WHEREAS said base lease was filed for of record in the Office of the Chancery Clerk of Hancock County, Mississippi, in Book 2013 at Page 12783 and; WHEREAS said base lease covers the following described land in Hancock County, Mississippi

POB being an iron located on the northern ROW of Vidalia Road which is 1005.8 ft. South and 2473.2 ft. East of the NW run N-76°-00'E, along the northern ROW of Vidalia Road for 210.0 ft. to an iron, thence Nj-14°-00'W for 210.0 ft. to an iron, thence S69°-56'W for 303.4 ft. to an iron thence S-41°-15'E for 200.2 ft. to the POB. Said parcel containing 1.14 acres and being a part of Section 16, Township 6 South, Range 14 West, Hancock County, Mississippi.

WHEREAS paragraph 3 of said base lease allows for the review of the annual rent, pursuant to §29-3-1 Miss Code Ann (1972) as amended, on 8th and 16th anniversary dates of said lease; and

WHEREAS the Hancock County School District has conducted its review of the leased premises as required by statute.

Attachment: 20211018 - Louis and Tammy Summers - Section 16-6S-4W (9932 : Approve 16th section land matters for September 2021)

WITNESSETH

Paragraph 3 of said base lease is amended as follows:

LESSEE agrees to pay each year the sum of Five Hundred Fifty-Five Dollars and 75/100---($555.75) as annual rent, in advance, for the term hereof, subject to rent adjustments as hereafter provided. The first annual payment has been made with the execution hereof, and a like amount, subject to adjustment, shall be due and payable on each anniversary date.

Said base lease shall remain in force and effect as to all other provisions.

EXECUTED on this the 2nd day of August, 2021

LESSEE

LESSEE

LESSOR, HANCOCK CO. SCHOOL DISTRICT

By: _____
SUPERINTENDENT OF EDUCATION

By: _____
PRESIDENT, BOARD OF EDUCATION

Approved by the Hancock County Board of Supervisors on the ___ day of _____, _____.

_____
President, Board of Supervisors

Attachment: 20211018 - Louis and Tammy Summers - Section 16-6S-4W (9932 : Approve 16th section land matters for September 2021)

ACKNOWLEDGMENT

STATE OF MISSISSIPPI
COUNTY OF HANCOCK

PERSONALLY APPEARED before me, the undersigned authority in and for the said county and state, on this the 21st day of August, 2021, within my jurisdiction, the within named Louis & Tammy Summers who acknowledged that he executed the above and foregoing instrument.




<<SEAL>>

Regina C. Moran
NOTARY PUBLIC

MY COMMISSION EXPIRES: 10/22/2021

STATE OF MISSISSIPPI
COUNTY OF HANCOCK

PERSONALLY APPEARED before me, the undersigned authority in and for the said county and state, on this the 12th day of July, 2021, within my jurisdiction, the within named **Jennifer Seal** who acknowledged that she is president of the Hancock County Board of Education and that in said representative capacity he executed the above and foregoing instrument, after first having been authorized so to do.

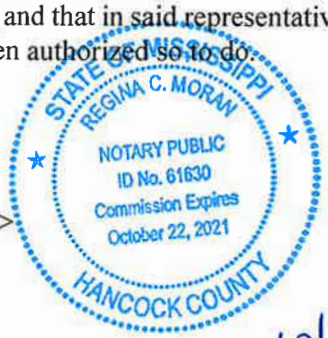

<<SEAL>>

Regina C. Moran
NOTARY PUBLIC

MY COMMISSION EXPIRES: 10/22/2021

Attachment: 20211018 - Louis and Tammy Summers - Section 16-6S-4W (9932 : Approve 16th section land matters for September 2021)

STATE OF MISSISSIPPI
COUNTY OF HANCOCK

PERSONALLY APPEARED before me, the undersigned authority in and for the said county and state, on this the 12th day of July, 2021, within my jurisdiction, the within named **Teresa Merwin** who acknowledged that he is Superintendent of Education of Hancock County School District and that in said representative capacity she executed the above and foregoing instrument, after first having been duly authorized so to do.



<<SEAL>>

Regina C. Moran
NOTARY PUBLIC

MY COMMISSION EXPIRES: 10/22/2021

STATE OF MISSISSIPPI
COUNTY OFHANCOCK

PERSONALLY APPEARED before me, the undersigned authority in and for the said county and state, on this the _____ day of _____, 2021, within my jurisdiction, the within named _____ who acknowledged that he is president of the Hancock County Board of Supervisors and that in said representative capacity he executed the above and foregoing instrument, after first having been authorized so to do.

<<SEAL>>

_____
NOTARY PUBLIC

MY COMMISSION EXPIRES:_____

ADDRESS OF LESSOR:

Hancock County School Dist.
18375 Highway 603
Kiln, MS 39556

ADDRESS OF LESSEE:

Louis & Tammy Summers
4302 CC RD
Kiln, MS 39556

Attachment: 20211018 - Louis and Tammy Summers - Section 16-6S-4W (9932 : Approve 16th section land matters for September 2021)

INDEXING INSTRUCTION

SECTION: 16
TOWNSHIP: 6 South
RANGE: 14 West

QUARTER SECTION: NW CORNER OF 16-6-14

THIS INSTRUMENT WAS PREPARED BY: Regina Moran

Attachment: 20211018 - Louis and Tammy Summers - Section 16-6S-4W (9932 : Approve 16th section land matters for September 2021)

555

61 79

8 yr. reappraisal
Louis Summers

Aug

STATE OF MISSISSIPPI

COUNTY OF Hancock

TAX ASSESSOR CERTIFICATE

I certify that current records on file in this Office indicate the FAIR MARKET VALUE of the parcel of Sixteenth Section School trust land described below.

SECTION 16 TOWNSHIP 6S RANGE 14W TOTAL ACRES 1.14

PARCEL NUMBER 055-0-16-030.000

TRUE/FAIR MARKET VALUE OF LAND = $ $8125 @ 7127.19 PER ACRE = 9262.5
[The True/Fair Market Value is based on the Ad Valorem Tax Rolls in the Office of the County Tax Assessor, Hancock County.]

FAIR MARKET RENTAL VALUE OF LAND = $ 555.15 PER ACRE/PER YEAR*

IS THE LAND IS APPRAISED AT LESS THAN 100% OF ITS TRUE VALUE? NO **

IS ANY PART OF THE LAND CLASSIFIED AS AGRICULTURE FOR PURPOSES OF VALUE DETERMINATION PURSUANT TO §27-35-50(4)(B)? NO **

HAS IT BEEN MORE THAN 1 YEAR SINCE THE PROPERTY TAX ROLLS WERE REAPPRAISED PURSUANT TO MISSISSIPPI STATE TAX COMMISSION RULE 6 NO ?**

THIS THE 1st DAY OF October 2021

Linda Hoda
TAX ASSESSOR

PRIOR TO USE OF THIS FORM the following conditions must be meet:

1. There must be at least one competent appraiser on the Tax Assessor's staff. MISS. CODE ANN. §27-3-52 and §27-39-329 (Supp. 1987).
2. True/Fair Market Value must be determined and updated as required in MISS. CODE ANN §27-35-50(4)(a) (Supp. 2002).

THIS FORM MAY NOT BE USED FOR ANY PARCEL OF LAND CLASSIFIED AS FARM-RESIDENTIAL.

Revised 09/05/06

---

* IN THE EVENT THE COUNTY TAX ASSESSOR WILL NOT ESTABLISH A FAIR MARKET RENTAL VALUE PLEASE CONTACT THE PUBLIC LANDS DIVISION MISSISSIPPI SECRETARY OF STATE'S OFFICE

** IF THE ANSWER TO ANY OF THE ABOVE QUESTIONS IS YES, THEN THE TAX ASSESSOR CERTIFICATE MAY NOT BE USED AND A PRIVATE APPRAISAL MUST BE OBTAINED TO DETERMINE TRUE/FAIR MARKET VALUE AND FAIR MARKET RENTAL VALUE.

2013/12761

Attachment: 20211018 - Louis and Tammy Summers - Section 16-6S-4W (9932 : Approve 16th section land matters for September 2021)

Book [illegible]
pg 251

RELEASE

THE STATE OF MISSISSIPPI
HANCOCK COUNTY

KNOW ALL MEN BY THESE PRESENTS:

That I, Teresa Merwin, do hereby constitute and appoint Timothy Kellar, Clerk of Chancery Court, in and for said State and County, my True and lawful attorney for me, to enter satisfaction of and cancel upon the records of the Chancery Clerk's Office in HANCOCK County, that certain land lease executed on the 2nd day of February, 2017, by Hancock County Board of Education to Penny Ladner & Ryan Rovick which said lease is recorded in Land Record Book No. 2017 Page 6142, of the Land Records of Hancock County, Mississippi.

Witness my hand and seal, the 26th day of August A.D., 20 21.

Lessee Signature

THE STATE OF MISSISSIPPI
HANCOCK COUNTY

Personally appeared before me, the undersigned authority in and for said County the within names Teresa Merwin who acknowledged that she signed, sealed and delivered the within instrument for the purpose therein expressed, as her act and deed, on the day and year therein mentioned.

Given under my hand and seal, the 26th day of August, A.D., 20 21.

STATE OF MISSISSIPPI REGINA C. MORAN NOTARY PUBLIC ID No. 61630 Commission Expires October 22, 2021 HANCOCK COUNTY

SEAL

Regina C. Moran
Notary

10/22/2021
Expiration

THE STATE OF MISSISSIPPI
HANCOCK COUNTY

I, Timothy Kellar, Clerk of the Chancery Court of said County, do hereby certify that the within Named instrument was filed for record in my office on the _____ day of _____, 20_____, at _____o'clock __M., and that the same, together with the certificate and Acknowledgement, is now duly recorded in _____ Book, _____Pages _____ of the Land Records in my office.

Given under my hand and official seal, this _____ day of _____ A.D., 20_____.

_____ Clerk
By _____ D. C.

Attachment: 20211018 - Penny Ladner and Ryan Rovick - Cancellation - Section 16-5S-14W (9932 : Approve 16th section land matters for

DATA PROCESSING CHANGE SHEET

SECRETARY OF STATE — **16TH SECTION LANDS**

School District Number	School District Name	
2300	HANCOCK COUNTY SCHOOL DISTRICT	
Form prepared by	**Telephone**	**Fax**
REGINA MORAN	(228) 255-0376	(228) 255-0378

Reason For Change

- [ ] New lease/no existing lease
- [ ] Lease expired/delete lease record
- [ ] Lease expired/replace with new lease
- [X] Other Cancellation for non-payment
- [ ] Lease assigned
- [ ] Lease amended
- [ ] Rent adjusted

Date of Appraisal ___/___/___
Fair Market Value of Land $_____
Appraised Rental Amount $_____

	Current or Expired Lease		New Lease or Change in Current Lease	
Lease Number	State Lease Number: 64543	Board Lease Number:		Board Lease Number:
Section/Township/Range	16, T 5 S, R 14 W		___, T___, R___	
Book/Page	Book 2017 Page 6142		Book ___ Page ___	
Lease Type	[✓] Surface	[ ] Mineral	[ ] Surface	[ ] Mineral
Land Classification	AGR CAT (COM) O G S FRS FST IND C CGS NA OTH REC RES X SCH		AGR CAT COM O G S FRS FST IND C CGS NA OTH REC RES X SCH	
Land Sub-Classification	H (Forest land only) E R		H (Forest land only) E R	
Number of Acres in Lease	13.61 Acres		Acres	
Date of Change in Lease			8/26/21	
Beginning/Ending Date of Lease	Beginning Date: 2/2/2017	Ending Date: ___/___/___	Beginning Date: ___/___/___	Ending Date: 8/26/2021
Term of Lease	40 year(s)		year(s)	
Rent Adjustment Period/ Last Reviewed	Adjustment Period: Years	Last Reviewed: ___/___/___	Adjustment Period: years	Last Reviewed: ___/___/___
Lease Payments	Annual Rent: $5700.00 / Lump Sum: $ / Production: $		Annual Rent: $ / Lump Sum: $ / Production: $	
Date Lease Payment Received	___/___/___	___/___/___ / ___/___/___	___/___/___	___/___/___ / ___/___/___

Full Name of all Lessees (list all names exactly as they appear in lease)

Penny Ladner
Ryan Rovick

Description of Land in Lease (attach copy of description if additional space needed)

Commencing at a lighter knot marking the Northwest corner of said Section 16; thence run South 00 degrees 45 minutes 17 seconds West 1784.15 feet along the west line of said Section 16 to an iron rod for the Point of Beginning of the parcel herein described; thence run from said Point of Beginning, North 89 degrees 58 minutes 46 seconds East 485.38 feet to an iron rod set on the westerly right-of-way of Highway 603, said point being on a curve concave to the west and having a radius of 2886.44 feet; thence run Southerly 447.11 feet along said westerly right-of-way of Highway 603 and along said curve through an angle of 08 degrees 52 minutes 31 seconds to an iron rod set, said point being South 09 degrees 01 minutes 03 seconds West 446.67 feet from the aforementioned point; thence run South 13 degrees 27 minutes 19 seconds West 1594.59 feet along the westerly right-of-way of Highway 603 to an iron rod set, said point being on a curve concave to the west and having a radius of to the west and having a radius of 1669.25 feet; thence run Southerly 243.30 feet along said westerly right-of-way of Highway 603 and along said curve through an angle of 08 degrees 21 minutes 04 seconds to an iron rod set, said point being South 17 degrees 37 minutes 50 seconds West 243.08 feet from the aforementioned point and being on the west line of said Section 16; thence run North 00 degrees 45 minutes 17 seconds East 2223.66 feet along the west line of said Section 16 to the Point of Beginning. Containing 13.61 acres.

Attachment: 20211018 - Penny Ladner and Ryan Rovick - Cancellation - Section 16-5S-14W (9932 : Approve 16th section land matters for

Hancock County School District

Teresa V. Merwin
Superintendent of Education

October 13, 2021

Hancock County Board of Supervisors
854 Hwy 90 Suite A
Bay St. Louis, MS 39520

Dear Board Members:

I am requesting approval for the following 16th section land matters that were approved by the Hancock County Board of Education in their April, July & September regular monthly meetings for 2021.

AMENDMENT

- **Anna VanNevel & Luis Cirilo - Residential Lease** – Section 16 -09-16 – Subdivision #2, Lot38 & #39 in Hancock County Mississippi, – Remove deceased Anna VanNevel from lease, leaving Luis Cirilo as sole lessee. Lease expires 5/3/2031. Please see attached death certificate and data change sheet as exhibits A&B.
- **Latosha High – Residential Lease** – Section 16-6S-14W (1 acre) The 16th anniversary appraisal amended the rental amount to $510.00 for the next 8 years.
- **Louis & Tammy Summers –** Section 16-6S-4W (1.14acres) 8th yr appraisal amended the rental amount to $555.75 for the next 8 yrs.

CANCELLATIONS/RELEASE

- **Penny Ladner & Ryan Rovick – Cancellation -** Section 16-5S-14W – Commercial – Payment of $5700.00 due on or before February 2nd, 2021. Telephone and written correspondence with still no payment since March of 2020. Please see attached lease cancellation.

If you have any questions, please contact me at (228) 255-0376.

Sincerely,

Regina C. Moran

Regina C. Moran
Sixteenth Section Land Manager

/rm

Attachments

18375 Highway 603, Kiln, MS 39556
228.255.0376 (office)
228.255.0378 (fax)

Attachment: 20211018 - Hancock County School District Correspondence dated October 13, 2021 (9932 : Approve 16th section land matters for

BAY SAINT LOUIS
A PLACE APART

October 13, 2021

Mr. Scotty Adam, President

Hancock County Board of Supervisors

854 HWY 90 Suite A

Bay St. Louis, MS 39520

Re: Scianna Lane Drainage Project XXXXXX

Mr. Adam,

Please accept this letter as a formal request from the City of Bay St. Louis for the Hancock County Board of Supervisors to provide financial support for the above referenced project. The City requests the Board commit to 50% of the total project costs which will be determined once construction bids are received.

The City will also take the lead roll in developing the project scope of work and implementing the improvements.

Thank you for your assistance in this matter and we look forward to working with you on this project.

Sincerely,

Mayor Favre

Attachment: Hancock County Request (9929 : Approve Scianna Lane Dranage project)

Eddie Favre

From: Olen Anderson <anderson.olen@gmail.com>
Sent: Wednesday, October 6, 2021 11:32 AM
To: Eddie Favre
Cc: Theressia Lyons
Subject: Fwd: Resume
Attachments: Resume2 - NEW.doc

Caution: External email.
Please do not click links or open attachments unless you recognize the sender and know the content is safe.

Eddie,

Per our conversation yesterday, this is the resume of Ms. Lyons that we need the board to appoint to handle the Decamp matter as a conflict prosecutor.

Please have this put on the docket for approval on Sept. 18.

Thank you!

Olen Anderson
Hancock Co. Prosecutor
228-323-2125

---------- Forwarded message ---------
From: **Theressia Lyons** <theressialyons@gmail.com>
Date: Wed, Oct 6, 2021 at 11:25 AM
Subject: Resume
To: <anderson.olen@gmail.com>

Attachment: theressia0001 (9949 : Appoint Theressia Lyons as conflict attorney)

Theressia A. Lyons, Esq.
1324 Sherwood Drive
Gulfport, MS 39507
228.380.2072/theressialyons@gmail.com

Charismatic, constant, and result-focused attorney with twenty (20) years of experience in the practice of law. Extensive experience in the areas of criminal law and trial practice, on both juvenile and adult offender levels. Able to present organized and relevant written and oral arguments to judges and juries. Always striving to secure the best result possible for the client whose interests I protect.

Experience:

Harrison County District Attorney, Gulfport, MS — August 2001 – November 2006
Assistant District Attorney

- Responsible for preparing cases for Grand Jury, presentment to the Grand Jury and overseeing that file from the time it reaches the D.A.'s office until the defendant is sentenced. This would include arraignments, motions if necessary, pleas and/or trials. Caseload of approximately 300 active cases. Numerous trials in the range of violent crimes, sex crimes, drugs and property crimes resulting in guilty verdicts. Assisted in resolving juvenile offenses in Harrison County Youth Court, including determining the proper avenue for correction of delinquent behavior.

Harrison County Public Defender's Office — February 2007 – February 2013
Assistant Public Defender

- Responsible for maintaining the caseload assigned to my division; supervised two attorneys' in my division;
- Death Penalty Qualified; assisted in the defense of two Capital Murder cases that went to trial, one was sentenced to life without; in the other the Judge directed a verdict in favor of the Defendant. Lead counsel on two other Capital Murder cases.

Theressia A. Lyons, Attorney at Law — February 2013 – August 2017
Attorney/Owner

- Specializing in Criminal defense and Family law matters

Harrison County Public Defender's Office — August 2017 – August 2020
Assistant Public Defender

Pearl River County Public Defender's Office — August 2020 – September 2021
Assistant Public Defender

Conway and Associates — September 2021 – present

Education:

Jackson State University, Jackson, MS — Bachelor of Arts – History

Mississippi College School of Law, Jackson, MS — Doctor of Jurisprudence

Activities:

Magnolia Bar Association; Mississippi Bar Association, Member; **Gulf Coast Sunday School and BTU Congress,** Committee Member, Pageant Sponsor; **First Missionary Baptist Church,** Member, Board of Trustees; **Delta Sigma Theta Sorority, Inc.; NACCP;** legal redress committee co-chair.

Attachment: theressia0001 (9949 : Appoint Theressia Lyons as conflict attorney)

Eddie Favre

From: Trent Favre
Sent: Wednesday, October 6, 2021 9:51 AM
To: Eddie Favre; Nancy Kelly; Melissa Bice
Subject: Jeremy Necaise and JP Compretta

I had asked Candace to take care of a couple things, but since she is out, I am sending this email to make sure you are aware. As you know, Jeremy Necaise has been hired as the next Asst. District Attorney. Therefore, he will be resigning from his position with Youth Court. (I have asked him for a resignation letter to pass through the minutes). His last official day concludes on Sunday, October 10 at midnight.

As a result, Mr. JP will be moving into his spot. I think this will also result in having to spend as much on attorneys. We will have conflicts from time to time, so we will pay the conflict attorney through the same line item from which Mr. JP is currently paid. I will prepare an order for Mr. JP and send to you.

Please let me know if you have any questions.

Hon. S. Trent Favre
Hancock County Court Judge
126 Court Street
Bay St. Louis, MS 39520
228-467-7945 (p)
228-466-4707 (f)

"Anyone who does anything to help a child is a hero to me." — Fred Rogers, television personality

Attachment: compretta0001 (9946 : Transfer J.P. Comptretta from conflict attorney to public defender)

Mississippi Association of Supervisors
793 N. President Street, Jackson, Mississippi 39202
Office 601.353.2741 ~ Fax 601.353.2749
Email sspangler@massup.org
www.mssupervisors.org

MISSISSIPPI ASSOCIATION OF SUPERVISORS
82 COUNTIES · 1 VOICE

MEMORANDUM

To: All County Officials and County Employees

From: Stephanie Spangler, Director of Member Services

Date: September 28, 2021

Re: MAS County Employee Scholarship Program

MAS is now accepting applications for the **2022 MAS County Employee Scholarship Program**.

Who Can Apply?

Yes:

- ✓ High school seniors
- ✓ Current college students
- ✓ County employees taking college courses
- ✓ County employees' spouses taking college courses

No:

- × Dependents of **elected** county officials (current or retired)
- × Dependents of teachers, school boards, county-owned hospitals or other non-county government divisions
- × Previous recipients of an MAS scholarship

MAS will award **up to two (2) $500 scholarships** per county, according to the level of participation by the county in MAS-sponsored programs.

- ❖ **MAS Property and Casualty Program (MASIT)**. One $500 scholarship will be awarded to students residing in each county participating in the MAS Insurance Trust program.
- ❖ **MAS Workers Compensation Program**. One $500 scholarship will be awarded to students residing in each county participating in the Mississippi Public Entity Workers' Compensation Trust.

How to Apply:

The enclosed application states the eligibility requirements and instructions for submitting applications. For more information or to download additional applications, please visit the MAS website at http://www.mssupervisors.org/scholarship-program.

When to Apply:

Application deadline is **February 1, 2022**. Recipients will be announced in April 2022, and each county will have the opportunity to present winners with scholarship certificate and check.

Contact Stephanie Spangler at 601.353.2741 or via email at sspangler@massup.org for more information.

We look forward to working with you to promote this scholarship to assist county employees' families.

Attachment: MAS0001 (9948 : MAS Scholarship opportunity for 2021)

MISSISSIPPI ASSOCIATION OF SUPERVISORS
82 COUNTIES · 1 VOICE

MISSISSIPPI ASSOCIATION OF SUPERVISORS
2022 COUNTY EMPLOYEE SCHOLARSHIP APPLICATION FORM

The Mississippi Association of Supervisors County Employee Scholarship Program will award scholarships to Applicants in each Mississippi county meeting the eligibility requirements below. Counties will receive up to two $500 scholarships based on the county's participation in the **MAS Insurance Trust** (property and casualty insurance) and the **MPE Workers Compensation Trust**.

Instructions

1. ALL sections of this application must be completed and submitted with each of the required attachments. ***Incomplete applications will be rejected.*** Required documents include:
   - ✓ Completed 2022 County Employee Scholarship Application Form.
   - ✓ Letter or transcript on school letterhead clearly stating student's cumulative GPA. Transcript does not have to be official (sealed) but **must** state the GPA.
   - ✓ Letter on county letterhead verifying the employment or retirement of Applicant's Sponsor (non-elected county employee or retired non-elected county employee).
   - ✓ Typed essay (up to 750 words): There are many different roles within county government: supervisor, clerk, sheriffs' deputy, road worker, tax assessor, etc. ***Choose one county official or employee, and discuss the duties and responsibilities of that person.*** Be specific, personal and creative. What does that person do in a typical day at work? How do they interact with other county offices? How does their job impact you personally, your family and your community?
2. Please **type** or **print** legibly in blue or black ink. You may attach additional sheets if space is needed.
3. **Questions?** Contact Stephanie Spangler at sspangler@massup.org or call 601.353.2741.
4. **Deadline.** Application packets must be **received** at the MAS Office no later than **February 1, 2022**. ***Late applications will not be considered.*** Send completed application with all attachments to:

Via U. S. Mail:
MAS Scholarship Program
793 N. President St.
Jackson, MS 39202

Via email to: sspangler@massup.org

Via fax to: (601) 353-2749
Attention: Scholarship Program

Eligibility Requirements. Applicant must meet all criteria listed below:

- ☐ Applicant must identify an eligible Sponsor. **"Sponsor"** may be the Applicant, Applicant's spouse or family member (parent, stepparent, grandparent, step-grandparent, legal guardian, aunt, uncle, etc.) who is currently employed by or retired from Mississippi county government. ***Elected county officials (current or retired) are not eligible Sponsors.***
- ☐ Be a legal resident of the State of Mississippi.
- ☐ Have a minimum GPA of 2.5 (on a 4.0 scale) and demonstrate community/civic involvement.
- ☐ Applicant must attend an accredited Mississippi college, junior or community college, or university (public or private) or technical/trade school (an "Eligible School") for the Fall 2022 semester.
- ☐ If awarded a scholarship, Applicant must sign a Statement of Intent to attend an Eligible School. Failure to sign the Statement of Intent before August 1, 2022 will result in forfeiture of scholarship. A sample Statement of Intent is available on the MAS website at www.mssupervisors.org.

Attachment: MAS0001 (9948 : MAS Scholarship opportunity for 2021)

PHILIP'S PEST CONTROL
MOSQUITO DIVISION
18516 OLD JOE MORAN ROAD
KILN, MS 39556
PHONE: 228-493-3700

October 1, 2021

Hancock County Board of Supervisors
854 Hwy 90
Bay St Louis, MS 39520

RE: Monthly Report: September 2021

Philip's Pest Control Mosquito Division performed the services of mosquito control for the month of September 2021 in Hancock County, MS. Please see attached document for a complete monthly report.

Sincerely,

Alan Moran
Manager

Attachment: 20211018 - Philip's Pest Control Monthly Report for September 2021 (9928 : Spread Philip's Pest Control's montly and weekly

Monthly Activity Recap - SEPTEMBER 1-30, 2021
Hancock County
YEAR TO DATE: BEGINNING NOVEMBER 9 2020

ADULTICIDING REPORT

	# OF NIGHTS	TRUCK MILES	SPRAYED ACERAGE	TREATED
THIS MONTH	19	3407	122,652.00	
LAST MONTH	20	3539	131,974.00	
YEAR- TO-DATE	146	25,003.20	903,065.00	

LARVICIDING REPORT

	COMMENTS	MILES TREATED FOR STANDING WATER
THIS MONTH	BIOLARVICIDE TREATMENT	10
LAST MONTH	BIOLARVICIDE TREATMENT	6
YEAR-TO-DATE	BIOLARVICIDE TREATMENT	37.1

SERVICING REQUESTS RECEIVED

	ADULTICIDING	LARVICIDING
THIS MONTH	25	1
LAST MONTH	12	0
YEAR-TO-DATE	109	2

Attachment: 20211018 - Philip's Pest Control Monthly Report for September 2021 (9928 : Spread Philip's Pest Control's montly and weekly

ADULT MOSQUITO INDEX
HANCOCK COUNTY
MONTH: SEPTEMBER 2021

	GRAVID TRAPS		LIGHT TRAPS	
TRAP LOCATION	# TRAP DAYS PER WEEK	MONTH TOTAL	# TRAP NIGHTS PER WEEK	MONTH TOTAL
PEARLINGTON	1	4	2	8
PORT BIENVILLE	1	4	2	8
LAKESHORE/BAYOU CADDY	1	4	2	8
BAYSIDE PARK	1	4	2	8
CLERMONT HARBOR	1	4	2	8
WAV AVE/ SOUTH 90/ NICHOLSON	1	4	2	8
SHORELINE PARK	1	4	2	8
BSL/ WAV/ NICHOLSON/ 90 SOUTH	1	4	2	8
N BAY ST LOUIS/ CEDAR POINT	1	4	2	8
N BAY ST LOUIS/ I-10	1	4	2	8
S DIAMONDHEAD	1	4	2	8
N DIAMONDHEAD	1	4	2	8
KILN DELISLE SOUTH/ KILN WEST	1	4	2	8
KILN	1	4	2	8
ROCKY HILL	1	4	2	8
DEDEAUX/ STANDARD	1	4	2	8
SELLERS/CRANE CREEK	1	4	2	8
ANNER/ CEASER	1	4	2	8
NECAISE/WHITE CYPRESS LAKES	1	4	2	8
LEETOWN/ BENVILLE	1	4	2	8
BAYOU BACON	1	4	2	8
FLAT TOP	1	4	2	8

Attachment: 20211018 - Philip's Pest Control Monthly Report for September 2021 (9928 : Spread Philip's Pest Control's montly and weekly

NEW JERSEY LIGHT TRAP & GRAVID TRAP DATA

HANCOCK COUNTY

MONTH OF SEPTEMBER 2021

LIGHT TRAP LOCATIONS		Total	AEDES				PSORO		ANDES		CULEX			CULI	COQ	othe
			SOL	ALB	VEX	TAEN	COL	HOW	QUAD	CRUC	REST	ERRAT	SAL	INOR	PERT	
PEARLINGTON	M	0	0	0	0	0	0	0	0	0	0	0	0	0	0	
ZONE 1	F	0	0	0	0	0	0	0	0	0	0	0	0	0	0	
PORT BIENVILLE	M	0	0	0	0	0	0	0	0	0	0	0	0	0	0	
ZONE 2	F	0	0	0	0	0	0	0	0	0	0	0	0	0	0	
LAKESHORE/BAYOU CADDY	M	0	0	0	0	0	0	0	0	0	0	0	0	0	0	
ZONE 3	F	0	0	0	0	0	0	0	0	0	0	0	0	0	0	
BAYSIDE PARK	M	0	0	0	0	0	0	0	0	0	0	0	0	0	0	
ZONE 4	F	0	0	0	0	0	0	0	0	0	0	0	0	0	0	
CLERMONT HARBOR	M	0	0	0	0	0	0	0	0	0	0	0	0	0	0	
ZONE 5	F	0	0	0	0	0	0	0	0	0	0	0	0	0	0	
WAVELAND	M	6	5	0	0	0	0	0	0	0	1	0	0	0	0	
ZONE 6	F	24	15	0	0	0	0	0	0	0	4	0	0	2	3	
SHORELINE PARK	M	1	1	0	0	0	0	0	0	0	0	0	0	0	0	
ZONE 7	F	9	6	0	0	0	0	0	0	0	1	0	0	1	1	
S BAY ST LOUS	M	3	2	0	0	0	0	0	0	0	0	0	0	1	0	
ZONE 8	F	17	12	0	0	0	0	0	0	0	2	0	0	2	1	
N BAY ST LOUIS/ CEDAR POINT	M	0	0	0	0	0	0	0	0	0	0	0	0	0	0	
ZONE 9	F	0	0	0	0	0	0	0	0	0	0	0	0	0	0	
N BAY ST LOUIS/ I-10	M	0	0	0	0	0	0	0	0	0	0	0	0	0	0	
ZONE 10	F	0	0	0	0	0	0	0	0	0	0	0	0	0	0	
S DIAMONDHEAD	M	0	0	0	0	0	0	0	0	0	0	0	0	0	0	
ZONE 11	F	0	0	0	0	0	0	0	0	0	0	0	0	0	0	
N DIAMONDHEAD	M	4	3	0	0	0	0	0	0	0	1	0	0	0	0	
ZONE 12	F	16	7	0	0	0	0	0	0	0	5	0	0	2	2	
KILN DELISLE SOUTH/ KILN WEST	M	0	0	0	0	0	0	0	0	0	0	0	0	0	0	
ZONE 13	F	0	0	0	0	0	0	0	0	0	0	0	0	0	0	
ROCKY HILL	M	0	0	0	0	0	0	0	0	0	0	0	0	0	0	
ZONE 14	F	0	0	0	0	0	0	0	0	0	0	0	0	0	0	
KILN	M	0	0	0	0	0	0	0	0	0	0	0	0	0	0	
ZONE 15	F	0	0	0	0	0	0	0	0	0	0	0	0	0	0	
DEDEAUX/ STANDARD	M	0	0	0	0	0	0	0	0	0	0	0	0	0	0	
ZONE 16	F	0	0	0	0	0	0	0	0	0	0	0	0	0	0	
SELLERS/CRANE CREEK	M	0	0	0	0	0	0	0	0	0	0	0	0	0	0	
ZONE 17	F	0	0	0	0	0	0	0	0	0	0	0	0	0	0	
ANNER/ CEASER	M	0	0	0	0	0	0	0	0	0	0	0	0	0	0	
ZONE 18	F	0	0	0	0	0	0	0	0	0	0	0	0	0	0	
NECAISE/WHITE CYPRESS LAKES	M	0	0	0	0	0	0	0	0	0	0	0	0	0	0	
ZONE 19	F	0	0	0	0	0	0	0	0	0	0	0	0	0	0	
LEETOWN/ BENVILLE	M	0	0	0	0	0	0	0	0	0	0	0	0	0	0	
ZONE 20	F	0	0	0	0	0	0	0	0	0	0	0	0	0	0	
BAYOU BACON	M	0	0	0	0	0	0	0	0	0	0	0	0	0	0	
ZONE 21	F	0	0	0	0	0	0	0	0	0	0	0	0	0	0	
FLAT TOP	M	0	0	0	0	0	0	0	0	0	0	0	0	0	0	
ZONE 22	F	0	0	0	0	0	0	0	0	0	0	0	0	0	0	
	M	14	11	0	0	0	0	0	0	0	2	0	0	1	0	
TOTAL	F	66	40	0	0	0	0	0	0	0	12	0	0	7	7	

Attachment: 20211018 - Philip's Pest Control Monthly Report for September 2021 (9928 : Spread Philip's Pest Control's montly and weekly

PHILIP'S PEST CONTROL
MOSQUITO DIVISION
18516 OLD JOE MORAN ROAD
KILN, MS 39556
PHONE: 228-493-3700

Board of Supervisors President
854 Hwy 90
Bay St Louis, MS 39520

RE: Weekly Report: September 1-4 2021

Philip's Pest Control Mosquito Division performed the services of mosquito control for the week of September 1-4, 2021 in Hancock County, MS. Please see attached document for a complete weekly report.

Sincerely,

Alan Moran
Manager

Attachment: 20211018 - Philip's Pest Control Weekly Report for September 1-4 2021 (9928 : Spread Philip's Pest Control's montly and weekly

PHILIP'S PEST CONTROL
MOSQUITO DIVISION
18516 OLD JOE MORAN ROAD
KILN, MS 39556

WEEKLY REPORT RECAP SEPTEMBER 1-4 2021

ADULTICIDING REPORT

Miles Sprayed— 299

Acerage Treated— 10,764

LARVICIDING REPORT

Miles treated for standing water—1.9

SERVICE REQUEST RECEIVED

Adulticiding— 3

Larviciding _ 0

Attachment: 20211018 - Philip's Pest Control Weekly Report for September 1-4 2021 (9928 : Spread Philip's Pest Control's montly and weekly

PHILIP'S PEST CONTROL
MOSQUITO DIVISION
18516 OLD JOE MORAN ROAD
KILN, MS 39556

DROPLET TEST

WEEK OF SEPTEMBER 1, 2021 TO SEPTEMBER 4, 2021

PERFORMED SEPTEMBER 1, 2021

RESULTS: less than a quart per min which is sufficient to correct amount to spray for mosquito control.

PERFORMED SEPTEMBER 2, 2021

RESULTS: less than a quart per min which is sufficient to correct amount to spray for mosquito control.

PERFORMED SEPTEMBER 3, 2021

RESULTS: less than a quart per min which is sufficient to correct amount to spray for mosquito control.

Attachment: 20211018 - Philip's Pest Control Weekly Report for September 1-4 2021 (9928 : Spread Philip's Pest Control's montly and weekly

CALL LOG SEPT 1-4, 2021

9/2/2021	CY WILSON	9928 HONOMU PL	DIAMONDHEAD	332-1616	
9/2/2021	JOHN LEWIS	5078 SPIERS DR	BAY ST LOUIS	342-6455	
9/2/2021	JOHN KELLY	893 WEBB ST	BAY ST LOUIS		

Attachment: 20211018 - Philip's Pest Control Weekly Report for September 1-4 2021 (9928 : Spread Philip's Pest Control's montly and weekly

Activity Detail Overview »

Location Records	262	**Sorted By**	Time
Total Distance Traveled	114.3 mi.	**Selected Vehicle**	10 (vin: 1GCHSDE33G1109077)
Average Speed	13 mph	**Report Time Period**	Sep 1 12:00 AM to Sep 4 11:59 PM (CDT)
Landmarked Stops	Show	**Report Created**	October 11, 2021 8:28:23 AM
Max Speed	71 mph		

** Distance is accumulated daily*
** Odometer values are on the spreadsheet export.*
** Only the closest landmark is shown.*
** Landmarks over 3.8 miles wide have been excluded.*
** Run Time is based on Total GPS Device Hours.*


wex TELEMATICS


Philips Pest Control LLC

Export Data | Email Report

Speed Graphs »


show/hide

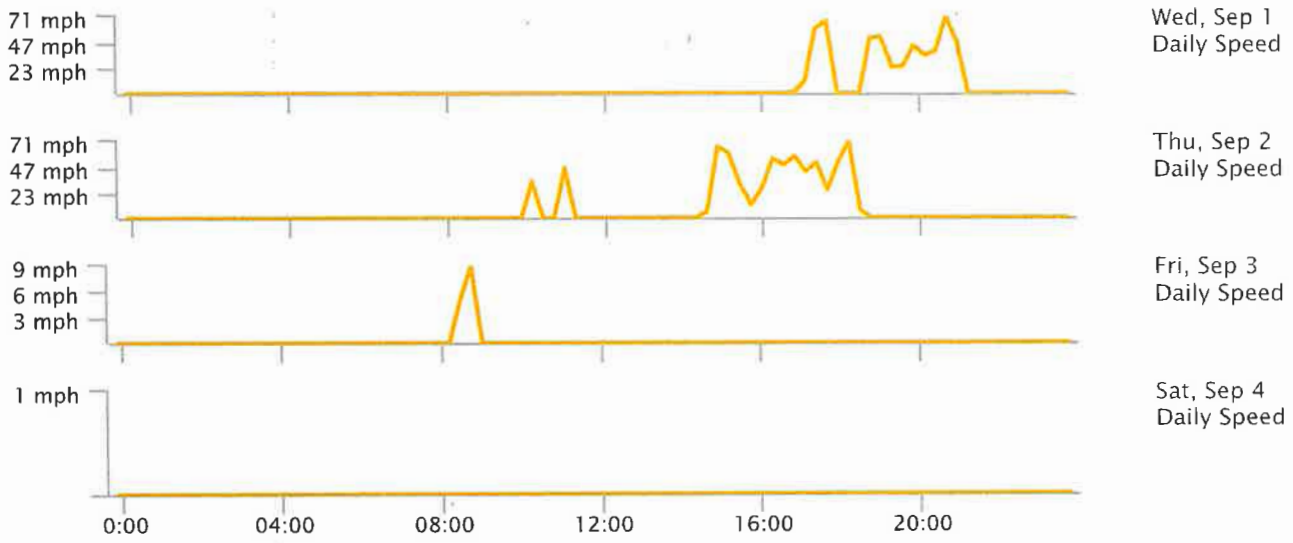

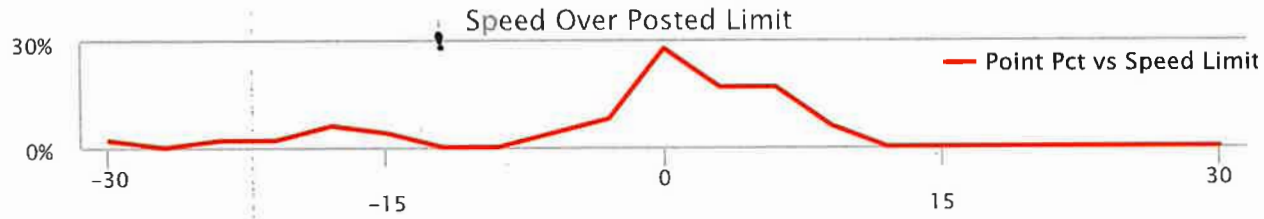

Attachment: 20211018 - Philip's Pest Control Weekly Report for September 1-4 2021 (9928 : Spread



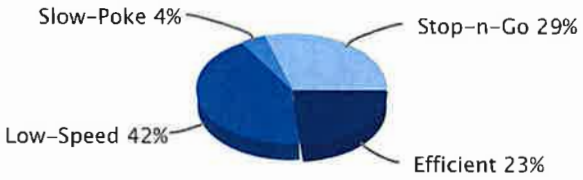

Low-Speed: inst-speed is under 15 mph | No Address: address or speed-limit unknown | Efficient: inst-speed within 10 mph of speed-limit | Stop-n-Go: zero inst-speed and nonzero max-speed | Speeding: inst-speed more than 10 mph over speed-limit | Slow-Poke: inst-speed between 15 mph and 10 mph under limit

Activity Detail Report »

Selected Vehicle: 10

Wed Sep 1, 2021

Time	Ignition	In-Cab Alert	Max Speed	Avg Speed	Inst Speed	Speed Limit	Max Accel	Max Decel	Distance	Odometer	Voltage	Run Time	Latitude	Longitude	Location
10:17:14 AM			0 mph	0 mph	0 mph NE	-	0.000 g	0.000 g	0.0 mi.	106,965.3	12.68v	43,045 min	30.43882	-89.41465	18403 Joe Moran Rd, Kiln, MS
5:02:53 PM	On		1 mph	0 mph	1 mph NE	-	0.000 g	0.000 g	0.0 mi.	106,965.3	14.14v	43,045 min	30.43882	-89.41465	Joe Moran Rd, Kiln, MS
5:04:53 PM	On		4 mph	0 mph	0 mph N	-	0.657 g	0.531 g	0.1 mi.	106,965.4	13.83v	43,047 min	30.43922	-89.41460	18403 Joe Moran Rd, Kiln, MS
5:06:53 PM	On		0 mph	0 mph	0 mph N	-	0.000 g	0.000 g	0.1 mi.	106,965.4	13.71v	43,049 min	30.43922	-89.41460	18403 Joe Moran Rd, Kiln, MS
5:08:45 PM		Idling - OBD	1 mph	0 mph	0 mph N	-	0.000 g	0.000 g	0.1 mi.	106,965.4	13.62v	43,049 min	30.43924	-89.41457	18403 Joe Moran Rd, Kiln, MS
5:08:53 PM	On		1 mph	0 mph	0 mph N	-	0.000 g	0.000 g	0.1 mi.	106,965.4	13.77v	43,051 min	30.43924	-89.41457	18403 Joe Moran Rd, Kiln, MS
5:10:53 PM	On		0 mph	0 mph	0 mph N	-	0.000 g	0.000 g	0.1 mi.	106,965.4	13.77v	43,053 min	30.43924	-89.41457	18403 Joe Moran Rd, Kiln, MS
5:12:53 PM	On		0 mph	0 mph	0 mph N	-	0.000 g	0.000 g	0.1 mi.	106,965.4	13.74v	43,055 min	30.43924	-89.41457	18403 Joe Moran Rd, Kiln, MS
5:13:45 PM		Idling - OBD	0 mph	0 mph	0 mph N	-	0.000 g	0.000 g	0.1 mi.	106,965.4	13.62v	43,055 min	30.43924	-89.41457	18403 Joe Moran Rd, Kiln, MS
5:14:53 PM	On		2 mph	0 mph	2 mph E	-	0.747 g	0.473 g	0.1 mi.	106,965.4	12.80v	43,057 min	30.43927	-89.41457	Joe Moran Rd, Kiln, MS
5:16:53 PM	On		10 mph	1 mph	0 mph S	-	0.792 g	0.327 g	0.1 mi.	106,965.4	13.10v	43,059 min	30.43901	-89.41460	18403 Joe Moran Rd, Kiln, MS
5:18:53 PM	On		11 mph	1 mph	0 mph S	-	1.029 g	0.314 g	0.1 mi.	106,965.4	13.10v	43,061 min	30.43860	-89.41448	18403 Joe Moran Rd, Kiln, MS

Attachment: 20211018 - Philip's Pest Control Weekly Report for September 1-4 2021 (9928 : Spread

5:20:53 PM	On		7 mph	1 mph	0 mph SW	-	0.804 g	0.510 g	0.1 mi.	106,965.4	13.10v	43,063 min	30.43821	-89.41456	18403 Joe Moran Rd, Kiln, MS
5:22:53 PM	On		0 mph	0 mph	0 mph SW	-	0.000 g	0.000 g	0.1 mi.	106,965.4	13.10v	43,065 min	30.43821	-89.41458	18403 Joe Moran Rd, Kiln, MS
5:24:53 PM	On		43 mph	30 mph	39 mph SW	-	0.633 g	0.216 g	1.1 mi.	106,966.4	13.04v	43,067 min	30.42578	-89.41989	Joe Moran Rd, Kiln, MS
5:26:53 PM	On		42 mph	35 mph	31 mph W	-	0.241 g	0.433 g	2.3 mi.	106,967.6	13.13v	43,069 min	30.41066	-89.42554	Old Joe Moran St, Kiln, MS
5:28:53 PM	On		42 mph	26 mph	0 mph W	45 mph	0.171 g	0.351 g	3.2 mi.	106,968.5	12.98v	43,071 min	30.40907	-89.43517	16597 MS-43, Kiln, MS
5:30:53 PM	On		55 mph	22 mph	55 mph SW	45 mph	1.073 g	0.090 g	3.9 mi.	106,969.2	13.10v	43,073 min	30.40485	-89.44525	16239 MS-43, Kiln, MS
5:32:53 PM	On		58 mph	37 mph	23 mph SE	55 mph	0.996 g	0.384 g	5.1 mi.	106,970.4	13.10v	43,075 min	30.38885	-89.44250	15111 MS-43, Kiln, MS
5:34:53 PM	On		60 mph	39 mph	58 mph SE	55 mph	0.984 g	0.384 g	6.4 mi.	106,971.7	13.13v	43,077 min	30.37266	-89.43202	MS-43, Kiln, MS
5:36:53 PM	On		59 mph	27 mph	14 mph S	55 mph	0.906 g	0.396 g	7.3 mi.	106,972.6	13.10v	43,079 min	30.36149	-89.42474	13209 MS-43, Kiln, MS
5:38:53 PM	On		63 mph	46 mph	56 mph S	55 mph	0.216 g	0.159 g	8.9 mi.	106,974.2	13.13v	43,081 min	30.34028	-89.42813	MS-43, Bay St Louis, MS
5:40:53 PM	On		67 mph	58 mph	57 mph SE	55 mph	0.082 g	0.078 g	10.8 mi.	106,976.1	13.13v	43,083 min	30.31874	-89.41033	10613 MS-603, Bay St Louis, MS
5:42:53 PM	On		59 mph	45 mph	53 mph E	55 mph	0.894 g	0.473 g	12.3 mi.	106,977.6	13.16v	43,085 min	30.31204	-89.38703	9389 MS-43, Bay St Louis, MS
5:44:53 PM	On		53 mph	20 mph	0 mph NE	30 mph	1.086 g	0.461 g	13.0 mi.	106,978.3	13.01v	43,087 min	30.30612	-89.37807	2198 Nicholson Ave, Waveland, MS
5:46:53 PM	On		21 mph	7 mph	0 mph NW	45 mph	1.143 g	0.408 g	13.3 mi.	106,978.6	13.10v	43,089 min	30.30765	-89.37611	302 US-90, Waveland, MS
5:48:53 PM	On		3 mph	0 mph	0 mph NW	45 mph	0.000 g	0.000 g	13.3 mi.	106,978.6	13.01v	43,091 min	30.30765	-89.37611	302 US-90, Waveland, MS
5:50:53 PM	On		2 mph	0 mph	2 mph NW	-	0.000 g	0.000 g	13.3 mi.	106,978.6	13.04v	43,093 min	30.30765	-89.37611	Waveland, MS
5:52:53 PM	On		11 mph	4 mph	0 mph SW	-	0.984 g	0.269 g	13.4 mi.	106,978.7	13.10v	43,095 min	30.30782	-89.37727	Waveland, MS
5:54:53 PM	On		0 mph	0 mph	0 mph SW	-	0.000 g	0.000 g	13.4 mi.	106,978.7	13.13v	43,097 min	30.30782	-89.37727	Waveland, MS
5:56:53 PM	On		0 mph	0 mph	0 mph SW	-	0.000 g	0.000 g	13.4 mi.	106,978.7	13.10v	43,099 min	30.30782	-89.37727	Waveland, MS
5:57:55 PM		Idling - OBD	0 mph	0 mph	0 mph SW	-	0.000 g	0.000 g	13.4 mi.	106,978.7	13.16v	43,099 min	30.30782	-89.37727	Waveland, MS
5:58:53 PM	On		0 mph	0 mph	0 mph SW	-	0.000 g	0.000 g	13.4 mi.	106,978.7	13.07v	43,101 min	30.30782	-89.37727	Waveland, MS
6:00:53 PM	On		0 mph	0 mph	0 mph SW	-	0.000 g	0.000 g	13.4 mi.	106,978.7	12.68v	43,103 min	30.30782	-89.37727	Waveland, MS
6:01:03	Off				0 mph							43,103			...

Attachment: 20211018 - Philip's Pest Control Weekly Report for September 1-4 2021 (9928 : Spread

PM	Off	0 mph	0 mph	SW	-	0.000 g	0.000 g	13.4 mi.	106,978.7	12.65v	min	30.30782	-89.37727	Waveland, MS
6:06:30 PM	On	0 mph	0 mph	0 mph E	-	0.000 g	0.000 g	13.4 mi.	106,978.7	14.71v	43,103 min	30.30782	-89.37730	Waveland, MS
6:08:30 PM	On	0 mph	0 mph	0 mph E	-	0.000 g	0.000 g	13.4 mi.	106,978.7	12.68v	43,105 min	30.30782	-89.37730	Waveland, MS
6:08:40 PM	Off	0 mph	0 mph	0 mph E	-	0.000 g	0.000 g	13.4 mi.	106,978.7	12.68v	43,105 min	30.30782	-89.37730	Waveland, MS
6:22:11 PM	On	0 mph	0 mph	0 mph E	-	0.000 g	0.000 g	13.4 mi.	106,978.7	13.07v	43,105 min	30.30782	-89.37730	Waveland, MS
6:24:11 PM	On	0 mph	0 mph	0 mph E	-	0.000 g	0.000 g	13.4 mi.	106,978.7	12.19v	43,107 min	30.30782	-89.37730	Waveland, MS
6:24:21 PM	Off	0 mph	0 mph	0 mph E	-	0.000 g	0.000 g	13.4 mi.	106,978.7	12.16v	43,108 min	30.30782	-89.37730	Waveland, MS
6:47:31 PM	On	7 mph	0 mph	7 mph S	-	0.000 g	0.000 g	13.4 mi.	106,978.7	14.14v	43,108 min	30.30754	-89.37720	Waveland, MS
6:49:31 PM	On	33 mph	8 mph	27 mph E	45 mph	0.735 g	0.331 g	13.7 mi.	106,979.0	13.56v	43,110 min	30.30641	-89.37712	315 US-90, Waveland, MS
6:51:31 PM	On	45 mph	31 mph	45 mph E	45 mph	0.861 g	0.461 g	14.7 mi.	106,980.0	13.74v	43,112 min	30.31197	-89.36093	1170 US-90, Bay St Louis, MS
6:53:31 PM	On	47 mph	43 mph	42 mph E	45 mph	0.090 g	0.090 g	16.2 mi.	106,981.5	13.65v	43,114 min	30.31949	-89.33843	318 US-90, Bay St Louis, MS
6:55:31 PM	On	51 mph	38 mph	22 mph W	-	0.257 g	0.588 g	17.5 mi.	106,982.8	13.41v	43,116 min	30.32351	-89.32785	759 N 2nd St, Bay St Louis, MS
6:57:31 PM	On	36 mph	12 mph	0 mph N	-	0.714 g	0.396 g	17.9 mi.	106,983.2	13.47v	43,118 min	30.32398	-89.33248	116 Felicity St, Bay St Louis, MS
6:59:31 PM	On	2 mph	0 mph	0 mph N	-	0.000 g	0.000 g	17.9 mi.	106,983.2	13.53v	43,120 min	30.32398	-89.33250	116 Felicity St, Bay St Louis, MS
7:01:31 PM	On	13 mph	6 mph	10 mph SW	-	0.747 g	0.192 g	18.1 mi.	106,983.4	13.53v	43,122 min	30.32452	-89.33275	Felicity St, Bay St Louis, MS
7:03:31 PM	On	11 mph	2 mph	5 mph S	-	0.678 g	0.453 g	18.2 mi.	106,983.5	13.56v	43,124 min	30.32408	-89.33336	Felicity St, Bay St Louis, MS
7:05:31 PM	On	25 mph	12 mph	25 mph W	-	0.767 g	0.486 g	18.6 mi.	106,983.9	13.56v	43,126 min	30.32682	-89.33617	143 Felicity St, Bay St Louis, MS
7:07:31 PM	On	42 mph	25 mph	24 mph W	45 mph	0.747 g	0.396 g	19.5 mi.	106,984.8	13.53v	43,128 min	30.31969	-89.33808	US-90, Bay St Louis, MS
7:09:31 PM	On	46 mph	34 mph	46 mph W	45 mph	0.159 g	0.147 g	20.6 mi.	106,985.9	13.53v	43,130 min	30.31377	-89.35593	US-90, Bay St Louis, MS
7:11:31 PM	On	52 mph	42 mph	25 mph W	45 mph	0.069 g	0.171 g	22.0 mi.	106,987.3	13.38v	43,132 min	30.30620	-89.37795	US-90, Waveland, MS
7:13:31 PM	On	30 mph	7 mph	12 mph S	-	0.971 g	0.396 g	22.3 mi.	106,987.6	13.44v	43,134 min	30.30370	-89.37584	McLaurin Rd, Waveland, MS
7:15:31 PM	On	24 mph	15 mph	11 mph S	-	1.245 g	0.486 g	22.8 mi.	106,988.1	13.59v	43,136 min	30.29664	-89.37663	819 St Joseph St, Waveland, MS
7:17:31 PM	On	20 mph	14 mph	16 mph S	-	0.996 g	0.249 g	23.2 mi.	106,988.5	13.56v	43,138 min	30.28990	-89.37645	609 St Joseph St, Waveland,

Attachment: 20211018 - Philip's Pest Control Weekly Report for September 1-4 2021 (9928 : Spread

7:19:31 PM	On	19 mph	14 mph	17 mph SE	-	0.882 g	0.408 g	23.7 mi.	106,989.0	13.56v	43,140 min	30.28455	-89.37176	237 Coleman Ave, Waveland, MS
7:21:31 PM	On	21 mph	16 mph	19 mph NW	-	0.127 g	0.192 g	24.2 mi.	106,989.5	13.56v	43,142 min	30.28729	-89.37091	304 Hillcrest St, Waveland, MS
7:23:31 PM	On	20 mph	15 mph	10 mph SW	-	0.714 g	0.441 g	24.7 mi.	106,990.0	13.59v	43,144 min	30.28508	-89.37193	109 N Bourgeois St, Waveland, MS
7:25:31 PM	On	16 mph	12 mph	11 mph NE	-	0.963 g	0.359 g	25.1 mi.	106,990.4	13.56v	43,146 min	30.28740	-89.37489	N Central Ave, Waveland, MS
7:27:31 PM	On	24 mph	19 mph	12 mph NW	-	0.159 g	0.204 g	25.8 mi.	106,991.1	13.56v	43,148 min	30.29120	-89.36737	160 Adams Ln, Waveland, MS
7:29:31 PM	On	20 mph	12 mph	20 mph SE	-	0.837 g	0.543 g	26.2 mi.	106,991.5	13.56v	43,150 min	30.29167	-89.36478	137 Grosvenor Pl, Waveland, MS
7:31:31 PM	On	22 mph	15 mph	15 mph NE	-	1.110 g	0.339 g	26.7 mi.	106,992.0	13.56v	43,152 min	30.29257	-89.36512	508 N Central Ave, Waveland, MS
7:33:31 PM	On	19 mph	11 mph	15 mph NW	-	0.576 g	0.416 g	27.1 mi.	106,992.4	13.50v	43,154 min	30.29235	-89.36393	276 Magnolia Ln, Waveland, MS
7:35:31 PM	On	25 mph	15 mph	12 mph SE	-	0.184 g	0.261 g	27.6 mi.	106,992.9	13.53v	43,156 min	30.29390	-89.36802	423 Lizana Ln, Waveland, MS
7:37:31 PM	On	15 mph	8 mph	11 mph SE	-	0.747 g	0.498 g	27.9 mi.	106,993.2	13.38v	43,158 min	30.29259	-89.36656	409 Lizana Ln, Waveland, MS
7:39:31 PM	On	15 mph	11 mph	14 mph NW	-	0.792 g	0.461 g	28.2 mi.	106,993.5	13.50v	43,160 min	30.29536	-89.37080	528 Meadow Ln, Waveland, MS
7:41:31 PM	On	15 mph	7 mph	10 mph SE	-	1.098 g	0.306 g	28.5 mi.	106,993.8	13.59v	43,162 min	30.29644	-89.37231	553 Meadow Ln, Waveland, MS
7:43:31 PM	On	11 mph	5 mph	8 mph SE	-	1.122 g	0.453 g	28.7 mi.	106,994.0	13.50v	43,164 min	30.29605	-89.37162	541 Meadow Ln, Waveland, MS
7:45:31 PM	On	14 mph	10 mph	9 mph NW	-	0.224 g	0.184 g	29.0 mi.	106,994.3	13.65v	43,166 min	30.29339	-89.37101	502 St Anthony St, Waveland, MS
7:47:31 PM	On	14 mph	11 mph	12 mph W	-	0.192 g	0.171 g	29.4 mi.	106,994.7	13.53v	43,168 min	30.29713	-89.37583	St Anthony St, Waveland, MS
7:49:31 PM	On	14 mph	11 mph	12 mph SE	-	0.110 g	0.167 g	29.8 mi.	106,995.1	13.56v	43,170 min	30.29363	-89.37238	Fellgrass St, Waveland, MS
7:51:31 PM	On	14 mph	10 mph	11 mph NW	-	0.620 g	0.371 g	30.1 mi.	106,995.4	13.56v	43,172 min	30.29218	-89.37448	514 Garden Ln, Waveland, MS
7:53:31 PM	On	44 mph	21 mph	13 mph N	-	0.249 g	0.351 g	30.8 mi.	106,996.1	13.44v	43,174 min	30.30161	-89.37602	1854 McLaurin Rd, Waveland, MS
7:55:31 PM	On	34 mph	11 mph	0 mph SE	45 mph	0.714 g	0.486 g	31.2 mi.	106,996.5	12.10v	43,176 min	30.30581	-89.37767	321 US-90, Waveland, MS
7:55:41 PM	Off	0 mph	0 mph	0 mph SE	45 mph	0.000 g	0.000 g	31.2 mi.	106,996.5	12.40v	43,176 min	30.30581	-89.37767	321 US-90, Waveland, MS
7:57:34 PM	On	2 mph	0 mph	2 mph N	30 mph	0.000 g	0.000 g	31.2 mi.	106,996.5	14.11v	43,176 min	30.30586	-89.37767	2158 Nicholson Ave, Waveland, MS
7:59:34 PM	On	27 mph	14 mph	18 mph W	-	1.029 g	0.396 g	31.7 mi.	106,997.0	13.92v	43,178 min	30.30077	-89.37748	419 Wainwright St, Waveland, MS
8:01:34											43,180			821 St Jose

Attachment: 20211018 - Philip's Pest Control Weekly Report for September 1-4 2021 (9928 : Spread

8:01:34 PM	On		19 mph	14 mph	16 mph S	-	0.939 g	0.510 g	32.2 mi.	106,997.5	13.53v	43,180 min	30.29700	-89.37666	821 St Joseph St, Waveland, MS
8:03:34 PM	On		18 mph	13 mph	12 mph S	-	0.318 g	0.363 g	32.6 mi.	106,997.9	13.53v	43,182 min	30.29047	-89.37649	615 St Joseph St, Waveland, MS
8:05:34 PM	On		20 mph	15 mph	12 mph S	-	0.249 g	0.229 g	33.1 mi.	106,998.4	13.56v	43,184 min	30.28711	-89.37985	586 Camille Cir, Waveland, MS
8:07:34 PM	On		17 mph	13 mph	16 mph N	-	1.620 g	0.351 g	33.6 mi.	106,998.9	13.38v	43,186 min	30.29196	-89.38077	682 Combel St, Waveland, MS
8:09:34 PM	On		17 mph	12 mph	4 mph N	-	0.722 g	0.416 g	34.0 mi.	106,999.3	13.53v	43,188 min	30.29521	-89.37744	222 Venus St, Waveland, MS
8:11:34 PM	On		14 mph	6 mph	9 mph E	-	0.678 g	0.461 g	34.2 mi.	106,999.5	13.38v	43,190 min	30.29677	-89.37761	201 Tarpon St, Waveland, MS
8:13:34 PM	On		16 mph	9 mph	15 mph S	-	0.882 g	0.429 g	34.5 mi.	106,999.8	13.59v	43,192 min	30.29464	-89.38029	807 Combel St, Waveland, MS
8:15:34 PM	On		17 mph	13 mph	13 mph W	-	0.159 g	0.216 g	35.0 mi.	107,000.3	13.59v	43,194 min	30.29306	-89.38004	221 Art St, Waveland, MS
8:17:34 PM	On		14 mph	11 mph	11 mph N	-	0.306 g	0.216 g	35.3 mi.	107,000.6	13.62v	43,196 min	30.29512	-89.37747	222 Venus St, Waveland, MS
8:19:34 PM	On		17 mph	13 mph	12 mph E	-	0.376 g	0.396 g	35.8 mi.	107,001.1	13.28v	43,198 min	30.29529	-89.38054	303 Gulfside St, Waveland, MS
8:21:34 PM	On		35 mph	16 mph	20 mph NW	-	0.237 g	0.261 g	36.3 mi.	107,001.6	13.47v	43,200 min	30.30149	-89.38068	St Joseph St, Waveland, MS
8:23:34 PM	On		39 mph	23 mph	30 mph NW	30 mph	0.963 g	0.441 g	37.1 mi.	107,002.4	13.47v	43,202 min	30.30550	-89.37772	2138 Nicholson Ave, Waveland, MS
8:25:34 PM	On		30 mph	12 mph	0 mph N	45 mph	0.894 g	0.416 g	37.5 mi.	107,002.8	13.47v	43,204 min	30.30460	-89.37924	405 US-90, Waveland, MS
8:27:34 PM	On		0 mph	0 mph	0 mph N	45 mph	0.000 g	0.000 g	37.5 mi.	107,002.8	13.59v	43,206 min	30.30460	-89.37924	405 US-90, Waveland, MS
8:29:34 PM	On		0 mph	0 mph	0 mph N	45 mph	0.000 g	0.000 g	37.5 mi.	107,002.8	13.56v	43,208 min	30.30460	-89.37924	405 US-90, Waveland, MS
8:30:32 PM		Idling - OBD	0 mph	0 mph	0 mph N	45 mph	0.000 g	0.000 g	37.5 mi.	107,002.8	13.53v	43,208 min	30.30460	-89.37924	405 US-90, Waveland, MS
8:31:34 PM	On		0 mph	0 mph	0 mph N	45 mph	0.000 g	0.000 g	37.5 mi.	107,002.8	13.56v	43,210 min	30.30460	-89.37924	405 US-90, Waveland, MS
8:33:34 PM	On		0 mph	0 mph	0 mph N	45 mph	0.000 g	0.000 g	37.5 mi.	107,002.8	13.56v	43,212 min	30.30460	-89.37924	405 US-90, Waveland, MS
8:35:32 PM		Idling - OBD	0 mph	0 mph	0 mph N	45 mph	0.000 g	0.000 g	37.5 mi.	107,002.8	13.53v	43,212 min	30.30459	-89.37924	405 US-90, Waveland, MS
8:35:34 PM	On		0 mph	0 mph	0 mph N	45 mph	0.000 g	0.000 g	37.5 mi.	107,002.8	13.53v	43,214 min	30.30459	-89.37924	405 US-90, Waveland, MS
8:37:34 PM	On		0 mph	0 mph	0 mph N	45 mph	0.000 g	0.000 g	37.5 mi.	107,002.8	13.62v	43,216 min	30.30459	-89.37924	405 US-90, Waveland, MS
8:39:34 PM	On		0 mph	0 mph	0 mph N	45 mph	0.000 g	0.000 g	37.5 mi.	107,002.8	13.53v	43,218 min	30.30459	-89.37924	405 US-90, Waveland, MS
8:40:32 PM		Idling - OBD	0 mph	0 mph	0 mph N	45 mph	0.000 g	0.000 g	37.5 mi.	107,002.8	13.56v	43,218 min	30.30459	-89.37924	405 US-90,

Attachment: 20211018 - Philip's Pest Control Weekly Report for September 1-4 2021 (9928 : Spread

8:41:34 PM	On		0 mph	0 mph	0 mph N	45 mph	0.000 g	0.000 g	37.5 mi.	107,002.8	13.53v	43,220 min	30.30459	-89.37924	405 US-90, Waveland, MS
8:43:34 PM	On		20 mph	3 mph	7 mph N	30 mph	1.020 g	0.396 g	37.7 mi.	107,003.0	13.50v	43,222 min	30.30553	-89.37783	2148 Nicholson Ave, Waveland, MS
8:45:34 PM	On		70 mph	26 mph	62 mph W	55 mph	1.257 g	0.441 g	38.5 mi.	107,003.8	13.50v	43,224 min	30.31261	-89.38959	MS-43, Bay St Louis, MS
8:47:34 PM	On		71 mph	64 mph	60 mph NW	55 mph	0.171 g	0.261 g	40.6 mi.	107,005.9	13.47v	43,226 min	30.32544	-89.42102	11026 MS-43, Bay St Louis, MS
8:49:34 PM	On		70 mph	63 mph	62 mph N	55 mph	0.114 g	0.094 g	42.7 mi.	107,008.0	13.56v	43,228 min	30.35299	-89.42229	MS-43, Bay St Louis, MS
8:51:34 PM	On		67 mph	51 mph	29 mph NW	55 mph	0.180 g	0.420 g	44.4 mi.	107,009.7	13.41v	43,230 min	30.37501	-89.43394	MS-43, Kiln, MS
8:53:34 PM	On		60 mph	45 mph	59 mph NW	55 mph	1.143 g	0.531 g	45.9 mi.	107,011.2	13.56v	43,232 min	30.39401	-89.44558	15392 MS-603, Kiln, MS
8:55:34 PM	On		60 mph	46 mph	0 mph N	45 mph	0.249 g	0.453 g	47.5 mi.	107,012.8	13.50v	43,234 min	30.40887	-89.43541	16594 MS-43, Kiln, MS
8:57:34 PM	On		43 mph	16 mph	0 mph SW	45 mph	0.918 g	0.396 g	48.1 mi.	107,013.4	13.62v	43,236 min	30.40890	-89.43486	16598 MS-43, Kiln, MS
8:59:34 PM	On		0 mph	0 mph	0 mph SW	45 mph	0.000 g	0.000 g	48.1 mi.	107,013.4	13.41v	43,238 min	30.40892	-89.43486	16598 MS-43, Kiln, MS
9:01:34 PM	On		29 mph	3 mph	29 mph SE	35 mph	0.963 g	0.498 g	48.2 mi.	107,013.5	13.53v	43,240 min	30.40838	-89.43342	Kiln-Delisle Rd, Kiln, MS
9:03:34 PM	On		39 mph	32 mph	37 mph N	-	0.257 g	0.318 g	49.2 mi.	107,014.5	13.44v	43,242 min	30.41378	-89.42260	Old Joe Moran St, Kiln, MS
9:05:34 PM	On		47 mph	40 mph	42 mph N	-	0.408 g	0.567 g	50.5 mi.	107,015.8	13.53v	43,244 min	30.43218	-89.41707	Joe Moran Rd, Kiln, MS
9:07:34 PM	On		47 mph	17 mph	0 mph NE	-	0.171 g	0.510 g	51.2 mi.	107,016.5	12.04v	43,246 min	30.43888	-89.41462	18403 Joe Moran Rd, Kiln, MS
9:07:44 PM	Off		0 mph	0 mph	0 mph NE	-	0.000 g	0.000 g	51.2 mi.	107,016.5	12.31v	43,246 min	30.43888	-89.41462	18403 Joe Moran Rd, Kiln, MS

Thu Sep 2, 2021

Time	Ignition	In-Cab Alert	Max Speed	Avg Speed	Inst Speed	Speed Limit	Max Accel	Max Decel	Distance	Odometer	Voltage	Run Time	Latitude	Longitude	Location
9:12:13 AM			0 mph	0 mph	0 mph SW	-	0.000 g	0.000 g	0.0 mi.	107,016.5	12.59v	43,246 min	30.43879	-89.41461	18403 Joe Moran Rd, Kiln, MS
10:12:53 AM	On		4 mph	0 mph	1 mph SW	-	0.000 g	0.000 g	0.0 mi.	107,016.5	14.56v	43,246 min	30.43879	-89.41461	Joe Moran Rd, Kiln, MS
10:14:53 AM	On		34 mph	13 mph	0 mph S	-	0.792 g	0.461 g	0.4 mi.	107,016.9	13.16v	43,248 min	30.43561	-89.41065	18516 Joe Moran Rd, Kiln, MS
10:16:53 AM	On		0 mph	0 mph	0 mph S	-	0.000 g	0.000 g	0.4 mi.	107,016.9	12.92v	43,250 min	30.43558	-89.41069	18516 Joe Moran Rd, Kiln, MS
10:17:03 AM	Off		0 mph	0 mph	0 mph S	-	0.000 g	0.000 g	0.4 mi.	107,016.9	12.92v	43,250 min	30.43558	-89.41069	18516 Joe Moran Rd, Kiln, MS

Attachment: 20211018 - Philip's Pest Control Weekly Report for September 1-4 2021 (9928 : Spread

11:06:31 AM	On		11 mph	0 mph	11 mph NW	-	0.000 g	0.000 g	0.5 mi.	107,017.0	14.71v	43,250 min	30.43568	-89.41061	Joe Moran Rd, Kiln, MS
11:08:30 AM	On		46 mph	13 mph	0 mph SW	-	0.343 g	0.314 g	0.9 mi.	107,017.4	13.04v	43,252 min	30.43878	-89.41460	18403 Joe Moran Rd, Kiln, MS
11:08:40 AM	Off		0 mph	0 mph	0 mph SW	-	0.000 g	0.000 g	0.9 mi.	107,017.4	13.01v	43,252 min	30.43878	-89.41460	18403 Joe Moran Rd, Kiln, MS
2:46:10 PM	On		0 mph	0 mph	0 mph SW	-	0.000 g	0.000 g	1.0 mi.	107,017.5	14.68v	43,252 min	30.43880	-89.41461	18403 Joe Moran Rd, Kiln, MS
2:48:10 PM	On		6 mph	1 mph	0 mph NE	-	0.702 g	0.371 g	1.0 mi.	107,017.5	12.86v	43,254 min	30.43920	-89.41458	18403 Joe Moran Rd, Kiln, MS
2:48:20 PM	Off		0 mph	0 mph	0 mph NE	-	0.000 g	0.000 g	1.0 mi.	107,017.5	12.83v	43,254 min	30.43920	-89.41458	18403 Joe Moran Rd, Kiln, MS
2:51:10 PM	On		5 mph	0 mph	5 mph SE	-	0.000 g	0.000 g	1.0 mi.	107,017.5	14.68v	43,254 min	30.43905	-89.41455	18403 Joe Moran Rd, Kiln, MS
2:53:09 PM	On		5 mph	0 mph	4 mph S	-	0.869 g	0.396 g	1.0 mi.	107,017.5	14.35v	43,256 min	30.43899	-89.41453	Joe Moran Rd, Kiln, MS
2:55:09 PM	On		40 mph	27 mph	37 mph SW	-	0.420 g	0.498 g	1.9 mi.	107,018.4	14.14v	43,258 min	30.42797	-89.41880	Joe Moran Rd, Kiln, MS
2:57:09 PM	On		39 mph	34 mph	35 mph SW	-	0.363 g	0.343 g	3.0 mi.	107,019.5	13.98v	43,260 min	30.41225	-89.42274	16281 Old Joe Moran St, Kiln, MS
2:59:09 PM	On		42 mph	31 mph	9 mph NW	35 mph	0.445 g	0.396 g	4.1 mi.	107,020.6	13.31v	43,262 min	30.40901	-89.43484	6520 Kiln-Delisle Rd, Kiln, MS
3:01:09 PM	On		58 mph	48 mph	58 mph SE	55 mph	0.261 g	0.090 g	5.6 mi.	107,022.1	13.28v	43,264 min	30.39397	-89.44555	15391 MS-43, Kiln, MS
3:03:09 PM	On		66 mph	59 mph	66 mph SE	65 mph	0.102 g	0.102 g	7.6 mi.	107,024.1	13.28v	43,266 min	30.36955	-89.42907	MS-43, Kiln, MS
3:05:09 PM	On		65 mph	24 mph	6 mph S	55 mph	1.131 g	0.531 g	8.5 mi.	107,025.0	13.22v	43,268 min	30.35870	-89.42353	MS-43, Bay St Louis, MS
3:07:09 PM	On		54 mph	22 mph	54 mph S	55 mph	0.918 g	0.453 g	9.1 mi.	107,025.6	13.25v	43,270 min	30.34862	-89.42440	MS-43, Bay St Louis, MS
3:09:09 PM	On		60 mph	60 mph	60 mph SE	55 mph	0.057 g	0.020 g	11.1 mi.	107,027.6	13.28v	43,272 min	30.32350	-89.41816	MS-43, Bay St Louis, MS
3:11:09 PM	On		60 mph	28 mph	36 mph SE	55 mph	1.167 g	0.416 g	12.1 mi.	107,028.6	13.22v	43,274 min	30.31570	-89.40539	10425 MS-603, Bay St Louis, MS
3:13:09 PM	On		55 mph	50 mph	38 mph SE	45 mph	0.102 g	0.102 g	13.8 mi.	107,030.3	13.19v	43,276 min	30.30738	-89.37998	9007 MS-43, Bay St Louis, MS
3:15:09 PM	On		36 mph	9 mph	0 mph NW	45 mph	1.155 g	0.416 g	14.1 mi.	107,030.6	13.10v	43,278 min	30.30491	-89.37963	405 US-90, Waveland, MS
3:17:09 PM	On		11 mph	2 mph	0 mph SE	45 mph	0.861 g	0.306 g	14.2 mi.	107,030.7	13.56v	43,280 min	30.30493	-89.37981	405 US-90, Waveland, MS
3:19:09 PM	On		0 mph	0 mph	0 mph SE	45 mph	0.000 g	0.000 g	14.2 mi.	107,030.7	13.56v	43,282 min	30.30493	-89.37981	405 US-90, Waveland, MS
3:21:09 PM	On		0 mph	0 mph	0 mph SE	45 mph	0.000 g	0.000 g	14.2 mi.	107,030.7	13.56v	43,284 min	30.30493	-89.37981	405 US-90, Waveland, MS
3:21:54		Idling -	0 mph	0 mph	0 mph SE	45 mph	0.000 g	0.000 g	14.2 mi.	107,030.7	13.50v	43,284	30.30493	-89.37981	405 US-90

Attachment: 20211018 - Philip's Pest Control Weekly Report for September 1-4 2021 (9928 : Spread

PM		OBD									min			
3:23:09 PM	On		0 mph	0 mph	0 mph SE	45 mph	0.000 g	0.000 g	14.2 mi.	107,030.7	13.44v	43,286 min	30.30493	-89.37981	405 US-90, Waveland, MS
3:25:09 PM	On		0 mph	0 mph	0 mph SE	45 mph	0.000 g	0.000 g	14.2 mi.	107,030.7	13.41v	43,288 min	30.30493	-89.37981	405 US-90, Waveland, MS
3:27:09 PM	On		23 mph	9 mph	2 mph SE	30 mph	1.518 g	0.388 g	14.5 mi.	107,031.0	13.04v	43,290 min	30.30395	-89.37602	2003 Nicholson Ave, Waveland, MS
3:29:09 PM	On		29 mph	18 mph	29 mph S	-	1.098 g	0.453 g	15.1 mi.	107,031.6	13.22v	43,292 min	30.29545	-89.37662	813 St Joseph St, Waveland, MS
3:31:09 PM	On		30 mph	26 mph	28 mph SW	-	0.580 g	0.645 g	15.9 mi.	107,032.4	13.22v	43,294 min	30.28520	-89.37915	273 S Central Ave, Waveland, MS
3:33:09 PM	On		32 mph	20 mph	0 mph SE	-	0.180 g	0.498 g	16.6 mi.	107,033.1	13.19v	43,296 min	30.27990	-89.38342	410 Sandy St, Waveland, MS
3:35:09 PM	On		0 mph	0 mph	0 mph SE	-	0.000 g	0.000 g	16.6 mi.	107,033.1	13.16v	43,298 min	30.27989	-89.38338	201 Hickey St, Waveland, MS
3:37:09 PM	On		10 mph	5 mph	9 mph SE	-	0.722 g	0.114 g	16.8 mi.	107,033.3	13.16v	43,300 min	30.27815	-89.38118	229 Sandy St, Waveland, MS
3:39:09 PM	On		9 mph	6 mph	0 mph NW	-	0.767 g	0.396 g	17.0 mi.	107,033.5	13.16v	43,302 min	30.27623	-89.37977	360 Fell St, Waveland, MS
3:41:09 PM	On		3 mph	0 mph	0 mph NW	-	0.000 g	0.000 g	17.0 mi.	107,033.5	13.13v	43,304 min	30.27623	-89.37977	360 Fell St, Waveland, MS
3:43:09 PM	On		9 mph	7 mph	6 mph NW	-	0.792 g	0.102 g	17.3 mi.	107,033.8	12.98v	43,306 min	30.27864	-89.38311	312 Surf St, Waveland, MS
3:45:09 PM	On		6 mph	0 mph	1 mph NW	-	0.045 g	0.441 g	17.4 mi.	107,033.9	12.83v	43,308 min	30.27873	-89.38324	318 Surf St, Waveland, MS
3:47:09 PM	On		9 mph	3 mph	7 mph NW	-	0.588 g	0.090 g	17.4 mi.	107,033.9	13.07v	43,310 min	30.27985	-89.38473	416 Surf St, Waveland, MS
3:49:09 PM	On		12 mph	6 mph	9 mph SE	-	1.755 g	0.486 g	17.6 mi.	107,034.1	12.98v	43,312 min	30.27903	-89.38498	407 Tide St, Waveland, MS
3:51:09 PM	On		11 mph	8 mph	7 mph SE	-	0.069 g	0.057 g	17.9 mi.	107,034.4	13.04v	43,314 min	30.27649	-89.38149	215 Tide St, Waveland, MS
3:53:09 PM	On		11 mph	6 mph	7 mph NW	-	1.041 g	0.396 g	18.1 mi.	107,034.6	13.04v	43,316 min	30.27609	-89.38233	206 Water St, Waveland, MS
3:55:09 PM	On		10 mph	8 mph	9 mph NW	-	0.102 g	0.094 g	18.4 mi.	107,034.9	12.92v	43,318 min	30.27871	-89.38590	416 Water St, Waveland, MS
3:57:09 PM	On		24 mph	8 mph	24 mph SE	25 mph	0.869 g	0.498 g	18.7 mi.	107,035.2	13.01v	43,320 min	30.27829	-89.38680	419 Waveland Ave, Waveland, MS
3:59:09 PM	On		24 mph	10 mph	0 mph N	-	0.102 g	0.543 g	19.0 mi.	107,035.5	13.10v	43,322 min	30.27480	-89.38546	408 Piney Ridge Rd, Waveland, MS
4:01:09 PM	On		0 mph	0 mph	0 mph N	-	0.000 g	0.000 g	19.0 mi.	107,035.5	13.04v	43,324 min	30.27480	-89.38546	408 Piney Ridge Rd, Waveland, MS
4:03:09 PM	On		16 mph	4 mph	16 mph W	-	1.224 g	0.384 g	19.1 mi.	107,035.6	12.98v	43,326 min	30.27468	-89.38751	206 Piney Ridge Rd, Waveland, MS
4:05:09 PM	On		16 mph	6 mph	0 mph W	-	0.294 g	0.416 g	19.4 mi.	107,035.9	13.07v	43,328 min	30.27506	-89.39055	214 South St, Waveland, MS

Attachment: 20211018 - Philip's Pest Control Weekly Report for September 1-4 2021 (9928 : Spread

4:07:09 PM	On	0 mph	0 mph	0 mph W	-	0.000 g	0.000 g	19.4 mi.	107,035.9	13.01v	43,330 min	30.27506	-89.39055	214 South St, Waveland, MS
4:09:09 PM	On	9 mph	5 mph	3 mph E	-	0.918 g	0.396 g	19.5 mi.	107,036.0	12.89v	43,332 min	30.27514	-89.39304	481 South St, Waveland, MS
4:11:09 PM	On	9 mph	7 mph	0 mph E	-	0.882 g	0.473 g	19.8 mi.	107,036.3	12.89v	43,334 min	30.27514	-89.38929	613 Sears Ave, Waveland, MS
4:13:09 PM	On	28 mph	11 mph	13 mph NW	25 mph	0.869 g	0.306 g	20.1 mi.	107,036.6	13.01v	43,336 min	30.28024	-89.38882	Waveland Ave, Waveland, MS
4:15:09 PM	On	32 mph	29 mph	25 mph N	30 mph	0.135 g	0.139 g	21.1 mi.	107,037.6	12.92v	43,338 min	30.29183	-89.39723	1552 Waveland Ave, Waveland, MS
4:17:09 PM	On	29 mph	15 mph	0 mph N	45 mph	0.102 g	0.384 g	21.6 mi.	107,038.1	12.83v	43,340 min	30.29929	-89.39743	725 US-90, Waveland, MS
4:19:09 PM	On	53 mph	25 mph	30 mph S	35 mph	1.200 g	0.384 g	22.4 mi.	107,038.9	12.92v	43,342 min	30.29810	-89.41011	5020 Lower Bay Rd, Bay St Louis, MS
4:21:09 PM	On	55 mph	45 mph	13 mph S	-	0.331 g	0.286 g	24.0 mi.	107,040.5	13.04v	43,344 min	30.27612	-89.41017	7030 Tamborella Rd, Bay St Louis, MS
4:23:09 PM	On	15 mph	13 mph	13 mph S	-	0.535 g	0.249 g	24.4 mi.	107,040.9	12.98v	43,346 min	30.27333	-89.40594	7305 Ridge Rd, Bay St Louis, MS
4:25:09 PM	On	14 mph	13 mph	13 mph N	-	0.114 g	0.135 g	24.9 mi.	107,041.4	13.53v	43,348 min	30.27514	-89.41016	Tamborella Rd, Bay St Louis, MS
4:27:09 PM	On	53 mph	23 mph	4 mph W	-	0.318 g	0.359 g	25.6 mi.	107,042.1	13.53v	43,350 min	30.27567	-89.41709	7071 Klein St, Bay St Louis, MS
4:29:09 PM	On	18 mph	11 mph	3 mph NW	-	1.008 g	0.359 g	26.0 mi.	107,042.5	13.53v	43,352 min	30.27151	-89.41496	7087 Clarence Garcia Rd, Bay St Louis, MS
4:31:09 PM	On	15 mph	11 mph	14 mph N	-	1.053 g	0.351 g	26.4 mi.	107,042.9	13.56v	43,354 min	30.27204	-89.41652	7093 Road 137, Bay St Louis, MS
4:33:09 PM	On	34 mph	15 mph	15 mph N	-	0.984 g	0.339 g	26.9 mi.	107,043.4	13.56v	43,356 min	30.27765	-89.41813	Meadow Dale St, Bay St Louis, MS
4:35:09 PM	On	16 mph	14 mph	13 mph S	-	0.147 g	0.135 g	27.3 mi.	107,043.8	13.56v	43,358 min	30.27370	-89.41913	Dogwood St, Bay St Louis, MS
4:37:09 PM	On	21 mph	13 mph	15 mph N	-	0.927 g	0.237 g	27.8 mi.	107,044.3	13.53v	43,360 min	30.27783	-89.42025	7172 Holly St, Bay St Louis, MS
4:39:09 PM	On	19 mph	15 mph	13 mph NW	35 mph	0.939 g	0.429 g	28.3 mi.	107,044.8	13.01v	43,362 min	30.27346	-89.42150	5804 Pearlington Rd, Bay St Louis, MS
4:41:09 PM	On	32 mph	18 mph	32 mph S	-	0.241 g	0.229 g	28.9 mi.	107,045.4	12.95v	43,364 min	30.27657	-89.42130	7105 Magnolia St, Bay St Louis, MS
4:43:09 PM	On	49 mph	20 mph	9 mph N	-	0.951 g	0.433 g	29.6 mi.	107,046.1	12.95v	43,366 min	30.27452	-89.42447	7000 Road 132, Bay St Louis, MS
4:45:09 PM	On	27 mph	13 mph	14 mph N	-	0.861 g	0.420 g	30.0 mi.	107,046.5	13.07v	43,368 min	30.27320	-89.42629	7052 Jack Ladner Rd, Bay St Louis, MS
4:47:09 PM	On	51 mph	31 mph	19 mph SE	-	0.384 g	0.400 g	31.0 mi.	107,047.5	12.95v	43,370 min	30.26922	-89.43889	Ora Ladner Rd, Bay St Louis, MS
4:49:09 PM	On	19 mph	12 mph	13 mph N	-	1.008 g	0.441 g	31.5 mi.	107,048.0	13.07v	43,372 min	30.26633	-89.44008	7049 Carlton France Rd, Bay St Louis, MS
4:51:09	On	57 mph	17 mph	19 mph	35 mph	1.053 g	0.510 g	32.0 mi.	107,048.5	12.83v	43,374	30.26735	-89.44379	Pearlington R

Attachment: 20211018 - Philip's Pest Control Weekly Report for September 1-4 2021 (9928 : Spread

PM	On	[illegible]	[illegible]	SW	[illegible]	[illegible]	[illegible]	[illegible]	[illegible]	[illegible]	min	[illegible]	MS
4:53:09 PM	On	19 mph	13 mph	11 mph SE	35 mph	0.453 g	0.416 g	32.5 mi.	107,049.0	13.19v	43,376 min	30.26079 -89.44392	6335 Lakeshore Rd, Bay St Louis, MS
4:55:09 PM	On	48 mph	19 mph	8 mph NE	-	0.318 g	0.318 g	33.1 mi.	107,049.6	13.13v	43,378 min	30.25361 -89.44071	6045 1st St, Bay St Louis, MS
4:57:09 PM	On	53 mph	34 mph	52 mph E	55 mph	0.759 g	0.408 g	34.3 mi.	107,050.8	13.07v	43,380 min	30.24653 -89.42948	5125 Lakeshore Rd, Bay St Louis, MS
4:59:09 PM	On	51 mph	30 mph	29 mph NE	25 mph	0.204 g	0.306 g	35.3 mi.	107,051.8	13.04v	43,382 min	30.25521 -89.41829	6018 S Beach Blvd, Bay St Louis, MS
5:01:09 PM	On	30 mph	19 mph	14 mph N	-	0.249 g	0.261 g	35.9 mi.	107,052.4	13.13v	43,384 min	30.26091 -89.41677	5118 Bordage St, Bay St Louis, MS
5:03:09 PM	On	17 mph	14 mph	13 mph NE	-	0.224 g	0.237 g	36.4 mi.	107,052.9	13.01v	43,386 min	30.26317 -89.42067	6245 S Railroad Ave, Bay St Louis, MS
5:05:09 PM	On	16 mph	11 mph	4 mph S	-	1.131 g	0.416 g	36.8 mi.	107,053.3	13.25v	43,388 min	30.26227 -89.41853	5147 Herron St, Bay St Louis, MS
5:07:09 PM	On	19 mph	13 mph	16 mph S	-	1.053 g	0.486 g	37.2 mi.	107,053.7	13.07v	43,390 min	30.26176 -89.41358	5059 Oak St, Bay St Louis, MS
5:09:09 PM	On	30 mph	17 mph	30 mph N	25 mph	0.780 g	0.453 g	37.8 mi.	107,054.3	13.16v	43,392 min	30.26040 -89.41536	5092 Ioor Ave, Bay St Louis, MS
5:11:09 PM	On	32 mph	16 mph	15 mph NE	-	1.176 g	0.371 g	38.3 mi.	107,054.8	13.16v	43,394 min	30.26572 -89.41673	6079 N Railroad Ave, Bay St Louis, MS
5:13:09 PM	On	32 mph	13 mph	32 mph S	25 mph	0.996 g	0.371 g	38.8 mi.	107,055.3	13.16v	43,396 min	30.26325 -89.41658	5195 Ioor Ave, Bay St Louis, MS
5:15:09 PM	On	43 mph	33 mph	35 mph NE	25 mph	0.273 g	0.216 g	39.9 mi.	107,056.4	13.13v	43,398 min	30.26133 -89.40313	981 S Beach Blvd, Waveland, MS
5:17:09 PM	On	35 mph	34 mph	35 mph NE	25 mph	0.159 g	0.396 g	41.0 mi.	107,057.5	13.16v	43,400 min	30.26737 -89.38585	800 S Beach Blvd, Waveland, MS
5:19:09 PM	On	35 mph	34 mph	32 mph NE	25 mph	0.033 g	0.139 g	42.1 mi.	107,058.6	12.95v	43,402 min	30.27855 -89.37244	222 S Beach Blvd, Waveland, MS
5:21:09 PM	On	37 mph	30 mph	31 mph NE	25 mph	0.094 g	0.094 g	43.1 mi.	107,059.6	13.16v	43,404 min	30.28856 -89.36050	N Beach Blvd, Waveland, MS
5:23:09 PM	On	41 mph	28 mph	33 mph NW	25 mph	0.351 g	0.306 g	44.0 mi.	107,060.5	13.01v	43,406 min	30.29773 -89.36875	774 Nicholson Ave, Waveland, MS
5:25:09 PM	On	39 mph	24 mph	12 mph E	-	0.906 g	0.314 g	44.9 mi.	107,061.4	13.10v	43,408 min	30.30288 -89.36061	874 Webb St, Bay St Louis, MS
5:27:09 PM	On	16 mph	13 mph	16 mph E	-	0.159 g	0.294 g	45.3 mi.	107,061.8	13.10v	43,410 min	30.30073 -89.35357	738 Webb St, Bay St Louis, MS
5:29:09 PM	On	18 mph	9 mph	15 mph W	-	1.065 g	0.396 g	45.6 mi.	107,062.1	13.25v	43,412 min	30.30114 -89.35489	769 Webb St, Bay St Louis, MS
5:31:09 PM	On	35 mph	15 mph	35 mph E	35 mph	0.363 g	0.216 g	46.1 mi.	107,062.6	13.19v	43,414 min	30.30368 -89.36093	1050 Old Spanish Trl, Bay St Louis, MS
5:33:09 PM	On	39 mph	22 mph	0 mph W	25 mph	0.327 g	0.486 g	46.9 mi.	107,063.4	13.07v	43,416 min	30.31243 -89.35874	988 Washington St, Bay St Louis, MS
5:35:09 PM	On	51 mph	27 mph	29 mph NE	45 mph	1.053 g	0.441 g	47.8 mi.	107,064.3	13.19v	43,418 min	30.31740 -89.34503	590 US-90, Bay St Louis, MS

Attachment: 20211018 - Philip's Pest Control Weekly Report for September 1-4 2021 (9928 : Spread

5:37:09 PM	On		26 mph	2 mph	0 mph NW	-	0.665 g	0.543 g	47.9 mi.	107,064.4	13.01v	43,420 min	30.31817	-89.34416	525 Highway 90, Bay St Louis, MS
5:39:09 PM	On		2 mph	0 mph	0 mph NW	-	0.759 g	0.461 g	47.9 mi.	107,064.4	13.04v	43,422 min	30.31822	-89.34422	525 Highway 90, Bay St Louis, MS
5:41:09 PM	On		0 mph	0 mph	0 mph NW	-	0.000 g	0.000 g	47.9 mi.	107,064.4	13.10v	43,424 min	30.31822	-89.34422	525 Highway 90, Bay St Louis, MS
5:43:09 PM	On		0 mph	0 mph	0 mph NW	-	0.000 g	0.000 g	47.9 mi.	107,064.4	13.07v	43,426 min	30.31822	-89.34422	525 Highway 90, Bay St Louis, MS
5:43:32 PM		Idling - OBD	0 mph	0 mph	0 mph NW	-	0.000 g	0.000 g	47.9 mi.	107,064.4	13.07v	43,426 min	30.31822	-89.34422	525 Highway 90, Bay St Louis, MS
5:45:09 PM	On		2 mph	0 mph	0 mph NW	-	0.000 g	0.000 g	47.9 mi.	107,064.4	13.01v	43,428 min	30.31822	-89.34422	525 Highway 90, Bay St Louis, MS
5:47:09 PM	On		1 mph	0 mph	0 mph NW	-	0.000 g	0.000 g	47.9 mi.	107,064.4	13.10v	43,430 min	30.31822	-89.34422	525 Highway 90, Bay St Louis, MS
5:49:09 PM	On		2 mph	0 mph	0 mph NW	-	0.000 g	0.000 g	47.9 mi.	107,064.4	13.04v	43,432 min	30.31822	-89.34422	525 Highway 90, Bay St Louis, MS
5:51:09 PM	On		2 mph	0 mph	0 mph NW	-	0.000 g	0.000 g	47.9 mi.	107,064.4	12.95v	43,434 min	30.31822	-89.34422	525 Highway 90, Bay St Louis, MS
5:53:09 PM	On		1 mph	0 mph	1 mph NW	-	0.000 g	0.000 g	47.9 mi.	107,064.4	12.92v	43,436 min	30.31822	-89.34422	525 Highway 90, Bay St Louis, MS
5:55:09 PM	On		3 mph	0 mph	0 mph W	-	0.620 g	0.510 g	47.9 mi.	107,064.4	13.01v	43,438 min	30.31837	-89.34462	533 Highway 90, Bay St Louis, MS
5:57:09 PM	On		3 mph	0 mph	0 mph E	-	0.645 g	0.396 g	47.9 mi.	107,064.4	12.89v	43,440 min	30.31825	-89.34463	533 Highway 90, Bay St Louis, MS
5:59:09 PM	On		1 mph	0 mph	0 mph E	-	0.000 g	0.000 g	47.9 mi.	107,064.4	12.92v	43,442 min	30.31825	-89.34463	533 Highway 90, Bay St Louis, MS
6:01:09 PM	On		2 mph	0 mph	0 mph E	-	0.000 g	0.000 g	47.9 mi.	107,064.4	12.86v	43,444 min	30.31825	-89.34463	533 Highway 90, Bay St Louis, MS
6:03:09 PM	On		2 mph	0 mph	0 mph E	-	0.000 g	0.000 g	47.9 mi.	107,064.4	12.98v	43,446 min	30.31825	-89.34463	533 Highway 90, Bay St Louis, MS
6:05:09 PM	On		49 mph	14 mph	48 mph W	45 mph	0.939 g	0.396 g	48.4 mi.	107,064.9	13.01v	43,448 min	30.31538	-89.35137	827 US-90, Bay St Louis, MS
6:07:09 PM	On		52 mph	27 mph	23 mph W	-	1.245 g	0.396 g	49.3 mi.	107,065.8	12.83v	43,450 min	30.31167	-89.36563	501 Longfellow Rd, Bay St Louis, MS
6:09:09 PM	On		48 mph	34 mph	14 mph W	-	0.363 g	0.343 g	50.5 mi.	107,067.0	13.01v	43,452 min	30.31133	-89.38470	Bay St Louis, MS
6:11:09 PM	On		71 mph	50 mph	62 mph NW	55 mph	1.122 g	0.359 g	52.1 mi.	107,068.6	12.98v	43,454 min	30.31903	-89.41055	MS-43, Bay St Louis, MS
6:13:09 PM	On		70 mph	66 mph	53 mph NE	55 mph	0.139 g	0.249 g	54.3 mi.	107,070.8	13.01v	43,456 min	30.34443	-89.42618	12064 MS-603, Bay St Louis, MS
6:15:09 PM	On		67 mph	55 mph	67 mph NW	65 mph	0.171 g	0.249 g	56.1 mi.	107,072.6	12.92v	43,458 min	30.36941	-89.42863	13436 MS-43, Kiln, MS
6:17:09 PM	On		67 mph	62 mph	65 mph NW	65 mph	0.102 g	0.102 g	58.2 mi.	107,074.7	12.95v	43,460 min	30.39502	-89.44618	MS-43, Kiln, MS
6:19:09	-		--	--	42 mph	--	- ---	- ---	-- -	--- ---	-- --	43,462	-- ----	-- ----	--- - --

Attachment: 20211018 - Philip's Pest Control Weekly Report for September 1-4 2021 (9928 : Spread

PM	On		65 mph	49 mph	SE	35 mph	0.257 g	0.331 g	59.9 mi.	107,076.4	13.19v	min	30.40817	-89.43297	Kiln-Delisle Rd, Kiln, MS
6:21:09 PM	On		49 mph	39 mph	46 mph N	-	0.359 g	0.261 g	61.2 mi.	107,077.7	13.04v	43,464 min	30.41745	-89.42236	Old Joe Moran St, Kiln, MS
6:23:09 PM	On		52 mph	44 mph	25 mph NE	-	0.282 g	0.261 g	62.7 mi.	107,079.2	13.04v	43,466 min	30.43752	-89.41688	Joe Moran Rd, Kiln, MS
6:25:09 PM	On		29 mph	6 mph	0 mph N	-	0.657 g	0.429 g	62.9 mi.	107,079.4	13.19v	43,468 min	30.43874	-89.41456	18403 Joe Moran Rd, Kiln, MS
6:27:09 PM	On		7 mph	1 mph	0 mph NE	-	1.233 g	0.531 g	63.0 mi.	107,079.5	12.07v	43,470 min	30.43904	-89.41448	18403 Joe Moran Rd, Kiln, MS
6:27:19 PM	Off		0 mph	0 mph	0 mph NE	-	0.000 g	0.000 g	63.0 mi.	107,079.5	12.01v	43,471 min	30.43904	-89.41448	18403 Joe Moran Rd, Kiln, MS

Fri Sep 3, 2021

Time	Ignition	In-Cab Alert	Max Speed	Avg Speed	Inst Speed	Speed Limit	Max Accel	Max Decel	Distance	Odometer	Voltage	Run Time	Latitude	Longitude	Location
6:31:48 AM			0 mph	0 mph	0 mph NE	-	0.000 g	0.000 g	0.0 mi.	107,079.5	12.62v	43,471 min	30.43904	-89.41448	18403 Joe Moran Rd, Kiln, MS
8:35:31 AM	On		3 mph	0 mph	3 mph NE	-	0.000 g	0.000 g	0.0 mi.	107,079.5	14.50v	43,471 min	30.43904	-89.41448	Joe Moran Rd, Kiln, MS
8:37:30 AM	On		5 mph	0 mph	0 mph N	-	1.073 g	0.408 g	0.0 mi.	107,079.5	14.35v	43,473 min	30.43897	-89.41461	18403 Joe Moran Rd, Kiln, MS
8:39:30 AM	On		0 mph	0 mph	0 mph N	-	0.000 g	0.000 g	0.0 mi.	107,079.5	14.14v	43,475 min	30.43899	-89.41464	18403 Joe Moran Rd, Kiln, MS
8:41:01 AM		Idling - OBD	0 mph	0 mph	0 mph N	-	0.000 g	0.000 g	0.0 mi.	107,079.5	14.23v	43,475 min	30.43899	-89.41464	18403 Joe Moran Rd, Kiln, MS
8:41:30 AM	On		0 mph	0 mph	0 mph N	-	0.000 g	0.000 g	0.0 mi.	107,079.5	14.14v	43,477 min	30.43899	-89.41464	18403 Joe Moran Rd, Kiln, MS
8:43:30 AM	On		0 mph	0 mph	0 mph N	-	0.000 g	0.000 g	0.0 mi.	107,079.5	14.17v	43,479 min	30.43899	-89.41464	18403 Joe Moran Rd, Kiln, MS
8:45:30 AM	On		0 mph	0 mph	0 mph N	-	0.000 g	0.000 g	0.0 mi.	107,079.5	13.59v	43,481 min	30.43899	-89.41464	18403 Joe Moran Rd, Kiln, MS
8:46:01 AM		Idling - OBD	0 mph	0 mph	0 mph N	-	0.000 g	0.000 g	0.0 mi.	107,079.5	13.50v	43,481 min	30.43899	-89.41464	18403 Joe Moran Rd, Kiln, MS
8:47:30 AM	On		9 mph	0 mph	0 mph N	-	0.882 g	0.396 g	0.1 mi.	107,079.6	13.44v	43,483 min	30.43921	-89.41466	18403 Joe Moran Rd, Kiln, MS
8:49:30 AM	On		0 mph	0 mph	0 mph N	-	0.000 g	0.000 g	0.1 mi.	107,079.6	13.47v	43,485 min	30.43921	-89.41466	18403 Joe Moran Rd, Kiln, MS
8:51:30 AM	On		0 mph	0 mph	0 mph N	-	0.000 g	0.000 g	0.1 mi.	107,079.6	12.77v	43,487 min	30.43921	-89.41466	18403 Joe Moran Rd, Kiln, MS
8:51:40 AM	Off		0 mph	0 mph	0 mph N	-	0.000 g	0.000 g	0.1 mi.	107,079.6	12.77v	43,487 min	30.43921	-89.41466	18403 Joe Moran Rd, Kiln, MS
8:52:50 AM	On		0 mph	0 mph	0 mph N	-	0.000 g	0.000 g	0.1 mi.	107,079.6	12.31v	43,487 min	30.43921	-89.41466	18403 Joe Moran Rd, Kiln, MS
8:54:49 AM	On		0 mph	0 mph	0 mph N	-	0.000 g	0.000 g	0.1 mi.	107,079.6	14.71v	43,489 min	30.43921	-89.41466	18403 Joe Moran Rd, Kiln,

Attachment: 20211018 - Philip's Pest Control Weekly Report for September 1-4 2021 (9928 : Spread

8:56:49 AM	On		0 mph	0 mph	0 mph N	-	0.000 g	0.000 g	0.1 mi.	107,079.6	13.35v	43,491 min	30.43921	-89.41466	18403 Joe Moran Rd, Kiln, MS
8:57:59 AM		Idling - OBD	4 mph	0 mph	1 mph SW	-	0.804 g	0.282 g	0.1 mi.	107,079.5	13.38v	43,491 min	30.43927	-89.41466	18403 Joe Moran Rd, Kiln, MS
8:58:49 AM	On		6 mph	0 mph	0 mph E	-	0.804 g	0.384 g	0.1 mi.	107,079.5	12.22v	43,493 min	30.43906	-89.41451	18403 Joe Moran Rd, Kiln, MS
8:58:59 AM	Off		0 mph	0 mph	0 mph E	-	0.000 g	0.000 g	0.1 mi.	107,079.5	12.10v	43,493 min	30.43906	-89.41451	18403 Joe Moran Rd, Kiln, MS
9:03:28 PM			0 mph	0 mph	0 mph E	-	0.000 g	0.000 g	0.1 mi.	107,079.5	12.59v	43,493 min	30.43906	-89.41451	18403 Joe Moran Rd, Kiln, MS

Sat Sep 4, 2021

Time	Ignition	In-Cab Alert	Max Speed	Avg Speed	Inst Speed	Speed Limit	Max Accel	Max Decel	Distance	Odometer	Voltage	Run Time	Latitude	Longitude	Location
9:03:28 AM			0 mph	0 mph	0 mph E	-	0.000 g	0.000 g	0.0 mi.	107,079.5	12.55v	43,493 min	30.43906	-89.41451	18403 Joe Moran Rd, Kiln, MS
9:03:28 PM			0 mph	0 mph	0 mph E	-	0.000 g	0.000 g	0.0 mi.	107,079.5	12.55v	43,493 min	30.43906	-89.41451	18403 Joe Moran Rd, Kiln, MS

Copyright ©2021 WEX Telematics - gps.wextelematics.com. Generated in 1.8289 seconds.

Attachment: 20211018 - Philip's Pest Control Weekly Report for September 1-4 2021 (9928 : Spread

Activity Detail Overview »

Location Records	350	**Sorted By**	Time
Total Distance Traveled	184.6 mi.	**Selected Vehicle**	12 (vin: 1GTH5AE9F1161333)
Average Speed	16 mph	**Report Time Period**	Sep 1 12:00 AM to Sep 4 11:59 PM (CDT)
Landmarked Stops	Show	**Report Created**	October 11, 2021 8:31:28 AM
Max Speed	84 mph		

** Distance is accumulated daily*
** Odometer values are on the spreadsheet export.*
** Only the closest landmark is shown.*
** Landmarks over 3.8 miles wide have been excluded.*
** Run Time is based on Total GPS Device Hours.*


wex TELEMATICS


Philips Pest Control LLC

Export Data | Email Report

Speed Graphs »


show/hide

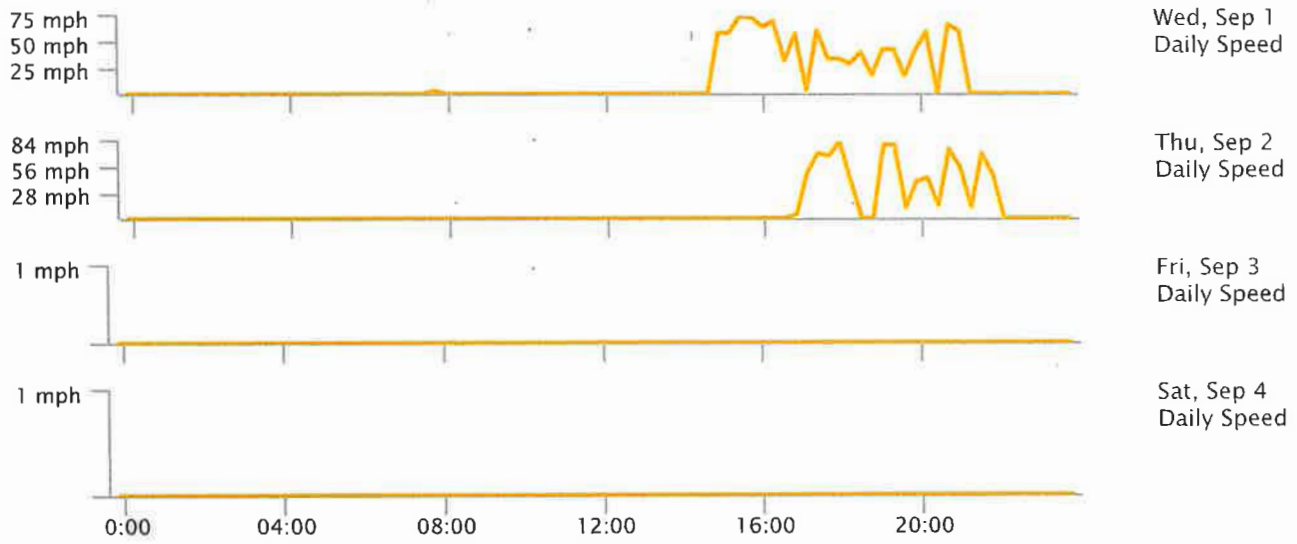

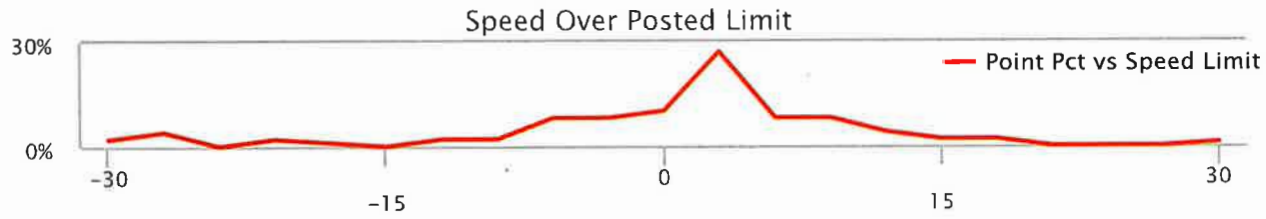

Attachment: 20211018 - Philip's Pest Control Weekly Report for September 1-4 2021 (9928 : Spread



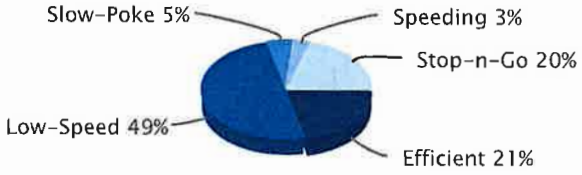

Low-Speed: inst-speed is under 15 mph | No Address: address or speed-limit unknown | Efficient: inst-speed within 10 mph of speed-limit | Stop-n-Go: zero inst-speed and nonzero max-speed | Speeding: inst-speed more than 10 mph over speed-limit | Slow-Poke: inst-speed between 15 mph and 10 mph under limit

Activity Detail Report »

Selected Vehicle: 12

Wed Sep 1, 2021

Time	Ignition	In-Cab Alert	Max Speed	Avg Speed	Inst Speed	Speed Limit	Max Accel	Max Decel	Distance	Odometer	Voltage	Run Time	Latitude	Longitude	Location
7:41:06 AM	On		3 mph	0 mph	3 mph SW	-	0.000 g	0.000 g	0.0 mi.	84,442.7	14.68v	36,677 min	30.43906	-89.41465	18403 Joe Moran Rd, Kiln, MS
7:43:05 AM	On		0 mph	0 mph	0 mph SW	-	0.000 g	0.000 g	0.0 mi.	84,442.7	12.95v	36,679 min	30.43906	-89.41465	18403 Joe Moran Rd, Kiln, MS
7:43:15 AM	Off		0 mph	0 mph	0 mph SW	-	0.000 g	0.000 g	0.0 mi.	84,442.7	12.92v	36,680 min	30.43906	-89.41465	18403 Joe Moran Rd, Kiln, MS
2:49:02 PM	On		0 mph	0 mph	0 mph SW	-	0.000 g	0.000 g	0.0 mi.	84,442.7	14.53v	36,680 min	30.43906	-89.41465	18403 Joe Moran Rd, Kiln, MS
2:51:01 PM	On		7 mph	1 mph	0 mph N	-	0.918 g	0.441 g	0.0 mi.	84,442.7	13.95v	36,682 min	30.43922	-89.41467	18403 Joe Moran Rd, Kiln, MS
2:53:01 PM	On		0 mph	0 mph	0 mph N	-	0.000 g	0.000 g	0.0 mi.	84,442.7	13.92v	36,684 min	30.43922	-89.41467	18403 Joe Moran Rd, Kiln, MS
2:55:01 PM	On		1 mph	0 mph	0 mph NW	-	0.000 g	0.000 g	0.0 mi.	84,442.7	13.89v	36,686 min	30.43932	-89.41464	18403 Joe Moran Rd, Kiln, MS
2:55:46 PM		Idling - OBD	0 mph	0 mph	0 mph NW	-	0.000 g	0.000 g	0.0 mi.	84,442.7	13.92v	36,686 min	30.43932	-89.41464	18403 Joe Moran Rd, Kiln, MS
2:57:01 PM	On		7 mph	1 mph	0 mph S	-	0.767 g	0.371 g	0.1 mi.	84,442.8	13.95v	36,688 min	30.43899	-89.41456	18403 Joe Moran Rd, Kiln, MS
2:59:01 PM	On		9 mph	1 mph	9 mph S	-	1.233 g	0.090 g	0.1 mi.	84,442.8	13.77v	36,690 min	30.43849	-89.41455	Joe Moran Rd, Kiln, MS
3:01:01 PM	On		45 mph	30 mph	20 mph NE	-	0.669 g	0.963 g	1.1 mi.	84,443.8	13.68v	36,692 min	30.44711	-89.40581	Joe Moran Rd, Kiln, MS
3:03:01 PM	On		56 mph	51 mph	55 mph N	-	0.261 g	0.543 g	2.7 mi.	84,445.4	13.77v	36,694 min	30.45609	-89.38108	Firetower Rd, Kiln, MS

Attachment: 20211018 - Philip's Pest Control Weekly Report for September 1-4 2021 (9928 : Spread

3:05:01 PM	On	59 mph	47 mph	59 mph S	-	0.204 g	0.229 g	4.3 mi.	84,447.0	13.80v	36,696 min	30.45083	-89.37169	Fenton Dedeaux Rd, Kiln, MS
3:07:01 PM	On	59 mph	54 mph	55 mph S	-	0.237 g	0.192 g	6.1 mi.	84,448.8	13.83v	36,698 min	30.42525	-89.36770	17065 Fenton Dedeaux Rd, Kiln, MS
3:09:01 PM	On	56 mph	45 mph	45 mph SE	45 mph	1.110 g	0.408 g	7.6 mi.	84,450.3	13.56v	36,700 min	30.41997	-89.34599	1061 Kiln-Delisle Rd, Pass Christian, MS
3:11:01 PM	On	45 mph	30 mph	40 mph SW	30 mph	0.882 g	0.453 g	8.6 mi.	84,451.3	13.16v	36,702 min	30.40862	-89.34474	Kapalama Dr, Pass Christian, MS
3:13:01 PM	On	42 mph	36 mph	34 mph NW	-	0.204 g	0.090 g	9.8 mi.	84,452.5	13.13v	36,704 min	30.40307	-89.36175	96103 Kapalama Dr, Diamondhead, MS
3:15:01 PM	On	35 mph	7 mph	0 mph SW	-	0.069 g	0.510 g	10.0 mi.	84,452.7	13.25v	36,706 min	30.40463	-89.36517	Kapalama Dr, Diamondhead, MS
3:17:01 PM	On	24 mph	4 mph	24 mph SE	-	0.735 g	0.388 g	10.2 mi.	84,452.9	13.13v	36,708 min	30.40410	-89.36405	Kapalama Dr, Diamondhead, MS
3:19:01 PM	On	34 mph	27 mph	30 mph SW	30 mph	0.408 g	0.384 g	11.1 mi.	84,453.8	13.16v	36,710 min	30.39802	-89.36919	85526 Diamondhead Dr W, Diamondhead, MS
3:21:01 PM	On	32 mph	26 mph	23 mph S	-	0.996 g	0.433 g	11.9 mi.	84,454.6	13.10v	36,712 min	30.39007	-89.37916	7348 Analii St, Diamondhead, MS
3:23:01 PM	On	33 mph	20 mph	17 mph SE	30 mph	0.869 g	0.453 g	12.6 mi.	84,455.3	13.25v	36,714 min	30.38121	-89.37958	Diamondhead Cir, Diamondhead, MS
3:25:01 PM	On	40 mph	24 mph	20 mph S	-	1.167 g	0.461 g	13.4 mi.	84,456.1	13.01v	36,716 min	30.37054	-89.37614	Diamondhead Dr S, Diamondhead, MS
3:27:01 PM	On	34 mph	14 mph	0 mph W	-	0.216 g	0.339 g	13.9 mi.	84,456.6	13.19v	36,718 min	30.36509	-89.37817	2430 Airport Dr, Diamondhead, MS
3:29:01 PM	On	6 mph	0 mph	3 mph S	-	0.747 g	0.384 g	13.9 mi.	84,456.6	13.04v	36,720 min	30.36509	-89.37814	Akoko St, Diamondhead, MS
3:31:01 PM	On	27 mph	16 mph	26 mph N	-	1.176 g	0.314 g	14.4 mi.	84,457.1	13.22v	36,722 min	30.37073	-89.37619	404 Diamondhead Dr S, Diamondhead, MS
3:33:01 PM	On	75 mph	54 mph	38 mph W	70 mph	0.408 g	0.400 g	16.2 mi.	84,458.9	13.22v	36,724 min	30.36507	-89.40183	I-10, Diamondhead, MS
3:35:01 PM	On	41 mph	32 mph	41 mph W	70 mph	0.135 g	0.216 g	17.3 mi.	84,460.0	13.25v	36,726 min	30.35995	-89.41885	I-10, Bay St Louis, MS
3:37:01 PM	On	58 mph	37 mph	58 mph S	55 mph	0.388 g	0.294 g	18.5 mi.	84,461.2	13.68v	36,728 min	30.34613	-89.42552	MS-43, Bay St Louis, MS
3:39:01 PM	On	65 mph	58 mph	56 mph SE	55 mph	0.069 g	0.159 g	20.5 mi.	84,463.2	13.28v	36,730 min	30.32241	-89.41635	10867 MS-43, Bay St Louis, MS
3:41:01 PM	On	56 mph	14 mph	0 mph W	-	0.249 g	0.416 g	20.9 mi.	84,463.6	13.22v	36,732 min	30.31783	-89.41418	5022 Red St, Bay St Louis, MS
3:43:01 PM	On	32 mph	20 mph	32 mph W	-	1.347 g	0.531 g	21.6 mi.	84,464.3	13.22v	36,734 min	30.31212	-89.41542	5062 Trout St, Bay St Louis, MS
3:45:01 PM	On	35 mph	28 mph	33 mph S	-	0.824 g	0.384 g	22.5 mi.	84,465.2	13.25v	36,736 min	30.30974	-89.42735	9355 Harbor Dr, Bay St Louis, MS
3:47:01 PM	On	70 mph	42 mph	70 mph W	65 mph	0.702 g	0.363 g	23.9 mi.	84,466.6	13.22v	36,738 min	30.29980	-89.43833	US-90, Bay St Louis, MS
3:49:01				70 mph							36,740			

Attachment: 20211018 - Philip's Pest Control Weekly Report for September 1-4 2021 (9928 : Spread

PM	On	70 mph	70 mph	W	65 mph	0.045 g	0.037 g	26.2 mi.	84,468.9	13.25v	min	30.30102	-89.47734	US-90, Bay St Louis, MS
3:51:01 PM	On	74 mph	54 mph	10 mph SW	65 mph	0.090 g	0.306 g	28.0 mi.	84,470.7	13.59v	36,742 min	30.30217	-89.50713	10098 US-90, Bay St Louis, MS
3:53:01 PM	On	60 mph	50 mph	60 mph SW	55 mph	0.249 g	0.249 g	29.6 mi.	84,472.3	13.62v	36,744 min	30.28696	-89.52785	US-90, Bay St Louis, MS
3:55:01 PM	On	65 mph	62 mph	60 mph SW	55 mph	0.078 g	0.065 g	31.7 mi.	84,474.4	13.25v	36,746 min	30.27006	-89.55636	US-90, Bay St Louis, MS
3:57:01 PM	On	65 mph	60 mph	51 mph SW	55 mph	0.049 g	0.090 g	33.7 mi.	84,476.4	13.25v	36,748 min	30.25389	-89.58437	15280 US-90, Pearlington, MS
3:59:01 PM	On	53 mph	42 mph	50 mph SW	45 mph	0.127 g	0.224 g	35.1 mi.	84,477.8	13.28v	36,750 min	30.24301	-89.60447	US-90, Pearlington, MS
4:01:01 PM	On	53 mph	34 mph	0 mph SE	-	0.229 g	0.298 g	36.3 mi.	84,479.0	13.28v	36,752 min	30.24890	-89.61301	16615 Monroe St, Pearlington, MS
4:03:01 PM	On	0 mph	0 mph	0 mph SE	-	0.000 g	0.000 g	36.3 mi.	84,479.0	13.28v	36,754 min	30.24890	-89.61301	16615 Monroe St, Pearlington, MS
4:05:01 PM	On	43 mph	7 mph	43 mph SE	-	0.882 g	0.314 g	36.5 mi.	84,479.2	13.31v	36,756 min	30.24632	-89.61122	5249 MS-604, Pearlington, MS
4:07:01 PM	On	61 mph	44 mph	60 mph NE	55 mph	1.143 g	0.306 g	38.0 mi.	84,480.7	13.28v	36,758 min	30.24757	-89.59602	15599 US-90, Pearlington, MS
4:09:01 PM	On	60 mph	60 mph	60 mph NE	55 mph	0.024 g	0.012 g	40.0 mi.	84,482.7	13.28v	36,760 min	30.26322	-89.56790	US-90, Bay St Louis, MS
4:11:01 PM	On	65 mph	63 mph	65 mph NE	55 mph	0.057 g	0.012 g	42.0 mi.	84,484.7	13.28v	36,762 min	30.28040	-89.53889	US-90, Bay St Louis, MS
4:13:01 PM	On	65 mph	65 mph	63 mph NE	55 mph	0.033 g	0.069 g	44.2 mi.	84,486.9	13.19v	36,764 min	30.29812	-89.50902	US-90, Bay St Louis, MS
4:15:01 PM	On	70 mph	59 mph	70 mph E	65 mph	0.216 g	0.204 g	46.2 mi.	84,488.9	13.25v	36,766 min	30.30078	-89.47877	US-90, Bay St Louis, MS
4:17:01 PM	On	70 mph	56 mph	50 mph S	35 mph	0.192 g	0.408 g	48.0 mi.	84,490.7	13.35v	36,768 min	30.29230	-89.45665	8369 Lakeshore Rd, Bay St Louis, MS
4:19:01 PM	On	50 mph	50 mph	47 mph S	35 mph	0.171 g	0.151 g	49.7 mi.	84,492.4	13.31v	36,770 min	30.26897	-89.45015	Lakeshore Rd, Bay St Louis, MS
4:21:01 PM	On	47 mph	25 mph	0 mph NE	35 mph	0.257 g	0.408 g	50.6 mi.	84,493.3	13.25v	36,772 min	30.25961	-89.44230	6236 Lakeshore Rd, Bay St Louis, MS
4:23:01 PM	On	47 mph	17 mph	29 mph SE	35 mph	1.347 g	0.543 g	51.1 mi.	84,493.8	13.31v	36,774 min	30.25319	-89.43788	5901 Lakeshore Rd, Bay St Louis, MS
4:25:01 PM	On	53 mph	40 mph	30 mph NE	25 mph	0.249 g	0.273 g	52.4 mi.	84,495.1	13.25v	36,776 min	30.24873	-89.42356	5302 S Beach Blvd, Bay St Louis, MS
4:27:01 PM	On	36 mph	32 mph	28 mph E	25 mph	0.069 g	0.127 g	53.5 mi.	84,496.2	13.28v	36,778 min	30.25891	-89.41059	S Beach Blvd, Waveland, MS
4:29:01 PM	On	40 mph	31 mph	30 mph E	25 mph	0.114 g	0.069 g	54.5 mi.	84,497.2	13.35v	36,780 min	30.26341	-89.39408	905 S Beach Blvd, Waveland, MS
4:31:01 PM	On	30 mph	30 mph	27 mph NE	25 mph	0.033 g	0.171 g	55.5 mi.	84,498.2	13.22v	36,782 min	30.27091	-89.37990	S Beach Blvd, Waveland, MS
4:33:01 PM	On	31 mph	10 mph	0 mph NW	25 mph	0.229 g	0.478 g	55.9 mi.	84,498.6	13.31v	36,784 min	30.27504	-89.38265	169 Waveland Ave, Waveland,

4:35:01 PM	On		29 mph	14 mph	1 mph SE	-	0.894 g	0.351 g	56.3 mi.	84,499.0	13.31v	36,786 min	30.27331	-89.37711	Oak Blvd, Waveland, MS
4:37:01 PM	On		30 mph	29 mph	30 mph NE	25 mph	0.963 g	0.012 g	57.3 mi.	84,500.0	13.31v	36,788 min	30.28421	-89.36719	N Beach Blvd, Waveland, MS
4:39:01 PM	On		30 mph	30 mph	30 mph E	25 mph	0.033 g	0.037 g	58.3 mi.	84,501.0	13.28v	36,790 min	30.29097	-89.35268	705 N Beach Blvd, Waveland, MS
4:41:01 PM	On		30 mph	30 mph	30 mph NE	25 mph	0.045 g	0.057 g	59.3 mi.	84,502.0	13.31v	36,792 min	30.29768	-89.33797	911 S Beach Blvd, Bay St Louis, MS
4:43:01 PM	On		30 mph	30 mph	30 mph NE	25 mph	0.102 g	0.082 g	60.2 mi.	84,502.9	13.04v	36,794 min	30.30824	-89.32710	228 S Beach Blvd, Bay St Louis, MS
4:45:01 PM	On		32 mph	17 mph	15 mph NW	-	0.816 g	0.294 g	60.8 mi.	84,503.5	13.19v	36,796 min	30.31586	-89.32344	Bayview Ct, Bay St Louis, MS
4:47:01 PM	On		19 mph	11 mph	0 mph SE	-	0.804 g	0.351 g	61.2 mi.	84,503.9	13.35v	36,798 min	30.31705	-89.32856	207 Ruella Ave, Bay St Louis, MS
4:49:01 PM	On		21 mph	4 mph	20 mph N	-	1.065 g	0.351 g	61.3 mi.	84,504.0	13.35v	36,800 min	30.31685	-89.32682	525 N 2nd St, Bay St Louis, MS
4:51:01 PM	On		58 mph	25 mph	1 mph W	45 mph	1.371 g	0.429 g	62.2 mi.	84,504.9	13.31v	36,802 min	30.31989	-89.33702	US-90, Bay St Louis, MS
4:53:01 PM	On		45 mph	18 mph	17 mph E	-	1.155 g	0.445 g	62.7 mi.	84,505.4	13.31v	36,804 min	30.31795	-89.34464	599 Highway 90, Bay St Louis, MS
4:55:01 PM	On		21 mph	1 mph	0 mph NW	-	0.122 g	0.371 g	62.8 mi.	84,505.5	13.19v	36,806 min	30.31824	-89.34413	525 Highway 90, Bay St Louis, MS
4:57:01 PM	On		2 mph	0 mph	0 mph W	-	0.665 g	0.473 g	62.8 mi.	84,505.5	13.19v	36,808 min	30.31830	-89.34426	525 Highway 90, Bay St Louis, MS
4:59:01 PM	On		0 mph	0 mph	0 mph W	-	0.000 g	0.000 g	62.8 mi.	84,505.5	13.16v	36,810 min	30.31830	-89.34426	525 Highway 90, Bay St Louis, MS
5:01:01 PM	On		2 mph	0 mph	0 mph W	-	0.747 g	0.408 g	62.8 mi.	84,505.5	13.16v	36,812 min	30.31835	-89.34432	525 Highway 90, Bay St Louis, MS
5:03:01 PM	On		2 mph	0 mph	0 mph W	-	0.000 g	0.000 g	62.8 mi.	84,505.5	13.16v	36,814 min	30.31835	-89.34432	525 Highway 90, Bay St Louis, MS
5:05:01 PM	On		2 mph	0 mph	0 mph W	-	0.000 g	0.000 g	62.8 mi.	84,505.5	13.16v	36,816 min	30.31835	-89.34432	525 Highway 90, Bay St Louis, MS
5:07:01 PM	On		3 mph	0 mph	0 mph W	-	0.000 g	0.000 g	62.8 mi.	84,505.5	13.13v	36,818 min	30.31839	-89.34464	533 Highway 90, Bay St Louis, MS
5:09:01 PM	On		0 mph	0 mph	0 mph W	-	0.000 g	0.000 g	62.8 mi.	84,505.5	13.13v	36,820 min	30.31839	-89.34464	533 Highway 90, Bay St Louis, MS
5:10:52 PM		Idling - OBD	1 mph	0 mph	0 mph W	-	0.000 g	0.000 g	62.8 mi.	84,505.5	13.13v	36,820 min	30.31839	-89.34464	533 Highway 90, Bay St Louis, MS
5:11:01 PM	On		1 mph	0 mph	0 mph W	-	0.000 g	0.000 g	62.8 mi.	84,505.5	13.10v	36,822 min	30.31839	-89.34464	533 Highway 90, Bay St Louis, MS
5:13:01 PM	On		0 mph	0 mph	0 mph W	-	0.000 g	0.000 g	62.8 mi.	84,505.5	13.13v	36,824 min	30.31839	-89.34464	533 Highway 90, Bay St Louis, MS
5:15:01 PM	On		2 mph	0 mph	0 mph W	-	0.000 g	0.000 g	62.8 mi.	84,505.5	13.10v	36,826 min	30.31839	-89.34464	533 Highway 90, Bay St Louis, MS
5:17:01												36,828			533 Highway 9

Attachment: 20211018 - Philip's Pest Control Weekly Report for September 1-4 2021 (9928 : Spread

PM	On		2 mph	0 mph	0 mph W	-	0.000 g	0.000 g	62.8 mi.	84,505.5	13.10v	min	30.31839	-89.34464	MS
5:19:01 PM	On		3 mph	0 mph	0 mph W	-	0.000 g	0.000 g	62.8 mi.	84,505.5	13.16v	36,830 min	30.31839	-89.34464	533 Highway 90, Bay St Louis, MS
5:21:01 PM	On		2 mph	0 mph	0 mph W	-	0.000 g	0.000 g	62.8 mi.	84,505.5	13.04v	36,832 min	30.31839	-89.34464	533 Highway 90, Bay St Louis, MS
5:23:01 PM	On		0 mph	0 mph	0 mph W	-	0.000 g	0.000 g	62.8 mi.	84,505.5	13.04v	36,834 min	30.31839	-89.34464	533 Highway 90, Bay St Louis, MS
5:25:01 PM	On		0 mph	0 mph	0 mph W	-	0.000 g	0.000 g	62.8 mi.	84,505.5	13.01v	36,836 min	30.31839	-89.34464	533 Highway 90, Bay St Louis, MS
5:26:10 PM		Idling - OBD	11 mph	1 mph	11 mph W	-	0.963 g	0.000 g	62.9 mi.	84,505.6	13.16v	36,836 min	30.31799	-89.34445	533 Highway 90, Bay St Louis, MS
5:27:01 PM	On		29 mph	4 mph	0 mph SW	45 mph	1.065 g	0.441 g	63.0 mi.	84,505.7	13.04v	36,838 min	30.31709	-89.34612	674 US-90, Bay St Louis, MS
5:29:01 PM	On		61 mph	33 mph	60 mph E	65 mph	0.849 g	0.078 g	64.1 mi.	84,506.8	13.16v	36,840 min	30.31983	-89.32819	204 US-90, Bay St Louis, MS
5:31:01 PM	On		60 mph	21 mph	27 mph NW	-	0.963 g	0.400 g	64.8 mi.	84,507.5	13.16v	36,842 min	30.32420	-89.32798	698 N Beach Blvd, Bay St Louis, MS
5:33:01 PM	On		27 mph	1 mph	0 mph W	-	0.000 g	0.257 g	64.9 mi.	84,507.6	13.13v	36,844 min	30.32445	-89.32863	700 N Beach Blvd, Bay St Louis, MS
5:35:01 PM	On		0 mph	0 mph	0 mph W	-	0.000 g	0.000 g	64.9 mi.	84,507.6	13.10v	36,846 min	30.32445	-89.32863	700 N Beach Blvd, Bay St Louis, MS
5:36:22 PM		Idling - OBD	0 mph	0 mph	0 mph W	-	0.000 g	0.000 g	64.9 mi.	84,507.6	13.16v	36,846 min	30.32445	-89.32863	700 N Beach Blvd, Bay St Louis, MS
5:37:01 PM	On		0 mph	0 mph	0 mph W	-	0.000 g	0.000 g	64.9 mi.	84,507.6	13.13v	36,848 min	30.32445	-89.32863	700 N Beach Blvd, Bay St Louis, MS
5:39:01 PM	On		0 mph	0 mph	0 mph W	-	0.000 g	0.000 g	64.9 mi.	84,507.6	13.13v	36,850 min	30.32445	-89.32863	700 N Beach Blvd, Bay St Louis, MS
5:41:01 PM	On		11 mph	1 mph	11 mph W	-	0.869 g	0.065 g	64.9 mi.	84,507.6	13.16v	36,852 min	30.32454	-89.32894	Felicity St, Bay St Louis, MS
5:43:01 PM	On		15 mph	13 mph	14 mph W	-	0.180 g	0.204 g	65.3 mi.	84,508.0	13.13v	36,854 min	30.32678	-89.33573	137 Felicity St, Bay St Louis, MS
5:45:01 PM	On		28 mph	14 mph	15 mph NW	-	0.510 g	0.363 g	65.7 mi.	84,508.4	13.13v	36,856 min	30.32680	-89.34108	208 Old Bay Ln, Bay St Louis, MS
5:47:01 PM	On		16 mph	14 mph	14 mph E	-	0.102 g	0.127 g	66.2 mi.	84,508.9	13.04v	36,858 min	30.32622	-89.33910	200 Old Bay Ln, Bay St Louis, MS
5:49:01 PM	On		17 mph	11 mph	10 mph SE	-	0.869 g	0.339 g	66.6 mi.	84,509.3	13.13v	36,860 min	30.32677	-89.34264	544 Commagere Blvd, Bay St Louis, MS
5:51:01 PM	On		34 mph	17 mph	14 mph W	-	0.747 g	0.498 g	67.1 mi.	84,509.8	13.13v	36,862 min	30.32252	-89.33872	505 Highland Dr, Bay St Louis, MS
5:53:01 PM	On		16 mph	13 mph	12 mph N	-	0.135 g	0.127 g	67.6 mi.	84,510.3	13.13v	36,864 min	30.32495	-89.34505	111 Ranch St, Bay St Louis, MS
5:55:01 PM	On		17 mph	13 mph	15 mph W	-	0.253 g	0.171 g	68.0 mi.	84,510.7	13.13v	36,866 min	30.32301	-89.34336	605 Esplanade Ave, Bay St Louis, MS
5:57:01 PM	On		20 mph	13 mph	0 mph N	-	0.135 g	0.408 g	68.4 mi.	84,511.1	13.10v	36,868 min	30.32225	-89.34567	607 Vine Cir, B

Attachment: 20211018 - Philip's Pest Control Weekly Report for September 1-4 2021 (9928 : Spread

5:59:01 PM	On	17 mph	13 mph	16 mph SE	-	0.906 g	0.216 g	68.9 mi.	84,511.6	13.10v	36,870 min	30.31983	-89.34018	500 Sunset Dr, Bay St Louis, MS
6:01:01 PM	On	34 mph	14 mph	34 mph N	-	1.122 g	0.441 g	69.3 mi.	84,512.0	13.10v	36,872 min	30.32418	-89.33796	Dunbar Ave, Bay St Louis, MS
6:03:01 PM	On	34 mph	19 mph	13 mph N	-	0.286 g	0.237 g	70.0 mi.	84,512.7	13.13v	36,874 min	30.33042	-89.34392	799 Jackson Blvd, Bay St Louis, MS
6:05:01 PM	On	16 mph	12 mph	15 mph E	-	2.661 g	0.306 g	70.4 mi.	84,513.1	13.10v	36,876 min	30.33101	-89.34332	230 Arcola Ct, Bay St Louis, MS
6:07:01 PM	On	17 mph	14 mph	17 mph E	-	0.269 g	0.408 g	70.8 mi.	84,513.5	13.04v	36,878 min	30.32989	-89.34005	204 Corinth Dr, Bay St Louis, MS
6:09:01 PM	On	17 mph	13 mph	14 mph E	-	0.204 g	0.433 g	71.3 mi.	84,514.0	13.10v	36,880 min	30.32711	-89.33380	130 Leopold St, Bay St Louis, MS
6:11:01 PM	On	27 mph	16 mph	11 mph W	-	0.237 g	0.261 g	71.8 mi.	84,514.5	13.16v	36,882 min	30.32918	-89.33160	103 Boardman Ave, Bay St Louis, MS
6:13:01 PM	On	17 mph	14 mph	14 mph S	-	0.869 g	0.314 g	72.3 mi.	84,515.0	13.16v	36,884 min	30.33136	-89.33894	Dunbar Ave, Bay St Louis, MS
6:15:01 PM	On	17 mph	14 mph	14 mph NW	-	0.216 g	0.294 g	72.8 mi.	84,515.5	13.19v	36,886 min	30.33018	-89.33796	108 Oaks Blvd, Bay St Louis, MS
6:17:01 PM	On	29 mph	13 mph	12 mph W	-	0.971 g	0.282 g	73.2 mi.	84,515.9	13.19v	36,888 min	30.33272	-89.33731	311 Thomas St, Bay St Louis, MS
6:19:01 PM	On	16 mph	13 mph	14 mph W	-	1.098 g	0.453 g	73.6 mi.	84,516.3	13.16v	36,890 min	30.33487	-89.34403	469 Thomas St, Bay St Louis, MS
6:21:01 PM	On	26 mph	17 mph	15 mph E	-	0.465 g	0.388 g	74.2 mi.	84,516.9	13.13v	36,892 min	30.33692	-89.34416	Julia St, Bay St Louis, MS
6:23:01 PM	On	20 mph	14 mph	11 mph W	-	0.951 g	0.408 g	74.7 mi.	84,517.4	13.16v	36,894 min	30.33609	-89.33730	205 Harrison Ct, Bay St Louis, MS
6:25:01 PM	On	20 mph	14 mph	14 mph E	-	0.861 g	0.384 g	75.2 mi.	84,517.9	13.01v	36,896 min	30.33606	-89.33723	Harrison Ct, Bay St Louis, MS
6:27:01 PM	On	17 mph	14 mph	14 mph N	-	0.306 g	0.249 g	75.6 mi.	84,518.3	13.13v	36,898 min	30.33671	-89.33677	1409 Dunbar Ave, Bay St Louis, MS
6:29:01 PM	On	29 mph	14 mph	29 mph NW	-	0.861 g	0.408 g	76.1 mi.	84,518.8	13.16v	36,900 min	30.34180	-89.33797	1413 N Beach Blvd, Bay St Louis, MS
6:31:01 PM	On	34 mph	20 mph	22 mph SW	-	0.249 g	0.331 g	76.8 mi.	84,519.5	13.16v	36,902 min	30.33883	-89.34545	Engman Ave, Bay St Louis, MS
6:33:01 PM	On	27 mph	21 mph	14 mph W	-	0.269 g	0.510 g	77.5 mi.	84,520.2	13.16v	36,904 min	30.33141	-89.35307	Felicity St, Bay St Louis, MS
6:35:01 PM	On	32 mph	24 mph	13 mph S	-	0.318 g	0.269 g	78.2 mi.	84,520.9	13.19v	36,906 min	30.32479	-89.35810	10001 Oliver St, Bay St Louis, MS
6:37:01 PM	On	16 mph	11 mph	1 mph N	-	0.869 g	0.490 g	78.6 mi.	84,521.3	13.07v	36,908 min	30.32505	-89.35804	Oliver St, Bay St Louis, MS
6:39:01 PM	On	23 mph	12 mph	14 mph N	-	1.335 g	0.384 g	79.0 mi.	84,521.7	13.07v	36,910 min	30.32483	-89.35957	10082 Quail Way, Bay St Louis, MS
6:41:01 PM	On	40 mph	19 mph	12 mph N	-	0.882 g	0.416 g	79.6 mi.	84,522.3	13.16v	36,912 min	30.33118	-89.36365	49 Wolfe St, Bay St Louis, MS

Attachment: 20211018 - Philip's Pest Control Weekly Report for September 1-4 2021 (9928 : Spread

6:43:01 PM	On	15 mph	12 mph	14 mph S	-	1.041 g	0.408 g	80.0 mi.	84,522.7	13.13v	36,914 min	30.33639	-89.36358	106 Wolfe St, Bay St Louis, MS
6:45:01 PM	On	17 mph	14 mph	16 mph W	-	0.306 g	0.224 g	80.5 mi.	84,523.2	13.19v	36,916 min	30.32987	-89.36435	1556 Blue Meadow Rd, Bay St Louis, MS
6:47:01 PM	On	18 mph	13 mph	12 mph N	-	1.224 g	0.396 g	80.9 mi.	84,523.6	12.92v	36,918 min	30.33596	-89.36457	101 Fiber St, Bay St Louis, MS
6:49:01 PM	On	17 mph	13 mph	9 mph S	-	0.984 g	0.490 g	81.3 mi.	84,524.0	13.07v	36,920 min	30.32993	-89.36460	Fiber St, Bay St Louis, MS
6:51:01 PM	On	18 mph	14 mph	12 mph N	-	0.204 g	0.212 g	81.8 mi.	84,524.5	13.19v	36,922 min	30.33592	-89.36553	99 Good St, Bay St Louis, MS
6:53:01 PM	On	16 mph	13 mph	14 mph W	-	0.906 g	0.351 g	82.2 mi.	84,524.9	13.22v	36,924 min	30.32985	-89.36577	1598 Blue Meadow Rd, Bay St Louis, MS
6:55:01 PM	On	17 mph	14 mph	0 mph E	-	0.196 g	0.502 g	82.7 mi.	84,525.4	13.19v	36,926 min	30.33606	-89.36635	103 Harrison Rd, Bay St Louis, MS
6:57:01 PM	On	16 mph	13 mph	16 mph W	-	0.951 g	0.510 g	83.1 mi.	84,525.8	13.28v	36,928 min	30.32986	-89.36689	1628 Blue Meadow Rd, Bay St Louis, MS
6:59:01 PM	On	17 mph	13 mph	13 mph W	-	0.869 g	0.429 g	83.6 mi.	84,526.3	13.56v	36,930 min	30.32669	-89.36698	11119 Lake Dr, Bay St Louis, MS
7:01:01 PM	On	22 mph	13 mph	22 mph W	-	0.849 g	0.498 g	84.0 mi.	84,526.7	13.56v	36,932 min	30.32983	-89.36447	1556 Blue Meadow Rd, Bay St Louis, MS
7:03:01 PM	On	43 mph	23 mph	16 mph SW	-	1.233 g	0.429 g	84.8 mi.	84,527.5	13.56v	36,934 min	30.33204	-89.37330	1861 Blue Meadow Rd, Bay St Louis, MS
7:05:01 PM	On	20 mph	9 mph	14 mph S	-	1.110 g	0.396 g	85.1 mi.	84,527.8	13.59v	36,936 min	30.32889	-89.37146	11043 Jordan Dr, Bay St Louis, MS
7:07:01 PM	On	16 mph	10 mph	0 mph S	-	0.963 g	0.408 g	85.4 mi.	84,528.1	13.41v	36,938 min	30.32826	-89.37047	2040 Wilkinson Ln, Bay St Louis, MS
7:09:01 PM	On	27 mph	12 mph	13 mph W	-	1.380 g	0.408 g	85.8 mi.	84,528.5	13.62v	36,940 min	30.32586	-89.37000	2016 Mitteer Dr, Bay St Louis, MS
7:11:01 PM	On	19 mph	13 mph	15 mph SW	-	0.894 g	0.408 g	86.3 mi.	84,529.0	13.59v	36,942 min	30.32285	-89.36826	Cain Dr, Bay St Louis, MS
7:13:01 PM	On	16 mph	14 mph	15 mph E	-	0.147 g	0.114 g	86.7 mi.	84,529.4	13.56v	36,944 min	30.32282	-89.36954	2025 Hollywood Dr, Bay St Louis, MS
7:15:01 PM	On	16 mph	12 mph	1 mph N	-	0.600 g	0.498 g	87.1 mi.	84,529.8	13.22v	36,946 min	30.32433	-89.37173	2152 Bonney Dr, Bay St Louis, MS
7:17:01 PM	On	14 mph	12 mph	13 mph N	-	0.951 g	0.184 g	87.5 mi.	84,530.2	13.62v	36,948 min	30.32569	-89.37206	2152 Mole Dr, Bay St Louis, MS
7:19:01 PM	On	16 mph	13 mph	14 mph E	-	0.318 g	0.159 g	87.9 mi.	84,530.6	13.59v	36,950 min	30.32409	-89.36892	Mole Dr, Bay St Louis, MS
7:21:01 PM	On	43 mph	25 mph	12 mph W	-	0.257 g	0.249 g	88.8 mi.	84,531.5	13.59v	36,952 min	30.31694	-89.36069	Kingston Rd, Bay St Louis, MS
7:23:01 PM	On	17 mph	10 mph	17 mph E	-	0.906 g	0.371 g	89.1 mi.	84,531.8	13.59v	36,954 min	30.31676	-89.35856	10065 Paradise Ln, Bay St Louis, MS
7:25:01 PM	On	18 mph	11 mph	0 mph S	45 mph	0.135 g	0.257 g	89.5 mi.	84,532.2	13.41v	36,956 min	30.31404	-89.35561	899 US-90, Bay St Louis, MS
7:27:01 PM	On	42 mph	31 mph	36 mph ...	65 mph	1.073 g	0.249 g	90.5 mi.	84,533.2	13.59v	36,958	30.31735	-89.37144	Washington St, B

Attachment: 20211018 - Philip's Pest Control Weekly Report for September 1-4 2021 (9928 : Spread

PM				W						min				
7:29:01 PM	On	36 mph	16 mph	12 mph W	-	0.273 g	0.453 g	91.1 mi.	84,533.8	13.62v	36,960 min	30.32124	-89.37797	Beverly St, Bay St Louis, MS
7:31:01 PM	On	14 mph	10 mph	14 mph W	-	1.086 g	0.416 g	91.4 mi.	84,534.1	13.59v	36,962 min	30.32198	-89.37605	Garden Dr, Bay St Louis, MS
7:33:01 PM	On	16 mph	11 mph	10 mph NE	-	0.882 g	0.339 g	91.8 mi.	84,534.5	13.59v	36,964 min	30.32257	-89.37519	147 Garden Dr, Bay St Louis, MS
7:35:01 PM	On	14 mph	10 mph	7 mph S	-	0.824 g	0.453 g	92.1 mi.	84,534.8	13.62v	36,966 min	30.32437	-89.37425	817 Primrose Dr, Bay St Louis, MS
7:37:01 PM	On	14 mph	10 mph	13 mph SW	-	0.996 g	0.359 g	92.5 mi.	84,535.2	13.50v	36,968 min	30.32483	-89.37541	807 Dove Blvd, Bay St Louis, MS
7:39:01 PM	On	14 mph	11 mph	11 mph SW	-	1.992 g	0.486 g	92.8 mi.	84,535.5	13.62v	36,970 min	30.32773	-89.37391	1035 Deer Dr, Bay St Louis, MS
7:41:01 PM	On	15 mph	11 mph	11 mph NE	-	0.824 g	0.396 g	93.2 mi.	84,535.9	13.59v	36,972 min	30.32638	-89.37664	848 Chapman Rd, Bay St Louis, MS
7:43:01 PM	On	16 mph	12 mph	14 mph SW	-	0.159 g	0.204 g	93.6 mi.	84,536.3	13.59v	36,974 min	30.32969	-89.37754	472 Riverview Dr, Bay St Louis, MS
7:45:01 PM	On	16 mph	14 mph	16 mph NW	-	0.171 g	0.253 g	94.0 mi.	84,536.7	13.59v	36,976 min	30.33024	-89.37451	306 Skyline Dr, Bay St Louis, MS
7:47:01 PM	On	17 mph	13 mph	15 mph S	-	0.327 g	0.318 g	94.5 mi.	84,537.2	13.59v	36,978 min	30.32917	-89.37425	225 Skyline Dr, Bay St Louis, MS
7:49:01 PM	On	15 mph	14 mph	13 mph W	-	0.282 g	0.102 g	94.9 mi.	84,537.6	13.59v	36,980 min	30.32851	-89.37965	398 Tarpon Dr, Bay St Louis, MS
7:51:01 PM	On	16 mph	12 mph	15 mph SW	-	0.906 g	0.384 g	95.3 mi.	84,538.0	13.59v	36,982 min	30.32630	-89.37671	947 Chapman Rd, Bay St Louis, MS
7:53:01 PM	On	17 mph	14 mph	14 mph NE	-	1.008 g	0.473 g	95.8 mi.	84,538.5	13.59v	36,984 min	30.32474	-89.38018	664 Camellia Dr, Bay St Louis, MS
7:55:01 PM	On	21 mph	13 mph	15 mph SW	-	0.212 g	0.216 g	96.2 mi.	84,538.9	13.59v	36,986 min	30.32557	-89.38235	559 Hibiscus Dr, Bay St Louis, MS
7:57:01 PM	On	17 mph	13 mph	12 mph SW	-	0.192 g	0.192 g	96.6 mi.	84,539.3	13.59v	36,988 min	30.32172	-89.37906	385 Chapman Rd, Bay St Louis, MS
7:59:01 PM	On	38 mph	27 mph	34 mph N	-	0.294 g	0.204 g	97.5 mi.	84,540.2	13.59v	36,990 min	30.32689	-89.38793	10018 Jordan River Dr, Bay St Louis, MS
8:01:01 PM	On	42 mph	19 mph	14 mph SE	-	0.171 g	0.159 g	98.2 mi.	84,540.9	13.59v	36,992 min	30.33158	-89.38307	101 Helen Dr, Bay St Louis, MS
8:03:01 PM	On	14 mph	10 mph	0 mph W	-	0.918 g	0.429 g	98.5 mi.	84,541.2	13.65v	36,994 min	30.33092	-89.38010	130 Helen Dr, Bay St Louis, MS
8:05:01 PM	On	16 mph	14 mph	12 mph SE	-	1.029 g	0.147 g	99.0 mi.	84,541.7	13.38v	36,996 min	30.33158	-89.37933	141 Edith Dr, Bay St Louis, MS
8:07:01 PM	On	16 mph	12 mph	13 mph E	-	1.020 g	0.396 g	99.4 mi.	84,542.1	13.62v	36,998 min	30.33284	-89.38139	117 Janelle Dr, Bay St Louis, MS
8:09:01 PM	On	14 mph	12 mph	13 mph N	-	0.824 g	0.518 g	99.8 mi.	84,542.5	13.62v	37,000 min	30.33335	-89.38315	11382 Jordan River Dr, Bay St Louis, MS
8:11:01 PM	On	17 mph	13 mph	17 mph W	-	0.824 g	0.441 g	100.2 mi.	84,542.9	13.59v	37,002 min	30.33379	-89.38168	118 Elaine Dr, Bay St Louis, MS

Attachment: 20211018 - Philip's Pest Control Weekly Report for September 1-4 2021 (9928 : Spread

8:13:01 PM	On		27 mph	16 mph	27 mph S	-	0.269 g	0.171 g	100.7 mi.	84,543.4	13.59v	37,004 min	30.33097	-89.38786	11151 Jordan River Dr, Bay St Louis, MS
8:15:01 PM	On		36 mph	27 mph	21 mph S	25 mph	0.184 g	0.273 g	101.6 mi.	84,544.3	13.59v	37,006 min	30.32493	-89.39602	10405 Ave B, Bay St Louis, MS
8:17:01 PM	On		34 mph	24 mph	24 mph E	55 mph	1.314 g	0.429 g	102.4 mi.	84,545.1	13.59v	37,008 min	30.31335	-89.39595	10097 MS-43, Bay St Louis, MS
8:19:01 PM	On		60 mph	37 mph	17 mph SE	45 mph	1.131 g	0.429 g	103.7 mi.	84,546.4	13.44v	37,010 min	30.30549	-89.37781	2143 Nicholson Ave, Waveland, MS
8:21:01 PM	On		19 mph	7 mph	7 mph W	45 mph	1.233 g	0.339 g	103.9 mi.	84,546.6	13.47v	37,012 min	30.30481	-89.37942	405 US-90, Waveland, MS
8:23:01 PM	On		11 mph	5 mph	0 mph N	45 mph	1.902 g	0.384 g	104.0 mi.	84,546.7	13.56v	37,014 min	30.30461	-89.37919	405 US-90, Waveland, MS
8:25:01 PM	On		0 mph	0 mph	0 mph N	45 mph	0.000 g	0.000 g	104.0 mi.	84,546.7	13.65v	37,016 min	30.30461	-89.37919	405 US-90, Waveland, MS
8:27:01 PM	On		0 mph	0 mph	0 mph N	-	0.000 g	0.000 g	104.0 mi.	84,546.7	13.59v	37,018 min	30.30457	-89.37921	103 Lang St, Waveland, MS
8:27:49 PM		Idling - OBD	0 mph	0 mph	0 mph N	-	0.000 g	0.000 g	104.0 mi.	84,546.7	13.59v	37,018 min	30.30457	-89.37921	103 Lang St, Waveland, MS
8:29:01 PM	On		0 mph	0 mph	0 mph N	-	0.000 g	0.000 g	104.0 mi.	84,546.7	13.62v	37,020 min	30.30457	-89.37921	103 Lang St, Waveland, MS
8:31:01 PM	On		0 mph	0 mph	0 mph N	-	0.000 g	0.000 g	104.0 mi.	84,546.7	13.62v	37,022 min	30.30457	-89.37921	103 Lang St, Waveland, MS
8:32:49 PM		Idling - OBD	0 mph	0 mph	0 mph N	-	0.000 g	0.000 g	104.0 mi.	84,546.7	13.59v	37,022 min	30.30457	-89.37921	103 Lang St, Waveland, MS
8:33:01 PM	On		0 mph	0 mph	0 mph N	-	0.000 g	0.000 g	104.0 mi.	84,546.7	13.59v	37,024 min	30.30457	-89.37921	103 Lang St, Waveland, MS
8:35:01 PM	On		0 mph	0 mph	0 mph N	-	0.000 g	0.000 g	104.0 mi.	84,546.7	13.59v	37,026 min	30.30457	-89.37921	103 Lang St, Waveland, MS
8:37:01 PM	On		0 mph	0 mph	0 mph N	-	0.000 g	0.000 g	104.0 mi.	84,546.7	13.59v	37,028 min	30.30457	-89.37921	103 Lang St, Waveland, MS
8:37:49 PM		Idling - OBD	0 mph	0 mph	0 mph N	-	0.000 g	0.000 g	104.0 mi.	84,546.7	13.59v	37,028 min	30.30457	-89.37921	103 Lang St, Waveland, MS
8:39:01 PM	On		0 mph	0 mph	0 mph N	-	0.000 g	0.000 g	104.0 mi.	84,546.7	13.59v	37,030 min	30.30457	-89.37921	103 Lang St, Waveland, MS
8:41:01 PM	On		0 mph	0 mph	0 mph N	-	0.000 g	0.000 g	104.0 mi.	84,546.7	13.62v	37,032 min	30.30457	-89.37921	103 Lang St, Waveland, MS
8:42:49 PM		Idling - OBD	11 mph	0 mph	11 mph N	45 mph	0.918 g	0.000 g	104.0 mi.	84,546.7	13.59v	37,032 min	30.30479	-89.37912	407 US-90, Waveland, MS
8:43:01 PM	On		24 mph	2 mph	24 mph NE	45 mph	0.918 g	0.000 g	104.1 mi.	84,546.8	13.41v	37,034 min	30.30524	-89.37830	403 US-90, Waveland, MS
8:45:01 PM	On		59 mph	12 mph	58 mph NW	45 mph	1.110 g	0.396 g	104.5 mi.	84,547.2	13.59v	37,036 min	30.30915	-89.38192	MS-43, Waveland, MS
8:47:01 PM	On		67 mph	60 mph	61 mph NW	55 mph	0.139 g	0.282 g	106.5 mi.	84,549.2	13.59v	37,038 min	30.32007	-89.41224	10704 MS-603, Bay St Louis, MS
8:49:01	On		65 mph	64 mph	65 mph	55 mph	0.069 g	0.045 g	108.6	84,551.3	13.65v	37,040	30.34501	-89.42588	12130 MS-603

Attachment: 20211018 - Philip's Pest Control Weekly Report for September 1-4 2021 (9928 : Spread

PM	On	65 mph	64 mph	N	55 mph	0.069 g	0.043 g	mi.	84,551.3	13.65v	min	30.34301	-89.42388	12130 MS-603, Bay St Louis, MS
8:51:01 PM	On	66 mph	54 mph	65 mph NW	65 mph	0.592 g	0.976 g	110.4 mi.	84,553.1	13.59v	37,042 min	30.36925	-89.42842	13426 MS-43, Kiln, MS
8:53:01 PM	On	65 mph	44 mph	58 mph NW	55 mph	0.759 g	0.441 g	111.8 mi.	84,554.5	13.59v	37,044 min	30.38719	-89.44140	14956 MS-43, Kiln, MS
8:55:01 PM	On	60 mph	53 mph	58 mph E	45 mph	0.167 g	0.363 g	113.6 mi.	84,556.3	13.62v	37,046 min	30.40652	-89.43924	16444 MS-43, Kiln, MS
8:57:01 PM	On	61 mph	10 mph	0 mph S	45 mph	0.171 g	0.486 g	114.0 mi.	84,556.7	12.62v	37,048 min	30.40890	-89.43494	16598 MS-43, Kiln, MS
8:57:11 PM	Off	0 mph	0 mph	0 mph S	45 mph	0.000 g	0.000 g	114.0 mi.	84,556.7	12.62v	37,048 min	30.40890	-89.43494	16598 MS-43, Kiln, MS
8:59:19 PM	On	21 mph	0 mph	21 mph SE	35 mph	0.000 g	0.000 g	114.0 mi.	84,556.7	14.14v	37,048 min	30.40885	-89.43451	6287 Kiln-Delisle Rd, Kiln, MS
9:01:18 PM	On	52 mph	30 mph	41 mph N	-	0.192 g	0.261 g	115.1 mi.	84,557.8	13.77v	37,050 min	30.41301	-89.42260	Old Joe Moran St, Kiln, MS
9:03:18 PM	On	52 mph	45 mph	50 mph N	-	0.351 g	0.159 g	116.6 mi.	84,559.3	13.62v	37,052 min	30.43397	-89.41709	Joe Moran Rd, Kiln, MS
9:05:18 PM	On	52 mph	14 mph	0 mph E	-	0.090 g	0.371 g	117.1 mi.	84,559.8	12.62v	37,054 min	30.43904	-89.41455	18403 Joe Moran Rd, Kiln, MS
9:05:28 PM	Off	0 mph	0 mph	0 mph E	-	0.000 g	0.000 g	117.1 mi.	84,559.8	12.65v	37,054 min	30.43904	-89.41455	18403 Joe Moran Rd, Kiln, MS

Thu Sep 2, 2021

Time	Ignition	In-Cab Alert	Max Speed	Avg Speed	Inst Speed	Speed Limit	Max Accel	Max Decel	Distance	Odometer	Voltage	Run Time	Latitude	Longitude	Location
9:09:58 AM			0 mph	0 mph	0 mph E	-	0.000 g	0.000 g	0.0 mi.	84,559.8	12.62v	37,054 min	30.43904	-89.41455	18403 Joe Moran Rd, Kiln, MS
4:52:29 PM	On		0 mph	0 mph	0 mph E	-	0.000 g	0.000 g	0.0 mi.	84,559.8	14.17v	37,054 min	30.43904	-89.41455	18403 Joe Moran Rd, Kiln, MS
4:54:28 PM	On		4 mph	4 mph	0 mph NE	-	0.000 g	0.000 g	0.2 mi.	84,560.0	14.17v	37,056 min	30.44205	-89.41493	18160 Road 546, Kiln, MS
4:56:28 PM	On		0 mph	0 mph	0 mph N	-	0.000 g	0.000 g	0.4 mi.	84,560.2	14.17v	37,058 min	30.43938	-89.41465	18403 Joe Moran Rd, Kiln, MS
4:58:21 PM		Idling - OBD	1 mph	0 mph	0 mph N	-	0.000 g	0.000 g	0.4 mi.	84,560.2	14.17v	37,058 min	30.43920	-89.41462	18403 Joe Moran Rd, Kiln, MS
4:58:28 PM	On		1 mph	0 mph	0 mph N	-	0.000 g	0.000 g	0.4 mi.	84,560.2	14.17v	37,060 min	30.43920	-89.41462	18403 Joe Moran Rd, Kiln, MS
5:00:28 PM	On		0 mph	0 mph	0 mph N	-	0.000 g	0.000 g	0.4 mi.	84,560.2	14.17v	37,062 min	30.43922	-89.41462	18403 Joe Moran Rd, Kiln, MS
5:02:28 PM	On		1 mph	0 mph	0 mph N	-	0.000 g	0.000 g	0.4 mi.	84,560.2	14.14v	37,064 min	30.43922	-89.41462	18403 Joe Moran Rd, Kiln, MS
5:03:21 PM		Idling - OBD	0 mph	0 mph	0 mph N	-	0.000 g	0.000 g	0.4 mi.	84,560.2	14.14v	37,064 min	30.43922	-89.41462	18403 Joe Moran Rd, Kiln, MS
5:04:28 PM	On		0 mph	0 mph	0 mph N	-	0.000 g	0.000 g	0.4 mi.	84,560.2	14.17v	37,066 min	30.43922	-89.41462	18403 Joe Moran Rd, Kiln, MS

Attachment: 20211018 - Philip's Pest Control Weekly Report for September 1-4 2021 (9928 : Spread

5:06:28 PM	On		0 mph	0 mph	0 mph N	-	0.000 g	0.000 g	0.4 mi.	84,560.2	14.14v	37,068 min	30.43922	-89.41462	18403 Joe Moran Rd, Kiln, MS
5:08:21 PM		Idling - OBD	0 mph	0 mph	0 mph N	-	0.000 g	0.000 g	0.4 mi.	84,560.2	14.14v	37,068 min	30.43922	-89.41462	18403 Joe Moran Rd, Kiln, MS
5:08:28 PM	On		0 mph	0 mph	0 mph N	-	0.000 g	0.000 g	0.4 mi.	84,560.2	14.11v	37,070 min	30.43922	-89.41462	18403 Joe Moran Rd, Kiln, MS
5:10:28 PM	On		4 mph	0 mph	0 mph S	-	0.804 g	0.531 g	0.4 mi.	84,560.2	14.14v	37,072 min	30.43906	-89.41453	18403 Joe Moran Rd, Kiln, MS
5:12:28 PM	On		9 mph	1 mph	0 mph S	-	0.600 g	0.453 g	0.5 mi.	84,560.3	14.14v	37,074 min	30.43863	-89.41452	18403 Joe Moran Rd, Kiln, MS
5:14:28 PM	On		0 mph	0 mph	0 mph E	-	0.000 g	0.000 g	0.5 mi.	84,560.3	14.11v	37,076 min	30.43863	-89.41446	18403 Joe Moran Rd, Kiln, MS
5:16:28 PM	On		43 mph	13 mph	43 mph S	-	0.951 g	0.498 g	0.5 mi.	84,560.2	13.28v	37,078 min	30.43380	-89.41708	Joe Moran Rd, Kiln, MS
5:18:28 PM	On		50 mph	42 mph	39 mph S	-	0.498 g	0.318 g	2.0 mi.	84,561.7	13.25v	37,080 min	30.41443	-89.42257	Old Joe Moran St, Kiln, MS
5:20:28 PM	On		44 mph	32 mph	39 mph NW	35 mph	1.053 g	0.339 g	3.0 mi.	84,562.7	13.19v	37,082 min	30.40819	-89.43284	Kiln-Delisle Rd, Kiln, MS
5:22:28 PM	On		39 mph	8 mph	39 mph SW	45 mph	0.939 g	0.371 g	3.3 mi.	84,563.0	13.28v	37,084 min	30.40772	-89.43615	16551 MS-43, Kiln, MS
5:24:28 PM	On		57 mph	46 mph	48 mph SE	55 mph	0.363 g	0.216 g	4.8 mi.	84,564.5	13.28v	37,086 min	30.39271	-89.44479	15345 MS-43, Kiln, MS
5:26:28 PM	On		57 mph	45 mph	57 mph SE	55 mph	0.237 g	0.224 g	6.3 mi.	84,566.0	13.31v	37,088 min	30.37328	-89.43266	MS-43, Kiln, MS
5:28:28 PM	On		65 mph	35 mph	8 mph S	55 mph	1.122 g	0.416 g	7.5 mi.	84,567.2	13.19v	37,090 min	30.35848	-89.42349	MS-43, Bay St Louis, MS
5:30:28 PM	On		52 mph	21 mph	52 mph S	55 mph	1.143 g	0.543 g	8.2 mi.	84,567.9	13.28v	37,092 min	30.34871	-89.42433	MS-43, Bay St Louis, MS
5:32:28 PM	On		60 mph	56 mph	57 mph SE	55 mph	0.114 g	0.114 g	10.0 mi.	84,569.7	13.31v	37,094 min	30.32459	-89.41999	MS-43, Bay St Louis, MS
5:34:28 PM	On		59 mph	28 mph	0 mph SE	55 mph	0.139 g	0.441 g	11.0 mi.	84,570.7	13.22v	37,096 min	30.31672	-89.40701	10525 MS-603, Bay St Louis, MS
5:36:28 PM	On		71 mph	47 mph	53 mph SE	45 mph	1.437 g	0.082 g	12.5 mi.	84,572.2	13.31v	37,098 min	30.30968	-89.38279	MS-43, Bay St Louis, MS
5:38:28 PM	On		53 mph	10 mph	0 mph SE	45 mph	0.033 g	0.441 g	12.9 mi.	84,572.6	13.19v	37,100 min	30.30620	-89.37865	403 US-90, Waveland, MS
5:40:28 PM	On		34 mph	14 mph	24 mph E	35 mph	1.167 g	0.473 g	13.4 mi.	84,573.1	13.25v	37,102 min	30.30194	-89.37286	236 Old Spanish Trl, Waveland, MS
5:42:28 PM	On		33 mph	21 mph	1 mph SE	-	0.114 g	0.351 g	14.1 mi.	84,573.8	13.19v	37,104 min	30.30325	-89.36164	894 Webb St, Bay St Louis, MS
5:44:28 PM	On		34 mph	5 mph	4 mph NW	-	1.053 g	0.453 g	14.2 mi.	84,573.9	13.22v	37,106 min	30.30333	-89.36419	123 Turner St, Bay St Louis, MS
5:46:28 PM	On		35 mph	17 mph	17 mph W	35 mph	1.131 g	0.473 g	14.8 mi.	84,574.5	13.19v	37,108 min	30.30190	-89.37342	297 Old Spanish Trl, Waveland, MS
5:48:28	-		--	-	19 mph	--	-	-	-	-	-	37,110	--	--	-

Attachment: 20211018 - Philip's Pest Control Weekly Report for September 1-4 2021 (9928 : Spread

PM	On		38 mph	12 mph	NW	30 mph	1.143 g	0.384 g	15.2 mi.	84,574.9	13.31v	min	30.30611	-89.37840	MS-43, Waveland, MS
5:50:28 PM	On		68 mph	58 mph	52 mph NW	55 mph	0.167 g	0.102 g	17.1 mi.	84,576.8	13.31v	37,112 min	30.31688	-89.40694	MS-43, Bay St Louis, MS
5:52:28 PM	On		65 mph	61 mph	63 mph N	55 mph	0.122 g	0.057 g	19.1 mi.	84,578.8	13.31v	37,114 min	30.33817	-89.42820	11420 MS-43, Bay St Louis, MS
5:54:28 PM	On		73 mph	56 mph	67 mph E	70 mph	0.139 g	0.204 g	20.9 mi.	84,580.6	13.35v	37,116 min	30.36040	-89.41599	I-10, Bay St Louis, MS
5:54:45 PM		Speeding - OBD	81 mph	76 mph	81 mph E	70 mph	0.082 g	0.000 g	21.3 mi.	84,581.0	13.41v	37,116 min	30.36220	-89.41036	I-10, Bay St Louis, MS
5:56:28 PM	On		84 mph	70 mph	47 mph E	40 mph	0.082 g	0.180 g	23.3 mi.	84,583.0	13.31v	37,118 min	30.37129	-89.37893	16, Diamondhead, MS
5:58:28 PM	On		46 mph	20 mph	17 mph E	-	1.008 g	0.408 g	24.0 mi.	84,583.7	13.28v	37,120 min	30.36715	-89.37477	Yacht Club Cir, Diamondhead, MS
6:00:28 PM	On		39 mph	15 mph	2 mph N	35 mph	0.229 g	0.371 g	24.5 mi.	84,584.2	13.31v	37,122 min	30.37372	-89.37745	Diamondhead Dr N, Diamondhead, MS
6:02:28 PM	On		7 mph	3 mph	5 mph N	35 mph	1.029 g	0.416 g	24.6 mi.	84,584.3	13.22v	37,124 min	30.37512	-89.37798	100 Diamondhead Dr N, Diamondhead, MS
6:04:28 PM	On		35 mph	18 mph	24 mph NW	30 mph	2.265 g	0.184 g	25.2 mi.	84,584.9	13.35v	37,126 min	30.38323	-89.38084	63773 Diamondhead Dr N, Diamondhead, MS
6:06:28 PM	On		29 mph	17 mph	9 mph E	30 mph	0.927 g	0.461 g	25.7 mi.	84,585.4	13.28v	37,128 min	30.39072	-89.37897	74622 Diamondhead Dr N, Diamondhead, MS
6:08:28 PM	On		31 mph	24 mph	22 mph NE	30 mph	0.229 g	0.261 g	26.5 mi.	84,586.2	13.38v	37,130 min	30.39795	-89.36914	85531 Diamondhead Dr W, Diamondhead, MS
6:10:28 PM	On		27 mph	19 mph	13 mph NE	-	0.224 g	0.351 g	27.2 mi.	84,586.9	13.13v	37,132 min	30.40216	-89.36047	9612 Kino St, Diamondhead, MS
6:12:28 PM	On		39 mph	24 mph	10 mph E	30 mph	0.816 g	0.408 g	28.0 mi.	84,587.7	13.25v	37,134 min	30.40548	-89.34861	Kapalama Dr, Diamondhead, MS
6:14:28 PM	On		28 mph	13 mph	7 mph SW	-	0.331 g	0.282 g	28.4 mi.	84,588.1	13.31v	37,136 min	30.40096	-89.34546	996 Honomu Pl, Diamondhead, MS
6:16:28 PM	On		11 mph	7 mph	8 mph E	-	1.041 g	0.441 g	28.7 mi.	84,588.4	13.31v	37,138 min	30.40160	-89.34554	9922 Honomu Ct, Diamondhead, MS
6:18:28 PM	On		39 mph	18 mph	39 mph NE	30 mph	0.690 g	0.486 g	29.2 mi.	84,588.9	13.35v	37,140 min	30.40699	-89.34595	Kapalama Dr, Pass Christian, MS
6:20:28 PM	On		38 mph	8 mph	0 mph SE	-	0.139 g	0.371 g	29.5 mi.	84,589.2	12.80v	37,142 min	30.41012	-89.34386	1160 Tina Ladner Vic Faye Rd, Pass Christian, MS
6:20:38 PM	Off		0 mph	0 mph	0 mph SE	-	0.000 g	0.000 g	29.5 mi.	84,589.2	12.68v	37,142 min	30.41012	-89.34386	1160 Tina Ladner Vic Faye Rd, Pass Christian, MS
7:09:45 PM	On		0 mph	0 mph	0 mph SE	-	0.000 g	0.000 g	29.5 mi.	84,589.2	14.41v	37,142 min	30.41012	-89.34386	1160 Tina Ladner Vic Faye Rd, Pass Christian, MS
7:11:44 PM	On		0 mph	0 mph	0 mph SE	-	0.000 g	0.000 g	29.5 mi.	84,589.2	13.89v	37,144 min	30.41012	-89.34386	1160 Tina Ladner Vic Faye Rd, Pass Christian, MS
7:13:44 PM	On		50 mph	21 mph	7 mph NW	45 mph	0.882 g	0.306 g	30.2 mi.	84,589.9	13.92v	37,146 min	30.41873	-89.34162	Kiln-Delisle Rd, Pass Christian, MS
7:15:44 PM	On		65 mph	53 mph	60 mph W	45 mph	0.184 g	0.204 g	32.0 mi.	84,591.7	13.95v	37,148 min	30.42275	-89.36944	Kiln-Delisle

Attachment: 20211018 - Philip's Pest Control Weekly Report for September 1-4 2021 (9928 : Spread

7:16:19 PM		Speeding - OBD	80 mph	68 mph	80 mph SW	45 mph	0.102 g	0.127 g	32.6 mi.	84,592.3	13.50v	37,148 min	30.41730	-89.37833	3124 Kiln-Delisle Rd, Kiln, MS
7:17:44 PM	On		80 mph	65 mph	53 mph W	35 mph	0.110 g	0.167 g	34.1 mi.	84,593.8	13.62v	37,150 min	30.40822	-89.40066	Kiln-Delisle Rd, Kiln, MS
7:19:44 PM	On		55 mph	49 mph	29 mph W	35 mph	0.139 g	0.216 g	35.8 mi.	84,595.5	13.50v	37,152 min	30.40665	-89.42706	6048 Kiln-Delisle Rd, Kiln, MS
7:21:44 PM	On		46 mph	38 mph	43 mph N	-	0.396 g	0.224 g	37.0 mi.	84,596.7	13.59v	37,154 min	30.42182	-89.42126	Old Joe Moran St, Kiln, MS
7:23:44 PM	On		45 mph	33 mph	0 mph W	-	0.453 g	0.384 g	38.1 mi.	84,597.8	13.59v	37,156 min	30.43656	-89.41750	18315 Joe Moran Rd, Kiln, MS
7:25:44 PM	On		24 mph	8 mph	7 mph W	-	0.882 g	0.351 g	38.4 mi.	84,598.1	13.59v	37,158 min	30.43623	-89.42136	Road 524, Kiln, MS
7:27:44 PM	On		13 mph	6 mph	12 mph SW	-	0.237 g	0.441 g	38.7 mi.	84,598.4	13.62v	37,160 min	30.43625	-89.42521	Road 524, Kiln, MS
7:29:44 PM	On		12 mph	9 mph	7 mph SE	-	1.327 g	0.192 g	38.9 mi.	84,598.6	13.59v	37,162 min	30.43626	-89.42289	Road 524, Kiln, MS
7:31:44 PM	On		12 mph	5 mph	7 mph NW	-	0.804 g	0.486 g	39.1 mi.	84,598.8	13.62v	37,164 min	30.43723	-89.42184	Road 524, Kiln, MS
7:33:44 PM	On		9 mph	7 mph	6 mph NW	-	0.090 g	0.110 g	39.3 mi.	84,599.0	13.59v	37,166 min	30.44013	-89.42299	Road 524, Kiln, MS
7:35:44 PM	On		7 mph	3 mph	3 mph SE	-	0.657 g	0.396 g	39.4 mi.	84,599.1	13.56v	37,168 min	30.44102	-89.42421	Road 524, Kiln, MS
7:37:44 PM	On		7 mph	2 mph	7 mph NE	-	0.576 g	0.416 g	39.5 mi.	84,599.2	13.44v	37,170 min	30.44167	-89.42337	Road 548, Kiln, MS
7:39:44 PM	On		9 mph	8 mph	6 mph NW	-	0.122 g	0.082 g	39.8 mi.	84,599.5	13.56v	37,172 min	30.44294	-89.41966	Road 546, Kiln, MS
7:41:44 PM	On		9 mph	7 mph	9 mph E	-	0.167 g	0.351 g	40.0 mi.	84,599.7	13.56v	37,174 min	30.44356	-89.41643	Road 546, Kiln, MS
7:43:44 PM	On		9 mph	6 mph	7 mph W	-	0.714 g	0.429 g	40.2 mi.	84,599.9	13.59v	37,176 min	30.44361	-89.41517	19041 Road 546, Kiln, MS
7:45:44 PM	On		10 mph	8 mph	9 mph S	-	0.102 g	0.057 g	40.5 mi.	84,600.2	13.50v	37,178 min	30.44125	-89.41706	Road 546, Kiln, MS
7:47:44 PM	On		9 mph	8 mph	8 mph E	-	0.078 g	0.069 g	40.7 mi.	84,600.4	13.65v	37,180 min	30.43757	-89.41690	Joe Moran Rd, Kiln, MS
7:49:44 PM	On		12 mph	11 mph	10 mph E	-	0.094 g	0.057 g	41.1 mi.	84,600.8	13.62v	37,182 min	30.43821	-89.41069	Joe Moran Rd, Kiln, MS
7:51:44 PM	On		38 mph	23 mph	14 mph NE	-	0.171 g	0.318 g	41.9 mi.	84,601.6	13.50v	37,184 min	30.44718	-89.40591	Joe Moran Rd, Kiln, MS
7:53:44 PM	On		40 mph	14 mph	12 mph N	-	0.408 g	0.318 g	42.3 mi.	84,602.0	13.62v	37,186 min	30.44984	-89.40113	Laterre Dr, Kiln, MS
7:55:44 PM	On		13 mph	11 mph	9 mph NW	-	0.127 g	0.078 g	42.7 mi.	84,602.4	13.59v	37,188 min	30.45495	-89.40059	19670 Laterre Dr, Kiln, MS
7:57:44 PM	On		13 mph	7 mph	9 mph S	-	0.861 g	0.408 g	42.9 mi.	84,602.6	13.59v	37,190 min	30.45691	-89.40078	Laterre Dr, Kiln, MS

Attachment: 20211018 - Philip's Pest Control Weekly Report for September 1-4 2021 (9928 : Spread

7:59:44 PM	On		14 mph	12 mph	12 mph S	-	0.204 g	0.135 g	43.3 mi.	84,603.0	13.59v	37,192 min	30.45134	-89.40107	Laterre Dr, Kiln, MS
8:01:44 PM	On		17 mph	8 mph	4 mph SW	-	0.127 g	0.429 g	43.6 mi.	84,603.3	13.62v	37,194 min	30.44820	-89.40249	19145 Clearwater Dr, Kiln, MS
8:03:44 PM	On		37 mph	10 mph	7 mph NE	-	1.347 g	0.416 g	44.0 mi.	84,603.7	13.65v	37,196 min	30.44797	-89.40116	18812 Laterre Dr, Kiln, MS
8:05:44 PM	On		11 mph	7 mph	8 mph W	-	1.278 g	0.416 g	44.2 mi.	84,603.9	13.65v	37,198 min	30.44745	-89.40375	19055 Clearwater Dr, Kiln, MS
8:07:44 PM	On		44 mph	33 mph	41 mph NE	-	1.053 g	0.441 g	45.3 mi.	84,605.0	13.59v	37,200 min	30.45121	-89.38720	Firetower Rd, Kiln, MS
8:09:44 PM	On		42 mph	35 mph	5 mph E	-	0.249 g	0.224 g	46.5 mi.	84,606.2	13.62v	37,202 min	30.46372	-89.37528	3011 Firetower Rd, Kiln, MS
8:11:44 PM	On		43 mph	38 mph	40 mph S	-	0.229 g	0.127 g	47.7 mi.	84,607.4	13.59v	37,204 min	30.44607	-89.37118	Fenton Dedeaux Rd, Kiln, MS
8:13:44 PM	On		40 mph	36 mph	9 mph SW	-	0.114 g	0.196 g	48.9 mi.	84,608.6	13.50v	37,206 min	30.42882	-89.36899	1000 Road 528, Kiln, MS
8:15:44 PM	On		14 mph	12 mph	11 mph SW	-	0.171 g	0.180 g	49.3 mi.	84,609.0	13.62v	37,208 min	30.42937	-89.37529	Road 528, Kiln, MS
8:17:44 PM	On		14 mph	11 mph	10 mph W	-	0.102 g	0.159 g	49.7 mi.	84,609.4	13.59v	37,210 min	30.42886	-89.38116	Road 528, Kiln, MS
8:19:44 PM	On		12 mph	10 mph	11 mph W	-	0.147 g	0.069 g	50.0 mi.	84,609.7	13.59v	37,212 min	30.42888	-89.38703	Road 528, Kiln, MS
8:21:44 PM	On		16 mph	12 mph	9 mph N	-	0.114 g	0.102 g	50.4 mi.	84,610.1	13.59v	37,214 min	30.42897	-89.39309	Road 528, Kiln, MS
8:23:44 PM	On		14 mph	8 mph	1 mph NW	-	0.090 g	0.453 g	50.7 mi.	84,610.4	13.50v	37,216 min	30.43273	-89.39396	4200 Road 528, Kiln, MS
8:25:44 PM	On		2 mph	0 mph	0 mph NE	-	0.000 g	0.000 g	50.7 mi.	84,610.4	13.65v	37,218 min	30.43280	-89.39375	4200 Road 528, Kiln, MS
8:27:44 PM	On		0 mph	0 mph	0 mph NE	-	0.000 g	0.000 g	50.7 mi.	84,610.4	13.59v	37,220 min	30.43280	-89.39375	4200 Road 528, Kiln, MS
8:28:50 PM		Idling - OBD	0 mph	0 mph	0 mph NE	-	0.000 g	0.000 g	50.7 mi.	84,610.4	13.62v	37,220 min	30.43280	-89.39375	4200 Road 528, Kiln, MS
8:29:44 PM	On		0 mph	0 mph	0 mph NE	-	0.000 g	0.000 g	50.7 mi.	84,610.4	13.56v	37,222 min	30.43280	-89.39375	4200 Road 528, Kiln, MS
8:31:44 PM	On		0 mph	0 mph	0 mph NE	-	0.000 g	0.000 g	50.7 mi.	84,610.4	13.62v	37,224 min	30.43280	-89.39375	4200 Road 528, Kiln, MS
8:33:44 PM	On		0 mph	0 mph	0 mph NE	-	0.000 g	0.000 g	50.7 mi.	84,610.4	13.65v	37,226 min	30.43280	-89.39375	4200 Road 528, Kiln, MS
8:33:50 PM		Idling - OBD	0 mph	0 mph	0 mph NE	-	0.000 g	0.000 g	50.7 mi.	84,610.4	13.62v	37,226 min	30.43280	-89.39375	4200 Road 528, Kiln, MS
8:35:44 PM	On		0 mph	0 mph	0 mph NE	-	0.000 g	0.000 g	50.7 mi.	84,610.4	13.56v	37,228 min	30.43280	-89.39375	4200 Road 528, Kiln, MS
8:37:44 PM	On		0 mph	0 mph	0 mph NE	-	0.000 g	0.000 g	50.7 mi.	84,610.4	13.59v	37,230 min	30.43280	-89.39375	4200 Road 528, Kiln, MS
8:38:50 PM		Idling - OBD	0 mph	0 mph	0 mph NE	-	0.000 g	0.000 g	50.7 mi.	84,610.4	13.62v	37,230 min	30.43280	-89.39375	4200 Road

Attachment: 20211018 - Philip's Pest Control Weekly Report for September 1-4 2021 (9928 : Spread

PM				NE							min			
8:39:44 PM	On		0 mph	0 mph	0 mph NE	-	0.000 g	0.000 g	50.7 mi.	84,610.4	13.56v	37,232 min	30.43280	-89.39375	4200 Road 528, Kiln, MS
8:41:44 PM	On		0 mph	0 mph	0 mph NE	-	0.000 g	0.000 g	50.7 mi.	84,610.4	13.62v	37,234 min	30.43280	-89.39375	4200 Road 528, Kiln, MS
8:43:44 PM	On		0 mph	0 mph	0 mph NE	-	0.000 g	0.000 g	50.7 mi.	84,610.4	13.59v	37,236 min	30.43280	-89.39375	4200 Road 528, Kiln, MS
8:43:50 PM		Idling - OBD	0 mph	0 mph	0 mph NE	-	0.000 g	0.000 g	50.7 mi.	84,610.4	13.56v	37,236 min	30.43280	-89.39375	4200 Road 528, Kiln, MS
8:45:44 PM	On		0 mph	0 mph	0 mph NE	-	0.000 g	0.000 g	50.7 mi.	84,610.4	13.59v	37,238 min	30.43280	-89.39375	4200 Road 528, Kiln, MS
8:47:44 PM	On		4 mph	0 mph	3 mph S	-	0.563 g	0.531 g	50.7 mi.	84,610.4	13.50v	37,240 min	30.43281	-89.39393	Road 528, Kiln, MS
8:49:44 PM	On		35 mph	21 mph	34 mph E	-	0.747 g	0.486 g	51.4 mi.	84,611.1	13.59v	37,242 min	30.42883	-89.38648	Road 528, Kiln, MS
8:51:44 PM	On		42 mph	33 mph	16 mph S	-	0.249 g	0.376 g	52.5 mi.	84,612.2	13.62v	37,244 min	30.42852	-89.36879	17183 Fenton Dedeaux Rd, Kiln, MS
8:53:44 PM	On		71 mph	51 mph	68 mph W	65 mph	0.282 g	0.339 g	54.2 mi.	84,613.9	13.62v	37,246 min	30.41321	-89.38558	3342 Kiln-Delisle Rd, Kiln, MS
8:55:44 PM	On		75 mph	65 mph	55 mph W	35 mph	0.139 g	0.180 g	56.3 mi.	84,616.0	13.56v	37,248 min	30.40528	-89.41993	Kiln-Delisle Rd, Kiln, MS
8:57:44 PM	On		56 mph	43 mph	54 mph W	45 mph	1.416 g	0.355 g	57.8 mi.	84,617.5	13.59v	37,250 min	30.40649	-89.44184	MS-43, Kiln, MS
8:59:44 PM	On		54 mph	33 mph	9 mph E	-	0.224 g	0.212 g	58.9 mi.	84,618.6	13.62v	37,252 min	30.39550	-89.44453	7075 Comanche St, Kiln, MS
9:01:44 PM	On		14 mph	12 mph	13 mph S	-	0.327 g	0.306 g	59.3 mi.	84,619.0	13.59v	37,254 min	30.39688	-89.44055	6423 Shawnee St, Kiln, MS
9:03:44 PM	On		14 mph	8 mph	9 mph E	-	0.192 g	0.229 g	59.5 mi.	84,619.2	13.56v	37,256 min	30.39673	-89.43874	6147 Comanche St, Kiln, MS
9:05:44 PM	On		12 mph	9 mph	9 mph NE	-	0.159 g	0.224 g	59.8 mi.	84,619.5	13.56v	37,258 min	30.39892	-89.43667	15152 Ponotoc Dr, Kiln, MS
9:07:44 PM	On		9 mph	7 mph	8 mph NW	-	1.122 g	0.473 g	60.0 mi.	84,619.7	13.59v	37,260 min	30.39827	-89.43535	15223 Ponotoc Dr, Kiln, MS
9:09:44 PM	On		11 mph	9 mph	9 mph SW	-	0.184 g	0.127 g	60.3 mi.	84,620.0	13.59v	37,262 min	30.39639	-89.43950	6172 Comanche St, Kiln, MS
9:11:44 PM	On		9 mph	8 mph	7 mph E	-	0.102 g	0.261 g	60.6 mi.	84,620.3	13.56v	37,264 min	30.39598	-89.43713	6073 Kiowa St, Kiln, MS
9:13:44 PM	On		7 mph	6 mph	6 mph W	-	0.078 g	0.090 g	60.8 mi.	84,620.5	13.59v	37,266 min	30.39616	-89.43640	6098 Kiowa St, Kiln, MS
9:15:44 PM	On		7 mph	5 mph	6 mph S	-	0.135 g	0.314 g	61.0 mi.	84,620.7	13.59v	37,268 min	30.39523	-89.43894	6345 Shawnee St, Kiln, MS
9:17:44 PM	On		10 mph	8 mph	7 mph NE	-	1.155 g	0.078 g	61.2 mi.	84,620.9	13.59v	37,270 min	30.39513	-89.43587	6195 Shawnee St, Kiln, MS
9:19:44 PM	On		8 mph	6 mph	7 mph W	-	0.869 g	0.518 g	61.4 mi.	84,621.1	13.62v	37,272 min	30.39552	-89.43339	6110 Shawnee St, Kiln, MS

Attachment: 20211018 - Philip's Pest Control Weekly Report for September 1-4 2021 (9928 : Spread

9:21:44 PM	On		12 mph	10 mph	12 mph W	-	0.102 g	0.110 g	61.8 mi.	84,621.5	13.59v	37,274 min	30.39425	-89.43845	6300 Shawnee St, Kiln, MS
9:23:44 PM	On		12 mph	8 mph	7 mph E	-	0.114 g	0.094 g	62.0 mi.	84,621.7	13.59v	37,276 min	30.39618	-89.43648	6089 Kiowa St, Kiln, MS
9:25:44 PM	On		7 mph	0 mph	0 mph E	-	0.000 g	0.543 g	62.0 mi.	84,621.7	13.59v	37,278 min	30.39622	-89.43630	6098 Kiowa St, Kiln, MS
9:27:44 PM	On		0 mph	0 mph	0 mph E	-	0.000 g	0.000 g	62.0 mi.	84,621.7	13.59v	37,280 min	30.39622	-89.43630	6098 Kiowa St, Kiln, MS
9:29:02 PM		Idling - OBD	0 mph	0 mph	0 mph E	-	0.000 g	0.000 g	62.0 mi.	84,621.7	13.59v	37,280 min	30.39622	-89.43630	6098 Kiowa St, Kiln, MS
9:29:44 PM	On		0 mph	0 mph	0 mph E	-	0.000 g	0.000 g	62.0 mi.	84,621.7	13.56v	37,282 min	30.39622	-89.43630	6098 Kiowa St, Kiln, MS
9:31:44 PM	On		0 mph	0 mph	0 mph E	-	0.000 g	0.000 g	62.0 mi.	84,621.7	13.53v	37,284 min	30.39622	-89.43630	6098 Kiowa St, Kiln, MS
9:33:44 PM	On		3 mph	0 mph	0 mph N	-	0.620 g	0.416 g	62.0 mi.	84,621.7	13.59v	37,286 min	30.39628	-89.43622	6102 Kiowa St, Kiln, MS
9:35:44 PM	On		0 mph	0 mph	0 mph N	-	0.000 g	0.000 g	62.0 mi.	84,621.7	13.62v	37,288 min	30.39628	-89.43622	6102 Kiowa St, Kiln, MS
9:37:11 PM		Idling - OBD	0 mph	0 mph	0 mph N	-	0.000 g	0.000 g	62.0 mi.	84,621.7	13.59v	37,288 min	30.39628	-89.43622	6102 Kiowa St, Kiln, MS
9:37:44 PM	On		0 mph	0 mph	0 mph N	-	0.000 g	0.000 g	62.0 mi.	84,621.7	13.59v	37,290 min	30.39628	-89.43622	6102 Kiowa St, Kiln, MS
9:39:44 PM	On		10 mph	5 mph	7 mph W	-	0.665 g	0.229 g	62.2 mi.	84,621.9	13.59v	37,292 min	30.39601	-89.43696	6076 Kiowa St, Kiln, MS
9:41:44 PM	On		13 mph	10 mph	11 mph W	-	0.216 g	0.216 g	62.5 mi.	84,622.2	13.59v	37,294 min	30.39581	-89.44194	6206 Comanche St, Kiln, MS
9:43:44 PM	On		32 mph	11 mph	32 mph NW	55 mph	0.894 g	0.429 g	62.9 mi.	84,622.6	13.62v	37,296 min	30.39510	-89.44618	MS-43, Kiln, MS
9:45:44 PM	On		71 mph	48 mph	42 mph SE	35 mph	0.249 g	0.273 g	64.5 mi.	84,624.2	13.59v	37,298 min	30.40827	-89.43315	Kiln-Delisle Rd, Kiln, MS
9:47:44 PM	On		47 mph	38 mph	41 mph N	-	0.543 g	0.306 g	65.7 mi.	84,625.4	13.59v	37,300 min	30.41700	-89.42250	Old Joe Moran St, Kiln, MS
9:49:44 PM	On		46 mph	42 mph	41 mph N	-	0.261 g	0.229 g	67.1 mi.	84,626.8	13.62v	37,302 min	30.43614	-89.41712	Joe Moran Rd, Kiln, MS
9:51:44 PM	On		39 mph	10 mph	0 mph E	-	0.110 g	0.531 g	67.5 mi.	84,627.2	12.55v	37,304 min	30.43903	-89.41449	18403 Joe Moran Rd, Kiln, MS
9:51:54 PM	Off		0 mph	0 mph	0 mph E	-	0.000 g	0.000 g	67.5 mi.	84,627.2	12.59v	37,304 min	30.43903	-89.41449	18403 Joe Moran Rd, Kiln, MS

Fri Sep 3, 2021

Time	Ignition	In-Cab Alert	Max Speed	Avg Speed	Inst Speed	Speed Limit	Max Accel	Max Decel	Distance	Odometer	Voltage	Run Time	Latitude	Longitude	Location
8:20:23 AM	On		0 mph	0 mph	0 mph E	-	0.000 g	0.000 g	0.0 mi.	84,627.2	14.56v	37,304 min	30.43903	-89.41449	18403 Joe Moran Rd, Kiln, MS
8:22:23												37,306			

Attachment: 20211018 - Philip's Pest Control Weekly Report for September 1-4 2021 (9928 : Spread

AM	On	0 mph	0 mph	0 mph E	-	0.000 g	0.000 g	0.0 mi.	84,627.2	13.22v	min	30.43903	-89.41449	18403 Joe Moran Rd, Kiln, MS
8:24:23 AM	On	0 mph	0 mph	0 mph E	-	0.000 g	0.000 g	0.0 mi.	84,627.2	12.95v	37,308 min	30.43903	-89.41449	18403 Joe Moran Rd, Kiln, MS
8:24:33 AM	Off	0 mph	0 mph	0 mph E	-	0.000 g	0.000 g	0.0 mi.	84,627.2	12.92v	37,308 min	30.43903	-89.41449	18403 Joe Moran Rd, Kiln, MS
8:29:02 PM		0 mph	0 mph	0 mph E	-	0.000 g	0.000 g	0.0 mi.	84,627.2	12.59v	37,308 min	30.43903	-89.41449	18403 Joe Moran Rd, Kiln, MS

Sat Sep 4, 2021

Time	Ignition	In-Cab Alert	Max Speed	Avg Speed	Inst Speed	Speed Limit	Max Accel	Max Decel	Distance	Odometer	Voltage	Run Time	Latitude	Longitude	Location
8:29:02 AM			0 mph	0 mph	0 mph E	-	0.000 g	0.000 g	0.0 mi.	84,627.2	12.59v	37,308 min	30.43903	-89.41449	18403 Joe Moran Rd, Kiln, MS
8:29:02 PM			0 mph	0 mph	0 mph E	-	0.000 g	0.000 g	0.0 mi.	84,627.2	12.59v	37,308 min	30.43903	-89.41449	18403 Joe Moran Rd, Kiln, MS

Copyright ©2021 WEX Telematics - gps.wextelematics.com. Generated in 1.9783 seconds.

Attachment: 20211018 - Philip's Pest Control Weekly Report for September 1-4 2021 (9928 : Spread

PHILIP'S PEST CONTROL
MOSQUITO DIVISION
18516 OLD JOE MORAN ROAD
KILN, MS 39556
PHONE: 228-493-3700

Board of Supervisors President
854 Hwy 90
Bay St Louis, MS 39520

RE: Weekly Report: September 5-11 2021

Philip's Pest Control Mosquito Division performed the services of mosquito control for the week of September 5-11, 2021 in Hancock County, MS. Please see attached document for a complete weekly report.

Sincerely,

Alan Moran
Manager

Attachment: 20211018 - Philip's Pest Control Weekly Report for September 5-11 2021 (9928 : Spread Philip's Pest Control's montly and weekly

PHILIP'S PEST CONTROL
MOSQUITO DIVISION
18516 OLD JOE MORAN ROAD
KILN, MS 39556

WEEKLY REPORT RECAP SEPTEMBER 5-11 2021

ADULTICIDING REPORT

Miles Sprayed— 622

Acerage Treated— 22,392

LARVICIDING REPORT

Miles treated for standing water—0

SERVICE REQUEST RECEIVED

Adulticiding— 0

Larviciding _ 0

Attachment: 20211018 - Philip's Pest Control Weekly Report for September 5-11 2021 (9928 : Spread Philip's Pest Control's montly and weekly

PHILIP'S PEST CONTROL
MOSQUITO DIVISION
18516 OLD JOE MORAN ROAD
KILN, MS 39556

DROPLET TEST

WEEK OF SEPTEMBER 5, 2021 TO SEPTEMBER 11, 2021

PERFORMED SEPTEMBER 6, 2021

RESULTS: less than a quart per min which is sufficient to correct amount to spray for mosquito control.

PERFORMED SEPTEMBER 7, 2021

RESULTS: less than a quart per min which is sufficient to correct amount to spray for mosquito control.

PERFORMED SEPTEMBER 8, 2021

RESULTS: less than a quart per min which is sufficient to correct amount to spray for mosquito control.

PERFORMED SEPTEMBER 9, 2021

RESULTS: less than a quart per min which is sufficient to correct amount to spray for mosquito control.

Attachment: 20211018 - Philip's Pest Control Weekly Report for September 5-11 2021 (9928 : Spread Philip's Pest Control's montly and weekly

Activity Detail Overview »

Location Records	332	**Sorted By**	Time
Total Distance Traveled	167.6 mi.	**Selected Vehicle**	10 (vin: 1GCHSDE33G1109077)
Average Speed	16 mph	**Report Time Period**	Sep 5 12:00 AM to Sep 11 11:59 PM (CDT)
Landmarked Stops	Show	**Report Created**	October 11, 2021 8:28:57 AM
Max Speed	81 mph		

** Distance is accumulated daily*
** Odometer values are on the spreadsheet export.*
** Only the closest landmark is shown.*
** Landmarks over 3.8 miles wide have been excluded.*
** Run Time is based on Total GPS Device Hours.*


wex TELEMATICS

Philips Pest Control LLC


Export Data | Email Report


Speed Graphs »


show/hide

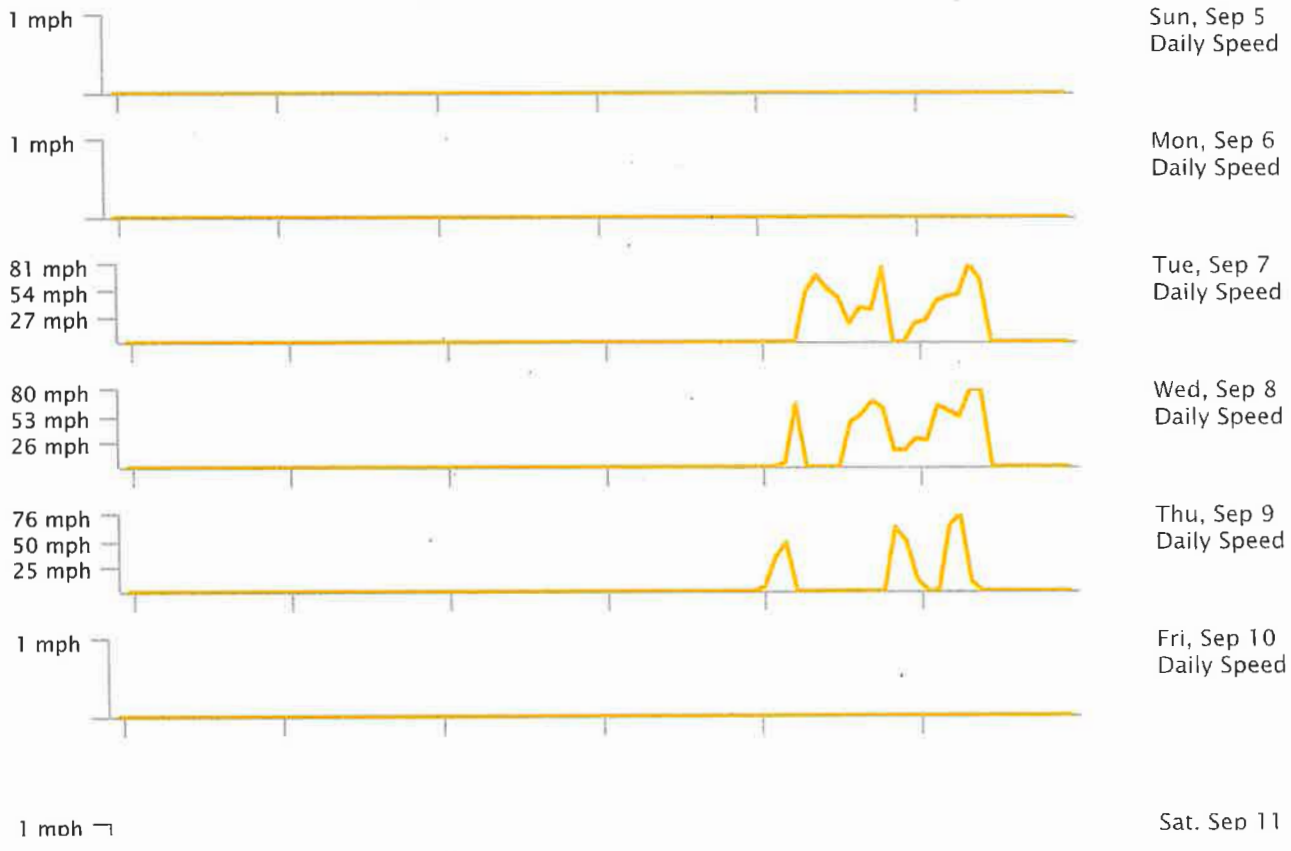

Attachment: 20211018 - Philip's Pest Control Weekly Report for September 5-11 2021 (9928 : Spread

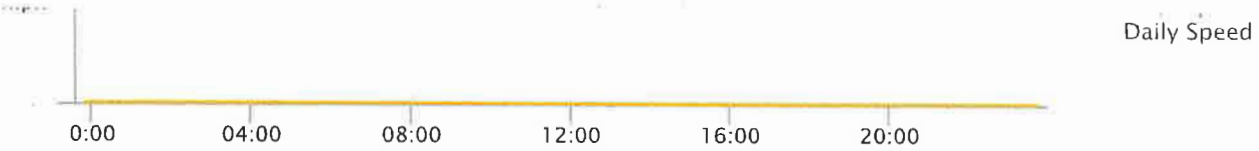

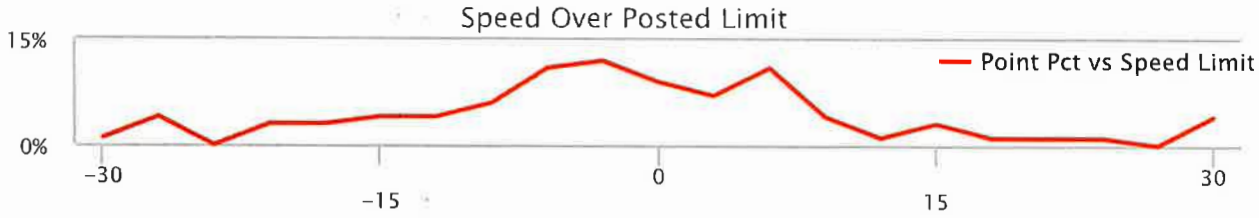

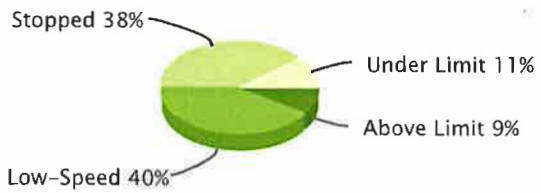



Low-Speed: inst-speed is under 15 mph | No Address: address or speed-limit unknown | Efficient: inst-speed within 10 mph of speed-limit | Stop-n-Go: zero inst-speed and nonzero max-speed | Speeding: inst-speed more than 10 mph over speed-limit | Slow-Poke: inst-speed between 15 mph and 10 mph under limit

Activity Detail Report »

Selected Vehicle: 10

Sun Sep 5, 2021

Time	Ignition	In-Cab Alert	Max Speed	Avg Speed	Inst Speed	Speed Limit	Max Accel	Max Decel	Distance	Odometer	Voltage	Run Time	Latitude	Longitude	Location
9:03:27 AM			0 mph	0 mph	0 mph E	-	0.000 g	0.000 g	0.0 mi.	107,079.5	12.52v	43,493 min	30.43906	-89.41451	18403 Joe Moran Rd, Kiln, MS
9:03:27 PM			0 mph	0 mph	0 mph E	-	0.000 g	0.000 g	0.0 mi.	107,079.5	12.52v	43,493 min	30.43906	-89.41451	18403 Joe Moran Rd, Kiln, MS

Mon Sep 6, 2021

Time	Ignition	In-Cab Alert	Max Speed	Avg Speed	Inst Speed	Speed Limit	Max Accel	Max Decel	Distance	Odometer	Voltage	Run Time	Latitude	Longitude	Location
9:03:27 AM			0 mph	0 mph	0 mph E	-	0.000 g	0.000 g	0.0 mi.	107,079.5	12.52v	43,493 min	30.43906	-89.41451	18403 Joe Moran Rd, Kiln, MS

Attachment: 20211018 - Philip's Pest Control Weekly Report for September 5-11 2021 (9928 : Spread

9:03:27 PM			0 mph	0 mph	0 mph E	-	0.000 g	0.000 g	0.0 mi.	107,079.5	12.52v	43,493 min	30.43906	-89.41451	18403 Joe Moran Rd, Kiln, MS

Tue Sep 7, 2021

Time	Ignition	In-Cab Alert	Max Speed	Avg Speed	Inst Speed	Speed Limit	Max Accel	Max Decel	Distance	Odometer	Voltage	Run Time	Latitude	Longitude	Location
9:03:24 AM			0 mph	0 mph	0 mph E	-	0.000 g	0.000 g	0.0 mi.	107,079.5	12.49v	43,493 min	30.43906	-89.41451	18403 Joe Moran Rd, Kiln, MS
5:07:31 PM	On		1 mph	0 mph	1 mph E	-	0.000 g	0.000 g	0.0 mi.	107,079.5	14.47v	43,493 min	30.43906	-89.41451	Joe Moran Rd, Kiln, MS
5:09:30 PM	On		9 mph	0 mph	0 mph NE	-	1.596 g	0.327 g	0.0 mi.	107,079.5	14.17v	43,495 min	30.43930	-89.41457	18403 Joe Moran Rd, Kiln, MS
5:11:30 PM	On		0 mph	0 mph	0 mph SW	-	0.000 g	0.000 g	0.0 mi.	107,079.5	14.23v	43,497 min	30.43924	-89.41468	18403 Joe Moran Rd, Kiln, MS
5:13:30 PM	On		1 mph	0 mph	0 mph W	-	0.000 g	0.000 g	0.0 mi.	107,079.5	14.14v	43,499 min	30.43925	-89.41464	18403 Joe Moran Rd, Kiln, MS
5:14:40 PM		Idling - OBD	0 mph	0 mph	0 mph W	-	0.000 g	0.000 g	0.0 mi.	107,079.5	14.07v	43,499 min	30.43925	-89.41464	18403 Joe Moran Rd, Kiln, MS
5:15:30 PM	On		0 mph	0 mph	0 mph W	-	0.000 g	0.000 g	0.0 mi.	107,079.5	14.20v	43,501 min	30.43925	-89.41464	18403 Joe Moran Rd, Kiln, MS
5:17:30 PM	On		42 mph	15 mph	42 mph S	-	0.882 g	0.473 g	0.5 mi.	107,080.0	14.17v	43,503 min	30.43340	-89.41707	Joe Moran Rd, Kiln, MS
5:19:30 PM	On		52 mph	42 mph	47 mph S	-	0.192 g	0.416 g	1.9 mi.	107,081.4	14.14v	43,505 min	30.41390	-89.42256	Old Joe Moran St, Kiln, MS
5:20:12 PM		Hard Left	48 mph	40 mph	29 mph S	-	0.180 g	0.261 g	2.4 mi.	107,081.9	14.07v	43,505 min	30.40993	-89.42732	16105 Old Joe Moran St, Kiln, MS
5:21:30 PM	On		53 mph	35 mph	0 mph W	35 mph	0.273 g	0.555 g	3.1 mi.	107,082.6	14.11v	43,507 min	30.40902	-89.43491	6536 Kiln-Delisle Rd, Kiln, MS
5:23:30 PM	On		68 mph	34 mph	59 mph S	55 mph	0.804 g	0.351 g	4.2 mi.	107,083.7	14.01v	43,509 min	30.39961	-89.44851	16009 MS-43, Kiln, MS
5:25:30 PM	On		65 mph	50 mph	47 mph SE	55 mph	0.171 g	0.510 g	5.9 mi.	107,085.4	14.01v	43,511 min	30.37753	-89.43662	MS-43, Kiln, MS
5:27:30 PM	On		70 mph	48 mph	39 mph S	55 mph	1.086 g	0.453 g	7.5 mi.	107,087.0	14.11v	43,513 min	30.35801	-89.42326	MS-43, Bay St Louis, MS
5:29:29 PM	On		65 mph	60 mph	62 mph SE	55 mph	0.453 g	0.249 g	9.5 mi.	107,089.0	14.14v	43,515 min	30.33051	-89.42533	MS-43, Bay St Louis, MS
5:31:30 PM	On		68 mph	52 mph	52 mph SE	55 mph	1.143 g	0.416 g	11.3 mi.	107,090.8	14.07v	43,517 min	30.31468	-89.40335	MS-43, Bay St Louis, MS
5:33:29 PM	On		66 mph	49 mph	0 mph SE	45 mph	0.114 g	0.408 g	12.9 mi.	107,092.4	13.95v	43,519 min	30.30631	-89.37863	403 US-90, Waveland, MS
5:35:29 PM	On		27 mph	5 mph	16 mph E	45 mph	1.008 g	0.331 g	13.1 mi.	107,092.6	13.92v	43,521 min	30.30682	-89.37606	US-90, Waveland, MS
5:37:29 PM	On		46 mph	32 mph	26 mph E	45 mph	0.951 g	0.453 g	14.2 mi.	107,093.7	14.01v	43,523 min	30.31254	-89.35924	US-90, Bay St Louis, MS
5:39:29												43,525			

Attachment: 20211018 - Philip's Pest Control Weekly Report for September 5-11 2021 (9928 : Spread

PM	On	46 mph	34 mph	42 mph E	45 mph	0.171 g	0.298 g	15.3 mi.	107,094.8	14.07v	min	30.31872	-89.34141	380 US-90, Bay St Louis, MS
5:41:29 PM	On	56 mph	31 mph	26 mph NW	-	1.314 g	0.351 g	16.4 mi.	107,095.9	13.53v	43,527 min	30.32186	-89.32756	747 N 2nd St, Bay St Louis, MS
5:43:29 PM	On	28 mph	16 mph	7 mph S	-	0.678 g	0.461 g	16.9 mi.	107,096.4	14.32v	43,529 min	30.32416	-89.33239	Felicity St, Bay St Louis, MS
5:45:29 PM	On	7 mph	1 mph	0 mph S	-	0.861 g	0.498 g	17.0 mi.	107,096.5	13.56v	43,531 min	30.32392	-89.33252	116 Felicity St, Bay St Louis, MS
5:47:29 PM	On	0 mph	0 mph	0 mph S	-	0.000 g	0.000 g	17.0 mi.	107,096.5	14.14v	43,533 min	30.32392	-89.33252	116 Felicity St, Bay St Louis, MS
5:49:29 PM	On	9 mph	3 mph	7 mph N	-	0.722 g	0.057 g	17.1 mi.	107,096.6	13.41v	43,535 min	30.32521	-89.33192	115 Felicity St, Bay St Louis, MS
5:51:29 PM	On	12 mph	5 mph	0 mph S	-	0.204 g	0.261 g	17.2 mi.	107,096.7	13.65v	43,537 min	30.32414	-89.33333	120 Felicity St, Bay St Louis, MS
5:53:29 PM	On	0 mph	0 mph	0 mph S	-	0.000 g	0.000 g	17.2 mi.	107,096.7	13.31v	43,539 min	30.32414	-89.33333	120 Felicity St, Bay St Louis, MS
5:55:29 PM	On	11 mph	2 mph	11 mph NE	-	0.951 g	0.408 g	17.3 mi.	107,096.8	13.47v	43,541 min	30.32480	-89.33259	116 Felicity St, Bay St Louis, MS
5:57:29 PM	On	18 mph	13 mph	11 mph W	-	0.249 g	0.269 g	17.8 mi.	107,097.3	13.47v	43,543 min	30.32760	-89.33855	171 Felicity St, Bay St Louis, MS
5:59:29 PM	On	37 mph	21 mph	35 mph E	45 mph	0.804 g	0.498 g	18.5 mi.	107,098.0	13.47v	43,545 min	30.31990	-89.33600	US-90, Bay St Louis, MS
6:01:29 PM	On	47 mph	20 mph	6 mph SE	-	1.008 g	0.396 g	19.2 mi.	107,098.7	13.44v	43,547 min	30.32014	-89.32555	108 Phillip St, Bay St Louis, MS
6:03:29 PM	On	29 mph	14 mph	9 mph W	-	1.449 g	0.486 g	19.6 mi.	107,099.1	13.56v	43,549 min	30.31626	-89.32480	103 Bayview Ct, Bay St Louis, MS
6:05:29 PM	On	16 mph	9 mph	9 mph E	-	0.882 g	0.498 g	19.9 mi.	107,099.4	13.41v	43,551 min	30.31701	-89.32852	Ruella Ave, Bay St Louis, MS
6:07:29 PM	On	19 mph	12 mph	12 mph W	-	0.861 g	0.486 g	20.3 mi.	107,099.8	13.44v	43,553 min	30.31286	-89.32886	209 Demontluzin St, Bay St Louis, MS
6:09:29 PM	On	17 mph	11 mph	17 mph W	-	0.918 g	0.359 g	20.7 mi.	107,100.2	13.38v	43,555 min	30.31467	-89.33477	405 Demontluzin St, Bay St Louis, MS
6:11:29 PM	On	20 mph	13 mph	14 mph W	-	0.192 g	0.196 g	21.1 mi.	107,100.6	13.28v	43,557 min	30.31689	-89.34144	533 Demontluzin St, Bay St Louis, MS
6:13:29 PM	On	17 mph	9 mph	10 mph E	-	0.665 g	0.371 g	21.5 mi.	107,101.0	13.41v	43,559 min	30.31602	-89.34065	530 State St, Bay St Louis, MS
6:15:29 PM	On	13 mph	10 mph	9 mph E	-	0.759 g	0.518 g	21.8 mi.	107,101.3	13.53v	43,561 min	30.31434	-89.33535	404 State St, Bay St Louis, MS
6:17:29 PM	On	17 mph	12 mph	17 mph S	-	0.837 g	0.306 g	22.2 mi.	107,101.7	13.13v	43,563 min	30.30912	-89.33632	450 S Necaise Ave, Bay St Louis, MS
6:19:29 PM	On	17 mph	11 mph	2 mph W	-	0.282 g	0.416 g	22.6 mi.	107,102.1	13.50v	43,565 min	30.30933	-89.34173	351 Keller St, Bay St Louis, MS
6:21:29 PM	On	10 mph	5 mph	2 mph SE	-	1.563 g	0.461 g	22.8 mi.	107,102.3	13.62v	43,567 min	30.30845	-89.33961	428 Labat St, Bay St Louis, MS
6:23:29 PM	On	17 mph	11 mph	11 mph SE	-	0.882 g	0.384 g	23.1 mi.	107,102.6	13.53v	43,569 min	30.30602	-89.33526	232 Sycamore St, Bay St Lo

Attachment: 20211018 - Philip's Pest Control Weekly Report for September 5-11 2021 (9928 : Spread

6:25:29 PM	On		16 mph	10 mph	0 mph SE	-	1.608 g	0.473 g	23.5 mi.	107,103.0	13.56v	43,571 min	30.30436	-89.33003	105 Sycamore St, Bay St Louis, MS
6:27:29 PM	On		20 mph	9 mph	14 mph W	25 mph	0.849 g	0.216 g	23.8 mi.	107,103.3	13.56v	43,573 min	30.30496	-89.33441	217 Washington St, Bay St Louis, MS
6:29:29 PM	On		14 mph	11 mph	13 mph W	25 mph	0.861 g	0.384 g	24.1 mi.	107,103.6	13.47v	43,575 min	30.30674	-89.34012	405 Washington St, Bay St Louis, MS
6:31:29 PM	On		17 mph	11 mph	17 mph W	25 mph	1.155 g	0.384 g	24.5 mi.	107,104.0	13.56v	43,577 min	30.30866	-89.34620	641 Washington St, Bay St Louis, MS
6:33:29 PM	On		19 mph	15 mph	0 mph NW	25 mph	0.114 g	0.396 g	25.0 mi.	107,104.5	13.50v	43,579 min	30.31120	-89.35419	867 Washington St, Bay St Louis, MS
6:35:29 PM	On		36 mph	19 mph	32 mph E	45 mph	0.882 g	0.371 g	25.7 mi.	107,105.2	13.59v	43,581 min	30.31587	-89.34948	800 US-90, Bay St Louis, MS
6:37:29 PM	On		29 mph	9 mph	12 mph E	-	0.780 g	0.371 g	26.0 mi.	107,105.5	13.50v	43,583 min	30.31442	-89.34480	574 Easterbrook St, Bay St Louis, MS
6:39:29 PM	On		21 mph	12 mph	14 mph W	-	0.963 g	0.510 g	26.4 mi.	107,105.9	13.59v	43,585 min	30.31227	-89.34108	Bay St Louis, MS
6:41:29 PM	On		22 mph	15 mph	14 mph W	-	0.127 g	0.249 g	26.9 mi.	107,106.4	13.47v	43,587 min	30.31472	-89.34877	Bay St Louis, MS
6:43:29 PM	On		15 mph	12 mph	11 mph E	-	0.147 g	0.139 g	27.3 mi.	107,106.8	13.59v	43,589 min	30.31222	-89.34391	648 Union St, Bay St Louis, MS
6:45:29 PM	On		34 mph	15 mph	11 mph S	35 mph	1.008 g	0.473 g	27.8 mi.	107,107.3	13.47v	43,591 min	30.30801	-89.34459	501 Old Spanish Trl, Bay St Louis, MS
6:47:29 PM	On		24 mph	11 mph	11 mph W	-	1.110 g	0.490 g	28.1 mi.	107,107.6	13.53v	43,593 min	30.31030	-89.34907	653 Sycamore St, Bay St Louis, MS
6:49:29 PM	On		11 mph	2 mph	0 mph S	-	0.714 g	0.429 g	28.2 mi.	107,107.7	13.38v	43,595 min	30.31058	-89.35011	666 Sycamore St, Bay St Louis, MS
6:51:29 PM	On		13 mph	9 mph	10 mph E	-	2.278 g	0.371 g	28.5 mi.	107,108.0	13.59v	43,597 min	30.30917	-89.34531	612 Sycamore St, Bay St Louis, MS
6:53:29 PM	On		16 mph	10 mph	13 mph E	-	0.918 g	0.461 g	28.9 mi.	107,108.4	13.59v	43,599 min	30.30751	-89.33999	408 Sycamore St, Bay St Louis, MS
6:55:29 PM	On		16 mph	10 mph	8 mph E	-	0.971 g	0.453 g	29.2 mi.	107,108.7	13.44v	43,601 min	30.30714	-89.33469	228 Keller St, Bay St Louis, MS
6:57:29 PM	On		14 mph	7 mph	10 mph W	-	0.882 g	0.473 g	29.4 mi.	107,108.9	13.53v	43,603 min	30.30636	-89.33223	Keller St, Bay St Louis, MS
6:59:29 PM	On		22 mph	11 mph	16 mph W	-	0.971 g	0.408 g	29.8 mi.	107,109.3	13.62v	43,605 min	30.30807	-89.33505	313 Bookter St, Bay St Louis, MS
7:01:29 PM	On		21 mph	14 mph	19 mph W	-	0.180 g	0.192 g	30.3 mi.	107,109.8	13.47v	43,607 min	30.31035	-89.34238	601 Bookter St, Bay St Louis, MS
7:03:29 PM	On		37 mph	20 mph	36 mph W	65 mph	0.869 g	0.396 g	30.9 mi.	107,110.4	13.56v	43,609 min	30.31032	-89.35157	785 Washington St, Bay St Louis, MS
7:05:29 PM	On		35 mph	14 mph	0 mph W	25 mph	0.229 g	0.376 g	31.4 mi.	107,110.9	13.68v	43,611 min	30.31251	-89.35883	994 Washington St, Bay St Louis, MS
7:06:25 PM		Speeding - OBD	78 mph	51 mph	78 mph W	45 mph	1.041 g	0.008 g	32.2 mi.	107,111.7	13.53v	43,611 min	30.30853	-89.37133	US-90, Waveland, MS
7:07:29												43,613			

Attachment: 20211018 - Philip's Pest Control Weekly Report for September 5-11 2021 (9928 : Spread

7:07:29 PM	On		78 mph	43 mph	1 mph SE	45 mph	1.041 g	0.359 g	32.9 mi.	107,112.4	13.35v	43,615 min	30.30512	-89.38101	Waveland, MS
7:09:29 PM	On		27 mph	5 mph	0 mph NW	45 mph	1.020 g	0.486 g	33.0 mi.	107,112.5	12.10v	43,615 min	30.30517	-89.37962	405 US-90, Waveland, MS
7:09:40 PM	Off		0 mph	0 mph	0 mph NW	45 mph	0.000 g	0.000 g	33.0 mi.	107,112.5	12.46v	43,615 min	30.30517	-89.37962	405 US-90, Waveland, MS
7:11:57 PM	On		0 mph	0 mph	0 mph NW	45 mph	0.000 g	0.000 g	33.0 mi.	107,112.5	14.35v	43,615 min	30.30517	-89.37962	405 US-90, Waveland, MS
7:13:56 PM	On		0 mph	0 mph	0 mph NW	45 mph	0.000 g	0.000 g	33.0 mi.	107,112.5	14.68v	43,617 min	30.30517	-89.37962	405 US-90, Waveland, MS
7:15:56 PM	On		0 mph	0 mph	0 mph NW	45 mph	0.000 g	0.000 g	33.0 mi.	107,112.5	14.07v	43,619 min	30.30517	-89.37962	405 US-90, Waveland, MS
7:17:56 PM	On		0 mph	0 mph	0 mph NW	45 mph	0.000 g	0.000 g	33.0 mi.	107,112.5	12.13v	43,621 min	30.30517	-89.37962	405 US-90, Waveland, MS
7:18:07 PM	Off		0 mph	0 mph	0 mph NW	45 mph	0.000 g	0.000 g	33.0 mi.	107,112.5	12.43v	43,621 min	30.30517	-89.37962	405 US-90, Waveland, MS
7:18:27 PM	On		0 mph	0 mph	0 mph NW	45 mph	0.000 g	0.000 g	33.0 mi.	107,112.5	14.38v	43,621 min	30.30517	-89.37962	405 US-90, Waveland, MS
7:20:26 PM	On		0 mph	0 mph	0 mph NW	45 mph	0.000 g	0.000 g	33.0 mi.	107,112.5	14.01v	43,623 min	30.30517	-89.37962	405 US-90, Waveland, MS
7:22:26 PM	On		0 mph	0 mph	0 mph NW	45 mph	0.000 g	0.000 g	33.0 mi.	107,112.5	13.53v	43,625 min	30.30517	-89.37962	405 US-90, Waveland, MS
7:23:36 PM		Idling - OBD	0 mph	0 mph	0 mph NW	45 mph	0.000 g	0.000 g	33.0 mi.	107,112.5	13.62v	43,625 min	30.30517	-89.37962	405 US-90, Waveland, MS
7:24:26 PM	On		0 mph	0 mph	0 mph NW	45 mph	0.000 g	0.000 g	33.0 mi.	107,112.5	13.56v	43,627 min	30.30517	-89.37962	405 US-90, Waveland, MS
7:26:26 PM	On		0 mph	0 mph	0 mph NW	45 mph	0.000 g	0.000 g	33.0 mi.	107,112.5	12.55v	43,629 min	30.30517	-89.37962	405 US-90, Waveland, MS
7:26:37 PM	Off		0 mph	0 mph	0 mph NW	45 mph	0.000 g	0.000 g	33.0 mi.	107,112.5	12.59v	43,629 min	30.30517	-89.37962	405 US-90, Waveland, MS
7:26:52 PM	On		0 mph	0 mph	0 mph NW	45 mph	0.000 g	0.000 g	33.0 mi.	107,112.5	14.38v	43,629 min	30.30517	-89.37962	405 US-90, Waveland, MS
7:28:51 PM	On		0 mph	0 mph	0 mph NW	45 mph	0.000 g	0.000 g	33.0 mi.	107,112.5	14.01v	43,631 min	30.30517	-89.37962	405 US-90, Waveland, MS
7:30:51 PM	On		0 mph	0 mph	0 mph NW	45 mph	0.000 g	0.000 g	33.0 mi.	107,112.5	13.56v	43,633 min	30.30517	-89.37962	405 US-90, Waveland, MS
7:32:01 PM		Idling - OBD	0 mph	0 mph	0 mph NW	45 mph	0.000 g	0.000 g	33.0 mi.	107,112.5	13.53v	43,633 min	30.30517	-89.37962	405 US-90, Waveland, MS
7:32:51 PM	On		0 mph	0 mph	0 mph NW	45 mph	0.000 g	0.000 g	33.0 mi.	107,112.5	13.53v	43,635 min	30.30517	-89.37962	405 US-90, Waveland, MS
7:34:51 PM	On		0 mph	0 mph	0 mph NW	45 mph	0.000 g	0.000 g	33.0 mi.	107,112.5	13.53v	43,637 min	30.30517	-89.37962	405 US-90, Waveland, MS
7:36:51 PM	On		0 mph	0 mph	0 mph NW	45 mph	0.000 g	0.000 g	33.0 mi.	107,112.5	13.56v	43,639 min	30.30517	-89.37962	405 US-90, Waveland, MS
7:37:01 PM		Idling - OBD	0 mph	0 mph	0 mph NW	45 mph	0.000 g	0.000 g	33.0 mi.	107,112.5	13.47v	43,639 min	30.30517	-89.37962	405 US-90

Attachment: 20211018 - Philip's Pest Control Weekly Report for September 5-11 2021 (9928 : Spread

7:38:51 PM	On		0 mph	0 mph	0 mph NW	45 mph	0.000 g	0.000 g	33.0 mi.	107,112.5	13.53v	43,641 min	30.30517	-89.37962	405 US-90, Waveland, MS
7:40:51 PM	On		0 mph	0 mph	0 mph NW	45 mph	0.000 g	0.000 g	33.0 mi.	107,112.5	12.55v	43,643 min	30.30517	-89.37962	405 US-90, Waveland, MS
7:41:02 PM	Off		0 mph	0 mph	0 mph NW	45 mph	0.000 g	0.000 g	33.0 mi.	107,112.5	12.55v	43,643 min	30.30517	-89.37962	405 US-90, Waveland, MS
7:49:12 PM	On		0 mph	0 mph	0 mph E	45 mph	0.000 g	0.000 g	33.0 mi.	107,112.5	14.53v	43,643 min	30.30516	-89.37960	405 US-90, Waveland, MS
7:51:11 PM	On		0 mph	0 mph	0 mph E	45 mph	0.000 g	0.000 g	33.0 mi.	107,112.5	14.01v	43,645 min	30.30516	-89.37960	405 US-90, Waveland, MS
7:53:11 PM	On		0 mph	0 mph	0 mph E	45 mph	0.000 g	0.000 g	33.0 mi.	107,112.5	13.53v	43,647 min	30.30516	-89.37960	405 US-90, Waveland, MS
7:54:21 PM		Idling - OBD	0 mph	0 mph	0 mph E	45 mph	0.000 g	0.000 g	33.0 mi.	107,112.5	13.53v	43,647 min	30.30516	-89.37960	405 US-90, Waveland, MS
7:55:11 PM	On		0 mph	0 mph	0 mph E	45 mph	0.000 g	0.000 g	33.0 mi.	107,112.5	13.56v	43,649 min	30.30516	-89.37960	405 US-90, Waveland, MS
7:57:11 PM	On		0 mph	0 mph	0 mph E	45 mph	0.000 g	0.000 g	33.0 mi.	107,112.5	13.56v	43,651 min	30.30516	-89.37960	405 US-90, Waveland, MS
7:59:11 PM	On		5 mph	0 mph	0 mph N	45 mph	0.849 g	0.339 g	33.1 mi.	107,112.6	13.41v	43,653 min	30.30538	-89.37978	405 US-90, Waveland, MS
8:01:11 PM	On		20 mph	12 mph	14 mph N	-	1.278 g	0.396 g	33.5 mi.	107,113.0	13.53v	43,655 min	30.30511	-89.37564	2178 McLaurin Rd, Waveland, MS
8:03:11 PM	On		14 mph	9 mph	3 mph S	-	0.939 g	0.257 g	33.8 mi.	107,113.3	13.47v	43,657 min	30.30538	-89.37256	Arnold St, Waveland, MS
8:05:11 PM	On		10 mph	5 mph	4 mph W	-	0.633 g	0.416 g	34.0 mi.	107,113.5	13.31v	43,659 min	30.30533	-89.37004	Faith St, Waveland, MS
8:07:11 PM	On		16 mph	11 mph	11 mph E	-	0.216 g	0.204 g	34.3 mi.	107,113.8	13.53v	43,661 min	30.30445	-89.37419	628 Gladstone St, Waveland, MS
8:09:11 PM	On		14 mph	10 mph	4 mph W	-	0.159 g	0.196 g	34.7 mi.	107,114.2	13.53v	43,663 min	30.30333	-89.37001	Hope St, Waveland, MS
8:11:11 PM	On		15 mph	7 mph	14 mph S	-	0.612 g	0.429 g	34.9 mi.	107,114.4	13.50v	43,665 min	30.30256	-89.37281	1901 Arnold St, Waveland, MS
8:13:11 PM	On		19 mph	7 mph	4 mph E	35 mph	0.702 g	0.416 g	35.2 mi.	107,114.7	13.59v	43,667 min	30.30215	-89.36957	208 Old Spanish Trl, Waveland, MS
8:15:11 PM	On		23 mph	13 mph	13 mph N	-	1.429 g	0.429 g	35.6 mi.	107,115.1	13.59v	43,669 min	30.30586	-89.36609	301 Bouslog St, Bay St Louis, MS
8:17:11 PM	On		17 mph	12 mph	13 mph S	-	0.184 g	0.314 g	36.0 mi.	107,115.5	13.50v	43,671 min	30.30719	-89.36593	501 Bouslog St, Bay St Louis, MS
8:19:11 PM	On		19 mph	14 mph	11 mph N	-	0.171 g	0.229 g	36.4 mi.	107,115.9	13.56v	43,673 min	30.30732	-89.35861	Seube St, Bay St Louis, MS
8:21:11 PM	On		15 mph	13 mph	11 mph E	-	0.216 g	0.229 g	36.9 mi.	107,116.4	13.65v	43,675 min	30.30894	-89.36365	9th St, Bay St Louis, MS
8:23:11 PM	On		17 mph	11 mph	14 mph NW	-	0.229 g	0.241 g	37.3 mi.	107,116.8	13.25v	43,677 min	30.30982	-89.35840	595 Seube St, Bay St Louis, MS

Attachment: 20211018 - Philip's Pest Control Weekly Report for September 5-11 2021 (9928 : Spread

8:25:11 PM	On	21 mph	15 mph	15 mph S	-	0.159 g	0.273 g	37.8 mi.	107,117.3	13.41v	43,679 min	30.30721	-89.36393	500 Turner St, Bay St Louis, MS
8:27:11 PM	On	25 mph	17 mph	24 mph E	35 mph	0.229 g	0.331 g	38.3 mi.	107,117.8	13.35v	43,681 min	30.30398	-89.35979	1017 Old Spanish Trl, Bay St Louis, MS
8:29:11 PM	On	21 mph	12 mph	13 mph E	-	0.102 g	0.151 g	38.7 mi.	107,118.2	13.53v	43,683 min	30.30205	-89.35349	834 Chiniche St, Bay St Louis, MS
8:31:11 PM	On	15 mph	10 mph	12 mph NW	-	0.816 g	0.339 g	39.1 mi.	107,118.6	13.56v	43,685 min	30.30336	-89.35760	867 Chiniche St, Bay St Louis, MS
8:33:11 PM	On	34 mph	12 mph	10 mph E	-	1.335 g	0.408 g	39.5 mi.	107,119.0	13.56v	43,687 min	30.30355	-89.35498	910 Spanish Acres Dr, Bay St Louis, MS
8:35:11 PM	On	16 mph	12 mph	9 mph E	-	0.257 g	0.249 g	39.9 mi.	107,119.4	13.56v	43,689 min	30.30198	-89.34892	500 Spanish Acres Dr, Bay St Louis, MS
8:37:11 PM	On	16 mph	12 mph	14 mph W	-	0.216 g	0.237 g	40.3 mi.	107,119.8	13.59v	43,691 min	30.30366	-89.35438	909 Spanish Acres Dr, Bay St Louis, MS
8:39:11 PM	On	43 mph	23 mph	34 mph E	35 mph	0.327 g	0.180 g	41.1 mi.	107,120.6	13.56v	43,693 min	30.30718	-89.34625	600 Old Spanish Trl, Bay St Louis, MS
8:41:11 PM	On	34 mph	21 mph	5 mph SW	25 mph	0.939 g	0.384 g	41.8 mi.	107,121.3	13.62v	43,695 min	30.31450	-89.33926	106 St Francis St, Bay St Louis, MS
8:43:11 PM	On	33 mph	20 mph	26 mph W	35 mph	1.041 g	0.453 g	42.5 mi.	107,122.0	13.56v	43,697 min	30.30726	-89.34615	Old Spanish Trl, Bay St Louis, MS
8:45:11 PM	On	40 mph	34 mph	27 mph W	35 mph	0.441 g	0.294 g	43.6 mi.	107,123.1	13.53v	43,699 min	30.30299	-89.36437	1139 Old Spanish Trl, Bay St Louis, MS
8:47:11 PM	On	42 mph	30 mph	36 mph W	35 mph	0.645 g	0.518 g	44.6 mi.	107,124.1	13.59v	43,701 min	30.30162	-89.38116	525 Old Spanish Trl, Waveland, MS
8:49:11 PM	On	36 mph	21 mph	0 mph N	45 mph	1.122 g	0.429 g	45.4 mi.	107,124.9	13.44v	43,703 min	30.30163	-89.39276	612 US-90, Waveland, MS
8:51:11 PM	On	37 mph	9 mph	1 mph W	45 mph	2.233 g	0.408 g	45.7 mi.	107,125.2	13.56v	43,705 min	30.29969	-89.39726	US-90, Waveland, MS
8:53:11 PM	On	48 mph	18 mph	12 mph NE	-	0.963 g	0.339 g	46.3 mi.	107,125.8	13.56v	43,707 min	30.29685	-89.40312	107 Grass St, Waveland, MS
8:55:11 PM	On	15 mph	10 mph	9 mph W	-	0.229 g	0.167 g	46.6 mi.	107,126.1	13.50v	43,709 min	30.29664	-89.40360	118 Grass St, Waveland, MS
8:57:11 PM	On	16 mph	10 mph	9 mph W	-	0.804 g	0.351 g	47.0 mi.	107,126.5	13.62v	43,711 min	30.29377	-89.40475	100 Campion Dr, Waveland, MS
8:59:11 PM	On	12 mph	7 mph	12 mph N	-	0.714 g	0.306 g	47.2 mi.	107,126.7	13.53v	43,713 min	30.29452	-89.40459	207 Idlewood Dr, Waveland, MS
9:01:11 PM	On	16 mph	9 mph	11 mph N	-	0.714 g	0.498 g	47.5 mi.	107,127.0	13.59v	43,715 min	30.29494	-89.40553	115 Yarborough Pl, Waveland, MS
9:03:11 PM	On	16 mph	10 mph	9 mph NE	-	0.241 g	0.282 g	47.9 mi.	107,127.4	13.56v	43,717 min	30.29788	-89.40198	Old Gainesville Rd, Waveland, MS
9:05:11 PM	On	14 mph	11 mph	9 mph SW	-	0.151 g	0.159 g	48.3 mi.	107,127.8	13.53v	43,719 min	30.29615	-89.40195	Bloom Pl, Waveland, MS
9:07:11 PM	On	13 mph	4 mph	12 mph NE	-	1.041 g	0.429 g	48.4 mi.	107,127.9	13.56v	43,721 min	30.29747	-89.40073	Bloom Pl, Waveland, MS
9:09:11 PM	On	43 mph	19 mph	8 mph N	45 mph	0.645 g	0.420 g	49.1 mi.	107,128.6	13.44v	43,723	30.30162	-89.39271	US-90, W

Attachment: 20211018 - Philip's Pest Control Weekly Report for September 5-11 2021 (9928 : Spread

Time	Ignition	In-Cab Alert	Max Speed	Avg Speed	Inst Speed	Speed Limit	Max Accel	Max Decel	Distance	Odometer	Voltage	Run Time	Latitude	Longitude	Location
PM												min			
9:11:11 PM	On		32 mph	10 mph	32 mph E	45 mph	0.804 g	0.522 g	49.4 mi.	107,128.9	13.56v	43,725 min	30.30092	-89.39330	US-90, Waveland, MS
9:13:11 PM	On		50 mph	43 mph	45 mph E	45 mph	0.102 g	0.216 g	50.9 mi.	107,130.4	13.50v	43,727 min	30.30854	-89.37091	137 US-90, Waveland, MS
9:15:11 PM	On		48 mph	21 mph	0 mph W	45 mph	0.971 g	0.433 g	51.5 mi.	107,131.0	13.41v	43,729 min	30.31256	-89.36144	1121 US-90, Bay St Louis, MS
9:17:11 PM	On		0 mph	0 mph	0 mph W	45 mph	0.000 g	0.000 g	51.5 mi.	107,131.0	13.59v	43,731 min	30.31256	-89.36144	1121 US-90, Bay St Louis, MS
9:19:11 PM	On		0 mph	0 mph	0 mph W	45 mph	0.000 g	0.000 g	51.5 mi.	107,131.0	13.59v	43,733 min	30.31256	-89.36144	1121 US-90, Bay St Louis, MS
9:20:06 PM		Idling - OBD	0 mph	0 mph	0 mph W	45 mph	0.000 g	0.000 g	51.5 mi.	107,131.0	13.31v	43,733 min	30.31256	-89.36144	1121 US-90, Bay St Louis, MS
9:21:11 PM	On		42 mph	10 mph	22 mph W	-	0.792 g	0.388 g	51.9 mi.	107,131.4	13.41v	43,735 min	30.31167	-89.36636	601 Longfellow Rd, Bay St Louis, MS
9:23:11 PM	On		50 mph	35 mph	35 mph NW	45 mph	0.678 g	0.518 g	53.0 mi.	107,132.5	13.50v	43,737 min	30.31183	-89.38601	9558 MS-43, Bay St Louis, MS
9:25:11 PM	On		68 mph	59 mph	63 mph NW	55 mph	0.212 g	0.216 g	55.0 mi.	107,134.5	13.47v	43,739 min	30.32243	-89.41609	10884 MS-603, Bay St Louis, MS
9:26:06 PM		Speeding - OBD	81 mph	64 mph	81 mph NW	65 mph	0.192 g	0.069 g	55.9 mi.	107,135.4	13.44v	43,739 min	30.33288	-89.42669	MS-43, Bay St Louis, MS
9:27:11 PM	On		81 mph	65 mph	62 mph N	55 mph	0.192 g	0.216 g	57.2 mi.	107,136.7	13.50v	43,741 min	30.34912	-89.42394	12194 MS-43, Bay St Louis, MS
9:29:11 PM	On		65 mph	62 mph	57 mph NW	55 mph	0.102 g	0.249 g	59.2 mi.	107,138.7	13.50v	43,743 min	30.37563	-89.43461	MS-43, Kiln, MS
9:31:11 PM	On		66 mph	59 mph	53 mph NE	45 mph	0.135 g	0.237 g	61.2 mi.	107,140.7	13.44v	43,745 min	30.40114	-89.44791	16060 MS-43, Kiln, MS
9:33:11 PM	On		57 mph	45 mph	32 mph E	35 mph	0.331 g	0.371 g	62.7 mi.	107,142.2	13.50v	43,747 min	30.40677	-89.42767	Kiln-Delisle Rd, Kiln, MS
9:35:11 PM	On		52 mph	40 mph	45 mph N	-	0.306 g	0.318 g	64.1 mi.	107,143.6	13.28v	43,749 min	30.42314	-89.42129	Old Joe Moran St, Kiln, MS
9:37:11 PM	On		59 mph	38 mph	7 mph N	-	0.261 g	0.396 g	65.4 mi.	107,144.9	13.62v	43,751 min	30.43891	-89.41459	Joe Moran Rd, Kiln, MS
9:39:11 PM	On		6 mph	1 mph	0 mph E	-	0.212 g	0.396 g	65.4 mi.	107,144.9	13.62v	43,753 min	30.43901	-89.41437	18403 Joe Moran Rd, Kiln, MS
9:41:11 PM	On		0 mph	0 mph	0 mph E	-	0.000 g	0.000 g	65.4 mi.	107,144.9	12.55v	43,755 min	30.43901	-89.41437	18403 Joe Moran Rd, Kiln, MS
9:41:22 PM	Off		0 mph	0 mph	0 mph E	-	0.000 g	0.000 g	65.4 mi.	107,144.9	12.55v	43,756 min	30.43901	-89.41437	18403 Joe Moran Rd, Kiln, MS

Wed Sep 8, 2021

Time	Ignition	In-Cab Alert	Max Speed	Avg Speed	Inst Speed	Speed Limit	Max Accel	Max Decel	Distance	Odometer	Voltage	Run Time	Latitude	Longitude	Location
9:45:51 AM			0 mph	0 mph	0 mph NE	-	0.000 g	0.000 g	0.0 mi.	107,144.9	12.65v	43,756 min	30.43905	-89.41454	18403 Joe Moran Rd, Kiln,

Attachment: 20211018 - Philip's Pest Control Weekly Report for September 5-11 2021 (9928 : Spread

4:44:27 PM	On		0 mph	0 mph	0 mph N	-	0.000 g	0.000 g	0.0 mi.	107,144.9	14.68v	43,756 min	30.43895	-89.41439	18403 Joe Moran Rd, Kiln, MS
4:46:26 PM	On		4 mph	1 mph	0 mph N	-	0.767 g	0.498 g	0.0 mi.	107,144.9	13.98v	43,758 min	30.43916	-89.41468	18403 Joe Moran Rd, Kiln, MS
4:48:26 PM	On		2 mph	0 mph	0 mph N	-	0.000 g	0.000 g	0.0 mi.	107,144.9	13.92v	43,760 min	30.43920	-89.41454	18403 Joe Moran Rd, Kiln, MS
4:50:26 PM	On		0 mph	0 mph	0 mph N	-	0.000 g	0.000 g	0.0 mi.	107,144.9	13.98v	43,762 min	30.43920	-89.41454	18403 Joe Moran Rd, Kiln, MS
4:50:39 PM		Idling - OBD	0 mph	0 mph	0 mph N	-	0.000 g	0.000 g	0.0 mi.	107,144.9	13.92v	43,762 min	30.43920	-89.41454	18403 Joe Moran Rd, Kiln, MS
4:52:26 PM	On		64 mph	16 mph	64 mph S	-	0.927 g	0.229 g	0.6 mi.	107,145.5	13.71v	43,764 min	30.43326	-89.41709	Joe Moran Rd, Kiln, MS
4:54:26 PM	On		65 mph	45 mph	7 mph N	-	0.339 g	0.384 g	2.1 mi.	107,147.0	13.47v	43,766 min	30.41437	-89.42122	Old Joe Moran St, Kiln, MS
4:56:26 PM	On		6 mph	0 mph	0 mph N	-	0.000 g	0.441 g	2.1 mi.	107,147.0	12.92v	43,768 min	30.41441	-89.42122	16990 Old Joe Moran St, Kiln, MS
4:56:36 PM	Off		0 mph	0 mph	0 mph N	-	0.000 g	0.000 g	2.1 mi.	107,147.0	12.89v	43,768 min	30.41441	-89.42122	16990 Old Joe Moran St, Kiln, MS
6:16:33 PM	On		11 mph	0 mph	11 mph SW	-	0.000 g	0.000 g	2.1 mi.	107,147.0	14.80v	43,768 min	30.41407	-89.42142	Old Joe Moran St, Kiln, MS
6:18:32 PM	On		45 mph	21 mph	9 mph S	-	1.404 g	0.510 g	2.9 mi.	107,147.8	13.95v	43,770 min	30.40679	-89.42732	Old Joe Moran St, Kiln, MS
6:20:32 PM	On		46 mph	17 mph	11 mph S	45 mph	1.371 g	0.408 g	3.4 mi.	107,148.3	13.83v	43,772 min	30.40879	-89.43580	16595 MS-43, Kiln, MS
6:22:32 PM	On		4 mph	0 mph	0 mph SW	45 mph	0.678 g	0.486 g	3.4 mi.	107,148.3	12.95v	43,774 min	30.40882	-89.43575	16595 MS-43, Kiln, MS
6:22:42 PM	Off		0 mph	0 mph	0 mph SW	45 mph	0.000 g	0.000 g	3.4 mi.	107,148.3	12.92v	43,774 min	30.40882	-89.43575	16595 MS-43, Kiln, MS
6:27:25 PM	On		0 mph	0 mph	0 mph SW	45 mph	0.000 g	0.000 g	3.4 mi.	107,148.3	14.90v	43,774 min	30.40882	-89.43575	16595 MS-43, Kiln, MS
6:29:24 PM	On		7 mph	0 mph	0 mph S	45 mph	0.780 g	0.416 g	3.5 mi.	107,148.4	14.23v	43,776 min	30.40863	-89.43583	16595 MS-43, Kiln, MS
6:31:24 PM	On		0 mph	0 mph	0 mph S	45 mph	0.000 g	0.000 g	3.5 mi.	107,148.4	13.28v	43,778 min	30.40863	-89.43583	16595 MS-43, Kiln, MS
6:33:24 PM	On		0 mph	0 mph	0 mph S	45 mph	0.000 g	0.000 g	3.5 mi.	107,148.4	13.35v	43,780 min	30.40863	-89.43583	16595 MS-43, Kiln, MS
6:33:28 PM		Idling - OBD	0 mph	0 mph	0 mph S	45 mph	0.000 g	0.000 g	3.5 mi.	107,148.4	13.22v	43,780 min	30.40863	-89.43583	16595 MS-43, Kiln, MS
6:35:24 PM	On		0 mph	0 mph	0 mph S	45 mph	0.000 g	0.000 g	3.5 mi.	107,148.4	13.28v	43,782 min	30.40863	-89.43583	16595 MS-43, Kiln, MS
6:37:24 PM	On		0 mph	0 mph	0 mph S	45 mph	0.000 g	0.000 g	3.5 mi.	107,148.4	13.31v	43,784 min	30.40863	-89.43583	16595 MS-43, Kiln, MS
6:39:24 PM	On		54 mph	23 mph	48 mph SW	45 mph	0.861 g	0.180 g	4.2 mi.	107,149.1	13.13v	43,786 min	30.40346	-89.44623	16171 MS-43, Kiln, MS
6:41:24	On		52 mph	48 mph	48 mph S	55 mph	0.127 g	0.249 g	5.9 mi.	107,150.8	13.07v	43,788	30.38245	-89.43893	MS-4

Attachment: 20211018 - Philip's Pest Control Weekly Report for September 5-11 2021 (9928 : Spread

PM	On	32 mph	46 mph	46 mph S	55 mph	0.127 g	0.249 g	5.9 mi.	107,156.8	13.07v	min	30.36243	-89.43893	MS-43, Kiln, MS
6:43:24 PM	On	68 mph	55 mph	17 mph S	55 mph	0.090 g	0.192 g	7.7 mi.	107,152.6	13.04v	43,790 min	30.35955	-89.42392	13113 MS-43, Kiln, MS
6:45:24 PM	On	62 mph	45 mph	39 mph W	-	0.229 g	0.306 g	9.2 mi.	107,154.1	13.19v	43,792 min	30.34057	-89.43045	Bayou Lacroix Rd, Bay St Louis, MS
6:47:24 PM	On	53 mph	47 mph	47 mph W	-	0.261 g	0.196 g	10.8 mi.	107,155.7	13.56v	43,794 min	30.34031	-89.45596	Bayou Lacroix Rd, Bay St Louis, MS
6:49:24 PM	On	48 mph	31 mph	20 mph W	-	0.433 g	0.637 g	11.9 mi.	107,156.8	13.59v	43,796 min	30.33951	-89.47318	7562 Bayou Lacroix Rd, Bay St Louis, MS
6:51:24 PM	On	26 mph	20 mph	8 mph SW	-	0.388 g	0.314 g	12.6 mi.	107,157.5	13.59v	43,798 min	30.33387	-89.48104	7650 Bayou Lacroix Rd, Bay St Louis, MS
6:53:24 PM	On	27 mph	21 mph	27 mph S	-	0.433 g	0.376 g	13.3 mi.	107,158.2	13.59v	43,800 min	30.32573	-89.48769	7754 Bayou Lacroix Rd, Bay St Louis, MS
6:55:24 PM	On	32 mph	23 mph	27 mph SE	-	0.502 g	0.441 g	14.1 mi.	107,159.0	13.56v	43,802 min	30.31751	-89.48162	Bayou la Croix Rd, Bay St Louis, MS
6:57:24 PM	On	28 mph	24 mph	23 mph SE	-	0.204 g	0.261 g	14.9 mi.	107,159.8	13.59v	43,804 min	30.30971	-89.47178	Bayou la Croix Rd, Bay St Louis, MS
6:59:24 PM	On	24 mph	20 mph	21 mph SE	-	0.314 g	0.306 g	15.6 mi.	107,160.5	13.56v	43,806 min	30.30425	-89.46212	Bayou la Croix Rd, Bay St Louis, MS
7:01:24 PM	On	42 mph	16 mph	42 mph E	65 mph	0.996 g	0.486 g	16.1 mi.	107,161.0	13.59v	43,808 min	30.29999	-89.45480	US-90, Bay St Louis, MS
7:03:24 PM	On	61 mph	46 mph	7 mph W	-	0.192 g	0.249 g	17.6 mi.	107,162.5	13.53v	43,810 min	30.29662	-89.43268	W Adams St, Bay St Louis, MS
7:05:24 PM	On	12 mph	4 mph	10 mph W	-	0.792 g	0.396 g	17.8 mi.	107,162.7	13.53v	43,812 min	30.29662	-89.43489	6050 W Adams St, Bay St Louis, MS
7:07:24 PM	On	14 mph	9 mph	0 mph W	-	0.135 g	0.371 g	18.1 mi.	107,163.0	13.47v	43,814 min	30.29665	-89.44024	6222 W Adams St, Bay St Louis, MS
7:09:24 PM	On	15 mph	10 mph	12 mph E	-	0.861 g	0.171 g	18.5 mi.	107,163.4	13.50v	43,816 min	30.29593	-89.44152	6265 W Benton St, Bay St Louis, MS
7:11:24 PM	On	16 mph	13 mph	14 mph E	-	0.714 g	0.396 g	18.9 mi.	107,163.8	13.56v	43,818 min	30.29591	-89.43417	6047 W Benton St, Bay St Louis, MS
7:13:24 PM	On	16 mph	11 mph	7 mph E	-	1.020 g	0.339 g	19.3 mi.	107,164.2	13.59v	43,820 min	30.29587	-89.42780	6009 E Benton St, Bay St Louis, MS
7:15:24 PM	On	13 mph	9 mph	11 mph W	-	0.294 g	0.180 g	19.6 mi.	107,164.5	13.50v	43,822 min	30.29521	-89.43210	6136 E Clay St, Bay St Louis, MS
7:17:24 PM	On	14 mph	9 mph	12 mph W	-	0.882 g	0.453 g	19.9 mi.	107,164.8	13.59v	43,824 min	30.29518	-89.43600	6082 W Clay St, Bay St Louis, MS
7:19:24 PM	On	14 mph	11 mph	14 mph W	-	0.159 g	0.241 g	20.3 mi.	107,165.2	13.59v	43,826 min	30.29518	-89.44225	6276 W Clay St, Bay St Louis, MS
7:21:24 PM	On	15 mph	11 mph	12 mph E	-	0.678 g	0.486 g	20.7 mi.	107,165.6	13.53v	43,828 min	30.29457	-89.43904	6175 W Desoto St, Bay St Louis, MS
7:23:24 PM	On	17 mph	13 mph	9 mph E	-	0.645 g	0.498 g	21.1 mi.	107,166.0	13.59v	43,830 min	30.29454	-89.43272	Copiah St, Bay St Louis, MS
7:25:24 PM	On	14 mph	11 mph	12 mph W	-	0.204 g	0.171 g	21.5 mi.	107,166.4	13.53v	43,832 min	30.29385	-89.42832	6018 Covington St, Bay St Lo

Attachment: 20211018 - Philip's Pest Control Weekly Report for September 5-11 2021 (9928 : Spread

7:27:24 PM	On	14 mph	12 mph	12 mph SW	-	0.159 g	0.184 g	21.9 mi.	107,166.8	13.56v	43,834 min	30.29420	-89.43475	W Park Dr, Bay St Louis, MS
7:29:24 PM	On	14 mph	12 mph	11 mph W	-	0.204 g	0.192 g	22.3 mi.	107,167.2	13.56v	43,836 min	30.29385	-89.44124	6184 W Forrest St, Bay St Louis, MS
7:31:24 PM	On	14 mph	10 mph	11 mph E	-	0.869 g	0.314 g	22.6 mi.	107,167.5	13.53v	43,838 min	30.29319	-89.44046	6197 W Grenada St, Bay St Louis, MS
7:33:24 PM	On	15 mph	12 mph	12 mph SE	-	0.927 g	0.327 g	23.0 mi.	107,167.9	13.47v	43,840 min	30.29257	-89.43409	6003 W Grenada St, Bay St Louis, MS
7:35:24 PM	On	15 mph	12 mph	12 mph N	-	0.286 g	0.184 g	23.5 mi.	107,168.4	13.50v	43,842 min	30.29206	-89.42768	8358 Jeff Davis Dr, Bay St Louis, MS
7:37:24 PM	On	16 mph	11 mph	13 mph E	-	0.702 g	0.396 g	23.8 mi.	107,168.7	13.56v	43,844 min	30.29317	-89.43063	6091 E Desoto St, Bay St Louis, MS
7:39:24 PM	On	15 mph	13 mph	14 mph W	-	0.184 g	0.147 g	24.3 mi.	107,169.2	13.47v	43,846 min	30.29111	-89.42954	6066 E Hinds St, Bay St Louis, MS
7:41:24 PM	On	14 mph	9 mph	10 mph NW	-	0.894 g	0.498 g	24.6 mi.	107,169.5	13.56v	43,848 min	30.29198	-89.43465	6026 W Hinds St, Bay St Louis, MS
7:43:24 PM	On	12 mph	10 mph	6 mph W	-	1.200 g	0.441 g	24.9 mi.	107,169.8	13.56v	43,850 min	30.29249	-89.44033	6170 W Hinds St, Bay St Louis, MS
7:45:24 PM	On	15 mph	11 mph	11 mph E	-	0.396 g	0.249 g	25.3 mi.	107,170.2	13.56v	43,852 min	30.29177	-89.44126	6193 W Itawamba St, Bay St Louis, MS
7:47:24 PM	On	13 mph	8 mph	10 mph E	-	0.714 g	0.429 g	25.6 mi.	107,170.5	13.56v	43,854 min	30.29167	-89.43647	W Itawamba St, Bay St Louis, MS
7:49:24 PM	On	17 mph	12 mph	16 mph E	-	0.804 g	0.441 g	26.0 mi.	107,170.9	13.59v	43,856 min	30.29036	-89.42994	E Itawamba St, Bay St Louis, MS
7:51:24 PM	On	16 mph	12 mph	13 mph W	-	0.139 g	0.192 g	26.4 mi.	107,171.3	13.59v	43,858 min	30.28977	-89.43164	6128 E Jackson St, Bay St Louis, MS
7:53:24 PM	On	20 mph	13 mph	7 mph W	-	0.261 g	0.204 g	26.9 mi.	107,171.8	13.50v	43,860 min	30.29113	-89.43875	W Jackson St, Bay St Louis, MS
7:55:24 PM	On	15 mph	12 mph	13 mph E	-	0.690 g	0.408 g	27.3 mi.	107,172.2	13.56v	43,862 min	30.29043	-89.44211	6197 W Kemper St, Bay St Louis, MS
7:57:24 PM	On	17 mph	13 mph	14 mph SE	-	0.804 g	0.518 g	27.7 mi.	107,172.6	13.56v	43,864 min	30.28945	-89.43500	6209 E Kemper St, Bay St Louis, MS
7:59:24 PM	On	29 mph	15 mph	9 mph W	-	0.159 g	0.216 g	28.2 mi.	107,173.1	13.31v	43,866 min	30.28838	-89.42799	6000 E Lamar St, Bay St Louis, MS
8:01:24 PM	On	17 mph	14 mph	9 mph NW	-	0.147 g	0.135 g	28.7 mi.	107,173.6	13.38v	43,868 min	30.28905	-89.43578	E Lamar St, Bay St Louis, MS
8:03:24 PM	On	16 mph	13 mph	11 mph W	-	0.159 g	0.196 g	29.1 mi.	107,174.0	13.53v	43,870 min	30.28977	-89.44297	6234 W Lamar St, Bay St Louis, MS
8:05:24 PM	On	17 mph	11 mph	13 mph S	-	0.747 g	0.498 g	29.5 mi.	107,174.4	13.59v	43,872 min	30.28610	-89.44597	Leflore St, Bay St Louis, MS
8:07:24 PM	On	27 mph	14 mph	4 mph E	-	0.747 g	0.531 g	30.0 mi.	107,174.9	13.53v	43,874 min	30.28980	-89.44445	W Lamar St, Bay St Louis, MS
8:09:24 PM	On	14 mph	10 mph	13 mph E	-	0.837 g	0.314 g	30.3 mi.	107,175.2	13.50v	43,876 min	30.28840	-89.44029	6097 W Newton St, Bay St Louis, MS
8:11:24	-										43,878			6183 E Ne

Attachment: 20211018 - Philip's Pest Control Weekly Report for September 5-11 2021 (9928 : Spread

PM	On	16 mph	12 mph	13 mph E	-	0.714 g	0.314 g	30.7 mi.	107,175.6	13.59v	min	30.28701	-89.43367	Louis, MS
8:13:24 PM	On	19 mph	14 mph	13 mph W	-	0.759 g	0.396 g	31.2 mi.	107,176.1	13.47v	43,880 min	30.28633	-89.42868	6028 E Oktibbeha St, Bay St Louis, MS
8:15:24 PM	On	16 mph	14 mph	15 mph NW	-	0.127 g	0.184 g	31.7 mi.	107,176.6	13.50v	43,882 min	30.28673	-89.43628	6236 E Oktibbeha St, Bay St Louis, MS
8:17:24 PM	On	15 mph	12 mph	13 mph W	-	0.127 g	0.237 g	32.1 mi.	107,177.0	13.41v	43,884 min	30.28770	-89.44318	W Oktibbeha St, Bay St Louis, MS
8:19:24 PM	On	16 mph	12 mph	0 mph E	-	0.722 g	0.498 g	32.5 mi.	107,177.4	13.41v	43,886 min	30.28628	-89.43781	7663 Hancock Dr, Bay St Louis, MS
8:21:24 PM	On	17 mph	14 mph	17 mph E	-	0.906 g	0.249 g	33.0 mi.	107,177.9	13.53v	43,888 min	30.28561	-89.42984	6057 E Pike St, Bay St Louis, MS
8:23:24 PM	On	17 mph	12 mph	13 mph W	-	0.241 g	0.192 g	33.4 mi.	107,178.3	13.56v	43,890 min	30.28490	-89.43182	6128 E Quitman St, Bay St Louis, MS
8:25:24 PM	On	16 mph	12 mph	12 mph NW	-	0.951 g	0.351 g	33.8 mi.	107,178.7	13.56v	43,892 min	30.28587	-89.43855	6070 W Quitman St, Bay St Louis, MS
8:27:24 PM	On	16 mph	12 mph	12 mph E	-	0.306 g	0.408 g	34.3 mi.	107,179.2	13.62v	43,894 min	30.28562	-89.44201	6127 W Ridley St, Bay St Louis, MS
8:29:24 PM	On	17 mph	14 mph	16 mph E	-	0.180 g	0.180 g	34.7 mi.	107,179.6	13.59v	43,896 min	30.28421	-89.43442	6191 E Ridley St, Bay St Louis, MS
8:31:24 PM	On	23 mph	13 mph	23 mph N	-	0.588 g	0.486 g	35.2 mi.	107,180.1	13.53v	43,898 min	30.28508	-89.42770	8098 Jeff Davis Dr, Bay St Louis, MS
8:33:24 PM	On	29 mph	25 mph	15 mph W	-	0.094 g	0.180 g	36.0 mi.	107,180.9	13.59v	43,900 min	30.29660	-89.42823	6020 E Adams St, Bay St Louis, MS
8:35:24 PM	On	62 mph	25 mph	62 mph E	65 mph	0.918 g	0.384 g	36.8 mi.	107,181.7	13.56v	43,902 min	30.29904	-89.42536	US-90, Bay St Louis, MS
8:37:24 PM	On	63 mph	46 mph	49 mph S	35 mph	0.171 g	0.237 g	38.4 mi.	107,183.3	13.59v	43,904 min	30.28946	-89.41032	Lower Bay Rd, Bay St Louis, MS
8:39:24 PM	On	59 mph	31 mph	20 mph SW	35 mph	0.767 g	0.384 g	39.4 mi.	107,184.3	13.53v	43,906 min	30.27649	-89.41054	5504 Pearlington Rd, Bay St Louis, MS
8:41:24 PM	On	58 mph	39 mph	55 mph SE	35 mph	1.122 g	0.408 g	40.7 mi.	107,185.6	13.62v	43,908 min	30.26867	-89.41967	Clearmont Rd, Bay St Louis, MS
8:43:24 PM	On	55 mph	17 mph	11 mph S	-	0.135 g	0.249 g	41.3 mi.	107,186.2	13.53v	43,910 min	30.26282	-89.41517	5169 Forrest Ave, Bay St Louis, MS
8:45:24 PM	On	15 mph	12 mph	14 mph N	-	0.453 g	0.249 g	41.7 mi.	107,186.6	13.59v	43,912 min	30.26324	-89.41420	5120 Oak St, Bay St Louis, MS
8:47:24 PM	On	31 mph	15 mph	23 mph S	-	0.792 g	0.416 g	42.2 mi.	107,187.1	13.41v	43,914 min	30.25963	-89.41623	5087 Bordage St, Bay St Louis, MS
8:49:24 PM	On	42 mph	19 mph	42 mph N	-	0.849 g	0.510 g	42.8 mi.	107,187.7	13.41v	43,916 min	30.26156	-89.41703	5152 Bordage St, Bay St Louis, MS
8:51:24 PM	On	42 mph	5 mph	0 mph SW	-	0.951 g	0.441 g	43.0 mi.	107,187.9	13.53v	43,918 min	30.26228	-89.41858	5141 Herron St, Bay St Louis, MS
8:53:24 PM	On	4 mph	0 mph	2 mph SW	-	0.633 g	0.473 g	43.0 mi.	107,187.9	13.28v	43,920 min	30.26224	-89.41865	4th St, Bay St Louis, MS
8:55:24 PM	On	55 mph	24 mph	40 mph SW	25 mph	0.939 g	0.486 g	43.8 mi.	107,188.7	13.44v	43,922 min	30.25440	-89.41949	S Beach Blvd, Bay St Louis

Attachment: 20211018 - Philip's Pest Control Weekly Report for September 5-11 2021 (9928 : Spread

8:57:24 PM	On		37 mph	24 mph	21 mph W	35 mph	0.780 g	0.461 g	44.6 mi.	107,189.5	13.56v	43,924 min	30.24661	-89.42777	5102 Lakeshore Rd, Bay St Louis, MS
8:59:24 PM	On		52 mph	36 mph	16 mph SW	-	0.159 g	0.192 g	45.8 mi.	107,190.7	13.53v	43,926 min	30.25387	-89.44028	6010 1st St, Bay St Louis, MS
9:01:24 PM	On		24 mph	12 mph	10 mph SW	-	0.351 g	0.396 g	46.3 mi.	107,191.2	13.53v	43,928 min	30.25488	-89.44051	6048 2nd St, Bay St Louis, MS
9:03:24 PM	On		24 mph	11 mph	0 mph SE	35 mph	1.098 g	0.473 g	46.6 mi.	107,191.5	13.47v	43,930 min	30.25345	-89.43811	5937 Lakeshore Rd, Bay St Louis, MS
9:05:24 PM	On		27 mph	2 mph	27 mph S	35 mph	1.098 g	0.114 g	46.7 mi.	107,191.6	13.44v	43,932 min	30.25255	-89.43746	5765 Lakeshore Rd, Bay St Louis, MS
9:07:24 PM	On		43 mph	33 mph	0 mph E	35 mph	0.216 g	0.327 g	47.8 mi.	107,192.7	13.53v	43,934 min	30.24656	-89.42484	5009 Lakeshore Rd, Bay St Louis, MS
9:09:24 PM	On		45 mph	22 mph	31 mph NE	25 mph	2.073 g	0.318 g	48.5 mi.	107,193.4	13.53v	43,936 min	30.25527	-89.41824	6020 S Beach Blvd, Bay St Louis, MS
9:11:24 PM	On		40 mph	15 mph	0 mph SW	-	0.237 g	0.441 g	49.1 mi.	107,194.0	13.41v	43,938 min	30.25939	-89.41603	6098 2nd St, Bay St Louis, MS
9:13:24 PM	On		38 mph	20 mph	32 mph SW	25 mph	0.824 g	0.241 g	49.7 mi.	107,194.6	13.59v	43,940 min	30.25207	-89.42124	S Beach Blvd, Bay St Louis, MS
9:15:24 PM	On		46 mph	38 mph	45 mph N	35 mph	0.180 g	0.204 g	51.0 mi.	107,195.9	13.50v	43,942 min	30.24830	-89.43732	5416 Lakeshore Rd, Bay St Louis, MS
9:17:24 PM	On		47 mph	35 mph	32 mph NW	35 mph	0.192 g	0.204 g	52.1 mi.	107,197.0	13.56v	43,944 min	30.26289	-89.44554	Lakeshore Rd, Bay St Louis, MS
9:19:24 PM	On		58 mph	36 mph	57 mph E	35 mph	0.282 g	0.204 g	53.3 mi.	107,198.2	13.53v	43,946 min	30.27190	-89.43467	6229 Pearlington Rd, Bay St Louis, MS
9:21:24 PM	On		75 mph	61 mph	75 mph N	35 mph	0.351 g	0.229 g	55.3 mi.	107,200.2	13.56v	43,948 min	30.28328	-89.41015	Lower Bay Rd, Bay St Louis, MS
9:21:40 PM		Speeding - OBD	76 mph	76 mph	75 mph N	35 mph	0.192 g	0.127 g	55.7 mi.	107,200.6	13.56v	43,948 min	30.28818	-89.41028	5167 Lower Bay Rd, Bay St Louis, MS
9:23:24 PM	On		76 mph	54 mph	9 mph E	45 mph	0.294 g	0.331 g	57.2 mi.	107,202.1	13.31v	43,950 min	30.29954	-89.39772	801 US-90, Waveland, MS
9:25:24 PM	On		57 mph	32 mph	36 mph W	55 mph	1.212 g	0.384 g	58.3 mi.	107,203.2	13.59v	43,952 min	30.31373	-89.39736	10154 MS-603, Bay St Louis, MS
9:27:24 PM	On		75 mph	66 mph	69 mph NW	65 mph	0.204 g	0.249 g	60.4 mi.	107,205.3	13.50v	43,954 min	30.33186	-89.42603	11298 MS-43, Bay St Louis, MS
9:29:24 PM	On		70 mph	60 mph	11 mph N	55 mph	0.171 g	0.535 g	62.5 mi.	107,207.4	13.44v	43,956 min	30.35921	-89.42357	MS-43, Bay St Louis, MS
9:29:58 PM		Speeding - OBD	80 mph	45 mph	79 mph N	55 mph	1.380 g	0.351 g	62.9 mi.	107,207.8	13.53v	43,956 min	30.36518	-89.42593	13260 MS-43, Kiln, MS
9:31:24 PM	On		80 mph	56 mph	34 mph N	55 mph	1.380 g	0.351 g	64.3 mi.	107,209.2	13.62v	43,958 min	30.38249	-89.43888	14382 MS-43, Kiln, MS
9:33:24 PM	On		62 mph	54 mph	50 mph NE	45 mph	0.216 g	0.192 g	66.1 mi.	107,211.0	13.56v	43,960 min	30.40566	-89.44425	16256 MS-43, Kiln, MS
9:35:24 PM	On		57 mph	38 mph	42 mph N	-	0.204 g	0.261 g	67.4 mi.	107,212.3	13.62v	43,962 min	30.40905	-89.42733	Old Joe Moran St, Kiln, MS
9:37:24					47 mph							43,964			

Attachment: 20211018 - Philip's Pest Control Weekly Report for September 5-11 2021 (9928 : Spread

9:37:24 PM	On		54 mph	42 mph	47 mph NE	-	0.249 g	0.261 g	68.8 mi.	107,213.7	13.53v	43,964 min	30.42625	-89.41973	Joe Moran Rd, Kiln, MS
9:39:24 PM	On		53 mph	31 mph	2 mph SW	-	0.927 g	0.461 g	69.9 mi.	107,214.8	13.35v	43,966 min	30.43911	-89.41458	18403 Joe Moran Rd, Kiln, MS
9:41:24 PM	On		0 mph	0 mph	0 mph SW	-	0.000 g	0.000 g	69.9 mi.	107,214.8	12.43v	43,968 min	30.43911	-89.41458	18403 Joe Moran Rd, Kiln, MS
9:41:34 PM	Off		0 mph	0 mph	0 mph SW	-	0.000 g	0.000 g	69.9 mi.	107,214.8	12.43v	43,968 min	30.43911	-89.41458	18403 Joe Moran Rd, Kiln, MS

Thu Sep 9, 2021

Time	Ignition	In-Cab Alert	Max Speed	Avg Speed	Inst Speed	Speed Limit	Max Accel	Max Decel	Distance	Odometer	Voltage	Run Time	Latitude	Longitude	Location
9:46:03 AM			0 mph	0 mph	0 mph SW	-	0.000 g	0.000 g	0.0 mi.	107,214.8	12.62v	43,968 min	30.43911	-89.41458	18403 Joe Moran Rd, Kiln, MS
4:11:47 PM	On		4 mph	0 mph	0 mph SW	-	0.000 g	0.000 g	0.0 mi.	107,214.8	14.47v	43,968 min	30.43911	-89.41458	18403 Joe Moran Rd, Kiln, MS
4:13:46 PM	On		4 mph	0 mph	0 mph NW	-	0.000 g	0.000 g	0.0 mi.	107,214.8	13.92v	43,970 min	30.43916	-89.41451	18403 Joe Moran Rd, Kiln, MS
4:15:46 PM	On		0 mph	0 mph	0 mph NW	-	0.000 g	0.000 g	0.0 mi.	107,214.8	12.49v	43,972 min	30.43916	-89.41451	18403 Joe Moran Rd, Kiln, MS
4:15:56 PM	Off		0 mph	0 mph	0 mph NW	-	0.000 g	0.000 g	0.0 mi.	107,214.8	12.43v	43,972 min	30.43916	-89.41451	18403 Joe Moran Rd, Kiln, MS
4:19:57 PM	On		0 mph	0 mph	0 mph NW	-	0.000 g	0.000 g	0.0 mi.	107,214.8	14.47v	43,972 min	30.43916	-89.41451	18403 Joe Moran Rd, Kiln, MS
4:21:56 PM	On		2 mph	0 mph	0 mph NW	-	0.000 g	0.000 g	0.0 mi.	107,214.8	13.86v	43,974 min	30.43916	-89.41451	18403 Joe Moran Rd, Kiln, MS
4:23:56 PM	On		0 mph	0 mph	0 mph NW	-	0.000 g	0.000 g	0.0 mi.	107,214.8	13.92v	43,976 min	30.43916	-89.41451	18403 Joe Moran Rd, Kiln, MS
4:25:06 PM		Idling - OBD	0 mph	0 mph	0 mph NW	-	0.000 g	0.000 g	0.0 mi.	107,214.8	13.98v	43,976 min	30.43916	-89.41451	18403 Joe Moran Rd, Kiln, MS
4:25:56 PM	On		0 mph	0 mph	0 mph NW	-	0.000 g	0.000 g	0.0 mi.	107,214.8	13.92v	43,978 min	30.43916	-89.41451	18403 Joe Moran Rd, Kiln, MS
4:27:56 PM	On		3 mph	0 mph	1 mph SE	-	0.588 g	0.518 g	0.1 mi.	107,214.9	13.83v	43,980 min	30.43929	-89.41459	Joe Moran Rd, Kiln, MS
4:29:56 PM	On		33 mph	9 mph	2 mph S	-	0.714 g	0.429 g	0.4 mi.	107,215.2	13.47v	43,982 min	30.43639	-89.41714	Joe Moran Rd, Kiln, MS
4:31:56 PM	On		48 mph	37 mph	37 mph S	-	1.008 g	0.465 g	1.6 mi.	107,216.4	13.38v	43,984 min	30.41942	-89.42128	Old Joe Moran St, Kiln, MS
4:33:56 PM	On		42 mph	15 mph	0 mph S	-	0.620 g	0.453 g	2.1 mi.	107,216.9	12.77v	43,986 min	30.41460	-89.42127	16990 Old Joe Moran St, Kiln, MS
4:34:06 PM	Off		0 mph	0 mph	0 mph S	-	0.000 g	0.000 g	2.1 mi.	107,216.9	12.68v	43,986 min	30.41448	-89.42125	16990 Old Joe Moran St, Kiln, MS
7:18:29 PM	On		3 mph	0 mph	3 mph S	-	0.000 g	0.000 g	2.1 mi.	107,216.9	14.23v	43,986 min	30.41446	-89.42126	Old Joe Moran St, Kiln, MS
7:20:29 PM	On		37 mph	20 mph	23 mph S	-	2.131 g	0.261 g	2.9 mi.	107,217.7	13.74v	43,988 min	30.40702	-89.42733	16023 Old Joe Moran St

Attachment: 20211018 - Philip's Pest Control Weekly Report for September 5-11 2021 (9928 : Spread

PM														
7:22:29 PM	On		55 mph	29 mph	55 mph W	45 mph	1.131 g	0.376 g	3.8 mi.	107,218.6	13.80v	43,990 min	30.40652	-89.44141	Kiln, MS
7:24:29 PM	On		60 mph	52 mph	14 mph SE	55 mph	0.147 g	0.171 g	5.6 mi.	107,220.4	14.01v	43,992 min	30.38610	-89.44076	MS-43, Kiln, MS
7:26:29 PM	On		63 mph	54 mph	58 mph S	55 mph	0.192 g	0.078 g	7.4 mi.	107,222.2	13.92v	43,994 min	30.36392	-89.42567	14851 MS-43, Kiln, MS
7:28:29 PM	On		58 mph	31 mph	50 mph S	55 mph	1.380 g	0.306 g	8.4 mi.	107,223.2	13.56v	43,996 min	30.34963	-89.42394	13273 MS-43, Kiln, MS
7:30:29 PM	On		50 mph	50 mph	49 mph SE	55 mph	0.212 g	0.229 g	10.1 mi.	107,224.9	13.53v	43,998 min	30.32727	-89.42327	MS-43, Bay St Louis, MS
7:32:29 PM	On		50 mph	50 mph	50 mph E	55 mph	0.033 g	0.012 g	11.7 mi.	107,226.5	13.56v	44,000 min	30.31396	-89.40041	11103 MS-43, Bay St Louis, MS
7:34:29 PM	On		50 mph	44 mph	16 mph E	45 mph	0.102 g	0.261 g	13.2 mi.	107,228.0	13.47v	44,002 min	30.30606	-89.37832	MS-43, Waveland, MS
7:36:29 PM	On		45 mph	27 mph	28 mph E	45 mph	0.963 g	0.498 g	14.1 mi.	107,228.9	13.56v	44,004 min	30.31081	-89.36423	1200 US-90, Bay St Louis, MS
7:38:29 PM	On		44 mph	29 mph	39 mph E	45 mph	0.837 g	0.306 g	15.1 mi.	107,229.9	13.56v	44,006 min	30.31603	-89.34904	794 US-90, Bay St Louis, MS
7:40:29 PM	On		39 mph	10 mph	4 mph E	-	1.041 g	0.498 g	15.5 mi.	107,230.3	13.41v	44,008 min	30.31765	-89.34653	Bay St Louis, MS
7:42:29 PM	On		2 mph	0 mph	0 mph E	-	0.000 g	0.518 g	15.5 mi.	107,230.3	13.56v	44,010 min	30.31765	-89.34653	Bay St Louis, MS
7:44:29 PM	On		0 mph	0 mph	0 mph E	-	0.000 g	0.000 g	15.5 mi.	107,230.3	13.56v	44,012 min	30.31765	-89.34653	Bay St Louis, MS
7:45:42 PM		Idling - OBD	0 mph	0 mph	0 mph E	-	0.000 g	0.000 g	15.5 mi.	107,230.3	13.56v	44,012 min	30.31765	-89.34653	Bay St Louis, MS
7:46:29 PM	On		0 mph	0 mph	0 mph E	-	0.000 g	0.000 g	15.5 mi.	107,230.3	13.53v	44,014 min	30.31765	-89.34653	Bay St Louis, MS
7:48:29 PM	On		0 mph	0 mph	0 mph E	-	0.000 g	0.000 g	15.5 mi.	107,230.3	13.53v	44,016 min	30.31765	-89.34653	Bay St Louis, MS
7:50:29 PM	On		0 mph	0 mph	0 mph E	-	0.000 g	0.000 g	15.5 mi.	107,230.3	12.10v	44,018 min	30.31765	-89.34653	Bay St Louis, MS
7:50:39 PM	Off		0 mph	0 mph	0 mph E	-	0.000 g	0.000 g	15.5 mi.	107,230.3	12.07v	44,019 min	30.31765	-89.34653	Bay St Louis, MS
7:51:02 PM	On		2 mph	0 mph	2 mph SW	-	0.000 g	0.000 g	15.5 mi.	107,230.3	14.41v	44,019 min	30.31764	-89.34658	Bay St Louis, MS
7:53:01 PM	On		12 mph	1 mph	0 mph SW	-	0.767 g	0.384 g	15.6 mi.	107,230.4	12.71v	44,021 min	30.31753	-89.34605	Bay St Louis, MS
7:53:11 PM	Off		0 mph	0 mph	0 mph SW	-	0.000 g	0.000 g	15.6 mi.	107,230.4	12.68v	44,021 min	30.31753	-89.34605	Bay St Louis, MS
8:41:00 PM	On		0 mph	0 mph	0 mph SW	-	0.000 g	0.000 g	15.6 mi.	107,230.4	14.35v	44,021 min	30.31753	-89.34605	Bay St Louis, MS
8:42:59 PM	On		52 mph	28 mph	46 mph W	45 mph	1.131 g	0.376 g	16.5 mi.	107,231.3	13.98v	44,023 min	30.31204	-89.36124	1121 US-90, Bay St Louis, MS

Attachment: 20211018 - Philip's Pest Control Weekly Report for September 5-11 2021 (9928 : Spread

8:44:59 PM	On	57 mph	32 mph	54 mph W	-	1.212 g	0.441 g	17.6 mi.	107,232.4	13.47v	44,025 min	30.31172	-89.37893	3122 Longfellow Rd, Bay St Louis, MS
8:46:59 PM	On	65 mph	46 mph	50 mph NW	55 mph	0.261 g	0.331 g	19.1 mi.	107,233.9	13.59v	44,027 min	30.31502	-89.40372	10374 MS-603, Bay St Louis, MS
8:48:59 PM	On	57 mph	44 mph	9 mph SW	-	0.139 g	0.298 g	20.6 mi.	107,235.4	13.56v	44,029 min	30.32704	-89.42357	5051 Ranier St, Bay St Louis, MS
8:50:59 PM	On	14 mph	8 mph	5 mph NE	-	0.714 g	0.486 g	20.9 mi.	107,235.7	13.56v	44,031 min	30.32874	-89.42607	6023 Rushmore St, Bay St Louis, MS
8:52:59 PM	On	11 mph	6 mph	9 mph NE	-	0.702 g	0.429 g	21.1 mi.	107,235.9	13.56v	44,033 min	30.32689	-89.42395	5034 Ranier St, Bay St Louis, MS
8:54:59 PM	On	13 mph	10 mph	8 mph W	-	0.237 g	0.159 g	21.4 mi.	107,236.2	13.53v	44,035 min	30.32294	-89.42255	5124 Kament St, Bay St Louis, MS
8:56:59 PM	On	12 mph	8 mph	10 mph NE	-	0.824 g	0.371 g	21.7 mi.	107,236.5	13.56v	44,037 min	30.32310	-89.42034	5035 Kament St, Bay St Louis, MS
8:58:59 PM	On	12 mph	10 mph	11 mph SW	-	0.114 g	0.159 g	22.0 mi.	107,236.8	13.53v	44,039 min	30.32436	-89.42342	5030 Elbrus St, Bay St Louis, MS
9:00:59 PM	On	17 mph	10 mph	14 mph N	-	0.849 g	0.429 g	22.4 mi.	107,237.2	13.53v	44,041 min	30.32682	-89.42355	11036 Everest St, Bay St Louis, MS
9:02:59 PM	On	69 mph	57 mph	62 mph N	55 mph	0.229 g	0.204 g	24.2 mi.	107,239.0	13.50v	44,043 min	30.35208	-89.42253	MS-43, Bay St Louis, MS
9:04:59 PM	On	76 mph	66 mph	56 mph N	55 mph	0.139 g	0.216 g	26.5 mi.	107,241.3	13.62v	44,045 min	30.37992	-89.43774	14120 MS-43, Kiln, MS
9:06:59 PM	On	62 mph	55 mph	55 mph NE	45 mph	0.249 g	0.261 g	28.3 mi.	107,243.1	13.53v	44,047 min	30.40358	-89.44610	16158 MS-43, Kiln, MS
9:08:59 PM	On	55 mph	43 mph	35 mph N	-	0.343 g	0.339 g	29.7 mi.	107,244.5	13.53v	44,049 min	30.40858	-89.42732	16070 Old Joe Moran St, Kiln, MS
9:10:59 PM	On	42 mph	37 mph	32 mph N	-	0.510 g	0.327 g	31.0 mi.	107,245.8	13.53v	44,051 min	30.42361	-89.42126	17332 Joe Moran Rd, Kiln, MS
9:12:59 PM	On	45 mph	35 mph	9 mph N	-	0.229 g	0.273 g	32.2 mi.	107,247.0	13.50v	44,053 min	30.43831	-89.41456	Joe Moran Rd, Kiln, MS
9:14:59 PM	On	9 mph	2 mph	0 mph E	-	0.576 g	0.441 g	32.3 mi.	107,247.1	12.04v	44,055 min	30.43905	-89.41448	18403 Joe Moran Rd, Kiln, MS
9:15:09 PM	Off	0 mph	0 mph	0 mph E	-	0.000 g	0.000 g	32.3 mi.	107,247.1	12.40v	44,055 min	30.43905	-89.41448	18403 Joe Moran Rd, Kiln, MS

Fri Sep 10, 2021

Time	Ignition	In-Cab Alert	Max Speed	Avg Speed	Inst Speed	Speed Limit	Max Accel	Max Decel	Distance	Odometer	Voltage	Run Time	Latitude	Longitude	Location
9:19:38 AM			0 mph	0 mph	0 mph W	-	0.000 g	0.000 g	0.0 mi.	107,247.1	12.55v	44,055 min	30.43916	-89.41465	18403 Joe Moran Rd, Kiln, MS
9:19:38 PM			0 mph	0 mph	0 mph W	-	0.000 g	0.000 g	0.0 mi.	107,247.1	12.55v	44,055 min	30.43916	-89.41465	18403 Joe Moran Rd, Kiln, MS

Sat Sep 11, 2021

Attachment: 20211018 - Philip's Pest Control Weekly Report for September 5-11 2021 (9928 : Spread

Time	Ignition	In-Cab Alert	Max Speed	Avg Speed	Inst Speed	Speed Limit	Max Accel	Max Decel	Distance	Odometer	Voltage	Run Time	Latitude	Longitude	Location
9:19:38 AM			0 mph	0 mph	0 mph W	-	0.000 g	0.000 g	0.0 mi.	107,247.1	12.52v	44,055 min	30.43916	-89.41465	18403 Joe Moran Rd, Kiln, MS
9:19:38 PM			0 mph	0 mph	0 mph W	-	0.000 g	0.000 g	0.0 mi.	107,247.1	12.52v	44,055 min	30.43916	-89.41465	18403 Joe Moran Rd, Kiln, MS

Copyright ©2021 WEX Telematics - gps.wextelematics.com. Generated in 2.7661 seconds.

Attachment: 20211018 - Philip's Pest Control Weekly Report for September 5-11 2021 (9928 : Spread

Activity Detail Overview »

Location Records	278	**Sorted By**	Time
Total Distance Traveled	162.7 mi.	**Selected Vehicle**	12 (vin: 1GTH5AE9F1161333)
Average Speed	18 mph	**Report Time Period**	Sep 5 12:00 AM to Sep 11 11:59 PM (CDT)
Landmarked Stops	Show	**Report Created**	October 11, 2021 8:52:43 AM
Max Speed	75 mph		

** Distance is accumulated daily*
** Odometer values are on the spreadsheet export.*
** Only the closest landmark is shown.*
** Landmarks over 3.8 miles wide have been excluded.*
** Run Time is based on Total GPS Device Hours.*


WEX TELEMATICS

Philips Pest Control LLC

Export Data | Email Report

Speed Graphs »


show/hide

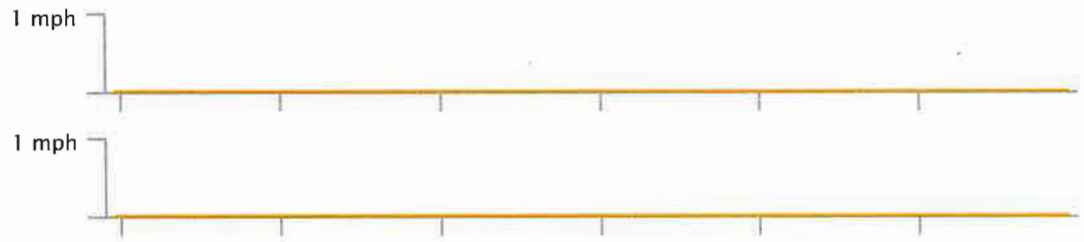

Sun, Sep 5
Daily Speed

Mon, Sep 6
Daily Speed

Attachment: 20211018 - Philip's Pest Control Weekly Report for September 5-11 2021 (9928 : Spread

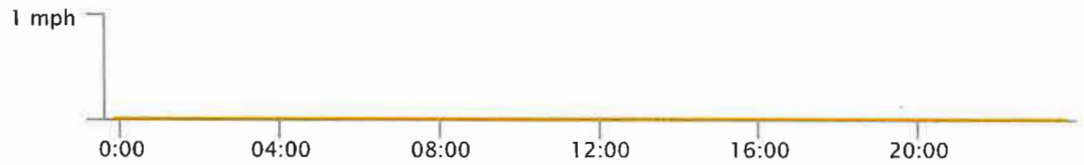

Low-Speed: inst-speed is under 15 mph | No Address: address or speed-limit unknown | Efficient: inst-speed within 10 mph of speed-limit | Stop-n-Go: zero inst-speed and nonzero max-speed | Speeding: inst-speed more than 10 mph over speed-limit | Slow-Poke: inst-speed between 15 mph and 10 mph under limit

Activity Detail Report »

Selected Vehicle: 12

Sun Sep 5, 2021

Time	Ignition	In-Cab Alert	Max Speed	Avg Speed	Inst Speed	Speed Limit	Max Accel	Max Decel	Distance	Odometer	Voltage	Run Time	Latitude	Longitude	Location
8:29:00 AM			0 mph	0 mph	0 mph N	-	0.000 g	0.000 g	0.0 mi.	84,627.2	12.55v	37,308 min	30.44132	-89.41485	18160 Road 546, Kiln, MS
8:29:00 PM			0 mph	0 mph	0 mph S	-	0.000 g	0.000 g	0.0 mi.	84,627.2	12.55v	37,308 min	30.44045	-89.41462	18403 Joe Moran Rd, Kiln, MS

Mon Sep 6, 2021

Time	Ignition	In-Cab Alert	Max Speed	Avg Speed	Inst Speed	Speed Limit	Max Accel	Max Decel	Distance	Odometer	Voltage	Run Time	Latitude	Longitude	Location

Attachment: 20211018 - Philip's Pest Control Weekly Report for September 5-11 2021 (9928 : Spread

Time	Ignition	In-Cab Alert	Max Speed	Avg Speed	Inst Speed	Speed Limit	Max Accel	Max Decel	Distance	Odometer	Voltage	Run Time	Latitude	Longitude	Location
8:29:00 AM			0 mph	0 mph	0 mph S	-	0.000 g	0.000 g	0.0 mi.	84,627.2	12.55v	37,308 min	30.44045	-89.41462	18403 Joe Moran Rd, Kiln, MS
8:29:00 PM			0 mph	0 mph	0 mph S	-	0.000 g	0.000 g	0.0 mi.	84,627.2	12.52v	37,308 min	30.44045	-89.41462	18403 Joe Moran Rd, Kiln, MS

Tue Sep 7, 2021

Time	Ignition	In-Cab Alert	Max Speed	Avg Speed	Inst Speed	Speed Limit	Max Accel	Max Decel	Distance	Odometer	Voltage	Run Time	Latitude	Longitude	Location
8:14:31 AM	On		10 mph	0 mph	10 mph S	-	0.000 g	0.000 g	0.0 mi.	84,627.2	14.65v	37,308 min	30.44045	-89.41462	Road 546, Kiln, MS
8:16:30 AM	On		37 mph	15 mph	0 mph N	-	0.249 g	0.306 g	0.4 mi.	84,627.6	13.41v	37,310 min	30.43579	-89.41065	18516 Joe Moran Rd, Kiln, MS
8:18:30 AM	On		0 mph	0 mph	0 mph N	-	0.000 g	0.000 g	0.4 mi.	84,627.6	13.01v	37,312 min	30.43579	-89.41065	18516 Joe Moran Rd, Kiln, MS
8:18:40 AM	Off		0 mph	0 mph	0 mph N	-	0.000 g	0.000 g	0.4 mi.	84,627.6	12.98v	37,313 min	30.43579	-89.41065	18516 Joe Moran Rd, Kiln, MS
8:25:27 AM	On		7 mph	0 mph	1 mph NE	-	0.000 g	0.000 g	0.4 mi.	84,627.6	13.28v	37,313 min	30.43559	-89.41047	Joe Moran Rd, Kiln, MS
8:27:26 AM	On		22 mph	2 mph	22 mph N	-	0.816 g	0.000 g	0.5 mi.	84,627.7	14.93v	37,315 min	30.43673	-89.41066	18516 Joe Moran Rd, Kiln, MS
8:29:26 AM	On		31 mph	12 mph	0 mph SE	-	0.861 g	0.441 g	0.9 mi.	84,628.1	13.35v	37,317 min	30.43890	-89.41463	18403 Joe Moran Rd, Kiln, MS
8:31:26 AM	On		0 mph	0 mph	0 mph SE	-	0.000 g	0.000 g	0.9 mi.	84,628.1	12.98v	37,319 min	30.43890	-89.41463	18403 Joe Moran Rd, Kiln, MS
8:31:36 AM	Off		0 mph	0 mph	0 mph SE	-	0.000 g	0.000 g	0.9 mi.	84,628.1	12.95v	37,319 min	30.43890	-89.41463	18403 Joe Moran Rd, Kiln, MS
8:36:06 PM			0 mph	0 mph	0 mph SE	-	0.000 g	0.000 g	0.9 mi.	84,628.1	12.49v	37,319 min	30.43890	-89.41463	18403 Joe Moran Rd, Kiln, MS

Wed Sep 8, 2021

Time	Ignition	In-Cab Alert	Max Speed	Avg Speed	Inst Speed	Speed Limit	Max Accel	Max Decel	Distance	Odometer	Voltage	Run Time	Latitude	Longitude	Location
7:44:24 AM	On		11 mph	0 mph	11 mph SE	-	0.000 g	0.000 g	0.0 mi.	84,628.1	14.65v	37,319 min	30.43890	-89.41463	Joe Moran Rd, Kiln, MS
7:46:23 AM	On		34 mph	12 mph	4 mph S	-	2.514 g	0.416 g	0.5 mi.	84,628.6	14.38v	37,321 min	30.43563	-89.41065	Joe Moran Rd, Kiln, MS
7:48:23 AM	On		6 mph	0 mph	0 mph NW	-	0.894 g	0.531 g	0.5 mi.	84,628.6	13.16v	37,323 min	30.43566	-89.41056	18516 Joe Moran Rd, Kiln, MS
7:50:23 AM	On		0 mph	0 mph	0 mph NW	-	0.000 g	0.000 g	0.5 mi.	84,628.6	12.95v	37,325 min	30.43566	-89.41056	18516 Joe Moran Rd, Kiln, MS
7:50:33 AM	Off		0 mph	0 mph	0 mph NW	-	0.000 g	0.000 g	0.5 mi.	84,628.6	12.92v	37,325 min	30.43566	-89.41056	18516 Joe Moran Rd, Kiln, MS
8:28:48 AM	On		8 mph	0 mph	7 mph SE	-	0.000 g	0.000 g	0.5 mi.	84,628.6	14.68v	37,325 min	30.43555	-89.41080	Joe Moran Rd, Kiln, MS

Attachment: 20211018 - Philip's Pest Control Weekly Report for September 5-11 2021 (9928 : Spread

8:30:47 AM	On	8 mph	0 mph	0 mph N	-	0.090 g	0.396 g	0.5 mi.	84,628.6	14.50v	37,327 min	30.43556	-89.41065	18516 Joe Moran Rd, Kiln, MS
8:32:47 AM	On	26 mph	7 mph	26 mph W	-	0.824 g	0.241 g	0.8 mi.	84,628.9	14.41v	37,329 min	30.43814	-89.41162	Joe Moran Rd, Kiln, MS
8:34:47 AM	On	30 mph	8 mph	4 mph S	-	0.837 g	0.510 g	1.0 mi.	84,629.1	14.32v	37,331 min	30.43891	-89.41453	Joe Moran Rd, Kiln, MS
8:36:47 AM	On	0 mph	0 mph	0 mph S	-	0.000 g	0.000 g	1.1 mi.	84,629.2	13.04v	37,333 min	30.43895	-89.41460	18403 Joe Moran Rd, Kiln, MS
8:36:57 AM	Off	0 mph	0 mph	0 mph S	-	0.000 g	0.000 g	1.1 mi.	84,629.2	12.98v	37,333 min	30.43895	-89.41460	18403 Joe Moran Rd, Kiln, MS
2:54:53 PM	On	7 mph	0 mph	2 mph N	-	0.000 g	0.000 g	1.1 mi.	84,629.2	14.47v	37,333 min	30.43915	-89.41450	Joe Moran Rd, Kiln, MS
2:56:52 PM	On	7 mph	0 mph	0 mph W	-	0.000 g	0.000 g	1.1 mi.	84,629.2	14.26v	37,335 min	30.43914	-89.41443	18403 Joe Moran Rd, Kiln, MS
2:58:52 PM	On	0 mph	0 mph	0 mph W	-	0.000 g	0.000 g	1.1 mi.	84,629.2	14.23v	37,337 min	30.43914	-89.41443	18403 Joe Moran Rd, Kiln, MS
3:00:52 PM	On	4 mph	0 mph	0 mph S	-	0.620 g	0.518 g	1.1 mi.	84,629.2	12.98v	37,339 min	30.43925	-89.41453	18403 Joe Moran Rd, Kiln, MS
3:02:52 PM	On	0 mph	0 mph	0 mph S	-	0.000 g	0.000 g	1.1 mi.	84,629.2	12.86v	37,341 min	30.43925	-89.41453	18403 Joe Moran Rd, Kiln, MS
3:04:52 PM	On	0 mph	0 mph	0 mph S	-	0.000 g	0.000 g	1.1 mi.	84,629.2	12.83v	37,343 min	30.43925	-89.41453	18403 Joe Moran Rd, Kiln, MS
3:05:26 PM	Off	0 mph	0 mph	0 mph S	-	0.000 g	0.000 g	1.1 mi.	84,629.2	12.80v	37,344 min	30.43925	-89.41453	18403 Joe Moran Rd, Kiln, MS
3:31:30 PM	On	0 mph	0 mph	0 mph SW	-	0.000 g	0.000 g	1.1 mi.	84,629.2	14.59v	37,344 min	30.43921	-89.41448	18403 Joe Moran Rd, Kiln, MS
3:33:29 PM	On	39 mph	8 mph	39 mph S	-	1.212 g	0.441 g	1.4 mi.	84,629.5	13.92v	37,346 min	30.43579	-89.41708	Joe Moran Rd, Kiln, MS
3:35:29 PM	On	45 mph	41 mph	42 mph S	-	0.771 g	0.751 g	2.8 mi.	84,630.9	14.07v	37,348 min	30.41691	-89.42252	Old Joe Moran St, Kiln, MS
3:37:29 PM	On	43 mph	26 mph	0 mph S	35 mph	0.216 g	0.351 g	3.7 mi.	84,631.8	14.23v	37,350 min	30.40683	-89.42730	6050 Kiln-Delisle Rd, Kiln, MS
3:39:29 PM	On	47 mph	18 mph	39 mph SW	45 mph	1.392 g	0.306 g	4.2 mi.	84,632.3	14.14v	37,352 min	30.40803	-89.43588	MS-43, Kiln, MS
3:41:29 PM	On	59 mph	52 mph	57 mph SE	55 mph	0.102 g	0.171 g	5.9 mi.	84,634.0	14.20v	37,354 min	30.39074	-89.44358	15265 MS-43, Kiln, MS
3:43:29 PM	On	61 mph	50 mph	61 mph SE	55 mph	0.127 g	0.159 g	7.6 mi.	84,635.7	14.17v	37,356 min	30.36991	-89.42943	MS-43, Kiln, MS
3:45:29 PM	On	68 mph	24 mph	7 mph S	55 mph	1.167 g	0.531 g	8.4 mi.	84,636.5	14.29v	37,358 min	30.35942	-89.42381	13111 MS-43, Kiln, MS
3:47:29 PM	On	71 mph	59 mph	70 mph SE	65 mph	0.269 g	0.069 g	10.4 mi.	84,638.5	14.20v	37,360 min	30.33247	-89.42662	MS-43, Bay St Louis, MS
3:49:29 PM	On	70 mph	48 mph	1 mph SE	55 mph	0.114 g	0.453 g	12.0 mi.	84,640.1	14.26v	37,362 min	30.31681	-89.40712	10525 MS-603, Bay St Louis, MS
3:51:29				53 mph							37,364			

Attachment: 20211018 - Philip's Pest Control Weekly Report for September 5-11 2021 (9928 : Spread

3:51:29 PM	On		66 mph	54 mph	33 mph SE	45 mph	1.200 g	0.127 g	13.8 mi.	84,641.9	14.04v	37,364 min	30.30746	-89.38008	9011 MS-43, Bay St Louis, MS
3:53:29 PM	On		53 mph	25 mph	16 mph S	-	0.963 g	0.384 g	14.6 mi.	84,642.7	14.23v	37,366 min	30.29695	-89.37661	821 St Joseph St, Waveland, MS
3:55:29 PM	On		33 mph	23 mph	10 mph NE	-	1.065 g	0.306 g	15.4 mi.	84,643.5	14.20v	37,368 min	30.28716	-89.37536	S Central Ave, Waveland, MS
3:57:29 PM	On		24 mph	10 mph	0 mph SE	-	0.184 g	0.269 g	15.7 mi.	84,643.8	14.32v	37,370 min	30.28426	-89.37145	237 Coleman Ave, Waveland, MS
3:59:29 PM	On		0 mph	0 mph	0 mph SE	-	0.000 g	0.000 g	15.7 mi.	84,643.8	14.32v	37,372 min	30.28426	-89.37145	237 Coleman Ave, Waveland, MS
4:01:29 PM	On		0 mph	0 mph	0 mph SE	-	0.000 g	0.000 g	15.7 mi.	84,643.8	14.32v	37,374 min	30.28426	-89.37145	237 Coleman Ave, Waveland, MS
4:01:38 PM		Idling - OBD	0 mph	0 mph	0 mph SE	-	0.000 g	0.000 g	15.7 mi.	84,643.8	14.32v	37,374 min	30.28426	-89.37145	237 Coleman Ave, Waveland, MS
4:03:29 PM	On		5 mph	0 mph	5 mph SE	-	0.000 g	0.000 g	15.7 mi.	84,643.8	14.20v	37,376 min	30.28426	-89.37145	237 Coleman Ave, Waveland, MS
4:05:29 PM	On		39 mph	28 mph	34 mph NE	-	1.212 g	0.204 g	16.6 mi.	84,644.7	14.07v	37,378 min	30.29206	-89.36611	438 N Central Ave, Waveland, MS
4:07:29 PM	On		34 mph	21 mph	26 mph N	-	0.984 g	0.473 g	17.3 mi.	84,645.4	14.20v	37,380 min	30.29914	-89.36888	1514 Henderson St, Waveland, MS
4:09:29 PM	On		37 mph	21 mph	16 mph N	-	0.927 g	0.441 g	18.0 mi.	84,646.1	14.17v	37,382 min	30.30725	-89.36596	501 Bouslog St, Bay St Louis, MS
4:11:29 PM	On		50 mph	26 mph	12 mph NW	45 mph	0.984 g	0.384 g	18.9 mi.	84,647.0	14.11v	37,384 min	30.31391	-89.35576	US-90, Bay St Louis, MS
4:13:29 PM	On		12 mph	1 mph	0 mph N	45 mph	0.633 g	0.461 g	18.9 mi.	84,647.0	14.01v	37,386 min	30.31423	-89.35573	899 US-90, Bay St Louis, MS
4:15:29 PM	On		1 mph	0 mph	0 mph N	45 mph	0.000 g	0.000 g	18.9 mi.	84,647.0	14.17v	37,388 min	30.31423	-89.35573	899 US-90, Bay St Louis, MS
4:17:29 PM	On		2 mph	0 mph	1 mph N	-	0.000 g	0.000 g	18.9 mi.	84,647.0	14.01v	37,390 min	30.31423	-89.35573	Drinkwater Blvd, Bay St Louis, MS
4:18:26 PM		Idling - OBD	1 mph	0 mph	0 mph N	45 mph	0.000 g	0.000 g	18.9 mi.	84,647.0	14.11v	37,390 min	30.31423	-89.35573	899 US-90, Bay St Louis, MS
4:19:29 PM	On		1 mph	0 mph	0 mph N	45 mph	0.000 g	0.000 g	18.9 mi.	84,647.0	14.11v	37,392 min	30.31423	-89.35573	899 US-90, Bay St Louis, MS
4:21:29 PM	On		2 mph	0 mph	0 mph N	45 mph	0.000 g	0.000 g	18.9 mi.	84,647.0	14.14v	37,394 min	30.31423	-89.35573	899 US-90, Bay St Louis, MS
4:23:26 PM		Idling - OBD	0 mph	0 mph	0 mph N	45 mph	0.000 g	0.000 g	18.9 mi.	84,647.0	13.83v	37,394 min	30.31448	-89.35575	1001 US-90, Bay St Louis, MS
4:23:29 PM	On		0 mph	0 mph	0 mph N	45 mph	0.000 g	0.000 g	18.9 mi.	84,647.0	13.77v	37,396 min	30.31448	-89.35575	1001 US-90, Bay St Louis, MS
4:25:29 PM	On		2 mph	0 mph	0 mph N	45 mph	0.000 g	0.000 g	18.9 mi.	84,647.0	13.53v	37,398 min	30.31448	-89.35575	1001 US-90, Bay St Louis, MS
4:27:29 PM	On		1 mph	0 mph	0 mph N	45 mph	0.000 g	0.000 g	18.9 mi.	84,647.0	13.89v	37,400 min	30.31448	-89.35575	1001 US-90, Bay St Louis, MS
4:28:26 PM		Idling - OBD	1 mph	0 mph	0 mph N	45 mph	0.000 g	0.000 g	18.9 mi.	84,647.0	13.38v	37,400 min	30.31448	-89.35575	1001 US-90, Ba

Attachment: 20211018 - Philip's Pest Control Weekly Report for September 5-11 2021 (9928 : Spread

PM		OBD									min			
4:29:29 PM	On		4 mph	0 mph	0 mph S	45 mph	0.984 g	0.371 g	18.9 mi.	84,647.0	13.35v	37,402 min	30.31438	-89.35593	1001 US-90, Bay St Louis, MS
4:31:29 PM	On		0 mph	0 mph	0 mph S	45 mph	0.000 g	0.000 g	18.9 mi.	84,647.0	14.01v	37,404 min	30.31438	-89.35593	1001 US-90, Bay St Louis, MS
4:33:29 PM	On		4 mph	0 mph	0 mph S	45 mph	0.612 g	0.518 g	18.9 mi.	84,647.0	13.25v	37,406 min	30.31431	-89.35597	1001 US-90, Bay St Louis, MS
4:35:29 PM	On		39 mph	23 mph	39 mph W	-	0.996 g	0.306 g	19.7 mi.	84,647.8	13.38v	37,408 min	30.31171	-89.36779	2024 Longfellow Rd, Bay St Louis, MS
4:37:29 PM	On		62 mph	38 mph	62 mph W	55 mph	0.384 g	0.294 g	20.9 mi.	84,649.0	13.50v	37,410 min	30.31249	-89.38860	MS-43, Bay St Louis, MS
4:39:29 PM	On		70 mph	65 mph	69 mph NW	65 mph	0.065 g	0.090 g	23.1 mi.	84,651.2	13.38v	37,412 min	30.32522	-89.42065	11014 MS-43, Bay St Louis, MS
4:41:29 PM	On		73 mph	67 mph	60 mph N	55 mph	0.135 g	0.171 g	25.3 mi.	84,653.4	13.38v	37,414 min	30.35483	-89.42207	MS-43, Bay St Louis, MS
4:43:29 PM	On		70 mph	47 mph	68 mph NW	65 mph	1.155 g	0.453 g	26.8 mi.	84,654.9	13.47v	37,416 min	30.37468	-89.43361	MS-43, Kiln, MS
4:45:29 PM	On		68 mph	55 mph	53 mph NW	55 mph	0.122 g	0.159 g	28.7 mi.	84,656.8	13.41v	37,418 min	30.39784	-89.44787	15924 MS-43, Kiln, MS
4:47:29 PM	On		55 mph	41 mph	42 mph SE	35 mph	0.229 g	0.306 g	30.0 mi.	84,658.1	13.38v	37,420 min	30.40846	-89.43360	6287 Kiln-Delisle Rd, Kiln, MS
4:49:29 PM	On		49 mph	32 mph	26 mph N	-	0.216 g	0.351 g	31.1 mi.	84,659.2	13.22v	37,422 min	30.41362	-89.42253	Old Joe Moran St, Kiln, MS
4:51:29 PM	On		25 mph	3 mph	0 mph SW	-	0.135 g	0.318 g	31.2 mi.	84,659.3	12.86v	37,424 min	30.41445	-89.42126	16990 Old Joe Moran St, Kiln, MS
4:51:39 PM	Off		0 mph	0 mph	0 mph SW	-	0.000 g	0.000 g	31.2 mi.	84,659.3	12.80v	37,424 min	30.41445	-89.42126	16990 Old Joe Moran St, Kiln, MS
6:16:25 PM	On		10 mph	0 mph	10 mph SW	-	0.000 g	0.000 g	31.2 mi.	84,659.3	14.50v	37,424 min	30.41407	-89.42127	Old Joe Moran St, Kiln, MS
6:18:25 PM	On		44 mph	23 mph	32 mph W	35 mph	1.176 g	0.408 g	32.0 mi.	84,660.1	14.14v	37,426 min	30.40683	-89.42835	Kiln-Delisle Rd, Kiln, MS
6:20:25 PM	On		50 mph	14 mph	0 mph SE	45 mph	1.167 g	0.384 g	32.5 mi.	84,660.6	13.07v	37,428 min	30.40911	-89.43580	16597 MS-43, Kiln, MS
6:20:35 PM	Off		0 mph	0 mph	0 mph SE	45 mph	0.000 g	0.000 g	32.5 mi.	84,660.6	13.01v	37,428 min	30.40911	-89.43580	16597 MS-43, Kiln, MS
6:26:17 PM	On		8 mph	0 mph	0 mph S	45 mph	0.000 g	0.000 g	32.5 mi.	84,660.6	14.41v	37,428 min	30.40896	-89.43570	16595 MS-43, Kiln, MS
6:28:17 PM	On		8 mph	1 mph	0 mph SW	45 mph	1.392 g	0.371 g	32.6 mi.	84,660.7	13.89v	37,430 min	30.40846	-89.43580	16595 MS-43, Kiln, MS
6:30:17 PM	On		0 mph	0 mph	0 mph SW	45 mph	0.000 g	0.000 g	32.6 mi.	84,660.7	13.92v	37,432 min	30.40846	-89.43580	16595 MS-43, Kiln, MS
6:32:17 PM	On		58 mph	24 mph	58 mph SW	45 mph	0.869 g	0.122 g	33.4 mi.	84,661.5	14.01v	37,434 min	30.40302	-89.44655	16145 MS-43, Kiln, MS
6:34:17 PM	On		62 mph	56 mph	57 mph S	55 mph	0.135 g	0.273 g	35.2 mi.	84,663.3	13.95v	37,436 min	30.37874	-89.43727	MS-43, Kiln, MS

Attachment: 20211018 - Philip's Pest Control Weekly Report for September 5-11 2021 (9928 : Spread

6:36:17 PM	On	71 mph	62 mph	55 mph S	55 mph	0.094 g	0.135 g	37.3 mi.	84,665.4	14.07v	37,438 min	30.35256	-89.42266	MS-43, Bay St Louis, MS
6:38:17 PM	On	60 mph	56 mph	59 mph SE	55 mph	0.057 g	0.012 g	39.1 mi.	84,667.2	14.01v	37,440 min	30.32735	-89.42333	11107 MS-43, Bay St Louis, MS
6:40:17 PM	On	66 mph	49 mph	35 mph S	35 mph	0.159 g	0.261 g	40.8 mi.	84,668.9	14.14v	37,442 min	30.31091	-89.40673	Kiln Waveland Cutoff Rd, Bay St Louis, MS
6:42:17 PM	On	35 mph	30 mph	0 mph SE	30 mph	0.045 g	0.294 g	41.8 mi.	84,669.9	13.56v	37,444 min	30.29980	-89.39776	2103 Waveland Ave, Waveland, MS
6:44:17 PM	On	37 mph	25 mph	22 mph SE	30 mph	1.110 g	0.363 g	42.6 mi.	84,670.7	13.13v	37,446 min	30.28813	-89.39614	1401 Waveland Ave, Waveland, MS
6:46:17 PM	On	22 mph	11 mph	10 mph E	-	0.184 g	0.388 g	43.0 mi.	84,671.1	13.59v	37,448 min	30.28701	-89.40055	1235 Willow Ridge Dr, Waveland, MS
6:48:17 PM	On	27 mph	14 mph	12 mph W	-	0.294 g	0.420 g	43.4 mi.	84,671.5	13.62v	37,450 min	30.28581	-89.39622	1012 Herlihy St, Waveland, MS
6:50:17 PM	On	25 mph	13 mph	11 mph SW	-	0.927 g	0.294 g	43.9 mi.	84,672.0	13.59v	37,452 min	30.28498	-89.39364	906 Spruce St, Waveland, MS
6:52:17 PM	On	14 mph	10 mph	2 mph SE	-	0.588 g	0.371 g	44.2 mi.	84,672.3	13.47v	37,454 min	30.28295	-89.39727	1201 Shipp St, Waveland, MS
6:54:17 PM	On	16 mph	13 mph	11 mph W	-	0.722 g	0.498 g	44.6 mi.	84,672.7	13.65v	37,456 min	30.28237	-89.39116	Maple St, Waveland, MS
6:56:17 PM	On	15 mph	11 mph	12 mph E	-	1.494 g	0.498 g	45.0 mi.	84,673.1	13.56v	37,458 min	30.28236	-89.39678	1015 Maple St, Waveland, MS
6:58:17 PM	On	19 mph	13 mph	14 mph W	-	0.192 g	0.090 g	45.4 mi.	84,673.5	13.59v	37,460 min	30.28123	-89.39653	1220 Taranto St, Waveland, MS
7:00:17 PM	On	17 mph	9 mph	1 mph S	-	0.984 g	0.473 g	45.7 mi.	84,673.8	13.19v	37,462 min	30.28034	-89.39597	Duverney Rd, Waveland, MS
7:02:17 PM	On	19 mph	13 mph	14 mph E	-	0.747 g	0.212 g	46.2 mi.	84,674.3	13.62v	37,464 min	30.27882	-89.39235	Dubuc Ln, Waveland, MS
7:04:17 PM	On	29 mph	14 mph	19 mph S	-	1.824 g	0.282 g	46.6 mi.	84,674.7	13.56v	37,466 min	30.27920	-89.38910	929 Sears Ave, Waveland, MS
7:06:17 PM	On	19 mph	12 mph	11 mph W	-	0.151 g	0.204 g	47.0 mi.	84,675.1	13.59v	37,468 min	30.27635	-89.39214	312 Broad St, Waveland, MS
7:08:17 PM	On	16 mph	11 mph	9 mph E	-	1.429 g	0.441 g	47.4 mi.	84,675.5	13.47v	37,470 min	30.27511	-89.38931	103 South St, Waveland, MS
7:10:17 PM	On	15 mph	10 mph	15 mph S	-	0.906 g	0.453 g	47.7 mi.	84,675.8	13.59v	37,472 min	30.27560	-89.39024	713 View St, Waveland, MS
7:12:17 PM	On	26 mph	12 mph	26 mph S	-	0.269 g	0.229 g	48.1 mi.	84,676.2	13.59v	37,474 min	30.27460	-89.39331	Browns Ave, Waveland, MS
7:14:17 PM	On	37 mph	17 mph	15 mph E	-	0.180 g	0.192 g	48.7 mi.	84,676.8	13.59v	37,476 min	30.27318	-89.39105	205 Annson Way, Waveland, MS
7:16:17 PM	On	16 mph	13 mph	14 mph E	-	0.159 g	0.196 g	49.1 mi.	84,677.2	13.62v	37,478 min	30.27130	-89.38784	423 Sears Ave, Waveland, MS
7:18:17 PM	On	16 mph	10 mph	15 mph W	-	1.041 g	0.408 g	49.5 mi.	84,677.6	13.59v	37,480 min	30.27059	-89.38639	208 4th St, Waveland, MS
7:20:17 [illegible]	On	24 mph	9 mph	24 mph [illegible]	-	1.518 g	0.396 g	49.8 mi.	84,677.9	13.62v	37,482 [illegible]	30.26984	-89.38755	326 3rd St. W

Attachment: 20211018 - Philip's Pest Control Weekly Report for September 5-11 2021 (9928 : Spread

PM				W							min			
7:22:17 PM	On	29 mph	4 mph	6 mph E	-	0.665 g	0.371 g	49.9 mi.	84,678.0	13.56v	37,484 min	30.26982	-89.38824	335 3rd St, Waveland, MS
7:24:17 PM	On	12 mph	7 mph	8 mph N	-	0.894 g	0.416 g	50.1 mi.	84,678.2	13.62v	37,486 min	30.26916	-89.38905	218 2nd St, Waveland, MS
7:26:17 PM	On	13 mph	9 mph	11 mph NE	-	1.563 g	0.371 g	50.4 mi.	84,678.5	13.59v	37,488 min	30.26823	-89.38784	119 1st St, Waveland, MS
7:28:17 PM	On	16 mph	13 mph	14 mph N	-	0.114 g	0.102 g	50.9 mi.	84,679.0	13.62v	37,490 min	30.27363	-89.38817	128 Dogwood Dr, Waveland, MS
7:30:17 PM	On	15 mph	12 mph	11 mph N	-	0.180 g	0.180 g	51.3 mi.	84,679.4	13.47v	37,492 min	30.27385	-89.38633	124 Old Pecan Grove Ln, Waveland, MS
7:32:17 PM	On	16 mph	11 mph	14 mph W	-	0.620 g	0.518 g	51.7 mi.	84,679.8	13.59v	37,494 min	30.27570	-89.38790	408 Roberts St, Waveland, MS
7:34:17 PM	On	14 mph	12 mph	13 mph E	-	0.286 g	0.192 g	52.1 mi.	84,680.2	13.56v	37,496 min	30.27572	-89.38604	307 Roberts St, Waveland, MS
7:36:17 PM	On	17 mph	12 mph	14 mph NW	-	0.735 g	0.416 g	52.4 mi.	84,680.5	13.62v	37,498 min	30.27928	-89.38665	422 Water St, Waveland, MS
7:38:16 PM	On	14 mph	12 mph	12 mph SE	-	0.204 g	0.204 g	52.8 mi.	84,680.9	13.59v	37,500 min	30.27713	-89.38242	229 Tide St, Waveland, MS
7:40:16 PM	On	14 mph	9 mph	0 mph NW	-	0.180 g	0.327 g	53.1 mi.	84,681.2	13.62v	37,502 min	30.27686	-89.38065	210 Surf St, Waveland, MS
7:42:16 PM	On	0 mph	0 mph	0 mph NW	-	0.000 g	0.000 g	53.1 mi.	84,681.2	13.56v	37,504 min	30.27686	-89.38065	210 Surf St, Waveland, MS
7:44:16 PM	On	12 mph	1 mph	12 mph NW	-	0.690 g	0.057 g	53.2 mi.	84,681.3	13.62v	37,506 min	30.27732	-89.38125	222 Surf St, Waveland, MS
7:46:17 PM	On	14 mph	12 mph	12 mph SE	-	0.180 g	0.269 g	53.6 mi.	84,681.7	13.59v	37,508 min	30.28067	-89.38453	419 Sandy St, Waveland, MS
7:48:16 PM	On	14 mph	12 mph	11 mph SE	-	0.082 g	0.090 g	54.0 mi.	84,682.1	13.41v	37,510 min	30.27654	-89.37938	Sandy St, Waveland, MS
7:50:16 PM	On	16 mph	12 mph	16 mph NW	-	0.229 g	0.102 g	54.4 mi.	84,682.5	13.56v	37,512 min	30.28065	-89.38270	250 Pine Ridge Dr, Waveland, MS
7:52:16 PM	On	17 mph	12 mph	6 mph NW	-	0.996 g	0.498 g	54.8 mi.	84,682.9	13.47v	37,514 min	30.28133	-89.38433	232 Hickey St, Waveland, MS
7:54:16 PM	On	34 mph	15 mph	13 mph SE	-	0.882 g	0.229 g	55.3 mi.	84,683.4	13.59v	37,516 min	30.27912	-89.37979	227 Farrar Ln, Waveland, MS
7:56:16 PM	On	14 mph	13 mph	12 mph NW	-	0.139 g	0.159 g	55.7 mi.	84,683.8	13.56v	37,518 min	30.28152	-89.38118	Marcus Dr, Waveland, MS
7:58:16 PM	On	30 mph	15 mph	11 mph E	-	0.849 g	0.396 g	56.2 mi.	84,684.3	13.62v	37,520 min	30.28449	-89.37776	315 Favre St, Waveland, MS
8:00:16 PM	On	14 mph	12 mph	13 mph S	-	0.318 g	0.171 g	56.5 mi.	84,684.6	13.59v	37,522 min	30.28349	-89.38069	311 Vacation Ln, Waveland, MS
8:02:16 PM	On	17 mph	13 mph	12 mph SE	-	0.102 g	0.102 g	57.0 mi.	84,685.1	13.56v	37,524 min	30.27863	-89.37650	137 Vacation Ln, Waveland, MS
8:04:16 PM	On	27 mph	15 mph	11 mph NW	-	0.722 g	0.429 g	57.5 mi.	84,685.6	13.62v	37,526 min	30.28013	-89.37145	100 Favre St, Waveland, MS

Attachment: 20211018 - Philip's Pest Control Weekly Report for September 5-11 2021 (9928 : Spread

8:06:16 PM	On	20 mph	13 mph	20 mph N	-	0.192 g	0.249 g	57.9 mi.	84,686.0	13.56v	37,528 min	30.28441	-89.37644	298 East St, Waveland, MS
8:08:16 PM	On	20 mph	13 mph	12 mph NW	-	0.159 g	0.294 g	58.3 mi.	84,686.4	13.59v	37,530 min	30.28464	-89.37443	312 Perron St, Waveland, MS
8:10:16 PM	On	14 mph	11 mph	11 mph SW	-	0.192 g	0.237 g	58.7 mi.	84,686.8	13.62v	37,532 min	30.28291	-89.37161	141 Hartsie Dr, Waveland, MS
8:12:16 PM	On	19 mph	15 mph	15 mph NW	-	0.135 g	0.376 g	59.2 mi.	84,687.3	13.56v	37,534 min	30.28379	-89.36868	108 Terrace Ave, Waveland, MS
8:14:16 PM	On	15 mph	13 mph	14 mph NW	-	0.114 g	0.180 g	59.6 mi.	84,687.7	13.59v	37,536 min	30.28818	-89.37189	328 Hillcrest St, Waveland, MS
8:16:16 PM	On	20 mph	13 mph	12 mph SE	-	0.192 g	0.135 g	60.0 mi.	84,688.1	13.59v	37,538 min	30.28652	-89.36754	109 Lafitte Dr, Waveland, MS
8:18:16 PM	On	17 mph	8 mph	11 mph NW	-	0.294 g	0.510 g	60.3 mi.	84,688.4	13.56v	37,540 min	30.28648	-89.36477	Mollere Dr, Waveland, MS
8:20:16 PM	On	27 mph	15 mph	11 mph SE	-	2.233 g	0.237 g	60.8 mi.	84,688.9	13.59v	37,542 min	30.29118	-89.36735	161 Adams Ln, Waveland, MS
8:22:16 PM	On	17 mph	11 mph	12 mph NE	-	1.041 g	0.351 g	61.1 mi.	84,689.2	13.62v	37,544 min	30.29183	-89.36653	436 N Central Ave, Waveland, MS
8:24:16 PM	On	27 mph	17 mph	11 mph SE	-	0.184 g	0.306 g	61.7 mi.	84,689.8	13.62v	37,546 min	30.29406	-89.36824	Lizana Ln, Waveland, MS
8:26:16 PM	On	16 mph	10 mph	10 mph NE	-	2.335 g	0.473 g	62.0 mi.	84,690.1	13.59v	37,548 min	30.29297	-89.36740	425 Edwards St, Waveland, MS
8:28:16 PM	On	14 mph	6 mph	0 mph SW	-	0.159 g	0.384 g	62.2 mi.	84,690.3	13.62v	37,550 min	30.29367	-89.36937	417 Jeff Davis Ave, Waveland, MS
8:30:16 PM	On	19 mph	12 mph	14 mph NW	-	2.424 g	0.171 g	62.6 mi.	84,690.7	13.59v	37,552 min	30.29115	-89.37519	514 Amelda St, Waveland, MS
8:32:16 PM	On	28 mph	13 mph	4 mph W	-	0.441 g	0.261 g	63.1 mi.	84,691.2	13.65v	37,554 min	30.29065	-89.38056	Chagnard St, Waveland, MS
8:34:16 PM	On	16 mph	13 mph	12 mph W	-	0.351 g	0.237 g	63.5 mi.	84,691.6	13.56v	37,556 min	30.29377	-89.37805	216 Pompano St, Waveland, MS
8:36:16 PM	On	13 mph	11 mph	12 mph N	-	0.298 g	0.204 g	63.9 mi.	84,692.0	13.59v	37,558 min	30.29503	-89.37745	222 Venus St, Waveland, MS
8:38:16 PM	On	16 mph	13 mph	4 mph S	-	0.204 g	0.237 g	64.3 mi.	84,692.4	13.44v	37,560 min	30.29537	-89.37745	305 Venus St, Waveland, MS
8:40:16 PM	On	19 mph	13 mph	12 mph SE	-	0.690 g	0.498 g	64.8 mi.	84,692.9	13.56v	37,562 min	30.29685	-89.37625	637 Fellgrass St, Waveland, MS
8:42:16 PM	On	14 mph	12 mph	10 mph E	-	0.273 g	0.249 g	65.2 mi.	84,693.3	13.62v	37,564 min	30.29277	-89.37127	Jeff Davis Ave, Waveland, MS
8:44:16 PM	On	17 mph	13 mph	14 mph W	-	0.196 g	0.273 g	65.6 mi.	84,693.7	13.59v	37,566 min	30.29712	-89.37558	640 St Anthony St, Waveland, MS
8:46:16 PM	On	16 mph	14 mph	13 mph S	-	0.180 g	0.204 g	66.1 mi.	84,694.2	13.62v	37,568 min	30.29135	-89.37651	631 St Joseph St, Waveland, MS
8:48:16 PM	On	17 mph	13 mph	6 mph W	-	0.159 g	0.212 g	66.5 mi.	84,694.6	13.56v	37,570 min	30.28962	-89.37265	402 Bradford Ln, Waveland, MS
8:50:16	On	16 mph	10 mph	12 mph	-	0.906 g	0.206 g	66.8 mi.	84,694.9	13.59v	37,572	30.28902	-89.37345	406 Merritt St

Attachment: 20211018 - Philip's Pest Control Weekly Report for September 5-11 2021 (9928 : Spread

PM	On		16 mph	10 mph	NW	-	0.906 g	0.306 g	66.8 mi.	84,694.9	13.59v	min	30.28902	-89.37345	406 Merritt St, Waveland, MS
8:52:16 PM	On		16 mph	11 mph	0 mph SW	-	0.318 g	0.441 g	67.2 mi.	84,695.3	13.47v	37,574 min	30.28781	-89.37512	104 S Central Ave, Waveland, MS
8:54:16 PM	On		0 mph	0 mph	0 mph SW	-	0.000 g	0.000 g	67.2 mi.	84,695.3	13.56v	37,576 min	30.28781	-89.37512	104 S Central Ave, Waveland, MS
8:56:16 PM	On		0 mph	0 mph	0 mph SW	-	0.000 g	0.000 g	67.2 mi.	84,695.3	13.59v	37,578 min	30.28781	-89.37512	104 S Central Ave, Waveland, MS
8:57:22 PM		Idling - OBD	0 mph	0 mph	0 mph SW	-	0.000 g	0.000 g	67.2 mi.	84,695.3	13.56v	37,578 min	30.28781	-89.37512	104 S Central Ave, Waveland, MS
8:58:16 PM	On		0 mph	0 mph	0 mph SW	-	0.000 g	0.000 g	67.2 mi.	84,695.3	13.56v	37,580 min	30.28781	-89.37512	104 S Central Ave, Waveland, MS
9:00:16 PM	On		0 mph	0 mph	0 mph SW	-	0.000 g	0.000 g	67.2 mi.	84,695.3	13.59v	37,582 min	30.28781	-89.37512	104 S Central Ave, Waveland, MS
9:02:16 PM	On		0 mph	0 mph	0 mph SW	-	0.000 g	0.000 g	67.2 mi.	84,695.3	13.56v	37,584 min	30.28781	-89.37512	104 S Central Ave, Waveland, MS
9:02:22 PM		Idling - OBD	0 mph	0 mph	0 mph SW	-	0.000 g	0.000 g	67.2 mi.	84,695.3	13.59v	37,584 min	30.28781	-89.37512	104 S Central Ave, Waveland, MS
9:04:16 PM	On		0 mph	0 mph	0 mph SW	-	0.000 g	0.000 g	67.2 mi.	84,695.3	13.59v	37,586 min	30.28781	-89.37512	104 S Central Ave, Waveland, MS
9:06:16 PM	On		0 mph	0 mph	0 mph SW	-	0.000 g	0.000 g	67.2 mi.	84,695.3	13.62v	37,588 min	30.28781	-89.37512	104 S Central Ave, Waveland, MS
9:07:22 PM		Idling - OBD	4 mph	0 mph	4 mph W	-	0.780 g	0.024 g	67.2 mi.	84,695.3	13.53v	37,588 min	30.28770	-89.37531	Chadwick Ave, Waveland, MS
9:08:16 PM	On		16 mph	5 mph	11 mph SW	-	0.780 g	0.147 g	67.4 mi.	84,695.5	13.59v	37,590 min	30.28711	-89.37636	Herlihy St, Waveland, MS
9:10:16 PM	On		19 mph	14 mph	13 mph S	-	0.237 g	0.180 g	67.9 mi.	84,696.0	13.59v	37,592 min	30.28658	-89.38387	515 Olivari St, Waveland, MS
9:12:16 PM	On		16 mph	12 mph	12 mph N	-	0.249 g	0.212 g	68.3 mi.	84,696.4	13.56v	37,594 min	30.28810	-89.38598	611 Tabor St, Waveland, MS
9:14:16 PM	On		20 mph	15 mph	13 mph W	-	0.159 g	0.180 g	68.8 mi.	84,696.9	13.53v	37,596 min	30.29249	-89.38946	726 Hogan St, Waveland, MS
9:16:16 PM	On		15 mph	12 mph	14 mph N	-	0.171 g	0.102 g	69.2 mi.	84,697.3	13.62v	37,598 min	30.29744	-89.39041	1428 Margie St, Waveland, MS
9:18:16 PM	On		35 mph	22 mph	30 mph E	35 mph	0.171 g	0.261 g	69.9 mi.	84,698.0	13.59v	37,600 min	30.30161	-89.38191	602 Old Spanish Trl, Waveland, MS
9:20:16 PM	On		47 mph	27 mph	47 mph NW	45 mph	0.294 g	0.306 g	70.8 mi.	84,698.9	13.59v	37,602 min	30.30797	-89.38052	9070 MS-43, Waveland, MS
9:22:16 PM	On		60 mph	59 mph	60 mph NW	55 mph	0.069 g	0.024 g	72.7 mi.	84,700.8	13.59v	37,604 min	30.31868	-89.40992	10664 MS-603, Bay St Louis, MS
9:24:16 PM	On		60 mph	60 mph	60 mph N	55 mph	0.045 g	0.033 g	74.7 mi.	84,702.8	13.59v	37,606 min	30.34086	-89.42777	MS-43, Bay St Louis, MS
9:26:16 PM	On		68 mph	63 mph	68 mph NW	65 mph	0.771 g	0.314 g	76.8 mi.	84,704.9	13.56v	37,608 min	30.36914	-89.42836	13422 MS-43, Kiln, MS
9:28:16 PM	On		68 mph	62 mph	32 mph NW	55 mph	0.078 g	0.286 g	78.9 mi.	84,707.0	13.50v	37,610 min	30.39469	-89.44594	15420 MS-603, Kiln, MS

Attachment: 20211018 - Philip's Pest Control Weekly Report for September 5-11 2021 (9928 : Spread

9:30:16 PM	On		64 mph	51 mph	51 mph SE	65 mph	0.282 g	0.339 g	80.6 mi.	84,708.7	13.56v	37,612 min	30.40782	-89.43213	6211 Kiln-Delisle Rd, Kiln, MS
9:32:16 PM	On		55 mph	44 mph	49 mph N	-	0.298 g	0.339 g	82.0 mi.	84,710.1	13.59v	37,614 min	30.42066	-89.42119	Old Joe Moran St, Kiln, MS
9:34:16 PM	On		55 mph	42 mph	10 mph N	-	0.261 g	0.351 g	83.4 mi.	84,711.5	13.59v	37,616 min	30.43857	-89.41459	Joe Moran Rd, Kiln, MS
9:36:16 PM	On		10 mph	1 mph	0 mph NE	-	0.127 g	0.461 g	83.5 mi.	84,711.6	12.71v	37,618 min	30.43907	-89.41447	18403 Joe Moran Rd, Kiln, MS
9:36:27 PM	Off		0 mph	0 mph	0 mph NE	-	0.000 g	0.000 g	83.5 mi.	84,711.6	12.71v	37,618 min	30.43907	-89.41447	18403 Joe Moran Rd, Kiln, MS

Thu Sep 9, 2021

Time	Ignition	In-Cab Alert	Max Speed	Avg Speed	Inst Speed	Speed Limit	Max Accel	Max Decel	Distance	Odometer	Voltage	Run Time	Latitude	Longitude	Location
9:40:56 AM			0 mph	0 mph	0 mph SW	-	0.000 g	0.000 g	0.0 mi.	84,711.6	12.68v	37,618 min	30.43904	-89.41438	18403 Joe Moran Rd, Kiln, MS
4:08:27 PM	On		3 mph	0 mph	3 mph SW	-	0.000 g	0.000 g	0.0 mi.	84,711.6	14.17v	37,618 min	30.43904	-89.41438	Joe Moran Rd, Kiln, MS
4:10:26 PM	On		0 mph	0 mph	0 mph SW	-	0.000 g	0.000 g	0.0 mi.	84,711.6	12.62v	37,620 min	30.43904	-89.41438	18403 Joe Moran Rd, Kiln, MS
4:10:36 PM	Off		0 mph	0 mph	0 mph SW	-	0.000 g	0.000 g	0.0 mi.	84,711.6	12.59v	37,620 min	30.43904	-89.41438	18403 Joe Moran Rd, Kiln, MS
4:14:06 PM	On		0 mph	0 mph	0 mph SW	-	0.000 g	0.000 g	0.0 mi.	84,711.6	14.50v	37,620 min	30.43904	-89.41438	18403 Joe Moran Rd, Kiln, MS
4:16:06 PM	On		0 mph	0 mph	0 mph SW	-	0.000 g	0.000 g	0.0 mi.	84,711.6	13.89v	37,622 min	30.43904	-89.41438	18403 Joe Moran Rd, Kiln, MS
4:18:06 PM	On		0 mph	0 mph	0 mph NW	-	0.000 g	0.000 g	0.0 mi.	84,711.6	13.89v	37,624 min	30.43928	-89.41471	18403 Joe Moran Rd, Kiln, MS
4:19:16 PM		Idling - OBD	3 mph	0 mph	3 mph S	-	0.600 g	0.000 g	0.0 mi.	84,711.6	13.92v	37,624 min	30.43926	-89.41463	18403 Joe Moran Rd, Kiln, MS
4:20:06 PM	On		5 mph	0 mph	0 mph S	-	0.600 g	0.441 g	0.0 mi.	84,711.6	12.80v	37,626 min	30.43923	-89.41462	18403 Joe Moran Rd, Kiln, MS
4:20:16 PM	Off		0 mph	0 mph	0 mph S	-	0.000 g	0.000 g	0.0 mi.	84,711.6	12.71v	37,626 min	30.43923	-89.41462	18403 Joe Moran Rd, Kiln, MS
4:28:15 PM	On		13 mph	0 mph	13 mph S	-	0.000 g	0.000 g	0.0 mi.	84,711.6	14.38v	37,626 min	30.43881	-89.41450	Joe Moran Rd, Kiln, MS
4:30:15 PM	On		38 mph	10 mph	38 mph S	-	0.951 g	0.453 g	0.4 mi.	84,712.0	13.92v	37,628 min	30.43475	-89.41706	18181 Old Joe Moran Rd, Kiln, MS
4:32:15 PM	On		45 mph	39 mph	40 mph S	-	0.441 g	0.388 g	1.7 mi.	84,713.3	13.86v	37,630 min	30.41692	-89.42250	Old Joe Moran St, Kiln, MS
4:34:15 PM	On		39 mph	9 mph	0 mph S	-	0.600 g	0.461 g	2.0 mi.	84,713.6	14.01v	37,632 min	30.41450	-89.42126	16990 Old Joe Moran St, Kiln, MS
4:36:15 PM	On		0 mph	0 mph	0 mph S	-	0.000 g	0.000 g	2.0 mi.	84,713.6	12.49v	37,634 min	30.41450	-89.42126	16990 Old Joe Moran St, Kiln, MS
4:36:25	--											37,635			16990 Old Joe

Attachment: 20211018 - Philip's Pest Control Weekly Report for September 5-11 2021 (9928 : Spread

PM	Off	0 mph	0 mph	0 mph S	-	0.000 g	0.000 g	2.0 mi.	84,713.6	12.49v	min	30.41450	-89.42126	MS
7:23:42 PM	On	4 mph	0 mph	4 mph NE	-	0.000 g	0.000 g	2.0 mi.	84,713.6	14.32v	37,635 min	30.41437	-89.42127	Old Joe Moran St, Kiln, MS
7:25:41 PM	On	45 mph	29 mph	43 mph N	-	2.947 g	0.273 g	3.1 mi.	84,714.7	13.83v	37,636 min	30.42745	-89.41904	Joe Moran Rd, Kiln, MS
7:27:41 PM	On	48 mph	28 mph	0 mph N	-	0.171 g	0.416 g	4.0 mi.	84,715.6	13.74v	37,638 min	30.43877	-89.41451	18403 Joe Moran Rd, Kiln, MS
7:29:41 PM	On	31 mph	4 mph	31 mph W	-	0.849 g	0.286 g	4.1 mi.	84,715.7	13.86v	37,640 min	30.43796	-89.41555	Joe Moran Rd, Kiln, MS
7:31:41 PM	On	49 mph	42 mph	41 mph S	-	0.555 g	0.804 g	5.5 mi.	84,717.1	13.86v	37,642 min	30.41945	-89.42130	Old Joe Moran St, Kiln, MS
7:33:41 PM	On	50 mph	39 mph	46 mph NW	65 mph	0.327 g	0.429 g	6.8 mi.	84,718.4	13.83v	37,644 min	30.40743	-89.43113	6158 Kiln-Delisle Rd, Kiln, MS
7:35:41 PM	On	53 mph	31 mph	53 mph SW	45 mph	0.906 g	0.473 g	7.9 mi.	84,719.5	13.86v	37,646 min	30.40425	-89.44564	16211 MS-43, Kiln, MS
7:37:41 PM	On	68 mph	55 mph	62 mph S	55 mph	0.171 g	0.229 g	9.7 mi.	84,721.3	13.83v	37,648 min	30.38021	-89.43793	MS-43, Kiln, MS
7:39:41 PM	On	72 mph	55 mph	47 mph S	55 mph	0.747 g	0.408 g	11.5 mi.	84,723.1	13.86v	37,650 min	30.35737	-89.42301	13099 MS-43, Bay St Louis, MS
7:41:41 PM	On	64 mph	60 mph	64 mph SE	55 mph	0.078 g	0.057 g	13.5 mi.	84,725.1	13.83v	37,652 min	30.32972	-89.42485	MS-43, Bay St Louis, MS
7:43:41 PM	On	66 mph	59 mph	58 mph E	55 mph	0.090 g	0.127 g	15.5 mi.	84,727.1	13.92v	37,654 min	30.31372	-89.39833	MS-43, Bay St Louis, MS
7:45:41 PM	On	58 mph	44 mph	41 mph E	45 mph	0.192 g	0.261 g	17.0 mi.	84,728.6	13.62v	37,656 min	30.30667	-89.37655	US-90, Waveland, MS
7:47:41 PM	On	48 mph	40 mph	19 mph E	45 mph	0.151 g	0.249 g	18.3 mi.	84,729.9	13.65v	37,658 min	30.31373	-89.35582	998 US-90, Bay St Louis, MS
7:49:41 PM	On	45 mph	20 mph	15 mph E	-	0.984 g	0.339 g	19.0 mi.	84,730.6	13.59v	37,660 min	30.31739	-89.34702	Bay St Louis, MS
7:51:41 PM	On	16 mph	3 mph	0 mph SW	45 mph	1.029 g	0.498 g	19.1 mi.	84,730.7	13.50v	37,662 min	30.31749	-89.34602	657 US-90, Bay St Louis, MS
7:53:41 PM	On	0 mph	0 mph	0 mph SW	45 mph	0.000 g	0.000 g	19.1 mi.	84,730.7	12.80v	37,664 min	30.31749	-89.34602	657 US-90, Bay St Louis, MS
7:53:52 PM	Off	0 mph	0 mph	0 mph SW	45 mph	0.000 g	0.000 g	19.1 mi.	84,730.7	12.80v	37,665 min	30.31749	-89.34602	657 US-90, Bay St Louis, MS
8:42:28 PM	On	1 mph	0 mph	1 mph SW	-	0.000 g	0.000 g	19.1 mi.	84,730.7	14.26v	37,665 min	30.31749	-89.34602	Bay St Louis, MS
8:44:27 PM	On	50 mph	24 mph	50 mph W	45 mph	1.053 g	0.465 g	20.0 mi.	84,731.6	13.86v	37,667 min	30.31265	-89.35925	1083 US-90, Bay St Louis, MS
8:46:27 PM	On	52 mph	37 mph	0 mph SW	30 mph	0.159 g	0.429 g	21.2 mi.	84,732.8	13.71v	37,669 min	30.30620	-89.37815	2198 Nicholson Ave, Waveland, MS
8:48:27 PM	On	48 mph	36 mph	1 mph W	45 mph	1.053 g	0.461 g	22.4 mi.	84,734.0	13.65v	37,671 min	30.29973	-89.39711	US-90, Waveland, MS
8:50:27 PM	On	62 mph	48 mph	62 mph W	65 mph	1.143 g	0.057 g	24.0 mi.	84,735.6	13.59v	37,673 min	30.29927	-89.42367	5458 US-90, Ba

Attachment: 20211018 - Philip's Pest Control Weekly Report for September 5-11 2021 (9928 : Spread

8:52:27 PM	On	68 mph	66 mph	66 mph W	65 mph	0.069 g	0.020 g	26.2 mi.	84,737.8	13.62v	37,675 min	30.30046	-89.46033	US-90, Bay St Louis, MS
8:54:27 PM	On	70 mph	69 mph	70 mph W	65 mph	0.057 g	0.053 g	28.4 mi.	84,740.0	13.59v	37,677 min	30.30195	-89.49865	10030 US-90, Bay St Louis, MS
8:56:27 PM	On	70 mph	49 mph	60 mph SW	55 mph	1.029 g	0.351 g	30.1 mi.	84,741.7	13.62v	37,679 min	30.29144	-89.52040	US-90, Bay St Louis, MS
8:58:27 PM	On	60 mph	60 mph	60 mph SW	55 mph	0.045 g	0.024 g	32.1 mi.	84,743.7	13.59v	37,681 min	30.27511	-89.54799	US-90, Bay St Louis, MS
9:00:27 PM	On	60 mph	40 mph	27 mph W	-	0.127 g	0.229 g	33.4 mi.	84,745.0	13.59v	37,683 min	30.26869	-89.56756	4074 Whites Rd, Bay St Louis, MS
9:02:27 PM	On	42 mph	31 mph	36 mph W	-	0.114 g	0.306 g	34.4 mi.	84,746.0	13.56v	37,685 min	30.26905	-89.58474	Whites Rd, Pearlington, MS
9:04:27 PM	On	36 mph	28 mph	16 mph SE	-	0.135 g	0.261 g	35.4 mi.	84,747.0	13.41v	37,687 min	30.26406	-89.59545	6415 Jenness Rd, Pearlington, MS
9:06:27 PM	On	20 mph	17 mph	16 mph SE	-	0.102 g	0.069 g	35.9 mi.	84,747.5	13.59v	37,689 min	30.25720	-89.59020	Jenness Rd, Pearlington, MS
9:08:27 PM	On	45 mph	21 mph	17 mph W	55 mph	0.147 g	0.229 g	36.6 mi.	84,748.2	13.47v	37,691 min	30.24938	-89.59284	15498 US-90, Pearlington, MS
9:10:27 PM	On	26 mph	13 mph	18 mph NW	-	1.278 g	0.429 g	37.1 mi.	84,748.7	13.59v	37,693 min	30.25269	-89.59419	5026 11th Ave, Pearlington, MS
9:12:27 PM	On	19 mph	16 mph	17 mph SW	-	0.498 g	0.306 g	37.6 mi.	84,749.2	13.56v	37,695 min	30.25956	-89.59828	16054 4th St, Pearlington, MS
9:14:27 PM	On	18 mph	15 mph	15 mph SE	-	0.159 g	0.180 g	38.1 mi.	84,749.7	13.62v	37,697 min	30.25392	-89.59788	6009 9th Ave, Pearlington, MS
9:16:27 PM	On	18 mph	14 mph	13 mph SW	-	0.184 g	0.216 g	38.6 mi.	84,750.2	13.68v	37,699 min	30.25018	-89.60221	16220 10th St, Pearlington, MS
9:18:27 PM	On	16 mph	10 mph	14 mph NE	-	0.633 g	0.441 g	38.9 mi.	84,750.5	13.62v	37,701 min	30.25053	-89.60137	16185 10th St, Pearlington, MS
9:20:27 PM	On	17 mph	11 mph	13 mph NE	-	1.278 g	0.429 g	39.3 mi.	84,750.9	13.59v	37,703 min	30.25021	-89.59704	16059 12th St, Pearlington, MS
9:22:27 PM	On	16 mph	9 mph	7 mph SW	-	0.824 g	0.416 g	39.6 mi.	84,751.2	13.47v	37,705 min	30.24965	-89.59858	16074 12th St, Pearlington, MS
9:24:27 PM	On	31 mph	17 mph	16 mph SE	-	0.580 g	0.306 g	40.2 mi.	84,751.8	13.62v	37,707 min	30.24359	-89.59278	Kelly Rd, Pearlington, MS
9:26:27 PM	On	29 mph	18 mph	29 mph S	-	0.127 g	0.069 g	40.8 mi.	84,752.4	13.59v	37,709 min	30.23593	-89.58879	5223 Kelly Rd, Pearlington, MS
9:28:27 PM	On	42 mph	26 mph	39 mph N	-	0.351 g	0.331 g	41.6 mi.	84,753.2	13.59v	37,711 min	30.24036	-89.59059	Kelly Rd, Pearlington, MS
9:30:27 PM	On	57 mph	34 mph	50 mph SW	55 mph	1.086 g	0.294 g	42.8 mi.	84,754.4	13.62v	37,713 min	30.24372	-89.60322	16256 US-90, Pearlington, MS
9:32:27 PM	On	50 mph	25 mph	17 mph E	-	0.224 g	0.249 g	43.6 mi.	84,755.2	13.65v	37,715 min	30.24127	-89.59880	5115 E Miami Dr, Pearlington, MS
9:34:27 PM	On	18 mph	15 mph	14 mph NW	-	0.306 g	0.363 g	44.1 mi.	84,755.7	13.62v	37,717 min	30.23894	-89.60177	5152 Tampa Dr N, Pearlington, MS

Attachment: 20211018 - Philip's Pest Control Weekly Report for September 5-11 2021 (9928 : Spread

9:36:27 PM	On	17 mph	14 mph	15 mph S	-	0.184 g	0.212 g	44.6 mi.	84,756.2	13.62v	37,719 min	30.24127	-89.60109	5169 Jacksonville Dr, Pearlington, MS
9:38:27 PM	On	18 mph	16 mph	17 mph NW	-	0.306 g	0.473 g	45.1 mi.	84,756.7	13.59v	37,721 min	30.24407	-89.60139	5184 Florida Blvd, Pearlington, MS
9:40:27 PM	On	59 mph	25 mph	11 mph S	-	0.918 g	0.453 g	46.0 mi.	84,757.6	13.68v	37,723 min	30.23802	-89.60782	4101 Samoa Rd, Pearlington, MS
9:42:27 PM	On	17 mph	11 mph	17 mph N	-	0.396 g	0.306 g	46.3 mi.	84,757.9	13.59v	37,725 min	30.23680	-89.61084	4080 Maui Rd, Pearlington, MS
9:44:27 PM	On	37 mph	15 mph	37 mph N	-	0.237 g	0.306 g	46.8 mi.	84,758.4	13.65v	37,727 min	30.24257	-89.60962	5072 MS-604, Pearlington, MS
9:46:27 PM	On	37 mph	17 mph	16 mph W	-	0.204 g	0.343 g	47.4 mi.	84,759.0	13.47v	37,729 min	30.24569	-89.61050	16002 Adams St, Pearlington, MS
9:48:27 PM	On	22 mph	15 mph	20 mph W	-	0.249 g	0.388 g	47.9 mi.	84,759.5	13.62v	37,731 min	30.24861	-89.61407	17072 Monroe St, Pearlington, MS
9:50:27 PM	On	20 mph	13 mph	17 mph W	-	1.327 g	0.384 g	48.3 mi.	84,759.9	13.62v	37,733 min	30.25320	-89.61597	5024 Gin Rd, Pearlington, MS
9:52:27 PM	On	39 mph	18 mph	21 mph N	-	1.053 g	0.486 g	48.9 mi.	84,760.5	13.62v	37,735 min	30.25863	-89.62053	Giveans Bnd, Pearlington, MS
9:54:27 PM	On	27 mph	16 mph	11 mph E	-	0.861 g	0.351 g	49.5 mi.	84,761.1	13.50v	37,737 min	30.25757	-89.61731	17001 Elm St, Pearlington, MS
9:56:27 PM	On	18 mph	14 mph	11 mph S	-	0.282 g	0.327 g	49.9 mi.	84,761.5	13.62v	37,739 min	30.26331	-89.61790	Dogwood Dr, Pearlington, MS
9:58:27 PM	On	23 mph	16 mph	18 mph W	-	0.261 g	0.249 g	50.5 mi.	84,762.1	13.62v	37,741 min	30.25559	-89.61847	17046 Pearlington Dr, Pearlington, MS
10:00:27 PM	On	39 mph	14 mph	39 mph SE	-	0.918 g	0.408 g	51.0 mi.	84,762.6	13.62v	37,743 min	30.25160	-89.61408	MS-604, Pearlington, MS
10:02:27 PM	On	62 mph	36 mph	62 mph NE	65 mph	0.306 g	0.384 g	52.1 mi.	84,763.7	13.59v	37,745 min	30.24222	-89.60576	US-90, Pearlington, MS
10:04:27 PM	On	75 mph	71 mph	75 mph NE	55 mph	0.069 g	0.049 g	54.5 mi.	84,766.1	13.62v	37,747 min	30.26061	-89.57232	US-90, Bay St Louis, MS
10:06:27 PM	On	75 mph	75 mph	75 mph NE	55 mph	0.037 g	0.057 g	57.0 mi.	84,768.6	13.59v	37,749 min	30.28106	-89.53783	US-90, Bay St Louis, MS
10:08:27 PM	On	75 mph	68 mph	41 mph N	55 mph	0.057 g	0.139 g	59.3 mi.	84,770.9	13.62v	37,751 min	30.30048	-89.50726	US-90, Bay St Louis, MS
10:10:27 PM	On	75 mph	64 mph	75 mph E	65 mph	0.159 g	0.216 g	61.4 mi.	84,773.0	13.68v	37,753 min	30.30061	-89.47280	US-90, Bay St Louis, MS
10:12:27 PM	On	75 mph	75 mph	75 mph E	65 mph	0.037 g	0.012 g	63.9 mi.	84,775.5	13.62v	37,755 min	30.29925	-89.43104	6079 US-90, Bay St Louis, MS
10:14:27 PM	On	75 mph	61 mph	21 mph NW	30 mph	0.159 g	0.318 g	65.9 mi.	84,777.5	13.59v	37,757 min	30.29989	-89.39784	2104 Waveland Ave, Waveland, MS
10:16:27 PM	On	35 mph	34 mph	35 mph N	35 mph	0.082 g	0.020 g	67.0 mi.	84,778.6	13.59v	37,759 min	30.31277	-89.40689	10018 Kiln Waveland Cutoff Rd, Bay St Louis, MS
10:18:27 PM	On	66 mph	45 mph	66 mph NW	65 mph	1.131 g	0.384 g	68.5 mi.	84,780.1	13.59v	37,761 min	30.32731	-89.42303	MS-43, Bay St Louis, MS
10:20:27 PM	On	66 mph	64 mph	42 mph N	55 mph	0.045 g	0.159 g	70.7 mi.	84,782.3	13.62v	37,763 min	30.35645	-89.42250	MS-43, Bay

Attachment: 20211018 - Philip's Pest Control Weekly Report for September 5-11 2021 (9928 : Spread

Time	Ignition	In-Cab Alert	Max Speed	Avg Speed	Inst Speed	Speed Limit	Max Accel	Max Decel	Distance	Odometer	Voltage	Run Time	Latitude	Longitude	Location
PM					N							min			
10:22:27 PM	On		67 mph	50 mph	65 mph NW	65 mph	1.098 g	0.429 g	72.3 mi.	84,783.9	13.59v	37,765 min	30.37706	-89.43592	MS-43, Kiln, MS
10:24:27 PM	On		65 mph	58 mph	50 mph NE	45 mph	0.024 g	0.102 g	74.3 mi.	84,785.9	13.65v	37,767 min	30.40237	-89.44697	16126 MS-43, Kiln, MS
10:26:27 PM	On		53 mph	43 mph	22 mph N	-	0.241 g	0.331 g	75.7 mi.	84,787.3	13.68v	37,769 min	30.40711	-89.42730	Old Joe Moran St, Kiln, MS
10:28:27 PM	On		48 mph	40 mph	38 mph N	-	0.216 g	0.224 g	77.0 mi.	84,788.6	13.50v	37,771 min	30.42333	-89.42134	Old Joe Moran St, Kiln, MS
10:30:27 PM	On		50 mph	37 mph	11 mph N	-	0.192 g	0.318 g	78.3 mi.	84,789.9	13.59v	37,773 min	30.43881	-89.41456	Joe Moran Rd, Kiln, MS
10:32:27 PM	On		11 mph	1 mph	0 mph W	-	0.759 g	0.510 g	78.3 mi.	84,789.9	12.55v	37,775 min	30.43916	-89.41462	18403 Joe Moran Rd, Kiln, MS
10:32:37 PM	Off		0 mph	0 mph	0 mph W	-	0.000 g	0.000 g	78.3 mi.	84,789.9	12.49v	37,775 min	30.43916	-89.41462	18403 Joe Moran Rd, Kiln, MS

Fri Sep 10, 2021

Time	Ignition	In-Cab Alert	Max Speed	Avg Speed	Inst Speed	Speed Limit	Max Accel	Max Decel	Distance	Odometer	Voltage	Run Time	Latitude	Longitude	Location
10:37:07 AM			0 mph	0 mph	0 mph W	-	0.000 g	0.000 g	0.0 mi.	84,789.9	12.62v	37,775 min	30.43916	-89.41462	18403 Joe Moran Rd, Kiln, MS
5:11:26 PM	On		0 mph	0 mph	0 mph W	-	0.000 g	0.000 g	0.0 mi.	84,789.9	14.20v	37,775 min	30.43916	-89.41462	18403 Joe Moran Rd, Kiln, MS
5:13:25 PM	On		4 mph	0 mph	0 mph SW	-	0.861 g	0.269 g	0.0 mi.	84,789.9	12.62v	37,777 min	30.43903	-89.41463	18403 Joe Moran Rd, Kiln, MS
5:13:36 PM	Off		0 mph	0 mph	0 mph SW	-	0.000 g	0.000 g	0.0 mi.	84,789.9	12.62v	37,777 min	30.43903	-89.41463	18403 Joe Moran Rd, Kiln, MS

Sat Sep 11, 2021

Time	Ignition	In-Cab Alert	Max Speed	Avg Speed	Inst Speed	Speed Limit	Max Accel	Max Decel	Distance	Odometer	Voltage	Run Time	Latitude	Longitude	Location
5:18:05 AM			0 mph	0 mph	0 mph SW	-	0.000 g	0.000 g	0.0 mi.	84,789.9	12.59v	37,777 min	30.43903	-89.41463	18403 Joe Moran Rd, Kiln, MS
5:18:04 PM			0 mph	0 mph	0 mph SW	-	0.000 g	0.000 g	0.0 mi.	84,789.9	12.59v	37,777 min	30.43903	-89.41463	18403 Joe Moran Rd, Kiln, MS

Copyright ©2021 WEX Telematics - gps.wextelematics.com. Generated in 2.5677 seconds.

Attachment: 20211018 - Philip's Pest Control Weekly Report for September 5-11 2021 (9928 : Spread

Activity Detail Overview »

Location Records	171	**Sorted By**	Time
Total Distance Traveled	140.0 mi.	**Selected Vehicle**	15 (vin: 1D7HE42K465713982)
Average Speed	25 mph	**Report Time Period**	Sep 7 4:00 PM to 10:59 PM (CDT)
Landmarked Stops	Show	**Report Created**	October 11, 2021 10:04:42 AM
Max Speed	75 mph		

** Distance is accumulated daily*
** Odometer values are on the spreadsheet export.*
** Only the closest landmark is shown.*
** Landmarks over 3.8 miles wide have been excluded.*
** Run Time is based on Total GPS Device Hours.*


WEX TELEMATICS


Philips Pest Control LLC

Export Data | Email Report

Speed Graphs »


show/hide

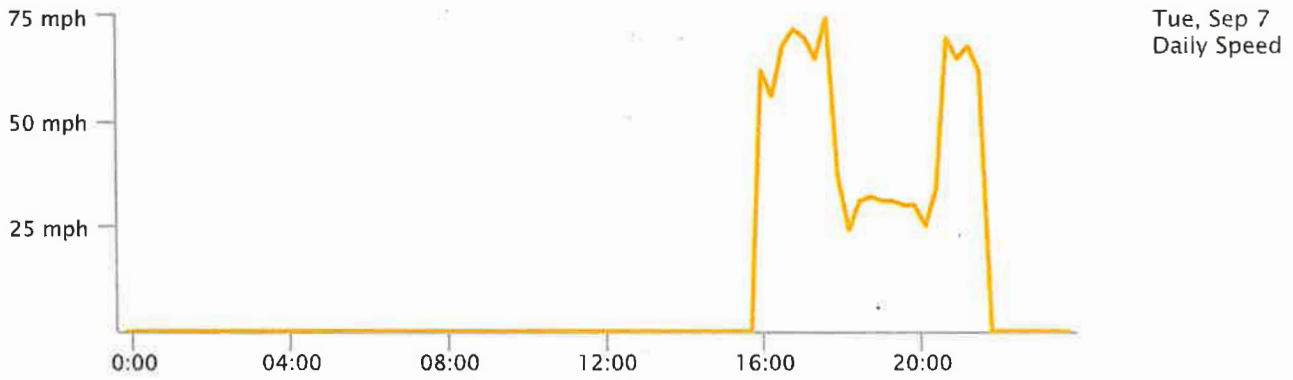

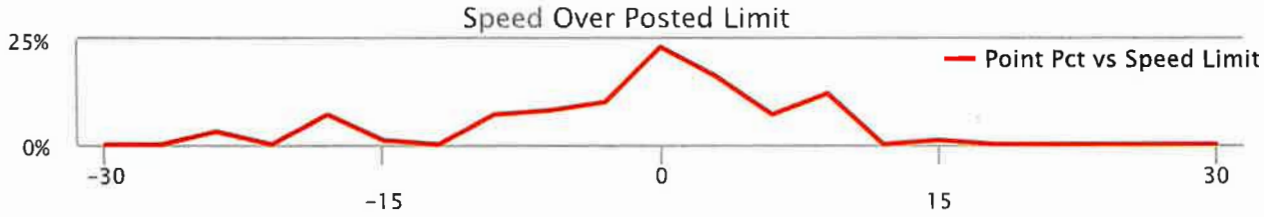

Attachment: 20211018 - Philip's Pest Control Weekly Report for September 5-11 2021 (9928 : Spread



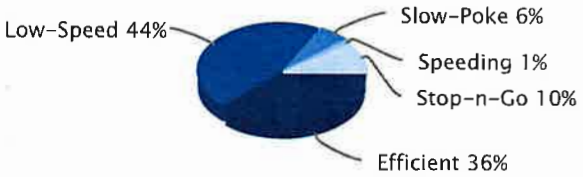

Low-Speed: inst-speed is under 15 mph | No Address: address or speed-limit unknown | Efficient: inst-speed within 10 mph of speed-limit | Stop-n-Go: zero inst-speed and nonzero max-speed | Speeding: inst-speed more than 10 mph over speed-limit | Slow-Poke: inst-speed between 15 mph and 10 mph under limit

Activity Detail Report »

Selected Vehicle: 15

Tue Sep 7, 2021

Time	Ignition	Max Speed	Avg Speed	Inst Speed	Speed Limit	Max Accel	Max Decel	Distance	Odometer	Voltage	Run Time	Latitude	Longitude	Location
4:00:31 PM	On	37 mph	12 mph	37 mph N	-	0.735 g	0.441 g	0.0 mi.	15,660.0	13.25v	10,522 min	30.43975	-89.40978	Joe Moran Rd, Kiln, MS
4:02:31 PM	On	61 mph	41 mph	61 mph E	-	0.351 g	0.376 g	1.3 mi.	15,661.3	13.19v	10,524 min	30.44825	-89.39349	3885 Firetower Rd, Kiln, MS
4:04:31 PM	On	62 mph	51 mph	40 mph S	-	0.306 g	0.331 g	3.0 mi.	15,663.0	13.25v	10,526 min	30.46251	-89.37460	20169 Fenton Dedeaux Rd, Kiln, MS
4:06:31 PM	On	50 mph	33 mph	43 mph S	-	1.429 g	0.384 g	4.1 mi.	15,664.1	13.28v	10,528 min	30.44689	-89.37115	Fenton Dedeaux Rd, Kiln, MS
4:08:31 PM	On	48 mph	35 mph	37 mph S	-	6.278 g	0.306 g	5.3 mi.	15,665.3	13.10v	10,530 min	30.43015	-89.36926	17383 Fenton Dedeaux Rd, Kiln, MS
4:10:31 PM	On	55 mph	29 mph	55 mph SW	45 mph	1.098 g	0.318 g	6.2 mi.	15,666.2	13.25v	10,532 min	30.42051	-89.37431	Kiln-Delisle Rd, Kiln, MS
4:12:31 PM	On	61 mph	55 mph	52 mph W	35 mph	0.237 g	0.416 g	8.0 mi.	15,668.0	13.22v	10,534 min	30.40813	-89.40097	Kiln-Delisle Rd, Kiln, MS
4:14:31 PM	On	56 mph	50 mph	21 mph N	-	0.204 g	0.318 g	9.7 mi.	15,669.7	13.31v	10,536 min	30.40705	-89.42730	Old Joe Moran St, Kiln, MS
4:16:31 PM	On	48 mph	40 mph	43 mph N	-	0.343 g	0.257 g	11.1 mi.	15,671.1	13.22v	10,538 min	30.42330	-89.42132	Old Joe Moran St, Kiln, MS
4:18:31 PM	On	53 mph	37 mph	11 mph N	-	0.204 g	0.420 g	11.6 mi.	15,671.6	13.10v	10,540 min	30.43875	-89.41452	Joe Moran Rd, Kiln, MS
4:20:31 PM	On	0 mph	0 mph	0 mph NW	-	0.306 g	0.416 g	11.7 mi.	15,671.7	13.28v	10,542 min	30.43889	-89.41459	18403 Joe Moran Rd, Kiln, MS
4:22:31 PM	On	7 mph	1 mph	0 mph S	-	1.008 g	0.498 g	11.7 mi.	15,671.7	13.28v	10,544 min	30.43893	-89.41459	18403 Joe Moran Rd, Kiln, MS

Attachment: 20211018 - Philip's Pest Control Weekly Report for September 5-11 2021 (9928 : Spread

4:24:31 PM	On	26 mph	8 mph	24 mph S	-	0.824 g	0.192 g	11.9 mi.	15,671.9	13.25v	10,546 min	30.43678	-89.41721	Joe Moran Rd, Kiln, MS
4:26:31 PM	On	50 mph	42 mph	47 mph S	-	0.486 g	0.714 g	13.3 mi.	15,673.3	13.31v	10,548 min	30.41744	-89.42234	Old Joe Moran St, Kiln, MS
4:28:31 PM	On	52 mph	40 mph	47 mph NW	65 mph	0.241 g	0.306 g	14.7 mi.	15,674.7	13.22v	10,550 min	30.40868	-89.43403	6310 Kiln-Delisle Rd, Kiln, MS
4:30:31 PM	On	45 mph	37 mph	45 mph S	55 mph	0.249 g	0.249 g	15.9 mi.	15,675.9	13.35v	10,552 min	30.39907	-89.44848	16003 MS-43, Kiln, MS
4:32:31 PM	On	50 mph	27 mph	1 mph SE	-	1.020 g	0.408 g	16.9 mi.	15,676.9	13.25v	10,554 min	30.39740	-89.43637	15007 Sophia Dr, Kiln, MS
4:34:31 PM	On	27 mph	6 mph	0 mph SW	-	1.020 g	0.453 g	17.8 mi.	15,677.8	13.44v	10,556 min	30.39635	-89.43970	6172 Comanche St, Kiln, MS
4:36:31 PM	On	32 mph	12 mph	0 mph SW	55 mph	4.898 g	0.351 g	18.2 mi.	15,678.2	13.31v	10,558 min	30.39530	-89.44614	15420 MS-603, Kiln, MS
4:38:31 PM	On	68 mph	49 mph	64 mph SE	55 mph	0.824 g	0.078 g	19.7 mi.	15,679.7	13.35v	10,560 min	30.37459	-89.43386	MS-43, Kiln, MS
4:40:31 PM	On	65 mph	54 mph	58 mph S	55 mph	0.102 g	0.114 g	21.5 mi.	15,681.5	13.35v	10,562 min	30.35113	-89.42317	MS-43, Bay St Louis, MS
4:42:31 PM	On	61 mph	59 mph	59 mph SE	55 mph	0.057 g	0.090 g	23.5 mi.	15,683.5	13.31v	10,564 min	30.32532	-89.42109	MS-43, Bay St Louis, MS
4:44:31 PM	On	62 mph	46 mph	33 mph S	35 mph	0.376 g	0.204 g	25.0 mi.	15,685.0	12.31v	10,566 min	30.30937	-89.40657	9201 Kiln Waveland Cutoff Rd, Bay St Louis, MS
4:46:31 PM	On	37 mph	27 mph	10 mph SE	30 mph	0.849 g	0.371 g	26.0 mi.	15,686.0	13.35v	10,568 min	30.29972	-89.39766	2101 Waveland Ave, Waveland, MS
4:48:31 PM	On	69 mph	55 mph	68 mph W	65 mph	0.318 g	0.192 g	27.8 mi.	15,687.8	13.41v	10,570 min	30.29941	-89.42793	6018 US-90, Bay St Louis, MS
4:50:31 PM	On	71 mph	70 mph	71 mph W	65 mph	0.037 g	0.012 g	30.0 mi.	15,690.0	13.41v	10,572 min	30.30066	-89.46689	US-90, Bay St Louis, MS
4:52:31 PM	On	72 mph	70 mph	46 mph W	65 mph	0.033 g	0.127 g	32.3 mi.	15,692.3	12.22v	10,574 min	30.30217	-89.50577	10090 US-90, Bay St Louis, MS
4:54:31 PM	On	65 mph	52 mph	60 mph SW	55 mph	1.053 g	0.384 g	34.0 mi.	15,694.0	13.44v	10,576 min	30.28707	-89.52766	US-90, Bay St Louis, MS
4:56:31 PM	On	65 mph	64 mph	65 mph SW	55 mph	0.069 g	0.102 g	36.2 mi.	15,696.2	13.41v	10,578 min	30.26969	-89.55699	US-90, Bay St Louis, MS
4:58:31 PM	On	65 mph	65 mph	65 mph SW	65 mph	0.122 g	0.045 g	38.3 mi.	15,698.3	13.44v	10,580 min	30.25231	-89.58727	US-90, Pearlington, MS
5:00:31 PM	On	65 mph	55 mph	39 mph N	-	0.241 g	0.294 g	40.1 mi.	15,700.1	12.22v	10,582 min	30.24284	-89.60954	MS-604, Pearlington, MS
5:02:31 PM	On	42 mph	19 mph	0 mph NW	-	0.939 g	0.408 g	41.0 mi.	15,701.0	12.28v	10,584 min	30.24900	-89.61309	16642 Monroe St, Pearlington, MS
5:04:31 PM	On	0 mph	0 mph	0 mph NW	-	0.000 g	0.000 g	41.0 mi.	15,701.0	12.40v	10,586 min	30.24900	-89.61309	16642 Monroe St, Pearlington, MS
5:06:31 PM	On	44 mph	17 mph	39 mph S	-	0.735 g	0.249 g	41.6 mi.	15,701.6	12.28v	10,588 min	30.24172	-89.60977	MS-604, Pearlington, MS
5:08:31				60 mph							10,590			

Attachment: 20211018 - Philip's Pest Control Weekly Report for September 5-11 2021 (9928 : Spread

PM	On	66 mph	35 mph	NE	55 mph	0.951 g	0.441 g	41.7 mi.	15,701.7	12.28v	min	30.24763	-89.59587	15597 US-90, Pearlington, MS
5:10:31 PM	On	65 mph	65 mph	65 mph NE	55 mph	0.082 g	0.057 g	43.9 mi.	15,703.9	13.25v	10,592 min	30.26467	-89.56538	US-90, Bay St Louis, MS
5:12:31 PM	On	65 mph	65 mph	65 mph NE	55 mph	0.057 g	0.049 g	46.0 mi.	15,706.0	12.31v	10,594 min	30.28244	-89.53540	US-90, Bay St Louis, MS
5:14:31 PM	On	65 mph	63 mph	45 mph N	55 mph	0.053 g	0.155 g	48.1 mi.	15,708.1	12.22v	10,596 min	30.30060	-89.50722	US-90, Bay St Louis, MS
5:16:31 PM	On	70 mph	63 mph	65 mph E	65 mph	0.253 g	0.196 g	50.2 mi.	15,710.2	12.31v	10,598 min	30.30059	-89.47354	US-90, Bay St Louis, MS
5:18:31 PM	On	66 mph	66 mph	63 mph E	65 mph	0.045 g	0.045 g	52.4 mi.	15,712.4	12.28v	10,600 min	30.29941	-89.43691	6255 US-90, Bay St Louis, MS
5:20:31 PM	On	65 mph	59 mph	53 mph E	45 mph	0.127 g	0.261 g	54.3 mi.	15,714.3	12.34v	10,602 min	30.29873	-89.40416	US-90, Bay St Louis, MS
5:22:31 PM	On	53 mph	23 mph	37 mph S	30 mph	0.996 g	0.359 g	55.8 mi.	15,715.8	12.34v	10,604 min	30.29414	-89.39749	1711 Waveland Ave, Waveland, MS
5:24:31 PM	On	41 mph	32 mph	29 mph SE	30 mph	0.127 g	0.184 g	57.0 mi.	15,717.0	12.16v	10,606 min	30.28071	-89.38928	569 Waveland Ave, Waveland, MS
5:26:31 PM	On	32 mph	17 mph	0 mph SE	25 mph	0.261 g	0.273 g	57.6 mi.	15,717.6	12.37v	10,608 min	30.27502	-89.38265	169 Waveland Ave, Waveland, MS
5:28:31 PM	On	14 mph	0 mph	14 mph SE	25 mph	2.298 g	0.000 g	57.6 mi.	15,717.6	12.31v	10,610 min	30.27473	-89.38240	151 Waveland Ave, Waveland, MS
5:30:31 PM	On	33 mph	20 mph	19 mph NE	25 mph	0.196 g	0.159 g	58.3 mi.	15,718.3	12.31v	10,612 min	30.27474	-89.37559	S Beach Blvd, Waveland, MS
5:32:31 PM	On	28 mph	20 mph	28 mph NW	-	0.114 g	0.180 g	58.9 mi.	15,718.9	12.28v	10,614 min	30.28178	-89.38274	276 Farrar Ln, Waveland, MS
5:34:31 PM	On	27 mph	9 mph	5 mph E	-	0.951 g	0.429 g	59.3 mi.	15,719.3	12.10v	10,616 min	30.28064	-89.38349	201 Hickey St, Waveland, MS
5:36:31 PM	On	29 mph	7 mph	29 mph SW	-	0.869 g	0.339 g	59.6 mi.	15,719.6	12.31v	10,618 min	30.28129	-89.38646	510 S Central Ave, Waveland, MS
5:38:31 PM	On	30 mph	25 mph	30 mph NW	30 mph	0.147 g	0.171 g	60.4 mi.	15,720.4	12.25v	10,620 min	30.28788	-89.39591	1306 Waveland Ave, Waveland, MS
5:40:31 PM	On	33 mph	24 mph	0 mph N	45 mph	0.090 g	0.429 g	61.4 mi.	15,721.4	12.22v	10,622 min	30.29931	-89.39743	725 US-90, Waveland, MS
5:42:31 PM	On	35 mph	24 mph	34 mph N	35 mph	0.792 g	0.045 g	62.2 mi.	15,722.2	12.31v	10,624 min	30.30701	-89.40629	9088 Kiln Waveland Cutoff Rd, Bay St Louis, MS
5:44:31 PM	On	35 mph	22 mph	30 mph NW	55 mph	0.927 g	0.384 g	62.9 mi.	15,722.9	12.31v	10,626 min	30.31718	-89.40743	MS-43, Bay St Louis, MS
5:46:31 PM	On	70 mph	65 mph	66 mph N	55 mph	0.127 g	0.057 g	65.0 mi.	15,725.0	12.31v	10,628 min	30.34048	-89.42784	11498 MS-43, Bay St Louis, MS
5:48:31 PM	On	65 mph	43 mph	53 mph NE	70 mph	1.008 g	0.384 g	66.4 mi.	15,726.4	12.34v	10,630 min	30.35906	-89.42001	I-10, Bay St Louis, MS
5:50:31 PM	On	75 mph	71 mph	63 mph E	70 mph	0.082 g	0.090 g	68.8 mi.	15,728.8	12.31v	10,632 min	30.37059	-89.38282	I-10, Diamondhead, MS
5:52:31 PM	On	62 mph	27 mph	0 mph NW	-	0.237 g	0.408 g	69.7 mi.	15,729.7	12.34v	10,634 min	30.36512	-89.37814	2430 Airport Dr, Diamondhead, MS

Attachment: 20211018 - Philip's Pest Control Weekly Report for September 5-11 2021 (9928 : Spread

5:54:31 PM	On	0 mph	0 mph	0 mph NW	-	0.000 g	0.000 g	69.7 mi.	15,729.7	12.34v	10,636 min	30.36512	-89.37814	2430 Airport Dr, Diamondhead, MS
5:56:31 PM	On	12 mph	1 mph	4 mph NE	-	0.588 g	0.408 g	69.7 mi.	15,729.7	13.44v	10,638 min	30.36543	-89.37860	233 Akoko St, Diamondhead, MS
5:58:31 PM	On	35 mph	19 mph	33 mph N	35 mph	0.767 g	0.441 g	70.3 mi.	15,730.3	13.68v	10,640 min	30.37166	-89.37659	Diamondhead Dr N, Diamondhead, MS
6:00:31 PM	On	35 mph	20 mph	27 mph E	30 mph	0.996 g	0.473 g	70.9 mi.	15,730.9	13.62v	10,642 min	30.37753	-89.37307	5450 Diamondhead Dr E, Diamondhead, MS
6:02:31 PM	On	37 mph	27 mph	10 mph E	-	0.114 g	0.204 g	71.8 mi.	15,731.8	12.25v	10,644 min	30.38019	-89.36007	500 Haina St E, Diamondhead, MS
6:04:31 PM	On	17 mph	10 mph	12 mph E	-	2.335 g	0.473 g	72.2 mi.	15,732.2	12.28v	10,646 min	30.38118	-89.35643	572 Alkii Ct, Diamondhead, MS
6:06:31 PM	On	19 mph	11 mph	17 mph E	-	0.984 g	0.441 g	72.5 mi.	15,732.5	12.16v	10,648 min	30.38275	-89.35440	67176 Diamondhead Dr E, Diamondhead, MS
6:08:31 PM	On	17 mph	11 mph	7 mph W	-	0.984 g	0.518 g	72.9 mi.	15,732.9	12.37v	10,650 min	30.38716	-89.35365	688 Oahu Ct, Diamondhead, MS
6:10:31 PM	On	16 mph	9 mph	15 mph NE	-	1.914 g	0.531 g	73.2 mi.	15,733.2	12.31v	10,652 min	30.38598	-89.35140	6838 Hilo St, Diamondhead, MS
6:12:31 PM	On	17 mph	13 mph	13 mph N	-	0.171 g	0.355 g	73.6 mi.	15,733.6	12.16v	10,654 min	30.39011	-89.34852	782 Maui St, Diamondhead, MS
6:14:31 PM	On	14 mph	11 mph	7 mph SW	-	0.159 g	0.184 g	74.2 mi.	15,734.2	12.31v	10,656 min	30.39170	-89.34989	7842 Maui Pl, Diamondhead, MS
6:16:31 PM	On	15 mph	11 mph	14 mph SW	-	0.204 g	0.241 g	74.4 mi.	15,734.4	12.34v	10,658 min	30.39005	-89.35199	7898 Hilo Way, Diamondhead, MS
6:18:31 PM	On	16 mph	13 mph	11 mph SE	-	0.184 g	0.139 g	74.8 mi.	15,734.8	12.13v	10,660 min	30.38789	-89.35435	7734 Laie Pl, Diamondhead, MS
6:20:31 PM	On	17 mph	13 mph	17 mph SE	-	0.171 g	0.139 g	75.2 mi.	15,735.2	12.16v	10,662 min	30.38799	-89.35160	78120 Hilo Way, Diamondhead, MS
6:22:31 PM	On	17 mph	15 mph	15 mph E	-	0.114 g	0.069 g	75.7 mi.	15,735.7	12.28v	10,664 min	30.38857	-89.34479	7915 Lanai St, Diamondhead, MS
6:24:31 PM	On	22 mph	14 mph	11 mph SW	-	0.269 g	0.216 g	76.2 mi.	15,736.2	12.28v	10,666 min	30.38784	-89.34312	7922 Apaki Pl, Diamondhead, MS
6:26:31 PM	On	24 mph	15 mph	12 mph S	-	0.241 g	0.261 g	76.7 mi.	15,736.7	12.28v	10,668 min	30.38427	-89.34320	690 Apuwai Pl, Diamondhead, MS
6:28:31 PM	On	15 mph	11 mph	12 mph W	-	0.159 g	0.159 g	77.0 mi.	15,737.0	12.28v	10,670 min	30.38416	-89.34300	6956 Apuwai Pl, Diamondhead, MS
6:30:31 PM	On	24 mph	14 mph	14 mph S	-	0.171 g	0.192 g	77.5 mi.	15,737.5	12.31v	10,672 min	30.38551	-89.34547	6938 Aulena Pl, Diamondhead, MS
6:32:31 PM	On	23 mph	13 mph	13 mph E	-	0.224 g	0.241 g	78.2 mi.	15,738.2	13.01v	10,674 min	30.38251	-89.34839	6828 Apona St, Diamondhead, MS
6:34:31 PM	On	24 mph	14 mph	15 mph NE	-	0.249 g	0.249 g	78.7 mi.	15,738.7	13.50v	10,676 min	30.38406	-89.35120	686 Awini St, Diamondhead, MS
6:36:31 PM	On	30 mph	16 mph	30 mph NW	-	0.204 g	0.237 g	79.2 mi.	15,739.2	13.53v	10,678 min	30.38267	-89.35403	67181 Diamondhead Dr E, Diamondhead, MS
6:38:31				13 mph							10,680			

Attachment: 20211018 - Philip's Pest Control Weekly Report for September 5-11 2021 (9928 : Spread

PM	On	31 mph	17 mph	NW	-	0.122 g	0.171 g	79.8 mi.	15,739.8	13.56v	min	30.38523	-89.36094	6648 Ahekolo Cir, Diamondhead, MS
6:40:31 PM	On	19 mph	13 mph	15 mph S	-	0.135 g	0.204 g	80.2 mi.	15,740.2	13.41v	10,682 min	30.38367	-89.36393	6626 Alii Pl, Diamondhead, MS
6:42:31 PM	On	17 mph	13 mph	11 mph E	-	0.204 g	0.196 g	80.6 mi.	15,740.6	13.25v	10,684 min	30.38205	-89.36194	Ahekolo Cir, Diamondhead, MS
6:44:31 PM	On	15 mph	11 mph	14 mph E	-	0.780 g	0.314 g	81.0 mi.	15,741.0	13.56v	10,686 min	30.38316	-89.36035	669 Ahihi St, Diamondhead, MS
6:46:31 PM	On	32 mph	19 mph	14 mph NW	-	0.216 g	0.184 g	81.6 mi.	15,741.6	13.56v	10,688 min	30.37827	-89.36535	5627 Ahoni St, Diamondhead, MS
6:48:31 PM	On	31 mph	14 mph	29 mph W	30 mph	1.029 g	0.408 g	82.1 mi.	15,742.1	13.50v	10,690 min	30.37762	-89.37207	5553 Diamondhead Dr E, Diamondhead, MS
6:50:31 PM	On	30 mph	15 mph	0 mph S	35 mph	0.184 g	0.408 g	82.5 mi.	15,742.5	13.50v	10,692 min	30.37614	-89.37783	5446 Diamondhead Dr N, Diamondhead, MS
6:52:31 PM	On	24 mph	3 mph	24 mph E	25 mph	1.053 g	0.498 g	82.6 mi.	15,742.6	13.59v	10,694 min	30.37558	-89.37649	W Aloha Dr, Diamondhead, MS
6:54:31 PM	On	27 mph	17 mph	14 mph W	-	1.155 g	0.351 g	83.2 mi.	15,743.2	13.44v	10,696 min	30.37847	-89.37142	5510 Kaiki Dr, Diamondhead, MS
6:56:31 PM	On	19 mph	15 mph	13 mph NE	-	0.620 g	0.473 g	83.7 mi.	15,743.7	13.56v	10,698 min	30.38272	-89.37605	6466 Kalipekona Way, Diamondhead, MS
6:58:31 PM	On	16 mph	14 mph	14 mph SE	-	0.224 g	0.090 g	84.1 mi.	15,744.1	13.56v	10,700 min	30.38497	-89.37695	6444 Apelehama Rd, Diamondhead, MS
7:00:31 PM	On	15 mph	12 mph	11 mph N	-	0.159 g	0.294 g	84.5 mi.	15,744.5	13.56v	10,702 min	30.38312	-89.37192	6531 Koula Dr, Diamondhead, MS
7:02:31 PM	On	18 mph	14 mph	11 mph SE	-	0.192 g	0.159 g	85.0 mi.	15,745.0	13.10v	10,704 min	30.38499	-89.36821	Alakoko Dr, Diamondhead, MS
7:04:31 PM	On	17 mph	10 mph	0 mph SW	-	0.269 g	0.314 g	85.6 mi.	15,745.6	13.56v	10,706 min	30.38145	-89.36892	555 Alakoko Dr, Diamondhead, MS
7:06:31 PM	On	12 mph	2 mph	12 mph SW	-	0.906 g	0.155 g	85.7 mi.	15,745.7	13.44v	10,708 min	30.38123	-89.36996	5545 Hanauma St, Diamondhead, MS
7:08:31 PM	On	13 mph	9 mph	5 mph N	-	0.747 g	0.453 g	86.0 mi.	15,746.0	13.47v	10,710 min	30.38148	-89.36982	Hanauma Ct, Diamondhead, MS
7:10:31 PM	On	17 mph	14 mph	17 mph E	-	0.127 g	0.261 g	86.4 mi.	15,746.4	13.50v	10,712 min	30.38525	-89.36578	669 Mauna Loa Dr, Diamondhead, MS
7:12:31 PM	On	31 mph	16 mph	1 mph W	-	0.927 g	0.510 g	87.0 mi.	15,747.0	13.62v	10,714 min	30.39008	-89.36253	752 Cherryhill Dr, Diamondhead, MS
7:14:31 PM	On	16 mph	10 mph	11 mph W	-	0.882 g	0.327 g	87.3 mi.	15,747.3	13.47v	10,716 min	30.39180	-89.36544	752 Crooked Stick Dr, Diamondhead, MS
7:16:31 PM	On	15 mph	13 mph	12 mph N	-	0.180 g	0.114 g	87.8 mi.	15,747.8	13.44v	10,718 min	30.39359	-89.37001	7533 Crooked Stick Dr, Diamondhead, MS
7:18:31 PM	On	16 mph	10 mph	13 mph SE	-	0.759 g	0.384 g	88.1 mi.	15,748.1	13.53v	10,720 min	30.39143	-89.36802	7516 Crooked Stick Dr, Diamondhead, MS
7:20:31 PM	On	17 mph	14 mph	14 mph W	-	0.241 g	0.147 g	88.5 mi.	15,748.5	13.56v	10,722 min	30.38947	-89.36721	7512 Turnberry Dr, Diamondhead, MS
7:22:30 PM	On	22 mph	12 mph	2 mph W	-	0.759 g	0.498 g	88.9 mi.	15,748.9	13.47v	10,724 min	30.38953	-89.37372	7434 Turnberry Dr, Dia

Attachment: 20211018 - Philip's Pest Control Weekly Report for September 5-11 2021 (9928 : Spread

7:24:30 PM	On	16 mph	12 mph	15 mph SW	-	2.604 g	0.159 g	89.3 mi.	15,749.3	13.47v	10,726 min	30.38857	-89.37818	746 Kome Dr, Diamondhead, MS
7:26:30 PM	On	15 mph	12 mph	14 mph N	-	0.102 g	0.102 g	89.7 mi.	15,749.7	13.56v	10,728 min	30.38721	-89.37470	6464 Kome Dr, Diamondhead, MS
7:28:30 PM	On	16 mph	12 mph	10 mph SE	-	0.159 g	0.171 g	90.1 mi.	15,750.1	13.56v	10,730 min	30.38582	-89.37065	Alakoko Dr, Diamondhead, MS
7:30:30 PM	On	27 mph	17 mph	27 mph SW	30 mph	0.882 g	0.429 g	90.6 mi.	15,750.6	13.56v	10,732 min	30.38274	-89.36546	6625 Golf Club Dr, Diamondhead, MS
7:32:30 PM	On	31 mph	25 mph	23 mph NW	30 mph	0.261 g	0.216 g	91.5 mi.	15,751.5	13.53v	10,734 min	30.37958	-89.37542	5427 Diamondhead Dr E, Diamondhead, MS
7:34:30 PM	On	30 mph	17 mph	0 mph N	-	0.620 g	0.441 g	92.1 mi.	15,752.1	13.53v	10,736 min	30.38100	-89.38336	1 Whispering Br, Diamondhead, MS
7:36:30 PM	On	29 mph	17 mph	25 mph N	30 mph	0.939 g	0.416 g	92.7 mi.	15,752.7	13.56v	10,738 min	30.38444	-89.38099	Diamondhead Dr N, Diamondhead, MS
7:38:30 PM	On	25 mph	14 mph	10 mph NE	-	0.155 g	0.192 g	93.2 mi.	15,753.2	13.38v	10,740 min	30.38798	-89.38336	Anela Pl, Diamondhead, MS
7:40:30 PM	On	18 mph	14 mph	9 mph NE	-	0.184 g	0.343 g	93.6 mi.	15,753.6	13.56v	10,742 min	30.38940	-89.38226	734 Anela Ct, Diamondhead, MS
7:42:30 PM	On	17 mph	10 mph	0 mph NW	30 mph	0.286 g	0.429 g	93.9 mi.	15,753.9	no data	10,744 min	30.39104	-89.38554	73697 Diamondhead Dr N, Diamondhead, MS
7:44:30 PM	On	26 mph	9 mph	22 mph SE	30 mph	0.906 g	0.102 g	94.2 mi.	15,754.2	no data	10,746 min	30.38706	-89.38504	63698 Diamondhead Dr N, Diamondhead, MS
7:46:30 PM	On	24 mph	13 mph	12 mph NE	-	1.143 g	0.429 g	94.7 mi.	15,754.7	no data	10,748 min	30.38849	-89.37995	7322 Analii St, Diamondhead, MS
7:48:30 PM	On	15 mph	9 mph	11 mph NW	-	0.882 g	0.441 g	95.0 mi.	15,755.0	no data	10,750 min	30.39262	-89.38051	7327 Analii St, Diamondhead, MS
7:50:30 PM	On	14 mph	6 mph	0 mph N	-	0.069 g	0.441 g	95.2 mi.	15,755.2	13.56v	10,752 min	30.39520	-89.38126	830 Analii St, Diamondhead, MS
7:52:30 PM	On	14 mph	11 mph	13 mph SE	-	1.131 g	0.224 g	95.5 mi.	15,755.5	13.53v	10,754 min	30.39601	-89.37626	Lola Dr, Diamondhead, MS
7:54:30 PM	On	17 mph	12 mph	14 mph NW	-	0.780 g	0.396 g	95.9 mi.	15,755.9	13.47v	10,756 min	30.39626	-89.37368	84112 Bayou Dr, Diamondhead, MS
7:56:30 PM	On	18 mph	14 mph	13 mph S	-	0.171 g	0.261 g	96.4 mi.	15,756.4	13.56v	10,758 min	30.39754	-89.37080	8525 OP Ia Way, Diamondhead, MS
7:58:30 PM	On	25 mph	16 mph	25 mph NE	30 mph	0.882 g	0.396 g	96.9 mi.	15,756.9	13.53v	10,760 min	30.39760	-89.36953	85533 Diamondhead Dr W, Diamondhead, MS
8:00:30 PM	On	30 mph	24 mph	14 mph NE	-	0.294 g	0.408 g	97.7 mi.	15,757.7	13.44v	10,762 min	30.39868	-89.35798	970 Pokai St, Diamondhead, MS
8:02:30 PM	On	16 mph	13 mph	14 mph S	-	0.339 g	0.563 g	98.2 mi.	15,758.2	13.56v	10,764 min	30.39984	-89.35563	9746 Kaena Pl, Diamondhead, MS
8:04:30 PM	On	19 mph	14 mph	16 mph SW	-	0.192 g	0.445 g	98.6 mi.	15,758.6	13.50v	10,766 min	30.39971	-89.35275	9813 Pokai Way, Diamondhead, MS
8:06:30 PM	On	18 mph	7 mph	11 mph NE	30 mph	1.053 g	0.441 g	98.9 mi.	15,758.9	13.41v	10,768 min	30.39949	-89.35178	98172 Golf Club Dr, Diamondhead, MS

Attachment: 20211018 - Philip's Pest Control Weekly Report for September 5-11 2021 (9928 : Spread

8:08:30 PM	On	14 mph	8 mph	10 mph N	-	0.792 g	0.429 g	99.3 mi.	15,759.3	13.50v	10,770 min	30.40070	-89.34914	9810 Ala Moana St, Diamondhead, MS
8:10:30 PM	On	17 mph	13 mph	15 mph NE	-	2.845 g	0.196 g	99.6 mi.	15,759.6	13.56v	10,772 min	30.40529	-89.34723	10966 Ala Moana St, Diamondhead, MS
8:12:30 PM	On	15 mph	4 mph	6 mph S	-	0.155 g	0.306 g	99.7 mi.	15,759.7	13.53v	10,774 min	30.40434	-89.34607	10978 Ala Moana St, Diamondhead, MS
8:14:30 PM	On	17 mph	12 mph	16 mph E	-	1.551 g	0.135 g	100.1 mi.	15,760.1	13.44v	10,776 min	30.40246	-89.34383	9928 Kahana St, Diamondhead, MS
8:16:30 PM	On	16 mph	13 mph	13 mph W	-	0.159 g	0.204 g	100.5 mi.	15,760.5	13.56v	10,778 min	30.39939	-89.34419	99113 Koloa St, Diamondhead, MS
8:18:30 PM	On	25 mph	14 mph	25 mph W	-	0.441 g	0.249 g	101.0 mi.	15,761.0	13.47v	10,780 min	30.40310	-89.34906	Kalae St, Diamondhead, MS
8:20:30 PM	On	25 mph	16 mph	14 mph E	-	0.273 g	0.269 g	101.5 mi.	15,761.5	13.56v	10,782 min	30.39748	-89.34705	88124 Kipapa Way, Diamondhead, MS
8:22:30 PM	On	15 mph	12 mph	14 mph NE	-	0.204 g	0.282 g	101.9 mi.	15,761.9	13.53v	10,784 min	30.39524	-89.34323	8931 Hanalei Cir, Diamondhead, MS
8:24:30 PM	On	16 mph	14 mph	16 mph NW	-	0.224 g	0.229 g	102.4 mi.	15,762.4	13.50v	10,786 min	30.39382	-89.34489	892 Anahola Pl, Diamondhead, MS
8:26:30 PM	On	25 mph	15 mph	25 mph NW	-	0.196 g	0.171 g	103.0 mi.	15,763.0	13.56v	10,788 min	30.39537	-89.34479	89360 Diamondhead Dr E, Diamondhead, MS
8:28:30 PM	On	24 mph	16 mph	11 mph SW	-	0.192 g	0.261 g	103.5 mi.	15,763.5	13.56v	10,790 min	30.39595	-89.34829	8824 Manoo Pl, Diamondhead, MS
8:30:30 PM	On	16 mph	13 mph	15 mph E	-	0.139 g	0.184 g	103.9 mi.	15,763.9	13.53v	10,792 min	30.39756	-89.35084	8894 Kipapa Way, Diamondhead, MS
8:32:30 PM	On	24 mph	16 mph	0 mph NW	30 mph	0.159 g	0.327 g	104.4 mi.	15,764.4	13.56v	10,794 min	30.39952	-89.35166	98172 Golf Club Dr, Diamondhead, MS
8:34:30 PM	On	34 mph	18 mph	17 mph SW	-	0.804 g	0.273 g	105.0 mi.	15,765.0	13.56v	10,796 min	30.39365	-89.35492	8716 Manini Way, Diamondhead, MS
8:36:30 PM	On	20 mph	16 mph	14 mph NE	-	0.804 g	0.498 g	105.5 mi.	15,765.5	13.56v	10,798 min	30.39323	-89.35299	8854 Moanalua Way, Diamondhead, MS
8:38:30 PM	On	28 mph	17 mph	25 mph NE	30 mph	0.804 g	0.453 g	106.1 mi.	15,766.1	13.56v	10,800 min	30.39849	-89.35244	98166 Golf Club Dr, Diamondhead, MS
8:40:30 PM	On	27 mph	18 mph	25 mph W	-	1.020 g	0.416 g	106.6 mi.	15,766.6	13.56v	10,802 min	30.40184	-89.35728	Kapalama Dr, Diamondhead, MS
8:42:30 PM	On	32 mph	24 mph	25 mph SW	30 mph	0.237 g	0.241 g	107.5 mi.	15,767.5	13.50v	10,804 min	30.39854	-89.36846	95522 Diamondhead Dr W, Diamondhead, MS
8:44:30 PM	On	33 mph	27 mph	15 mph W	30 mph	0.147 g	0.237 g	108.3 mi.	15,768.3	13.53v	10,806 min	30.39074	-89.37938	73628 Diamondhead Dr N, Diamondhead, MS
8:46:30 PM	On	31 mph	27 mph	29 mph E	30 mph	0.135 g	0.171 g	109.2 mi.	15,769.2	13.53v	10,808 min	30.38614	-89.38267	63738 Diamondhead Dr N, Diamondhead, MS
8:48:30 PM	On	32 mph	24 mph	24 mph S	30 mph	0.286 g	0.282 g	110.0 mi.	15,770.0	13.53v	10,810 min	30.37651	-89.37824	5479 Diamondhead Dr N, Diamondhead, MS
8:50:30 PM	On	70 mph	44 mph	69 mph W	70 mph	0.849 g	0.416 g	111.5 mi.	15,771.5	13.56v	10,812 min	30.36640	-89.39758	I-10, Diamondhead, MS
8:52:30 PM	On	70 mph	51 mph	30 mph S	55 mph	0.849 g	0.429 g	113.2	15,773.2	13.53v	10,814	30.35833	-89.42339	MS-43, Bay St

Attachment: 20211018 - Philip's Pest Control Weekly Report for September 5-11 2021 (9928 : Spread

PM								mi.			min			
8:54:30 PM	On	60 mph	55 mph	60 mph SE	55 mph	0.261 g	0.078 g	115.0 mi.	15,775.0	13.56v	10,816 min	30.33287	-89.42683	MS-43, Bay St Louis, MS
8:56:30 PM	On	61 mph	59 mph	61 mph E	55 mph	0.057 g	0.049 g	116.9 mi.	15,776.9	13.53v	10,818 min	30.31443	-89.40262	MS-43, Bay St Louis, MS
8:58:30 PM	On	65 mph	47 mph	34 mph E	-	0.229 g	0.249 g	118.4 mi.	15,778.4	13.50v	10,820 min	30.31169	-89.37727	3067 Longfellow Rd, Bay St Louis, MS
9:00:30 PM	On	35 mph	25 mph	4 mph NE	-	0.273 g	0.429 g	119.2 mi.	15,779.2	13.50v	10,822 min	30.31166	-89.36316	Lincoln Dr, Bay St Louis, MS
9:02:30 PM	On	40 mph	12 mph	25 mph E	45 mph	0.951 g	0.441 g	119.6 mi.	15,779.6	13.62v	10,824 min	30.31277	-89.35856	US-90, Bay St Louis, MS
9:04:30 PM	On	50 mph	46 mph	49 mph E	45 mph	0.090 g	0.045 g	121.1 mi.	15,781.1	13.56v	10,826 min	30.32002	-89.33462	US-90, Bay St Louis, MS
9:06:30 PM	On	53 mph	33 mph	19 mph NW	-	0.151 g	0.184 g	122.2 mi.	15,782.2	13.47v	10,828 min	30.32436	-89.32821	Felicity St, Bay St Louis, MS
9:08:30 PM	On	19 mph	13 mph	14 mph W	-	0.139 g	0.147 g	122.6 mi.	15,782.6	13.59v	10,830 min	30.32644	-89.33488	131 Felicity St, Bay St Louis, MS
9:10:30 PM	On	17 mph	13 mph	14 mph N	-	0.192 g	0.261 g	123.1 mi.	15,783.1	13.50v	10,832 min	30.32983	-89.33957	901 Dunbar Ave, Bay St Louis, MS
9:12:30 PM	On	26 mph	16 mph	16 mph E	-	0.216 g	0.269 g	123.6 mi.	15,783.6	13.56v	10,834 min	30.32941	-89.33227	104 Boardman Ave, Bay St Louis, MS
9:14:30 PM	On	30 mph	22 mph	22 mph SE	-	0.212 g	0.139 g	124.5 mi.	15,784.5	13.59v	10,836 min	30.32113	-89.32496	638 N Beach Blvd, Bay St Louis, MS
9:16:30 PM	On	52 mph	33 mph	43 mph W	45 mph	1.020 g	0.363 g	125.6 mi.	15,785.6	13.53v	10,838 min	30.31927	-89.33997	US-90, Bay St Louis, MS
9:18:30 PM	On	45 mph	29 mph	35 mph W	45 mph	0.078 g	0.408 g	126.7 mi.	15,786.7	13.53v	10,840 min	30.31408	-89.35511	889 US-90, Bay St Louis, MS
9:20:30 PM	On	39 mph	14 mph	9 mph S	45 mph	7.073 g	0.306 g	127.0 mi.	15,787.0	13.53v	10,842 min	30.31229	-89.36160	1121 US-90, Bay St Louis, MS
9:22:30 PM	On	48 mph	30 mph	46 mph W	-	0.273 g	0.339 g	128.0 mi.	15,788.0	13.53v	10,844 min	30.31170	-89.37795	3098 Longfellow Rd, Bay St Louis, MS
9:24:30 PM	On	65 mph	52 mph	45 mph NW	55 mph	0.192 g	0.216 g	129.7 mi.	15,789.7	13.53v	10,846 min	30.31620	-89.40581	MS-43, Bay St Louis, MS
9:26:30 PM	On	68 mph	63 mph	65 mph N	55 mph	0.127 g	0.082 g	131.8 mi.	15,791.8	13.56v	10,848 min	30.33791	-89.42822	11412 MS-43, Bay St Louis, MS
9:28:30 PM	On	65 mph	63 mph	60 mph NW	55 mph	0.306 g	0.249 g	134.3 mi.	15,794.3	13.50v	10,850 min	30.36674	-89.42665	13314 MS-43, Kiln, MS
9:30:30 PM	On	62 mph	60 mph	58 mph NW	55 mph	0.057 g	0.069 g	135.2 mi.	15,795.2	13.56v	10,852 min	30.39114	-89.44382	15282 MS-43, Kiln, MS
9:32:30 PM	On	58 mph	53 mph	25 mph N	45 mph	0.192 g	0.269 g	136.9 mi.	15,796.9	13.53v	10,854 min	30.40891	-89.43534	16596 MS-43, Kiln, MS
9:34:30 PM	On	53 mph	37 mph	42 mph N	-	0.216 g	0.282 g	138.1 mi.	15,798.1	13.53v	10,856 min	30.41465	-89.42251	Old Joe Moran St, Kiln, MS
9:36:30 PM	On	53 mph	47 mph	47 mph N	-	0.306 g	0.314 g	139.7 mi.	15,799.7	13.56v	10,858 min	30.43631	-89.41715	Joe Moran Rd, Kiln, MS

Attachment: 20211018 - Philip's Pest Control Weekly Report for September 5-11 2021 (9928 : Spread

9:38:30 PM	On	45 mph	10 mph	0 mph S	-	0.237 g	0.351 g	140.0 mi.	15,800.0	12.65v	10,860 min	30.43885	-89.41461	18403 Joe Moran Rd, Kiln, MS
9:38:41 PM	Off	0 mph	0 mph	0 mph S	-	0.000 g	0.000 g	140.0 mi.	15,800.0	12.65v	10,860 min	30.43885	-89.41461	18403 Joe Moran Rd, Kiln, MS

Copyright ©2021 WEX Telematics - gps.wextelematics.com. Generated in 0.7473 seconds.

Attachment: 20211018 - Philip's Pest Control Weekly Report for September 5-11 2021 (9928 : Spread

Activity Detail Overview »

Location Records	108	**Sorted By**	Time
Total Distance Traveled	94.2 mi.	**Selected Vehicle**	15 (vin: 1D7HE42K465713982)
Average Speed	27 mph	**Report Time Period**	Sep 8 5:00 PM to 10:59 PM (CDT)
Landmarked Stops	Show	**Report Created**	October 11, 2021 10:05:24 AM
Max Speed	80 mph		

** Distance is accumulated daily*
** Odometer values are on the spreadsheet export.*
** Only the closest landmark is shown.*
** Landmarks over 3.8 miles wide have been excluded.*
** Run Time is based on Total GPS Device Hours.*

wex TELEMATICS

Philips Pest Control LLC

Export Data | Email Report

Speed Graphs »

show/hid

Low-Speed: inst-speed is under 15 mph | No Address: address or speed-limit unknown | Efficient: inst-speed within 10 mph of speed-limit | Stop-n-Go: zero inst-speed and nonzero max-speed | Speeding: inst-speed more than 10 mph over speed-limit | Slow-Poke: inst-speed between 15 mph and 10 mph under limit

Attachment: 20211018 - Philip's Pest Control Weekly Report for September 5-11 2021 (9928 : Spread

Activity Detail Report »

Selected Vehicle: 15

Wed Sep 8, 2021

Time	Ignition	In-Cab Alert	Max Speed	Avg Speed	Inst Speed	Speed Limit	Max Accel	Max Decel	Distance	Odometer	Voltage	Run Time	Latitude	Longitude	Location
6:16:22 PM	On		5 mph	0 mph	5 mph S	-	0.000 g	0.000 g	0.0 mi.	15,808.9	13.86v	10,884 min	30.41452	-89.42114	Old Joe Moran St, Kiln, MS
6:18:21 PM	On		42 mph	22 mph	9 mph SW	-	0.237 g	0.318 g	0.7 mi.	15,809.6	12.31v	10,886 min	30.40680	-89.42734	Old Joe Moran St, Kiln, MS
6:20:21 PM	On		49 mph	16 mph	0 mph SW	45 mph	1.029 g	0.580 g	1.3 mi.	15,810.2	12.13v	10,888 min	30.40895	-89.43571	16595 MS-43, Kiln, MS
6:20:31 PM	Off		0 mph	0 mph	0 mph SW	45 mph	0.000 g	0.000 g	1.3 mi.	15,810.2	11.86v	10,889 min	30.40895	-89.43571	16595 MS-43, Kiln, MS
6:27:13 PM	On		1 mph	0 mph	1 mph N	45 mph	0.000 g	0.000 g	1.3 mi.	15,810.2	13.71v	10,889 min	30.40896	-89.43572	16594 MS-43, Kiln, MS
6:29:12 PM	On		11 mph	1 mph	0 mph SE	45 mph	1.335 g	0.441 g	1.3 mi.	15,810.2	12.52v	10,890 min	30.40850	-89.43576	16595 MS-43, Kiln, MS
6:31:12 PM	On		0 mph	0 mph	0 mph SE	45 mph	0.000 g	0.000 g	1.3 mi.	15,810.2	12.37v	10,892 min	30.40846	-89.43577	16595 MS-43, Kiln, MS
6:33:12 PM	On		0 mph	0 mph	0 mph SE	45 mph	0.000 g	0.000 g	1.3 mi.	15,810.2	12.34v	10,894 min	30.40846	-89.43577	16595 MS-43, Kiln, MS
6:34:22 PM		Idling - OBD	0 mph	0 mph	0 mph SE	45 mph	0.000 g	0.000 g	1.3 mi.	15,810.2	12.37v	10,894 min	30.40846	-89.43577	16595 MS-43, Kiln, MS
6:35:12 PM	On		0 mph	0 mph	0 mph SE	45 mph	0.000 g	0.000 g	1.3 mi.	15,810.2	12.37v	10,896 min	30.40846	-89.43577	16595 MS-43, Kiln, MS
6:37:12 PM	On		0 mph	0 mph	0 mph SE	45 mph	0.963 g	0.000 g	1.4 mi.	15,810.3	12.25v	10,898 min	30.40843	-89.43575	16595 MS-43, Kiln, MS
6:39:12 PM	On		58 mph	42 mph	7 mph E	-	0.837 g	0.461 g	2.6 mi.	15,811.5	12.22v	10,900 min	30.39525	-89.44624	Comanche St, Kiln, MS
6:41:12 PM	On		36 mph	15 mph	25 mph E	-	1.110 g	0.510 g	3.1 mi.	15,812.0	12.28v	10,902 min	30.39595	-89.44149	6201 Comanche St, Kiln, MS
6:43:12 PM	On		27 mph	4 mph	0 mph NW	-	0.984 g	0.441 g	3.2 mi.	15,812.1	12.80v	10,904 min	30.39656	-89.43941	6172 Comanche St, Kiln, MS
6:45:12 PM	On		60 mph	34 mph	57 mph SE	55 mph	0.996 g	0.351 g	4.3 mi.	15,813.2	13.47v	10,906 min	30.38590	-89.44064	14839 MS-43, Kiln, MS
6:47:12 PM	On		71 mph	64 mph	53 mph S	55 mph	0.102 g	0.057 g	6.5 mi.	15,815.4	13.53v	10,908 min	30.35917	-89.42371	MS-43, Bay St Louis, MS
6:49:12 PM	On		76 mph	51 mph	75 mph E	70 mph	0.971 g	0.351 g	8.1 mi.	15,817.0	13.56v	10,910 min	30.36589	-89.39846	I-10, Diamondhead, MS
6:51:12	On		75 mph	51 mph	23 mph	-	0.273 g	0.273 g	9.8 mi.	15,818.7	13.53v	10,912	30.36679	-89.37583	Airport Dr, Diamondhead, MS

Attachment: 20211018 - Philip's Pest Control Weekly Report for September 5-11 2021 (9928 : Spread

PM				SW											
6:53:12 PM	On		27 mph	6 mph	0 mph N	-	0.204 g	0.416 g	10.3 mi.	15,819.2	13.56v	10,914 min	30.36509	-89.37814	2430 Airport Dr, Diamondhea MS
6:55:12 PM	On		29 mph	13 mph	27 mph N	-	1.041 g	0.441 g	10.7 mi.	15,819.6	13.53v	10,916 min	30.36834	-89.37516	480 Diamondhead Dr S, Diamondhead, MS
6:57:00 PM		Speeding - OBD	77 mph	43 mph	77 mph W	70 mph	1.086 g	0.416 g	10.9 mi.	15,819.8	13.50v	10,916 min	30.36858	-89.39062	I-10, Diamondhead, MS
6:57:12 PM	On		80 mph	47 mph	80 mph W	70 mph	1.086 g	0.416 g	11.2 mi.	15,820.1	13.53v	10,918 min	30.36722	-89.39475	I-10, Diamondhead, MS
6:58:36 PM		Speeding - OBD	80 mph	74 mph	76 mph W	70 mph	0.159 g	0.102 g	12.9 mi.	15,821.8	13.53v	10,918 min	30.35891	-89.42193	I-10, Bay St Louis, MS
6:59:12 PM	On		80 mph	75 mph	73 mph W	70 mph	0.159 g	0.102 g	13.6 mi.	15,822.5	13.53v	10,920 min	30.35518	-89.43415	I-10, Bay St Louis, MS
7:01:12 PM	On		74 mph	72 mph	70 mph W	70 mph	0.102 g	0.135 g	16.0 mi.	15,824.9	13.56v	10,922 min	30.34445	-89.47246	I-10, Bay St Louis, MS
7:03:12 PM	On		72 mph	72 mph	71 mph W	70 mph	0.065 g	0.114 g	18.4 mi.	15,827.3	13.59v	10,924 min	30.33482	-89.51108	I-10, Bay St Louis, MS
7:05:12 PM		Speeding - OBD	0 mph	0 mph	0 mph W	70 mph	0.000 g	0.000 g	18.4 mi.	15,829.7	13.50v	10,926 min	30.33067	-89.55065	I-10, Bay St Louis, MS
7:05:12 PM	On		78 mph	73 mph	78 mph W	70 mph	0.000 g	0.000 g	20.8 mi.	15,829.7	13.50v	10,926 min	30.33067	-89.55065	I-10, Bay St Louis, MS
7:07:12 PM	On		78 mph	78 mph	72 mph W	70 mph	0.057 g	0.069 g	23.4 mi.	15,832.3	13.53v	10,928 min	30.31820	-89.59157	I-10, Bay St Louis, MS
7:09:12 PM	On		72 mph	54 mph	41 mph SE	65 mph	0.184 g	0.298 g	25.2 mi.	15,834.1	13.50v	10,930 min	30.30377	-89.58397	Bay St Louis, MS
7:11:12 PM	On		65 mph	58 mph	65 mph SW	-	0.465 g	0.224 g	28.3 mi.	15,837.2	13.50v	10,932 min	30.28027	-89.59800	Highway 604, Bay St Louis, MS
7:13:12 PM	On		65 mph	61 mph	56 mph S	-	0.376 g	0.339 g	29.1 mi.	15,838.0	13.53v	10,934 min	30.25524	-89.61478	6053 MS-604, Pearlington, MS
7:15:12 PM	On		51 mph	14 mph	0 mph SW	-	0.159 g	0.429 g	29.6 mi.	15,838.5	13.56v	10,936 min	30.24900	-89.61324	16734 Monroe St, Pearlington MS
7:17:12 PM	On		40 mph	6 mph	40 mph SE	-	0.792 g	0.518 g	29.8 mi.	15,838.7	13.50v	10,938 min	30.24694	-89.61151	5259 MS-604, Pearlington, MS
7:19:12 PM	On		59 mph	44 mph	54 mph NE	55 mph	0.759 g	0.408 g	31.2 mi.	15,840.1	13.53v	10,940 min	30.24696	-89.59719	US-90, Pearlington, MS
7:21:12 PM	On		59 mph	58 mph	59 mph NE	55 mph	0.147 g	0.204 g	33.1 mi.	15,842.0	13.53v	10,942 min	30.26193	-89.57008	US-90, Bay St Louis, MS
7:23:12 PM	On		60 mph	59 mph	58 mph NE	55 mph	0.078 g	0.057 g	35.1 mi.	15,844.0	13.56v	10,944 min	30.27797	-89.54303	US-90, Bay St Louis, MS
7:25:12 PM	On		60 mph	59 mph	59 mph NE	55 mph	0.045 g	0.037 g	37.1 mi.	15,846.0	13.56v	10,946 min	30.29420	-89.51562	US-90, Bay St Louis, MS
7:27:12 PM	On		67 mph	55 mph	61 mph E	65 mph	0.241 g	0.192 g	38.9 mi.	15,847.8	13.53v	10,948 min	30.30112	-89.48932	US-90, Bay St Louis, MS
7:29:12	On		65 mph	60 mph	57 mph	65 mph	0.057 g	0.049 g	41.5 mi.	15,850.4	13.56v	10,950	30.30003	-89.45574	US-90, Bay St Louis, MS

Attachment: 20211018 - Philip's Pest Control Weekly Report for September 5-11 2021 (9928 : Spread

PM				E						min				
7:31:12 PM	On	61 mph	59 mph	59 mph E	65 mph	0.045 g	0.033 g	43.5 mi.	15,852.4	13.59v	10,952 min	30.29897	-89.42285	US-90, Bay St Louis, MS
7:33:12 PM	On	57 mph	45 mph	18 mph E	45 mph	0.127 g	0.180 g	45.0 mi.	15,853.9	13.50v	10,954 min	30.29942	-89.39752	801 US-90, Waveland, MS
7:35:12 PM	On	41 mph	35 mph	38 mph SE	30 mph	0.192 g	0.306 g	46.2 mi.	15,855.1	13.56v	10,956 min	30.28371	-89.39219	805 Waveland Ave, Waveland MS
7:37:12 PM	On	39 mph	25 mph	0 mph SE	25 mph	0.249 g	0.359 g	47.0 mi.	15,855.9	13.47v	10,958 min	30.27499	-89.38267	169 Waveland Ave, Waveland MS
7:39:12 PM	On	0 mph	0 mph	0 mph SE	25 mph	0.000 g	0.000 g	47.0 mi.	15,855.9	13.62v	10,960 min	30.27499	-89.38267	169 Waveland Ave, Waveland MS
7:41:12 PM	On	33 mph	20 mph	33 mph SW	25 mph	0.714 g	0.171 g	47.7 mi.	15,856.6	13.53v	10,962 min	30.26816	-89.38450	S Beach Blvd, Waveland, MS
7:43:12 PM	On	33 mph	33 mph	33 mph W	25 mph	0.057 g	0.057 g	48.8 mi.	15,857.7	13.53v	10,964 min	30.26205	-89.40127	1036 S Beach Blvd, Waveland MS
7:45:12 PM	On	37 mph	29 mph	25 mph N	25 mph	0.159 g	0.171 g	50.2 mi.	15,859.1	13.53v	10,966 min	30.25968	-89.41505	5060 Ioor Ave, Bay St Louis, M
7:47:12 PM	On	36 mph	27 mph	35 mph NW	35 mph	0.837 g	0.429 g	51.1 mi.	15,860.0	13.50v	10,968 min	30.27151	-89.42153	5528 Clearmont Rd, Bay St Louis, MS
7:49:12 PM	On	49 mph	37 mph	33 mph SW	35 mph	0.294 g	0.327 g	52.4 mi.	15,861.3	13.50v	10,970 min	30.27048	-89.43915	Pearlington Rd, Bay St Louis MS
7:51:12 PM	On	38 mph	23 mph	8 mph SE	35 mph	1.167 g	0.396 g	53.1 mi.	15,862.0	13.68v	10,972 min	30.26451	-89.44687	Lakeshore Rd, Bay St Louis, M
7:53:12 PM	On	22 mph	14 mph	20 mph N	-	0.735 g	0.518 g	53.6 mi.	15,862.5	13.50v	10,974 min	30.26339	-89.44392	Road 135, Bay St Louis, MS
7:55:12 PM	On	37 mph	19 mph	9 mph S	-	0.237 g	0.294 g	54.2 mi.	15,863.1	13.56v	10,976 min	30.26932	-89.43977	6018 Carlton Roberts Rd, Bay Louis, MS
7:57:12 PM	On	17 mph	9 mph	7 mph N	-	0.837 g	0.461 g	54.5 mi.	15,863.4	13.50v	10,978 min	30.26606	-89.44004	7049 Carlton France Rd, Bay Louis, MS
7:59:12 PM	On	16 mph	11 mph	15 mph NW	-	0.849 g	0.396 g	54.9 mi.	15,863.8	13.59v	10,980 min	30.26853	-89.43831	Ora Ladner Rd, Bay St Louis, M
8:01:12 PM	On	32 mph	18 mph	15 mph S	-	0.882 g	0.510 g	55.6 mi.	15,864.5	13.53v	10,982 min	30.26919	-89.43506	Christy Rd, Bay St Louis, MS
8:03:12 PM	On	18 mph	13 mph	7 mph E	-	0.249 g	0.237 g	56.0 mi.	15,864.9	13.47v	10,984 min	30.26512	-89.43233	6022 Wiley Rd, Bay St Louis, M
8:05:12 PM	On	18 mph	11 mph	10 mph N	-	0.869 g	0.429 g	56.4 mi.	15,865.3	13.53v	10,986 min	30.26822	-89.43501	Christy Rd, Bay St Louis, MS
8:07:12 PM	On	44 mph	17 mph	41 mph E	35 mph	0.927 g	0.416 g	57.0 mi.	15,865.9	13.62v	10,988 min	30.27355	-89.42997	6119 Pearlington Rd, Bay St Louis, MS
8:09:12 PM	On	41 mph	12 mph	8 mph E	-	1.371 g	0.522 g	57.4 mi.	15,866.3	13.59v	10,990 min	30.27782	-89.42941	Road 134, Bay St Louis, MS
8:11:12 PM	On	35 mph	14 mph	8 mph S	-	0.229 g	0.490 g	57.8 mi.	15,866.7	13.56v	10,992 min	30.27387	-89.42628	7017 Jack Ladner Rd, Bay St Louis, MS
8:13:12	On	12 mph	9 mph	12 mph	-	0.837 g	0.416 g	58.1 mi.	15,867.0	13.56v	10,994	30.27222	-89.42626	Jack Ladner Rd, Bay St Louis

Attachment: 20211018 - Philip's Pest Control Weekly Report for September 5-11 2021 (9928 : Spread

PM				N										
8:15:12 PM	On	35 mph	15 mph	12 mph N	-	0.294 g	0.224 g	58.6 mi.	15,867.5	13.56v	10,996 min	30.27550	-89.42230	7076 Pine St, Bay St Louis, M
8:17:12 PM	On	15 mph	9 mph	7 mph N	-	0.665 g	0.441 g	59.0 mi.	15,867.9	13.53v	10,998 min	30.27883	-89.42159	Magnolia St, Bay St Louis, M
8:19:12 PM	On	16 mph	10 mph	14 mph S	-	0.906 g	0.371 g	59.4 mi.	15,868.3	13.53v	11,000 min	30.27666	-89.42128	7105 Magnolia St, Bay St Lou MS
8:21:12 PM	On	22 mph	13 mph	13 mph N	-	0.869 g	0.363 g	59.8 mi.	15,868.7	13.47v	11,002 min	30.27510	-89.42022	7066 Holly St, Bay St Louis, M
8:23:12 PM	On	17 mph	13 mph	12 mph S	-	0.212 g	0.147 g	60.2 mi.	15,869.1	13.47v	11,004 min	30.27683	-89.41915	7127 Dogwood St, Bay St Lou MS
8:25:12 PM	On	23 mph	14 mph	15 mph N	-	0.273 g	0.384 g	60.7 mi.	15,869.6	13.56v	11,006 min	30.27564	-89.41806	7010 Meadow Dale St, Bay S Louis, MS
8:27:12 PM	On	32 mph	19 mph	15 mph S	-	0.249 g	0.327 g	61.3 mi.	15,870.2	13.44v	11,008 min	30.27335	-89.41912	Dogwood St, Bay St Louis, M
8:29:12 PM	On	30 mph	10 mph	0 mph W	-	1.008 g	0.396 g	61.7 mi.	15,870.6	13.47v	11,010 min	30.27575	-89.41707	7071 Klein St, Bay St Louis, M
8:31:12 PM	On	46 mph	25 mph	0 mph W	35 mph	1.290 g	0.408 g	62.5 mi.	15,871.4	13.35v	11,012 min	30.27974	-89.41026	5350 Lower Bay Rd, Bay St Louis, MS
8:33:12 PM	On	62 mph	20 mph	61 mph N	35 mph	0.939 g	0.359 g	63.2 mi.	15,872.1	13.53v	11,014 min	30.28949	-89.41027	Lower Bay Rd, Bay St Louis, M
8:35:12 PM	On	60 mph	28 mph	18 mph W	-	0.282 g	0.355 g	64.1 mi.	15,873.0	13.53v	11,016 min	30.29564	-89.41902	5044 Old Gainsville Rd, Bay S Louis, MS
8:37:12 PM	On	29 mph	16 mph	28 mph E	-	0.678 g	0.384 g	64.7 mi.	15,873.6	13.50v	11,018 min	30.29480	-89.41190	Old Gainsville Rd, Bay St Loui MS
8:39:12 PM	On	56 mph	40 mph	53 mph S	35 mph	0.824 g	0.486 g	66.0 mi.	15,874.9	13.41v	11,020 min	30.27716	-89.41028	5500 Pearlington Rd, Bay St Louis, MS
8:41:12 PM	On	49 mph	39 mph	44 mph SE	35 mph	0.376 g	0.371 g	67.3 mi.	15,876.2	13.56v	11,022 min	30.26915	-89.42000	5403 Clearmont Rd, Bay St Louis, MS
8:43:12 PM	On	46 mph	20 mph	15 mph S	-	0.204 g	0.298 g	68.0 mi.	15,876.9	13.56v	11,024 min	30.26104	-89.41797	Herron St, Bay St Louis, MS
8:45:12 PM	On	20 mph	10 mph	7 mph S	-	0.657 g	0.416 g	68.3 mi.	15,877.2	13.50v	11,026 min	30.25911	-89.41601	5071 Bordage St, Bay St Loui MS
8:47:12 PM	On	38 mph	18 mph	17 mph NW	-	0.869 g	0.351 g	69.0 mi.	15,877.9	13.47v	11,028 min	30.25723	-89.42019	5090 Pointset Ave, Bay St Lou MS
8:49:12 PM	On	19 mph	14 mph	7 mph N	-	0.122 g	0.273 g	69.5 mi.	15,878.4	13.56v	11,030 min	30.26292	-89.42104	5094 Long St, Bay St Louis, M
8:51:12 PM	On	18 mph	7 mph	0 mph SE	-	0.159 g	0.371 g	69.6 mi.	15,878.5	13.56v	11,032 min	30.26235	-89.41855	5147 Herron St, Bay St Louis MS
8:53:12 PM	On	0 mph	0 mph	0 mph SE	-	0.000 g	0.000 g	69.6 mi.	15,878.5	13.47v	11,034 min	30.26235	-89.41855	5147 Herron St, Bay St Louis MS
8:55:12 PM	On	44 mph	21 mph	44 mph SW	25 mph	1.584 g	0.339 g	70.3 mi.	15,879.2	13.59v	11,036 min	30.25527	-89.41828	6020 S Beach Blvd, Bay St Lou MS
8:57:12	On	43 mph	25 mph	30 mph	35 mph	0.767 g	0.388 g	71.1 mi.	15,880.0	13.35v	11,038	30.24661	-89.42688	5066 Lakeshore Rd, Bay St

Attachment: 20211018 - Philip's Pest Control Weekly Report for September 5-11 2021 (9928 : Spread

PM				W							min			Louis, MS
8:59:12 PM	On	27 mph	17 mph	18 mph S	-	0.363 g	0.555 g	71.7 mi.	15,880.6	13.56v	11,040 min	30.24113	-89.43041	Ann St, Bay St Louis, MS
9:01:12 PM	On	39 mph	19 mph	16 mph S	-	0.927 g	0.510 g	72.3 mi.	15,881.2	13.59v	11,042 min	30.24489	-89.43226	5231 Pleasure St, Bay St Lou MS
9:03:12 PM	On	20 mph	16 mph	19 mph N	-	0.159 g	0.159 g	72.8 mi.	15,881.7	13.50v	11,044 min	30.24046	-89.43223	Pleasure St, Bay St Louis, MS
9:05:12 PM	On	24 mph	17 mph	17 mph S	-	0.996 g	0.351 g	73.6 mi.	15,882.5	13.56v	11,046 min	30.24503	-89.43329	5243 Lambert Ln, Bay St Lou MS
9:07:12 PM	On	19 mph	15 mph	5 mph E	-	0.069 g	0.139 g	73.8 mi.	15,882.7	13.53v	11,048 min	30.23785	-89.43317	5000 Lambert Ln, Bay St Loui MS
9:09:12 PM	On	25 mph	15 mph	15 mph N	-	0.971 g	0.416 g	74.3 mi.	15,883.2	13.56v	11,050 min	30.24525	-89.43329	5244 Lambert Ln, Bay St Loui MS
9:11:12 PM	On	38 mph	23 mph	18 mph SW	-	0.306 g	0.216 g	75.1 mi.	15,884.0	13.35v	11,052 min	30.24178	-89.44017	6160 Central Ave, Bay St Loui MS
9:13:12 PM	On	21 mph	8 mph	21 mph NE	-	0.767 g	0.473 g	75.3 mi.	15,884.2	13.59v	11,054 min	30.24233	-89.43891	6121 Central Ave, Bay St Loui MS
9:15:12 PM	On	48 mph	28 mph	30 mph NW	35 mph	0.229 g	0.331 g	76.3 mi.	15,885.2	13.50v	11,056 min	30.25465	-89.43903	6028 Lakeshore Rd, Bay St Louis, MS
9:17:12 PM	On	52 mph	42 mph	46 mph NE	35 mph	0.237 g	0.273 g	77.7 mi.	15,886.6	13.53v	11,058 min	30.26880	-89.44192	Pearlington Rd, Bay St Louis, MS
9:19:12 PM	On	53 mph	48 mph	45 mph E	35 mph	0.408 g	0.180 g	79.3 mi.	15,888.2	13.53v	11,060 min	30.27358	-89.41689	5659 Pearlington Rd, Bay St Louis, MS
9:21:12 PM	On	62 mph	56 mph	56 mph N	35 mph	0.114 g	0.122 g	81.5 mi.	15,890.4	13.44v	11,062 min	30.29688	-89.41020	Lower Bay Rd, Bay St Louis, MS
9:23:12 PM	On	57 mph	38 mph	35 mph NW	35 mph	0.204 g	0.376 g	81.7 mi.	15,890.6	13.56v	11,064 min	30.30297	-89.40285	Waveland Ave, Waveland, MS
9:25:12 PM	On	36 mph	31 mph	0 mph NE	35 mph	0.090 g	0.416 g	82.7 mi.	15,891.6	13.53v	11,066 min	30.31650	-89.40693	10199 Kiln Waveland Cutoff R Bay St Louis, MS
9:27:12 PM	On	62 mph	50 mph	61 mph NW	55 mph	0.996 g	0.033 g	84.4 mi.	15,893.3	13.56v	11,068 min	30.33277	-89.42658	MS-43, Bay St Louis, MS
9:29:12 PM	On	61 mph	60 mph	60 mph N	55 mph	0.286 g	0.229 g	86.4 mi.	15,895.3	13.53v	11,070 min	30.36037	-89.42405	MS-43, Kiln, MS
9:31:12 PM	On	61 mph	60 mph	60 mph NW	55 mph	0.057 g	0.024 g	88.4 mi.	15,897.3	13.56v	11,072 min	30.38541	-89.44033	14758 MS-43, Kiln, MS
9:33:12 PM	On	61 mph	54 mph	45 mph E	45 mph	0.159 g	0.102 g	90.2 mi.	15,899.1	13.53v	11,074 min	30.40649	-89.44119	16384 MS-43, Kiln, MS
9:35:12 PM	On	52 mph	37 mph	29 mph E	-	0.363 g	0.351 g	91.4 mi.	15,900.3	13.47v	11,076 min	30.41063	-89.42637	Old Joe Moran St, Kiln, MS
9:37:12 PM	On	43 mph	39 mph	38 mph N	-	0.216 g	0.147 g	93.8 mi.	15,902.7	13.56v	11,078 min	30.42677	-89.41939	Joe Moran Rd, Kiln, MS
9:39:12 PM	On	46 mph	30 mph	5 mph S	-	0.396 g	0.563 g	94.1 mi.	15,903.0	13.41v	11,080 min	30.43893	-89.41464	18403 Joe Moran Rd, Kiln, MS
9:41:12	On	6 mph	0 mph	0 mph E	-	0.759 g	0.518 g	94.2 mi.	15,903.1	14.01v	11,082	30.43907	-89.41447	18403 Joe Moran Rd, Kiln, MS

Attachment: 20211018 - Philip's Pest Control Weekly Report for September 5-11 2021 (9928 : Spread

PM											min				
9:43:12 PM	On	0 mph	0 mph	0 mph E	-	0.000 g	0.000 g	94.2 mi.	15,903.1	12.80v	11,084 min	30.43907	-89.41447	18403 Joe Moran Rd, Kiln, MS	
9:43:22 PM	Off	0 mph	0 mph	0 mph E	-	0.000 g	0.000 g	94.2 mi.	15,903.1	12.77v	11,085 min	30.43907	-89.41447	18403 Joe Moran Rd, Kiln, MS	

Copyright ©2021 WEX Telematics - gps.wextelematics.com. Generated in 1.1683 seconds.

Attachment: 20211018 - Philip's Pest Control Weekly Report for September 5-11 2021 (9928 : Spread

Activity Detail Overview »

Location Records	75	**Sorted By**	Time
Total Distance Traveled	57.0 mi.	**Selected Vehicle**	15 (vin: 1D7HE42K465713982)
Average Speed	24 mph	**Report Time Period**	Sep 9 5:00 PM to 10:59 PM (CDT)
Landmarked Stops	Show	**Report Created**	October 11, 2021 10:05:47 AM
Max Speed	82 mph		

** Distance is accumulated daily*
** Odometer values are on the spreadsheet export.*
** Only the closest landmark is shown.*
** Landmarks over 3.8 miles wide have been excluded.*
** Run Time is based on Total GPS Device Hours.*


wex TELEMATICS

Philips Pest Control LLC

Export Data | Email Report

Speed Graphs »

show/hide

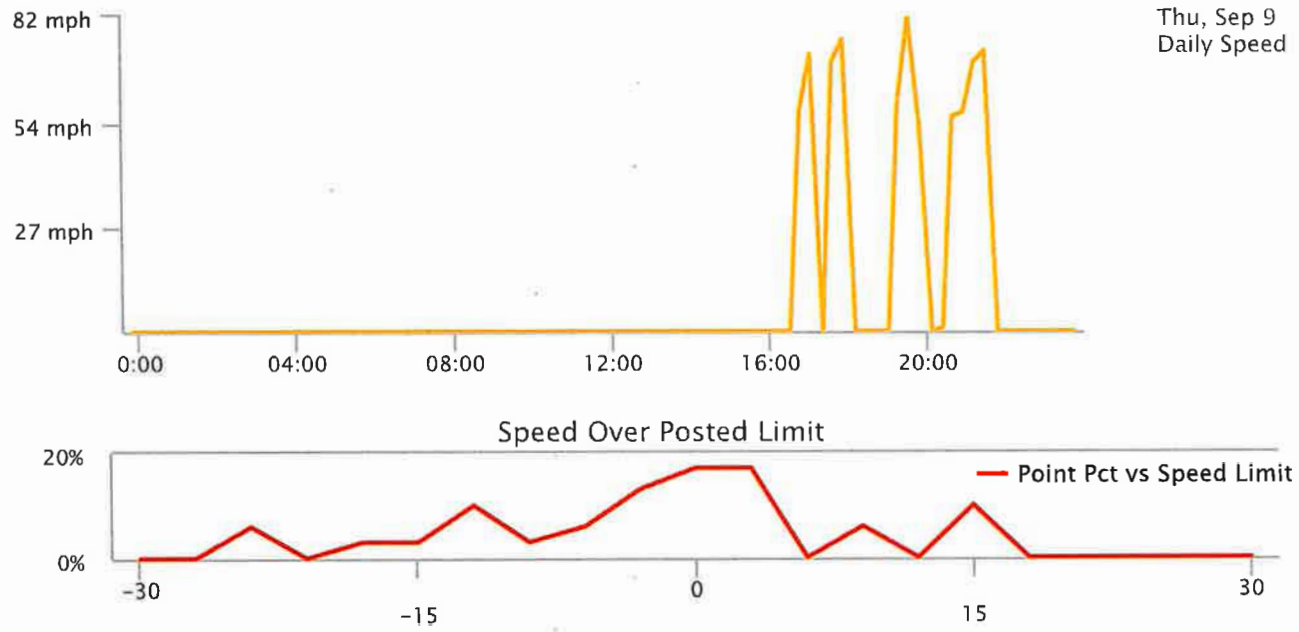

Attachment: 20211018 - Philip's Pest Control Weekly Report for September 5-11 2021 (9928 : Spread





Low-Speed: inst-speed is under 15 mph | No Address: address or speed-limit unknown | Efficient: inst-speed within 10 mph of speed-limit | Stop-n-Go: zero inst-speed and nonzero max-speed | Speeding: inst-speed more than 10 mph over speed-limit | Slow-Poke: inst-speed between 15 mph and 10 mph under limit

Activity Detail Report »

Selected Vehicle: 15

Thu Sep 9, 2021

Time	Ignition	In-Cab Alert	Max Speed	Avg Speed	Inst Speed	Speed Limit	Max Accel	Max Decel	Distance	Odometer	Voltage	Run Time	Latitude	Longitude	Location
5:01:32 PM	On		57 mph	43 mph	51 mph W	65 mph	1.041 g	0.498 g	0.0 mi.	16,127.3	12.25v	11,413 min	30.38078	-89.28260	Kiln Delisle Rd, Pass Christian, MS
5:03:32 PM	On		53 mph	50 mph	51 mph NW	35 mph	0.465 g	0.510 g	1.6 mi.	16,128.9	12.31v	11,415 min	30.38937	-89.30795	7698 Kiln Delisle Rd, Pass Christian, MS
5:05:32 PM	On		72 mph	57 mph	68 mph W	70 mph	0.204 g	0.408 g	3.1 mi.	16,130.4	12.31v	11,417 min	30.38645	-89.33278	I-10, Pass Christian, MS
5:07:32 PM	On		72 mph	68 mph	66 mph W	70 mph	0.110 g	0.114 g	5.4 mi.	16,132.7	12.28v	11,419 min	30.37542	-89.36860	I-10, Diamondhead, MS
5:09:32 PM	On		67 mph	25 mph	30 mph N	25 mph	2.310 g	0.473 g	6.2 mi.	16,133.5	12.25v	11,421 min	30.37631	-89.37542	4404 Kalani Dr, Diamondhead, MS
5:11:32 PM	On		46 mph	30 mph	16 mph NE	30 mph	1.110 g	0.408 g	7.2 mi.	16,134.5	12.34v	11,423 min	30.38476	-89.36435	6642 Golf Club Dr, Diamondhead, MS
5:13:32 PM	On		44 mph	29 mph	6 mph NE	30 mph	1.200 g	0.510 g	8.1 mi.	16,135.4	12.31v	11,425 min	30.39536	-89.35450	87144 Golf Club Dr, Diamondhead, MS
5:15:32 PM	On		47 mph	28 mph	17 mph SE	-	0.273 g	0.331 g	9.1 mi.	16,136.4	12.31v	11,427 min	30.40539	-89.34849	9800 Koloa St, Diamondhead, MS
5:17:32 PM	On		28 mph	3 mph	0 mph SW	30 mph	0.388 g	0.331 g	9.2 mi.	16,136.5	12.46v	11,429 min	30.40425	-89.34895	108216 Kapalama Dr, Diamondhead, MS
5:17:42 PM	Off		0 mph	0 mph	0 mph SW	30 mph	0.000 g	0.000 g	9.2 mi.	16,136.5	12.43v	11,429 min	30.40425	-89.34895	108216 Kapalama Dr, Diamondhead, MS
5:42:22 PM	On		6 mph	0 mph	6 mph E	-	0.000 g	0.000 g	9.2 mi.	16,136.5	13.41v	11,429 min	30.40399	-89.34910	10848 Ala Moana St, Diamondhead, MS
5:44:22 PM	On		42 mph	17 mph	32 mph N	30 mph	1.020 g	0.416 g	9.8 mi.	16,137.1	13.38v	11,431 min	30.41084	-89.34398	16749 Kapalama Dr, Pass Christian, MS

Attachment: 20211018 - Philip's Pest Control Weekly Report for September 5-11 2021 (9928 : Spread

5:46:22 PM	On		41 mph	25 mph	40 mph NW	45 mph	1.029 g	0.473 g	10.6 mi.	16,137.9	13.35v	11,433 min	30.41990	-89.34588	1058 Kiln-Delisle Rd, Pass Christian, MS
5:48:22 PM	On		70 mph	55 mph	60 mph N	-	0.273 g	0.518 g	12.4 mi.	16,139.7	12.31v	11,435 min	30.42984	-89.36918	17222 Fenton Dedeaux Rd, Kiln, MS
5:50:22 PM	On		63 mph	47 mph	37 mph N	-	0.139 g	0.306 g	14.0 mi.	16,141.3	12.31v	11,437 min	30.45226	-89.37193	Fenton Dedeaux Rd, Kiln, MS
5:52:22 PM	On		65 mph	37 mph	65 mph SW	-	0.714 g	0.473 g	15.2 mi.	16,142.5	12.31v	11,439 min	30.45959	-89.37977	3110 Firetower Rd, Kiln, MS
5:54:22 PM	On		76 mph	63 mph	45 mph SW	-	0.327 g	0.433 g	17.3 mi.	16,144.6	12.34v	11,441 min	30.44547	-89.40736	Joe Moran Rd, Kiln, MS
5:56:22 PM	On		52 mph	27 mph	0 mph S	-	0.441 g	0.547 g	18.8 mi.	16,146.1	12.37v	11,443 min	30.43889	-89.41449	18403 Joe Moran Rd, Kiln, MS
5:56:32 PM	Off		0 mph	0 mph	0 mph S	-	0.000 g	0.000 g	18.8 mi.	16,146.1	12.37v	11,444 min	30.43889	-89.41449	18403 Joe Moran Rd, Kiln, MS
6:32:14 PM	On		0 mph	0 mph	0 mph NE	-	0.000 g	0.000 g	18.8 mi.	16,146.1	12.37v	11,444 min	30.43890	-89.41454	18403 Joe Moran Rd, Kiln, MS
6:34:14 PM	On		0 mph	0 mph	0 mph NE	-	0.000 g	0.000 g	18.8 mi.	16,146.1	12.52v	11,446 min	30.43890	-89.41454	18403 Joe Moran Rd, Kiln, MS
6:34:24 PM	Off		0 mph	0 mph	0 mph NE	-	0.000 g	0.000 g	18.8 mi.	16,146.1	12.49v	11,446 min	30.43890	-89.41454	18403 Joe Moran Rd, Kiln, MS
7:28:45 PM	On		0 mph	0 mph	0 mph NE	-	0.000 g	0.000 g	18.8 mi.	16,146.1	13.50v	11,446 min	30.43890	-89.41454	18403 Joe Moran Rd, Kiln, MS
7:30:44 PM	On		53 mph	15 mph	53 mph S	-	0.849 g	0.408 g	19.3 mi.	16,146.6	13.50v	11,448 min	30.43256	-89.41709	Joe Moran Rd, Kiln, MS
7:32:44 PM	On		60 mph	50 mph	43 mph W	-	0.420 g	0.294 g	21.0 mi.	16,148.3	13.47v	11,450 min	30.41065	-89.42533	Old Joe Moran St, Kiln, MS
7:34:44 PM	On		54 mph	26 mph	16 mph W	35 mph	1.073 g	0.408 g	21.7 mi.	16,149.0	13.56v	11,452 min	30.40905	-89.43506	6572 Kiln-Delisle Rd, Kiln, MS
7:36:44 PM	On		67 mph	54 mph	65 mph SE	65 mph	0.229 g	0.114 g	23.4 mi.	16,150.7	13.47v	11,454 min	30.39116	-89.44386	15285 MS-43, Kiln, MS
7:38:20 PM		Speeding - OBD	81 mph	57 mph	81 mph SE	65 mph	0.159 g	0.237 g	24.9 mi.	16,152.2	13.47v	11,454 min	30.37221	-89.43166	MS-43, Kiln, MS
7:38:44 PM	On		82 mph	61 mph	70 mph SE	65 mph	0.159 g	0.237 g	25.4 mi.	16,152.7	13.47v	11,456 min	30.36625	-89.42664	MS-43, Kiln, MS
7:40:44 PM	On		70 mph	49 mph	58 mph S	55 mph	0.286 g	0.167 g	27.0 mi.	16,154.3	13.50v	11,458 min	30.34361	-89.42677	MS-43, Bay St Louis, MS
7:42:44 PM	On		65 mph	63 mph	57 mph SE	55 mph	0.110 g	0.082 g	29.1 mi.	16,156.4	13.41v	11,460 min	30.31954	-89.41163	MS-43, Bay St Louis, MS
7:44:44 PM	On		63 mph	56 mph	50 mph SE	45 mph	0.102 g	0.102 g	31.0 mi.	16,158.3	13.53v	11,462 min	30.31014	-89.38330	MS-43, Bay St Louis, MS
7:46:44 PM	On		50 mph	16 mph	39 mph E	45 mph	1.212 g	0.314 g	31.7 mi.	16,159.0	13.50v	11,464 min	30.30672	-89.37621	US-90, Waveland, MS
7:48:44 PM	On		52 mph	42 mph	45 mph E	45 mph	0.184 g	0.171 g	33.1 mi.	16,160.4	13.47v	11,466 min	30.31418	-89.35440	856 US-90, Bay St Louis, MS
7:50:44					39 mph							11,468			

Attachment: 20211018 - Philip's Pest Control Weekly Report for September 5-11 2021 (9928 : Spread

PM	On		53 mph	42 mph	W	45 mph	0.306 g	0.429 g	34.2 mi.	16,161.5	13.41v	min	30.31998	-89.33649	US-90, Bay St Louis, MS
7:52:44 PM	On		49 mph	18 mph	0 mph SW	45 mph	0.824 g	0.510 g	34.8 mi.	16,162.1	12.77v	11,470 min	30.31746	-89.34598	657 US-90, Bay St Louis, MS
7:52:54 PM	Off		0 mph	0 mph	0 mph SW	45 mph	0.000 g	0.000 g	34.8 mi.	16,162.1	12.77v	11,470 min	30.31746	-89.34598	657 US-90, Bay St Louis, MS
8:38:20 PM	On		1 mph	0 mph	1 mph SE	-	0.000 g	0.000 g	35.2 mi.	16,162.5	13.16v	11,470 min	30.31745	-89.34598	Bay St Louis, MS
8:40:20 PM	On		56 mph	23 mph	32 mph W	45 mph	1.278 g	0.441 g	35.3 mi.	16,162.6	13.38v	11,472 min	30.31303	-89.35824	1075 US-90, Bay St Louis, MS
8:42:20 PM	On		47 mph	32 mph	19 mph W	45 mph	1.131 g	0.294 g	36.6 mi.	16,163.9	13.41v	11,474 min	30.30735	-89.37478	222 US-90, Waveland, MS
8:44:20 PM	On		38 mph	15 mph	10 mph S	45 mph	0.861 g	0.371 g	37.1 mi.	16,164.4	13.41v	11,476 min	30.30511	-89.37988	405 US-90, Waveland, MS
8:46:20 PM	On		10 mph	2 mph	0 mph NE	45 mph	0.102 g	0.461 g	37.2 mi.	16,164.5	13.59v	11,478 min	30.30505	-89.37955	405 US-90, Waveland, MS
8:48:20 PM	On		0 mph	0 mph	0 mph NE	45 mph	0.000 g	0.000 g	37.2 mi.	16,164.5	13.56v	11,480 min	30.30505	-89.37955	405 US-90, Waveland, MS
8:49:56 PM		Idling - OBD	0 mph	0 mph	0 mph NE	45 mph	0.000 g	0.000 g	37.2 mi.	16,164.5	13.62v	11,480 min	30.30505	-89.37955	405 US-90, Waveland, MS
8:50:20 PM	On		0 mph	0 mph	0 mph NE	45 mph	0.000 g	0.000 g	37.2 mi.	16,164.5	13.59v	11,482 min	30.30505	-89.37955	405 US-90, Waveland, MS
8:52:20 PM	On		0 mph	0 mph	0 mph NE	45 mph	0.000 g	0.000 g	37.2 mi.	16,164.5	13.56v	11,484 min	30.30505	-89.37955	405 US-90, Waveland, MS
8:54:20 PM	On		0 mph	0 mph	0 mph NE	45 mph	0.000 g	0.000 g	37.2 mi.	16,164.5	13.56v	11,486 min	30.30505	-89.37955	405 US-90, Waveland, MS
8:54:56 PM		Idling - OBD	0 mph	0 mph	0 mph NE	45 mph	0.000 g	0.000 g	37.2 mi.	16,164.5	13.53v	11,486 min	30.30505	-89.37955	405 US-90, Waveland, MS
8:56:20 PM	On		0 mph	0 mph	0 mph NE	45 mph	0.000 g	0.000 g	37.2 mi.	16,164.5	13.56v	11,488 min	30.30505	-89.37955	405 US-90, Waveland, MS
8:58:20 PM	On		30 mph	2 mph	30 mph E	45 mph	0.996 g	0.090 g	37.7 mi.	16,165.0	13.53v	11,490 min	30.30568	-89.37927	407 US-90, Waveland, MS
9:00:20 PM	On		56 mph	20 mph	55 mph E	45 mph	1.200 g	0.453 g	38.3 mi.	16,165.6	13.59v	11,492 min	30.30921	-89.36898	115 US-90, Waveland, MS
9:02:20 PM	On		57 mph	42 mph	20 mph E	45 mph	1.302 g	0.416 g	39.7 mi.	16,167.0	13.35v	11,494 min	30.31680	-89.34700	700 US-90, Bay St Louis, MS
9:04:20 PM	On		43 mph	29 mph	7 mph S	-	1.098 g	0.261 g	40.7 mi.	16,168.0	11.61v	11,496 min	30.32492	-89.35806	Oliver St, Bay St Louis, MS
9:06:20 PM	On		7 mph	0 mph	2 mph S	-	0.000 g	0.371 g	40.8 mi.	16,168.1	13.19v	11,498 min	30.32485	-89.35806	Oliver St, Bay St Louis, MS
9:08:20 PM	On		29 mph	3 mph	24 mph E	-	0.894 g	0.473 g	40.9 mi.	16,168.2	13.56v	11,500 min	30.32501	-89.35759	Blue Meadow Rd, Bay St Louis, MS
9:10:20 PM	On		27 mph	3 mph	23 mph E	-	1.143 g	0.420 g	41.0 mi.	16,168.3	13.53v	11,502 min	30.32500	-89.35591	1001 Blue Meadow Rd, Bay St Louis, MS
9:12:20 PM	On		41 mph	15 mph	0 mph SW	-	0.237 g	0.461 g	41.6 mi.	16,168.9	13.47v	11,504 min	30.32032	-89.35021	828 Blue Meadow Rd, Bay St L

Attachment: 20211018 - Philip's Pest Control Weekly Report for September 5-11 2021 (9928 : Spread

9:14:20 PM	On		0 mph	0 mph	0 mph SW	-	0.000 g	0.000 g	41.6 mi.	16,168.9	13.47v	11,506 min	30.32032	-89.35021	828 Blue Meadow Rd, Bay St Louis, MS
9:16:20 PM	On		35 mph	10 mph	8 mph SW	45 mph	0.996 g	0.486 g	41.9 mi.	16,169.2	13.50v	11,508 min	30.31692	-89.34698	701 US-90, Bay St Louis, MS
9:18:20 PM	On		43 mph	39 mph	40 mph W	45 mph	0.261 g	0.192 g	43.2 mi.	16,170.5	13.53v	11,510 min	30.31004	-89.36704	US-90, Bay St Louis, MS
9:20:20 PM	On		43 mph	24 mph	4 mph W	-	0.282 g	0.306 g	44.0 mi.	16,171.3	13.38v	11,512 min	30.30734	-89.37649	Waveland, MS
9:22:20 PM	On		4 mph	0 mph	0 mph W	45 mph	0.000 g	0.384 g	44.0 mi.	16,171.3	13.53v	11,514 min	30.30734	-89.37649	302 US-90, Waveland, MS
9:24:20 PM	On		0 mph	0 mph	0 mph W	45 mph	0.000 g	0.000 g	44.0 mi.	16,171.3	13.56v	11,516 min	30.30734	-89.37649	302 US-90, Waveland, MS
9:25:32 PM		Idling - OBD	0 mph	0 mph	0 mph W	45 mph	0.000 g	0.000 g	44.0 mi.	16,171.3	13.38v	11,516 min	30.30734	-89.37649	302 US-90, Waveland, MS
9:26:20 PM	On		18 mph	4 mph	18 mph W	-	1.429 g	0.147 g	44.1 mi.	16,171.4	13.53v	11,518 min	30.30756	-89.37854	Waveland, MS
9:28:20 PM	On		70 mph	52 mph	65 mph NW	55 mph	0.882 g	0.327 g	45.9 mi.	16,173.2	13.53v	11,520 min	30.31580	-89.40521	10450 MS-603, Bay St Louis, MS
9:30:20 PM	On		71 mph	68 mph	70 mph N	55 mph	0.078 g	0.082 g	46.0 mi.	16,173.3	13.53v	11,522 min	30.33984	-89.42804	11478 MS-43, Bay St Louis, MS
9:32:20 PM	On		73 mph	68 mph	68 mph NW	65 mph	0.180 g	0.139 g	48.2 mi.	16,175.5	13.47v	11,524 min	30.37037	-89.42953	13482 MS-43, Kiln, MS
9:34:20 PM	On		68 mph	55 mph	50 mph NW	55 mph	0.094 g	0.090 g	50.1 mi.	16,177.4	13.47v	11,526 min	30.39325	-89.44505	MS-43, Kiln, MS
9:36:20 PM	On		54 mph	46 mph	34 mph NE	45 mph	0.204 g	0.102 g	51.6 mi.	16,178.9	13.38v	11,528 min	30.40798	-89.43583	16598 MS-43, Kiln, MS
9:38:20 PM	On		54 mph	33 mph	34 mph NE	-	0.261 g	0.318 g	52.7 mi.	16,180.0	13.47v	11,530 min	30.41190	-89.42308	Old Joe Moran St, Kiln, MS
9:40:19 PM	On		45 mph	37 mph	41 mph NE	-	0.192 g	0.204 g	53.9 mi.	16,181.2	13.53v	11,532 min	30.42872	-89.41832	Joe Moran Rd, Kiln, MS
9:42:20 PM	On		41 mph	25 mph	0 mph E	-	0.114 g	0.359 g	57.0 mi.	16,184.3	13.47v	11,534 min	30.43903	-89.41448	18403 Joe Moran Rd, Kiln, MS
9:44:19 PM	On		0 mph	0 mph	0 mph E	-	0.000 g	0.000 g	57.0 mi.	16,184.3	12.71v	11,536 min	30.43903	-89.41448	18403 Joe Moran Rd, Kiln, MS
9:44:30 PM	Off		0 mph	0 mph	0 mph E	-	0.000 g	0.000 g	57.0 mi.	16,184.3	12.71v	11,536 min	30.43903	-89.41448	18403 Joe Moran Rd, Kiln, MS

Copyright ©2021 WEX Telematics - gps.wextelematics.com. Generated in 1.0275 seconds.

Attachment: 20211018 - Philip's Pest Control Weekly Report for September 5-11 2021 (9928 : Spread

PHILIP'S PEST CONTROL
MOSQUITO DIVISION
18516 OLD JOE MORAN ROAD
KILN, MS 39556
PHONE: 228-493-3700

Board of Supervisors President
854 Hwy 90
Bay St Louis, MS 39520

RE: Weekly Report: September 12-18 2021

Philip's Pest Control Mosquito Division performed the services of mosquito control for the week of September 12-18, 2021 in Hancock County, MS. Please see attached document for a complete weekly report.

Sincerely,

Alan Moran
Manager

Attachment: 20211018 - Philip's Pest Control Weekly Report for September 12-18 2021 (9928 : Spread Philip's Pest Control's montly and weekly

PHILIP'S PEST CONTROL
MOSQUITO DIVISION
18516 OLD JOE MORAN ROAD
KILN, MS 39556

WEEKLY REPORT RECAP SEPTEMBER 12-18 2021

ADULTICIDING REPORT

Miles Sprayed— 955

Acerage Treated— 34,380

LARVICIDING REPORT

Miles treated for standing water—0

SERVICE REQUEST RECEIVED

Adulticiding— 9

Larviciding _ 0

Attachment: 20211018 - Philip's Pest Control Weekly Report for September 12-18 2021 (9928 : Spread Philip's Pest Control's montly and weekly

PHILIP'S PEST CONTROL
MOSQUITO DIVISION
18516 OLD JOE MORAN ROAD
KILN, MS 39556

DROPLET TEST

WEEK OF SEPTEMBER 12, 2021 TO SEPTEMBER 18, 2021

PERFORMED SEPTEMBER 12, 2021

RESULTS: less than a quart per min which is sufficient to correct amount to spray for mosquito control.

PERFORMED SEPTEMBER 13, 2021

RESULTS: less than a quart per min which is sufficient to correct amount to spray for mosquito control.

PERFORMED SEPTEMBER 15, 2021

RESULTS: less than a quart per min which is sufficient to correct amount to spray for mosquito control.

PERFORMED SEPTEMBER 16, 2021

RESULTS: less than a quart per min which is sufficient to correct amount to spray for mosquito control.

Attachment: 20211018 - Philip's Pest Control Weekly Report for September 12-18 2021 (9928 : Spread Philip's Pest Control's montly and weekly

CALL LOG SEPT 12-18, 2021

9/12/2021		9042 HARBOR DR	BAY ST LOUIS	344-8110
9/12/2021	RONNIE PACK	16003 1ST ST	PEARLINGTON	216-5870
9/13/2021	TOMMY SPIERS	9052 HARBOR DR	BAY ST LOUIS	332-4881
9/12/2021	JOHN LEWSI	5078 SPIERS DR	BAY ST LOUIS	
9/12/2021	MR HARDIE	26045 RAINBOW DR	PERKINSTON	216-3656
9/16/2021	VICTORIA SPRUCE	88384 DH DR E	DIAMONDHEAD	342-6390
9/16/2021	WAYNE MOORE	9107 OAK ST	BAY ST LOUIS	
9/19/2021	TIM MURPHY	23160 FLEXIS RD S	PICAYUNE	504-577-0403
9/16/2021	CHARLES GALLAGHER	MOLLERE DR	WAVELAND	

Attachment: 20211018 - Philip's Pest Control Weekly Report for September 12-18 2021 (9928 : Spread Philip's Pest Control's montly and weekly

Activity Detail Overview »

Location Records	374	**Sorted By**	Time
Total Distance Traveled	205.4 mi.	**Selected Vehicle**	10 (vin: 1GCHSDE33G1109077)
Average Speed	18 mph	**Report Time Period**	Sep 12 12:00 AM to Sep 14 11:59 PM (CDT)
Landmarked Stops	Show	**Report Created**	October 11, 2021 10:00:10 AM
Max Speed	94 mph		

** Distance is accumulated daily*
** Odometer values are on the spreadsheet export.*
** Only the closest landmark is shown.*
** Landmarks over 3.8 miles wide have been excluded.*
** Run Time is based on Total GPS Device Hours.*


wex TELEMATICS


Philips Pest Control LLC

Export Data | Email Report


Speed Graphs »


show/hide

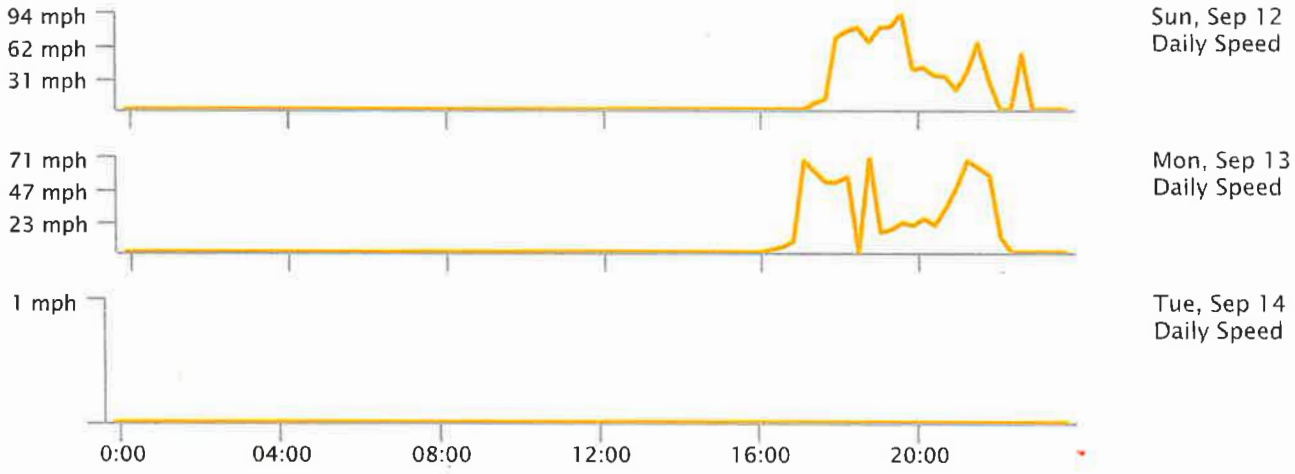

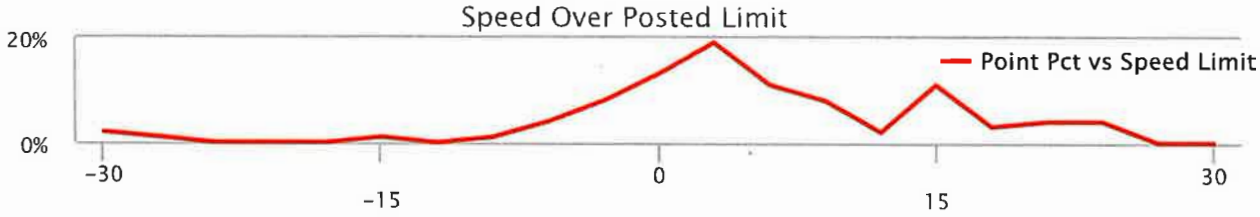

Attachment: 20211018 - Philip's Pest Control Weekly Report for September 12-18 2021 (9928 : Spread

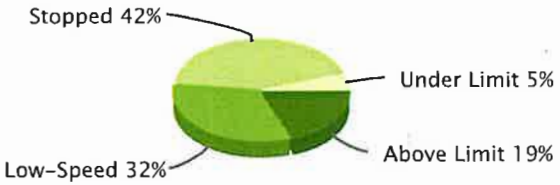

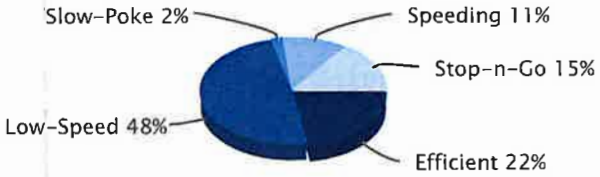

Low-Speed: inst-speed is under 15 mph | No Address: address or speed-limit unknown | Efficient: inst-speed within 10 mph of speed-limit | Stop-n-Go: zero inst-speed and nonzero max-speed | Speeding: inst-speed more than 10 mph over speed-limit | Slow-Poke: inst-speed between 15 mph and 10 mph under limit

Activity Detail Report »

Selected Vehicle: 10

Sun Sep 12, 2021

Time	Ignition	In-Cab Alert	Max Speed	Avg Speed	Inst Speed	Speed Limit	Max Accel	Max Decel	Distance	Odometer	Voltage	Run Time	Latitude	Longitude	Location
9:19:36 AM			0 mph	0 mph	0 mph W	-	0.000 g	0.000 g	0.0 mi.	107,247.1	12.49v	44,055 min	30.43916	-89.41465	18403 Joe Moran Rd, Kiln, MS
5:19:54 PM	On		0 mph	0 mph	0 mph W	-	0.000 g	0.000 g	0.0 mi.	107,247.1	14.65v	44,055 min	30.43916	-89.41465	18403 Joe Moran Rd, Kiln, MS
5:21:52 PM	On		0 mph	0 mph	0 mph W	-	0.000 g	0.000 g	0.0 mi.	107,247.1	14.14v	44,057 min	30.43916	-89.41465	18403 Joe Moran Rd, Kiln, MS
5:23:52 PM	On		1 mph	0 mph	0 mph W	-	0.000 g	0.000 g	0.0 mi.	107,247.1	14.07v	44,059 min	30.43916	-89.41465	18403 Joe Moran Rd, Kiln, MS
5:25:52 PM	On		0 mph	0 mph	0 mph NE	-	0.000 g	0.000 g	0.0 mi.	107,247.1	14.11v	44,061 min	30.43911	-89.41474	18403 Joe Moran Rd, Kiln, MS
5:27:52 PM	On		0 mph	0 mph	0 mph NE	-	0.000 g	0.000 g	0.0 mi.	107,247.1	14.11v	44,063 min	30.43911	-89.41474	18403 Joe Moran Rd, Kiln, MS
5:29:02 PM		Idling - OBD	0 mph	0 mph	0 mph NE	-	0.000 g	0.000 g	0.0 mi.	107,247.1	14.07v	44,063 min	30.43911	-89.41474	18403 Joe Moran Rd, Kiln, MS
5:29:52 PM	On		0 mph	0 mph	0 mph NE	-	0.000 g	0.000 g	0.0 mi.	107,247.1	14.11v	44,065 min	30.43911	-89.41474	18403 Joe Moran Rd, Kiln, MS
5:31:52 PM	On		0 mph	0 mph	0 mph NE	-	0.000 g	0.000 g	0.0 mi.	107,247.1	14.11v	44,067 min	30.43911	-89.41474	18403 Joe Moran Rd, Kiln, MS
5:33:52 PM	On		6 mph	0 mph	0 mph N	-	0.882 g	0.429 g	0.1 mi.	107,247.2	14.11v	44,069 min	30.43923	-89.41468	18403 Joe Moran Rd, Kiln, MS
5:35:52 PM	On		0 mph	0 mph	0 mph S	-	0.000 g	0.000 g	0.1 mi.	107,247.2	14.20v	44,071 min	30.43929	-89.41459	18403 Joe Moran Rd, Kiln, MS
5:37:52 PM	On		4 mph	0 mph	0 mph S	-	0.722 g	0.543 g	0.1 mi.	107,247.2	14.20v	44,073 min	30.43916	-89.41454	18403 Joe Moran Rd, Kiln, MS

Attachment: 20211018 - Philip's Pest Control Weekly Report for September 12-18 2021 (9928 : Spread

5:39:52 PM	On		0 mph	0 mph	0 mph S	-	0.000 g	0.000 g	0.1 mi.	107,247.2	14.11v	44,075 min	30.43912	-89.41455	18403 Joe Moran Rd, Kiln, MS
5:41:52 PM	On		0 mph	0 mph	0 mph S	-	0.000 g	0.000 g	0.1 mi.	107,247.2	14.14v	44,077 min	30.43912	-89.41455	18403 Joe Moran Rd, Kiln, MS
5:42:45 PM		Idling - OBD	0 mph	0 mph	0 mph S	-	0.000 g	0.000 g	0.1 mi.	107,247.2	13.74v	44,077 min	30.43912	-89.41455	18403 Joe Moran Rd, Kiln, MS
5:43:52 PM	On		0 mph	0 mph	0 mph S	-	0.000 g	0.000 g	0.1 mi.	107,247.2	13.53v	44,079 min	30.43912	-89.41455	18403 Joe Moran Rd, Kiln, MS
5:45:52 PM	On		0 mph	0 mph	0 mph S	-	0.000 g	0.000 g	0.1 mi.	107,247.2	14.14v	44,081 min	30.43912	-89.41455	18403 Joe Moran Rd, Kiln, MS
5:47:45 PM		Idling - OBD	0 mph	0 mph	0 mph S	-	0.000 g	0.000 g	0.1 mi.	107,247.2	13.59v	44,081 min	30.43912	-89.41455	18403 Joe Moran Rd, Kiln, MS
5:47:52 PM	On		0 mph	0 mph	0 mph S	-	0.000 g	0.000 g	0.1 mi.	107,247.2	13.50v	44,083 min	30.43912	-89.41455	18403 Joe Moran Rd, Kiln, MS
5:49:52 PM	On		0 mph	0 mph	0 mph S	-	0.000 g	0.000 g	0.1 mi.	107,247.2	13.62v	44,085 min	30.43912	-89.41455	18403 Joe Moran Rd, Kiln, MS
5:51:52 PM	On		10 mph	1 mph	0 mph S	-	1.143 g	0.453 g	0.1 mi.	107,247.2	13.53v	44,087 min	30.43870	-89.41441	18403 Joe Moran Rd, Kiln, MS
5:53:52 PM	On		21 mph	3 mph	21 mph W	-	1.008 g	0.486 g	0.1 mi.	107,247.2	13.53v	44,089 min	30.43792	-89.41583	Joe Moran Rd, Kiln, MS
5:55:52 PM	On		38 mph	33 mph	29 mph S	-	0.261 g	0.339 g	1.2 mi.	107,248.3	13.56v	44,091 min	30.42356	-89.42128	Old Joe Moran St, Kiln, MS
5:57:52 PM	On		37 mph	33 mph	20 mph SW	-	0.180 g	0.192 g	2.4 mi.	107,249.5	13.44v	44,093 min	30.41054	-89.42721	Old Joe Moran St, Kiln, MS
5:59:52 PM	On		44 mph	23 mph	4 mph W	35 mph	1.086 g	0.461 g	3.1 mi.	107,250.2	13.59v	44,095 min	30.40908	-89.43510	6584 Kiln-Delisle Rd, Kiln, MS
6:01:52 PM	On		60 mph	45 mph	60 mph SE	55 mph	0.249 g	0.151 g	4.6 mi.	107,251.7	13.38v	44,097 min	30.39456	-89.44591	15407 MS-43, Kiln, MS
6:03:52 PM	On		60 mph	49 mph	59 mph SE	55 mph	0.159 g	0.135 g	6.3 mi.	107,253.4	13.56v	44,099 min	30.37367	-89.43297	MS-43, Kiln, MS
6:05:52 PM	On		63 mph	52 mph	62 mph S	55 mph	0.229 g	0.216 g	8.0 mi.	107,255.1	13.56v	44,101 min	30.35126	-89.42308	MS-43, Bay St Louis, MS
6:07:52 PM	On		70 mph	65 mph	65 mph SE	65 mph	0.090 g	0.090 g	10.2 mi.	107,257.3	13.65v	44,103 min	30.32362	-89.41833	MS-43, Bay St Louis, MS
6:09:52 PM	On		66 mph	61 mph	57 mph E	55 mph	0.057 g	0.090 g	12.2 mi.	107,259.3	13.56v	44,105 min	30.31219	-89.38782	9459 MS-43, Bay St Louis, MS
6:11:52 PM	On		59 mph	45 mph	55 mph W	45 mph	0.384 g	0.261 g	13.7 mi.	107,260.8	13.56v	44,107 min	30.30170	-89.39123	552 US-90, Waveland, MS
6:13:52 PM	On		55 mph	31 mph	50 mph W	45 mph	1.110 g	0.453 g	14.7 mi.	107,261.8	13.53v	44,109 min	30.29884	-89.40791	US-90, Bay St Louis, MS
6:15:52 PM	On		71 mph	63 mph	71 mph W	65 mph	0.069 g	0.102 g	16.8 mi.	107,263.9	13.59v	44,111 min	30.29991	-89.44326	US-90, Bay St Louis, MS
6:17:52 PM	On		76 mph	70 mph	76 mph W	65 mph	0.102 g	0.171 g	19.2 mi.	107,266.3	13.53v	44,113 min	30.30116	-89.48222	US-90, Bay St Louis, MS
6:18:00		Speeding -	--	--	76 mph	--	--	--	--	--	--	44,113	--	--	--

Attachment: 20211018 - Philip's Pest Control Weekly Report for September 12-18 2021 (9928 : Spread

PM		OBD	77 mph	77 mph	W	65 mph	0.045 g	0.020 g	19.3 mi.	107,266.4	13.50v	min	30.30125	-89.48507	US-90, Bay St Louis, MS
6:19:52 PM	On		77 mph	61 mph	71 mph SW	55 mph	0.261 g	0.229 g	21.2 mi.	107,268.3	13.56v	44,115 min	30.29621	-89.51225	US-90, Bay St Louis, MS
6:21:52 PM	On		75 mph	65 mph	58 mph SW	55 mph	0.090 g	0.102 g	23.4 mi.	107,270.5	13.56v	44,117 min	30.27855	-89.54199	US-90, Bay St Louis, MS
6:23:52 PM	On		70 mph	54 mph	58 mph SW	55 mph	0.241 g	0.180 g	25.2 mi.	107,272.3	13.56v	44,119 min	30.26374	-89.56701	US-90, Bay St Louis, MS
6:25:52 PM	On		64 mph	55 mph	59 mph SW	55 mph	0.102 g	0.102 g	27.0 mi.	107,274.1	13.53v	44,121 min	30.24936	-89.59259	15492 US-90, Pearlington, MS
6:27:52 PM	On		63 mph	47 mph	37 mph NW	-	0.224 g	0.261 g	28.6 mi.	107,275.7	13.53v	44,123 min	30.24414	-89.60995	5166 MS-604, Pearlington, MS
6:29:52 PM	On		37 mph	7 mph	9 mph SW	-	0.984 g	0.498 g	28.9 mi.	107,276.0	13.56v	44,125 min	30.24568	-89.60788	16068 1st St, Pearlington, MS
6:31:52 PM	On		12 mph	4 mph	0 mph W	-	0.102 g	0.473 g	29.0 mi.	107,276.1	13.50v	44,127 min	30.24480	-89.61011	16099 1st St, Pearlington, MS
6:33:52 PM	On		64 mph	41 mph	64 mph NE	55 mph	1.029 g	0.416 g	30.4 mi.	107,277.5	13.53v	44,129 min	30.24754	-89.59603	15599 US-90, Pearlington, MS
6:35:00 PM		Speeding - OBD	78 mph	69 mph	78 mph NE	55 mph	0.057 g	0.024 g	31.6 mi.	107,278.7	13.59v	44,129 min	30.25767	-89.57752	15023 US-90, Pearlington, MS
6:35:52 PM	On		80 mph	72 mph	70 mph NE	55 mph	0.057 g	0.069 g	32.8 mi.	107,279.9	13.53v	44,131 min	30.26648	-89.56233	US-90, Bay St Louis, MS
6:37:52 PM	On		70 mph	54 mph	60 mph S	35 mph	0.237 g	0.224 g	34.6 mi.	107,281.7	13.59v	44,133 min	30.25778	-89.53778	Lower Bay Rd, Bay St Louis, MS
6:39:52 PM	On		62 mph	51 mph	46 mph SE	35 mph	0.229 g	0.237 g	36.3 mi.	107,283.4	13.56v	44,135 min	30.23645	-89.53731	12013 Lower Bay Rd, Bay St Louis, MS
6:41:52 PM	On		58 mph	49 mph	49 mph E	35 mph	0.294 g	0.237 g	38.0 mi.	107,285.1	13.53v	44,137 min	30.23726	-89.51058	Lower Bay Rd, Bay St Louis, MS
6:43:52 PM	On		52 mph	46 mph	37 mph N	35 mph	0.114 g	0.224 g	39.5 mi.	107,286.6	13.56v	44,139 min	30.24388	-89.49058	Lower Bay Rd, Bay St Louis, MS
6:45:52 PM	On		52 mph	46 mph	51 mph NE	35 mph	0.114 g	0.102 g	41.0 mi.	107,288.1	13.65v	44,141 min	30.25096	-89.46813	8267 Pearlington Rd, Bay St Louis, MS
6:47:52 PM	On		53 mph	48 mph	24 mph E	35 mph	0.135 g	0.192 g	42.6 mi.	107,289.7	13.53v	44,143 min	30.26613	-89.44883	Pearlington Rd, Bay St Louis, MS
6:49:52 PM	On		66 mph	46 mph	59 mph N	35 mph	0.918 g	0.510 g	44.1 mi.	107,291.2	13.62v	44,145 min	30.28724	-89.45636	Lakeshore Rd, Bay St Louis, MS
6:51:52 PM	On		59 mph	33 mph	33 mph NW	-	1.416 g	0.371 g	45.3 mi.	107,292.4	13.56v	44,147 min	30.30227	-89.45847	Bayou la Croix Rd, Bay St Louis, MS
6:53:52 PM	On		37 mph	32 mph	31 mph NW	-	0.167 g	0.184 g	46.4 mi.	107,293.5	13.59v	44,149 min	30.31093	-89.47380	Bayou la Croix Rd, Bay St Louis, MS
6:55:52 PM	On		36 mph	31 mph	22 mph NW	-	0.351 g	0.343 g	47.4 mi.	107,294.5	13.56v	44,151 min	30.32086	-89.48669	Bayou la Croix Rd, Bay St Louis, MS
6:57:52 PM	On		31 mph	25 mph	31 mph NE	-	0.269 g	0.249 g	48.3 mi.	107,295.4	13.53v	44,153 min	30.33034	-89.48313	7687 Bayou Lacroix Rd, Bay St Louis, MS
6:59:52 PM	On		44 mph	24 mph	1 mph S	-	1.722 g	0.829 g	49.1 mi.	107,296.2	13.47v	44,155 min	30.33980	-89.47623	7584 Bayou Lacroix Rd, Bay St Louis, M

Attachment: 20211018 - Philip's Pest Control Weekly Report for September 12-18 2021 (9928 : Spread

7:01:52 PM	On		43 mph	34 mph	34 mph SW	-	1.155 g	0.510 g	50.2 mi.	107,297.3	13.59v	44,157 min	30.32696	-89.48734	7738 Bayou Lacroix Rd, Bay St Louis, MS
7:03:52 PM	On		37 mph	32 mph	24 mph S	-	0.363 g	0.396 g	51.3 mi.	107,298.4	13.56v	44,159 min	30.31243	-89.49064	8189 Bayou Lacroix Rd, Bay St Louis, MS
7:05:52 PM	On		69 mph	32 mph	69 mph W	65 mph	1.155 g	0.396 g	52.3 mi.	107,299.4	13.50v	44,161 min	30.30187	-89.49593	10008 US-90, Bay St Louis, MS
7:07:52 PM	On		70 mph	35 mph	50 mph SW	55 mph	1.314 g	0.257 g	53.5 mi.	107,300.6	13.53v	44,163 min	30.29676	-89.51131	US-90, Bay St Louis, MS
7:08:48 PM		Speeding - OBD	80 mph	61 mph	80 mph SW	55 mph	0.139 g	0.159 g	54.5 mi.	107,301.6	13.59v	44,163 min	30.28887	-89.52452	US-90, Bay St Louis, MS
7:09:21 PM		Speeding - OBD	80 mph	67 mph	79 mph SW	55 mph	0.139 g	0.159 g	55.1 mi.	107,302.2	13.53v	44,163 min	30.28320	-89.53405	US-90, Bay St Louis, MS
7:09:52 PM	On		80 mph	69 mph	71 mph SW	55 mph	0.139 g	0.159 g	55.7 mi.	107,302.8	13.47v	44,165 min	30.27784	-89.54310	US-90, Bay St Louis, MS
7:11:52 PM	On		72 mph	63 mph	58 mph SW	55 mph	0.049 g	0.069 g	57.9 mi.	107,305.0	13.56v	44,167 min	30.26074	-89.57206	US-90, Bay St Louis, MS
7:13:52 PM	On		62 mph	57 mph	55 mph SW	55 mph	0.147 g	0.090 g	59.8 mi.	107,306.9	13.62v	44,169 min	30.24612	-89.59874	US-90, Pearlington, MS
7:15:52 PM	On		58 mph	37 mph	16 mph NE	-	0.261 g	0.351 g	61.0 mi.	107,308.1	13.59v	44,171 min	30.24509	-89.60939	16089 1st St, Pearlington, MS
7:17:52 PM	On		20 mph	10 mph	2 mph W	-	1.020 g	0.612 g	61.4 mi.	107,308.5	13.53v	44,173 min	30.24561	-89.61072	16000 Adams St, Pearlington, MS
7:19:52 PM	On		24 mph	7 mph	0 mph NE	-	0.159 g	0.416 g	61.7 mi.	107,308.8	13.56v	44,175 min	30.24765	-89.61209	5287 MS-604, Pearlington, MS
7:21:52 PM	On		0 mph	0 mph	0 mph NE	-	0.000 g	0.000 g	61.7 mi.	107,308.8	13.56v	44,177 min	30.24765	-89.61209	5287 MS-604, Pearlington, MS
7:23:52 PM	On		0 mph	0 mph	0 mph NE	-	0.000 g	0.000 g	61.7 mi.	107,308.8	13.56v	44,179 min	30.24765	-89.61209	5287 MS-604, Pearlington, MS
7:23:57 PM		Idling - OBD	0 mph	0 mph	0 mph NE	-	0.000 g	0.000 g	61.7 mi.	107,308.8	13.53v	44,179 min	30.24765	-89.61209	5287 MS-604, Pearlington, MS
7:25:52 PM	On		2 mph	0 mph	2 mph NE	-	0.000 g	0.000 g	61.7 mi.	107,308.8	13.44v	44,181 min	30.24765	-89.61209	16199 Jefferson St, Pearlington, MS
7:27:52 PM	On		61 mph	37 mph	61 mph NE	55 mph	0.963 g	0.433 g	62.8 mi.	107,309.9	13.56v	44,183 min	30.24496	-89.60097	US-90, Pearlington, MS
7:29:09 PM		Speeding - OBD	78 mph	68 mph	78 mph NE	55 mph	0.049 g	0.012 g	64.3 mi.	107,311.4	13.56v	44,183 min	30.25611	-89.58038	US-90, Pearlington, MS
7:29:52 PM	On		81 mph	71 mph	75 mph NE	55 mph	0.069 g	0.082 g	65.2 mi.	107,312.3	13.50v	44,185 min	30.26354	-89.56734	US-90, Bay St Louis, MS
7:31:09 PM		Speeding - OBD	78 mph	64 mph	78 mph NE	55 mph	0.102 g	0.204 g	66.6 mi.	107,313.7	13.59v	44,185 min	30.27473	-89.54847	US-90, Bay St Louis, MS
7:31:52 PM	On		78 mph	64 mph	60 mph NE	55 mph	0.102 g	0.204 g	67.4 mi.	107,314.5	13.53v	44,187 min	30.28095	-89.53796	US-90, Bay St Louis, MS
7:33:52 PM	On		64 mph	59 mph	55 mph NE	55 mph	0.078 g	0.057 g	69.4 mi.	107,316.5	13.56v	44,189 min	30.29719	-89.51055	US-90, Bay St Louis, MS
7:35:52					70 mph							44,191			

Attachment: 20211018 - Philip's Pest Control Weekly Report for September 12-18 2021 (9928 : Spread

PM	On		71 mph	56 mph	E	65 mph	0.196 g	0.184 g	71.2 mi.	107,318.3	13.59v	min	30.30087	-89.48250	US-90, Bay St Louis, MS
7:37:52 PM	On		70 mph	68 mph	70 mph E	65 mph	0.053 g	0.069 g	73.5 mi.	107,320.6	13.53v	44,193 min	30.29963	-89.44434	US-90, Bay St Louis, MS
7:39:52 PM	On		72 mph	66 mph	57 mph E	65 mph	0.057 g	0.078 g	75.7 mi.	107,322.8	13.56v	44,195 min	30.29871	-89.40733	US-90, Bay St Louis, MS
7:41:52 PM	On		57 mph	26 mph	43 mph NW	35 mph	0.927 g	0.531 g	76.6 mi.	107,323.7	13.53v	44,197 min	30.30188	-89.40113	2236 Waveland Ave, Waveland, MS
7:43:52 PM	On		47 mph	36 mph	16 mph NW	55 mph	0.918 g	0.249 g	77.8 mi.	107,324.9	13.59v	44,199 min	30.31685	-89.40694	MS-43, Bay St Louis, MS
7:45:52 PM	On		71 mph	61 mph	60 mph N	55 mph	0.180 g	0.078 g	79.8 mi.	107,326.9	13.56v	44,201 min	30.33837	-89.42822	11428 MS-43, Bay St Louis, MS
7:47:52 PM	On		70 mph	56 mph	70 mph E	70 mph	0.261 g	0.204 g	81.7 mi.	107,328.8	13.53v	44,203 min	30.36056	-89.41551	I-10, Bay St Louis, MS
7:48:03 PM		Speeding - OBD	85 mph	81 mph	85 mph E	70 mph	0.094 g	0.000 g	81.9 mi.	107,329.0	13.56v	44,203 min	30.36182	-89.41163	I-10, Bay St Louis, MS
7:49:12 PM		Speeding - OBD	94 mph	86 mph	78 mph E	70 mph	0.094 g	0.102 g	83.6 mi.	107,330.7	13.50v	44,203 min	30.36976	-89.38548	I-10, Diamondhead, MS
7:49:52 PM	On		94 mph	74 mph	6 mph N	40 mph	0.318 g	0.339 g	84.2 mi.	107,331.3	13.59v	44,205 min	30.37098	-89.37638	Diamondhead, MS
7:51:52 PM	On		39 mph	15 mph	0 mph W	35 mph	1.073 g	0.473 g	84.7 mi.	107,331.8	13.47v	44,207 min	30.37619	-89.37781	5446 Diamondhead Dr N, Diamondhead, MS
7:53:52 PM	On		4 mph	0 mph	0 mph S	35 mph	0.759 g	0.257 g	84.8 mi.	107,331.9	13.47v	44,209 min	30.37614	-89.37786	5446 Diamondhead Dr N, Diamondhead, MS
7:55:52 PM	On		0 mph	0 mph	0 mph S	35 mph	0.000 g	0.000 g	84.8 mi.	107,331.9	13.59v	44,211 min	30.37614	-89.37786	5446 Diamondhead Dr N, Diamondhead, MS
7:57:52 PM	On		6 mph	1 mph	0 mph E	25 mph	0.869 g	0.339 g	84.9 mi.	107,332.0	13.62v	44,213 min	30.37579	-89.37764	5400 W Aloha Dr, Diamondhead, MS
7:59:52 PM	On		0 mph	0 mph	0 mph E	25 mph	0.000 g	0.000 g	84.9 mi.	107,332.0	13.53v	44,215 min	30.37579	-89.37764	5400 W Aloha Dr, Diamondhead, MS
8:01:42 PM		Idling - OBD	0 mph	0 mph	0 mph E	25 mph	0.000 g	0.000 g	84.9 mi.	107,332.0	13.53v	44,215 min	30.37579	-89.37764	5400 W Aloha Dr, Diamondhead, MS
8:01:52 PM	On		0 mph	0 mph	0 mph E	25 mph	0.000 g	0.000 g	84.9 mi.	107,332.0	13.59v	44,217 min	30.37579	-89.37764	5400 W Aloha Dr, Diamondhead, MS
8:03:52 PM	On		0 mph	0 mph	0 mph E	25 mph	0.000 g	0.000 g	84.9 mi.	107,332.0	13.62v	44,219 min	30.37579	-89.37764	5400 W Aloha Dr, Diamondhead, MS
8:05:52 PM	On		0 mph	0 mph	0 mph E	25 mph	0.000 g	0.000 g	84.9 mi.	107,332.0	13.56v	44,221 min	30.37579	-89.37764	5400 W Aloha Dr, Diamondhead, MS
8:06:42 PM		Idling - OBD	0 mph	0 mph	0 mph E	25 mph	0.000 g	0.000 g	84.9 mi.	107,332.0	13.59v	44,221 min	30.37579	-89.37764	5400 W Aloha Dr, Diamondhead, MS
8:07:52 PM	On		0 mph	0 mph	0 mph E	25 mph	0.000 g	0.000 g	84.9 mi.	107,332.0	13.59v	44,223 min	30.37579	-89.37764	5400 W Aloha Dr, Diamondhead, MS
8:09:52 PM	On		41 mph	14 mph	14 mph NE	30 mph	0.869 g	0.461 g	85.3 mi.	107,332.4	13.56v	44,225 min	30.38128	-89.37871	5389 Diamondhead Cir, Diamondhead, MS
8:11:52 PM	On		37 mph	20 mph	4 mph N	-	0.792 g	0.351 g	86.0 mi.	107,333.1	13.53v	44,227 min	30.37815	-89.37035	Kaiki Dr, Diamon

Attachment: 20211018 - Philip's Pest Control Weekly Report for September 12-18 2021 (9928 : Spread

8:13:52 PM	On	12 mph	9 mph	9 mph NW	-	0.192 g	0.224 g	86.3 mi.	107,333.4	13.53v	44,229 min	30.37967	-89.37442	5430 Kaiki Dr, Diamondhead, MS
8:15:52 PM	On	14 mph	11 mph	10 mph NE	-	0.722 g	0.531 g	86.6 mi.	107,333.7	13.59v	44,231 min	30.38382	-89.37565	6474 Kalipekona Way, Diamondhead, MS
8:17:52 PM	On	12 mph	10 mph	0 mph N	-	0.714 g	0.518 g	87.0 mi.	107,334.1	13.47v	44,233 min	30.38581	-89.37178	6510 Koula Dr, Diamondhead, MS
8:19:52 PM	On	12 mph	9 mph	6 mph SW	-	0.824 g	0.461 g	87.2 mi.	107,334.3	13.56v	44,235 min	30.38482	-89.36821	Mauna Loa Dr, Diamondhead, MS
8:21:52 PM	On	14 mph	12 mph	11 mph NE	-	0.224 g	0.253 g	87.7 mi.	107,334.8	13.50v	44,237 min	30.38170	-89.36849	5512 Alakoko Dr, Diamondhead, MS
8:23:52 PM	On	15 mph	11 mph	11 mph E	-	0.690 g	0.498 g	88.0 mi.	107,335.1	13.62v	44,239 min	30.38535	-89.36644	6515 Mauna Loa Dr, Diamondhead, MS
8:25:52 PM	On	15 mph	10 mph	7 mph SW	30 mph	0.894 g	0.461 g	88.4 mi.	107,335.5	13.50v	44,241 min	30.38210	-89.36582	6621 Golf Club Dr, Diamondhead, MS
8:27:52 PM	On	33 mph	19 mph	17 mph NE	-	0.984 g	0.339 g	89.0 mi.	107,336.1	13.38v	44,243 min	30.37933	-89.36099	56126 Diamondhead Dr E, Diamondhead, MS
8:29:52 PM	On	20 mph	11 mph	5 mph NW	-	0.690 g	0.510 g	89.4 mi.	107,336.5	13.53v	44,245 min	30.38337	-89.36089	Ahekolo Cir, Diamondhead, MS
8:31:52 PM	On	15 mph	12 mph	12 mph SW	-	0.090 g	0.057 g	89.8 mi.	107,336.9	13.56v	44,247 min	30.38301	-89.36339	6682 Ahekolo Cir, Diamondhead, MS
8:33:52 PM	On	24 mph	9 mph	10 mph NE	30 mph	0.927 g	0.429 g	90.1 mi.	107,337.2	13.44v	44,249 min	30.38464	-89.36442	6640 Golf Club Dr, Diamondhead, MS
8:35:52 PM	On	24 mph	14 mph	11 mph W	-	1.020 g	0.420 g	90.6 mi.	107,337.7	13.53v	44,251 min	30.38771	-89.36661	7620 Fairway Dr, Diamondhead, MS
8:37:52 PM	On	16 mph	11 mph	14 mph E	-	1.176 g	0.306 g	90.9 mi.	107,338.0	13.53v	44,253 min	30.38769	-89.36664	7619 Fairway Dr, Diamondhead, MS
8:39:52 PM	On	30 mph	15 mph	8 mph NE	30 mph	0.388 g	0.510 g	91.5 mi.	107,338.6	13.59v	44,255 min	30.39033	-89.35984	Golf Club Dr, Diamondhead, MS
8:41:52 PM	On	31 mph	26 mph	25 mph N	30 mph	0.224 g	0.180 g	92.3 mi.	107,339.4	13.56v	44,257 min	30.40016	-89.35146	98178 Golf Club Dr, Diamondhead, MS
8:43:52 PM	On	30 mph	19 mph	11 mph N	-	0.192 g	0.261 g	93.0 mi.	107,340.1	13.59v	44,259 min	30.40317	-89.35855	9712 Luawai Way, Diamondhead, MS
8:45:52 PM	On	13 mph	10 mph	7 mph W	-	0.204 g	0.171 g	93.3 mi.	107,340.4	13.56v	44,261 min	30.40481	-89.35517	10773 Linohau Way, Diamondhead, MS
8:47:52 PM	On	13 mph	11 mph	11 mph W	-	0.127 g	0.135 g	93.7 mi.	107,340.8	13.41v	44,263 min	30.40501	-89.36087	10629 Linohau Way, Diamondhead, MS
8:49:52 PM	On	27 mph	15 mph	13 mph SE	-	0.224 g	0.331 g	94.2 mi.	107,341.3	13.56v	44,265 min	30.40167	-89.36123	9626 Kini Pl, Diamondhead, MS
8:51:52 PM	On	32 mph	22 mph	31 mph SW	30 mph	0.747 g	0.441 g	94.9 mi.	107,342.0	13.47v	44,267 min	30.39630	-89.37069	85546 Diamondhead Dr W, Diamondhead, MS
8:53:52 PM	On	31 mph	11 mph	10 mph NW	-	1.959 g	0.429 g	95.3 mi.	107,342.4	13.53v	44,269 min	30.39709	-89.37424	84122 Bayou Dr, Diamondhead, MS
8:55:52 PM	On	15 mph	10 mph	9 mph N	-	0.082 g	0.155 g	95.7 mi.	107,342.8	13.56v	44,271 min	30.40199	-89.37478	94168 Bayou Dr, Diamondhead, MS

Attachment: 20211018 - Philip's Pest Control Weekly Report for September 12-18 2021 (9928 : Spread

8:57:52 PM	On		16 mph	12 mph	13 mph N	-	0.082 g	0.102 g	96.1 mi.	107,343.2	13.53v	44,273 min	30.40720	-89.37269	Bayou Dr, Diamondhead, MS
8:59:52 PM	On		13 mph	7 mph	0 mph E	-	0.714 g	0.510 g	96.3 mi.	107,343.4	13.44v	44,275 min	30.41010	-89.37194	11514 Haleiwa Pl, Diamondhead, MS
9:01:52 PM	On		12 mph	4 mph	2 mph E	-	0.906 g	0.408 g	96.5 mi.	107,343.6	13.62v	44,277 min	30.40898	-89.37231	1052 Heleiwa Ct, Diamondhead, MS
9:03:52 PM	On		19 mph	5 mph	0 mph NE	-	0.816 g	0.510 g	96.7 mi.	107,343.8	13.50v	44,279 min	30.41029	-89.37148	11526 Haleiwa Pl, Diamondhead, MS
9:05:52 PM	On		0 mph	0 mph	0 mph NE	-	0.000 g	0.000 g	96.7 mi.	107,343.8	13.59v	44,281 min	30.41028	-89.37146	11526 Haleiwa Pl, Diamondhead, MS
9:07:52 PM	On		0 mph	0 mph	0 mph NE	-	0.000 g	0.000 g	96.7 mi.	107,343.8	13.56v	44,283 min	30.41028	-89.37146	11526 Haleiwa Pl, Diamondhead, MS
9:08:03 PM		Idling - OBD	0 mph	0 mph	0 mph NE	-	0.000 g	0.000 g	96.7 mi.	107,343.8	13.50v	44,283 min	30.41028	-89.37146	11526 Haleiwa Pl, Diamondhead, MS
9:09:52 PM	On		0 mph	0 mph	0 mph NE	-	0.000 g	0.000 g	96.7 mi.	107,343.8	13.50v	44,285 min	30.41028	-89.37146	11526 Haleiwa Pl, Diamondhead, MS
9:11:52 PM	On		0 mph	0 mph	0 mph NE	-	0.000 g	0.000 g	96.7 mi.	107,343.8	13.53v	44,287 min	30.41028	-89.37146	11526 Haleiwa Pl, Diamondhead, MS
9:13:03 PM		Idling - OBD	0 mph	0 mph	0 mph NE	-	0.000 g	0.000 g	96.7 mi.	107,343.8	13.56v	44,287 min	30.41028	-89.37146	11526 Haleiwa Pl, Diamondhead, MS
9:13:52 PM	On		0 mph	0 mph	0 mph NE	-	0.000 g	0.000 g	96.7 mi.	107,343.8	13.50v	44,289 min	30.41028	-89.37146	11526 Haleiwa Pl, Diamondhead, MS
9:15:52 PM	On		0 mph	0 mph	0 mph NE	-	0.000 g	0.000 g	96.7 mi.	107,343.8	13.53v	44,291 min	30.41028	-89.37146	11526 Haleiwa Pl, Diamondhead, MS
9:17:52 PM	On		0 mph	0 mph	0 mph NE	-	0.000 g	0.000 g	96.7 mi.	107,343.8	13.53v	44,293 min	30.41028	-89.37146	11526 Haleiwa Pl, Diamondhead, MS
9:18:03 PM		Idling - OBD	0 mph	0 mph	0 mph NE	-	0.000 g	0.000 g	96.7 mi.	107,343.8	13.53v	44,293 min	30.41028	-89.37146	11526 Haleiwa Pl, Diamondhead, MS
9:19:52 PM	On		0 mph	0 mph	0 mph NE	-	0.000 g	0.000 g	96.7 mi.	107,343.8	13.50v	44,295 min	30.41028	-89.37146	11526 Haleiwa Pl, Diamondhead, MS
9:21:52 PM	On		0 mph	0 mph	0 mph NE	-	0.000 g	0.000 g	96.7 mi.	107,343.8	13.47v	44,297 min	30.41028	-89.37146	11526 Haleiwa Pl, Diamondhead, MS
9:23:03 PM		Idling - OBD	0 mph	0 mph	0 mph NE	-	0.000 g	0.000 g	96.7 mi.	107,343.8	13.56v	44,297 min	30.41028	-89.37146	11526 Haleiwa Pl, Diamondhead, MS
9:23:52 PM	On		0 mph	0 mph	0 mph NE	-	0.000 g	0.000 g	96.7 mi.	107,343.8	13.56v	44,299 min	30.41028	-89.37146	11526 Haleiwa Pl, Diamondhead, MS
9:25:52 PM	On		2 mph	0 mph	2 mph SE	-	0.747 g	0.461 g	96.8 mi.	107,343.9	13.53v	44,301 min	30.41030	-89.37134	Haleiwa Pl, Diamondhead, MS
9:27:52 PM	On		28 mph	14 mph	20 mph SW	-	0.600 g	0.204 g	97.2 mi.	107,344.3	13.56v	44,303 min	30.40498	-89.37407	Bayou Dr, Diamondhead, MS
9:29:52 PM	On		36 mph	27 mph	34 mph NE	30 mph	1.143 g	0.408 g	98.0 mi.	107,345.1	13.56v	44,305 min	30.39564	-89.37107	85553 Diamondhead Dr W, Diamondhead, MS
9:31:52 PM	On		35 mph	26 mph	7 mph E	-	0.939 g	0.359 g	98.9 mi.	107,346.0	13.50v	44,307 min	30.40232	-89.36029	96124 Kapalama Dr, Diamondhead, MS
9:33:52 PM	On		38 mph	31 mph	34 mph	30 mph	0.192 g	0.159 g	100.0	107,347.1	13.59v	44,309	30.40790	-89.34528	Kapalama Dr, Pa

Attachment: 20211018 - Philip's Pest Control Weekly Report for September 12-18 2021 (9928 : Spread

PM				NE				mi.			min			MS
9:35:52 PM	On		52 mph	31 mph	52 mph NW	45 mph	1.188 g	0.384 g	101.0 mi.	107,348.1	13.56v	44,311 min	30.41986	-89.34574	1056 Kiln-Delisle Rd, Pass Christian, MS
9:37:52 PM	On		63 mph	58 mph	58 mph SW	45 mph	0.180 g	0.171 g	102.9 mi.	107,350.0	13.56v	44,313 min	30.41978	-89.37529	Kiln-Delisle Rd, Kiln, MS
9:39:52 PM	On		62 mph	57 mph	58 mph W	35 mph	0.298 g	0.294 g	104.8 mi.	107,351.9	13.50v	44,315 min	30.40740	-89.40320	Kiln-Delisle Rd, Kiln, MS
9:41:52 PM	On		59 mph	54 mph	49 mph NW	65 mph	0.510 g	0.339 g	106.6 mi.	107,353.7	13.53v	44,317 min	30.40792	-89.43224	Kiln-Delisle Rd, Kiln, MS
9:43:52 PM	On		65 mph	46 mph	52 mph SE	55 mph	0.971 g	0.473 g	108.2 mi.	107,355.3	13.38v	44,319 min	30.39667	-89.44722	15715 MS-43, Kiln, MS
9:45:52 PM	On		50 mph	16 mph	0 mph E	-	0.894 g	0.371 g	108.8 mi.	107,355.9	13.71v	44,321 min	30.39654	-89.43944	15001 Biloxi Pt, Kiln, MS
9:47:52 PM	On		28 mph	10 mph	0 mph N	-	0.804 g	0.453 g	109.1 mi.	107,356.2	13.59v	44,323 min	30.39630	-89.43632	6098 Kiowa St, Kiln, MS
9:49:52 PM	On		0 mph	0 mph	0 mph N	-	0.000 g	0.000 g	109.1 mi.	107,356.2	13.56v	44,325 min	30.39630	-89.43632	6098 Kiowa St, Kiln, MS
9:51:52 PM	On		0 mph	0 mph	0 mph N	-	0.000 g	0.000 g	109.1 mi.	107,356.2	13.56v	44,327 min	30.39630	-89.43632	6098 Kiowa St, Kiln, MS
9:52:27 PM		Idling - OBD	0 mph	0 mph	0 mph N	-	0.000 g	0.000 g	109.1 mi.	107,356.2	13.50v	44,327 min	30.39630	-89.43632	6098 Kiowa St, Kiln, MS
9:53:52 PM	On		0 mph	0 mph	0 mph N	-	0.000 g	0.000 g	109.1 mi.	107,356.2	13.56v	44,329 min	30.39630	-89.43630	6102 Kiowa St, Kiln, MS
9:55:52 PM	On		0 mph	0 mph	0 mph N	-	0.000 g	0.000 g	109.1 mi.	107,356.2	13.53v	44,331 min	30.39630	-89.43630	6102 Kiowa St, Kiln, MS
9:57:27 PM		Idling - OBD	0 mph	0 mph	0 mph N	-	0.000 g	0.000 g	109.1 mi.	107,356.2	13.53v	44,331 min	30.39630	-89.43630	6102 Kiowa St, Kiln, MS
9:57:52 PM	On		0 mph	0 mph	0 mph N	-	0.000 g	0.000 g	109.1 mi.	107,356.2	13.59v	44,333 min	30.39630	-89.43630	6102 Kiowa St, Kiln, MS
9:59:52 PM	On		0 mph	0 mph	0 mph N	-	0.000 g	0.000 g	109.1 mi.	107,356.2	13.59v	44,335 min	30.39630	-89.43630	6102 Kiowa St, Kiln, MS
10:01:52 PM	On		0 mph	0 mph	0 mph N	-	0.000 g	0.000 g	109.1 mi.	107,356.2	13.59v	44,337 min	30.39630	-89.43630	6102 Kiowa St, Kiln, MS
10:02:27 PM		Idling - OBD	0 mph	0 mph	0 mph N	-	0.000 g	0.000 g	109.1 mi.	107,356.2	13.50v	44,337 min	30.39630	-89.43630	6102 Kiowa St, Kiln, MS
10:03:52 PM	On		0 mph	0 mph	0 mph N	-	0.000 g	0.000 g	109.1 mi.	107,356.2	13.53v	44,339 min	30.39630	-89.43630	6102 Kiowa St, Kiln, MS
10:05:52 PM	On		0 mph	0 mph	0 mph N	-	0.000 g	0.000 g	109.1 mi.	107,356.2	13.59v	44,341 min	30.39630	-89.43630	6102 Kiowa St, Kiln, MS
10:07:27 PM		Idling - OBD	0 mph	0 mph	0 mph N	-	0.000 g	0.000 g	109.1 mi.	107,356.2	13.53v	44,341 min	30.39630	-89.43630	6102 Kiowa St, Kiln, MS
10:07:52 PM	On		0 mph	0 mph	0 mph N	-	0.000 g	0.000 g	109.1 mi.	107,356.2	13.56v	44,343 min	30.39630	-89.43630	6102 Kiowa St, Kiln, MS
10:09:52 PM	On		0 mph	0 mph	0 mph N	-	0.000 g	0.000 g	109.1 mi.	107,356.2	13.56v	44,345 min	30.39630	-89.43630	6102 Kiowa St, Kiln, MS

Attachment: 20211018 - Philip's Pest Control Weekly Report for September 12-18 2021 (9928 : Spread

10:11:52 PM	On		0 mph	0 mph	0 mph N	-	0.000 g	0.000 g	109.1 mi.	107,356.2	13.53v	44,347 min	30.39630	-89.43630	6102 Kiowa St, Kiln, MS
10:12:27 PM		Idling - OBD	0 mph	0 mph	0 mph N	-	0.000 g	0.000 g	109.1 mi.	107,356.2	13.53v	44,347 min	30.39630	-89.43630	6102 Kiowa St, Kiln, MS
10:13:52 PM	On		0 mph	0 mph	0 mph N	-	0.000 g	0.000 g	109.1 mi.	107,356.2	13.56v	44,349 min	30.39630	-89.43630	6102 Kiowa St, Kiln, MS
10:15:52 PM	On		0 mph	0 mph	0 mph N	-	0.000 g	0.000 g	109.1 mi.	107,356.2	13.53v	44,351 min	30.39630	-89.43630	6102 Kiowa St, Kiln, MS
10:17:27 PM		Idling - OBD	0 mph	0 mph	0 mph N	-	0.000 g	0.000 g	109.1 mi.	107,356.2	13.56v	44,351 min	30.39630	-89.43630	6102 Kiowa St, Kiln, MS
10:17:52 PM	On		0 mph	0 mph	0 mph N	-	0.000 g	0.000 g	109.1 mi.	107,356.2	13.50v	44,353 min	30.39630	-89.43630	6102 Kiowa St, Kiln, MS
10:19:52 PM	On		0 mph	0 mph	0 mph N	-	0.000 g	0.000 g	109.1 mi.	107,356.2	13.56v	44,355 min	30.39630	-89.43630	6102 Kiowa St, Kiln, MS
10:21:52 PM	On		0 mph	0 mph	0 mph N	-	0.000 g	0.000 g	109.1 mi.	107,356.2	13.53v	44,357 min	30.39630	-89.43630	6102 Kiowa St, Kiln, MS
10:22:27 PM		Idling - OBD	0 mph	0 mph	0 mph N	-	0.000 g	0.000 g	109.1 mi.	107,356.2	13.59v	44,357 min	30.39630	-89.43630	6102 Kiowa St, Kiln, MS
10:23:52 PM	On		0 mph	0 mph	0 mph N	-	0.000 g	0.000 g	109.1 mi.	107,356.2	13.56v	44,359 min	30.39630	-89.43630	6102 Kiowa St, Kiln, MS
10:25:52 PM	On		0 mph	0 mph	0 mph N	-	0.000 g	0.000 g	109.1 mi.	107,356.2	13.50v	44,361 min	30.39630	-89.43630	6102 Kiowa St, Kiln, MS
10:27:27 PM		Idling - OBD	0 mph	0 mph	0 mph N	-	0.000 g	0.000 g	109.1 mi.	107,356.2	13.56v	44,361 min	30.39630	-89.43630	6102 Kiowa St, Kiln, MS
10:27:52 PM	On		0 mph	0 mph	0 mph N	-	0.000 g	0.000 g	109.1 mi.	107,356.2	13.50v	44,363 min	30.39630	-89.43630	6102 Kiowa St, Kiln, MS
10:29:52 PM	On		0 mph	0 mph	0 mph N	-	0.000 g	0.000 g	109.1 mi.	107,356.2	13.50v	44,365 min	30.39630	-89.43630	6102 Kiowa St, Kiln, MS
10:31:52 PM	On		0 mph	0 mph	0 mph N	-	0.000 g	0.000 g	109.1 mi.	107,356.2	13.56v	44,367 min	30.39630	-89.43630	6102 Kiowa St, Kiln, MS
10:32:27 PM		Idling - OBD	0 mph	0 mph	0 mph N	-	0.000 g	0.000 g	109.1 mi.	107,356.2	13.53v	44,367 min	30.39630	-89.43630	6102 Kiowa St, Kiln, MS
10:33:52 PM	On		0 mph	0 mph	0 mph N	-	0.000 g	0.000 g	109.1 mi.	107,356.2	13.56v	44,369 min	30.39630	-89.43630	6102 Kiowa St, Kiln, MS
10:35:52 PM	On		0 mph	0 mph	0 mph N	-	0.000 g	0.000 g	109.1 mi.	107,356.2	13.53v	44,371 min	30.39630	-89.43630	6102 Kiowa St, Kiln, MS
10:37:27 PM		Idling - OBD	0 mph	0 mph	0 mph N	-	0.000 g	0.000 g	109.1 mi.	107,356.2	13.59v	44,371 min	30.39630	-89.43630	6102 Kiowa St, Kiln, MS
10:37:52 PM	On		0 mph	0 mph	0 mph N	-	0.000 g	0.000 g	109.1 mi.	107,356.2	13.53v	44,373 min	30.39630	-89.43630	6102 Kiowa St, Kiln, MS
10:39:52 PM	On		16 mph	1 mph	16 mph E	-	2.910 g	0.094 g	109.1 mi.	107,356.2	13.47v	44,375 min	30.39639	-89.43551	6111 Kiowa St, Kiln, MS
10:41:52 PM	On		30 mph	15 mph	29 mph W	-	0.665 g	0.327 g	109.6 mi.	107,356.7	13.53v	44,377 min	30.39565	-89.44291	Comanche St, Kiln, MS
10:43:52	On		54 mph	41 mph	51 mph	45 mph	0.294 g	0.371 g	111.0	107,358.1	13.53v	44,379	30.40656	-89.43881	16460 MS-43

Attachment: 20211018 - Philip's Pest Control Weekly Report for September 12-18 2021 (9928 : Spread

PM	On	34 mph	41 mph	E	43 mph	0.294 g	0.371 g	mi.	107,358.1	13.33v	min	30.40050	-89.43881	18400 MS-43, Kiln, MS
10:45:52 PM	On	50 mph	34 mph	30 mph E	-	0.261 g	0.294 g	112.2 mi.	107,359.3	13.53v	44,381 min	30.41061	-89.42602	Old Joe Moran St, Kiln, MS
10:47:52 PM	On	40 mph	36 mph	37 mph NE	-	0.102 g	0.184 g	113.3 mi.	107,360.4	13.47v	44,383 min	30.42566	-89.41998	Joe Moran Rd, Kiln, MS
10:49:52 PM	On	39 mph	31 mph	9 mph N	-	0.147 g	0.204 g	114.4 mi.	107,361.5	13.53v	44,385 min	30.43850	-89.41456	Joe Moran Rd, Kiln, MS
10:51:52 PM	On	9 mph	1 mph	0 mph E	-	0.057 g	0.416 g	114.5 mi.	107,361.6	12.59v	44,387 min	30.43904	-89.41451	18403 Joe Moran Rd, Kiln, MS
10:52:02 PM	Off	0 mph	0 mph	0 mph E	-	0.000 g	0.000 g	114.5 mi.	107,361.6	12.59v	44,387 min	30.43904	-89.41451	18403 Joe Moran Rd, Kiln, MS

Mon Sep 13, 2021

Time	Ignition	In-Cab Alert	Max Speed	Avg Speed	Inst Speed	Speed Limit	Max Accel	Max Decel	Distance	Odometer	Voltage	Run Time	Latitude	Longitude	Location
10:56:32 AM			0 mph	0 mph	0 mph E	-	0.000 g	0.000 g	0.0 mi.	107,361.6	12.62v	44,387 min	30.43904	-89.41451	18403 Joe Moran Rd, Kiln, MS
4:15:14 PM	On		0 mph	0 mph	0 mph E	-	0.000 g	0.000 g	0.0 mi.	107,361.6	14.41v	44,387 min	30.43904	-89.41451	18403 Joe Moran Rd, Kiln, MS
4:17:12 PM	On		0 mph	0 mph	0 mph E	-	0.000 g	0.000 g	0.0 mi.	107,361.6	13.01v	44,389 min	30.43904	-89.41451	18403 Joe Moran Rd, Kiln, MS
4:17:23 PM	Off		0 mph	0 mph	0 mph E	-	0.000 g	0.000 g	0.0 mi.	107,361.6	13.01v	44,389 min	30.43904	-89.41451	18403 Joe Moran Rd, Kiln, MS
4:22:20 PM	On		2 mph	0 mph	0 mph E	-	0.000 g	0.000 g	0.0 mi.	107,361.6	14.20v	44,389 min	30.43904	-89.41451	18403 Joe Moran Rd, Kiln, MS
4:24:19 PM	On		2 mph	0 mph	0 mph E	-	0.000 g	0.000 g	0.0 mi.	107,361.6	14.26v	44,391 min	30.43904	-89.41451	18403 Joe Moran Rd, Kiln, MS
4:26:19 PM	On		0 mph	0 mph	0 mph E	-	0.000 g	0.000 g	0.0 mi.	107,361.6	14.17v	44,393 min	30.43904	-89.41451	18403 Joe Moran Rd, Kiln, MS
4:27:29 PM		Idling - OBD	0 mph	0 mph	0 mph W	-	0.000 g	0.000 g	0.0 mi.	107,361.6	14.26v	44,393 min	30.43926	-89.41469	18403 Joe Moran Rd, Kiln, MS
4:28:19 PM	On		0 mph	0 mph	0 mph W	-	0.000 g	0.000 g	0.0 mi.	107,361.6	14.23v	44,395 min	30.43926	-89.41469	18403 Joe Moran Rd, Kiln, MS
4:30:19 PM	On		0 mph	0 mph	0 mph W	-	0.000 g	0.000 g	0.0 mi.	107,361.6	14.20v	44,397 min	30.43926	-89.41469	18403 Joe Moran Rd, Kiln, MS
4:32:19 PM	On		4 mph	0 mph	0 mph S	-	0.702 g	0.498 g	0.0 mi.	107,361.6	14.14v	44,399 min	30.43913	-89.41453	18403 Joe Moran Rd, Kiln, MS
4:34:19 PM	On		0 mph	0 mph	0 mph S	-	0.000 g	0.000 g	0.0 mi.	107,361.6	12.95v	44,401 min	30.43913	-89.41452	18403 Joe Moran Rd, Kiln, MS
4:34:30 PM	Off		0 mph	0 mph	0 mph S	-	0.000 g	0.000 g	0.0 mi.	107,361.6	12.86v	44,401 min	30.43913	-89.41452	18403 Joe Moran Rd, Kiln, MS
4:59:10 PM	On		0 mph	0 mph	0 mph S	-	0.000 g	0.000 g	0.0 mi.	107,361.6	14.77v	44,401 min	30.43913	-89.41452	18403 Joe Moran Rd, Kiln, MS
5:01:09 PM	On		0 mph	0 mph	0 mph S	-	0.000 g	0.000 g	0.0 mi.	107,361.6	13.86v	44,403 min	30.43913	-89.41452	18403 Joe Moran Rd, Kiln, MS

Attachment: 20211018 - Philip's Pest Control Weekly Report for September 12-18 2021 (9928 : Spread

5:03:09 PM	On		8 mph	1 mph	0 mph S	-	0.759 g	0.453 g	0.1 mi.	107,361.7	13.83v	44,405 min	30.43854	-89.41444	18403 Joe Moran Rd, Kiln, MS
5:05:09 PM	On		40 mph	26 mph	39 mph SW	-	0.804 g	0.306 g	0.9 mi.	107,362.5	13.68v	44,407 min	30.42805	-89.41873	Joe Moran Rd, Kiln, MS
5:07:09 PM	On		47 mph	40 mph	36 mph W	-	0.286 g	0.269 g	2.3 mi.	107,363.9	13.35v	44,409 min	30.41061	-89.42524	Old Joe Moran St, Kiln, MS
5:09:09 PM	On		42 mph	26 mph	0 mph W	45 mph	0.229 g	0.408 g	3.2 mi.	107,364.8	13.10v	44,411 min	30.40904	-89.43516	16598 MS-43, Kiln, MS
5:11:09 PM	On		57 mph	35 mph	55 mph S	55 mph	0.951 g	0.069 g	4.3 mi.	107,365.9	13.31v	44,413 min	30.39921	-89.44853	16005 MS-43, Kiln, MS
5:13:06 PM		Hard Braking	63 mph	56 mph	13 mph SE	55 mph	0.159 g	0.567 g	6.1 mi.	107,367.7	13.38v	44,413 min	30.37549	-89.43481	MS-43, Kiln, MS
5:13:09 PM	On		63 mph	56 mph	16 mph SE	55 mph	0.204 g	0.567 g	6.2 mi.	107,367.8	13.41v	44,415 min	30.37533	-89.43466	MS-43, Kiln, MS
5:15:09 PM	On		68 mph	41 mph	27 mph S	55 mph	0.939 g	0.473 g	7.5 mi.	107,369.1	13.31v	44,417 min	30.35821	-89.42342	MS-43, Bay St Louis, MS
5:17:09 PM	On		63 mph	57 mph	63 mph SE	55 mph	0.241 g	0.114 g	9.4 mi.	107,371.0	13.35v	44,419 min	30.33198	-89.42634	MS-43, Bay St Louis, MS
5:19:09 PM	On		63 mph	52 mph	36 mph S	35 mph	0.147 g	0.294 g	11.1 mi.	107,372.7	13.35v	44,421 min	30.31461	-89.40712	Kiln Waveland Cutoff Rd, Bay St Louis, MS
5:21:09 PM	On		52 mph	39 mph	11 mph W	45 mph	0.159 g	0.204 g	12.5 mi.	107,374.1	13.31v	44,423 min	30.29951	-89.39783	800 US-90, Waveland, MS
5:23:09 PM	On		46 mph	30 mph	30 mph S	35 mph	1.188 g	0.461 g	13.5 mi.	107,375.1	13.38v	44,425 min	30.29471	-89.41037	Lower Bay Rd, Bay St Louis, MS
5:25:09 PM	On		60 mph	54 mph	50 mph W	35 mph	0.159 g	0.114 g	15.3 mi.	107,376.9	13.31v	44,427 min	30.27328	-89.41847	5680 Pearlington Rd, Bay St Louis, MS
5:27:09 PM	On		58 mph	54 mph	53 mph W	35 mph	0.102 g	0.102 g	17.1 mi.	107,378.7	13.25v	44,429 min	30.26654	-89.44579	7070 Pearlington Rd, Bay St Louis, MS
5:29:09 PM	On		58 mph	43 mph	51 mph SW	35 mph	1.122 g	0.384 g	18.5 mi.	107,380.1	13.28v	44,431 min	30.25399	-89.46377	Pearlington Rd, Bay St Louis, MS
5:31:09 PM	On		60 mph	53 mph	30 mph W	35 mph	0.114 g	0.294 g	20.3 mi.	107,381.9	13.38v	44,433 min	30.24513	-89.48949	9390 Pearlington Rd, Bay St Louis, MS
5:33:09 PM	On		38 mph	24 mph	9 mph N	-	0.633 g	0.510 g	21.1 mi.	107,382.7	13.50v	44,435 min	30.24872	-89.50181	Jobert Rd, Bay St Louis, MS
5:35:09 PM	On		10 mph	6 mph	1 mph E	-	0.665 g	0.531 g	21.4 mi.	107,383.0	13.47v	44,437 min	30.25107	-89.50212	Jobert Rd, Bay St Louis, MS
5:37:09 PM	On		9 mph	5 mph	5 mph S	-	0.657 g	0.416 g	21.6 mi.	107,383.2	13.47v	44,439 min	30.24847	-89.50202	Jobert Rd, Bay St Louis, MS
5:39:09 PM	On		27 mph	22 mph	21 mph E	-	1.073 g	0.486 g	22.3 mi.	107,383.9	13.44v	44,441 min	30.24518	-89.49020	Old Lower Bay Rd, Bay St Louis, MS
5:41:09 PM	On		47 mph	27 mph	0 mph S	35 mph	0.804 g	0.408 g	23.2 mi.	107,384.8	13.28v	44,443 min	30.24778	-89.47702	9001 Pearlington Rd, Bay St Louis, MS
5:43:09 PM	On		10 mph	5 mph	4 mph NE	-	1.482 g	0.473 g	23.4 mi.	107,385.0	13.31v	44,445 min	30.24541	-89.47629	5113 Edward V Ladner Rd, Bay St Louis, MS
5:45:09	-		--	--	50 mph	--	-	-	-	-	-	44,447	--	--	8409 Pearlington

Attachment: 20211018 - Philip's Pest Control Weekly Report for September 12-18 2021 (9928 : Spread

PM	On	50 mph	15 mph	E	35 mph	0.984 g	0.416 g	23.9 mi.	107,385.5	13.56v	min	30.24923	-89.47162	Louis, MS
5:47:09 PM	On	52 mph	19 mph	16 mph N	-	0.204 g	0.273 g	24.6 mi.	107,386.2	13.38v	44,449 min	30.25550	-89.46909	Viola Garcia Rd, Bay St Louis, MS
5:49:09 PM	On	16 mph	13 mph	14 mph W	-	0.192 g	0.147 g	25.0 mi.	107,386.6	13.28v	44,451 min	30.26027	-89.47131	Viola Garcia Rd, Bay St Louis, MS
5:51:09 PM	On	14 mph	10 mph	9 mph NW	-	0.318 g	0.408 g	25.4 mi.	107,387.0	13.38v	44,453 min	30.26036	-89.47740	Viola Garcia Rd, Bay St Louis, MS
5:53:09 PM	On	11 mph	7 mph	8 mph S	-	0.849 g	0.473 g	25.7 mi.	107,387.3	13.44v	44,455 min	30.26367	-89.47767	Viola Garcia Rd, Bay St Louis, MS
5:55:09 PM	On	12 mph	10 mph	11 mph E	-	0.224 g	0.318 g	26.0 mi.	107,387.6	13.31v	44,457 min	30.26043	-89.47562	Viola Garcia Rd, Bay St Louis, MS
5:57:09 PM	On	14 mph	11 mph	9 mph SE	-	0.192 g	0.204 g	26.4 mi.	107,388.0	13.38v	44,459 min	30.26026	-89.46922	Viola Garcia Rd, Bay St Louis, MS
5:59:09 PM	On	14 mph	11 mph	7 mph SW	-	0.376 g	0.327 g	26.8 mi.	107,388.4	13.35v	44,461 min	30.25598	-89.46648	8016 Dan Dr, Bay St Louis, MS
6:01:09 PM	On	25 mph	13 mph	15 mph NE	35 mph	0.849 g	0.359 g	27.2 mi.	107,388.8	13.38v	44,463 min	30.25165	-89.46704	Pearlington Rd, Bay St Louis, MS
6:03:09 PM	On	43 mph	17 mph	10 mph S	-	0.192 g	0.294 g	27.8 mi.	107,389.4	13.47v	44,465 min	30.25185	-89.46093	Sportsmans Lake Club Rd, Bay St Louis, MS
6:05:09 PM	On	13 mph	8 mph	13 mph NW	-	0.767 g	0.510 g	28.1 mi.	107,389.7	13.56v	44,467 min	30.25043	-89.46019	5280 Sportsmans Lake Club Rd, Bay St Louis, MS
6:07:09 PM	On	48 mph	20 mph	46 mph NE	35 mph	0.918 g	0.396 g	28.7 mi.	107,390.3	13.53v	44,469 min	30.25850	-89.45961	Pearlington Rd, Bay St Louis, MS
6:09:09 PM	On	52 mph	39 mph	50 mph NE	35 mph	0.984 g	0.339 g	30.0 mi.	107,391.6	13.53v	44,471 min	30.26879	-89.44187	Pearlington Rd, Bay St Louis, MS
6:11:09 PM	On	55 mph	52 mph	54 mph E	35 mph	0.159 g	0.102 g	31.7 mi.	107,393.3	13.50v	44,473 min	30.27389	-89.41489	5547 Pearlington Rd, Bay St Louis, MS
6:13:09 PM	On	56 mph	52 mph	45 mph N	35 mph	0.090 g	0.069 g	33.5 mi.	107,395.1	13.35v	44,475 min	30.29655	-89.41022	Lower Bay Rd, Bay St Louis, MS
6:15:09 PM	On	51 mph	40 mph	51 mph E	45 mph	0.971 g	0.531 g	34.8 mi.	107,396.4	13.56v	44,477 min	30.30174	-89.39083	541 US-90, Waveland, MS
6:17:09 PM	On	51 mph	23 mph	0 mph E	45 mph	0.045 g	0.429 g	35.6 mi.	107,397.2	13.50v	44,479 min	30.30576	-89.37898	400 US-90, Waveland, MS
6:19:09 PM	On	32 mph	9 mph	0 mph N	45 mph	1.020 g	0.486 g	35.9 mi.	107,397.5	13.41v	44,481 min	30.30764	-89.37613	302 US-90, Waveland, MS
6:21:09 PM	On	3 mph	0 mph	0 mph N	45 mph	0.000 g	0.000 g	35.9 mi.	107,397.5	13.50v	44,483 min	30.30764	-89.37613	302 US-90, Waveland, MS
6:23:09 PM	On	2 mph	0 mph	0 mph N	45 mph	0.000 g	0.000 g	36.0 mi.	107,397.6	13.41v	44,485 min	30.30764	-89.37613	302 US-90, Waveland, MS
6:25:09 PM	On	5 mph	1 mph	0 mph W	45 mph	0.927 g	0.498 g	36.0 mi.	107,397.6	13.44v	44,487 min	30.30729	-89.37652	302 US-90, Waveland, MS
6:27:09 PM	On	0 mph	0 mph	0 mph W	45 mph	0.000 g	0.000 g	36.0 mi.	107,397.6	13.53v	44,489 min	30.30729	-89.37652	302 US-90, Waveland, MS
6:29:09 PM	On	0 mph	0 mph	0 mph W	45 mph	0.000 g	0.000 g	36.0 mi.	107,397.6	13.53v	44,491 min	30.30729	-89.37652	302 US-90, Wav

Attachment: 20211018 - Philip's Pest Control Weekly Report for September 12-18 2021 (9928 : Spread

6:30:17 PM		Idling - OBD	0 mph	0 mph	0 mph W	45 mph	0.000 g	0.000 g	36.0 mi.	107,397.6	13.47v	44,491 min	30.30729	-89.37652	302 US-90, Waveland, MS
6:31:09 PM	On		0 mph	0 mph	0 mph W	45 mph	0.000 g	0.000 g	36.0 mi.	107,397.6	13.53v	44,493 min	30.30729	-89.37652	302 US-90, Waveland, MS
6:33:09 PM	On		0 mph	0 mph	0 mph W	45 mph	0.000 g	0.000 g	36.0 mi.	107,397.6	13.50v	44,495 min	30.30729	-89.37652	302 US-90, Waveland, MS
6:35:09 PM	On		0 mph	0 mph	0 mph W	45 mph	0.000 g	0.000 g	36.0 mi.	107,397.6	13.53v	44,497 min	30.30729	-89.37652	302 US-90, Waveland, MS
6:35:17 PM		Idling - OBD	0 mph	0 mph	0 mph W	45 mph	0.000 g	0.000 g	36.0 mi.	107,397.6	13.44v	44,497 min	30.30729	-89.37652	302 US-90, Waveland, MS
6:37:09 PM	On		0 mph	0 mph	0 mph W	45 mph	0.000 g	0.000 g	36.0 mi.	107,397.6	13.53v	44,499 min	30.30729	-89.37652	302 US-90, Waveland, MS
6:39:09 PM	On		0 mph	0 mph	0 mph W	45 mph	0.000 g	0.000 g	36.0 mi.	107,397.6	13.53v	44,501 min	30.30729	-89.37652	302 US-90, Waveland, MS
6:40:17 PM		Idling - OBD	0 mph	0 mph	0 mph W	45 mph	0.000 g	0.000 g	36.0 mi.	107,397.6	13.47v	44,501 min	30.30729	-89.37652	302 US-90, Waveland, MS
6:41:09 PM	On		0 mph	0 mph	0 mph W	45 mph	0.000 g	0.000 g	36.0 mi.	107,397.6	13.53v	44,503 min	30.30729	-89.37652	302 US-90, Waveland, MS
6:43:09 PM	On		0 mph	0 mph	0 mph W	45 mph	0.000 g	0.000 g	36.0 mi.	107,397.6	13.53v	44,505 min	30.30729	-89.37652	302 US-90, Waveland, MS
6:45:09 PM	On		1 mph	0 mph	0 mph W	45 mph	0.000 g	0.000 g	36.0 mi.	107,397.6	13.38v	44,507 min	30.30729	-89.37652	302 US-90, Waveland, MS
6:45:17 PM		Idling - OBD	0 mph	0 mph	0 mph W	45 mph	0.000 g	0.000 g	36.0 mi.	107,397.6	13.35v	44,507 min	30.30729	-89.37652	302 US-90, Waveland, MS
6:47:09 PM	On		1 mph	0 mph	1 mph W	-	0.000 g	0.000 g	36.0 mi.	107,397.6	13.47v	44,509 min	30.30729	-89.37652	Waveland, MS
6:49:09 PM	On		46 mph	21 mph	7 mph W	45 mph	1.155 g	0.429 g	36.7 mi.	107,398.3	13.62v	44,511 min	30.30337	-89.38658	US-90, Waveland, MS
6:51:09 PM	On		55 mph	44 mph	55 mph W	55 mph	0.224 g	0.135 g	38.1 mi.	107,399.7	13.50v	44,513 min	30.29891	-89.41053	4388 US-90, Bay St Louis, MS
6:53:09 PM	On		71 mph	36 mph	16 mph N	-	0.339 g	0.612 g	39.4 mi.	107,401.0	13.56v	44,515 min	30.30271	-89.42649	9124 Harbor Dr, Bay St Louis, MS
6:55:09 PM	On		26 mph	12 mph	10 mph E	-	1.992 g	0.371 g	39.8 mi.	107,401.4	13.59v	44,517 min	30.30713	-89.42397	5033 Thrush Ln, Bay St Louis, MS
6:57:09 PM	On		22 mph	11 mph	10 mph E	-	0.167 g	0.184 g	40.2 mi.	107,401.8	13.53v	44,519 min	30.30893	-89.42353	5012 Wren Ln, Bay St Louis, MS
6:59:09 PM	On		14 mph	10 mph	11 mph W	-	0.396 g	0.204 g	40.5 mi.	107,402.1	13.56v	44,521 min	30.31030	-89.42634	6052 Gull St, Bay St Louis, MS
7:01:09 PM	On		14 mph	10 mph	11 mph N	-	0.633 g	0.498 g	40.9 mi.	107,402.5	13.56v	44,523 min	30.31157	-89.42800	9420 Harbor Dr, Bay St Louis, MS
7:03:09 PM	On		14 mph	12 mph	12 mph N	-	0.159 g	0.078 g	41.3 mi.	107,402.9	13.59v	44,525 min	30.31713	-89.42975	10090 Harbor Dr, Bay St Louis, MS
7:05:09 PM	On		15 mph	10 mph	6 mph NE	-	0.963 g	0.396 g	41.6 mi.	107,403.2	13.53v	44,527 min	30.32209	-89.43013	10880 Harbor Dr, Bay St Louis, MS
7:07:00					12 mph							44,529			

Attachment: 20211018 - Philip's Pest Control Weekly Report for September 12-18 2021 (9928 : Spread

7:07:09 PM	On	13 mph	9 mph	13 mph W	-	0.849 g	0.498 g	41.9 mi.	107,403.5	13.59v	44,529 min	30.32501	-89.43191	6110 Tyler St, Bay St Louis, MS
7:09:09 PM	On	13 mph	10 mph	9 mph E	-	0.408 g	0.224 g	42.2 mi.	107,403.8	13.53v	44,531 min	30.32589	-89.42934	6103 Polk St, Bay St Louis, MS
7:11:09 PM	On	11 mph	10 mph	11 mph NW	-	0.069 g	0.090 g	42.6 mi.	107,404.2	13.50v	44,533 min	30.32794	-89.42859	11239 N Shore Dr, Bay St Louis, MS
7:13:09 PM	On	12 mph	10 mph	8 mph SW	-	0.102 g	0.069 g	42.9 mi.	107,404.5	13.56v	44,535 min	30.32728	-89.43412	11031 N Shore Dr, Bay St Louis, MS
7:15:09 PM	On	10 mph	8 mph	9 mph S	-	0.171 g	0.171 g	43.2 mi.	107,404.8	13.59v	44,537 min	30.32469	-89.43304	10083 Garfield St, Bay St Louis, MS
7:17:09 PM	On	11 mph	9 mph	7 mph SE	-	0.882 g	0.473 g	43.5 mi.	107,405.1	13.53v	44,539 min	30.32265	-89.43044	10863 Harbor Dr, Bay St Louis, MS
7:19:09 PM	On	11 mph	9 mph	9 mph E	-	0.212 g	0.192 g	43.8 mi.	107,405.4	13.59v	44,541 min	30.32162	-89.42613	10237 Bayou Dr, Bay St Louis, MS
7:21:09 PM	On	11 mph	9 mph	10 mph S	-	0.147 g	0.078 g	44.1 mi.	107,405.7	13.53v	44,543 min	30.32066	-89.42145	Bayou Dr, Bay St Louis, MS
7:23:09 PM	On	10 mph	9 mph	9 mph S	-	0.090 g	0.127 g	44.5 mi.	107,406.1	13.53v	44,545 min	30.31608	-89.42140	9063 Bayou Dr, Bay St Louis, MS
7:25:09 PM	On	11 mph	9 mph	8 mph E	-	1.380 g	0.441 g	44.8 mi.	107,406.4	13.53v	44,547 min	30.31215	-89.42174	5061 Spruce Dr, Bay St Louis, MS
7:27:09 PM	On	11 mph	8 mph	6 mph S	-	0.824 g	0.461 g	45.0 mi.	107,406.6	13.41v	44,549 min	30.31220	-89.42016	Willow St, Bay St Louis, MS
7:29:09 PM	On	12 mph	6 mph	0 mph NW	-	1.029 g	0.453 g	45.2 mi.	107,406.8	13.56v	44,551 min	30.31139	-89.41767	9253 Crane St, Bay St Louis, MS
7:31:09 PM	On	11 mph	2 mph	8 mph S	-	2.004 g	0.327 g	45.3 mi.	107,406.9	13.53v	44,553 min	30.31023	-89.41776	Crane St, Bay St Louis, MS
7:33:09 PM	On	17 mph	11 mph	1 mph S	-	0.147 g	0.429 g	45.7 mi.	107,407.3	13.56v	44,555 min	30.30477	-89.41832	9005 Crane St, Bay St Louis, MS
7:35:09 PM	On	22 mph	13 mph	16 mph N	-	0.722 g	0.286 g	46.1 mi.	107,407.7	13.53v	44,557 min	30.31037	-89.41868	9240 Dove St, Bay St Louis, MS
7:37:09 PM	On	19 mph	13 mph	17 mph S	-	0.927 g	0.543 g	46.6 mi.	107,408.2	13.53v	44,559 min	30.30602	-89.41914	Dove St, Bay St Louis, MS
7:39:09 PM	On	17 mph	9 mph	0 mph S	-	0.824 g	0.486 g	46.9 mi.	107,408.5	13.35v	44,561 min	30.30246	-89.42048	9091 Lark St, Bay St Louis, MS
7:41:09 PM	On	18 mph	11 mph	16 mph N	-	0.882 g	0.306 g	47.3 mi.	107,408.9	13.56v	44,563 min	30.30788	-89.41993	Lark St, Bay St Louis, MS
7:43:09 PM	On	16 mph	10 mph	10 mph S	-	0.780 g	0.461 g	47.7 mi.	107,409.3	13.47v	44,565 min	30.30994	-89.41968	9357 Lark St, Bay St Louis, MS
7:45:09 PM	On	20 mph	12 mph	12 mph N	-	0.702 g	0.416 g	48.1 mi.	107,409.7	13.53v	44,567 min	30.30604	-89.42106	Robin St, Bay St Louis, MS
7:47:09 PM	On	16 mph	11 mph	13 mph S	-	0.963 g	0.486 g	48.4 mi.	107,410.0	13.50v	44,569 min	30.31025	-89.42064	9195 Robin St, Bay St Louis, MS
7:49:09 PM	On	18 mph	12 mph	2 mph SE	-	0.678 g	0.518 g	48.8 mi.	107,410.4	13.16v	44,571 min	30.30459	-89.42120	Cardinal Ln, Bay St Louis, MS
7:51:09 PM	On	18 mph	9 mph	15 mph N	-	0.869 g	0.216 g	49.1 mi.	107,410.7	13.56v	44,573 min	30.30821	-89.42182	9134 Teal St, Bay

Attachment: 20211018 - Philip's Pest Control Weekly Report for September 12-18 2021 (9928 : Spread

PM				N							min				
7:53:09 PM	On	15 mph	9 mph	9 mph W	-	0.657 g	0.327 g	49.5 mi.	107,411.1	13.47v	44,575 min	30.31133	-89.42072	5035 Heron St, Bay St Louis, MS
7:55:09 PM	On	17 mph	14 mph	5 mph W	-	0.147 g	0.180 g	49.9 mi.	107,411.5	13.50v	44,577 min	30.30537	-89.42224	5100 Cardinal Ln, Bay St Louis, MS
7:57:09 PM	On	20 mph	15 mph	14 mph N	-	0.612 g	0.498 g	50.4 mi.	107,412.0	13.53v	44,579 min	30.30821	-89.42696	9280 Harbor Dr, Bay St Louis, MS
7:59:09 PM	On	18 mph	10 mph	1 mph E	-	0.155 g	0.396 g	50.7 mi.	107,412.3	13.35v	44,581 min	30.31123	-89.42618	6073 Lark St, Bay St Louis, MS
8:01:09 PM	On	17 mph	8 mph	17 mph W	-	0.816 g	0.453 g	51.0 mi.	107,412.6	13.59v	44,583 min	30.31205	-89.43025	6066 1st St, Bay St Louis, MS
8:03:09 PM	On	19 mph	11 mph	15 mph E	-	0.633 g	0.543 g	51.4 mi.	107,413.0	13.53v	44,585 min	30.31204	-89.43195	1st St, Bay St Louis, MS
8:05:09 PM	On	16 mph	11 mph	14 mph E	-	2.731 g	0.408 g	51.8 mi.	107,413.4	13.47v	44,587 min	30.31208	-89.42560	8001 Spruce Dr, Bay St Louis, MS
8:07:09 PM	On	17 mph	14 mph	14 mph N	-	0.318 g	0.139 g	52.3 mi.	107,413.9	13.59v	44,589 min	30.31412	-89.42033	10022 Peachtree Dr, Bay St Louis, MS
8:09:09 PM	On	16 mph	7 mph	9 mph S	-	0.824 g	0.384 g	52.5 mi.	107,414.1	13.47v	44,591 min	30.31570	-89.42027	10095 Peachtree Dr, Bay St Louis, MS
8:11:09 PM	On	20 mph	13 mph	11 mph W	-	0.314 g	0.261 g	52.9 mi.	107,414.5	13.53v	44,593 min	30.31289	-89.42247	5032 Fig Dr, Bay St Louis, MS
8:13:09 PM	On	16 mph	12 mph	15 mph E	-	0.204 g	0.204 g	53.3 mi.	107,414.9	13.50v	44,595 min	30.31449	-89.42387	5603 Apricot Dr, Bay St Louis, MS
8:15:09 PM	On	19 mph	15 mph	7 mph W	-	0.224 g	0.253 g	53.8 mi.	107,415.4	13.62v	44,597 min	30.31613	-89.42545	Cedar Dr, Bay St Louis, MS
8:17:09 PM	On	25 mph	16 mph	14 mph W	-	0.376 g	0.306 g	54.4 mi.	107,416.0	13.56v	44,599 min	30.31303	-89.42981	6052 2nd St, Bay St Louis, MS
8:19:09 PM	On	17 mph	9 mph	12 mph E	-	0.894 g	0.461 g	54.7 mi.	107,416.3	13.50v	44,601 min	30.31299	-89.43291	6137 2nd St, Bay St Louis, MS
8:21:09 PM	On	17 mph	13 mph	11 mph W	-	0.147 g	0.180 g	55.2 mi.	107,416.8	13.47v	44,603 min	30.31381	-89.43082	6058 3rd St, Bay St Louis, MS
8:23:09 PM	On	15 mph	9 mph	12 mph N	-	0.702 g	0.518 g	55.5 mi.	107,417.1	13.44v	44,605 min	30.31412	-89.42891	10044 Harbor Dr, Bay St Louis, MS
8:25:09 PM	On	16 mph	10 mph	12 mph E	-	0.702 g	0.408 g	55.8 mi.	107,417.4	13.53v	44,607 min	30.31472	-89.43030	6029 4th St, Bay St Louis, MS
8:27:09 PM	On	15 mph	10 mph	2 mph S	-	0.135 g	0.371 g	56.2 mi.	107,417.8	13.41v	44,609 min	30.31548	-89.43273	6107 5th St, Bay St Louis, MS
8:29:09 PM	On	16 mph	12 mph	14 mph E	-	0.690 g	0.237 g	56.6 mi.	107,418.2	13.35v	44,611 min	30.31527	-89.42593	Birch Dr, Bay St Louis, MS
8:31:09 PM	On	20 mph	9 mph	15 mph W	-	0.722 g	0.498 g	56.9 mi.	107,418.5	13.41v	44,613 min	30.31524	-89.42891	6106 Birch Dr, Bay St Louis, MS
8:33:09 PM	On	16 mph	10 mph	7 mph E	-	0.816 g	0.429 g	57.2 mi.	107,418.8	13.53v	44,615 min	30.31644	-89.43292	6th St, Bay St Louis, MS
8:35:09 PM	On	16 mph	12 mph	14 mph E	-	0.192 g	0.184 g	57.6 mi.	107,419.2	13.53v	44,617 min	30.31686	-89.42695	6015 Dogwood Dr, Bay St Louis, MS

Attachment: 20211018 - Philip's Pest Control Weekly Report for September 12-18 2021 (9928 : Spread

8:37:09 PM	On	19 mph	12 mph	4 mph NW	-	0.824 g	0.518 g	58.0 mi.	107,419.6	13.53v	44,619 min	30.31694	-89.42970	10086 Harbor Dr, Bay St Louis, MS
8:39:09 PM	On	15 mph	7 mph	11 mph E	-	0.722 g	0.327 g	58.3 mi.	107,419.9	13.47v	44,621 min	30.31733	-89.43195	6061 7th St, Bay St Louis, MS
8:41:09 PM	On	12 mph	9 mph	0 mph SW	-	0.657 g	0.408 g	58.6 mi.	107,420.2	13.38v	44,623 min	30.31771	-89.43250	6076 8th St, Bay St Louis, MS
8:43:09 PM	On	12 mph	6 mph	9 mph E	-	0.714 g	0.498 g	58.8 mi.	107,420.4	13.47v	44,625 min	30.31772	-89.42925	Elm Dr, Bay St Louis, MS
8:45:09 PM	On	12 mph	6 mph	0 mph E	-	0.588 g	0.441 g	59.0 mi.	107,420.6	13.41v	44,627 min	30.31767	-89.42562	6005 Elm Dr, Bay St Louis, MS
8:47:09 PM	On	0 mph	0 mph	0 mph E	-	0.000 g	0.000 g	59.0 mi.	107,420.6	13.47v	44,629 min	30.31770	-89.42564	6005 Elm Dr, Bay St Louis, MS
8:49:09 PM	On	4 mph	0 mph	4 mph N	-	1.735 g	0.429 g	59.0 mi.	107,420.6	13.68v	44,631 min	30.31779	-89.42564	10222 Walnut Dr, Bay St Louis, MS
8:51:09 PM	On	33 mph	21 mph	13 mph S	-	0.510 g	0.269 g	59.7 mi.	107,421.3	13.56v	44,633 min	30.31848	-89.42146	9199 Bayou Dr, Bay St Louis, MS
8:53:09 PM	On	16 mph	12 mph	16 mph S	-	0.249 g	0.384 g	60.1 mi.	107,421.7	13.50v	44,635 min	30.31269	-89.42198	10031 Linden Ln, Bay St Louis, MS
8:55:09 PM	On	23 mph	17 mph	14 mph E	-	0.612 g	0.498 g	60.7 mi.	107,422.3	13.56v	44,637 min	30.31216	-89.41315	Trout St, Bay St Louis, MS
8:57:09 PM	On	19 mph	16 mph	15 mph N	-	0.204 g	0.102 g	61.2 mi.	107,422.8	13.53v	44,639 min	30.31903	-89.41578	10298 River Dr, Bay St Louis, MS
8:59:09 PM	On	17 mph	10 mph	11 mph W	-	0.804 g	0.543 g	61.6 mi.	107,423.2	13.53v	44,641 min	30.31784	-89.41370	5022 Red St, Bay St Louis, MS
9:01:09 PM	On	15 mph	7 mph	12 mph E	-	1.143 g	0.416 g	61.9 mi.	107,423.5	13.41v	44,643 min	30.31708	-89.41362	5009 Wolf St, Bay St Louis, MS
9:03:09 PM	On	19 mph	13 mph	18 mph E	-	0.331 g	0.363 g	62.3 mi.	107,423.9	13.53v	44,645 min	30.31578	-89.41159	5085 Tombigbee St, Bay St Louis, MS
9:05:09 PM	On	19 mph	14 mph	12 mph NW	-	0.204 g	0.261 g	62.8 mi.	107,424.4	13.62v	44,647 min	30.31771	-89.41004	4059 Nile St, Bay St Louis, MS
9:07:09 PM	On	16 mph	10 mph	14 mph S	-	0.351 g	0.298 g	63.2 mi.	107,424.8	13.59v	44,649 min	30.31696	-89.41270	10788 Jordan St, Bay St Louis, MS
9:09:09 PM	On	19 mph	11 mph	0 mph E	35 mph	0.918 g	0.486 g	63.6 mi.	107,425.2	13.47v	44,651 min	30.31576	-89.40745	10141 Kiln Waveland Cutoff Rd, Bay St Louis, MS
9:11:09 PM	On	40 mph	17 mph	28 mph S	35 mph	0.747 g	0.090 g	64.1 mi.	107,425.7	13.56v	44,653 min	30.30745	-89.40642	Kiln Waveland Cutoff Rd, Bay St Louis, MS
9:13:09 PM	On	48 mph	31 mph	48 mph W	45 mph	0.216 g	0.171 g	65.1 mi.	107,426.7	13.53v	44,655 min	30.29901	-89.40159	924 US-90, Waveland, MS
9:15:09 PM	On	49 mph	24 mph	14 mph N	-	0.951 g	0.416 g	66.0 mi.	107,427.6	13.56v	44,657 min	30.30033	-89.41363	Henry Shubert Rd, Bay St Louis, MS
9:17:09 PM	On	17 mph	10 mph	2 mph S	-	0.657 g	0.420 g	66.4 mi.	107,428.0	13.41v	44,659 min	30.30211	-89.41808	Lark St, Bay St Louis, MS
9:19:09 PM	On	11 mph	5 mph	8 mph N	-	0.620 g	0.359 g	66.6 mi.	107,428.2	13.44v	44,661 min	30.30188	-89.41697	Bay St Louis, MS
9:21:09 [illegible]	On	13 mph	8 mph	9 mph E	-	0.804 g	0.461 g	66.8 mi.	107,428.4	13.56v	44,663	30.30207	-89.41628	Henry Shubert Rd, Bay S[illegible]

Attachment: 20211018 - Philip's Pest Control Weekly Report for September 12-18 2021 (9928 : Spread

PM											min		MS
9:23:09 PM	On	32 mph	10 mph	22 mph E	-	2.131 g	0.376 g	67.2 mi.	107,428.8	13.50v	44,665 min	30.29924	-89.41312	Bay St Louis, MS
9:25:09 PM	On	57 mph	30 mph	23 mph NW	30 mph	1.053 g	0.408 g	68.2 mi.	107,429.8	13.56v	44,667 min	30.30006	-89.39810	2110 Waveland Ave, Waveland, MS
9:27:09 PM	On	68 mph	44 mph	68 mph W	65 mph	0.261 g	0.298 g	69.6 mi.	107,431.2	13.56v	44,669 min	30.29911	-89.41725	5200 US-90, Bay St Louis, MS
9:29:09 PM	On	68 mph	59 mph	60 mph W	65 mph	0.282 g	0.306 g	71.6 mi.	107,433.2	13.56v	44,671 min	30.30019	-89.45020	US-90, Bay St Louis, MS
9:31:09 PM	On	63 mph	40 mph	40 mph NW	-	0.237 g	0.376 g	73.0 mi.	107,434.6	13.53v	44,673 min	30.30839	-89.46933	Bayou la Croix Rd, Bay St Louis, MS
9:33:09 PM	On	48 mph	35 mph	37 mph NW	-	0.294 g	0.171 g	74.1 mi.	107,435.7	13.59v	44,675 min	30.31925	-89.48429	Bayou la Croix Rd, Bay St Louis, MS
9:35:09 PM	On	39 mph	27 mph	29 mph NE	-	0.294 g	0.314 g	75.1 mi.	107,436.7	13.44v	44,677 min	30.32904	-89.48411	7701 Bayou Lacroix Rd, Bay St Louis, MS
9:37:09 PM	On	45 mph	35 mph	34 mph E	-	0.204 g	0.237 g	76.3 mi.	107,437.9	13.53v	44,679 min	30.33936	-89.47156	7549 Bayou Lacroix Rd, Bay St Louis, MS
9:39:09 PM	On	43 mph	38 mph	37 mph E	-	0.204 g	0.167 g	77.5 mi.	107,439.1	13.53v	44,681 min	30.34158	-89.45049	Bayou Lacroix Rd, Bay St Louis, MS
9:41:09 PM	On	37 mph	9 mph	9 mph S	-	0.722 g	0.486 g	77.9 mi.	107,439.5	13.53v	44,683 min	30.34240	-89.44779	Mary Ln, Bay St Louis, MS
9:43:09 PM	On	53 mph	35 mph	3 mph E	-	0.224 g	0.261 g	79.1 mi.	107,440.7	13.44v	44,685 min	30.34062	-89.42814	Bayou Lacroix Rd, Bay St Louis, MS
9:45:09 PM	On	53 mph	47 mph	47 mph N	55 mph	0.249 g	0.318 g	80.6 mi.	107,442.2	13.53v	44,687 min	30.36185	-89.42463	13124 MS-43, Kiln, MS
9:47:09 PM	On	57 mph	51 mph	50 mph N	55 mph	0.082 g	0.082 g	82.3 mi.	107,443.9	13.56v	44,689 min	30.38268	-89.43897	14402 MS-43, Kiln, MS
9:49:09 PM	On	50 mph	27 mph	14 mph E	-	0.139 g	0.331 g	83.3 mi.	107,444.9	13.62v	44,691 min	30.39327	-89.44140	6315 Pontiac Dr, Kiln, MS
9:51:09 PM	On	17 mph	12 mph	0 mph S	-	0.249 g	0.510 g	83.7 mi.	107,445.3	13.59v	44,693 min	30.39243	-89.43697	15003 Sioux Pl, Kiln, MS
9:53:09 PM	On	30 mph	18 mph	7 mph NW	55 mph	0.824 g	0.461 g	84.3 mi.	107,445.9	13.59v	44,695 min	30.39184	-89.44421	MS-43, Kiln, MS
9:55:09 PM	On	44 mph	19 mph	22 mph W	-	0.792 g	0.518 g	84.9 mi.	107,446.5	13.59v	44,697 min	30.39554	-89.44507	7082 Comanche St, Kiln, MS
9:57:09 PM	On	53 mph	38 mph	46 mph E	45 mph	0.196 g	0.204 g	86.2 mi.	107,447.8	13.53v	44,699 min	30.40663	-89.43828	16474 MS-43, Kiln, MS
9:59:09 PM	On	52 mph	33 mph	26 mph E	-	0.237 g	0.286 g	87.3 mi.	107,448.9	13.56v	44,701 min	30.41056	-89.42592	Old Joe Moran St, Kiln, MS
10:01:09 PM	On	42 mph	35 mph	34 mph NE	-	0.127 g	0.127 g	88.5 mi.	107,450.1	13.53v	44,703 min	30.42564	-89.42019	Joe Moran Rd, Kiln, MS
10:03:09 PM	On	43 mph	30 mph	11 mph N	-	0.171 g	0.318 g	89.6 mi.	107,451.2	13.35v	44,705 min	30.43844	-89.41461	Joe Moran Rd, Kiln, MS
10:05:09 PM	On	11 mph	11 mph	0 mph NE	-	0.139 g	0.510 g	90.0 mi.	107,451.6	13.59v	44,707 min	30.44173	-89.40888	19040 Joe Moran Rd, Kiln, MS

Attachment: 20211018 - Philip's Pest Control Weekly Report for September 12-18 2021 (9928 : Spread

10:07:09 PM	On		1 mph	1 mph	1 mph W	-	0.000 g	0.000 g	90.9 mi.	107,452.5	12.37v	44,709 min	30.43918	-89.41446	18403 Joe Moran Rd, Kiln, MS
10:09:09 PM	On		0 mph	0 mph	0 mph S	-	0.000 g	0.000 g	90.9 mi.	107,452.5	12.55v	44,711 min	30.43909	-89.41453	18403 Joe Moran Rd, Kiln, MS
10:10:53 PM	Off		0 mph	0 mph	0 mph S	-	0.000 g	0.000 g	90.9 mi.	107,452.5	12.52v	44,713 min	30.43909	-89.41453	18403 Joe Moran Rd, Kiln, MS

Tue Sep 14, 2021

Time	Ignition	In-Cab Alert	Max Speed	Avg Speed	Inst Speed	Speed Limit	Max Accel	Max Decel	Distance	Odometer	Voltage	Run Time	Latitude	Longitude	Location
10:15:23 AM			0 mph	0 mph	0 mph S	-	0.000 g	0.000 g	0.0 mi.	107,452.5	12.62v	44,713 min	30.43909	-89.41453	18403 Joe Moran Rd, Kiln, MS
10:15:23 PM			0 mph	0 mph	0 mph S	-	0.000 g	0.000 g	0.0 mi.	107,452.5	12.59v	44,713 min	30.43909	-89.41453	18403 Joe Moran Rd, Kiln, MS

Copyright ©2021 WEX Telematics - gps.wextelematics.com. Generated in 3.4742 seconds.

Attachment: 20211018 - Philip's Pest Control Weekly Report for September 12-18 2021 (9928 : Spread

Activity Detail Overview »

Location Records	111	**Sorted By**	Time
Total Distance Traveled	54.5 mi.	**Selected Vehicle**	10 (vin: 1GCHSDE33G1109077)
Average Speed	14 mph	**Report Time Period**	Sep 15 5:00 PM to 10:59 PM (CDT)
Landmarked Stops	Show	**Report Created**	October 11, 2021 10:01:19 AM
Max Speed	76 mph		

** Distance is accumulated daily*
** Odometer values are on the spreadsheet export.*
** Only the closest landmark is shown.*
** Landmarks over 3.8 miles wide have been excluded.*
** Run Time is based on Total GPS Device Hours.*


wex TELEMATICS


Philips Pest Control LLC

Export Data | Email Report


Speed Graphs »


show/hide

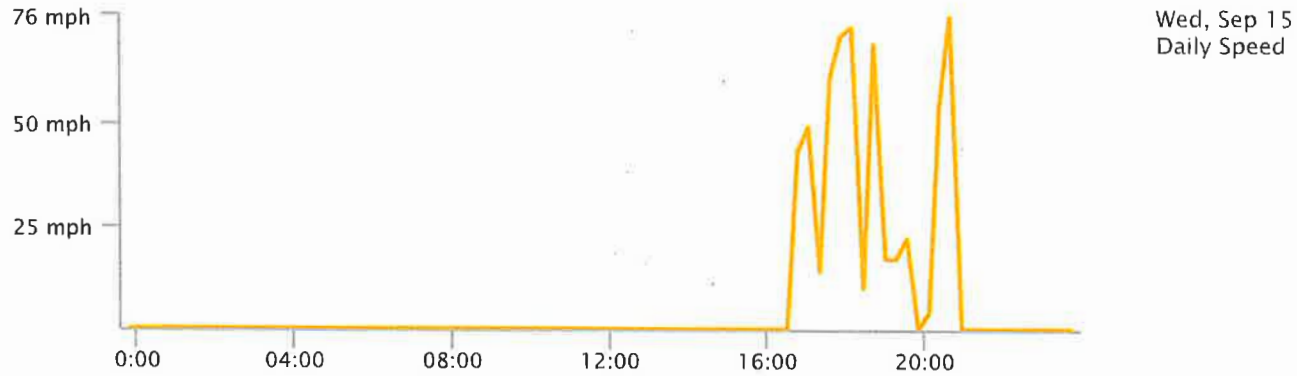

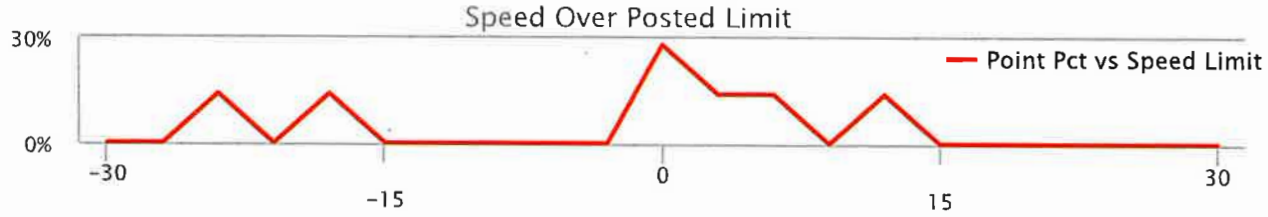

Attachment: 20211018 - Philip's Pest Control Weekly Report for September 12-18 2021 (9928 : Spread

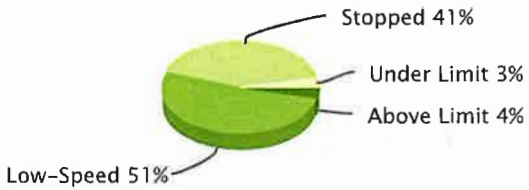

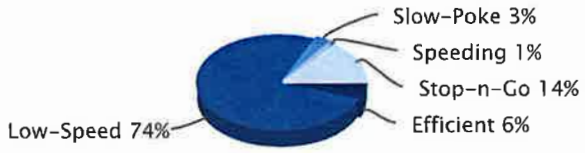

Low-Speed: inst-speed is under 15 mph | No Address: address or speed-limit unknown | Efficient: inst-speed within 10 mph of speed-limit | Stop-n-Go: zero inst-speed and nonzero max-speed | Speeding: inst-speed more than 10 mph over speed-limit | Slow-Poke: inst-speed between 15 mph and 10 mph under limit

Activity Detail Report »

Selected Vehicle: 10

Wed Sep 15, 2021

Time	Ignition	In-Cab Alert	Max Speed	Avg Speed	Inst Speed	Speed Limit	Max Accel	Max Decel	Distance	Odometer	Voltage	Run Time	Latitude	Longitude	Location
5:01:05 PM	On		38 mph	10 mph	38 mph S	-	0.657 g	0.429 g	0.0 mi.	107,500.1	14.14v	44,816 min	30.43489	-89.41706	Joe Moran Rd, Kiln, MS
5:03:05 PM	On		43 mph	37 mph	43 mph SW	-	0.576 g	0.490 g	1.2 mi.	107,501.3	14.11v	44,818 min	30.41814	-89.42197	Old Joe Moran St, Kiln, MS
5:05:05 PM	On		49 mph	36 mph	47 mph NW	65 mph	0.445 g	0.318 g	2.5 mi.	107,502.6	14.07v	44,820 min	30.40737	-89.43105	6158 Kiln-Delisle Rd, Kiln, MS
5:07:05 PM	On		47 mph	9 mph	0 mph S	45 mph	1.073 g	0.408 g	2.8 mi.	107,502.9	12.74v	44,822 min	30.40906	-89.43581	16595 MS-43, Kiln, MS
5:07:15 PM	Off		0 mph	0 mph	0 mph S	45 mph	0.000 g	0.000 g	2.8 mi.	107,502.9	12.71v	44,822 min	30.40906	-89.43581	16595 MS-43, Kiln, MS
5:11:30 PM	On		0 mph	0 mph	0 mph S	45 mph	0.000 g	0.000 g	2.8 mi.	107,502.9	14.59v	44,822 min	30.40906	-89.43579	16595 MS-43, Kiln, MS
5:13:30 PM	On		6 mph	0 mph	0 mph E	45 mph	0.869 g	0.441 g	2.8 mi.	107,502.9	14.01v	44,824 min	30.40916	-89.43547	16597 MS-43, Kiln, MS
5:15:30 PM	On		45 mph	30 mph	34 mph NE	-	0.996 g	0.273 g	3.8 mi.	107,503.9	13.47v	44,826 min	30.41159	-89.42368	Old Joe Moran St, Kiln, MS
5:17:30 PM	On		45 mph	37 mph	45 mph NE	-	0.196 g	0.376 g	5.1 mi.	107,505.2	13.44v	44,828 min	30.42848	-89.41845	Joe Moran Rd, Kiln, MS
5:19:30 PM	On		47 mph	21 mph	18 mph W	-	0.804 g	0.453 g	5.8 mi.	107,505.9	13.44v	44,830 min	30.43672	-89.41967	5096 Road 524, Kiln, MS
5:21:30 PM	On		14 mph	11 mph	2 mph SW	-	0.224 g	0.510 g	6.2 mi.	107,506.3	13.16v	44,832 min	30.43628	-89.42524	Road 524, Kiln, MS
5:23:30 PM	On		13 mph	9 mph	6 mph NW	-	0.690 g	0.273 g	6.6 mi.	107,506.7	13.50v	44,834 min	30.43717	-89.42181	Road 524, Kiln, MS

Attachment: 20211018 - Philip's Pest Control Weekly Report for September 12-18 2021 (9928 : Spread

5:25:30 PM	On	9 mph	7 mph	7 mph NW	-	0.127 g	0.216 g	6.8 mi.	107,506.9	13.53v	44,836 min	30.44010	-89.42295	Road 524, Kiln, MS
5:27:30 PM	On	8 mph	5 mph	2 mph SW	-	0.563 g	0.518 g	7.0 mi.	107,507.1	13.56v	44,838 min	30.44097	-89.42420	Road 548, Kiln, MS
5:29:30 PM	On	7 mph	1 mph	6 mph NE	-	0.735 g	0.082 g	7.1 mi.	107,507.2	13.56v	44,840 min	30.44152	-89.42369	Road 548, Kiln, MS
5:31:30 PM	On	10 mph	8 mph	9 mph N	-	0.159 g	0.204 g	7.3 mi.	107,507.4	13.47v	44,842 min	30.44296	-89.41968	Road 546, Kiln, MS
5:33:30 PM	On	12 mph	9 mph	11 mph E	-	0.171 g	0.159 g	7.7 mi.	107,507.8	13.35v	44,844 min	30.44358	-89.41518	Road 546, Kiln, MS
5:35:30 PM	On	11 mph	7 mph	9 mph SW	-	0.633 g	0.543 g	7.9 mi.	107,508.0	13.38v	44,846 min	30.44357	-89.41697	Road 546, Kiln, MS
5:37:30 PM	On	14 mph	12 mph	11 mph S	-	0.171 g	0.196 g	8.3 mi.	107,508.4	13.31v	44,848 min	30.43779	-89.41707	18023 Road 546, Kiln, MS
5:39:30 PM	On	44 mph	30 mph	35 mph NE	-	0.420 g	0.249 g	9.3 mi.	107,509.4	13.53v	44,850 min	30.44541	-89.40740	Joe Moran Rd, Kiln, MS
5:41:30 PM	On	46 mph	17 mph	13 mph N	-	0.331 g	0.343 g	9.9 mi.	107,510.0	13.38v	44,852 min	30.44939	-89.40114	Laterre Dr, Kiln, MS
5:43:30 PM	On	14 mph	12 mph	13 mph N	-	0.216 g	0.102 g	10.3 mi.	107,510.4	13.47v	44,854 min	30.45529	-89.40076	19670 Laterre Dr, Kiln, MS
5:45:30 PM	On	16 mph	10 mph	11 mph S	-	0.804 g	0.543 g	10.7 mi.	107,510.8	13.38v	44,856 min	30.45542	-89.40081	Laterre Dr, Kiln, MS
5:47:30 PM	On	17 mph	14 mph	8 mph W	-	0.388 g	0.318 g	11.2 mi.	107,511.3	13.41v	44,858 min	30.44881	-89.40119	Clearwater Dr, Kiln, MS
5:49:30 PM	On	61 mph	22 mph	52 mph E	-	0.780 g	0.441 g	11.9 mi.	107,512.0	13.41v	44,860 min	30.44759	-89.39588	Firetower Rd, Kiln, MS
5:51:30 PM	On	58 mph	45 mph	17 mph NW	-	0.184 g	0.249 g	13.4 mi.	107,513.5	13.31v	44,862 min	30.46098	-89.37998	Dogpatch Rd, Kiln, MS
5:53:30 PM	On	17 mph	13 mph	11 mph W	-	0.216 g	0.306 g	13.9 mi.	107,514.0	13.59v	44,864 min	30.46325	-89.38690	Dogpatch Rd, Kiln, MS
5:55:30 PM	On	16 mph	12 mph	11 mph SW	-	0.249 g	0.224 g	14.3 mi.	107,514.4	13.56v	44,866 min	30.46433	-89.39341	Dogpatch Rd, Kiln, MS
5:57:30 PM	On	14 mph	10 mph	9 mph W	-	0.253 g	0.180 g	14.7 mi.	107,514.8	13.47v	44,868 min	30.46092	-89.39784	Dogpatch Rd, Kiln, MS
5:59:30 PM	On	13 mph	8 mph	11 mph NE	-	0.918 g	0.498 g	15.0 mi.	107,515.1	13.53v	44,870 min	30.46351	-89.39517	Dogpatch Rd, Kiln, MS
6:01:30 PM	On	17 mph	11 mph	17 mph E	-	0.180 g	0.286 g	15.3 mi.	107,515.4	13.56v	44,872 min	30.46345	-89.38936	Dogpatch Rd, Kiln, MS
6:03:30 PM	On	17 mph	12 mph	12 mph E	-	0.224 g	0.445 g	15.8 mi.	107,515.9	13.56v	44,874 min	30.46197	-89.38297	Dogpatch Rd, Kiln, MS
6:05:30 PM	On	62 mph	24 mph	60 mph SW	-	0.816 g	0.441 g	16.6 mi.	107,516.7	13.53v	44,876 min	30.45319	-89.38304	Firetower Rd, Kiln, MS
6:07:30 PM	On	71 mph	64 mph	64 mph W	-	0.212 g	0.135 g	18.7 mi.	107,518.8	13.56v	44,878 min	30.45168	-89.41541	Firetower Rd, Kiln, MS
6:09:30											44,880			

Attachment: 20211018 - Philip's Pest Control Weekly Report for September 12-18 2021 (9928 : Spread

PM	On	68 mph	53 mph	68 mph S	55 mph	0.294 g	0.237 g	20.4 mi.	107,520.5	13.44v	min	30.44262	-89.43112	MS-603, Kiln, MS
6:11:30 PM	On	73 mph	35 mph	0 mph E	55 mph	0.241 g	0.282 g	21.7 mi.	107,521.8	12.55v	44,882 min	30.42647	-89.43387	17450 MS-43, Kiln, MS
6:11:40 PM	Off	0 mph	0 mph	0 mph E	55 mph	0.000 g	0.000 g	21.7 mi.	107,521.8	12.52v	44,882 min	30.42647	-89.43387	17450 MS-43, Kiln, MS
6:13:53 PM	On	0 mph	0 mph	0 mph NW	55 mph	0.000 g	0.000 g	21.7 mi.	107,521.8	14.84v	44,882 min	30.42644	-89.43396	17450 MS-43, Kiln, MS
6:15:53 PM	On	54 mph	7 mph	54 mph N	55 mph	0.996 g	0.371 g	21.9 mi.	107,522.0	14.14v	44,884 min	30.43014	-89.43382	18020 MS-603, Kiln, MS
6:17:53 PM	On	68 mph	59 mph	57 mph N	55 mph	0.127 g	0.102 g	23.9 mi.	107,524.0	13.50v	44,886 min	30.45791	-89.43572	19532 MS-603, Kiln, MS
6:19:53 PM	On	70 mph	56 mph	60 mph N	55 mph	0.339 g	0.237 g	25.7 mi.	107,525.8	13.62v	44,888 min	30.48329	-89.42788	MS-603, Kiln, MS
6:21:53 PM	On	64 mph	57 mph	29 mph N	55 mph	0.135 g	0.351 g	27.7 mi.	107,527.8	13.31v	44,890 min	30.50952	-89.43300	MS-603, Kiln, MS
6:23:53 PM	On	20 mph	12 mph	0 mph S	-	0.363 g	0.384 g	28.1 mi.	107,528.2	13.44v	44,892 min	30.51078	-89.43795	6203 Hayward E Landner Rd, Kiln, MS
6:25:53 PM	On	17 mph	11 mph	9 mph S	-	0.690 g	0.261 g	28.5 mi.	107,528.6	13.56v	44,894 min	30.50677	-89.43881	Kiln, MS
6:27:53 PM	On	10 mph	3 mph	0 mph N	-	0.804 g	0.461 g	28.6 mi.	107,528.7	12.59v	44,896 min	30.50651	-89.43819	23140 Spruce St, Kiln, MS
6:28:03 PM	Off	0 mph	0 mph	0 mph N	-	0.000 g	0.000 g	28.6 mi.	107,528.7	12.55v	44,896 min	30.50651	-89.43819	23140 Spruce St, Kiln, MS
6:47:47 PM	On	14 mph	0 mph	14 mph NW	-	0.000 g	0.000 g	28.7 mi.	107,528.8	14.65v	44,896 min	30.50688	-89.43844	23080 Spruce St, Kiln, MS
6:49:47 PM	On	69 mph	32 mph	61 mph S	55 mph	0.600 g	0.453 g	29.7 mi.	107,529.8	13.92v	44,898 min	30.50025	-89.43438	22479 MS-603, Kiln, MS
6:51:47 PM	On	69 mph	59 mph	55 mph E	-	0.306 g	0.396 g	31.7 mi.	107,531.8	13.59v	44,900 min	30.47802	-89.42432	Rocky Hill Dedeaux Rd, Kiln, MS
6:53:47 PM	On	65 mph	57 mph	59 mph E	-	0.363 g	0.273 g	33.6 mi.	107,533.7	13.65v	44,902 min	30.49801	-89.40282	Rocky Hill Dedeaux Rd, Kiln, MS
6:55:47 PM	On	65 mph	52 mph	47 mph NE	-	0.249 g	0.241 g	35.3 mi.	107,535.4	13.50v	44,904 min	30.49657	-89.37563	Rocky Hill Dedeaux Rd, Kiln, MS
6:57:47 PM	On	53 mph	49 mph	46 mph E	-	0.376 g	0.224 g	37.0 mi.	107,537.1	13.59v	44,906 min	30.50160	-89.34969	Rocky Hill Dedeaux Rd, Kiln, MS
6:59:47 PM	On	45 mph	15 mph	14 mph SW	-	1.122 g	0.420 g	37.6 mi.	107,537.7	13.47v	44,908 min	30.49628	-89.35019	Fenton Dedeaux Rd, Kiln, MS
7:01:47 PM	On	17 mph	15 mph	15 mph SW	-	0.147 g	0.122 g	38.1 mi.	107,538.2	13.38v	44,910 min	30.49050	-89.35542	Fenton Dedeaux Rd, Kiln, MS
7:03:47 PM	On	17 mph	15 mph	13 mph SW	-	0.237 g	0.167 g	38.6 mi.	107,538.7	13.53v	44,912 min	30.48538	-89.36171	Fenton Dedeaux Rd, Kiln, MS
7:05:47 PM	On	16 mph	13 mph	12 mph SW	-	0.804 g	0.416 g	39.0 mi.	107,539.1	13.56v	44,914 min	30.48140	-89.36721	Fenton Dedeaux Rd, Kiln, MS
7:07:47 PM	On	16 mph	14 mph	13 mph W	-	0.094 g	0.078 g	39.5 mi.	107,539.6	13.59v	44,916 min	30.47702	-89.37271	Fenton Dedeaux Rd, Kiln, M

Attachment: 20211018 - Philip's Pest Control Weekly Report for September 12-18 2021 (9928 : Spread

7:09:47 PM	On	16 mph	11 mph	7 mph SW	-	0.355 g	0.273 g	39.9 mi.	107,540.0	13.53v	44,918 min	30.47299	-89.37686	20567 Fenton Dedeaux Rd, Kiln, MS
7:11:47 PM	On	14 mph	11 mph	11 mph W	-	0.294 g	0.212 g	40.3 mi.	107,540.4	13.41v	44,920 min	30.47435	-89.38256	Road 310, Kiln, MS
7:13:47 PM	On	13 mph	9 mph	5 mph SW	-	0.216 g	0.241 g	40.6 mi.	107,540.7	13.56v	44,922 min	30.47209	-89.38636	Road 310, Kiln, MS
7:15:47 PM	On	9 mph	4 mph	9 mph NE	-	0.792 g	0.461 g	40.8 mi.	107,540.9	13.56v	44,924 min	30.47321	-89.38546	3321 Road 310, Kiln, MS
7:17:47 PM	On	12 mph	9 mph	12 mph E	-	0.261 g	0.453 g	41.1 mi.	107,541.2	13.59v	44,926 min	30.47436	-89.38064	Road 310, Kiln, MS
7:19:47 PM	On	14 mph	9 mph	12 mph S	-	0.588 g	0.376 g	41.4 mi.	107,541.5	13.59v	44,928 min	30.47181	-89.37656	20537 Fenton Dedeaux Rd, Kiln, MS
7:21:47 PM	On	17 mph	13 mph	0 mph S	-	0.159 g	0.306 g	41.9 mi.	107,542.0	13.44v	44,930 min	30.46565	-89.37553	20305 Fenton Dedeaux Rd, Kiln, MS
7:23:47 PM	On	15 mph	10 mph	14 mph SE	-	0.747 g	0.159 g	42.2 mi.	107,542.3	13.56v	44,932 min	30.46067	-89.37375	Fenton Dedeaux Rd, Kiln, MS
7:25:47 PM	On	17 mph	15 mph	13 mph S	-	0.122 g	0.094 g	42.7 mi.	107,542.8	13.59v	44,934 min	30.45361	-89.37218	Fenton Dedeaux Rd, Kiln, MS
7:27:47 PM	On	15 mph	13 mph	14 mph S	-	0.229 g	0.229 g	43.2 mi.	107,543.3	13.53v	44,936 min	30.44741	-89.37110	19105 Fenton Dedeaux Rd, Kiln, MS
7:29:47 PM	On	15 mph	12 mph	11 mph S	-	0.114 g	0.090 g	43.6 mi.	107,543.7	13.65v	44,938 min	30.44163	-89.37124	Fenton Dedeaux Rd, Kiln, MS
7:31:47 PM	On	17 mph	13 mph	14 mph S	-	0.171 g	0.216 g	44.0 mi.	107,544.1	13.59v	44,940 min	30.43534	-89.37026	Fenton Dedeaux Rd, Kiln, MS
7:33:47 PM	On	17 mph	14 mph	11 mph W	-	0.159 g	0.127 g	44.5 mi.	107,544.6	13.59v	44,942 min	30.42902	-89.36945	1150 Road 528, Kiln, MS
7:35:47 PM	On	12 mph	11 mph	11 mph SW	-	0.147 g	0.204 g	44.9 mi.	107,545.0	13.47v	44,944 min	30.42934	-89.37532	Road 528, Kiln, MS
7:37:47 PM	On	11 mph	7 mph	6 mph SW	-	0.702 g	0.331 g	45.1 mi.	107,545.2	13.47v	44,946 min	30.42756	-89.37873	Pecan Park, Kiln, MS
7:39:47 PM	On	8 mph	6 mph	5 mph N	-	0.735 g	0.441 g	45.3 mi.	107,545.4	13.47v	44,948 min	30.42524	-89.37966	Pecan Park, Kiln, MS
7:41:47 PM	On	9 mph	7 mph	6 mph NE	-	0.114 g	0.122 g	45.6 mi.	107,545.7	13.47v	44,950 min	30.42804	-89.37835	Pecan Park, Kiln, MS
7:43:47 PM	On	16 mph	11 mph	14 mph W	-	0.678 g	0.486 g	45.9 mi.	107,546.0	13.53v	44,952 min	30.42889	-89.38445	Road 528, Kiln, MS
7:45:47 PM	On	16 mph	7 mph	12 mph W	-	2.559 g	0.396 g	46.2 mi.	107,546.3	13.56v	44,954 min	30.42880	-89.38817	Road 528, Kiln, MS
7:47:47 PM	On	22 mph	15 mph	12 mph NW	-	0.159 g	0.127 g	46.7 mi.	107,546.8	13.53v	44,956 min	30.43157	-89.39334	Road 528, Kiln, MS
7:49:47 PM	On	16 mph	3 mph	0 mph E	-	0.127 g	0.453 g	46.8 mi.	107,546.9	13.56v	44,958 min	30.43268	-89.39390	4200 Road 528, Kiln, MS
7:51:47 PM	On	0 mph	0 mph	0 mph E	-	0.000 g	0.000 g	46.8 mi.	107,546.9	13.59v	44,960 min	30.43268	-89.39389	4200 Road 528, Kiln, MS
7:53:37	Idling -										44,960			

Attachment: 20211018 - Philip's Pest Control Weekly Report for September 12-18 2021 (9928 : Spread

PM		Idling - OBD	0 mph	0 mph	0 mph E	-	0.000 g	0.000 g	46.8 mi.	107,546.9	13.50v	min	30.43268	-89.39389	4200 Road 528, Kiln, MS
7:53:47 PM	On		0 mph	0 mph	0 mph E	-	0.000 g	0.000 g	46.8 mi.	107,546.9	13.50v	44,962 min	30.43268	-89.39389	4200 Road 528, Kiln, MS
7:55:47 PM	On		0 mph	0 mph	0 mph E	-	0.000 g	0.000 g	46.8 mi.	107,546.9	13.53v	44,964 min	30.43268	-89.39389	4200 Road 528, Kiln, MS
7:57:47 PM	On		0 mph	0 mph	0 mph E	-	0.000 g	0.000 g	46.8 mi.	107,546.9	13.47v	44,966 min	30.43268	-89.39389	4200 Road 528, Kiln, MS
7:58:37 PM		Idling - OBD	0 mph	0 mph	0 mph E	-	0.000 g	0.000 g	46.8 mi.	107,546.9	13.50v	44,966 min	30.43268	-89.39389	4200 Road 528, Kiln, MS
7:59:47 PM	On		0 mph	0 mph	0 mph E	-	0.000 g	0.000 g	46.8 mi.	107,546.9	13.56v	44,968 min	30.43268	-89.39389	4200 Road 528, Kiln, MS
8:01:47 PM	On		0 mph	0 mph	0 mph E	-	0.000 g	0.000 g	46.8 mi.	107,546.9	13.53v	44,970 min	30.43268	-89.39389	4200 Road 528, Kiln, MS
8:03:37 PM		Idling - OBD	0 mph	0 mph	0 mph E	-	0.000 g	0.000 g	46.8 mi.	107,546.9	13.56v	44,970 min	30.43268	-89.39389	4200 Road 528, Kiln, MS
8:03:47 PM	On		0 mph	0 mph	0 mph E	-	0.000 g	0.000 g	46.8 mi.	107,546.9	13.44v	44,972 min	30.43268	-89.39389	4200 Road 528, Kiln, MS
8:05:47 PM	On		0 mph	0 mph	0 mph E	-	0.000 g	0.000 g	46.8 mi.	107,546.9	13.53v	44,974 min	30.43268	-89.39389	4200 Road 528, Kiln, MS
8:07:47 PM	On		0 mph	0 mph	0 mph E	-	0.000 g	0.000 g	46.8 mi.	107,546.9	13.56v	44,976 min	30.43268	-89.39389	4200 Road 528, Kiln, MS
8:08:37 PM		Idling - OBD	0 mph	0 mph	0 mph E	-	0.000 g	0.000 g	46.8 mi.	107,546.9	13.53v	44,976 min	30.43268	-89.39389	4200 Road 528, Kiln, MS
8:09:47 PM	On		0 mph	0 mph	0 mph E	-	0.000 g	0.000 g	46.8 mi.	107,546.9	13.56v	44,978 min	30.43268	-89.39389	4200 Road 528, Kiln, MS
8:11:47 PM	On		0 mph	0 mph	0 mph E	-	0.000 g	0.000 g	46.8 mi.	107,546.9	13.59v	44,980 min	30.43268	-89.39389	4200 Road 528, Kiln, MS
8:13:37 PM		Idling - OBD	0 mph	0 mph	0 mph E	-	0.000 g	0.000 g	46.8 mi.	107,546.9	13.53v	44,980 min	30.43268	-89.39389	4200 Road 528, Kiln, MS
8:13:47 PM	On		0 mph	0 mph	0 mph E	-	0.000 g	0.000 g	46.8 mi.	107,546.9	13.53v	44,982 min	30.43268	-89.39389	4200 Road 528, Kiln, MS
8:15:47 PM	On		0 mph	0 mph	0 mph E	-	0.000 g	0.000 g	46.8 mi.	107,546.9	13.56v	44,984 min	30.43268	-89.39389	4200 Road 528, Kiln, MS
8:17:47 PM	On		0 mph	0 mph	0 mph E	-	0.000 g	0.000 g	46.8 mi.	107,546.9	13.53v	44,986 min	30.43268	-89.39389	4200 Road 528, Kiln, MS
8:18:37 PM		Idling - OBD	0 mph	0 mph	0 mph E	-	0.000 g	0.000 g	46.8 mi.	107,546.9	13.56v	44,986 min	30.43268	-89.39389	4200 Road 528, Kiln, MS
8:19:47 PM	On		0 mph	0 mph	0 mph E	-	0.000 g	0.000 g	46.8 mi.	107,546.9	13.56v	44,988 min	30.43268	-89.39389	4200 Road 528, Kiln, MS
8:21:47 PM	On		4 mph	0 mph	4 mph SW	-	0.000 g	0.000 g	46.9 mi.	107,547.0	13.19v	44,990 min	30.43265	-89.39393	Road 528, Kiln, MS
8:23:47 PM	On		6 mph	0 mph	0 mph SE	-	0.620 g	0.518 g	46.9 mi.	107,547.0	12.62v	44,992 min	30.43262	-89.39395	4200 Road 528, Kiln, MS
8:23:57 PM	Off		0 mph	0 mph	0 mph SE	-	0.000 g	0.000 g	46.9 mi.	107,547.0	12.59v	44,993 min	30.43262	-89.39395	4200 Road 5

Attachment: 20211018 - Philip's Pest Control Weekly Report for September 12-18 2021 (9928 : Spread

8:33:07 PM	On	2 mph	0 mph	2 mph SW	-	0.000 g	0.000 g	46.9 mi.	107,547.0	14.56v	44,993 min	30.43258	-89.39401	Road 528, Kiln, MS
8:35:07 PM	On	34 mph	24 mph	29 mph E	-	0.396 g	0.229 g	47.7 mi.	107,547.8	14.04v	44,995 min	30.42881	-89.38374	3355 Road 528, Kiln, MS
8:37:07 PM	On	51 mph	36 mph	51 mph N	-	0.396 g	0.408 g	48.8 mi.	107,548.9	13.53v	44,997 min	30.43269	-89.36928	Fenton Dedeaux Rd, Kiln, MS
8:39:07 PM	On	54 mph	45 mph	54 mph N	-	0.249 g	0.273 g	50.4 mi.	107,550.5	13.62v	44,999 min	30.45439	-89.37230	Fenton Dedeaux Rd, Kiln, MS
8:41:07 PM	On	76 mph	50 mph	57 mph SW	-	0.282 g	0.522 g	52.0 mi.	107,552.1	13.53v	45,001 min	30.45230	-89.38435	Firetower Rd, Kiln, MS
8:43:07 PM	On	65 mph	47 mph	34 mph S	-	0.229 g	0.327 g	53.6 mi.	107,553.7	13.59v	45,003 min	30.44491	-89.40768	Joe Moran Rd, Kiln, MS
8:45:07 PM	On	39 mph	25 mph	6 mph N	-	0.261 g	0.339 g	54.5 mi.	107,554.6	13.59v	45,005 min	30.43899	-89.41445	Joe Moran Rd, Kiln, MS
8:47:07 PM	On	6 mph	1 mph	0 mph S	-	0.273 g	0.396 g	54.5 mi.	107,554.6	12.55v	45,007 min	30.43889	-89.41459	18403 Joe Moran Rd, Kiln, MS
8:47:17 PM	Off	0 mph	0 mph	0 mph S	-	0.000 g	0.000 g	54.5 mi.	107,554.6	12.55v	45,007 min	30.43889	-89.41459	18403 Joe Moran Rd, Kiln, MS

Copyright ©2021 WEX Telematics - gps.wextelematics.com. Generated in 1.6178 seconds.

Attachment: 20211018 - Philip's Pest Control Weekly Report for September 12-18 2021 (9928 : Spread

Activity Detail Overview »

Location Records	194	**Sorted By**	Time
Total Distance Traveled	83.8 mi.	**Selected Vehicle**	10 (vin: 1GCHSDE33G1109077)
Average Speed	13 mph	**Report Time Period**	Sep 16 12:00 AM to Sep 18 11:59 PM (CDT)
Landmarked Stops	Show	**Report Created**	October 11, 2021 10:01:36 AM
Max Speed	78 mph		

** Distance is accumulated daily*
** Odometer values are on the spreadsheet export.*
** Only the closest landmark is shown.*
** Landmarks over 3.8 miles wide have been excluded.*
** Run Time is based on Total GPS Device Hours.*


wex TELEMATICS


Philips Pest Control LLC

Export Data | Email Report

Speed Graphs »


show/hide

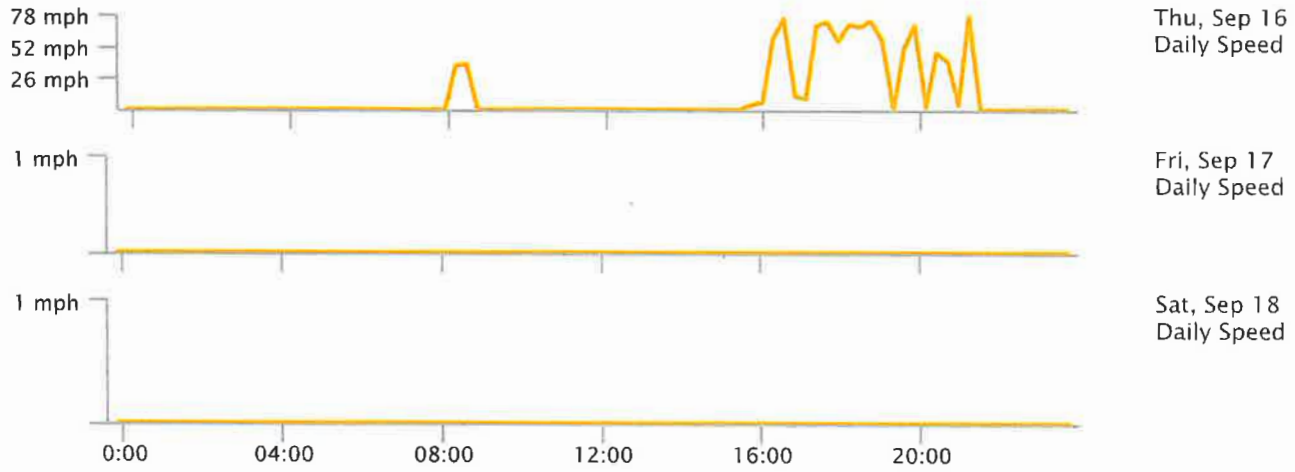

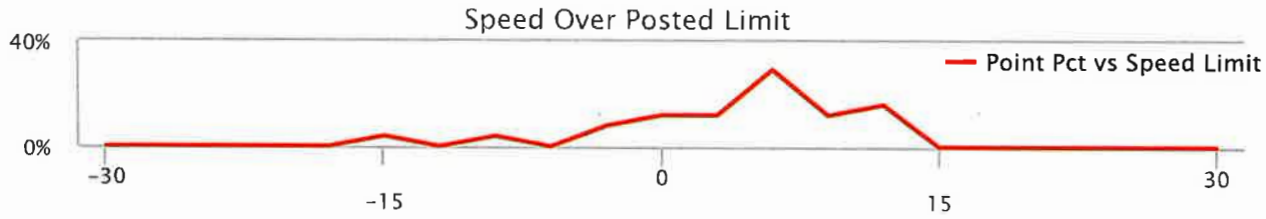

Attachment: 20211018 - Philip's Pest Control Weekly Report for September 12-18 2021 (9928 : Spread



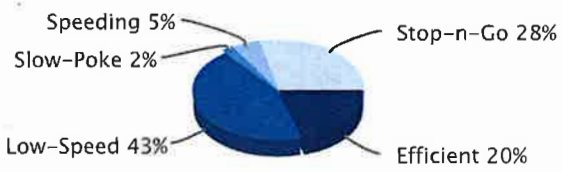

Low-Speed: inst-speed is under 15 mph | No Address: address or speed-limit unknown | Efficient: inst-speed within 10 mph of speed-limit | Stop-n-Go: zero inst-speed and nonzero max-speed | Speeding: inst-speed more than 10 mph over speed-limit | Slow-Poke: inst-speed between 15 mph and 10 mph under limit

Activity Detail Report »

Selected Vehicle: 10

Thu Sep 16, 2021

Time	Ignition	In-Cab Alert	Max Speed	Avg Speed	Inst Speed	Speed Limit	Max Accel	Max Decel	Distance	Odometer	Voltage	Run Time	Latitude	Longitude	Location
8:23:23 AM	On		9 mph	0 mph	9 mph SE	-	0.000 g	0.000 g	0.0 mi.	107,554.6	14.84v	45,007 min	30.43892	-89.41461	Joe Moran Rd, Kiln, MS
8:25:22 AM	On		36 mph	12 mph	0 mph E	-	6.041 g	0.396 g	0.5 mi.	107,555.1	14.41v	45,009 min	30.43544	-89.41053	18516 Joe Moran Rd, Kiln, MS
8:27:22 AM	On		37 mph	14 mph	7 mph NW	-	0.657 g	0.286 g	1.0 mi.	107,555.6	14.20v	45,011 min	30.43889	-89.41463	Joe Moran Rd, Kiln, MS
8:29:22 AM	On		6 mph	0 mph	0 mph N	-	0.000 g	0.237 g	1.1 mi.	107,555.7	12.98v	45,013 min	30.43895	-89.41464	18403 Joe Moran Rd, Kiln, MS
8:29:32 AM	Off		0 mph	0 mph	0 mph N	-	0.000 g	0.000 g	1.1 mi.	107,555.7	12.98v	45,013 min	30.43895	-89.41464	18403 Joe Moran Rd, Kiln, MS
3:54:15 PM	On		0 mph	0 mph	0 mph N	-	0.000 g	0.000 g	1.1 mi.	107,555.7	14.96v	45,013 min	30.43892	-89.41458	18403 Joe Moran Rd, Kiln, MS
3:56:14 PM	On		4 mph	0 mph	0 mph N	-	0.000 g	0.000 g	1.1 mi.	107,555.7	14.26v	45,015 min	30.43892	-89.41458	18403 Joe Moran Rd, Kiln, MS
3:58:14 PM	On		1 mph	0 mph	0 mph N	-	0.000 g	0.000 g	1.1 mi.	107,555.7	14.04v	45,017 min	30.43892	-89.41458	18403 Joe Moran Rd, Kiln, MS
4:00:14 PM	On		0 mph	0 mph	0 mph N	-	0.000 g	0.000 g	1.1 mi.	107,555.7	14.53v	45,019 min	30.43892	-89.41458	18403 Joe Moran Rd, Kiln, MS
4:02:14 PM	On		0 mph	0 mph	0 mph N	-	0.000 g	0.000 g	1.1 mi.	107,555.7	13.44v	45,021 min	30.43892	-89.41458	18403 Joe Moran Rd, Kiln, MS
4:03:24 PM		Idling - OBD	1 mph	0 mph	0 mph N	-	0.000 g	0.000 g	1.1 mi.	107,555.7	13.53v	45,021 min	30.43892	-89.41458	18403 Joe Moran Rd, Kiln, MS
4:04:14 PM	On		1 mph	0 mph	0 mph N	-	0.000 g	0.000 g	1.1 mi.	107,555.7	13.50v	45,023 min	30.43892	-89.41458	18403 Joe Moran Rd, Kiln,

Attachment: 20211018 - Philip's Pest Control Weekly Report for September 12-18 2021 (9928 : Spread

4:06:14 PM	On		0 mph	0 mph	0 mph N	-	0.000 g	0.000 g	1.1 mi.	107,555.7	13.47v	45,025 min	30.43892	-89.41458	18403 Joe Moran Rd, Kiln, MS
4:08:14 PM	On		0 mph	0 mph	0 mph N	-	0.000 g	0.000 g	1.1 mi.	107,555.7	13.50v	45,027 min	30.43892	-89.41458	18403 Joe Moran Rd, Kiln, MS
4:08:24 PM		Idling - OBD	0 mph	0 mph	0 mph N	-	0.000 g	0.000 g	1.1 mi.	107,555.7	13.44v	45,027 min	30.43892	-89.41458	18403 Joe Moran Rd, Kiln, MS
4:10:14 PM	On		0 mph	0 mph	0 mph N	-	0.000 g	0.000 g	1.1 mi.	107,555.7	13.50v	45,029 min	30.43892	-89.41458	18403 Joe Moran Rd, Kiln, MS
4:12:14 PM	On		6 mph	0 mph	0 mph S	-	0.645 g	0.306 g	1.1 mi.	107,555.7	12.80v	45,031 min	30.43909	-89.41457	18403 Joe Moran Rd, Kiln, MS
4:12:24 PM	Off		0 mph	0 mph	0 mph S	-	0.000 g	0.000 g	1.1 mi.	107,555.7	12.77v	45,031 min	30.43909	-89.41457	18403 Joe Moran Rd, Kiln, MS
4:18:25 PM	On		0 mph	0 mph	0 mph S	-	0.000 g	0.000 g	1.1 mi.	107,555.7	14.84v	45,031 min	30.43911	-89.41456	18403 Joe Moran Rd, Kiln, MS
4:20:25 PM	On		7 mph	0 mph	7 mph S	-	0.804 g	0.078 g	1.1 mi.	107,555.7	14.23v	45,033 min	30.43890	-89.41451	Joe Moran Rd, Kiln, MS
4:22:25 PM	On		23 mph	3 mph	23 mph W	-	0.678 g	0.543 g	1.1 mi.	107,555.7	13.35v	45,035 min	30.43800	-89.41545	Joe Moran Rd, Kiln, MS
4:24:25 PM	On		52 mph	41 mph	42 mph S	-	0.331 g	0.400 g	2.5 mi.	107,557.1	13.38v	45,037 min	30.41962	-89.42123	Old Joe Moran St, Kiln, MS
4:26:25 PM	On		48 mph	36 mph	44 mph W	35 mph	0.318 g	0.465 g	3.7 mi.	107,558.3	13.50v	45,039 min	30.40694	-89.42923	6120 Kiln-Delisle Rd, Kiln, MS
4:28:25 PM	On		58 mph	24 mph	58 mph W	45 mph	1.041 g	0.384 g	4.5 mi.	107,559.1	13.53v	45,041 min	30.40653	-89.44096	16387 MS-43, Kiln, MS
4:30:25 PM	On		57 mph	48 mph	44 mph SE	55 mph	0.159 g	0.139 g	6.1 mi.	107,560.7	13.28v	45,043 min	30.38817	-89.44200	15053 MS-43, Kiln, MS
4:32:25 PM	On		57 mph	38 mph	57 mph SE	55 mph	0.229 g	0.204 g	7.4 mi.	107,562.0	13.47v	45,045 min	30.37229	-89.43167	MS-43, Kiln, MS
4:34:25 PM	On		74 mph	65 mph	63 mph S	55 mph	0.147 g	0.094 g	9.5 mi.	107,564.1	13.44v	45,047 min	30.34381	-89.42662	MS-43, Bay St Louis, MS
4:36:25 PM	On		75 mph	62 mph	59 mph SE	55 mph	0.102 g	0.094 g	11.6 mi.	107,566.2	13.50v	45,049 min	30.31970	-89.41195	MS-43, Bay St Louis, MS
4:38:25 PM	On		67 mph	40 mph	35 mph SE	35 mph	0.216 g	0.273 g	13.0 mi.	107,567.6	13.47v	45,051 min	30.30346	-89.40369	Waveland Ave, Waveland, MS
4:40:25 PM	On		52 mph	21 mph	51 mph W	45 mph	0.894 g	0.453 g	13.7 mi.	107,568.3	13.41v	45,053 min	30.29899	-89.40173	924 US-90, Waveland, MS
4:42:25 PM	On		63 mph	49 mph	32 mph N	-	0.331 g	0.433 g	15.3 mi.	107,569.9	13.38v	45,055 min	30.30140	-89.42665	Harbor Dr, Bay St Louis, MS
4:44:25 PM	On		43 mph	21 mph	34 mph S	-	1.131 g	0.510 g	16.0 mi.	107,570.6	13.47v	45,057 min	30.30381	-89.42645	9101 Harbor Dr, Bay St Louis, MS
4:46:25 PM	On		38 mph	9 mph	0 mph N	-	0.759 g	0.518 g	16.4 mi.	107,571.0	13.38v	45,059 min	30.30186	-89.42400	5020 Spiers Dr, Bay St Louis, MS
4:48:25 PM	On		4 mph	0 mph	0 mph N	-	0.665 g	0.531 g	16.5 mi.	107,571.1	13.59v	45,061 min	30.30210	-89.42389	5020 Spiers Dr, Bay St Louis, MS
4:50:25												45,063			5020 Spier

Attachment: 20211018 - Philip's Pest Control Weekly Report for September 12-18 2021 (9928 : Spread

PM	On		0 mph	0 mph	0 mph N	-	0.000 g	0.000 g	16.5 mi.	107,571.1	13.56v	min	30.30210	-89.42389	Louis, MS
4:52:05 PM		Idling - OBD	0 mph	0 mph	0 mph N	-	0.000 g	0.000 g	16.5 mi.	107,571.1	13.56v	45,063 min	30.30210	-89.42389	5020 Spiers Dr, Bay St Louis, MS
4:52:25 PM	On		0 mph	0 mph	0 mph N	-	0.000 g	0.000 g	16.5 mi.	107,571.1	13.50v	45,065 min	30.30210	-89.42389	5020 Spiers Dr, Bay St Louis, MS
4:54:25 PM	On		0 mph	0 mph	0 mph N	-	0.000 g	0.000 g	16.5 mi.	107,571.1	13.47v	45,067 min	30.30210	-89.42389	5020 Spiers Dr, Bay St Louis, MS
4:56:25 PM	On		0 mph	0 mph	0 mph N	-	0.000 g	0.000 g	16.5 mi.	107,571.1	13.50v	45,069 min	30.30210	-89.42389	5020 Spiers Dr, Bay St Louis, MS
4:57:05 PM		Idling - OBD	0 mph	0 mph	0 mph N	-	0.000 g	0.000 g	16.5 mi.	107,571.1	13.56v	45,069 min	30.30210	-89.42389	5020 Spiers Dr, Bay St Louis, MS
4:58:25 PM	On		4 mph	0 mph	4 mph S	-	0.735 g	0.090 g	16.5 mi.	107,571.1	13.38v	45,071 min	30.30225	-89.42388	Spiers Dr, Bay St Louis, MS
5:00:25 PM	On		11 mph	5 mph	0 mph S	-	0.665 g	0.453 g	16.6 mi.	107,571.2	13.28v	45,073 min	30.30129	-89.42596	9052 Harbor Dr, Bay St Louis, MS
5:02:25 PM	On		0 mph	0 mph	0 mph S	-	0.000 g	0.000 g	16.6 mi.	107,571.2	13.25v	45,075 min	30.30129	-89.42596	9052 Harbor Dr, Bay St Louis, MS
5:04:25 PM	On		0 mph	0 mph	0 mph S	-	0.000 g	0.000 g	16.6 mi.	107,571.2	13.47v	45,077 min	30.30129	-89.42596	9052 Harbor Dr, Bay St Louis, MS
5:05:11 PM		Idling - OBD	0 mph	0 mph	0 mph S	-	0.000 g	0.000 g	16.6 mi.	107,571.2	13.50v	45,077 min	30.30129	-89.42596	9052 Harbor Dr, Bay St Louis, MS
5:06:25 PM	On		0 mph	0 mph	0 mph S	-	0.000 g	0.000 g	16.6 mi.	107,571.2	13.47v	45,079 min	30.30129	-89.42596	9052 Harbor Dr, Bay St Louis, MS
5:08:25 PM	On		0 mph	0 mph	0 mph S	-	0.000 g	0.000 g	16.6 mi.	107,571.2	13.50v	45,081 min	30.30129	-89.42596	9052 Harbor Dr, Bay St Louis, MS
5:10:11 PM		Idling - OBD	0 mph	0 mph	0 mph S	-	0.000 g	0.000 g	16.6 mi.	107,571.2	13.44v	45,081 min	30.30129	-89.42596	9052 Harbor Dr, Bay St Louis, MS
5:10:25 PM	On		0 mph	0 mph	0 mph S	-	0.000 g	0.000 g	16.6 mi.	107,571.2	13.47v	45,083 min	30.30129	-89.42596	9052 Harbor Dr, Bay St Louis, MS
5:12:25 PM	On		0 mph	0 mph	0 mph S	-	0.000 g	0.000 g	16.6 mi.	107,571.2	13.41v	45,085 min	30.30129	-89.42596	9052 Harbor Dr, Bay St Louis, MS
5:14:25 PM	On		0 mph	0 mph	0 mph S	-	0.000 g	0.000 g	16.6 mi.	107,571.2	13.41v	45,087 min	30.30129	-89.42596	9052 Harbor Dr, Bay St Louis, MS
5:15:11 PM		Idling - OBD	0 mph	0 mph	0 mph S	-	0.000 g	0.000 g	16.6 mi.	107,571.2	13.38v	45,087 min	30.30129	-89.42596	9052 Harbor Dr, Bay St Louis, MS
5:16:25 PM	On		1 mph	0 mph	0 mph S	-	0.000 g	0.000 g	16.6 mi.	107,571.2	13.19v	45,089 min	30.30129	-89.42596	9052 Harbor Dr, Bay St Louis, MS
5:18:25 PM	On		9 mph	0 mph	9 mph S	-	0.000 g	0.000 g	16.7 mi.	107,571.3	13.31v	45,091 min	30.30129	-89.42596	Spiers Dr, Bay St Louis, MS
5:20:25 PM	On		11 mph	4 mph	5 mph N	-	1.200 g	0.461 g	16.9 mi.	107,571.5	13.41v	45,093 min	30.30150	-89.42496	Spiers Dr, Bay St Louis, MS
5:22:25 PM	On		7 mph	5 mph	5 mph S	-	1.224 g	0.498 g	17.1 mi.	107,571.7	13.47v	45,095 min	30.30283	-89.42443	Harbor Dr, Bay St Louis, MS
5:24:25 PM	On		7 mph	5 mph	4 mph W	-	0.114 g	0.498 g	17.2 mi.	107,571.8	13.38v	45,097 min	30.30158	-89.42598	Spiers Dr, Bay St Louis, M

Attachment: 20211018 - Philip's Pest Control Weekly Report for September 12-18 2021 (9928 : Spread

5:26:25 PM	On	35 mph	20 mph	28 mph E	-	1.053 g	0.498 g	17.9 mi.	107,572.5	13.56v	45,099 min	30.30533	-89.41950	5017 Cardinal Ln, Bay St Louis, MS
5:28:25 PM	On	45 mph	30 mph	38 mph NW	-	0.306 g	0.376 g	18.9 mi.	107,573.5	13.35v	45,101 min	30.31479	-89.41427	10078 River Dr, Bay St Louis, MS
5:30:25 PM	On	40 mph	23 mph	40 mph NW	55 mph	1.788 g	0.376 g	19.7 mi.	107,574.3	13.53v	45,103 min	30.31755	-89.40804	10566 MS-603, Bay St Louis, MS
5:32:25 PM	On	69 mph	64 mph	61 mph N	55 mph	0.135 g	0.069 g	21.8 mi.	107,576.4	13.28v	45,105 min	30.34064	-89.42784	MS-43, Bay St Louis, MS
5:34:25 PM	On	67 mph	45 mph	67 mph N	55 mph	1.008 g	0.473 g	23.3 mi.	107,577.9	13.25v	45,107 min	30.36121	-89.42438	13100 MS-43, Kiln, MS
5:36:25 PM	On	50 mph	50 mph	50 mph N	55 mph	1.335 g	0.486 g	24.9 mi.	107,579.5	13.13v	45,109 min	30.38167	-89.43852	14298 MS-43, Kiln, MS
5:38:25 PM	On	64 mph	49 mph	50 mph NE	45 mph	0.298 g	0.204 g	26.6 mi.	107,581.2	13.07v	45,111 min	30.40290	-89.44658	16144 MS-43, Kiln, MS
5:40:25 PM	On	53 mph	30 mph	52 mph NW	-	0.363 g	0.331 g	27.6 mi.	107,582.2	13.07v	45,113 min	30.41564	-89.44686	Kiln-Picayune Rd, Kiln, MS
5:42:25 PM	On	57 mph	45 mph	56 mph NW	-	0.224 g	0.204 g	29.1 mi.	107,583.7	13.41v	45,115 min	30.42550	-89.46792	Kiln-Picayune Rd, Kiln, MS
5:44:25 PM	On	65 mph	51 mph	43 mph E	-	0.229 g	0.286 g	30.8 mi.	107,585.4	13.56v	45,117 min	30.44340	-89.47862	Fire Tower Rd, Kiln, MS
5:46:25 PM	On	72 mph	42 mph	72 mph NW	65 mph	0.306 g	0.318 g	32.2 mi.	107,586.8	13.16v	45,119 min	30.45238	-89.47163	MS-43, Picayune, MS
5:48:25 PM	On	71 mph	66 mph	63 mph N	55 mph	0.159 g	0.094 g	34.4 mi.	107,589.0	13.41v	45,121 min	30.47719	-89.49413	21160 MS-43, Picayune, MS
5:50:25 PM	On	62 mph	19 mph	11 mph W	-	1.551 g	0.433 g	35.1 mi.	107,589.7	13.41v	45,123 min	30.48367	-89.49849	Wehie Camp Rd, Picayune, MS
5:52:25 PM	On	11 mph	7 mph	0 mph E	-	0.147 g	0.339 g	35.3 mi.	107,589.9	13.04v	45,125 min	30.48219	-89.50155	10201 Wehie Camp Rd, Picayune, MS
5:54:25 PM	On	11 mph	7 mph	9 mph E	-	0.576 g	0.298 g	35.6 mi.	107,590.2	13.35v	45,127 min	30.48368	-89.49873	Wehie Camp Rd, Picayune, MS
5:56:25 PM	On	56 mph	17 mph	55 mph N	55 mph	1.053 g	0.473 g	36.1 mi.	107,590.7	13.28v	45,129 min	30.48896	-89.49554	21862 MS-43, Picayune, MS
5:58:25 PM	On	53 mph	30 mph	14 mph S	-	0.249 g	0.318 g	37.2 mi.	107,591.8	13.31v	45,131 min	30.48937	-89.50657	Forest Lee Rd, Picayune, MS
6:00:25 PM	On	17 mph	12 mph	2 mph W	-	0.633 g	0.416 g	37.6 mi.	107,592.2	13.10v	45,133 min	30.48368	-89.50663	Forest Lee Rd, Picayune, MS
6:02:25 PM	On	14 mph	11 mph	12 mph N	-	0.633 g	0.229 g	37.9 mi.	107,592.5	13.44v	45,135 min	30.48885	-89.50652	Forest Lee Rd, Picayune, MS
6:04:25 PM	On	11 mph	5 mph	5 mph NW	-	0.237 g	0.486 g	38.1 mi.	107,592.7	13.47v	45,137 min	30.48991	-89.50736	Browns Rd, Picayune, MS
6:06:25 PM	On	11 mph	7 mph	10 mph S	-	0.678 g	0.486 g	38.4 mi.	107,593.0	13.19v	45,139 min	30.48995	-89.50952	Browns Rd, Picayune, MS
6:08:25 PM	On	12 mph	9 mph	10 mph N	-	0.331 g	0.241 g	38.7 mi.	107,593.3	13.25v	45,141 min	30.49259	-89.51092	22069 Two Cheeks Rd, Picayune, MS
6:10:25											45,143			Two Cheeks

Attachment: 20211018 - Philip's Pest Control Weekly Report for September 12-18 2021 (9928 : Spread

PM	On		13 mph	9 mph	12 mph S	-	0.767 g	0.396 g	38.9 mi.	107,593.5	13.35v	min	30.49089	-89.51089	MS
6:12:25 PM	On		29 mph	6 mph	0 mph N	-	0.261 g	0.461 g	39.2 mi.	107,593.8	13.41v	45,145 min	30.49108	-89.51311	10500 Browns Rd, Picayune, MS
6:14:25 PM	On		0 mph	0 mph	0 mph N	-	0.000 g	0.000 g	39.2 mi.	107,593.8	13.38v	45,147 min	30.49108	-89.51311	10500 Browns Rd, Picayune, MS
6:16:25 PM	On		0 mph	0 mph	0 mph N	-	0.000 g	0.000 g	39.2 mi.	107,593.8	13.38v	45,149 min	30.49108	-89.51311	10500 Browns Rd, Picayune, MS
6:16:50 PM		Idling - OBD	0 mph	0 mph	0 mph N	-	0.000 g	0.000 g	39.2 mi.	107,593.8	13.35v	45,149 min	30.49108	-89.51311	10500 Browns Rd, Picayune, MS
6:18:25 PM	On		38 mph	18 mph	34 mph E	-	0.759 g	0.249 g	39.8 mi.	107,594.4	13.25v	45,151 min	30.49041	-89.50395	Browns Rd, Picayune, MS
6:20:25 PM	On		70 mph	49 mph	68 mph N	55 mph	0.286 g	0.363 g	41.4 mi.	107,596.0	13.31v	45,153 min	30.50932	-89.49611	23512 MS-43, Picayune, MS
6:22:25 PM	On		70 mph	66 mph	62 mph W	55 mph	0.078 g	0.078 g	43.6 mi.	107,598.2	13.31v	45,155 min	30.51675	-89.52846	MS-43, Picayune, MS
6:24:25 PM	On		63 mph	50 mph	44 mph N	-	0.363 g	0.269 g	45.3 mi.	107,599.9	13.38v	45,157 min	30.53021	-89.53952	N Bienville Rd, Picayune, MS
6:26:25 PM	On		62 mph	38 mph	62 mph NW	-	0.869 g	0.429 g	46.6 mi.	107,601.2	13.28v	45,159 min	30.54478	-89.54822	F Z Goss Rd, Picayune, MS
6:28:25 PM	On		68 mph	59 mph	53 mph N	-	0.184 g	0.204 g	48.5 mi.	107,603.1	13.41v	45,161 min	30.57248	-89.54624	F Z Goss Rd, Picayune, MS
6:30:25 PM	On		55 mph	27 mph	0 mph W	-	1.302 g	0.363 g	49.5 mi.	107,604.1	12.46v	45,163 min	30.58534	-89.54518	703 Bouie Rd, Picayune, MS
6:30:35 PM	Off		0 mph	0 mph	0 mph W	-	0.000 g	0.000 g	49.5 mi.	107,604.1	12.49v	45,163 min	30.58534	-89.54518	703 Bouie Rd, Picayune, MS
6:49:59 PM	On		1 mph	0 mph	1 mph E	25 mph	0.000 g	0.000 g	49.5 mi.	107,604.1	14.38v	45,163 min	30.58535	-89.54514	W Union Rd, Picayune, MS
6:51:59 PM	On		70 mph	45 mph	61 mph S	-	1.098 g	0.408 g	51.1 mi.	107,605.7	13.89v	45,165 min	30.56184	-89.54810	379 F Z Goss Rd, Picayune, MS
6:53:59 PM	On		61 mph	52 mph	53 mph SE	-	0.273 g	0.294 g	52.8 mi.	107,607.4	13.59v	45,167 min	30.53817	-89.54484	F Z Goss Rd, Picayune, MS
6:55:59 PM	On		54 mph	41 mph	50 mph S	-	0.420 g	0.416 g	54.2 mi.	107,608.8	13.59v	45,169 min	30.52156	-89.54049	N Bienville Rd, Picayune, MS
6:57:59 PM	On		73 mph	43 mph	15 mph S	-	0.849 g	0.343 g	55.7 mi.	107,610.3	13.53v	45,171 min	30.51576	-89.52354	23657 Mitchell Rd, Picayune, MS
6:59:59 PM	On		17 mph	13 mph	17 mph S	-	0.261 g	0.237 g	56.1 mi.	107,610.7	13.56v	45,173 min	30.51228	-89.52767	Mitchell Rd, Picayune, MS
7:01:59 PM	On		18 mph	14 mph	14 mph S	-	0.216 g	0.249 g	56.6 mi.	107,611.2	13.56v	45,175 min	30.50547	-89.52776	Mitchell Rd, Picayune, MS
7:03:59 PM	On		16 mph	13 mph	12 mph S	-	0.196 g	0.363 g	57.0 mi.	107,611.6	13.59v	45,177 min	30.49896	-89.52779	Mitchell Rd, Picayune, MS
7:05:59 PM	On		14 mph	12 mph	13 mph W	-	0.216 g	0.122 g	57.5 mi.	107,612.1	13.53v	45,179 min	30.49458	-89.52980	Mitchell Rd, Picayune, MS
7:07:59 PM	On		17 mph	14 mph	14 mph W	-	0.127 g	0.171 g	57.9 mi.	107,612.5	13.56v	45,181 min	30.49579	-89.53761	Mitchell Rd,

Attachment: 20211018 - Philip's Pest Control Weekly Report for September 12-18 2021 (9928 : Spread

7:09:59 PM	On		16 mph	12 mph	14 mph N	-	0.869 g	0.416 g	58.4 mi.	107,613.0	13.56v	45,183 min	30.49935	-89.54056	S Bienville Rd, Picayune, MS
7:11:59 PM	On		48 mph	19 mph	29 mph S	-	0.927 g	0.453 g	59.0 mi.	107,613.6	13.41v	45,185 min	30.49570	-89.53997	22417 S Bienville Rd, Picayune, MS
7:13:59 PM	On		57 mph	31 mph	10 mph S	-	0.343 g	0.331 g	60.0 mi.	107,614.6	13.56v	45,187 min	30.49693	-89.52704	Mitchell Rd, Picayune, MS
7:15:59 PM	On		10 mph	4 mph	0 mph SE	-	0.114 g	0.473 g	60.2 mi.	107,614.8	13.53v	45,189 min	30.49529	-89.52615	22464 Mitchell Rd, Picayune, MS
7:17:59 PM	On		0 mph	0 mph	0 mph SE	-	0.000 g	0.000 g	60.2 mi.	107,614.8	13.56v	45,191 min	30.49528	-89.52613	22464 Mitchell Rd, Picayune, MS
7:19:59 PM	On		0 mph	0 mph	0 mph SE	-	0.000 g	0.000 g	60.2 mi.	107,614.8	13.53v	45,193 min	30.49528	-89.52613	22464 Mitchell Rd, Picayune, MS
7:20:07 PM		Idling - OBD	0 mph	0 mph	0 mph SE	-	0.000 g	0.000 g	60.2 mi.	107,614.8	13.53v	45,193 min	30.49528	-89.52613	22464 Mitchell Rd, Picayune, MS
7:21:59 PM	On		0 mph	0 mph	0 mph SE	-	0.000 g	0.000 g	60.2 mi.	107,614.8	13.56v	45,195 min	30.49528	-89.52613	22464 Mitchell Rd, Picayune, MS
7:23:58 PM	On		0 mph	0 mph	0 mph SE	-	0.000 g	0.000 g	60.2 mi.	107,614.8	13.53v	45,197 min	30.49528	-89.52613	22464 Mitchell Rd, Picayune, MS
7:25:06 PM		Idling - OBD	0 mph	0 mph	0 mph SE	-	0.000 g	0.000 g	60.2 mi.	107,614.8	13.53v	45,197 min	30.49528	-89.52613	22464 Mitchell Rd, Picayune, MS
7:25:58 PM	On		0 mph	0 mph	0 mph SE	-	0.000 g	0.000 g	60.2 mi.	107,614.8	13.59v	45,199 min	30.49528	-89.52613	22464 Mitchell Rd, Picayune, MS
7:27:59 PM	On		0 mph	0 mph	0 mph SE	-	0.000 g	0.000 g	60.2 mi.	107,614.8	13.59v	45,201 min	30.49528	-89.52613	22464 Mitchell Rd, Picayune, MS
7:29:58 PM	On		0 mph	0 mph	0 mph SE	-	0.000 g	0.000 g	60.2 mi.	107,614.8	13.56v	45,203 min	30.49528	-89.52613	22464 Mitchell Rd, Picayune, MS
7:30:06 PM		Idling - OBD	0 mph	0 mph	0 mph SE	-	0.000 g	0.000 g	60.2 mi.	107,614.8	13.53v	45,203 min	30.49528	-89.52613	22464 Mitchell Rd, Picayune, MS
7:31:58 PM	On		0 mph	0 mph	0 mph SE	-	0.000 g	0.000 g	60.2 mi.	107,614.8	13.62v	45,205 min	30.49528	-89.52613	22464 Mitchell Rd, Picayune, MS
7:33:58 PM	On		0 mph	0 mph	0 mph SE	-	0.000 g	0.000 g	60.2 mi.	107,614.8	13.56v	45,207 min	30.49528	-89.52613	22464 Mitchell Rd, Picayune, MS
7:35:06 PM		Idling - OBD	0 mph	0 mph	0 mph SE	-	0.000 g	0.000 g	60.2 mi.	107,614.8	13.56v	45,207 min	30.49528	-89.52613	22464 Mitchell Rd, Picayune, MS
7:35:58 PM	On		0 mph	0 mph	0 mph SE	-	0.000 g	0.000 g	60.2 mi.	107,614.8	13.56v	45,209 min	30.49528	-89.52613	22464 Mitchell Rd, Picayune, MS
7:37:58 PM	On		0 mph	0 mph	0 mph SE	-	0.000 g	0.000 g	60.2 mi.	107,614.8	13.59v	45,211 min	30.49528	-89.52613	22464 Mitchell Rd, Picayune, MS
7:39:58 PM	On		0 mph	0 mph	0 mph SE	-	0.000 g	0.000 g	60.2 mi.	107,614.8	13.59v	45,213 min	30.49528	-89.52613	22464 Mitchell Rd, Picayune, MS
7:40:06 PM		Idling - OBD	0 mph	0 mph	0 mph SE	-	0.000 g	0.000 g	60.2 mi.	107,614.8	13.53v	45,213 min	30.49528	-89.52613	22464 Mitchell Rd, Picayune, MS
7:41:58 PM	On		0 mph	0 mph	0 mph SE	-	0.000 g	0.000 g	60.2 mi.	107,614.8	13.53v	45,215 min	30.49528	-89.52613	22464 Mitchell Rd, Picayune, MS

Attachment: 20211018 - Philip's Pest Control Weekly Report for September 12-18 2021 (9928 : Spread

7:43:58 PM	On		0 mph	0 mph	0 mph SE	-	0.000 g	0.000 g	60.2 mi.	107,614.8	13.59v	45,217 min	30.49528	-89.52613	22464 Mitchell Rd, Picayune, MS
7:45:06 PM		Idling - OBD	0 mph	0 mph	0 mph SE	-	0.000 g	0.000 g	60.2 mi.	107,614.8	13.50v	45,217 min	30.49528	-89.52613	22464 Mitchell Rd, Picayune, MS
7:45:58 PM	On		4 mph	0 mph	2 mph W	-	0.588 g	0.045 g	60.2 mi.	107,614.8	13.50v	45,219 min	30.49518	-89.52606	Mitchell Rd, Picayune, MS
7:47:58 PM	On		11 mph	7 mph	9 mph N	-	0.816 g	0.473 g	60.5 mi.	107,615.1	13.50v	45,221 min	30.49786	-89.52777	Mitchell Rd, Picayune, MS
7:49:58 PM	On		50 mph	39 mph	29 mph N	-	0.273 g	0.339 g	61.8 mi.	107,616.4	13.53v	45,223 min	30.51367	-89.52381	Mitchell Rd, Picayune, MS
7:51:58 PM	On		69 mph	51 mph	52 mph SE	55 mph	0.343 g	0.237 g	63.4 mi.	107,618.0	13.50v	45,225 min	30.51458	-89.49914	23695 MS-43, Picayune, MS
7:53:58 PM	On		65 mph	58 mph	58 mph S	55 mph	0.135 g	0.090 g	65.4 mi.	107,620.0	13.59v	45,227 min	30.48702	-89.49548	MS-43, Picayune, MS
7:55:58 PM	On		64 mph	58 mph	15 mph NE	-	0.204 g	0.273 g	67.4 mi.	107,622.0	13.68v	45,229 min	30.46266	-89.48301	9297 Cuevas Town Rd, Picayune, MS
7:57:58 PM	On		44 mph	38 mph	39 mph NE	-	0.269 g	0.192 g	68.6 mi.	107,623.2	13.56v	45,231 min	30.47816	-89.47346	Cuevas Town Rd, Picayune, MS
7:59:58 PM	On		37 mph	26 mph	24 mph N	-	0.261 g	0.339 g	69.5 mi.	107,624.1	13.53v	45,233 min	30.48749	-89.47629	Old Dossett Rd, Picayune, MS
8:01:58 PM	On		54 mph	29 mph	2 mph NE	-	0.861 g	0.396 g	70.5 mi.	107,625.1	13.62v	45,235 min	30.50091	-89.47677	Old Dossett Rd, Picayune, MS
8:03:58 PM	On		51 mph	31 mph	11 mph SE	-	0.996 g	0.429 g	71.5 mi.	107,626.1	13.44v	45,237 min	30.48629	-89.47536	Old Dossett Rd, Picayune, MS
8:05:58 PM	On		45 mph	22 mph	2 mph NW	-	1.086 g	0.473 g	72.3 mi.	107,626.9	13.35v	45,239 min	30.48567	-89.47444	Old Dossett Rd, Picayune, MS
8:07:58 PM	On		2 mph	0 mph	0 mph SW	-	0.000 g	0.000 g	72.3 mi.	107,626.9	13.44v	45,241 min	30.48561	-89.47457	21805 Old Dossett Rd, Picayune, MS
8:09:58 PM	On		0 mph	0 mph	0 mph SW	-	0.000 g	0.000 g	72.3 mi.	107,626.9	13.47v	45,243 min	30.48561	-89.47457	21805 Old Dossett Rd, Picayune, MS
8:11:48 PM		Idling - OBD	0 mph	0 mph	0 mph SW	-	0.000 g	0.000 g	72.3 mi.	107,626.9	13.56v	45,243 min	30.48561	-89.47457	21805 Old Dossett Rd, Picayune, MS
8:11:58 PM	On		0 mph	0 mph	0 mph SW	-	0.000 g	0.000 g	72.3 mi.	107,626.9	13.53v	45,245 min	30.48561	-89.47457	21805 Old Dossett Rd, Picayune, MS
8:13:58 PM	On		0 mph	0 mph	0 mph SW	-	0.000 g	0.000 g	72.3 mi.	107,626.9	13.56v	45,247 min	30.48561	-89.47457	21805 Old Dossett Rd, Picayune, MS
8:15:58 PM	On		2 mph	0 mph	2 mph SW	-	0.588 g	0.510 g	72.3 mi.	107,626.9	13.35v	45,249 min	30.48549	-89.47471	21815 Old Dossett Rd, Picayune, MS
8:17:58 PM	On		2 mph	0 mph	1 mph SW	-	0.000 g	0.000 g	72.3 mi.	107,626.9	13.59v	45,251 min	30.48549	-89.47471	21815 Old Dossett Rd, Picayune, MS
8:19:58 PM	On		2 mph	0 mph	2 mph SW	-	0.000 g	0.000 g	72.3 mi.	107,626.9	13.53v	45,253 min	30.48549	-89.47471	21815 Old Dossett Rd, Picayune, MS
8:21:58 PM	On		2 mph	0 mph	0 mph SW	-	0.000 g	0.000 g	72.4 mi.	107,627.0	13.59v	45,255 min	30.48549	-89.47471	21815 Old Dossett Rd, Picayune, MS
8:23:58 PM	On		0 mph	0 mph	0 mph	-	0.000 g	0.000 g	72.4 mi.	107,627.0	13.56v	45,257	30.48549	-89.47471	21815 Old

Attachment: 20211018 - Philip's Pest Control Weekly Report for September 12-18 2021 (9928 : Spread

PM				SW							min			Picayune, MS
8:25:09 PM		Idling - OBD	0 mph	0 mph	0 mph SW	-	0.000 g	0.000 g	72.4 mi.	107,627.0	13.59v	45,257 min	30.48549	-89.47471	21815 Old Dossett Rd, Picayune, MS
8:25:58 PM	On		0 mph	0 mph	0 mph SW	-	0.000 g	0.000 g	72.4 mi.	107,627.0	13.59v	45,259 min	30.48549	-89.47471	21815 Old Dossett Rd, Picayune, MS
8:27:58 PM	On		0 mph	0 mph	0 mph SW	-	0.000 g	0.000 g	72.4 mi.	107,627.0	13.59v	45,261 min	30.48549	-89.47471	21815 Old Dossett Rd, Picayune, MS
8:29:58 PM	On		0 mph	0 mph	0 mph SW	-	0.000 g	0.000 g	72.4 mi.	107,627.0	13.53v	45,263 min	30.48549	-89.47471	21815 Old Dossett Rd, Picayune, MS
8:30:09 PM		Idling - OBD	0 mph	0 mph	0 mph SW	-	0.000 g	0.000 g	72.4 mi.	107,627.0	13.59v	45,263 min	30.48549	-89.47471	21815 Old Dossett Rd, Picayune, MS
8:31:58 PM	On		0 mph	0 mph	0 mph SW	-	0.000 g	0.000 g	72.4 mi.	107,627.0	13.53v	45,265 min	30.48549	-89.47471	21815 Old Dossett Rd, Picayune, MS
8:33:58 PM	On		0 mph	0 mph	0 mph SW	-	0.000 g	0.000 g	72.4 mi.	107,627.0	13.53v	45,267 min	30.48549	-89.47471	21815 Old Dossett Rd, Picayune, MS
8:35:09 PM		Idling - OBD	1 mph	0 mph	0 mph SW	-	0.000 g	0.000 g	72.4 mi.	107,627.0	13.47v	45,267 min	30.48549	-89.47471	21815 Old Dossett Rd, Picayune, MS
8:35:58 PM	On		17 mph	3 mph	17 mph NW	-	0.678 g	0.171 g	72.5 mi.	107,627.1	13.38v	45,269 min	30.48653	-89.47565	Old Dossett Rd, Picayune, MS
8:37:58 PM	On		35 mph	21 mph	34 mph SW	-	0.963 g	0.416 g	73.2 mi.	107,627.8	13.56v	45,271 min	30.47972	-89.47168	Cuevas Town Rd, Picayune, MS
8:39:58 PM	On		47 mph	29 mph	33 mph N	-	0.837 g	0.498 g	74.1 mi.	107,628.7	13.53v	45,273 min	30.48068	-89.47122	Cuevas Town Rd, Picayune, MS
8:41:58 PM	On		40 mph	22 mph	6 mph S	-	0.306 g	0.294 g	74.9 mi.	107,629.5	13.56v	45,275 min	30.48510	-89.47629	21865 Old Dossett Rd, Picayune, MS
8:43:58 PM	On		6 mph	0 mph	0 mph S	-	0.082 g	0.461 g	74.9 mi.	107,629.5	13.53v	45,277 min	30.48488	-89.47632	21865 Old Dossett Rd, Picayune, MS
8:45:58 PM	On		4 mph	1 mph	1 mph W	-	0.645 g	0.518 g	75.0 mi.	107,629.6	13.47v	45,279 min	30.48426	-89.47668	Old Dossett Rd, Picayune, MS
8:47:58 PM	On		1 mph	0 mph	0 mph W	-	0.000 g	0.000 g	75.0 mi.	107,629.6	13.53v	45,281 min	30.48426	-89.47668	21865 Old Dossett Rd, Picayune, MS
8:49:58 PM	On		0 mph	0 mph	0 mph W	-	0.000 g	0.000 g	75.0 mi.	107,629.6	13.56v	45,283 min	30.48426	-89.47668	21865 Old Dossett Rd, Picayune, MS
8:51:58 PM	On		6 mph	0 mph	2 mph N	-	0.665 g	0.429 g	75.0 mi.	107,629.6	13.38v	45,285 min	30.48435	-89.47678	Old Dossett Rd, Picayune, MS
8:53:58 PM	On		4 mph	2 mph	2 mph S	-	0.714 g	0.543 g	75.1 mi.	107,629.7	13.35v	45,287 min	30.48500	-89.47631	21865 Old Dossett Rd, Picayune, MS
8:55:58 PM	On		4 mph	2 mph	0 mph NW	-	0.780 g	0.531 g	75.2 mi.	107,629.8	13.41v	45,289 min	30.48428	-89.47673	21865 Old Dossett Rd, Picayune, MS
8:57:58 PM	On		0 mph	0 mph	0 mph N	-	0.000 g	0.000 g	75.2 mi.	107,629.8	13.47v	45,291 min	30.48429	-89.47676	21865 Old Dossett Rd, Picayune, MS
8:59:58 PM	On		3 mph	0 mph	3 mph NE	-	0.620 g	0.441 g	75.3 mi.	107,629.9	13.41v	45,293 min	30.48475	-89.47671	Old Dossett Rd, Picayune, MS
9:01:58 PM	On		4 mph	1 mph	0 mph S	-	0.702 g	0.531 g	75.4 mi.	107,630.0	13.53v	45,295 min	30.48498	-89.47632	21865 Old Dossett Rd, Picayu

Attachment: 20211018 - Philip's Pest Control Weekly Report for September 12-18 2021 (9928 : Spread

9:03:58 PM	On		2 mph	0 mph	0 mph S	-	0.000 g	0.000 g	75.4 mi.	107,629.9	13.56v	45,297 min	30.48498	-89.47632	21865 Old Dossett Rd, Picayune, MS
9:05:58 PM	On		0 mph	0 mph	0 mph S	-	0.000 g	0.000 g	75.4 mi.	107,629.9	13.59v	45,299 min	30.48498	-89.47632	21865 Old Dossett Rd, Picayune, MS
9:06:09 PM		Idling - OBD	0 mph	0 mph	0 mph S	-	0.000 g	0.000 g	75.4 mi.	107,629.9	13.56v	45,299 min	30.48498	-89.47632	21865 Old Dossett Rd, Picayune, MS
9:07:58 PM	On		0 mph	0 mph	0 mph S	-	0.000 g	0.000 g	75.4 mi.	107,629.9	13.59v	45,301 min	30.48498	-89.47632	21865 Old Dossett Rd, Picayune, MS
9:09:58 PM	On		0 mph	0 mph	0 mph S	-	0.000 g	0.000 g	75.4 mi.	107,629.9	13.56v	45,303 min	30.48498	-89.47632	21865 Old Dossett Rd, Picayune, MS
9:11:09 PM		Idling - OBD	0 mph	0 mph	0 mph S	-	0.000 g	0.000 g	75.4 mi.	107,629.9	13.56v	45,303 min	30.48498	-89.47632	21865 Old Dossett Rd, Picayune, MS
9:11:58 PM	On		0 mph	0 mph	0 mph S	-	0.000 g	0.000 g	75.4 mi.	107,629.9	13.50v	45,305 min	30.48498	-89.47632	21865 Old Dossett Rd, Picayune, MS
9:13:58 PM	On		0 mph	0 mph	0 mph NE	-	0.000 g	0.000 g	75.4 mi.	107,629.9	13.56v	45,307 min	30.48478	-89.47632	21865 Old Dossett Rd, Picayune, MS
9:15:58 PM	On		0 mph	0 mph	0 mph NE	-	0.000 g	0.000 g	75.4 mi.	107,629.9	13.56v	45,309 min	30.48478	-89.47632	21865 Old Dossett Rd, Picayune, MS
9:16:09 PM		Idling - OBD	0 mph	0 mph	0 mph NE	-	0.000 g	0.000 g	75.4 mi.	107,629.9	13.53v	45,309 min	30.48478	-89.47632	21865 Old Dossett Rd, Picayune, MS
9:17:58 PM	On		47 mph	12 mph	42 mph SE	-	0.612 g	0.114 g	75.7 mi.	107,630.2	13.56v	45,311 min	30.48441	-89.47237	Old Dossett Rd, Picayune, MS
9:19:58 PM	On		49 mph	25 mph	33 mph SW	-	0.918 g	0.543 g	76.6 mi.	107,631.1	13.47v	45,313 min	30.47566	-89.47692	8752 Cuevas Town Rd, Picayune, MS
9:21:58 PM	On		71 mph	39 mph	71 mph SE	65 mph	0.384 g	0.408 g	77.8 mi.	107,632.3	13.47v	45,315 min	30.45951	-89.47968	20089 MS-43, Picayune, MS
9:22:39 PM		Speeding - OBD	78 mph	72 mph	78 mph SE	65 mph	0.090 g	0.045 g	78.7 mi.	107,633.2	13.47v	45,315 min	30.45095	-89.47004	MS-43, Kiln, MS
9:23:58 PM	On		78 mph	72 mph	75 mph SE	65 mph	0.090 g	0.114 g	80.2 mi.	107,634.7	13.56v	45,317 min	30.43760	-89.44907	MS-43, Kiln, MS
9:24:09 PM		Speeding - OBD	76 mph	76 mph	76 mph SE	65 mph	0.024 g	0.000 g	80.6 mi.	107,635.1	13.56v	45,317 min	30.43455	-89.44736	MS-43, Kiln, MS
9:25:58 PM	On		76 mph	49 mph	41 mph E	-	1.008 g	0.286 g	81.9 mi.	107,636.4	13.44v	45,319 min	30.42923	-89.42684	Cuevas Rd, Kiln, MS
9:27:58 PM	On		50 mph	39 mph	44 mph N	-	0.286 g	0.314 g	83.2 mi.	107,637.7	13.50v	45,321 min	30.43397	-89.41707	Joe Moran Rd, Kiln, MS
9:29:58 PM	On		47 mph	14 mph	0 mph E	-	0.127 g	0.518 g	83.8 mi.	107,638.3	13.56v	45,323 min	30.43898	-89.41446	18403 Joe Moran Rd, Kiln, MS
9:31:58 PM	On		0 mph	0 mph	0 mph E	-	0.000 g	0.000 g	83.8 mi.	107,638.3	12.59v	45,325 min	30.43898	-89.41446	18403 Joe Moran Rd, Kiln, MS
9:32:09 PM	Off		0 mph	0 mph	0 mph E	-	0.000 g	0.000 g	83.8 mi.	107,638.3	12.55v	45,325 min	30.43898	-89.41446	18403 Joe Moran Rd, Kiln, MS

Fri Sep 17, 2021

	Max	Avg	Inst	Speed	Max	Max		Run

Attachment: 20211018 - Philip's Pest Control Weekly Report for September 12-18 2021 (9928 : Spread

Time	Ignition	In-Cab Alert	Max Speed	Avg Speed	Inst Speed	Speed Limit	Max Accel	Max Decel	Distance	Odometer	Voltage	Run Time	Latitude	Longitude	Location
9:36:38 AM			0 mph	0 mph	0 mph E	-	0.000 g	0.000 g	0.0 mi.	107,638.3	12.59v	45,325 min	30.43898	-89.41446	18403 Joe Moran Rd, Kiln, MS
9:36:38 PM			0 mph	0 mph	0 mph E	-	0.000 g	0.000 g	0.0 mi.	107,638.3	12.52v	45,325 min	30.43898	-89.41446	18403 Joe Moran Rd, Kiln, MS

Sat Sep 18, 2021

Time	Ignition	In-Cab Alert	Max Speed	Avg Speed	Inst Speed	Speed Limit	Max Accel	Max Decel	Distance	Odometer	Voltage	Run Time	Latitude	Longitude	Location
9:36:38 AM			0 mph	0 mph	0 mph E	-	0.000 g	0.000 g	0.0 mi.	107,638.3	12.52v	45,325 min	30.43898	-89.41446	18403 Joe Moran Rd, Kiln, MS
9:36:38 PM			0 mph	0 mph	0 mph E	-	0.000 g	0.000 g	0.0 mi.	107,638.3	12.52v	45,325 min	30.43898	-89.41446	18403 Joe Moran Rd, Kiln, MS

Copyright ©2021 WEX Telematics - gps.wextelematics.com. Generated in 1.9286 seconds.

Attachment: 20211018 - Philip's Pest Control Weekly Report for September 12-18 2021 (9928 : Spread

Activity Detail Overview »

Location Records	593	**Sorted By**	Time
Total Distance Traveled	345.0 mi	**Selected Vehicle**	12 (vin: 1GTH5AE9F1161333)
Average Speed	18 mph	**Report Time Period**	Sep 12 12:00 AM to Sep 18 11:59 PM (CDT)
Landmarked Stops	Show	**Report Created**	October 11, 2021 8:53:32 AM
Max Speed	81 mph		

** Distance is accumulated daily*
** Odometer values are on the spreadsheet export.*
** Only the closest landmark is shown.*
** Landmarks over 3.8 miles wide have been excluded.*
** Run Time is based on Total GPS Device Hours.*

wex TELEMATICS

Philips Pest Control LLC

Export Data | Email Report


Speed Graphs »

show/hide





Attachment: 20211018 - Philip's Pest Control Weekly Report for September 12-18 2021 (9928 : Spread

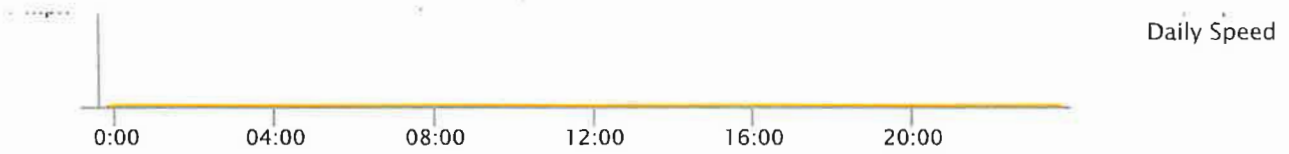

Low-Speed: inst-speed is under 15 mph | No Address: address or speed-limit unknown | Efficient: inst-speed within 10 mph of speed-limit | Stop-n-Go: zero inst-speed and nonzero max-speed | Speeding: inst-speed more than 10 mph over speed-limit | Slow-Poke: inst-speed between 15 mph and 10 mph under limit

Activity Detail Report »

Selected Vehicle: 12

Sun Sep 12, 2021

Time	Ignition	In-Cab Alert	Max Speed	Avg Speed	Inst Speed	Speed Limit	Max Accel	Max Decel	Distance	Odometer	Voltage	Run Time	Latitude	Longitude	Location
5:18:04 AM			0 mph	0 mph	0 mph SW	-	0.000 g	0.000 g	0.0 mi.	84,789.9	12.55v	37,777 min	30.43903	-89.41463	18403 Joe Moran Rd, Kiln, MS
5:18:03 PM			0 mph	0 mph	0 mph SW	-	0.000 g	0.000 g	0.0 mi.	84,789.9	12.55v	37,777 min	30.43903	-89.41463	18403 Joe Moran Rd, Kiln, MS
5:35:00 PM	On		0 mph	0 mph	0 mph SW	-	0.000 g	0.000 g	0.0 mi.	84,789.9	14.59v	37,777 min	30.43903	-89.41463	18403 Joe Moran Rd, Kiln, MS
5:36:59 PM	On		4 mph	0 mph	3 mph SE	-	0.600 g	0.000 g	0.0 mi.	84,789.9	14.20v	37,779 min	30.43919	-89.41455	Joe Moran Rd, Kiln, MS
5:38:59 PM	On		8 mph	0 mph	0 mph S	-	0.184 g	0.453 g	0.0 mi.	84,789.9	13.04v	37,781 min	30.43908	-89.41454	18403 Joe Moran Rd, Kiln, MS
5:39:09 PM	Off		0 mph	0 mph	0 mph S	-	0.000 g	0.000 g	0.0 mi.	84,789.9	12.98v	37,781 min	30.43908	-89.41454	18403 Joe Moran Rd, Kiln, MS
5:50:08 PM	On		4 mph	0 mph	4 mph S	-	0.000 g	0.000 g	0.0 mi.	84,789.9	14.62v	37,781 min	30.43900	-89.41458	18403 Joe Moran Rd, Kiln, MS
5:52:07 PM	On		22 mph	3 mph	22 mph W	-	0.804 g	0.441 g	0.1 mi.	84,790.0	14.17v	37,783 min	30.43801	-89.41530	Joe Moran Rd, Kiln, MS

Attachment: 20211018 - Philip's Pest Control Weekly Report for September 12-18 2021 (9928 : Spread

5:54:07 PM	On	45 mph	38 mph	42 mph S	-	0.147 g	0.261 g	1.4 mi.	84,791.3	14.17v	37,785 min	30.42149	-89.42124	Old Joe Moran St, Kiln, MS
5:56:07 PM	On	47 mph	37 mph	23 mph W	35 mph	0.249 g	0.318 g	2.6 mi.	84,792.5	14.17v	37,787 min	30.40677	-89.42771	Kiln-Delisle Rd, Kiln, MS
5:58:07 PM	On	55 mph	36 mph	43 mph SW	45 mph	0.869 g	0.441 g	3.8 mi.	84,793.7	14.20v	37,789 min	30.40494	-89.44510	16241 MS-43, Kiln, MS
6:00:07 PM	On	48 mph	45 mph	34 mph SE	55 mph	0.069 g	0.102 g	5.3 mi.	84,795.2	14.17v	37,791 min	30.38582	-89.44057	14837 MS-43, Kiln, MS
6:02:07 PM	On	67 mph	51 mph	65 mph S	55 mph	0.147 g	0.122 g	7.0 mi.	84,796.9	14.17v	37,793 min	30.36502	-89.42610	13301 MS-43, Kiln, MS
6:04:07 PM	On	68 mph	43 mph	63 mph S	55 mph	1.029 g	0.408 g	8.4 mi.	84,798.3	14.17v	37,795 min	30.34510	-89.42602	MS-43, Bay St Louis, MS
6:06:07 PM	On	65 mph	59 mph	51 mph SE	55 mph	0.057 g	0.102 g	10.4 mi.	84,800.3	14.20v	37,797 min	30.32161	-89.41508	10825 MS-43, Bay St Louis, MS
6:08:07 PM	On	51 mph	21 mph	25 mph SE	-	0.298 g	0.294 g	11.1 mi.	84,801.0	14.20v	37,799 min	30.31460	-89.41410	10091 River Dr, Bay St Louis, MS
6:10:07 PM	On	28 mph	25 mph	28 mph W	-	0.139 g	0.127 g	11.9 mi.	84,801.8	14.20v	37,801 min	30.31213	-89.42410	5170 Spruce Dr, Bay St Louis, MS
6:12:07 PM	On	30 mph	26 mph	30 mph S	-	0.286 g	0.261 g	12.8 mi.	84,802.7	14.20v	37,803 min	30.30326	-89.42648	9089 Harbor Dr, Bay St Louis, MS
6:14:07 PM	On	30 mph	9 mph	0 mph W	-	1.800 g	0.461 g	13.1 mi.	84,803.0	14.14v	37,805 min	30.30150	-89.42625	9052 Harbor Dr, Bay St Louis, MS
6:16:07 PM	On	8 mph	2 mph	8 mph W	-	0.780 g	0.498 g	13.2 mi.	84,803.1	14.17v	37,807 min	30.30148	-89.42622	Spiers Dr, Bay St Louis, MS
6:18:07 PM	On	25 mph	5 mph	7 mph S	-	1.371 g	0.473 g	13.4 mi.	84,803.3	14.20v	37,809 min	30.29948	-89.42686	8123 Harbor Dr, Bay St Louis, MS
6:20:07 PM	On	67 mph	52 mph	17 mph E	45 mph	0.241 g	0.282 g	15.1 mi.	84,805.0	14.07v	37,811 min	30.29932	-89.39826	801 US-90, Waveland, MS
6:22:07 PM	On	52 mph	23 mph	33 mph E	45 mph	1.073 g	0.473 g	15.8 mi.	84,805.7	14.23v	37,813 min	30.30333	-89.38624	US-90, Waveland, MS
6:24:07 PM	On	47 mph	18 mph	0 mph S	45 mph	0.861 g	0.429 g	16.5 mi.	84,806.4	14.11v	37,815 min	30.30471	-89.38366	456 US-90, Waveland, MS
6:26:07 PM	On	45 mph	14 mph	29 mph SE	45 mph	0.792 g	0.229 g	16.9 mi.	84,806.8	14.17v	37,817 min	30.30535	-89.37761	2119 Nicholson Ave, Waveland, MS
6:28:07 PM	On	39 mph	30 mph	31 mph E	35 mph	0.918 g	0.441 g	17.9 mi.	84,807.8	14.07v	37,819 min	30.30336	-89.36263	Old Spanish Trl, Bay St Louis, MS
6:30:07 PM	On	31 mph	12 mph	12 mph E	-	0.127 g	0.204 g	18.3 mi.	84,808.2	13.59v	37,821 min	30.30155	-89.35608	786 Webb St, Bay St Louis, MS
6:32:07 PM	On	14 mph	10 mph	0 mph NW	-	0.882 g	0.441 g	18.7 mi.	84,808.6	13.50v	37,823 min	30.30064	-89.35304	745 Webb St, Bay St Louis, MS
6:34:07 PM	On	14 mph	9 mph	14 mph W	-	1.020 g	0.127 g	18.9 mi.	84,808.8	13.59v	37,825 min	30.30204	-89.35771	849 Webb St, Bay St Louis, MS
6:36:07 PM	On	14 mph	6 mph	0 mph W	-	0.127 g	0.416 g	19.1 mi.	84,809.0	13.50v	37,827 min	30.30297	-89.36068	883 Webb St, Bay St Louis, MS
6:38:07				6 mph							37,829			887 Webb St, B

Attachment: 20211018 - Philip's Pest Control Weekly Report for September 12-18 2021 (9928 : Spread

PM	On	6 mph	0 mph	NW	-	1.167 g	0.453 g	19.1 mi.	84,809.0	13.41v	min	30.30304	-89.36074	MS
:40:07 PM	On	6 mph	0 mph	4 mph W	-	0.804 g	0.531 g	19.2 mi.	84,809.1	13.50v	37,831 min	30.30305	-89.36087	887 Webb St, Bay St Louis, MS
:42:07 PM	On	14 mph	4 mph	14 mph E	35 mph	1.531 g	0.416 g	19.3 mi.	84,809.2	13.56v	37,833 min	30.30354	-89.36160	1082 Old Spanish Trl, Bay St Louis, MS
:44:07 PM	On	32 mph	12 mph	10 mph SE	-	0.180 g	0.196 g	19.7 mi.	84,809.6	13.56v	37,835 min	30.30270	-89.35544	Chiniche St, Bay St Louis, MS
:46:07 PM	On	11 mph	9 mph	9 mph W	-	0.837 g	0.461 g	20.0 mi.	84,809.9	13.59v	37,837 min	30.30263	-89.35512	845 Chiniche St, Bay St Louis, MS
:48:07 PM	On	11 mph	8 mph	7 mph N	-	0.804 g	0.416 g	20.3 mi.	84,810.2	13.56v	37,839 min	30.30338	-89.35849	900 Chiniche St, Bay St Louis, MS
:50:07 PM	On	15 mph	4 mph	0 mph S	35 mph	0.951 g	0.359 g	20.4 mi.	84,810.3	12.74v	37,841 min	30.30373	-89.35972	1017 Old Spanish Trl, Bay St Louis, MS
:50:17 PM	Off	0 mph	0 mph	0 mph S	35 mph	0.000 g	0.000 g	20.4 mi.	84,810.3	12.68v	37,841 min	30.30373	-89.35972	1017 Old Spanish Trl, Bay St Louis, MS
:55:20 PM	On	0 mph	0 mph	0 mph S	35 mph	0.000 g	0.000 g	20.4 mi.	84,810.3	14.56v	37,841 min	30.30373	-89.35972	1017 Old Spanish Trl, Bay St Louis, MS
:57:20 PM	On	0 mph	0 mph	0 mph S	35 mph	0.000 g	0.000 g	20.4 mi.	84,810.3	13.92v	37,843 min	30.30373	-89.35972	1017 Old Spanish Trl, Bay St Louis, MS
:59:20 PM	On	7 mph	2 mph	7 mph N	35 mph	0.747 g	0.543 g	20.5 mi.	84,810.4	13.95v	37,845 min	30.30388	-89.35975	Kellar St, Bay St Louis, MS
:01:20 PM	On	12 mph	10 mph	12 mph W	-	0.780 g	0.408 g	20.8 mi.	84,810.7	13.59v	37,847 min	30.30802	-89.36025	Bismark St, Bay St Louis, MS
:03:20 PM	On	14 mph	11 mph	12 mph E	-	0.241 g	0.196 g	21.2 mi.	84,811.1	13.59v	37,849 min	30.30713	-89.36249	302 8th St, Bay St Louis, MS
:05:20 PM	On	13 mph	11 mph	13 mph W	-	0.216 g	0.180 g	21.5 mi.	84,811.4	13.56v	37,851 min	30.30621	-89.36012	201 Victoria St, Bay St Louis, MS
:07:20 PM	On	13 mph	11 mph	11 mph W	-	0.678 g	0.416 g	21.9 mi.	84,811.8	13.62v	37,853 min	30.30621	-89.36625	501 Victoria St, Bay St Louis, MS
:09:20 PM	On	13 mph	11 mph	12 mph E	-	0.216 g	0.180 g	22.2 mi.	84,812.1	13.62v	37,855 min	30.30529	-89.36514	402 7th St, Bay St Louis, MS
:11:20 PM	On	21 mph	12 mph	12 mph S	-	0.804 g	0.294 g	22.6 mi.	84,812.5	13.59v	37,857 min	30.30387	-89.36846	Henderson St, Waveland, MS
:13:20 PM	On	15 mph	11 mph	13 mph E	-	0.837 g	0.498 g	23.0 mi.	84,812.9	13.62v	37,859 min	30.29981	-89.36733	912 Daniel St, Waveland, MS
:15:20 PM	On	14 mph	11 mph	11 mph W	-	0.984 g	0.441 g	23.4 mi.	84,813.3	13.59v	37,861 min	30.29897	-89.36746	McKinley St, Waveland, MS
:17:20 PM	On	12 mph	10 mph	12 mph E	-	0.882 g	0.282 g	23.7 mi.	84,813.6	13.62v	37,863 min	30.29803	-89.36596	1024 Longo St, Waveland, MS
:19:20 PM	On	13 mph	9 mph	13 mph S	-	0.816 g	0.518 g	24.0 mi.	84,813.9	13.59v	37,865 min	30.29830	-89.36272	Keller St, Waveland, MS
:21:20 PM	On	13 mph	10 mph	12 mph SE	-	0.576 g	0.531 g	24.3 mi.	84,814.2	13.59v	37,867 min	30.29661	-89.36198	417 Keller St, Waveland, MS
:23:20 PM	On	14 mph	9 mph	10 mph SW	-	0.816 g	0.518 g	24.6 mi.	84,814.5	13.62v	37,869 min	30.29586	-89.36335	700 6th St, Waveland, M

Attachment: 20211018 - Philip's Pest Control Weekly Report for September 12-18 2021 (9928 : Spread

7:25:20 PM	On	25 mph	13 mph	12 mph SE	-	0.318 g	0.249 g	25.1 mi.	84,815.0	13.62v	37,871 min	30.29248	-89.36125	303 Hoffman St, Waveland, MS
7:27:20 PM	On	26 mph	8 mph	0 mph SW	25 mph	1.008 g	0.510 g	25.3 mi.	84,815.2	13.65v	37,873 min	30.28964	-89.35946	107 Nicholson Ave, Waveland, MS
7:29:20 PM	On	0 mph	0 mph	0 mph SW	25 mph	0.000 g	0.000 g	25.3 mi.	84,815.2	13.56v	37,875 min	30.28964	-89.35946	107 Nicholson Ave, Waveland, MS
7:31:20 PM	On	32 mph	12 mph	10 mph NW	-	0.657 g	0.216 g	25.7 mi.	84,815.6	13.62v	37,877 min	30.29100	-89.35352	102 Whispering Pines Dr, Waveland, MS
7:33:20 PM	On	14 mph	11 mph	11 mph SE	-	0.204 g	0.159 g	26.1 mi.	84,816.0	13.65v	37,879 min	30.29443	-89.35640	141 Aiken Rd, Waveland, MS
7:35:20 PM	On	19 mph	11 mph	7 mph N	-	0.249 g	0.229 g	26.5 mi.	84,816.4	13.56v	37,881 min	30.29134	-89.35162	Lakeview Dr, Waveland, MS
7:37:20 PM	On	14 mph	11 mph	12 mph NW	-	0.180 g	0.127 g	26.9 mi.	84,816.8	13.62v	37,883 min	30.29561	-89.35469	124 Seabrook Dr, Waveland, MS
7:39:20 PM	On	13 mph	11 mph	12 mph W	-	0.237 g	0.408 g	27.2 mi.	84,817.1	13.62v	37,885 min	30.29440	-89.35979	118 Lakeside Dr, Waveland, MS
7:41:20 PM	On	34 mph	19 mph	12 mph E	-	0.229 g	0.306 g	27.8 mi.	84,817.7	13.62v	37,887 min	30.29722	-89.35259	240 Bay Oaks Dr, Bay St Louis, MS
7:43:20 PM	On	14 mph	12 mph	12 mph E	-	0.180 g	0.159 g	28.3 mi.	84,818.2	13.59v	37,889 min	30.29625	-89.34617	1004 Breeden Pl, Bay St Louis, MS
7:45:20 PM	On	15 mph	12 mph	15 mph S	-	0.229 g	0.196 g	28.6 mi.	84,818.5	13.65v	37,891 min	30.29556	-89.35049	Bienville Dr, Waveland, MS
7:47:20 PM	On	17 mph	12 mph	12 mph NW	-	0.690 g	0.371 g	29.0 mi.	84,818.9	13.59v	37,893 min	30.29216	-89.35076	34 Acadian Bay Ln, Waveland, MS
7:49:20 PM	On	14 mph	12 mph	12 mph SE	-	0.114 g	0.114 g	29.4 mi.	84,819.3	13.59v	37,895 min	30.29558	-89.35352	191 Blue Heron Cv, Waveland, MS
7:51:20 PM	On	21 mph	13 mph	20 mph NE	25 mph	0.180 g	0.171 g	29.8 mi.	84,819.7	13.56v	37,897 min	30.29214	-89.34913	N Beach Blvd, Waveland, MS
7:53:20 PM	On	20 mph	14 mph	14 mph E	-	0.171 g	0.294 g	30.3 mi.	84,820.2	13.62v	37,899 min	30.29556	-89.34730	122 Bay Oaks Dr, Bay St Louis, MS
7:55:20 PM	On	27 mph	17 mph	16 mph NE	25 mph	0.237 g	0.261 g	30.9 mi.	84,820.8	13.38v	37,901 min	30.29698	-89.33898	915 S Beach Blvd, Bay St Louis, MS
7:57:20 PM	On	22 mph	13 mph	22 mph NE	-	0.861 g	0.416 g	31.3 mi.	84,821.2	13.59v	37,903 min	30.29946	-89.34346	679 3rd St, Bay St Louis, MS
7:59:20 PM	On	27 mph	16 mph	15 mph W	-	0.249 g	0.216 g	31.8 mi.	84,821.7	13.59v	37,905 min	30.30329	-89.34259	241 St Charles St, Bay St Louis, MS
8:01:20 PM	On	31 mph	20 mph	22 mph W	-	0.318 g	0.363 g	32.5 mi.	84,822.4	13.62v	37,907 min	30.30052	-89.35266	733 Webb St, Bay St Louis, MS
8:03:20 PM	On	24 mph	18 mph	14 mph E	35 mph	0.747 g	0.306 g	33.1 mi.	84,823.0	13.65v	37,909 min	30.30351	-89.36170	1088 Old Spanish Trl, Bay St Louis, MS
8:05:20 PM	On	33 mph	18 mph	14 mph SE	-	0.171 g	0.159 g	33.7 mi.	84,823.6	13.59v	37,911 min	30.30286	-89.35277	706 Spanish Acres Dr, Bay St Louis, MS
8:07:20 PM	On	14 mph	12 mph	12 mph NW	-	0.151 g	0.184 g	34.1 mi.	84,824.0	13.62v	37,913 min	30.30252	-89.35028	523 Spanish Acres Dr, Bay St Louis, MS
8:09:20				11 mph							37,915			Spanish Acres

Attachment: 20211018 - Philip's Pest Control Weekly Report for September 12-18 2021 (9928 : Spread

PM	On	14 mph	13 mph	N	-	0.147 g	0.159 g	34.5 mi.	84,824.4	13.59v	min	30.30471	-89.35615	Louis, MS
11:20 PM	On	40 mph	20 mph	29 mph W	35 mph	0.951 g	0.396 g	35.2 mi.	84,825.1	13.62v	37,917 min	30.30392	-89.36002	1020 Old Spanish Trl, Bay St Louis, MS
13:20 PM	On	35 mph	30 mph	9 mph NW	30 mph	0.216 g	0.261 g	36.2 mi.	84,826.1	13.47v	37,919 min	30.30374	-89.37571	1914 Nicholson Ave, Waveland, MS
15:20 PM	On	59 mph	17 mph	59 mph NW	45 mph	1.359 g	0.351 g	36.7 mi.	84,826.6	13.62v	37,921 min	30.30943	-89.38229	MS-43, Waveland, MS
17:20 PM	On	62 mph	49 mph	32 mph NW	55 mph	1.098 g	0.388 g	38.4 mi.	84,828.3	13.62v	37,923 min	30.31725	-89.40755	MS-43, Bay St Louis, MS
19:20 PM	On	58 mph	57 mph	58 mph N	55 mph	0.127 g	0.033 g	40.3 mi.	84,830.2	13.59v	37,925 min	30.33689	-89.42812	MS-43, Bay St Louis, MS
:21:20 PM	On	58 mph	58 mph	58 mph N	55 mph	0.057 g	0.045 g	42.2 mi.	84,832.1	13.62v	37,927 min	30.36347	-89.42527	13190 MS-43, Kiln, MS
:23:20 PM	On	58 mph	57 mph	40 mph NW	55 mph	0.033 g	0.171 g	44.1 mi.	84,834.0	13.62v	37,929 min	30.38679	-89.44117	14918 MS-43, Kiln, MS
:25:20 PM	On	50 mph	43 mph	45 mph NE	45 mph	0.196 g	0.241 g	45.5 mi.	84,835.4	13.59v	37,931 min	30.40497	-89.44501	16234 MS-43, Kiln, MS
:27:20 PM	On	46 mph	7 mph	0 mph E	45 mph	0.094 g	0.453 g	45.7 mi.	84,835.6	13.47v	37,933 min	30.40643	-89.44174	16362 MS-43, Kiln, MS
:29:20 PM	On	10 mph	0 mph	10 mph E	45 mph	0.000 g	0.000 g	45.7 mi.	84,835.6	13.56v	37,935 min	30.40643	-89.44174	16362 MS-43, Kiln, MS
:31:20 PM	On	50 mph	34 mph	35 mph N	-	6.233 g	0.282 g	46.8 mi.	84,836.7	13.59v	37,937 min	30.40931	-89.42737	Old Joe Moran St, Kiln, MS
:33:20 PM	On	41 mph	36 mph	37 mph NE	-	0.139 g	0.249 g	48.1 mi.	84,838.0	13.56v	37,939 min	30.42387	-89.42124	17338 Joe Moran Rd, Kiln, MS
:35:20 PM	On	42 mph	35 mph	8 mph N	-	0.376 g	0.273 g	49.2 mi.	84,839.1	13.62v	37,941 min	30.43835	-89.41457	Joe Moran Rd, Kiln, MS
:37:20 PM	On	9 mph	2 mph	0 mph SE	-	0.563 g	0.396 g	49.3 mi.	84,839.2	12.68v	37,943 min	30.43903	-89.41447	18403 Joe Moran Rd, Kiln, MS
:37:30 PM	Off	0 mph	0 mph	0 mph SE	-	0.000 g	0.000 g	49.3 mi.	84,839.2	12.68v	37,943 min	30.43903	-89.41447	18403 Joe Moran Rd, Kiln, MS

Mon Sep 13, 2021

Time	Ignition	In-Cab Alert	Max Speed	Avg Speed	Inst Speed	Speed Limit	Max Accel	Max Decel	Distance	Odometer	Voltage	Run Time	Latitude	Longitude	Location
41:59 AM			0 mph	0 mph	0 mph SE	-	0.000 g	0.000 g	0.0 mi.	84,839.2	12.65v	37,943 min	30.43903	-89.41447	18403 Joe Moran Rd, Kiln, MS
06:12 PM	On		0 mph	0 mph	0 mph SE	-	0.000 g	0.000 g	0.0 mi.	84,839.2	14.53v	37,943 min	30.43903	-89.41447	18403 Joe Moran Rd, Kiln, MS
08:11 PM	On		7 mph	0 mph	0 mph SE	-	0.000 g	0.000 g	0.0 mi.	84,839.2	14.14v	37,945 min	30.43903	-89.41447	18403 Joe Moran Rd, Kiln, MS
10:11 PM	On		0 mph	0 mph	0 mph SE	-	0.000 g	0.000 g	0.0 mi.	84,839.2	14.14v	37,947 min	30.43903	-89.41447	18403 Joe Moran Rd, Kiln, MS
12:11 PM	On		4 mph	0 mph	0 mph S	-	0.780 g	0.518 g	0.0 mi.	84,839.2	14.14v	37,949 min	30.43925	-89.41463	18403 Joe Moran Rd, Kiln,

Attachment: 20211018 - Philip's Pest Control Weekly Report for September 12-18 2021 (9928 : Spread

3:14:11 PM	On		0 mph	0 mph	0 mph S	-	0.000 g	0.000 g	0.0 mi.	84,839.2	14.14v	37,951 min	30.43929	-89.41453	18403 Joe Moran Rd, Kiln, MS
3:16:11 PM	On		6 mph	0 mph	0 mph E	-	0.600 g	0.441 g	0.0 mi.	84,839.2	14.14v	37,953 min	30.43913	-89.41445	18403 Joe Moran Rd, Kiln, MS
3:18:11 PM	On		4 mph	0 mph	4 mph E	-	0.000 g	0.000 g	0.0 mi.	84,839.2	14.14v	37,955 min	30.43913	-89.41445	Joe Moran Rd, Kiln, MS
3:20:11 PM	On		43 mph	23 mph	37 mph SW	-	0.963 g	0.657 g	0.8 mi.	84,840.0	13.98v	37,957 min	30.42946	-89.41785	Joe Moran Rd, Kiln, MS
3:22:11 PM	On		46 mph	34 mph	0 mph SE	-	0.184 g	0.420 g	1.9 mi.	84,841.1	13.86v	37,959 min	30.41412	-89.42253	16990 Old Joe Moran St, Kiln, MS
3:24:11 PM	On		7 mph	0 mph	0 mph E	-	0.600 g	0.314 g	2.0 mi.	84,841.2	13.95v	37,961 min	30.41396	-89.42244	16990 Old Joe Moran St, Kiln, MS
3:26:11 PM	On		0 mph	0 mph	0 mph E	-	0.000 g	0.000 g	2.0 mi.	84,841.2	13.98v	37,963 min	30.41396	-89.42244	16990 Old Joe Moran St, Kiln, MS
3:28:11 PM	On		45 mph	11 mph	44 mph W	-	0.906 g	0.282 g	2.3 mi.	84,841.5	14.04v	37,965 min	30.41065	-89.42638	Old Joe Moran St, Kiln, MS
3:30:11 PM	On		53 mph	30 mph	53 mph SW	45 mph	1.073 g	0.510 g	3.3 mi.	84,842.5	13.38v	37,967 min	30.40691	-89.43731	16509 MS-43, Kiln, MS
3:32:11 PM	On		59 mph	46 mph	33 mph E	-	0.216 g	0.306 g	4.9 mi.	84,844.1	13.38v	37,969 min	30.39595	-89.44147	6201 Comanche St, Kiln, MS
3:34:11 PM	On		34 mph	4 mph	8 mph N	-	0.927 g	0.286 g	5.0 mi.	84,844.2	13.16v	37,971 min	30.39653	-89.43936	15014 Biloxi Pt, Kiln, MS
3:36:11 PM	On		61 mph	25 mph	59 mph SE	55 mph	1.098 g	0.522 g	5.9 mi.	84,845.1	13.35v	37,973 min	30.38900	-89.44250	15121 MS-43, Kiln, MS
3:38:11 PM	On		63 mph	44 mph	63 mph SE	55 mph	0.780 g	0.461 g	7.3 mi.	84,846.5	13.35v	37,975 min	30.37084	-89.43025	MS-43, Kiln, MS
3:40:11 PM	On		66 mph	28 mph	0 mph S	55 mph	0.906 g	0.473 g	8.3 mi.	84,847.5	13.38v	37,977 min	30.35893	-89.42355	13101 MS-43, Kiln, MS
3:42:11 PM	On		58 mph	12 mph	58 mph E	70 mph	1.020 g	0.486 g	8.6 mi.	84,847.8	13.38v	37,979 min	30.35967	-89.41820	I-10, Bay St Louis, MS
3:42:31 PM		Speeding - OBD	76 mph	74 mph	76 mph E	70 mph	0.127 g	0.000 g	9.0 mi.	84,848.2	13.28v	37,979 min	30.36177	-89.41177	I-10, Bay St Louis, MS
3:43:22 PM		Speeding - OBD	78 mph	75 mph	78 mph E	70 mph	0.159 g	0.049 g	10.1 mi.	84,849.3	13.31v	37,979 min	30.36700	-89.39482	I-10, Diamondhead, MS
3:44:11 PM	On		78 mph	75 mph	57 mph E	65 mph	0.159 g	0.192 g	11.1 mi.	84,850.3	13.38v	37,981 min	30.37122	-89.37851	16, Diamondhead, MS
3:46:11 PM	On		56 mph	19 mph	0 mph W	-	0.204 g	0.518 g	11.8 mi.	84,851.0	13.35v	37,983 min	30.36510	-89.37813	2430 Airport Dr, Diamondhead, MS
3:48:11 PM	On		12 mph	1 mph	12 mph SE	-	1.188 g	0.237 g	11.8 mi.	84,851.0	13.22v	37,985 min	30.36495	-89.37782	Akoko St, Diamondhead, MS
3:50:11 PM	On		37 mph	26 mph	17 mph N	35 mph	1.155 g	0.408 g	12.7 mi.	84,851.9	13.35v	37,987 min	30.37559	-89.37805	5492 Diamondhead Dr N, Diamondhead, MS
3:52:11 PM	On		42 mph	26 mph	22 mph NE	-	0.714 g	0.473 g	13.5 mi.	84,852.7	13.19v	37,989 min	30.38680	-89.38077	638 Analii St, Diamondhead, MS

Attachment: 20211018 - Philip's Pest Control Weekly Report for September 12-18 2021 (9928 : Spread

3:54:11 PM	On	34 mph	23 mph	6 mph E	30 mph	0.861 g	0.416 g	14.3 mi.	84,853.5	13.22v	37,991 min	30.39453	-89.37297	84573 Diamondhead Dr W, Diamondhead, MS
3:56:11 PM	On	37 mph	29 mph	29 mph NE	-	1.155 g	0.371 g	15.3 mi.	84,854.5	13.19v	37,993 min	30.40202	-89.36058	9612 Kino St, Diamondhead, MS
3:58:11 PM	On	40 mph	12 mph	0 mph E	-	0.759 g	0.294 g	15.7 mi.	84,854.9	13.35v	37,995 min	30.40463	-89.36514	Kapalama Dr, Diamondhead, MS
4:00:11 PM	On	37 mph	22 mph	29 mph SW	30 mph	0.894 g	0.441 g	16.4 mi.	84,855.6	13.35v	37,997 min	30.40050	-89.36556	96494 Diamondhead Dr W, Diamondhead, MS
4:02:11 PM	On	38 mph	30 mph	34 mph W	30 mph	1.053 g	0.363 g	17.4 mi.	84,856.6	13.35v	37,999 min	30.39117	-89.37802	73624 Diamondhead Dr N, Diamondhead, MS
4:04:11 PM	On	36 mph	24 mph	21 mph SE	30 mph	0.396 g	0.306 g	18.2 mi.	84,857.4	13.35v	38,001 min	30.38113	-89.37950	Diamondhead Cir, Diamondhead, MS
4:06:11 PM	On	60 mph	25 mph	59 mph W	70 mph	1.176 g	0.396 g	19.0 mi.	84,858.2	13.31v	38,003 min	30.37143	-89.38164	I-10, Diamondhead, MS
4:08:11 PM	On	76 mph	70 mph	65 mph W	70 mph	0.069 g	0.147 g	21.3 mi.	84,860.5	13.16v	38,005 min	30.36003	-89.41862	I-10, Bay St Louis, MS
4:10:11 PM	On	68 mph	43 mph	65 mph S	55 mph	1.041 g	0.408 g	22.8 mi.	84,862.0	13.35v	38,007 min	30.34391	-89.42658	MS-43, Bay St Louis, MS
4:12:11 PM	On	68 mph	61 mph	27 mph S	-	0.159 g	0.204 g	24.8 mi.	84,864.0	13.38v	38,009 min	30.31991	-89.41333	10119 Tigris St, Bay St Louis, MS
4:14:11 PM	On	31 mph	7 mph	22 mph W	-	1.053 g	0.351 g	25.1 mi.	84,864.3	13.22v	38,011 min	30.31780	-89.41515	5046 Red St, Bay St Louis, MS
4:16:11 PM	On	43 mph	32 mph	43 mph W	-	0.388 g	0.306 g	26.1 mi.	84,865.3	13.31v	38,013 min	30.31209	-89.42305	Spruce Dr, Bay St Louis, MS
4:18:11 PM	On	43 mph	32 mph	16 mph E	-	0.894 g	0.384 g	27.2 mi.	84,866.4	13.35v	38,015 min	30.30156	-89.42603	Spiers Dr, Bay St Louis, MS
4:20:11 PM	On	19 mph	5 mph	6 mph NE	-	1.461 g	0.498 g	27.4 mi.	84,866.6	13.35v	38,017 min	30.30224	-89.42391	Spiers Dr, Bay St Louis, MS
4:22:11 PM	On	7 mph	3 mph	5 mph NW	-	0.837 g	0.531 g	27.5 mi.	84,866.7	13.35v	38,019 min	30.30174	-89.42398	Spiers Dr, Bay St Louis, MS
4:24:11 PM	On	10 mph	5 mph	9 mph E	-	0.861 g	0.441 g	27.7 mi.	84,866.9	13.22v	38,021 min	30.30158	-89.42547	Spiers Dr, Bay St Louis, MS
4:26:11 PM	On	11 mph	7 mph	8 mph S	-	0.759 g	0.498 g	27.9 mi.	84,867.1	13.41v	38,023 min	30.30242	-89.42450	Spiers Dr, Bay St Louis, MS
4:28:11 PM	On	24 mph	10 mph	24 mph W	65 mph	0.714 g	0.339 g	28.3 mi.	84,867.5	13.31v	38,025 min	30.29948	-89.42746	6010 US-90, Bay St Louis, MS
4:30:11 PM	On	70 mph	66 mph	70 mph W	65 mph	0.147 g	0.024 g	30.4 mi.	84,869.6	13.31v	38,027 min	30.30061	-89.46406	US-90, Bay St Louis, MS
4:32:11 PM	On	70 mph	70 mph	70 mph W	65 mph	0.024 g	0.012 g	32.7 mi.	84,871.9	13.31v	38,029 min	30.30206	-89.50303	10066 US-90, Bay St Louis, MS
4:34:11 PM	On	70 mph	57 mph	65 mph SW	55 mph	0.204 g	0.339 g	34.6 mi.	84,873.8	13.35v	38,031 min	30.28725	-89.52739	US-90, Bay St Louis, MS
4:36:11 PM	On	65 mph	65 mph	65 mph SW	55 mph	0.090 g	0.139 g	36.8 mi.	84,876.0	13.31v	38,033 min	30.26955	-89.55728	US-90, Bay St Louis, MS
4:38:11 PM	On	65 mph	64 mph	58 mph SW	55 mph	0.065 g	0.159 g	38.9 mi.	84,878.1	13.31v	38,035 min	30.25248	-89.58699	US-90, Pearlington

PM				SW							min			
10:11 PM	On	65 mph	54 mph	46 mph N	-	0.171 g	0.192 g	40.7 mi.	84,879.9	13.35v	38,037 min	30.24224	-89.60970	5072 MS-604, Pearlington, MS
42:11 PM	On	48 mph	16 mph	0 mph SE	-	0.216 g	0.445 g	41.3 mi.	84,880.5	13.31v	38,039 min	30.24891	-89.61302	16619 Monroe St, Pearlington, MS
44:11 PM	On	54 mph	25 mph	40 mph NE	45 mph	0.971 g	0.420 g	42.1 mi.	84,881.3	13.35v	38,041 min	30.24043	-89.60869	US-90, Pearlington, MS
46:11 PM	On	60 mph	53 mph	58 mph NE	55 mph	0.261 g	0.241 g	43.8 mi.	84,883.0	13.31v	38,043 min	30.25427	-89.58370	15273 US-90, Pearlington, MS
48:11 PM	On	58 mph	58 mph	58 mph NE	55 mph	0.065 g	0.033 g	45.8 mi.	84,885.0	13.35v	38,045 min	30.26976	-89.55680	US-90, Bay St Louis, MS
50:11 PM	On	58 mph	58 mph	58 mph NE	55 mph	0.037 g	0.033 g	47.7 mi.	84,886.9	13.35v	38,047 min	30.28557	-89.53014	US-90, Bay St Louis, MS
52:11 PM	On	58 mph	55 mph	19 mph NE	55 mph	0.045 g	0.314 g	49.5 mi.	84,888.7	13.25v	38,049 min	30.30175	-89.50695	Bay St Louis, MS
54:11 PM	On	66 mph	60 mph	66 mph E	65 mph	0.939 g	0.510 g	51.5 mi.	84,890.7	13.35v	38,051 min	30.30059	-89.47364	US-90, Bay St Louis, MS
56:11 PM	On	66 mph	63 mph	65 mph E	65 mph	0.147 g	0.127 g	53.6 mi.	84,892.8	13.31v	38,053 min	30.29949	-89.43873	6295 US-90, Bay St Louis, MS
58:11 PM	On	70 mph	65 mph	53 mph E	45 mph	0.057 g	0.090 g	55.7 mi.	84,894.9	13.38v	38,055 min	30.29879	-89.40232	937 US-90, Waveland, MS
00:11 PM	On	53 mph	31 mph	35 mph SE	30 mph	0.951 g	0.359 g	56.8 mi.	84,896.0	13.38v	38,057 min	30.28857	-89.39654	1421 Waveland Ave, Waveland, MS
02:11 PM	On	35 mph	29 mph	21 mph SE	25 mph	0.192 g	0.216 g	57.8 mi.	84,897.0	13.38v	38,059 min	30.27774	-89.38607	407 Waveland Ave, Waveland, MS
04:11 PM	On	27 mph	8 mph	0 mph SE	25 mph	0.114 g	0.269 g	58.1 mi.	84,897.3	13.35v	38,061 min	30.27501	-89.38268	169 Waveland Ave, Waveland, MS
06:11 PM	On	27 mph	8 mph	22 mph SE	25 mph	0.747 g	0.057 g	58.3 mi.	84,897.5	13.31v	38,063 min	30.27159	-89.38014	Waveland Ave, Waveland, MS
08:11 PM	On	32 mph	27 mph	32 mph NE	25 mph	0.127 g	0.184 g	59.2 mi.	84,898.4	13.35v	38,065 min	30.28060	-89.37073	130 S Beach Blvd, Waveland, MS
10:11 PM	On	32 mph	32 mph	32 mph E	25 mph	0.045 g	0.000 g	60.3 mi.	84,899.5	13.35v	38,067 min	30.28988	-89.35686	N Beach Blvd, Waveland, MS
12:11 PM	On	32 mph	32 mph	32 mph NE	25 mph	0.037 g	0.012 g	61.3 mi.	84,900.5	13.31v	38,069 min	30.29603	-89.34061	943 S Beach Blvd, Bay St Louis, MS
14:11 PM	On	32 mph	32 mph	27 mph NE	25 mph	0.037 g	0.069 g	62.4 mi.	84,901.6	13.35v	38,071 min	30.30660	-89.32808	304 S Beach Blvd, Bay St Louis, MS
16:11 PM	On	28 mph	21 mph	9 mph W	-	0.735 g	0.384 g	63.1 mi.	84,902.3	13.41v	38,073 min	30.31586	-89.32351	Bayview Ct, Bay St Louis, MS
18:11 PM	On	19 mph	10 mph	0 mph W	-	0.971 g	0.510 g	63.4 mi.	84,902.6	13.35v	38,075 min	30.31702	-89.32849	207 Ruella Ave, Bay St Louis, MS
20:11 PM	On	19 mph	5 mph	16 mph N	-	1.155 g	0.408 g	63.6 mi.	84,902.8	13.41v	38,077 min	30.31674	-89.32681	525 N 2nd St, Bay St Louis, MS
22:11 PM	On	50 mph	39 mph	46 mph W	45 mph	0.216 g	0.286 g	64.9 mi.	84,904.1	13.35v	38,079 min	30.31765	-89.34462	601 US-90, Bay St Louis, MS

Attachment: 20211018 - Philip's Pest Control Weekly Report for September 12-18 2021 (9928 : Spread

24:11 PM	On		52 mph	41 mph	22 mph W	45 mph	0.249 g	0.282 g	66.3 mi.	84,905.5	13.41v	38,081 min	30.31034	-89.36615	1201 US-90, Bay St Louis, MS
26:11 PM	On		44 mph	29 mph	22 mph W	45 mph	0.780 g	0.518 g	67.2 mi.	84,906.4	13.35v	38,083 min	30.30523	-89.38109	US-90, Waveland, MS
28:11 PM	On		39 mph	7 mph	0 mph W	45 mph	0.114 g	0.286 g	67.5 mi.	84,906.7	13.19v	38,085 min	30.30502	-89.38365	456 US-90, Waveland, MS
30:11 PM	On		4 mph	0 mph	0 mph S	45 mph	0.759 g	0.351 g	67.5 mi.	84,906.7	13.25v	38,087 min	30.30491	-89.38369	456 US-90, Waveland, MS
:32:11 PM	On		4 mph	0 mph	0 mph S	45 mph	0.735 g	0.327 g	67.5 mi.	84,906.7	13.16v	38,089 min	30.30480	-89.38371	456 US-90, Waveland, MS
:34:11 PM	On		10 mph	1 mph	0 mph E	45 mph	0.824 g	0.282 g	67.5 mi.	84,906.7	13.35v	38,091 min	30.30478	-89.38330	456 US-90, Waveland, MS
:36:11 PM	On		0 mph	0 mph	0 mph E	45 mph	0.000 g	0.000 g	67.5 mi.	84,906.7	13.31v	38,093 min	30.30478	-89.38330	456 US-90, Waveland, MS
:38:11 PM	On		0 mph	0 mph	0 mph E	45 mph	0.000 g	0.000 g	67.5 mi.	84,906.7	13.31v	38,095 min	30.30478	-89.38331	456 US-90, Waveland, MS
:39:07 PM		Idling - OBD	0 mph	0 mph	0 mph E	45 mph	0.000 g	0.000 g	67.5 mi.	84,906.7	13.31v	38,095 min	30.30478	-89.38331	456 US-90, Waveland, MS
:40:11 PM	On		0 mph	0 mph	0 mph E	45 mph	0.000 g	0.000 g	67.5 mi.	84,906.7	13.35v	38,097 min	30.30478	-89.38331	456 US-90, Waveland, MS
:42:11 PM	On		48 mph	19 mph	6 mph N	-	1.131 g	0.531 g	68.1 mi.	84,907.3	13.35v	38,099 min	30.30733	-89.37543	2422 McLaurin Rd, Waveland, MS
:44:11 PM	On		12 mph	2 mph	0 mph NE	45 mph	0.180 g	0.461 g	68.2 mi.	84,907.4	13.31v	38,101 min	30.30763	-89.37601	302 US-90, Waveland, MS
:46:11 PM	On		0 mph	0 mph	0 mph NE	45 mph	0.000 g	0.000 g	68.2 mi.	84,907.4	13.28v	38,103 min	30.30763	-89.37601	302 US-90, Waveland, MS
:47:43 PM		Idling - OBD	0 mph	0 mph	0 mph NE	45 mph	0.000 g	0.000 g	68.2 mi.	84,907.4	13.31v	38,103 min	30.30763	-89.37601	302 US-90, Waveland, MS
:48:11 PM	On		0 mph	0 mph	0 mph NE	45 mph	0.000 g	0.000 g	68.2 mi.	84,907.4	13.28v	38,105 min	30.30763	-89.37601	302 US-90, Waveland, MS
:50:11 PM	On		0 mph	0 mph	0 mph NE	45 mph	0.000 g	0.000 g	68.2 mi.	84,907.4	13.28v	38,107 min	30.30763	-89.37601	302 US-90, Waveland, MS
:52:11 PM	On		0 mph	0 mph	0 mph NE	45 mph	0.000 g	0.000 g	68.2 mi.	84,907.4	13.25v	38,109 min	30.30763	-89.37601	302 US-90, Waveland, MS
:52:43 PM		Idling - OBD	0 mph	0 mph	0 mph NE	45 mph	0.000 g	0.000 g	68.2 mi.	84,907.4	13.28v	38,109 min	30.30763	-89.37601	302 US-90, Waveland, MS
:54:11 PM	On		0 mph	0 mph	0 mph NE	45 mph	0.000 g	0.000 g	68.2 mi.	84,907.4	13.25v	38,111 min	30.30763	-89.37601	302 US-90, Waveland, MS
:56:11 PM	On		0 mph	0 mph	0 mph NE	45 mph	0.000 g	0.000 g	68.2 mi.	84,907.4	13.28v	38,113 min	30.30763	-89.37601	302 US-90, Waveland, MS
:58:11 PM	On		0 mph	0 mph	0 mph NE	45 mph	0.000 g	0.000 g	68.2 mi.	84,907.4	13.25v	38,115 min	30.30763	-89.37601	302 US-90, Waveland, MS
:00:11 PM	On		0 mph	0 mph	0 mph NE	45 mph	0.000 g	0.000 g	68.2 mi.	84,907.4	13.22v	38,117 min	30.30763	-89.37601	302 US-90, Waveland, MS
:01:21		Idling - OBD	0 mph	0 mph	0 mph	45 mph	0.000 g	0.000 g	68.2 mi.	84,907.4	13.22v	38,117	30.30763	-89.37601	302 US-90, Waveland, M

Attachment: 20211018 - Philip's Pest Control Weekly Report for September 12-18 2021 (9928 : Spread

PM		Idling - OBD	0 mph	0 mph	NE	45 mph	0.000 g	0.000 g	68.2 mi.	84,907.4	13.22v	min	30.30763	-89.37601	302 US-90, Waveland, MS
02:11 PM	On		0 mph	0 mph	0 mph NE	45 mph	0.000 g	0.000 g	68.2 mi.	84,907.4	13.19v	38,119 min	30.30763	-89.37601	302 US-90, Waveland, MS
04:11 PM	On		0 mph	0 mph	0 mph NE	45 mph	0.000 g	0.000 g	68.2 mi.	84,907.4	13.19v	38,121 min	30.30763	-89.37601	302 US-90, Waveland, MS
:06:11 PM	On		0 mph	0 mph	0 mph NE	45 mph	0.000 g	0.000 g	68.2 mi.	84,907.4	13.22v	38,123 min	30.30763	-89.37601	302 US-90, Waveland, MS
:06:21 PM		Idling - OBD	0 mph	0 mph	0 mph NE	45 mph	0.000 g	0.000 g	68.2 mi.	84,907.4	13.16v	38,123 min	30.30763	-89.37601	302 US-90, Waveland, MS
:08:11 PM	On		0 mph	0 mph	0 mph NE	45 mph	0.000 g	0.000 g	68.2 mi.	84,907.4	13.19v	38,125 min	30.30763	-89.37601	302 US-90, Waveland, MS
:10:11 PM	On		0 mph	0 mph	0 mph NE	45 mph	0.000 g	0.000 g	68.2 mi.	84,907.4	13.22v	38,127 min	30.30763	-89.37601	302 US-90, Waveland, MS
:11:21 PM		Idling - OBD	0 mph	0 mph	0 mph NE	45 mph	0.000 g	0.000 g	68.2 mi.	84,907.4	13.19v	38,127 min	30.30763	-89.37601	302 US-90, Waveland, MS
:12:11 PM	On		0 mph	0 mph	0 mph NE	45 mph	0.000 g	0.000 g	68.2 mi.	84,907.4	13.16v	38,129 min	30.30763	-89.37601	302 US-90, Waveland, MS
:14:11 PM	On		0 mph	0 mph	0 mph NE	45 mph	0.000 g	0.000 g	68.2 mi.	84,907.4	13.13v	38,131 min	30.30763	-89.37601	302 US-90, Waveland, MS
:16:11 PM	On		0 mph	0 mph	0 mph NE	45 mph	0.000 g	0.000 g	68.2 mi.	84,907.4	13.13v	38,133 min	30.30763	-89.37601	302 US-90, Waveland, MS
:16:21 PM		Idling - OBD	0 mph	0 mph	0 mph NE	45 mph	0.000 g	0.000 g	68.2 mi.	84,907.4	13.13v	38,133 min	30.30763	-89.37601	302 US-90, Waveland, MS
:18:11 PM	On		0 mph	0 mph	0 mph NE	45 mph	0.000 g	0.000 g	68.2 mi.	84,907.4	13.13v	38,135 min	30.30763	-89.37601	302 US-90, Waveland, MS
:20:11 PM	On		0 mph	0 mph	0 mph NE	45 mph	0.000 g	0.000 g	68.2 mi.	84,907.4	13.16v	38,137 min	30.30763	-89.37601	302 US-90, Waveland, MS
:22:11 PM	On		12 mph	2 mph	0 mph W	45 mph	0.939 g	0.441 g	68.3 mi.	84,907.5	13.10v	38,139 min	30.30734	-89.37652	302 US-90, Waveland, MS
:24:11 PM	On		0 mph	0 mph	0 mph W	45 mph	0.000 g	0.000 g	68.3 mi.	84,907.5	13.10v	38,141 min	30.30734	-89.37652	302 US-90, Waveland, MS
:26:11 PM	On		0 mph	0 mph	0 mph W	45 mph	0.000 g	0.000 g	68.3 mi.	84,907.5	12.65v	38,143 min	30.30734	-89.37652	302 US-90, Waveland, MS
:26:14 PM	Off		0 mph	0 mph	0 mph W	45 mph	0.000 g	0.000 g	68.3 mi.	84,907.5	12.65v	38,143 min	30.30734	-89.37652	302 US-90, Waveland, MS
:41:35 PM	On		0 mph	0 mph	0 mph W	45 mph	0.000 g	0.000 g	68.3 mi.	84,907.5	13.95v	38,143 min	30.30734	-89.37652	302 US-90, Waveland, MS
:43:34 PM	On		23 mph	5 mph	22 mph W	45 mph	1.041 g	0.498 g	68.4 mi.	84,907.6	13.62v	38,145 min	30.30631	-89.37797	US-90, Waveland, MS
:45:34 PM	On		53 mph	33 mph	47 mph W	45 mph	9.184 g	0.429 g	69.5 mi.	84,908.7	13.65v	38,147 min	30.30039	-89.39515	630 US-90, Waveland, MS
:47:34 PM	On		47 mph	28 mph	27 mph SE	30 mph	1.200 g	0.359 g	70.5 mi.	84,909.7	13.50v	38,149 min	30.28835	-89.39635	1413 Waveland Ave, Waveland, MS
:49:34 PM	On		27 mph	13 mph	21 mph E	-	0.171 g	0.224 g	70.9 mi.	84,910.1	13.59v	38,151 min	30.28700	-89.39964	Willow Ridge Dr, Waveland MS

Attachment: 20211018 - Philip's Pest Control Weekly Report for September 12-18 2021 (9928 : Spread

51:34 PM	On		21 mph	14 mph	11 mph W	-	0.996 g	0.351 g	71.3 mi.	84,910.5	13.59v	38,153 min	30.28577	-89.39663	1100 Herlihy St, Waveland, MS
53:34 PM	On		20 mph	13 mph	12 mph SW	-	1.098 g	0.306 g	71.8 mi.	84,911.0	13.59v	38,155 min	30.28473	-89.39403	906 Spruce St, Waveland, MS
55:34 PM	On		26 mph	13 mph	12 mph W	-	0.204 g	0.249 g	72.2 mi.	84,911.4	13.59v	38,157 min	30.28294	-89.39502	1004 Shipp St, Waveland, MS
57:34 PM	On		16 mph	13 mph	13 mph E	-	1.098 g	0.408 g	72.6 mi.	84,911.8	13.59v	38,159 min	30.28297	-89.39261	905 Shipp St, Waveland, MS
59:34 PM	On		25 mph	14 mph	13 mph W	-	0.376 g	0.171 g	73.1 mi.	84,912.3	13.62v	38,161 min	30.28238	-89.39650	1076 Maple St, Waveland, MS
01:34 PM	On		24 mph	12 mph	14 mph W	-	0.837 g	0.359 g	73.5 mi.	84,912.7	13.59v	38,163 min	30.28124	-89.39476	1198 Taranto St, Waveland, MS
03:34 PM	On		14 mph	11 mph	6 mph W	-	0.861 g	0.473 g	73.8 mi.	84,913.0	13.56v	38,165 min	30.28036	-89.39524	Duverney Rd, Waveland, MS
05:34 PM	On		25 mph	11 mph	24 mph S	-	1.837 g	0.473 g	74.2 mi.	84,913.4	13.41v	38,167 min	30.27911	-89.39352	1308 Dubuc Ln, Waveland, MS
07:34 PM	On		32 mph	15 mph	27 mph NW	30 mph	2.265 g	0.408 g	74.7 mi.	84,913.9	13.59v	38,169 min	30.28102	-89.38963	Waveland Ave, Waveland, MS
09:34 PM	On		31 mph	29 mph	29 mph N	30 mph	0.078 g	0.078 g	75.7 mi.	84,914.9	13.59v	38,171 min	30.29309	-89.39739	1702 Waveland Ave, Waveland, MS
11:34 PM	On		30 mph	14 mph	0 mph S	45 mph	0.204 g	0.306 g	76.2 mi.	84,915.4	13.62v	38,173 min	30.29903	-89.39797	801 US-90, Waveland, MS
13:34 PM	On		12 mph	2 mph	7 mph NE	-	0.620 g	0.441 g	76.3 mi.	84,915.5	13.65v	38,175 min	30.29881	-89.39715	20006 Waveland Manor Blvd, Waveland, MS
15:34 PM	On		7 mph	0 mph	0 mph W	-	0.078 g	0.327 g	76.3 mi.	84,915.5	13.59v	38,177 min	30.29893	-89.39711	20009 Waveland Manor Blvd, Waveland, MS
17:34 PM	On		0 mph	0 mph	0 mph W	-	0.000 g	0.000 g	76.3 mi.	84,915.5	13.56v	38,179 min	30.29893	-89.39711	20009 Waveland Manor Blvd, Waveland, MS
18:52 PM		Idling - OBD	0 mph	0 mph	0 mph W	-	0.000 g	0.000 g	76.3 mi.	84,915.5	13.59v	38,179 min	30.29889	-89.39708	20010 Waveland Manor Blvd, Waveland, MS
19:34 PM	On		0 mph	0 mph	0 mph W	-	0.000 g	0.000 g	76.3 mi.	84,915.5	13.16v	38,181 min	30.29889	-89.39708	20010 Waveland Manor Blvd, Waveland, MS
21:34 PM	On		0 mph	0 mph	0 mph W	-	0.000 g	0.000 g	76.3 mi.	84,915.5	12.74v	38,183 min	30.29889	-89.39708	20010 Waveland Manor Blvd, Waveland, MS
21:44 PM	Off		0 mph	0 mph	0 mph W	-	0.000 g	0.000 g	76.3 mi.	84,915.5	12.74v	38,184 min	30.29889	-89.39708	20010 Waveland Manor Blvd, Waveland, MS
23:43 PM	On		0 mph	0 mph	0 mph W	-	0.000 g	0.000 g	76.3 mi.	84,915.4	14.07v	38,184 min	30.29889	-89.39708	20010 Waveland Manor Blvd, Waveland, MS
25:43 PM	On		37 mph	17 mph	36 mph S	30 mph	0.894 g	0.510 g	76.9 mi.	84,916.0	13.59v	38,186 min	30.29008	-89.39706	1523 Waveland Ave, Waveland, MS
27:43 PM	On		37 mph	30 mph	12 mph W	-	0.180 g	0.269 g	77.9 mi.	84,917.0	13.59v	38,188 min	30.27888	-89.39002	154 Baker St, Waveland, MS
29:43 PM	On		15 mph	11 mph	12 mph E	-	0.906 g	0.294 g	78.3 mi.	84,917.4	13.62v	38,190 min	30.27515	-89.39102	275 South St, Waveland, MS
31:43					11 mph							38,192			

Attachment: 20211018 - Philip's Pest Control Weekly Report for September 12-18 2021 (9928 : Spread

PM	On	13 mph	10 mph	W	-	0.971 g	0.461 g	78.7 mi.	84,917.8	13.56v	min	30.27636	-89.39127	214 Broad St, Waveland, MS
7:33:43 PM	On	17 mph	9 mph	8 mph S	-	1.416 g	0.429 g	79.0 mi.	84,918.1	13.62v	38,194 min	30.27507	-89.39328	Browns Ave, Waveland, MS
7:35:43 PM	On	28 mph	15 mph	12 mph S	-	0.204 g	0.351 g	79.5 mi.	84,918.6	13.59v	38,196 min	30.27365	-89.39182	405 Hunter Holw, Waveland, MS
7:37:43 PM	On	15 mph	12 mph	9 mph E	-	0.249 g	0.237 g	79.9 mi.	84,919.0	13.62v	38,198 min	30.27141	-89.38924	101 Sundance Pass, Waveland, MS
7:39:43 PM	On	14 mph	11 mph	11 mph E	-	1.029 g	0.408 g	80.2 mi.	84,919.3	13.56v	38,200 min	30.27061	-89.38608	207 4th St, Waveland, MS
7:41:43 PM	On	14 mph	9 mph	13 mph E	-	0.984 g	0.441 g	80.6 mi.	84,919.7	13.50v	38,202 min	30.27061	-89.38713	499 4th St, Waveland, MS
7:43:43 PM	On	15 mph	11 mph	0 mph NW	-	0.767 g	0.363 g	80.9 mi.	84,920.0	13.65v	38,204 min	30.26907	-89.38691	129 Sears Ave, Waveland, MS
7:45:43 PM	On	15 mph	10 mph	14 mph N	-	0.984 g	0.420 g	81.3 mi.	84,920.4	13.59v	38,206 min	30.27020	-89.38703	310 Sears Ave, Waveland, MS
7:47:43 PM	On	15 mph	13 mph	14 mph S	-	0.135 g	0.082 g	81.7 mi.	84,920.8	13.59v	38,208 min	30.27420	-89.38726	241 Gulf Dr, Waveland, MS
7:49:43 PM	On	25 mph	12 mph	9 mph N	-	0.824 g	0.522 g	82.1 mi.	84,921.2	13.59v	38,210 min	30.27481	-89.38488	200 Market St, Waveland, MS
7:51:43 PM	On	19 mph	13 mph	12 mph N	-	0.363 g	0.253 g	82.5 mi.	84,921.6	13.62v	38,212 min	30.27545	-89.39025	716 View St, Waveland, MS
7:53:43 PM	On	14 mph	11 mph	11 mph E	-	0.984 g	0.384 g	82.9 mi.	84,922.0	13.62v	38,214 min	30.27574	-89.38673	313 Roberts St, Waveland, MS
7:55:43 PM	On	16 mph	13 mph	13 mph NW	-	0.216 g	0.180 g	83.3 mi.	84,922.4	13.62v	38,216 min	30.27936	-89.38675	422 Water St, Waveland, MS
7:57:43 PM	On	14 mph	13 mph	12 mph SE	-	0.155 g	0.180 g	83.7 mi.	84,922.8	13.59v	38,218 min	30.27685	-89.38195	223 Tide St, Waveland, MS
7:59:43 PM	On	15 mph	13 mph	14 mph NW	-	0.261 g	0.102 g	84.2 mi.	84,923.3	13.59v	38,220 min	30.27866	-89.38305	312 Surf St, Waveland, MS
8:01:43 PM	On	15 mph	12 mph	14 mph SE	-	0.114 g	0.094 g	84.6 mi.	84,923.7	13.59v	38,222 min	30.27927	-89.38258	315 Sandy St, Waveland, MS
8:03:43 PM	On	14 mph	13 mph	11 mph NW	-	0.127 g	0.171 g	85.0 mi.	84,924.1	13.65v	38,224 min	30.27800	-89.37962	212 Pine Ridge Dr, Waveland, MS
8:05:43 PM	On	24 mph	15 mph	22 mph SE	-	0.237 g	0.306 g	85.5 mi.	84,924.6	13.62v	38,226 min	30.28224	-89.38328	271 Farrar Ln, Waveland, MS
8:07:43 PM	On	22 mph	14 mph	12 mph NW	-	0.171 g	0.192 g	86.0 mi.	84,925.1	13.59v	38,228 min	30.27901	-89.37827	Marcus Dr, Waveland, MS
8:09:43 PM	On	34 mph	15 mph	32 mph NE	-	0.269 g	0.171 g	86.5 mi.	84,925.6	13.44v	38,230 min	30.28396	-89.38146	S Central Ave, Waveland, MS
8:11:43 PM	On	29 mph	15 mph	7 mph W	-	0.204 g	0.282 g	87.0 mi.	84,926.1	13.62v	38,232 min	30.28374	-89.37880	400 Necaise St, Waveland, MS
8:13:43 PM	On	15 mph	13 mph	12 mph NE	-	0.184 g	0.192 g	87.4 mi.	84,926.5	13.59v	38,234 min	30.28279	-89.37656	303 Gordon St, Waveland, MS
8:15:43 PM	On	14 mph	13 mph	12 mph SE	-	0.171 g	0.249 g	87.8 mi.	84,926.9	13.59v	38,236 min	30.28063	-89.37209	111 Favre St, Waveland

Attachment: 20211018 - Philip's Pest Control Weekly Report for September 12-18 2021 (9928 : Spread

8:17:43 PM	On	23 mph	12 mph	14 mph NW	-	0.767 g	0.429 g	88.2 mi.	84,927.3	13.59v	38,238 min	30.28347	-89.37195	206 St Joseph St, Waveland, MS
8:19:43 PM	On	19 mph	14 mph	12 mph NW	-	0.192 g	0.204 g	88.6 mi.	84,927.7	13.62v	38,240 min	30.28373	-89.37388	310 Davis St, Waveland, MS
8:21:43 PM	On	23 mph	14 mph	9 mph NW	-	0.224 g	0.331 g	89.1 mi.	84,928.2	13.71v	38,242 min	30.28840	-89.37430	402 Chadwick St, Waveland, MS
8:23:43 PM	On	18 mph	12 mph	12 mph NW	-	0.984 g	0.416 g	89.5 mi.	84,928.6	13.59v	38,244 min	30.28945	-89.37393	426 Merritt St, Waveland, MS
8:25:43 PM	On	16 mph	12 mph	9 mph SE	-	1.212 g	0.318 g	89.9 mi.	84,929.0	13.59v	38,246 min	30.29372	-89.37628	Garden Ln, Waveland, MS
8:27:43 PM	On	14 mph	12 mph	10 mph E	-	0.249 g	0.306 g	90.3 mi.	84,929.4	13.38v	38,248 min	30.28953	-89.37266	409 Bradford Ln, Waveland, MS
8:29:43 PM	On	27 mph	14 mph	14 mph NE	-	0.196 g	0.286 g	90.7 mi.	84,929.8	13.59v	38,250 min	30.29347	-89.36978	Jeff Davis Ave, Waveland, MS
8:31:43 PM	On	16 mph	12 mph	15 mph SE	-	0.861 g	0.555 g	91.1 mi.	84,930.2	13.56v	38,252 min	30.29653	-89.37240	553 Meadow Ln, Waveland, MS
8:33:43 PM	On	15 mph	11 mph	2 mph E	-	0.882 g	0.351 g	91.5 mi.	84,930.6	13.62v	38,254 min	30.29387	-89.36912	501 Meadow Ln, Waveland, MS
8:35:43 PM	On	16 mph	10 mph	14 mph SW	-	1.053 g	0.498 g	91.8 mi.	84,930.9	13.62v	38,256 min	30.29267	-89.36800	404 Edwards St, Waveland, MS
8:37:43 PM	On	30 mph	14 mph	14 mph NW	-	0.939 g	0.384 g	92.3 mi.	84,931.4	13.65v	38,258 min	30.29349	-89.37209	514 Fellgrass St, Waveland, MS
8:39:43 PM	On	16 mph	14 mph	14 mph S	-	0.441 g	0.180 g	92.7 mi.	84,931.8	13.59v	38,260 min	30.29558	-89.37658	813 St Joseph St, Waveland, MS
8:41:43 PM	On	18 mph	15 mph	13 mph W	-	0.167 g	0.298 g	93.2 mi.	84,932.3	13.59v	38,262 min	30.29067	-89.37939	Chagnard St, Waveland, MS
8:43:43 PM	On	14 mph	11 mph	14 mph N	-	0.963 g	0.518 g	93.6 mi.	84,932.7	13.62v	38,264 min	30.29263	-89.37752	108 Venus St, Waveland, MS
8:45:43 PM	On	14 mph	11 mph	12 mph E	-	0.122 g	0.261 g	94.0 mi.	84,933.1	13.59v	38,266 min	30.29456	-89.37894	245 Trout St, Waveland, MS
8:47:43 PM	On	13 mph	11 mph	10 mph E	-	0.261 g	0.171 g	94.4 mi.	84,933.5	13.59v	38,268 min	30.29601	-89.38009	223 Mackeral St, Waveland, MS
8:49:43 PM	On	14 mph	12 mph	12 mph W	-	0.171 g	0.249 g	94.8 mi.	84,933.9	13.59v	38,270 min	30.29383	-89.37926	228 Pompano St, Waveland, MS
8:51:43 PM	On	14 mph	7 mph	0 mph W	-	0.261 g	0.339 g	95.0 mi.	84,934.1	13.59v	38,272 min	30.29247	-89.38144	701 Combel St, Waveland, MS
8:53:43 PM	On	10 mph	2 mph	0 mph W	-	1.404 g	0.396 g	95.1 mi.	84,934.2	13.47v	38,274 min	30.29251	-89.38291	600 Hogan St, Waveland, MS
8:55:43 PM	On	15 mph	5 mph	5 mph W	-	1.392 g	0.147 g	95.3 mi.	84,934.4	13.65v	38,276 min	30.29250	-89.38596	Hogan St, Waveland, MS
8:57:43 PM	On	14 mph	12 mph	13 mph W	-	0.192 g	0.155 g	95.7 mi.	84,934.8	13.59v	38,278 min	30.29343	-89.39174	1201 Grove St, Waveland, MS
8:59:43 PM	On	14 mph	8 mph	14 mph N	-	0.824 g	0.486 g	95.9 mi.	84,935.0	13.59v	38,280 min	30.29466	-89.39065	1200 Margie St, Waveland, MS

Attachment: 20211018 - Philip's Pest Control Weekly Report for September 12-18 2021 (9928 : Spread

PM	On	15 mph	10 mph	N	-	1.065 g	0.441 g	96.3 mi.	84,935.4	13.59v	min	30.29549	-89.39182	MS
03:43 PM	On	13 mph	10 mph	9 mph W	-	0.927 g	0.384 g	96.6 mi.	84,935.7	13.59v	38,284 min	30.29605	-89.39047	Ryan St, Waveland, MS
05:43 PM	On	14 mph	11 mph	9 mph N	-	0.759 g	0.339 g	97.0 mi.	84,936.1	13.62v	38,286 min	30.29768	-89.39040	1430 Margie St, Waveland, MS
07:43 PM	On	14 mph	6 mph	0 mph W	-	0.792 g	0.453 g	97.2 mi.	84,936.3	13.62v	38,288 min	30.29826	-89.39292	725 Boyd St, Waveland, MS
09:43 PM	On	14 mph	5 mph	9 mph S	-	0.767 g	0.159 g	97.3 mi.	84,936.4	13.62v	38,290 min	30.29811	-89.39036	1435 Margie St, Waveland, MS
11:43 PM	On	16 mph	13 mph	14 mph W	-	0.147 g	0.273 g	97.8 mi.	84,936.9	13.59v	38,292 min	30.29255	-89.39076	800 Rue de Lasalle St, Waveland, MS
13:43 PM	On	17 mph	12 mph	12 mph W	-	0.906 g	0.441 g	98.2 mi.	84,937.3	13.62v	38,294 min	30.29252	-89.39568	908 Rue de Lasalle St, Waveland, MS
15:43 PM	On	14 mph	9 mph	14 mph N	-	0.996 g	0.441 g	98.4 mi.	84,937.5	13.62v	38,296 min	30.29378	-89.39598	1018 Washington St, Waveland, MS
17:43 PM	On	34 mph	19 mph	11 mph E	-	0.294 g	0.237 g	99.1 mi.	84,938.2	13.47v	38,298 min	30.28957	-89.39495	1019 Carroll St, Waveland, MS
19:43 PM	On	21 mph	15 mph	20 mph E	-	0.237 g	0.167 g	99.6 mi.	84,938.7	13.62v	38,300 min	30.28888	-89.38760	637 Edna St, Waveland, MS
21:43 PM	On	23 mph	14 mph	5 mph E	-	0.286 g	0.294 g	100.0 mi.	84,939.1	13.65v	38,302 min	30.28524	-89.38391	507 Morris St, Waveland, MS
23:43 PM	On	16 mph	13 mph	13 mph SE	-	0.216 g	0.204 g	100.4 mi.	84,939.5	13.62v	38,304 min	30.28685	-89.38066	Herlihy St, Waveland, MS
25:43 PM	On	17 mph	14 mph	14 mph W	-	0.204 g	0.127 g	100.9 mi.	84,940.0	13.59v	38,306 min	30.28704	-89.38286	422 Herlihy St, Waveland, MS
27:43 PM	On	29 mph	16 mph	14 mph W	-	0.343 g	0.253 g	101.4 mi.	84,940.5	13.62v	38,308 min	30.28615	-89.39077	810 Amar St, Waveland, MS
29:43 PM	On	24 mph	13 mph	12 mph E	-	0.224 g	0.257 g	101.9 mi.	84,941.0	13.62v	38,310 min	30.28518	-89.39075	805 Spruce St, Waveland, MS
31:43 PM	On	14 mph	9 mph	11 mph W	-	0.963 g	0.363 g	102.2 mi.	84,941.3	13.62v	38,312 min	30.28426	-89.39038	806 Villere St, Waveland, MS
33:43 PM	On	16 mph	12 mph	4 mph W	-	0.861 g	0.371 g	102.6 mi.	84,941.7	13.71v	38,314 min	30.28333	-89.38894	704 Birch St, Waveland, MS
35:43 PM	On	35 mph	11 mph	35 mph SE	30 mph	1.404 g	0.371 g	102.9 mi.	84,942.0	13.44v	38,316 min	30.28116	-89.38976	609 Waveland Ave, Waveland, MS
37:43 PM	On	37 mph	17 mph	14 mph NW	-	0.861 g	0.408 g	103.5 mi.	84,942.6	13.62v	38,318 min	30.28150	-89.38453	232 Hickey St, Waveland, MS
39:43 PM	On	33 mph	24 mph	24 mph NE	-	1.653 g	0.371 g	104.3 mi.	84,943.4	13.59v	38,320 min	30.28777	-89.37427	104 N Central Ave, Waveland, MS
41:43 PM	On	27 mph	16 mph	15 mph NW	-	0.147 g	0.249 g	104.8 mi.	84,943.9	13.59v	38,322 min	30.28532	-89.36861	208 Hillcrest St, Waveland, MS
43:43 PM	On	29 mph	15 mph	13 mph SE	-	0.204 g	0.180 g	105.3 mi.	84,944.4	13.62v	38,324 min	30.28867	-89.37006	131 Lafitte Dr, Waveland, MS
45:43 PM	On	34 mph	15 mph	15 mph NW	-	0.984 g	0.371 g	105.8 mi.	84,944.9	13.59v	38,326 min	30.28674	-89.36494	Mollere Dr, Waveland, M

Attachment: 20211018 - Philip's Pest Control Weekly Report for September 12-18 2021 (9928 : Spread

PM				NW				mi.			min			
9:47:43 PM	On	22 mph	15 mph	13 mph SE	-	0.151 g	0.212 g	106.3 mi.	84,945.4	13.59v	38,328 min	30.29101	-89.36711	159 Adams Ln, Waveland, MS
9:49:43 PM	On	24 mph	11 mph	19 mph NE	-	1.143 g	0.498 g	106.7 mi.	84,945.8	13.62v	38,330 min	30.29195	-89.36631	436 N Central Ave, Waveland, MS
9:51:43 PM	On	20 mph	15 mph	15 mph NW	-	0.192 g	0.184 g	107.2 mi.	84,946.3	13.47v	38,332 min	30.29130	-89.36432	132 Grosvenor Pl, Waveland, MS
9:53:43 PM	On	29 mph	13 mph	13 mph NW	-	0.837 g	0.510 g	107.6 mi.	84,946.7	13.62v	38,334 min	30.29182	-89.36334	244 Magnolia Ln, Waveland, MS
9:55:43 PM	On	39 mph	23 mph	38 mph SW	25 mph	0.224 g	0.237 g	108.4 mi.	84,947.5	13.47v	38,336 min	30.28765	-89.36212	417 N Beach Blvd, Waveland, MS
9:57:43 PM	On	35 mph	15 mph	14 mph SE	-	0.171 g	0.339 g	108.9 mi.	84,948.0	13.59v	38,338 min	30.28781	-89.36327	111 Sarah Ln, Waveland, MS
9:59:43 PM	On	40 mph	28 mph	27 mph NW	-	0.216 g	0.171 g	109.8 mi.	84,948.9	13.59v	38,340 min	30.28605	-89.37346	324 Coleman Ave, Waveland, MS
10:01:43 PM	On	39 mph	22 mph	32 mph N	-	1.053 g	0.327 g	110.5 mi.	84,949.6	13.62v	38,342 min	30.29583	-89.37660	810 St Joseph St, Waveland, MS
10:03:43 PM	On	35 mph	16 mph	11 mph E	-	0.167 g	0.151 g	111.1 mi.	84,950.2	13.59v	38,344 min	30.30072	-89.37724	424 Wainwright St, Waveland, MS
10:05:43 PM	On	31 mph	14 mph	2 mph NW	30 mph	1.278 g	0.453 g	111.5 mi.	84,950.6	13.50v	38,346 min	30.30588	-89.37814	2192 Nicholson Ave, Waveland, MS
10:07:43 PM	On	60 mph	45 mph	60 mph W	55 mph	1.098 g	0.057 g	113.0 mi.	84,952.1	13.62v	38,348 min	30.31411	-89.40024	10258 MS-603, Bay St Louis, MS
10:09:43 PM	On	65 mph	63 mph	64 mph NW	55 mph	0.045 g	0.033 g	115.1 mi.	84,954.2	13.59v	38,350 min	30.33281	-89.42662	MS-43, Bay St Louis, MS
10:11:43 PM	On	70 mph	56 mph	36 mph N	55 mph	1.371 g	0.465 g	117.0 mi.	84,956.1	13.50v	38,352 min	30.35871	-89.42338	MS-43, Bay St Louis, MS
10:13:43 PM	On	66 mph	54 mph	63 mph N	55 mph	1.233 g	0.294 g	118.7 mi.	84,957.8	13.62v	38,354 min	30.38084	-89.43817	14214 MS-43, Kiln, MS
10:15:43 PM	On	64 mph	61 mph	54 mph E	45 mph	0.065 g	0.102 g	120.8 mi.	84,959.9	13.59v	38,356 min	30.40633	-89.44266	MS-43, Kiln, MS
10:17:43 PM	On	54 mph	36 mph	27 mph N	-	0.180 g	0.229 g	122.0 mi.	84,961.1	13.65v	38,358 min	30.40915	-89.42734	Old Joe Moran St, Kiln, MS
10:19:43 PM	On	55 mph	31 mph	45 mph N	-	0.996 g	0.416 g	123.0 mi.	84,962.1	13.47v	38,360 min	30.42137	-89.42126	Old Joe Moran St, Kiln, MS
10:21:43 PM	On	58 mph	41 mph	11 mph N	-	0.384 g	0.294 g	124.4 mi.	84,963.5	13.62v	38,362 min	30.43860	-89.41454	Joe Moran Rd, Kiln, MS
10:23:43 PM	On	11 mph	2 mph	0 mph SW	-	1.065 g	0.339 g	124.4 mi.	84,963.5	12.62v	38,364 min	30.43896	-89.41465	18403 Joe Moran Rd, Kiln, MS
10:23:53 PM	Off	0 mph	0 mph	0 mph SW	-	0.000 g	0.000 g	124.4 mi.	84,963.5	12.62v	38,364 min	30.43896	-89.41465	18403 Joe Moran Rd, Kiln, MS

Tue Sep 14, 2021

Time	Ignition	In-Cab Alert	Max Speed	Avg Speed	Inst Speed	Speed Limit	Max Accel	Max Decel	Distance	Odometer	Voltage	Run Time	Latitude	Longitude	Locati

Attachment: 20211018 - Philip's Pest Control Weekly Report for September 12-18 2021 (9928 : Spread

:21:09 AM	On	9 mph	0 mph	9 mph SW	-	0.000 g	0.000 g	0.0 mi.	84,963.5	14.71v	38,364 min	30.43896	-89.41465	18403 Joe Moran Rd, Kiln, MS
:23:08 AM	On	33 mph	12 mph	0 mph E	-	0.849 g	0.498 g	0.5 mi.	84,964.0	13.31v	38,366 min	30.43560	-89.41070	18516 Joe Moran Rd, Kiln, MS
:25:08 AM	On	0 mph	0 mph	0 mph E	-	0.000 g	0.000 g	0.5 mi.	84,964.0	12.98v	38,368 min	30.43559	-89.41077	18516 Joe Moran Rd, Kiln, MS
:25:18 AM	Off	0 mph	0 mph	0 mph E	-	0.000 g	0.000 g	0.5 mi.	84,964.0	12.98v	38,368 min	30.43559	-89.41077	18516 Joe Moran Rd, Kiln, MS
:51:13 AM	On	4 mph	0 mph	4 mph W	-	0.000 g	0.000 g	0.5 mi.	84,964.0	14.38v	38,368 min	30.43531	-89.41072	Joe Moran Rd, Kiln, MS
:53:12 AM	On	4 mph	0 mph	0 mph E	-	0.588 g	0.429 g	0.5 mi.	84,964.0	12.65v	38,370 min	30.43530	-89.41069	18516 Joe Moran Rd, Kiln, MS
:53:22 AM	Off	0 mph	0 mph	0 mph E	-	0.000 g	0.000 g	0.5 mi.	84,964.0	12.68v	38,370 min	30.43530	-89.41069	18516 Joe Moran Rd, Kiln, MS
:35:58 AM	On	13 mph	0 mph	5 mph N	-	0.000 g	0.000 g	0.5 mi.	84,964.0	14.35v	38,370 min	30.43542	-89.41064	Joe Moran Rd, Kiln, MS
:37:58 AM	On	54 mph	13 mph	0 mph E	-	1.359 g	0.543 g	1.0 mi.	84,964.5	13.65v	38,372 min	30.43899	-89.41445	18403 Joe Moran Rd, Kiln, MS
:39:58 AM	On	0 mph	0 mph	0 mph E	-	0.000 g	0.000 g	1.0 mi.	84,964.5	13.04v	38,374 min	30.43899	-89.41445	18403 Joe Moran Rd, Kiln, MS
:40:08 AM	Off	0 mph	0 mph	0 mph E	-	0.000 g	0.000 g	1.0 mi.	84,964.5	13.01v	38,374 min	30.43899	-89.41445	18403 Joe Moran Rd, Kiln, MS
:44:38 PM		0 mph	0 mph	0 mph E	-	0.000 g	0.000 g	1.0 mi.	84,964.5	12.59v	38,374 min	30.43899	-89.41445	18403 Joe Moran Rd, Kiln, MS

Wed Sep 15, 2021

Time	Ignition	In-Cab Alert	Max Speed	Avg Speed	Inst Speed	Speed Limit	Max Accel	Max Decel	Distance	Odometer	Voltage	Run Time	Latitude	Longitude	Location
:44:37 AM			0 mph	0 mph	0 mph E	-	0.000 g	0.000 g	0.0 mi.	84,964.5	12.55v	38,374 min	30.43899	-89.41445	18403 Joe Moran Rd, Kiln, MS
:54:16 PM	On		0 mph	0 mph	0 mph E	-	0.000 g	0.000 g	0.0 mi.	84,964.5	14.68v	38,374 min	30.43899	-89.41445	18403 Joe Moran Rd, Kiln, MS
:56:16 PM	On		6 mph	0 mph	0 mph E	-	0.000 g	0.000 g	0.0 mi.	84,964.5	14.41v	38,376 min	30.43899	-89.41445	18403 Joe Moran Rd, Kiln, MS
:58:16 PM	On		3 mph	0 mph	3 mph E	-	0.000 g	0.000 g	0.1 mi.	84,964.6	14.11v	38,378 min	30.43899	-89.41445	Joe Moran Rd, Kiln, MS
:00:16 PM	On		3 mph	0 mph	0 mph E	-	0.000 g	0.000 g	0.1 mi.	84,964.6	14.41v	38,380 min	30.43899	-89.41445	18403 Joe Moran Rd, Kiln, MS
:02:16 PM	On		9 mph	0 mph	0 mph S	-	0.882 g	0.306 g	0.1 mi.	84,964.6	14.41v	38,382 min	30.43903	-89.41448	18403 Joe Moran Rd, Kiln, MS
:04:16 PM	On		45 mph	11 mph	45 mph S	-	1.065 g	0.473 g	0.4 mi.	84,964.9	14.32v	38,384 min	30.43526	-89.41705	Joe Moran Rd, Kiln, MS
:06:16 PM	On		48 mph	43 mph	37 mph S	-	0.318 g	0.282 g	1.8 mi.	84,966.3	14.32v	38,386 min	30.41559	-89.42260	Old Joe Moran St, Kiln, MS
:08:16			[illegible]	[illegible]	52 mph	[illegible]	[illegible]	[illegible]	[illegible]	[illegible]	[illegible]	38,388	[illegible]	[illegible]	[illegible]

Attachment: 20211018 - Philip's Pest Control Weekly Report for September 12-18 2021 (9928 : Spread

PM	On		52 mph	31 mph	NW	65 mph	1.131 g	0.416 g	2.9 mi.	84,967.4	14.29v	min	30.40749	-89.43134	6158 Kiln-Delisle Rd, Kiln, MS
3:10:16 PM	On		54 mph	9 mph	0 mph SW	45 mph	1.176 g	0.408 g	3.2 mi.	84,967.7	13.28v	38,390 min	30.40906	-89.43577	16595 MS-43, Kiln, MS
3:12:16 PM	On		8 mph	0 mph	8 mph E	-	0.714 g	0.000 g	3.2 mi.	84,967.7	14.65v	38,392 min	30.40905	-89.43564	Kiln-Picayune Rd, Kiln, MS
3:14:16 PM	On		53 mph	39 mph	45 mph SE	55 mph	0.971 g	0.645 g	4.5 mi.	84,969.0	14.32v	38,394 min	30.39719	-89.44750	15821 MS-43, Kiln, MS
3:16:16 PM	On		47 mph	18 mph	0 mph SW	-	1.902 g	0.396 g	5.1 mi.	84,969.6	14.32v	38,396 min	30.39636	-89.43957	6165 Comanche St, Kiln, MS
3:18:16 PM	On		28 mph	13 mph	0 mph SW	55 mph	0.861 g	0.384 g	5.6 mi.	84,970.1	14.14v	38,398 min	30.39393	-89.44537	15390 MS-43, Kiln, MS
3:20:16 PM	On		62 mph	23 mph	12 mph S	55 mph	1.073 g	0.339 g	6.3 mi.	84,970.8	14.26v	38,400 min	30.38414	-89.43968	14543 MS-43, Kiln, MS
3:22:16 PM	On		65 mph	35 mph	65 mph SE	65 mph	0.906 g	0.473 g	7.5 mi.	84,972.0	14.35v	38,402 min	30.36992	-89.42938	MS-43, Kiln, MS
3:24:16 PM	On		68 mph	27 mph	2 mph S	55 mph	0.927 g	0.486 g	8.4 mi.	84,972.9	14.20v	38,404 min	30.35781	-89.42315	MS-43, Bay St Louis, MS
3:25:30 PM		Speeding - OBD	77 mph	38 mph	77 mph E	70 mph	1.212 g	0.000 g	9.1 mi.	84,973.6	14.23v	38,404 min	30.36192	-89.41133	I-10, Bay St Louis, MS
3:26:16 PM	On		77 mph	52 mph	75 mph E	70 mph	1.212 g	0.057 g	10.1 mi.	84,974.6	14.23v	38,406 min	30.36661	-89.39608	I-10, Diamondhead, MS
3:28:16 PM	On		74 mph	44 mph	18 mph S	-	0.204 g	0.224 g	11.6 mi.	84,976.1	14.23v	38,408 min	30.36750	-89.37520	Yacht Club Cir, Diamondhead, MS
3:30:16 PM	On		34 mph	8 mph	0 mph NW	-	0.212 g	0.408 g	11.9 mi.	84,976.4	14.07v	38,410 min	30.36512	-89.37816	2430 Airport Dr, Diamondhead, MS
3:32:16 PM	On		39 mph	25 mph	29 mph N	35 mph	0.996 g	0.518 g	12.7 mi.	84,977.2	14.11v	38,412 min	30.37482	-89.37785	102 Diamondhead Dr N, Diamondhead, MS
3:34:16 PM	On		43 mph	25 mph	22 mph NW	30 mph	1.098 g	0.359 g	13.5 mi.	84,978.0	13.77v	38,414 min	30.38573	-89.38114	63747 Diamondhead Dr N, Diamondhead, MS
3:36:16 PM	On		31 mph	24 mph	30 mph E	30 mph	0.327 g	0.249 g	14.3 mi.	84,978.8	13.98v	38,416 min	30.39446	-89.37361	84577 Diamondhead Dr W, Diamondhead, MS
3:38:16 PM	On		35 mph	27 mph	17 mph NE	-	0.253 g	0.249 g	15.2 mi.	84,979.7	13.77v	38,418 min	30.40067	-89.36147	964 Kino St, Diamondhead, MS
3:40:16 PM	On		39 mph	14 mph	0 mph NW	-	0.837 g	0.473 g	15.7 mi.	84,980.2	13.59v	38,420 min	30.40459	-89.36521	Kapalama Dr, Diamondhead, MS
3:42:16 PM	On		40 mph	21 mph	27 mph W	30 mph	0.918 g	0.376 g	16.4 mi.	84,980.9	13.62v	38,422 min	30.40083	-89.36452	96484 Diamondhead Dr W, Diamondhead, MS
3:44:16 PM	On		33 mph	20 mph	16 mph W	30 mph	0.951 g	0.429 g	17.1 mi.	84,981.6	13.47v	38,424 min	30.39468	-89.37293	84570 Diamondhead Dr W, Diamondhead, MS
3:46:16 PM	On		37 mph	25 mph	4 mph SW	-	1.212 g	0.384 g	17.9 mi.	84,982.4	13.53v	38,426 min	30.38613	-89.38140	633 Analii St, Diamondhead, MS
3:48:16 PM	On		40 mph	25 mph	25 mph S	30 mph	1.131 g	0.747 g	18.7 mi.	84,983.2	13.50v	38,428 min	30.37508	-89.37803	107 Diamondhead Dr N, Diamondhead, MS
3:49:06 PM		Speeding - OBD	80 mph	57 mph	80 mph W	70 mph	0.192 g	0.229 g	19.5 mi.	84,984.0	13.50v	38,428 min	30.36938	-89.38828	I-10, Diamondhead, MS

Attachment: 20211018 - Philip's Pest Control Weekly Report for September 12-18 2021 (9928 : Spread

50:16 PM	On		81 mph	70 mph	80 mph W	70 mph	0.192 g	0.229 g	21.0 mi.	84,985.5	13.50v	38,430 min	30.36175	-89.41270	I-10, Kiln, MS
50:23 PM		Speeding - OBD	80 mph	80 mph	80 mph W	70 mph	0.024 g	0.000 g	21.2 mi.	84,985.7	13.56v	38,430 min	30.36102	-89.41516	I-10, Kiln, MS
52:16 PM	On		80 mph	29 mph	56 mph S	55 mph	1.224 g	0.339 g	22.0 mi.	84,986.5	13.62v	38,432 min	30.35503	-89.42239	12961 MS-603, Bay St Louis, MS
54:16 PM	On		62 mph	60 mph	59 mph SE	55 mph	0.114 g	0.045 g	24.0 mi.	84,988.5	13.50v	38,434 min	30.32785	-89.42367	11139 MS-43, Bay St Louis, MS
56:16 PM	On		60 mph	31 mph	0 mph W	-	0.216 g	0.294 g	25.1 mi.	84,989.6	13.59v	38,436 min	30.31779	-89.41419	5022 Red St, Bay St Louis, MS
58:16 PM	On		30 mph	11 mph	14 mph E	-	1.020 g	0.486 g	25.4 mi.	84,989.9	13.44v	38,438 min	30.31579	-89.41277	5109 Tombigbee St, Bay St Louis, MS
:00:16 PM	On		40 mph	21 mph	38 mph S	35 mph	0.869 g	0.269 g	26.1 mi.	84,990.6	13.53v	38,440 min	30.31060	-89.40668	Kiln Waveland Cutoff Rd, Bay St Louis, MS
:02:16 PM	On		42 mph	32 mph	30 mph W	45 mph	0.249 g	0.363 g	27.2 mi.	84,991.7	13.31v	38,442 min	30.29929	-89.39880	888 US-90, Waveland, MS
:04:16 PM	On		34 mph	27 mph	34 mph SE	30 mph	0.237 g	0.486 g	28.1 mi.	84,992.6	13.47v	38,444 min	30.28860	-89.39657	1421 Waveland Ave, Waveland, MS
:06:16 PM	On		34 mph	32 mph	33 mph SE	25 mph	0.192 g	0.229 g	29.1 mi.	84,993.6	13.59v	38,446 min	30.27710	-89.38518	305 Waveland Ave, Waveland, MS
:08:16 PM	On		33 mph	7 mph	25 mph SE	25 mph	0.869 g	0.376 g	29.4 mi.	84,993.9	13.50v	38,448 min	30.27455	-89.38224	147 Waveland Ave, Waveland, MS
:10:16 PM	On		33 mph	26 mph	32 mph NE	25 mph	1.008 g	0.396 g	30.2 mi.	84,994.7	13.50v	38,450 min	30.27765	-89.37319	236 S Beach Blvd, Waveland, MS
:12:16 PM	On		32 mph	31 mph	30 mph NE	25 mph	0.102 g	0.114 g	31.3 mi.	84,995.8	13.47v	38,452 min	30.28830	-89.36100	N Beach Blvd, Waveland, MS
:14:16 PM	On		35 mph	32 mph	30 mph NE	25 mph	0.069 g	0.090 g	32.3 mi.	84,996.8	13.62v	38,454 min	30.29406	-89.34464	986 S Beach Blvd, Bay St Louis, MS
:16:16 PM	On		37 mph	32 mph	32 mph NE	25 mph	0.082 g	0.057 g	33.4 mi.	84,997.9	13.50v	38,456 min	30.30339	-89.33081	604 S Beach Blvd, Bay St Louis, MS
:18:16 PM	On		37 mph	28 mph	31 mph N	25 mph	1.073 g	0.416 g	34.3 mi.	84,998.8	13.53v	38,458 min	30.31519	-89.32343	502 N Beach Blvd, Bay St Louis, MS
:20:16 PM	On		30 mph	12 mph	0 mph E	-	1.065 g	0.473 g	34.7 mi.	84,999.2	13.59v	38,460 min	30.31702	-89.32853	207 Ruella Ave, Bay St Louis, MS
:22:16 PM	On		35 mph	13 mph	25 mph E	45 mph	1.167 g	0.420 g	35.1 mi.	84,999.6	13.50v	38,462 min	30.31952	-89.32468	US-90, Bay St Louis, MS
:24:16 PM	On		40 mph	19 mph	16 mph W	-	1.224 g	0.351 g	35.8 mi.	85,000.3	13.50v	38,464 min	30.32503	-89.33042	107 Felicity St, Bay St Louis, MS
:26:16 PM	On		17 mph	15 mph	12 mph NW	-	0.237 g	0.282 g	36.3 mi.	85,000.8	13.50v	38,466 min	30.32766	-89.33860	171 Felicity St, Bay St Louis, MS
:28:16 PM	On		29 mph	14 mph	12 mph NW	-	0.951 g	0.306 g	36.8 mi.	85,001.3	13.50v	38,468 min	30.32769	-89.34359	220 Old Bay Ln, Bay St Louis, MS
:30:16 PM	On		24 mph	13 mph	15 mph W	-	1.335 g	0.384 g	37.2 mi.	85,001.7	13.62v	38,470 min	30.32584	-89.33963	517 Commagere Blvd, Bay St Louis, MS
:32:16	On		16 mph	13 mph	16 mph E		0.882 g	0.284 g	37.6 mi.	85,002.1	13.56v	38,472	30.32570	-89.33027	508 Commagere Blvd, Ba

Attachment: 20211018 - Philip's Pest Control Weekly Report for September 12-18 2021 (9928 : Spread

PM	On	16 mph	13 mph	16 mph E	-	0.882 g	0.384 g	37.6 mi.	85,002.1	13.56v	min	30.32570	-89.33927	Louis, MS
1:34:16 PM	On	36 mph	18 mph	14 mph W	-	0.216 g	0.273 g	38.2 mi.	85,002.7	13.53v	38,474 min	30.32421	-89.34152	Athletic Dr, Bay St Louis, MS
1:36:16 PM	On	17 mph	15 mph	14 mph S	-	0.192 g	0.192 g	38.7 mi.	85,003.2	13.59v	38,476 min	30.32299	-89.34217	Rampart St, Bay St Louis, MS
1:38:16 PM	On	16 mph	13 mph	13 mph S	-	0.241 g	0.171 g	39.2 mi.	85,003.7	13.50v	38,478 min	30.32445	-89.34665	1 Wood Pl, Bay St Louis, MS
1:40:16 PM	On	17 mph	13 mph	14 mph E	-	0.747 g	0.351 g	39.6 mi.	85,004.1	13.38v	38,480 min	30.32201	-89.34350	506 Vine Cir, Bay St Louis, MS
1:42:16 PM	On	18 mph	15 mph	15 mph S	-	0.196 g	0.249 g	40.1 mi.	85,004.6	13.38v	38,482 min	30.31955	-89.34005	500 Sunset Dr, Bay St Louis, MS
1:44:16 PM	On	25 mph	15 mph	16 mph W	-	1.131 g	0.314 g	40.6 mi.	85,005.1	13.50v	38,484 min	30.32241	-89.34141	525 Esplanade Ave, Bay St Louis, MS
1:46:16 PM	On	35 mph	24 mph	15 mph W	-	0.351 g	0.306 g	41.4 mi.	85,005.9	13.50v	38,486 min	30.32792	-89.33965	Felicity St, Bay St Louis, MS
1:48:16 PM	On	19 mph	16 mph	16 mph E	-	0.102 g	0.127 g	41.9 mi.	85,006.4	13.47v	38,488 min	30.33161	-89.34279	246 Pine Dr, Bay St Louis, MS
1:50:16 PM	On	16 mph	11 mph	13 mph W	-	2.347 g	0.261 g	42.3 mi.	85,006.8	13.56v	38,490 min	30.33084	-89.34278	225 Arcola Ct, Bay St Louis, MS
1:52:16 PM	On	15 mph	13 mph	15 mph E	-	0.282 g	0.192 g	42.7 mi.	85,007.2	13.53v	38,492 min	30.32945	-89.33934	100 Melody Ln, Bay St Louis, MS
1:54:16 PM	On	16 mph	14 mph	12 mph E	-	0.147 g	0.216 g	43.2 mi.	85,007.7	13.62v	38,494 min	30.32673	-89.33256	124 Leopold St, Bay St Louis, MS
1:56:16 PM	On	31 mph	19 mph	16 mph W	-	0.204 g	0.204 g	43.8 mi.	85,008.3	13.59v	38,496 min	30.33002	-89.33415	127 Boardman Ave, Bay St Louis, MS
1:58:16 PM	On	23 mph	15 mph	13 mph E	-	0.837 g	0.408 g	44.3 mi.	85,008.8	13.47v	38,498 min	30.32992	-89.33709	115 Oaks Blvd, Bay St Louis, MS
2:00:16 PM	On	25 mph	14 mph	18 mph N	-	0.261 g	0.180 g	44.7 mi.	85,009.2	13.38v	38,500 min	30.33217	-89.33861	1005 Dunbar Ave, Bay St Louis, MS
2:02:16 PM	On	18 mph	15 mph	9 mph N	-	0.261 g	0.445 g	45.3 mi.	85,009.8	13.53v	38,502 min	30.32997	-89.33076	1001 N Beach Blvd, Bay St Louis, MS
2:04:16 PM	On	25 mph	11 mph	14 mph E	-	0.971 g	0.396 g	45.6 mi.	85,010.1	13.50v	38,504 min	30.33100	-89.33148	102 Beverly Dr, Bay St Louis, MS
2:06:16 PM	On	32 mph	19 mph	16 mph W	-	0.261 g	0.286 g	46.2 mi.	85,010.7	13.56v	38,506 min	30.33491	-89.33825	303 Julia St, Bay St Louis, MS
2:08:16 PM	On	34 mph	18 mph	27 mph SW	-	0.420 g	0.306 g	46.9 mi.	85,011.4	13.41v	38,508 min	30.33686	-89.34775	Engman Ave, Bay St Louis, MS
2:10:16 PM	On	27 mph	18 mph	14 mph SE	-	0.261 g	0.420 g	47.5 mi.	85,012.0	13.47v	38,510 min	30.33346	-89.33969	412 Thomas St, Bay St Louis, MS
2:12:16 PM	On	17 mph	12 mph	14 mph W	-	1.086 g	0.429 g	47.8 mi.	85,012.3	13.47v	38,512 min	30.33235	-89.33601	231 Thomas St, Bay St Louis, MS
2:14:16 PM	On	20 mph	14 mph	16 mph W	-	0.384 g	0.355 g	48.3 mi.	85,012.8	13.53v	38,514 min	30.33307	-89.33623	107 Austin Ln, Bay St Louis, MS
2:16:16 PM	On	29 mph	16 mph	13 mph SW	-	0.237 g	0.306 g	48.8 mi.	85,013.3	13.47v	38,516 min	30.33553	-89.33471	110 Fox Dr, Bay St Louis

Attachment: 20211018 - Philip's Pest Control Weekly Report for September 12-18 2021 (9928 : Spread

18:16 PM	On	20 mph	14 mph	20 mph E	-	1.155 g	0.327 g	49.3 mi.	85,013.8	13.50v	38,518 min	30.33693	-89.33984	132 Harrison Ct, Bay St Louis, MS
20:16 PM	On	35 mph	17 mph	17 mph N	-	0.351 g	0.229 g	49.8 mi.	85,014.3	13.44v	38,520 min	30.34009	-89.33802	Pine Tree Rd, Bay St Louis, MS
22:16 PM	On	29 mph	16 mph	19 mph NW	-	1.110 g	0.384 g	50.4 mi.	85,014.9	13.31v	38,522 min	30.33843	-89.33472	Paradise Point Dr, Bay St Louis, MS
24:16 PM	On	43 mph	25 mph	14 mph N	-	0.363 g	0.331 g	51.2 mi.	85,015.7	13.44v	38,524 min	30.34093	-89.34291	117 Pogo Rd, Bay St Louis, MS
:26:16 PM	On	35 mph	19 mph	35 mph SW	-	0.306 g	0.465 g	51.8 mi.	85,016.3	13.44v	38,526 min	30.33825	-89.34622	Engman Ave, Bay St Louis, MS
:28:16 PM	On	37 mph	27 mph	26 mph SW	-	0.261 g	0.318 g	52.7 mi.	85,017.2	13.47v	38,528 min	30.33244	-89.35696	11299 Joes Bayou Rd, Bay St Louis, MS
:30:16 PM	On	48 mph	21 mph	3 mph NW	-	0.849 g	0.543 g	53.4 mi.	85,017.9	13.28v	38,530 min	30.32245	-89.35820	Oliver St, Bay St Louis, MS
:32:16 PM	On	18 mph	12 mph	12 mph W	-	0.824 g	0.196 g	53.8 mi.	85,018.3	13.47v	38,532 min	30.32386	-89.36005	10033 Quail Way, Bay St Louis, MS
:34:16 PM	On	37 mph	12 mph	37 mph NW	-	0.861 g	0.416 g	54.2 mi.	85,018.7	13.50v	38,534 min	30.32671	-89.36025	Blue Meadow Rd, Bay St Louis, MS
:36:16 PM	On	43 mph	20 mph	14 mph N	-	0.286 g	0.294 g	54.9 mi.	85,019.4	13.50v	38,536 min	30.33536	-89.36360	159 Wolfe St, Bay St Louis, MS
:38:16 PM	On	17 mph	13 mph	14 mph S	-	0.984 g	0.429 g	55.3 mi.	85,019.8	13.56v	38,538 min	30.33150	-89.36361	40 Wolfe St, Bay St Louis, MS
:40:16 PM	On	19 mph	14 mph	14 mph N	-	0.159 g	0.204 g	55.8 mi.	85,020.3	13.56v	38,540 min	30.33421	-89.36455	75 Fiber St, Bay St Louis, MS
:42:16 PM	On	16 mph	13 mph	14 mph S	-	1.053 g	0.486 g	56.2 mi.	85,020.7	13.50v	38,542 min	30.33144	-89.36456	34 Fiber St, Bay St Louis, MS
:44:16 PM	On	17 mph	14 mph	12 mph N	-	0.229 g	0.216 g	56.7 mi.	85,021.2	13.44v	38,544 min	30.33423	-89.36551	75 Good St, Bay St Louis, MS
:46:16 PM	On	14 mph	12 mph	13 mph S	-	0.894 g	0.473 g	57.0 mi.	85,021.5	13.50v	38,546 min	30.33228	-89.36555	44 Good St, Bay St Louis, MS
:48:16 PM	On	16 mph	14 mph	14 mph N	-	0.180 g	0.204 g	57.5 mi.	85,022.0	13.44v	38,548 min	30.33351	-89.36646	67 Harrison Rd, Bay St Louis, MS
:50:16 PM	On	16 mph	13 mph	15 mph S	-	2.584 g	0.416 g	57.9 mi.	85,022.4	13.47v	38,550 min	30.33173	-89.36654	Harrison Rd, Bay St Louis, MS
:52:16 PM	On	16 mph	13 mph	14 mph SE	-	0.229 g	0.327 g	58.4 mi.	85,022.9	13.47v	38,552 min	30.32648	-89.36634	11136 Lake Dr, Bay St Louis, MS
:54:16 PM	On	16 mph	11 mph	14 mph E	-	0.849 g	0.384 g	58.7 mi.	85,023.2	13.56v	38,554 min	30.32895	-89.36624	Bienville Ave, Bay St Louis, MS
:56:16 PM	On	39 mph	21 mph	28 mph NW	-	0.253 g	0.216 g	59.4 mi.	85,023.9	13.47v	38,556 min	30.33053	-89.37236	1782 Blue Meadow Rd, Bay St Louis, MS
58:16 PM	On	28 mph	14 mph	1 mph SE	-	1.053 g	0.441 g	59.9 mi.	85,024.4	13.65v	38,558 min	30.33112	-89.37257	11095 Koerner Dr, Bay St Louis, MS
00:16 PM	On	28 mph	13 mph	14 mph S	-	1.722 g	0.429 g	60.3 mi.	85,024.8	13.44v	38,560 min	30.32960	-89.36991	11111 Stewart Dr, Bay St Louis, MS
02:16											38,562			11067 Stewart Dr, Bay S

Attachment: 20211018 - Philip's Pest Control Weekly Report for September 12-18 2021 (9928 : Spread

PM	On		23 mph	11 mph	23 mph S	-	1.212 g	0.453 g	60.7 mi.	85,025.2	13.41v	min	30.32752	-89.36946	Louis, MS
04:16 PM	On		24 mph	14 mph	19 mph SE	-	0.735 g	0.359 g	61.2 mi.	85,025.7	13.04v	38,564 min	30.32434	-89.36773	10381 Paradise Ln, Bay St Louis, MS
06:16 PM	On		19 mph	14 mph	14 mph E	-	0.351 g	0.339 g	61.6 mi.	85,026.1	13.47v	38,566 min	30.32307	-89.37134	2093 Hollywood Dr, Bay St Louis, MS
08:16 PM	On		17 mph	14 mph	12 mph W	-	0.204 g	0.184 g	62.1 mi.	85,026.6	13.47v	38,568 min	30.32174	-89.37217	Cain Rd, Bay St Louis, MS
10:16 PM	On		20 mph	13 mph	12 mph NW	-	1.302 g	0.306 g	62.5 mi.	85,027.0	13.59v	38,570 min	30.32390	-89.36811	2002 Mole Dr, Bay St Louis, MS
:12:16 PM	On		14 mph	12 mph	11 mph NE	-	1.143 g	0.416 g	62.9 mi.	85,027.4	13.28v	38,572 min	30.32405	-89.36936	2013 Bonney Dr, Bay St Louis, MS
:14:16 PM	On		16 mph	13 mph	14 mph S	-	0.216 g	0.216 g	63.3 mi.	85,027.8	13.44v	38,574 min	30.32576	-89.37209	2161 Mole Dr, Bay St Louis, MS
:16:16 PM	On		41 mph	21 mph	40 mph SE	-	0.376 g	0.249 g	64.0 mi.	85,028.5	13.56v	38,576 min	30.32052	-89.36328	Paradise Ln, Bay St Louis, MS
:18:16 PM	On		40 mph	17 mph	12 mph E	-	0.963 g	0.416 g	64.6 mi.	85,029.1	13.62v	38,578 min	30.31692	-89.36126	10033 Kingston Rd, Bay St Louis, MS
:20:16 PM	On		32 mph	20 mph	28 mph E	-	0.971 g	0.416 g	65.2 mi.	85,029.7	13.62v	38,580 min	30.31825	-89.35157	834 Green Meadow Rd, Bay St Louis, MS
:22:16 PM	On		29 mph	13 mph	29 mph W	-	0.906 g	0.306 g	65.7 mi.	85,030.2	13.62v	38,582 min	30.31825	-89.35259	Green Meadow Rd, Bay St Louis, MS
:24:16 PM	On		50 mph	29 mph	50 mph W	45 mph	1.269 g	0.396 g	66.6 mi.	85,031.1	13.62v	38,584 min	30.31126	-89.36341	1137 US-90, Bay St Louis, MS
:26:16 PM	On		52 mph	25 mph	0 mph NE	45 mph	0.147 g	0.318 g	67.5 mi.	85,032.0	13.59v	38,586 min	30.30766	-89.37599	302 US-90, Waveland, MS
:28:16 PM	On		0 mph	0 mph	0 mph NE	45 mph	0.000 g	0.000 g	67.5 mi.	85,032.0	13.65v	38,588 min	30.30766	-89.37599	302 US-90, Waveland, MS
:30:16 PM	On		0 mph	0 mph	0 mph NE	45 mph	0.000 g	0.000 g	67.5 mi.	85,032.0	13.62v	38,590 min	30.30766	-89.37599	302 US-90, Waveland, MS
:30:48 PM		Idling - OBD	0 mph	0 mph	0 mph NE	45 mph	0.000 g	0.000 g	67.5 mi.	85,032.0	13.59v	38,590 min	30.30766	-89.37599	302 US-90, Waveland, MS
:32:16 PM	On		0 mph	0 mph	0 mph NE	45 mph	0.000 g	0.000 g	67.5 mi.	85,032.0	13.59v	38,592 min	30.30766	-89.37599	302 US-90, Waveland, MS
:34:16 PM	On		6 mph	0 mph	0 mph W	-	0.767 g	0.461 g	67.5 mi.	85,032.0	13.50v	38,594 min	30.30775	-89.37624	2400 McLaurin Rd, Waveland, MS
:36:16 PM	On		2 mph	0 mph	0 mph SW	-	0.000 g	0.000 g	67.5 mi.	85,032.0	13.44v	38,596 min	30.30775	-89.37626	2400 McLaurin Rd, Waveland, MS
:38:16 PM	On		25 mph	3 mph	25 mph N	-	1.110 g	0.371 g	67.6 mi.	85,032.1	13.59v	38,598 min	30.30802	-89.37537	McLaurin Rd, Waveland, MS
:40:16 PM	On		52 mph	36 mph	52 mph NE	-	0.927 g	0.510 g	68.8 mi.	85,033.3	13.44v	38,600 min	30.31839	-89.38070	10234 Chapman Rd, Bay St Louis, MS
:42:16 PM	On		49 mph	20 mph	12 mph NW	-	0.294 g	0.343 g	69.5 mi.	85,034.0	13.59v	38,602 min	30.32162	-89.37876	Beverly St, Bay St Louis, MS
:44:16 PM	On		15 mph	12 mph	14 mph NW	-	0.906 g	0.429 g	69.9 mi.	85,034.4	13.59v	38,604 min	30.32260	-89.37747	190 Garden Dr, Bay St Lo MS

Attachment: 20211018 - Philip's Pest Control Weekly Report for September 12-18 2021 (9928 : Spread

6:46:16 PM	On	16 mph	13 mph	12 mph NW	-	0.192 g	0.237 g	70.3 mi.	85,034.8	13.59v	38,606 min	30.32680	-89.37947	840 Camellia Dr, Bay St Louis, MS
6:48:16 PM	On	14 mph	11 mph	13 mph SW	-	0.906 g	0.306 g	70.7 mi.	85,035.2	13.62v	38,608 min	30.32733	-89.38087	825 Azalea Dr, Bay St Louis, MS
6:50:16 PM	On	16 mph	14 mph	12 mph NE	-	0.237 g	0.192 g	71.1 mi.	85,035.6	13.65v	38,610 min	30.32640	-89.38086	800 Larkspur Ln, Bay St Louis, MS
6:52:16 PM	On	16 mph	14 mph	10 mph N	-	0.286 g	0.273 g	71.6 mi.	85,036.1	13.56v	38,612 min	30.32309	-89.37834	510 Chapman Rd, Bay St Louis, MS
6:54:16 PM	On	16 mph	13 mph	12 mph N	-	0.159 g	0.204 g	72.0 mi.	85,036.5	13.62v	38,614 min	30.32514	-89.37422	836 Primrose Dr, Bay St Louis, MS
6:56:16 PM	On	15 mph	11 mph	14 mph SW	-	1.086 g	0.408 g	72.4 mi.	85,036.9	13.59v	38,616 min	30.32607	-89.37472	901 Dove Blvd, Bay St Louis, MS
6:58:16 PM	On	16 mph	13 mph	8 mph NW	-	0.229 g	0.102 g	72.8 mi.	85,037.3	13.47v	38,618 min	30.32810	-89.37376	1052 Deer Dr, Bay St Louis, MS
7:00:16 PM	On	16 mph	12 mph	12 mph NW	-	1.008 g	0.453 g	73.2 mi.	85,037.7	13.62v	38,620 min	30.32605	-89.37715	2 Pompano Cir, Bay St Louis, MS
7:02:16 PM	On	16 mph	12 mph	14 mph NW	-	0.951 g	0.510 g	73.6 mi.	85,038.1	13.62v	38,622 min	30.32818	-89.37929	318 Tarpon Dr, Bay St Louis, MS
7:04:16 PM	On	16 mph	12 mph	9 mph NE	-	1.131 g	0.396 g	74.0 mi.	85,038.5	13.65v	38,624 min	30.32682	-89.37644	900 Chapman Rd, Bay St Louis, MS
7:06:16 PM	On	15 mph	13 mph	13 mph W	-	0.171 g	0.184 g	74.4 mi.	85,038.9	13.59v	38,626 min	30.33078	-89.37652	433 Skyline Dr, Bay St Louis, MS
7:08:16 PM	On	14 mph	12 mph	12 mph SW	-	0.939 g	0.294 g	74.8 mi.	85,039.3	13.59v	38,628 min	30.32790	-89.37509	125 Skyline Dr, Bay St Louis, MS
7:10:16 PM	On	14 mph	13 mph	14 mph SE	-	0.384 g	0.216 g	75.2 mi.	85,039.7	13.56v	38,630 min	30.32986	-89.37544	325 Riverview Dr, Bay St Louis, MS
7:12:16 PM	On	15 mph	13 mph	11 mph NW	-	0.171 g	0.192 g	75.6 mi.	85,040.1	13.44v	38,632 min	30.32555	-89.37801	36 Dolphin Cir, Bay St Louis, MS
7:14:16 PM	On	14 mph	11 mph	6 mph E	-	1.053 g	0.396 g	76.0 mi.	85,040.5	13.65v	38,634 min	30.32408	-89.37906	59 Sheepshead Cir, Bay St Louis, MS
7:16:16 PM	On	51 mph	30 mph	37 mph N	35 mph	0.249 g	0.318 g	77.0 mi.	85,041.5	13.62v	38,636 min	30.32525	-89.38794	Washington Rd, Bay St Louis, MS
7:18:16 PM	On	37 mph	17 mph	13 mph E	-	1.392 g	0.351 g	77.5 mi.	85,042.0	13.62v	38,638 min	30.33191	-89.38600	11260 Jordan River Dr, Bay St Louis, MS
7:20:16 PM	On	14 mph	13 mph	14 mph E	-	0.167 g	0.396 g	77.9 mi.	85,042.4	13.62v	38,640 min	30.33078	-89.37931	143 Helen Dr, Bay St Louis, MS
7:22:16 PM	On	16 mph	13 mph	12 mph E	-	1.380 g	0.453 g	78.4 mi.	85,042.9	13.56v	38,642 min	30.33209	-89.38179	115 Edith Dr, Bay St Louis, MS
7:24:16 PM	On	15 mph	13 mph	13 mph N	-	1.053 g	0.359 g	78.8 mi.	85,043.3	13.59v	38,644 min	30.33270	-89.38319	11360 Jordan River Dr, Bay St Louis, MS
7:26:16 PM	On	14 mph	12 mph	11 mph W	-	0.780 g	0.473 g	79.2 mi.	85,043.7	13.56v	38,646 min	30.33280	-89.38116	118 Janelle Dr, Bay St Louis, MS
7:28:16 PM	On	14 mph	12 mph	2 mph SW	-	0.722 g	0.351 g	79.6 mi.	85,044.1	13.44v	38,648 min	30.33325	-89.37924	146 Elaine Dr, Bay St Louis, MS

Attachment: 20211018 - Philip's Pest Control Weekly Report for September 12-18 2021 (9928 : Spread

30:16 PM	On	26 mph	14 mph	14 mph W	-	1.098 g	0.461 g	80.0 mi.	85,044.5	13.59v	38,650 min	30.33194	-89.38513	11275 Jordan River Dr, Bay St Louis, MS
32:16 PM	On	43 mph	29 mph	34 mph W	25 mph	0.339 g	0.363 g	81.0 mi.	85,045.5	13.59v	38,652 min	30.32613	-89.39500	4048 19th St, Bay St Louis, MS
34:16 PM	On	41 mph	27 mph	16 mph W	55 mph	1.155 g	0.429 g	81.9 mi.	85,046.4	13.62v	38,654 min	30.31369	-89.39637	10124 MS-603, Bay St Louis, MS
:36:16 PM	On	63 mph	60 mph	61 mph NW	55 mph	0.216 g	0.139 g	83.9 mi.	85,048.4	13.47v	38,656 min	30.32859	-89.42392	MS-43, Bay St Louis, MS
:38:16 PM	On	69 mph	61 mph	66 mph N	55 mph	0.065 g	0.082 g	85.9 mi.	85,050.4	13.59v	38,658 min	30.35636	-89.42241	MS-43, Bay St Louis, MS
:40:16 PM	On	71 mph	66 mph	55 mph N	55 mph	0.065 g	0.159 g	88.1 mi.	85,052.6	13.62v	38,660 min	30.38391	-89.43951	14500 MS-43, Kiln, MS
:42:16 PM	On	54 mph	46 mph	45 mph NE	45 mph	0.102 g	0.241 g	89.6 mi.	85,054.1	13.59v	38,662 min	30.40386	-89.44584	16160 MS-43, Kiln, MS
:44:16 PM	On	52 mph	39 mph	19 mph NE	-	0.212 g	0.249 g	90.9 mi.	85,055.4	13.56v	38,664 min	30.40681	-89.42734	Old Joe Moran St, Kiln, MS
:46:16 PM	On	51 mph	43 mph	43 mph NE	-	0.261 g	0.212 g	92.4 mi.	85,056.9	13.59v	38,666 min	30.42446	-89.42075	17366 Joe Moran Rd, Kiln, MS
:48:16 PM	On	52 mph	35 mph	6 mph NE	-	0.180 g	0.261 g	93.5 mi.	85,058.0	13.50v	38,668 min	30.43900	-89.41456	Joe Moran Rd, Kiln, MS
:50:16 PM	On	6 mph	0 mph	0 mph E	-	0.563 g	0.441 g	93.5 mi.	85,058.0	12.68v	38,670 min	30.43900	-89.41447	18403 Joe Moran Rd, Kiln, MS
:50:26 PM	Off	0 mph	0 mph	0 mph E	-	0.000 g	0.000 g	93.5 mi.	85,058.0	12.68v	38,670 min	30.43900	-89.41447	18403 Joe Moran Rd, Kiln, MS

Thu Sep 16, 2021

Time	Ignition	In-Cab Alert	Max Speed	Avg Speed	Inst Speed	Speed Limit	Max Accel	Max Decel	Distance	Odometer	Voltage	Run Time	Latitude	Longitude	Location
:54:55 AM			0 mph	0 mph	0 mph E	-	0.000 g	0.000 g	0.0 mi.	85,058.0	12.65v	38,670 min	30.43900	-89.41447	18403 Joe Moran Rd, Kiln, MS
:47:50 PM	On		0 mph	0 mph	0 mph E	-	0.000 g	0.000 g	0.0 mi.	85,058.0	14.59v	38,670 min	30.43900	-89.41447	18403 Joe Moran Rd, Kiln, MS
:49:49 PM	On		8 mph	0 mph	0 mph W	-	1.073 g	0.339 g	0.1 mi.	85,058.1	14.23v	38,672 min	30.43918	-89.41454	18403 Joe Moran Rd, Kiln, MS
:51:49 PM	On		0 mph	0 mph	0 mph W	-	0.000 g	0.000 g	0.1 mi.	85,058.1	14.17v	38,674 min	30.43918	-89.41454	18403 Joe Moran Rd, Kiln, MS
:53:49 PM	On		1 mph	0 mph	0 mph W	-	0.000 g	0.000 g	0.1 mi.	85,058.1	14.17v	38,676 min	30.43918	-89.41454	18403 Joe Moran Rd, Kiln, MS
:53:57 PM		Idling - OBD	0 mph	0 mph	0 mph W	-	0.000 g	0.000 g	0.1 mi.	85,058.1	14.14v	38,676 min	30.43918	-89.41454	18403 Joe Moran Rd, Kiln, MS
:55:49 PM	On		4 mph	0 mph	0 mph W	-	0.000 g	0.000 g	0.1 mi.	85,058.1	13.95v	38,678 min	30.43926	-89.41453	18403 Joe Moran Rd, Kiln, MS
:57:49 PM	On		8 mph	0 mph	0 mph NW	-	0.747 g	0.339 g	0.1 mi.	85,058.1	12.95v	38,680 min	30.43904	-89.41451	18403 Joe Moran Rd, Kiln, MS
:57:59 PM	Off		0 mph	0 mph	0 mph NW	-	0.000 g	0.000 g	0.1 mi.	85,058.1	12.92v	38,681 min	30.43904	-89.41451	18403 Joe Moran Rd, Kiln

Attachment: 20211018 - Philip's Pest Control Weekly Report for September 12-18 2021 (9928 : Spread

PM				NW							min			
4:05:08 PM	On	0 mph	0 mph	0 mph NW	-	0.000 g	0.000 g	0.1 mi.	85,058.1	14.56v	38,681 min	30.43904	-89.41451	18403 Joe Moran Rd, Kiln, MS
4:07:08 PM	On	41 mph	18 mph	40 mph NE	-	0.722 g	0.159 g	0.7 mi.	85,058.7	14.04v	38,683 min	30.44221	-89.40807	Joe Moran Rd, Kiln, MS
4:09:08 PM	On	66 mph	44 mph	65 mph W	-	0.678 g	0.453 g	2.2 mi.	85,060.2	14.07v	38,685 min	30.45284	-89.42219	Firetower Rd, Kiln, MS
4:11:08 PM	On	65 mph	46 mph	60 mph N	55 mph	1.122 g	0.363 g	3.8 mi.	85,061.8	14.14v	38,687 min	30.46333	-89.43618	MS-603, Kiln, MS
4:13:08 PM	On	60 mph	60 mph	60 mph NW	55 mph	0.045 g	0.135 g	5.7 mi.	85,063.7	14.04v	38,689 min	30.48944	-89.43159	MS-603, Kiln, MS
4:15:08 PM	On	62 mph	62 mph	62 mph N	55 mph	0.057 g	0.057 g	7.8 mi.	85,065.8	14.07v	38,691 min	30.51864	-89.43168	MS-603, Kiln, MS
4:17:08 PM	On	62 mph	61 mph	58 mph NE	55 mph	0.049 g	0.069 g	9.8 mi.	85,067.8	14.01v	38,693 min	30.54555	-89.41882	MS-603, Kiln, MS
4:19:08 PM	On	60 mph	56 mph	55 mph N	55 mph	0.155 g	0.110 g	11.7 mi.	85,069.7	14.17v	38,695 min	30.56951	-89.41059	27358 MS-603, Perkinston, MS
4:21:08 PM	On	57 mph	53 mph	56 mph N	55 mph	0.114 g	0.147 g	13.4 mi.	85,071.4	14.04v	38,697 min	30.59365	-89.41150	29152 MS-603, Perkinston, MS
4:23:08 PM	On	56 mph	43 mph	55 mph NW	-	1.302 g	0.502 g	14.9 mi.	85,072.9	13.35v	38,699 min	30.60606	-89.42614	Caesar Necaise Rd, Perkinston, MS
4:25:08 PM	On	62 mph	59 mph	60 mph SW	-	0.331 g	0.249 g	16.8 mi.	85,074.8	13.35v	38,701 min	30.59016	-89.45243	7388 Caesar Necaise Rd, Perkinston, MS
4:27:08 PM	On	60 mph	44 mph	22 mph SE	-	0.282 g	0.269 g	18.3 mi.	85,076.3	13.41v	38,703 min	30.57962	-89.47039	Lake Cypress Dr, Perkinston, MS
4:29:08 PM	On	34 mph	20 mph	12 mph NW	-	0.318 g	0.510 g	19.0 mi.	85,077.0	13.22v	38,705 min	30.57571	-89.47492	Rolling Acres Dr, Perkinston, MS
4:31:08 PM	On	16 mph	12 mph	12 mph E	-	0.216 g	0.171 g	19.4 mi.	85,077.4	13.35v	38,707 min	30.57506	-89.47296	Rolling Acres Dr, Perkinston, MS
4:33:08 PM	On	30 mph	20 mph	30 mph SE	-	0.294 g	0.204 g	20.0 mi.	85,078.0	13.28v	38,709 min	30.56732	-89.47133	Cypress Dr E, Perkinston, MS
4:35:08 PM	On	30 mph	15 mph	13 mph N	-	0.147 g	0.171 g	20.5 mi.	85,078.5	13.31v	38,711 min	30.56367	-89.46918	Cypress Pl, Perkinston, MS
4:37:08 PM	On	27 mph	15 mph	14 mph E	-	0.159 g	0.261 g	21.0 mi.	85,079.0	13.38v	38,713 min	30.56639	-89.46499	Cypress Dr E, Perkinston, MS
4:39:08 PM	On	16 mph	14 mph	14 mph N	-	0.114 g	0.102 g	21.5 mi.	85,079.5	13.35v	38,715 min	30.56939	-89.45973	Bull Crk W, Perkinston, MS
4:41:08 PM	On	24 mph	13 mph	12 mph SW	-	0.273 g	0.192 g	21.9 mi.	85,079.9	13.41v	38,717 min	30.57291	-89.45541	Bull Crk W, Perkinston, MS
4:43:08 PM	On	24 mph	15 mph	2 mph S	-	0.318 g	0.269 g	22.5 mi.	85,080.5	13.19v	38,719 min	30.56772	-89.45970	Bull Crk W, Perkinston, MS
4:45:08 PM	On	17 mph	13 mph	11 mph SE	-	0.780 g	0.082 g	22.9 mi.	85,080.9	13.31v	38,721 min	30.56592	-89.45321	Lake Cypress Dr E, Perkinston, MS
4:47:08 PM	On	27 mph	17 mph	14 mph N	-	0.192 g	0.318 g	23.5 mi.	85,081.5	13.31v	38,723 min	30.56985	-89.44758	Bull Creek Dr E, Perkinston, MS

Attachment: 20211018 - Philip's Pest Control Weekly Report for September 12-18 2021 (9928 : Spread

4:49:08 PM	On		31 mph	17 mph	31 mph W	-	0.273 g	0.192 g	24.0 mi.	85,082.0	13.31v	38,725 min	30.57029	-89.44625	27064 Deer Ln, Perkinston, MS
4:51:08 PM	On		32 mph	15 mph	12 mph W	-	0.286 g	0.282 g	24.5 mi.	85,082.5	13.28v	38,727 min	30.57243	-89.44838	Turkey Ln, Perkinston, MS
4:53:08 PM	On		24 mph	15 mph	16 mph S	-	0.282 g	0.286 g	25.0 mi.	85,083.0	13.38v	38,729 min	30.56719	-89.44932	27041 Bull Creek Dr E, Perkinston, MS
4:55:08 PM	On		25 mph	13 mph	12 mph NE	-	0.861 g	0.359 g	25.5 mi.	85,083.5	13.31v	38,731 min	30.56473	-89.44773	27041 Bass Pt, Perkinston, MS
4:57:08 PM	On		26 mph	16 mph	13 mph E	-	0.286 g	0.159 g	26.0 mi.	85,084.0	13.38v	38,733 min	30.56495	-89.44497	Shad Ln, Perkinston, MS
4:59:08 PM	On		25 mph	14 mph	8 mph SE	-	0.216 g	0.139 g	26.4 mi.	85,084.4	13.28v	38,735 min	30.56262	-89.44755	7165 Sunfish Cv, Perkinston, MS
5:01:08 PM	On		16 mph	13 mph	14 mph SE	-	0.127 g	0.114 g	26.9 mi.	85,084.9	13.38v	38,737 min	30.56132	-89.44377	28045 Bream Ln, Perkinston, MS
5:03:08 PM	On		17 mph	11 mph	14 mph S	-	1.029 g	0.531 g	27.3 mi.	85,085.3	13.31v	38,739 min	30.56006	-89.44539	Lake Dr, Perkinston, MS
5:05:08 PM	On		14 mph	12 mph	11 mph SW	-	0.282 g	0.363 g	27.7 mi.	85,085.7	13.35v	38,741 min	30.55744	-89.44653	7012 Perch Pl, Perkinston, MS
5:07:08 PM	On		12 mph	11 mph	11 mph SW	-	0.204 g	0.192 g	28.0 mi.	85,086.0	13.31v	38,743 min	30.55439	-89.44677	Rainbow Dr, Perkinston, MS
5:09:08 PM	On		14 mph	10 mph	11 mph N	-	0.861 g	0.441 g	28.4 mi.	85,086.4	13.35v	38,745 min	30.55731	-89.44642	26042 Rainbow Dr, Perkinston, MS
5:11:07 PM	On		14 mph	12 mph	7 mph E	-	0.127 g	0.167 g	28.8 mi.	85,086.8	13.28v	38,747 min	30.55982	-89.44545	Tarpon Ln, Perkinston, MS
5:13:08 PM	On		30 mph	13 mph	14 mph SW	-	0.984 g	0.306 g	29.2 mi.	85,087.2	13.31v	38,749 min	30.56108	-89.45173	Perkinston, MS
5:15:07 PM	On		14 mph	12 mph	12 mph N	-	0.135 g	0.286 g	29.6 mi.	85,087.6	13.28v	38,751 min	30.56072	-89.45411	26103 Quail Ridge Cir, Perkinston, MS
5:17:07 PM	On		18 mph	13 mph	13 mph SE	-	0.135 g	0.114 g	30.0 mi.	85,088.0	13.28v	38,753 min	30.56301	-89.45437	27087 Quail Ridge Cir, Perkinston, MS
5:19:07 PM	On		16 mph	12 mph	13 mph NW	-	1.020 g	0.261 g	30.4 mi.	85,088.4	13.25v	38,755 min	30.56324	-89.45450	Quail Ridge Cir, Perkinston, MS
5:21:07 PM	On		14 mph	12 mph	14 mph SW	-	0.237 g	0.139 g	30.8 mi.	85,088.8	13.25v	38,757 min	30.56540	-89.45753	27109 Racoon Cv, Perkinston, MS
5:23:07 PM	On		15 mph	13 mph	14 mph SW	-	0.127 g	0.090 g	31.2 mi.	85,089.2	12.86v	38,759 min	30.56489	-89.46287	Lake Vista Dr, Perkinston, MS
5:25:07 PM	On		16 mph	13 mph	13 mph W	-	0.102 g	0.069 g	31.7 mi.	85,089.7	13.28v	38,761 min	30.55957	-89.46301	Mirror Ln W, Perkinston, MS
5:27:07 PM	On		15 mph	13 mph	9 mph NW	-	0.147 g	0.229 g	32.1 mi.	85,090.1	13.31v	38,763 min	30.55788	-89.46230	Lake Vista Dr, Perkinston, MS
5:29:07 PM	On		32 mph	14 mph	14 mph N	-	0.159 g	0.306 g	32.6 mi.	85,090.6	13.28v	38,765 min	30.56400	-89.46394	26262 Lake Vista Dr, Perkinston, MS
5:31:07 PM	On		33 mph	19 mph	0 mph S	-	0.192 g	0.486 g	33.2 mi.	85,091.2	13.19v	38,767 min	30.56013	-89.45771	27285 Lake Cypress Dr E, Perkinston, MS
5:33:07	On		24 mph	14 mph	24 mph	-	0.714 g	0.204 g	33.7 mi.	85,091.7	13.10v	38,769	30.55376	-89.45959	Lake Cypress Dr E, P

Attachment: 20211018 - Philip's Pest Control Weekly Report for September 12-18 2021 (9928 : Spread

PM				W							min		MS
35:07 PM	On	24 mph	17 mph	14 mph SE	-	0.351 g	0.282 g	34.2 mi.	85,092.2	13.22v	38,771 min	30.54779	-89.45576 Creek Cv, Perkinston, MS
37:07 PM	On	16 mph	13 mph	7 mph NE	-	0.837 g	0.351 g	34.7 mi.	85,092.7	13.28v	38,773 min	30.54412	-89.45763 Creek Cv, Perkinston, MS
39:07 PM	On	16 mph	14 mph	15 mph N	-	0.951 g	0.351 g	35.1 mi.	85,093.1	13.31v	38,775 min	30.54854	-89.45625 Creek Cv, Perkinston, MS
41:07 PM	On	33 mph	18 mph	29 mph W	-	0.204 g	0.249 g	35.7 mi.	85,093.7	13.31v	38,777 min	30.55366	-89.46162 Lake Cypress Dr E, Perkinston, MS
43:07 PM	On	29 mph	18 mph	14 mph NW	-	0.057 g	0.249 g	36.3 mi.	85,094.3	13.16v	38,779 min	30.55598	-89.47041 Lake Cypress Dr E, Perkinston, MS
45:07 PM	On	29 mph	15 mph	29 mph SW	-	0.882 g	0.339 g	36.8 mi.	85,094.8	13.35v	38,781 min	30.55296	-89.47739 Lake Cypress Dr W, Perkinston, MS
:47:07 PM	On	33 mph	22 mph	14 mph SE	-	0.294 g	0.184 g	37.5 mi.	85,095.5	13.31v	38,783 min	30.54494	-89.47310 Longleaf Dr, Perkinston, MS
:49:08 PM	On	26 mph	15 mph	8 mph NE	-	0.159 g	0.139 g	38.0 mi.	85,096.0	13.35v	38,785 min	30.53820	-89.47557 Longleaf Dr, Perkinston, MS
:51:07 PM	On	15 mph	13 mph	12 mph N	-	0.102 g	0.114 g	38.5 mi.	85,096.5	13.25v	38,787 min	30.54393	-89.47296 Longleaf Dr, Perkinston, MS
:53:07 PM	On	18 mph	14 mph	13 mph S	-	0.192 g	0.282 g	38.9 mi.	85,096.9	13.25v	38,789 min	30.54443	-89.47881 Loblolly Dr, Perkinston, MS
:55:07 PM	On	30 mph	17 mph	14 mph S	-	0.249 g	0.196 g	39.5 mi.	85,097.5	13.19v	38,791 min	30.53646	-89.47953 Loblolly Dr, Perkinston, MS
:57:07 PM	On	17 mph	13 mph	9 mph E	-	0.216 g	0.273 g	39.9 mi.	85,097.9	13.25v	38,793 min	30.54235	-89.47912 9006 Dogwood Pl, Perkinston, MS
:59:07 PM	On	35 mph	19 mph	27 mph N	-	0.331 g	0.159 g	40.6 mi.	85,098.6	13.22v	38,795 min	30.54703	-89.47603 Lake Cypress Dr W, Perkinston, MS
:01:07 PM	On	30 mph	23 mph	19 mph E	-	0.155 g	0.159 g	41.3 mi.	85,099.3	13.19v	38,797 min	30.55508	-89.47277 Lake Cypress Dr W, Perkinston, MS
:03:07 PM	On	27 mph	19 mph	27 mph N	-	0.127 g	0.114 g	41.9 mi.	85,099.9	13.41v	38,799 min	30.56169	-89.47427 28378 Lake Cypress Dr, Perkinston, MS
:05:07 PM	On	30 mph	17 mph	21 mph N	-	0.261 g	0.331 g	42.5 mi.	85,100.5	13.28v	38,801 min	30.56496	-89.47387 Lake Cypress Dr, Perkinston, MS
:07:07 PM	On	35 mph	22 mph	21 mph N	-	0.171 g	0.192 g	43.2 mi.	85,101.2	13.22v	38,803 min	30.57522	-89.47073 Lake Cypress Dr, Perkinston, MS
:09:07 PM	On	26 mph	19 mph	19 mph N	-	0.294 g	0.159 g	43.9 mi.	85,101.9	13.31v	38,805 min	30.58328	-89.47040 Lake Cypress Dr, Perkinston, MS
:11:07 PM	On	53 mph	45 mph	52 mph W	-	0.269 g	0.216 g	45.4 mi.	85,103.4	13.25v	38,807 min	30.58109	-89.49520 10002 Caesar Necaise Rd, Picayune, MS
:13:07 PM	On	56 mph	52 mph	52 mph NW	45 mph	0.159 g	0.069 g	47.1 mi.	85,105.1	13.25v	38,809 min	30.58584	-89.52356 Caesar Necaise Rd, Picayune, MS
:15:07 PM	On	51 mph	40 mph	20 mph SW	45 mph	0.192 g	0.420 g	48.4 mi.	85,106.4	13.22v	38,811 min	30.58540	-89.54468 W Union Rd, Picayune, MS
:17:07 PM	On	20 mph	1 mph	0 mph SW	-	0.171 g	0.371 g	48.5 mi.	85,106.5	13.35v	38,813 min	30.58535	-89.54514 703 Bouie Rd, Picayune, MS

Attachment: 20211018 - Philip's Pest Control Weekly Report for September 12-18 2021 (9928 : Spread

19:07 PM	On		0 mph	0 mph	0 mph SW	-	0.000 g	0.000 g	48.5 mi.	85,106.5	13.35v	38,815 min	30.58535	-89.54514	703 Bouie Rd, Picayune, MS
20:30 PM		Idling - OBD	0 mph	0 mph	0 mph SW	-	0.000 g	0.000 g	48.5 mi.	85,106.5	13.35v	38,815 min	30.58535	-89.54514	703 Bouie Rd, Picayune, MS
21:07 PM	On		0 mph	0 mph	0 mph SW	-	0.000 g	0.000 g	48.5 mi.	85,106.5	13.35v	38,817 min	30.58535	-89.54514	703 Bouie Rd, Picayune, MS
23:07 PM	On		0 mph	0 mph	0 mph SW	-	0.000 g	0.000 g	48.5 mi.	85,106.5	12.59v	38,819 min	30.58535	-89.54514	703 Bouie Rd, Picayune, MS
:23:18 PM	Off		0 mph	0 mph	0 mph SW	-	0.000 g	0.000 g	48.5 mi.	85,106.5	12.59v	38,819 min	30.58535	-89.54514	703 Bouie Rd, Picayune, MS
:49:57 PM	On		4 mph	0 mph	4 mph SE	-	0.000 g	0.000 g	48.5 mi.	85,106.5	14.26v	38,819 min	30.58532	-89.54504	701 Bouie Rd, Picayune, MS
:51:56 PM	On		63 mph	44 mph	40 mph E	45 mph	0.918 g	0.416 g	50.1 mi.	85,108.1	13.92v	38,821 min	30.58550	-89.51921	Caesar Necaise Rd, Picayune, MS
:53:56 PM	On		59 mph	50 mph	57 mph SW	35 mph	0.522 g	0.376 g	51.7 mi.	85,109.7	13.92v	38,823 min	30.56615	-89.51627	Leetown Rd, Picayune, MS
:55:56 PM	On		61 mph	58 mph	61 mph SE	35 mph	0.196 g	0.294 g	53.6 mi.	85,111.6	13.92v	38,825 min	30.54045	-89.50959	25325 Leetown Rd, Picayune, MS
:57:56 PM	On		63 mph	58 mph	56 mph S	35 mph	0.151 g	0.180 g	55.6 mi.	85,113.6	13.62v	38,827 min	30.51591	-89.49603	24135 Leetown Rd, Picayune, MS
:59:56 PM	On		62 mph	50 mph	60 mph NE	35 mph	0.339 g	0.478 g	57.2 mi.	85,115.2	13.56v	38,829 min	30.50404	-89.48481	9435 Dummy Line Rd, Picayune, MS
:01:56 PM	On		60 mph	60 mph	60 mph NE	35 mph	0.069 g	0.057 g	59.2 mi.	85,117.2	13.62v	38,831 min	30.52504	-89.46266	8041 Dummy Line Rd, Picayune, MS
:03:56 PM	On		60 mph	60 mph	60 mph NE	35 mph	0.057 g	0.024 g	61.2 mi.	85,119.2	13.62v	38,833 min	30.53946	-89.43529	6359 Dummy Line Rd, Picayune, MS
:05:56 PM	On		67 mph	55 mph	36 mph NE	55 mph	0.502 g	0.355 g	63.0 mi.	85,121.0	13.56v	38,835 min	30.55089	-89.41194	26256 MS-603, Kiln, MS
:07:56 PM	On		58 mph	51 mph	47 mph E	65 mph	0.253 g	0.306 g	64.7 mi.	85,122.7	13.65v	38,837 min	30.55030	-89.38551	Wolf River Rd, Kiln, MS
:09:56 PM	On		52 mph	48 mph	48 mph SE	35 mph	0.102 g	0.159 g	66.3 mi.	85,124.3	13.59v	38,839 min	30.53601	-89.37010	25219 Vidalia Rd, Kiln, MS
:11:56 PM	On		55 mph	38 mph	1 mph W	35 mph	0.139 g	0.371 g	67.6 mi.	85,125.6	13.53v	38,841 min	30.52532	-89.35412	Vidalia Rd, Kiln, MS
:13:56 PM	On		6 mph	1 mph	0 mph W	35 mph	0.861 g	0.518 g	67.6 mi.	85,125.6	13.47v	38,843 min	30.52564	-89.35471	24371 Vidalia Rd, Kiln, MS
:15:56 PM	On		4 mph	0 mph	4 mph SE	35 mph	0.747 g	0.057 g	67.7 mi.	85,125.7	13.62v	38,845 min	30.52557	-89.35461	24371 Vidalia Rd, Kiln, MS
:17:56 PM	On		5 mph	2 mph	1 mph E	35 mph	0.555 g	0.531 g	67.8 mi.	85,125.8	13.47v	38,847 min	30.52531	-89.35486	24363 Vidalia Rd, Kiln, MS
:19:56 PM	On		6 mph	3 mph	3 mph E	35 mph	0.657 g	0.486 g	67.8 mi.	85,125.8	13.50v	38,849 min	30.52530	-89.35402	24363 Vidalia Rd, Kiln, MS
:21:56 PM	On		71 mph	52 mph	42 mph SE	35 mph	0.690 g	0.498 g	69.6 mi.	85,127.6	13.53v	38,851 min	30.50222	-89.34217	15031 Vidalia Rd, Pass Christian, MS
:23:56	On		[illegible]	[illegible]	58 mph		[illegible]	[illegible]	[illegible]	[illegible]	[illegible]	38,853	[illegible]	[illegible]	[illegible]

Attachment: 20211018 - Philip's Pest Control Weekly Report for September 12-18 2021 (9928 : Spread

PM	On	58 mph	43 mph	SW	-	0.376 g	0.453 g	71.0 mi.	85,129.0	13.56v	min	30.48964	-89.35678	Fenton Dedeaux Rd, Kiln, MS
25:56 PM	On	63 mph	58 mph	53 mph S	-	0.306 g	0.355 g	72.9 mi.	85,130.9	13.65v	38,855 min	30.46981	-89.37578	20425 Fenton Dedeaux Rd, Kiln, MS
27:56 PM	On	62 mph	52 mph	61 mph SW	-	0.984 g	0.441 g	74.6 mi.	85,132.6	13.59v	38,857 min	30.45017	-89.38883	Firetower Rd, Kiln, MS
29:56 PM	On	62 mph	47 mph	34 mph SW	-	0.420 g	0.531 g	76.2 mi.	85,134.2	13.62v	38,859 min	30.44144	-89.40949	Joe Moran Rd, Kiln, MS
31:56 PM	On	40 mph	17 mph	0 mph E	-	0.159 g	0.327 g	76.8 mi.	85,134.8	12.40v	38,861 min	30.43903	-89.41444	18403 Joe Moran Rd, Kiln, MS
32:07 PM	Off	0 mph	0 mph	0 mph E	-	0.000 g	0.000 g	76.8 mi.	85,134.8	12.52v	38,861 min	30.43903	-89.41444	18403 Joe Moran Rd, Kiln, MS

Fri Sep 17, 2021

Time	Ignition	In-Cab Alert	Max Speed	Avg Speed	Inst Speed	Speed Limit	Max Accel	Max Decel	Distance	Odometer	Voltage	Run Time	Latitude	Longitude	Location
:36:36 AM			0 mph	0 mph	0 mph E	-	0.000 g	0.000 g	0.0 mi.	85,134.8	12.62v	38,861 min	30.43903	-89.41444	18403 Joe Moran Rd, Kiln, MS
:36:35 PM			0 mph	0 mph	0 mph E	-	0.000 g	0.000 g	0.0 mi.	85,134.8	12.55v	38,861 min	30.43903	-89.41444	18403 Joe Moran Rd, Kiln, MS

Sat Sep 18, 2021

Time	Ignition	In-Cab Alert	Max Speed	Avg Speed	Inst Speed	Speed Limit	Max Accel	Max Decel	Distance	Odometer	Voltage	Run Time	Latitude	Longitude	Location
:36:35 AM			0 mph	0 mph	0 mph E	-	0.000 g	0.000 g	0.0 mi.	85,134.8	12.55v	38,861 min	30.43903	-89.41444	18403 Joe Moran Rd, Kiln, MS
:36:35 PM			0 mph	0 mph	0 mph E	-	0.000 g	0.000 g	0.0 mi.	85,134.8	12.55v	38,861 min	30.43903	-89.41444	18403 Joe Moran Rd, Kiln, MS

Copyright ©2021 WEX Telematics - gps.wextelematics.com. Generated in 6.5409 seconds.

Attachment: 20211018 - Philip's Pest Control Weekly Report for September 12-18 2021 (9928 : Spread

Activity Detail Overview »

Location Records	135	**Sorted By**	Time
Total Distance Traveled	91.2 mi.	**Selected Vehicle**	15 (vin: 1D7HE42K465713982)
Average Speed	21 mph	**Report Time Period**	Sep 13 5:00 PM to 10:59 PM (CDT)
Landmarked Stops	Show	**Report Created**	October 11, 2021 10:08:32 AM
Max Speed	80 mph		

** Distance is accumulated daily*
** Odometer values are on the spreadsheet export.*
** Only the closest landmark is shown.*
** Landmarks over 3.8 miles wide have been excluded.*
** Run Time is based on Total GPS Device Hours.*


wex TELEMATICS


Philips Pest Control LLC

Export Data | Email Report

Speed Graphs »


show/hide

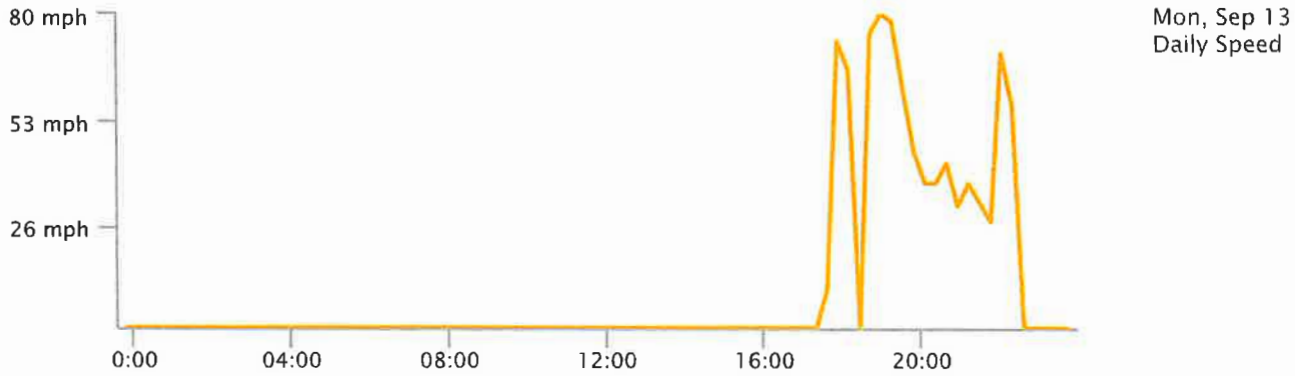

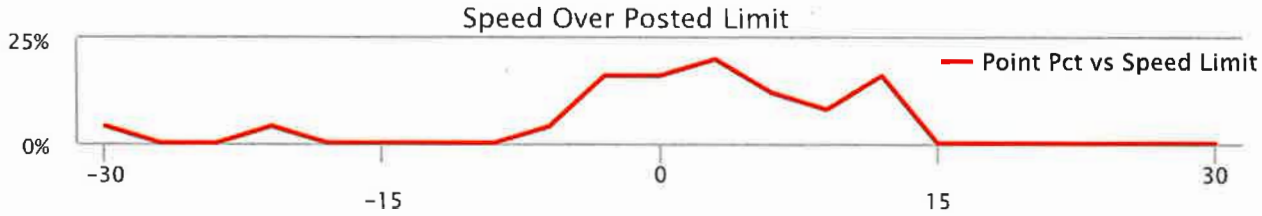

Attachment: 20211018 - Philip's Pest Control Weekly Report for September 12-18 2021 (9928 : Spread



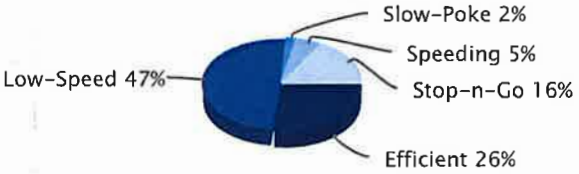

Low-Speed: inst-speed is under 15 mph | No Address: address or speed-limit unknown | Efficient: inst-speed within 10 mph of speed-limit | Stop-n-Go: zero inst-speed and nonzero max-speed | Speeding: inst-speed more than 10 mph over speed-limit | Slow-Poke: inst-speed between 15 mph and 10 mph under limit

Activity Detail Report »

Selected Vehicle: 15

Mon Sep 13, 2021

Time	Ignition	In-Cab Alert	Max Speed	Avg Speed	Inst Speed	Speed Limit	Max Accel	Max Decel	Distance	Odometer	Voltage	Run Time	Latitude	Longitude	Location
5:49:04 PM	On		10 mph	0 mph	10 mph S	-	0.000 g	0.000 g	0.0 mi.	16,456.9	13.28v	12,172 min	30.43853	-89.41448	Joe Moran Rd, Kiln, MS
5:51:04 PM	On		10 mph	1 mph	0 mph S	-	0.600 g	0.416 g	0.0 mi.	16,456.9	12.13v	12,174 min	30.43821	-89.41455	18403 Joe Moran Rd, Kiln, MS
5:53:04 PM	On		3 mph	0 mph	0 mph SW	-	0.620 g	0.282 g	0.0 mi.	16,456.9	12.37v	12,176 min	30.43812	-89.41459	18403 Joe Moran Rd, Kiln, MS
5:55:04 PM	On		0 mph	0 mph	0 mph SW	-	0.000 g	0.000 g	0.0 mi.	16,456.9	12.34v	12,178 min	30.43812	-89.41459	18403 Joe Moran Rd, Kiln, MS
5:57:04 PM	On		56 mph	34 mph	50 mph SW	-	0.963 g	0.351 g	1.1 mi.	16,458.0	12.16v	12,180 min	30.42395	-89.42114	17341 Old Joe Moran Rd, Kiln, MS
5:59:04 PM	On		52 mph	41 mph	9 mph S	-	0.155 g	0.441 g	2.5 mi.	16,459.4	12.22v	12,182 min	30.40681	-89.42733	Old Joe Moran St, Kiln, MS
6:01:04 PM	On		48 mph	26 mph	42 mph W	45 mph	1.053 g	0.498 g	3.3 mi.	16,460.2	12.25v	12,184 min	30.40654	-89.43967	16415 MS-603, Kiln, MS
6:03:04 PM	On		53 mph	47 mph	50 mph SE	55 mph	0.229 g	0.135 g	4.9 mi.	16,461.8	12.31v	12,186 min	30.38944	-89.44282	15159 MS-43, Kiln, MS
6:05:04 PM	On		69 mph	58 mph	69 mph S	55 mph	0.078 g	0.069 g	6.8 mi.	16,463.7	12.31v	12,188 min	30.36579	-89.42642	MS-43, Kiln, MS
6:07:04 PM	On		70 mph	52 mph	68 mph S	55 mph	0.984 g	0.429 g	8.6 mi.	16,465.5	12.28v	12,190 min	30.34194	-89.42756	MS-43, Bay St Louis, MS
6:09:04 PM	On		73 mph	67 mph	58 mph SE	55 mph	0.057 g	0.135 g	10.8 mi.	16,467.7	12.28v	12,192 min	30.31729	-89.40795	MS-43, Bay St Louis, MS
6:11:04 PM	On		66 mph	55 mph	42 mph SE	45 mph	0.065 g	0.159 g	12.7 mi.	16,469.6	12.13v	12,194 min	30.30773	-89.38036	9015 MS-43, Bay St Louis, MS

Attachment: 20211018 - Philip's Pest Control Weekly Report for September 12-18 2021 (9928 : Spread

6:13:04 PM	On		40 mph	12 mph	11 mph W	-	1.188 g	0.453 g	13.1 mi.	16,470.0	12.16v	12,196 min	30.30734	-89.37579	Waveland, MS
6:15:04 PM	On		11 mph	1 mph	0 mph NW	45 mph	0.065 g	0.461 g	13.2 mi.	16,470.1	12.22v	12,198 min	30.30743	-89.37602	302 US-90, Waveland, MS
6:17:04 PM	On		3 mph	0 mph	2 mph SE	-	0.576 g	0.416 g	13.2 mi.	16,470.1	12.19v	12,200 min	30.30760	-89.37628	Waveland, MS
6:19:04 PM	On		2 mph	0 mph	0 mph SE	45 mph	0.000 g	0.000 g	13.1 mi.	16,470.0	12.52v	12,202 min	30.30760	-89.37628	302 US-90, Waveland, MS
6:21:04 PM	On		7 mph	1 mph	0 mph S	45 mph	0.714 g	0.498 g	13.2 mi.	16,470.1	13.44v	12,204 min	30.30727	-89.37600	302 US-90, Waveland, MS
6:23:04 PM	On		10 mph	1 mph	0 mph W	45 mph	0.690 g	0.396 g	13.2 mi.	16,470.1	12.68v	12,206 min	30.30731	-89.37653	302 US-90, Waveland, MS
6:23:14 PM	Off		0 mph	0 mph	0 mph W	45 mph	0.000 g	0.000 g	13.2 mi.	16,470.1	12.65v	12,206 min	30.30731	-89.37653	302 US-90, Waveland, MS
6:43:29 PM	On		1 mph	0 mph	1 mph W	-	0.000 g	0.000 g	13.2 mi.	16,470.1	13.22v	12,206 min	30.30732	-89.37650	Waveland, MS
6:45:29 PM	On		1 mph	0 mph	0 mph W	45 mph	0.000 g	0.000 g	13.2 mi.	16,470.1	13.47v	12,208 min	30.30732	-89.37650	302 US-90, Waveland, MS
6:47:29 PM	On		6 mph	1 mph	6 mph SE	-	0.690 g	0.000 g	13.2 mi.	16,470.1	13.35v	12,210 min	30.30717	-89.37641	Waveland, MS
6:49:29 PM	On		49 mph	26 mph	49 mph W	45 mph	1.086 g	0.359 g	14.0 mi.	16,470.9	13.44v	12,212 min	30.30240	-89.38930	US-90, Waveland, MS
6:51:29 PM	On		66 mph	55 mph	66 mph W	65 mph	0.082 g	0.069 g	15.8 mi.	16,472.7	13.50v	12,214 min	30.29912	-89.41913	5274 US-90, Bay St Louis, MS
6:53:29 PM	On		75 mph	72 mph	73 mph W	65 mph	0.069 g	0.090 g	18.2 mi.	16,475.1	13.50v	12,216 min	30.30042	-89.45902	US-90, Bay St Louis, MS
6:55:29 PM	On		74 mph	51 mph	44 mph E	65 mph	0.906 g	0.420 g	19.8 mi.	16,476.7	13.38v	12,218 min	30.30090	-89.48253	US-90, Bay St Louis, MS
6:57:29 PM	On		40 mph	25 mph	7 mph W	-	1.155 g	0.547 g	20.8 mi.	16,477.7	13.50v	12,220 min	30.28909	-89.48176	9140 Kingwood St, Bay St Louis, MS
6:59:29 PM	On		17 mph	10 mph	13 mph W	-	0.747 g	0.282 g	21.1 mi.	16,478.0	13.50v	12,222 min	30.28771	-89.48386	9210 Malabar St, Bay St Louis, MS
7:01:29 PM	On		18 mph	12 mph	10 mph S	-	0.518 g	0.461 g	21.6 mi.	16,478.5	13.53v	12,224 min	30.28683	-89.48183	9121 Oak St, Bay St Louis, MS
7:03:29 PM	On		17 mph	8 mph	0 mph W	-	0.780 g	0.429 g	21.9 mi.	16,478.8	13.44v	12,226 min	30.28628	-89.47837	9017 Orange St, Bay St Louis, MS
7:05:29 PM	On		0 mph	0 mph	0 mph W	-	0.000 g	0.000 g	21.9 mi.	16,478.8	13.56v	12,228 min	30.28628	-89.47837	9017 Orange St, Bay St Louis, MS
7:07:29 PM	On		0 mph	0 mph	0 mph W	-	0.000 g	0.000 g	21.9 mi.	16,478.8	13.47v	12,230 min	30.28628	-89.47837	9017 Orange St, Bay St Louis, MS
7:08:25 PM		Idling - OBD	0 mph	0 mph	0 mph W	-	0.000 g	0.000 g	21.9 mi.	16,478.8	13.56v	12,230 min	30.28628	-89.47837	9017 Orange St, Bay St Louis, MS
7:09:29 PM	On		0 mph	0 mph	0 mph W	-	0.000 g	0.000 g	21.9 mi.	16,478.8	13.56v	12,232 min	30.28628	-89.47837	9017 Orange St, Bay St Louis, MS
7:11:29												12,234			9017 Orange St, B

Attachment: 20211018 - Philip's Pest Control Weekly Report for September 12-18 2021 (9928 : Spread

PM	On		0 mph	0 mph	0 mph W	-	0.000 g	0.000 g	21.9 mi.	16,478.8	13.47v	min	30.28628	-89.47837	MS
7:13:29 PM	On		55 mph	25 mph	54 mph N	-	0.882 g	0.253 g	22.4 mi.	16,479.3	13.56v	12,236 min	30.29538	-89.48170	Oak St, Bay St Louis, MS
7:14:58 PM		Speeding - OBD	78 mph	49 mph	78 mph E	65 mph	0.939 g	0.376 g	23.6 mi.	16,480.5	13.59v	12,236 min	30.30041	-89.46777	US-90, Bay St Louis, MS
7:15:29 PM	On		80 mph	57 mph	75 mph E	65 mph	0.939 g	0.376 g	24.3 mi.	16,481.2	13.53v	12,238 min	30.30006	-89.45642	US-90, Bay St Louis, MS
7:16:28 PM		Speeding - OBD	78 mph	73 mph	78 mph E	65 mph	0.057 g	0.069 g	25.5 mi.	16,482.4	13.56v	12,238 min	30.29942	-89.43651	6247 US-90, Bay St Louis, MS
7:17:29 PM	On		78 mph	71 mph	71 mph E	65 mph	0.057 g	0.069 g	26.6 mi.	16,483.5	13.56v	12,240 min	30.29879	-89.41688	US-90, Bay St Louis, MS
7:19:29 PM	On		70 mph	34 mph	3 mph E	45 mph	0.837 g	0.461 g	27.8 mi.	16,484.7	13.62v	12,242 min	30.29944	-89.39760	801 US-90, Waveland, MS
7:21:29 PM	On		16 mph	2 mph	0 mph SW	-	0.939 g	0.441 g	27.9 mi.	16,484.8	12.83v	12,244 min	30.29890	-89.39710	20008 Waveland Manor Blvd, Waveland, MS
7:21:39 PM	Off		0 mph	0 mph	0 mph SW	-	0.000 g	0.000 g	27.9 mi.	16,484.8	12.80v	12,245 min	30.29890	-89.39710	20008 Waveland Manor Blvd, Waveland, MS
7:24:16 PM	On		0 mph	0 mph	0 mph SW	-	0.000 g	0.000 g	27.9 mi.	16,484.8	13.62v	12,245 min	30.29890	-89.39710	20008 Waveland Manor Blvd, Waveland, MS
7:26:16 PM	On		11 mph	1 mph	5 mph N	30 mph	0.837 g	0.416 g	28.0 mi.	16,484.9	12.95v	12,247 min	30.29931	-89.39744	2078 Waveland Ave, Waveland, MS
7:28:16 PM	On		60 mph	27 mph	60 mph W	55 mph	0.837 g	0.441 g	28.8 mi.	16,485.7	13.53v	12,249 min	30.29890	-89.41216	4694 US-90, Bay St Louis, MS
7:30:16 PM	On		70 mph	70 mph	70 mph W	65 mph	0.078 g	0.033 g	31.1 mi.	16,488.0	13.50v	12,251 min	30.30018	-89.45094	7148 US-90, Bay St Louis, MS
7:32:16 PM	On		70 mph	62 mph	30 mph E	65 mph	0.294 g	0.420 g	33.2 mi.	16,490.1	13.50v	12,253 min	30.30095	-89.48427	US-90, Bay St Louis, MS
7:34:16 PM	On		46 mph	34 mph	16 mph S	-	0.192 g	0.237 g	34.3 mi.	16,491.2	13.47v	12,255 min	30.28645	-89.48171	9113 Oak St, Bay St Louis, MS
7:36:16 PM	On		19 mph	8 mph	1 mph W	-	0.714 g	0.498 g	34.9 mi.	16,491.8	13.38v	12,257 min	30.28632	-89.47848	9014 Orange St, Bay St Louis, MS
7:38:16 PM	On		24 mph	12 mph	17 mph W	-	3.559 g	0.180 g	35.0 mi.	16,491.9	13.53v	12,259 min	30.28634	-89.48516	Orange St, Bay St Louis, MS
7:40:16 PM	On		30 mph	16 mph	11 mph S	-	0.249 g	0.216 g	35.9 mi.	16,492.8	13.56v	12,261 min	30.28376	-89.48167	9005 Oak St, Bay St Louis, MS
7:42:16 PM	On		19 mph	14 mph	18 mph N	-	3.229 g	0.306 g	36.4 mi.	16,493.3	13.47v	12,263 min	30.28992	-89.48167	Oak St, Bay St Louis, MS
7:44:16 PM	On		40 mph	23 mph	9 mph E	65 mph	0.849 g	0.359 g	37.1 mi.	16,494.0	13.50v	12,265 min	30.30083	-89.48160	US-90, Bay St Louis, MS
7:46:16 PM	On		61 mph	47 mph	29 mph S	35 mph	0.192 g	0.229 g	38.7 mi.	16,495.6	13.56v	12,267 min	30.29912	-89.45631	Lakeshore Rd, Bay St Louis, MS
7:48:16 PM	On		54 mph	50 mph	45 mph S	35 mph	0.114 g	0.078 g	40.3 mi.	16,497.2	13.53v	12,269 min	30.27523	-89.45226	Lakeshore Rd, Bay St Louis, MS
7:50:16 PM	On		45 mph	19 mph	20 mph N	-	0.657 g	0.359 g	41.0 mi.	16,497.9	13.47v	12,271 min	30.27918	-89.45182	7328 Bayside Dr, Bay St Louis, MS

Attachment: 20211018 - Philip's Pest Control Weekly Report for September 12-18 2021 (9928 : Spread

7:52:16 PM	On	20 mph	16 mph	16 mph S	-	0.237 g	0.204 g	41.5 mi.	16,498.4	13.50v	12,273 min	30.27727	-89.45104	7091 Warren St, Bay St Louis, MS
7:54:16 PM	On	21 mph	16 mph	20 mph N	-	0.261 g	0.433 g	42.0 mi.	16,498.9	13.50v	12,275 min	30.27927	-89.45024	Walthall St, Bay St Louis, MS
7:56:16 PM	On	22 mph	16 mph	15 mph S	-	0.445 g	0.273 g	42.7 mi.	16,499.6	13.53v	12,277 min	30.27756	-89.44943	7199 Tunica St, Bay St Louis, MS
7:58:16 PM	On	27 mph	17 mph	18 mph N	-	0.298 g	0.376 g	43.3 mi.	16,500.2	13.53v	12,279 min	30.27744	-89.44858	7094 Smith St, Bay St Louis, MS
8:00:16 PM	On	21 mph	15 mph	17 mph E	-	0.445 g	0.522 g	43.8 mi.	16,500.7	13.59v	12,281 min	30.28340	-89.44683	7083 Jefferson St, Bay St Louis, MS
8:02:16 PM	On	20 mph	16 mph	20 mph S	-	0.261 g	0.241 g	44.3 mi.	16,501.2	13.50v	12,283 min	30.28337	-89.44751	8027 Sunflower St, Bay St Louis, MS
8:04:16 PM	On	20 mph	14 mph	14 mph E	-	0.702 g	0.363 g	44.8 mi.	16,501.7	13.56v	12,285 min	30.28471	-89.44219	7985 W Amite St, Bay St Louis, MS
8:06:16 PM	On	17 mph	13 mph	9 mph W	-	0.192 g	0.204 g	45.2 mi.	16,502.1	13.62v	12,287 min	30.28213	-89.43632	6018 E Carroll St, Bay St Louis, MS
8:08:16 PM	On	19 mph	15 mph	13 mph S	-	0.837 g	0.531 g	45.7 mi.	16,502.6	13.38v	12,289 min	30.28405	-89.44348	8057 Harrison St, Bay St Louis, MS
8:10:16 PM	On	30 mph	14 mph	7 mph E	-	0.792 g	0.510 g	46.2 mi.	16,503.1	13.47v	12,291 min	30.28142	-89.43622	6015 E Chickasaw St, Bay St Louis, MS
8:12:16 PM	On	22 mph	12 mph	15 mph NW	-	1.029 g	0.327 g	46.7 mi.	16,503.6	13.56v	12,293 min	30.28255	-89.44190	6040 W Choctaw St, Bay St Louis, MS
8:14:16 PM	On	22 mph	15 mph	17 mph E	-	0.261 g	0.249 g	47.2 mi.	16,504.1	13.50v	12,295 min	30.28036	-89.43820	6089 E Franklin St, Bay St Louis, MS
8:16:16 PM	On	34 mph	18 mph	18 mph NW	-	0.331 g	0.261 g	47.8 mi.	16,504.7	13.53v	12,297 min	30.28157	-89.44299	7004 W Greene St, Bay St Louis, MS
8:18:16 PM	On	37 mph	20 mph	14 mph SE	-	0.408 g	0.261 g	48.4 mi.	16,505.3	13.50v	12,299 min	30.28025	-89.44180	W Holmes St, Bay St Louis, MS
8:20:16 PM	On	22 mph	12 mph	11 mph W	-	2.163 g	0.510 g	48.8 mi.	16,505.7	13.53v	12,301 min	30.27815	-89.43635	6024 E Issaquena St, Bay St Louis, MS
8:22:16 PM	On	27 mph	15 mph	26 mph W	-	0.363 g	0.180 g	49.3 mi.	16,506.2	13.35v	12,303 min	30.28049	-89.44416	7026 W Issaquena St, Bay St Louis, MS
8:24:16 PM	On	25 mph	15 mph	11 mph E	-	0.229 g	0.298 g	49.8 mi.	16,506.7	13.41v	12,305 min	30.27950	-89.44343	6043 W Jones St, Bay St Louis, MS
8:26:16 PM	On	25 mph	14 mph	9 mph S	-	0.849 g	0.420 g	50.0 mi.	16,506.9	13.50v	12,307 min	30.27741	-89.43619	7079 Accorn St, Bay St Louis, MS
8:28:16 PM	On	32 mph	17 mph	15 mph NW	-	0.237 g	0.327 g	50.9 mi.	16,507.8	13.47v	12,309 min	30.27915	-89.44431	7008 W Lafayette St, Bay St Louis, MS
8:30:16 PM	On	20 mph	14 mph	19 mph SE	-	0.306 g	0.318 g	51.0 mi.	16,507.9	13.56v	12,311 min	30.27807	-89.44350	6033 W Lincoln St, Bay St Louis, MS
8:32:16 PM	On	29 mph	15 mph	15 mph W	-	0.339 g	0.273 g	51.5 mi.	16,508.4	13.50v	12,313 min	30.27553	-89.43645	6008 E Marion St, Bay St Louis, MS
8:34:16 PM	On	37 mph	19 mph	18 mph W	-	0.294 g	0.237 g	52.2 mi.	16,509.1	13.53v	12,315 min	30.27817	-89.44648	W Marion St, Bay St Louis, MS
8:36:16				0 mph							12,317			7300 Hancock Dr

Attachment: 20211018 - Philip's Pest Control Weekly Report for September 12-18 2021 (9928 : Spread

PM	On	20 mph	11 mph	0 mph SE	-	0.351 g	0.457 g	52.5 mi.	16,509.4	13.25v	12,317 min	30.27653	-89.44344	7300 Hancock Dr, Bay St Louis, MS
38:16 PM	On	4 mph	0 mph	0 mph SE	-	0.657 g	0.371 g	52.5 mi.	16,509.4	13.41v	12,319 min	30.27647	-89.44334	7300 Hancock Dr, Bay St Louis, MS
40:16 PM	On	0 mph	0 mph	0 mph SE	-	0.000 g	0.000 g	52.5 mi.	16,509.4	13.50v	12,321 min	30.27647	-89.44334	7300 Hancock Dr, Bay St Louis, MS
42:16 PM	On	19 mph	11 mph	17 mph NW	-	1.767 g	0.473 g	52.9 mi.	16,509.8	13.56v	12,323 min	30.27653	-89.44501	7014 W Perry St, Bay St Louis, MS
44:16 PM	On	27 mph	16 mph	27 mph NE	-	0.735 g	0.441 g	53.8 mi.	16,510.7	13.44v	12,325 min	30.27462	-89.44471	7224 Hancock Dr, Bay St Louis, MS
46:16 PM	On	27 mph	16 mph	16 mph W	-	0.306 g	0.286 g	54.0 mi.	16,510.9	13.50v	12,327 min	30.26921	-89.44714	7088 Stone St, Bay St Louis, MS
48:16 PM	On	20 mph	16 mph	13 mph E	-	0.204 g	0.408 g	54.6 mi.	16,511.5	13.38v	12,329 min	30.27617	-89.44687	7020 W Rankin St, Bay St Louis, MS
:50:16 PM	On	21 mph	15 mph	6 mph SE	-	0.269 g	0.224 g	55.1 mi.	16,512.0	13.59v	12,331 min	30.26930	-89.44596	7051 Stone St, Bay St Louis, MS
:52:16 PM	On	42 mph	22 mph	41 mph NE	-	0.927 g	0.543 g	55.8 mi.	16,512.7	13.56v	12,333 min	30.27855	-89.44229	7370 Hancock Dr, Bay St Louis, MS
:54:16 PM	On	41 mph	21 mph	17 mph E	-	0.204 g	0.306 g	56.5 mi.	16,513.4	13.56v	12,335 min	30.28364	-89.43579	Scott St, Bay St Louis, MS
:56:16 PM	On	26 mph	18 mph	21 mph W	-	0.282 g	0.416 g	57.1 mi.	16,514.0	13.53v	12,337 min	30.28429	-89.42938	6046 E Ridley St, Bay St Louis, MS
:58:16 PM	On	22 mph	18 mph	17 mph NW	-	0.204 g	0.204 g	57.7 mi.	16,514.6	13.50v	12,339 min	30.28532	-89.43914	W Ridley St, Bay St Louis, MS
:00:16 PM	On	21 mph	16 mph	18 mph S	-	0.229 g	0.261 g	58.7 mi.	16,515.6	13.53v	12,341 min	30.28667	-89.44520	8017 Lee St, Bay St Louis, MS
:02:16 PM	On	22 mph	11 mph	9 mph N	-	0.657 g	0.473 g	58.8 mi.	16,515.7	13.41v	12,343 min	30.28913	-89.44445	8190 Leake St, Bay St Louis, MS
:04:16 PM	On	31 mph	15 mph	13 mph NE	-	1.200 g	0.327 g	59.3 mi.	16,516.2	13.47v	12,345 min	30.28840	-89.44696	8098 Marshall St, Bay St Louis, MS
:06:16 PM	On	21 mph	16 mph	20 mph N	-	0.294 g	0.388 g	59.9 mi.	16,516.8	13.50v	12,347 min	30.29596	-89.44517	9072 Royal Oak Rd, Bay St Louis, MS
:08:16 PM	On	22 mph	16 mph	10 mph E	-	0.241 g	0.216 g	60.4 mi.	16,517.3	13.56v	12,349 min	30.28983	-89.44430	W Lamar St, Bay St Louis, MS
:10:16 PM	On	27 mph	18 mph	14 mph SE	-	0.249 g	0.229 g	61.0 mi.	16,517.9	13.35v	12,351 min	30.28576	-89.43825	6011 W Quitman St, Bay St Louis, MS
:12:16 PM	On	21 mph	15 mph	12 mph E	-	0.192 g	0.249 g	61.5 mi.	16,518.4	13.53v	12,353 min	30.28500	-89.42979	6071 E Quitman St, Bay St Louis, MS
:14:16 PM	On	32 mph	17 mph	19 mph W	-	0.229 g	0.249 g	62.1 mi.	16,519.0	13.53v	12,355 min	30.28564	-89.43447	E Pike St, Bay St Louis, MS
16:16 PM	On	27 mph	16 mph	15 mph N	-	0.351 g	0.376 g	62.7 mi.	16,519.6	13.56v	12,357 min	30.28728	-89.44339	8156 Harrison St, Bay St Louis, MS
18:16 PM	On	24 mph	16 mph	20 mph E	-	0.294 g	0.363 g	63.3 mi.	16,520.2	13.50v	12,359 min	30.28635	-89.43502	E Oktibbeha St, Bay St Louis, MS
20:16 PM	On	22 mph	17 mph	20 mph W	-	0.180 g	0.180 g	63.9 mi.	16,520.8	13.50v	12,361 min	30.28701	-89.42953	6060 E Newton St, Bay St Louis, MS

Attachment: 20211018 - Philip's Pest Control Weekly Report for September 12-18 2021 (9928 : Spread

9:22:16 PM	On	37 mph	20 mph	26 mph W	-	0.286 g	0.253 g	64.5 mi.	16,521.4	13.53v	12,363 min	30.28835	-89.44037	W Newton St, Bay St Louis, MS
9:24:16 PM	On	26 mph	16 mph	14 mph E	-	0.804 g	0.237 g	65.1 mi.	16,522.0	13.53v	12,365 min	30.28903	-89.43829	6061 W Madison St, Bay St Louis, MS
9:26:16 PM	On	21 mph	16 mph	21 mph E	-	0.906 g	0.441 g	65.6 mi.	16,522.5	13.56v	12,367 min	30.28773	-89.42964	6061 E Madison St, Bay St Louis, MS
9:28:16 PM	On	21 mph	14 mph	16 mph W	-	0.906 g	0.384 g	66.1 mi.	16,523.0	13.53v	12,369 min	30.28841	-89.43329	6186 E Lamar St, Bay St Louis, MS
9:30:16 PM	On	24 mph	18 mph	19 mph W	-	0.196 g	0.171 g	66.7 mi.	16,523.6	13.38v	12,371 min	30.28976	-89.44305	6234 W Lamar St, Bay St Louis, MS
9:32:16 PM	On	30 mph	16 mph	14 mph SE	-	0.351 g	0.261 g	67.2 mi.	16,524.1	13.56v	12,373 min	30.28965	-89.43545	E Kemper St, Bay St Louis, MS
9:34:16 PM	On	28 mph	18 mph	20 mph W	-	0.196 g	0.318 g	68.0 mi.	16,524.9	13.47v	12,375 min	30.28971	-89.42967	6056 E Jackson St, Bay St Louis, MS
9:36:16 PM	On	23 mph	17 mph	17 mph W	-	0.204 g	0.249 g	68.6 mi.	16,525.5	13.44v	12,377 min	30.29112	-89.43911	6124 W Jackson St, Bay St Louis, MS
9:38:16 PM	On	20 mph	16 mph	17 mph E	-	0.396 g	0.363 g	69.2 mi.	16,526.1	13.50v	12,379 min	30.29175	-89.43943	W Itawamba St, Bay St Louis, MS
9:40:16 PM	On	32 mph	20 mph	17 mph E	-	0.327 g	0.294 g	69.8 mi.	16,526.7	13.44v	12,381 min	30.29038	-89.42807	6017 E Itawamba St, Bay St Louis, MS
9:42:16 PM	On	22 mph	16 mph	16 mph NW	-	0.339 g	0.273 g	70.4 mi.	16,527.3	13.53v	12,383 min	30.29231	-89.43531	6026 W Hinds St, Bay St Louis, MS
9:44:16 PM	On	23 mph	17 mph	16 mph E	-	0.249 g	0.396 g	70.9 mi.	16,527.8	13.56v	12,385 min	30.29318	-89.44253	6245 W Grenada St, Bay St Louis, MS
9:46:16 PM	On	30 mph	19 mph	27 mph E	-	0.894 g	0.327 g	71.3 mi.	16,528.2	13.50v	12,387 min	30.29177	-89.43205	6127 E Grenada St, Bay St Louis, MS
9:48:16 PM	On	26 mph	20 mph	23 mph NW	-	0.282 g	0.253 g	71.9 mi.	16,528.8	13.50v	12,389 min	30.29384	-89.43292	E Desoto St, Bay St Louis, MS
9:50:16 PM	On	25 mph	20 mph	12 mph NE	-	0.249 g	0.261 g	73.0 mi.	16,529.9	13.31v	12,391 min	30.29522	-89.44337	6321 W Clay St, Bay St Louis, MS
9:52:16 PM	On	22 mph	18 mph	17 mph N	-	0.192 g	0.237 g	73.6 mi.	16,530.5	13.53v	12,393 min	30.29566	-89.43369	8058 Clarke St, Bay St Louis, MS
9:54:16 PM	On	24 mph	16 mph	16 mph W	-	0.241 g	0.363 g	74.1 mi.	16,531.0	13.50v	12,395 min	30.29522	-89.42821	6042 E Clay St, Bay St Louis, MS
9:56:16 PM	On	22 mph	15 mph	22 mph E	-	0.894 g	0.400 g	74.7 mi.	16,531.6	13.59v	12,397 min	30.29588	-89.42910	6041 E Benton St, Bay St Louis, MS
9:58:16 PM	On	22 mph	9 mph	19 mph W	-	1.584 g	0.441 g	75.0 mi.	16,531.9	13.56v	12,399 min	30.29664	-89.43081	6080 E Adams St, Bay St Louis, MS
10:00:16 PM	On	27 mph	20 mph	21 mph W	-	0.918 g	0.396 g	75.6 mi.	16,532.5	13.47v	12,401 min	30.29670	-89.44227	6312 W Adams St, Bay St Louis, MS
10:02:16 PM	On	22 mph	18 mph	22 mph E	-	0.657 g	0.453 g	76.2 mi.	16,533.1	13.53v	12,403 min	30.29588	-89.43505	6063 W Benton St, Bay St Louis, MS
10:04:16 PM	On	60 mph	19 mph	60 mph E	65 mph	0.996 g	0.343 g	76.7 mi.	16,533.6	13.59v	12,405 min	30.29912	-89.42771	6015 US-90, Bay St Louis, MS

Attachment: 20211018 - Philip's Pest Control Weekly Report for September 12-18 2021 (9928 : Spread

10:06:16 PM	On	68 mph	54 mph	12 mph N	30 mph	0.065 g	0.282 g	78.8 mi.	16,535.7	13.65v	12,407 min	30.29965	-89.39760	Waveland Ave, Waveland, MS
10:08:16 PM	On	36 mph	34 mph	35 mph N	35 mph	0.171 g	0.045 g	79.9 mi.	16,536.8	13.53v	12,409 min	30.31256	-89.40689	10018 Kiln Waveland Cutoff Rd, Bay St Louis, MS
10:10:16 PM	On	67 mph	51 mph	65 mph NW	65 mph	0.204 g	0.196 g	81.6 mi.	16,538.5	13.56v	12,411 min	30.32980	-89.42472	11264 MS-43, Bay St Louis, MS
10:12:16 PM	On	70 mph	65 mph	61 mph N	55 mph	0.090 g	0.229 g	83.8 mi.	16,540.7	13.56v	12,413 min	30.35963	-89.42375	MS-43, Kiln, MS
10:14:16 PM	On	62 mph	58 mph	57 mph N	55 mph	0.102 g	0.114 g	85.7 mi.	16,542.6	13.47v	12,415 min	30.38364	-89.43940	14490 MS-43, Kiln, MS
10:16:16 PM	On	63 mph	55 mph	50 mph E	45 mph	0.192 g	0.241 g	87.5 mi.	16,544.4	13.56v	12,417 min	30.40636	-89.44245	MS-43, Kiln, MS
10:18:16 PM	On	57 mph	40 mph	35 mph E	-	0.282 g	0.306 g	88.8 mi.	16,545.7	13.28v	12,419 min	30.41059	-89.42598	Old Joe Moran St, Kiln, MS
10:20:16 PM	On	52 mph	36 mph	46 mph NE	-	1.065 g	0.408 g	89.3 mi.	16,546.2	13.56v	12,421 min	30.42586	-89.41980	Joe Moran Rd, Kiln, MS
10:22:16 PM	On	57 mph	32 mph	6 mph S	-	0.849 g	0.416 g	91.2 mi.	16,548.1	13.44v	12,423 min	30.43907	-89.41465	18403 Joe Moran Rd, Kiln, MS
10:24:16 PM	On	5 mph	0 mph	0 mph S	-	0.690 g	0.518 g	91.2 mi.	16,548.1	12.71v	12,425 min	30.43899	-89.41465	18403 Joe Moran Rd, Kiln, MS
10:24:26 PM	Off	0 mph	0 mph	0 mph S	-	0.000 g	0.000 g	91.2 mi.	16,548.1	12.71v	12,425 min	30.43899	-89.41465	18403 Joe Moran Rd, Kiln, MS

Copyright ©2021 WEX Telematics - gps.wextelematics.com. Generated in 0.7631 seconds.

Attachment: 20211018 - Philip's Pest Control Weekly Report for September 12-18 2021 (9928 : Spread

Activity Detail Overview »

Location Records	149	**Sorted By**	Time
Total Distance Traveled	89.9 mi.	**Selected Vehicle**	15 (vin: 1D7HE42K465713982)
Average Speed	18 mph	**Report Time Period**	Sep 15 5:00 PM to 10:59 PM (CDT)
Landmarked Stops	Show	**Report Created**	October 11, 2021 10:09:04 AM
Max Speed	69 mph		

** Distance is accumulated daily*
** Odometer values are on the spreadsheet export.*
** Only the closest landmark is shown.*
** Landmarks over 3.8 miles wide have been excluded.*
** Run Time is based on Total GPS Device Hours.*


wex TELEMATICS


Philips Pest Control LLC

Export Data | Email Report

Speed Graphs »


show/hide

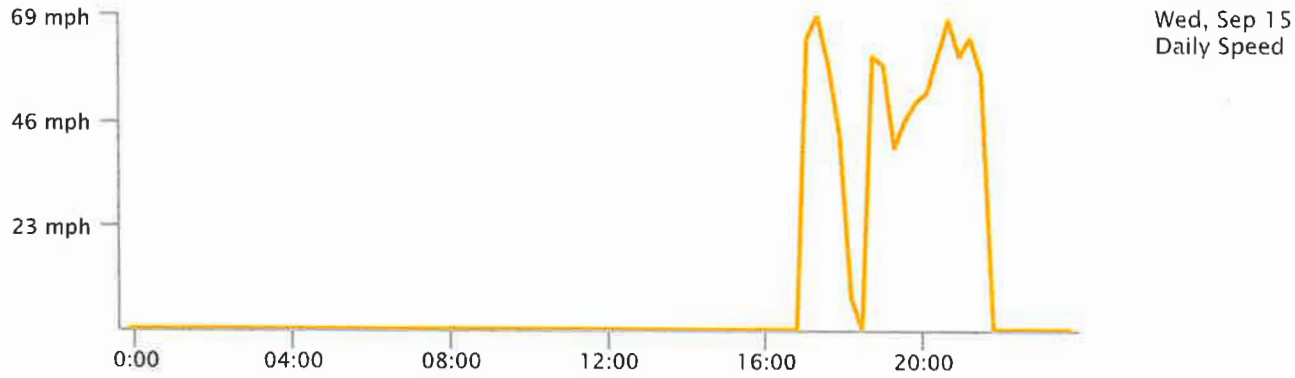

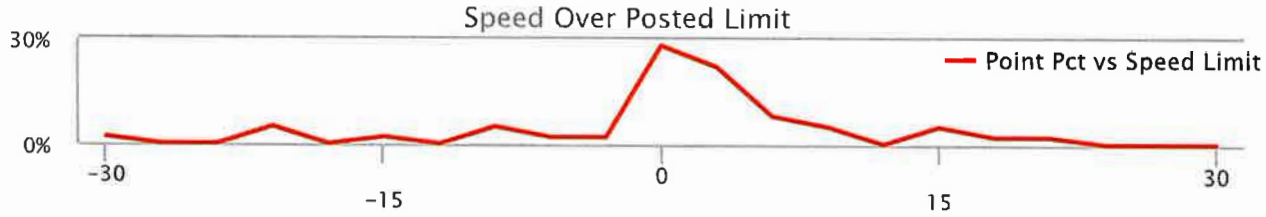

Attachment: 20211018 - Philip's Pest Control Weekly Report for September 12-18 2021 (9928 : Spread



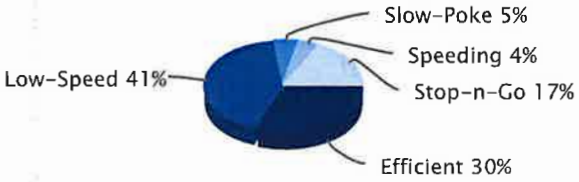

Low-Speed: inst-speed is under 15 mph | No Address: address or speed-limit unknown | Efficient: inst-speed within 10 mph of speed-limit | Stop-n-Go: zero inst-speed and nonzero max-speed | Speeding: inst-speed more than 10 mph over speed-limit | Slow-Poke: inst-speed between 15 mph and 10 mph under limit

Activity Detail Report »

Selected Vehicle: 15

Wed Sep 15, 2021

Time	Ignition	In-Cab Alert	Max Speed	Avg Speed	Inst Speed	Speed Limit	Max Accel	Max Decel	Distance	Odometer	Voltage	Run Time	Latitude	Longitude	Location
5:02:37 PM	On		0 mph	0 mph	0 mph SE	-	0.000 g	0.000 g	0.0 mi.	16,775.8	13.92v	12,775 min	30.43912	-89.41455	18403 Joe Moran Rd, Kiln, MS
5:04:36 PM	On		0 mph	0 mph	0 mph SE	-	0.000 g	0.000 g	0.0 mi.	16,775.8	12.34v	12,777 min	30.43912	-89.41455	18403 Joe Moran Rd, Kiln, MS
5:06:36 PM	On		9 mph	2 mph	0 mph W	-	0.971 g	0.396 g	0.1 mi.	16,775.9	12.28v	12,779 min	30.43814	-89.41461	18403 Joe Moran Rd, Kiln, MS
5:08:36 PM	On		4 mph	0 mph	0 mph N	-	0.633 g	0.543 g	0.1 mi.	16,775.9	12.43v	12,781 min	30.43835	-89.41452	18403 Joe Moran Rd, Kiln, MS
5:10:36 PM	On		0 mph	0 mph	0 mph N	-	0.000 g	0.000 g	0.1 mi.	16,775.9	11.52v	12,783 min	30.43835	-89.41452	18403 Joe Moran Rd, Kiln, MS
5:12:36 PM	On		23 mph	2 mph	23 mph W	-	0.633 g	0.057 g	0.1 mi.	16,775.9	13.83v	12,785 min	30.43803	-89.41521	Joe Moran Rd, Kiln, MS
5:14:36 PM	On		49 mph	41 mph	48 mph S	-	0.522 g	0.339 g	1.2 mi.	16,777.0	12.31v	12,787 min	30.42009	-89.42123	Old Joe Moran St, Kiln, MS
5:16:36 PM	On		49 mph	37 mph	44 mph W	35 mph	0.261 g	0.433 g	2.4 mi.	16,778.2	12.25v	12,789 min	30.40688	-89.42903	6120 Kiln-Delisle Rd, Kiln, MS
5:18:36 PM	On		64 mph	47 mph	60 mph S	55 mph	0.971 g	0.359 g	3.1 mi.	16,778.9	12.25v	12,791 min	30.39883	-89.44839	15999 MS-43, Kiln, MS
5:20:36 PM	On		68 mph	48 mph	63 mph SE	55 mph	1.073 g	0.408 g	5.9 mi.	16,781.7	12.25v	12,793 min	30.37780	-89.43683	MS-43, Kiln, MS
5:22:36 PM	On		66 mph	47 mph	49 mph S	55 mph	1.053 g	0.371 g	6.0 mi.	16,781.8	12.31v	12,795 min	30.35840	-89.42342	MS-43, Bay St Louis, MS
5:24:36 PM	On		66 mph	63 mph	66 mph SE	65 mph	0.192 g	0.045 g	8.0 mi.	16,783.8	12.25v	12,797 min	30.32977	-89.42485	MS-43, Bay St Louis, MS

Attachment: 20211018 - Philip's Pest Control Weekly Report for September 12-18 2021 (9928 : Spread

5:26:36 PM	On	69 mph	48 mph	57 mph SE	55 mph	0.678 g	0.429 g	9.6 mi.	16,785.4	12.31v	12,799 min	30.31512	-89.40434	MS-43, Bay St Louis, MS
5:28:36 PM	On	68 mph	58 mph	21 mph SE	30 mph	0.114 g	0.216 g	11.6 mi.	16,787.4	12.16v	12,801 min	30.30400	-89.37606	2003 Nicholson Ave, Waveland, MS
5:30:36 PM	On	34 mph	27 mph	29 mph SE	30 mph	0.861 g	0.510 g	12.5 mi.	16,788.3	12.22v	12,803 min	30.29462	-89.36515	Nicholson Ave, Waveland, MS
5:32:36 PM	On	34 mph	19 mph	11 mph SE	-	0.196 g	0.253 g	13.1 mi.	16,788.9	12.25v	12,805 min	30.28910	-89.36768	119 Mollere Dr, Waveland, MS
5:34:36 PM	On	12 mph	8 mph	0 mph SE	25 mph	0.069 g	0.384 g	14.9 mi.	16,790.7	12.22v	12,807 min	30.28628	-89.36460	403 N Beach Blvd, Waveland, MS
5:36:36 PM	On	26 mph	24 mph	26 mph SW	25 mph	0.882 g	0.139 g	15.7 mi.	16,791.5	12.31v	12,809 min	30.27760	-89.37323	236 S Beach Blvd, Waveland, MS
5:38:36 PM	On	26 mph	26 mph	23 mph SW	25 mph	0.069 g	0.167 g	16.0 mi.	16,791.8	12.16v	12,811 min	30.26881	-89.38345	S Beach Blvd, Waveland, MS
5:40:36 PM	On	26 mph	25 mph	26 mph W	25 mph	0.147 g	0.110 g	16.8 mi.	16,792.6	12.31v	12,813 min	30.26311	-89.39567	970 S Beach Blvd, Waveland, MS
5:42:36 PM	On	34 mph	29 mph	32 mph W	25 mph	0.147 g	0.045 g	17.8 mi.	16,793.6	12.31v	12,815 min	30.25872	-89.41126	S Beach Blvd, Waveland, MS
5:44:36 PM	On	45 mph	32 mph	44 mph NW	35 mph	0.261 g	0.253 g	18.9 mi.	16,794.7	12.31v	12,817 min	30.26957	-89.42023	5438 Clearmont Rd, Bay St Louis, MS
5:46:36 PM	On	58 mph	46 mph	56 mph SW	35 mph	0.984 g	0.682 g	20.4 mi.	16,796.2	12.25v	12,819 min	30.26917	-89.44149	Pearlington Rd, Bay St Louis, MS
5:48:36 PM	On	56 mph	44 mph	52 mph SW	35 mph	0.918 g	0.408 g	21.9 mi.	16,797.7	12.31v	12,821 min	30.25707	-89.46087	7860 Pearlington Rd, Bay St Louis, MS
5:50:36 PM	On	53 mph	21 mph	14 mph S	-	0.249 g	0.286 g	22.6 mi.	16,798.4	12.31v	12,823 min	30.25805	-89.46912	Viola Garcia Rd, Bay St Louis, MS
5:52:36 PM	On	34 mph	16 mph	34 mph SW	35 mph	0.861 g	0.453 g	23.1 mi.	16,798.9	12.25v	12,825 min	30.25102	-89.46814	8246 Pearlington Rd, Bay St Louis, MS
5:54:36 PM	On	43 mph	36 mph	17 mph N	-	0.171 g	0.249 g	24.7 mi.	16,800.5	12.31v	12,827 min	30.24730	-89.48612	Road 141, Bay St Louis, MS
5:56:36 PM	On	27 mph	17 mph	6 mph SW	-	0.224 g	0.204 g	25.3 mi.	16,801.1	12.28v	12,829 min	30.25388	-89.49041	Road 141, Bay St Louis, MS
5:58:36 PM	On	40 mph	17 mph	26 mph S	-	1.380 g	0.531 g	25.8 mi.	16,801.6	13.47v	12,831 min	30.24751	-89.48621	Road 141, Bay St Louis, MS
6:00:36 PM	On	39 mph	23 mph	19 mph W	-	0.261 g	0.371 g	26.6 mi.	16,802.4	13.50v	12,833 min	30.24722	-89.49706	Old Lower Bay Rd, Bay St Louis, MS
6:02:36 PM	On	21 mph	13 mph	6 mph N	-	1.020 g	0.408 g	27.1 mi.	16,802.9	13.47v	12,835 min	30.25078	-89.50179	Jobert Rd, Bay St Louis, MS
6:04:36 PM	On	7 mph	1 mph	0 mph N	-	0.114 g	0.339 g	27.1 mi.	16,802.9	12.34v	12,837 min	30.25115	-89.50231	5010 Jobert Rd, Bay St Louis, MS
6:06:36 PM	On	4 mph	1 mph	3 mph S	-	0.759 g	0.543 g	27.4 mi.	16,803.2	12.28v	12,839 min	30.25108	-89.50201	Jobert Rd, Bay St Louis, MS
6:08:36 PM	On	7 mph	0 mph	0 mph N	-	0.804 g	0.543 g	27.5 mi.	16,803.3	12.22v	12,841 min	30.25130	-89.50200	5010 Jobert Rd, Bay St Louis, MS
6:10:36											12,843			5010 Jobert Rd.

Attachment: 20211018 - Philip's Pest Control Weekly Report for September 12-18 2021 (9928 : Spread

PM	On		6 mph	0 mph	0 mph N	-	0.000 g	0.000 g	27.5 mi.	16,803.3	12.28v	min	30.25130	-89.50200	MS
6:12:36 PM	On		7 mph	0 mph	6 mph W	-	0.000 g	0.000 g	27.5 mi.	16,803.3	12.28v	12,845 min	30.25129	-89.50197	Jobert Rd, Bay St Louis, MS
6:14:36 PM	On		6 mph	0 mph	0 mph W	-	0.000 g	0.000 g	27.5 mi.	16,803.3	13.28v	12,847 min	30.25129	-89.50197	5071 Jobert Rd, Bay St Louis, MS
6:16:36 PM	On		4 mph	0 mph	4 mph W	-	0.000 g	0.000 g	27.5 mi.	16,803.3	13.50v	12,849 min	30.25129	-89.50197	Jobert Rd, Bay St Louis, MS
6:18:36 PM	On		7 mph	1 mph	0 mph S	-	0.747 g	0.543 g	27.6 mi.	16,803.4	13.56v	12,851 min	30.25086	-89.50195	5071 Jobert Rd, Bay St Louis, MS
6:20:36 PM	On		0 mph	0 mph	0 mph S	-	0.000 g	0.000 g	27.6 mi.	16,803.4	13.56v	12,853 min	30.25086	-89.50195	5071 Jobert Rd, Bay St Louis, MS
6:22:36 PM	On		7 mph	1 mph	0 mph NW	-	0.792 g	0.441 g	27.6 mi.	16,803.4	13.47v	12,855 min	30.25124	-89.50234	5010 Jobert Rd, Bay St Louis, MS
6:24:36 PM	On		0 mph	0 mph	0 mph NW	-	0.000 g	0.000 g	27.6 mi.	16,803.4	13.56v	12,857 min	30.25124	-89.50234	5010 Jobert Rd, Bay St Louis, MS
6:26:33 PM		Idling - OBD	0 mph	0 mph	0 mph NW	-	0.000 g	0.000 g	27.6 mi.	16,803.4	13.53v	12,857 min	30.25124	-89.50234	5010 Jobert Rd, Bay St Louis, MS
6:26:36 PM	On		0 mph	0 mph	0 mph NW	-	0.000 g	0.000 g	27.6 mi.	16,803.4	13.47v	12,859 min	30.25124	-89.50234	5010 Jobert Rd, Bay St Louis, MS
6:28:36 PM	On		0 mph	0 mph	0 mph NW	-	0.000 g	0.000 g	27.6 mi.	16,803.4	13.53v	12,861 min	30.25124	-89.50234	5010 Jobert Rd, Bay St Louis, MS
6:30:36 PM	On		0 mph	0 mph	0 mph NW	-	0.000 g	0.000 g	27.6 mi.	16,803.4	13.56v	12,863 min	30.25124	-89.50234	5010 Jobert Rd, Bay St Louis, MS
6:31:33 PM		Idling - OBD	0 mph	0 mph	0 mph NW	-	0.000 g	0.000 g	27.6 mi.	16,803.4	13.56v	12,863 min	30.25124	-89.50234	5010 Jobert Rd, Bay St Louis, MS
6:32:36 PM	On		0 mph	0 mph	0 mph NW	-	0.000 g	0.000 g	27.6 mi.	16,803.4	13.56v	12,865 min	30.25124	-89.50234	5010 Jobert Rd, Bay St Louis, MS
6:34:36 PM	On		0 mph	0 mph	0 mph NW	-	0.000 g	0.000 g	27.6 mi.	16,803.4	13.62v	12,867 min	30.25124	-89.50234	5010 Jobert Rd, Bay St Louis, MS
6:36:33 PM		Idling - OBD	0 mph	0 mph	0 mph NW	-	0.000 g	0.000 g	27.6 mi.	16,803.4	13.56v	12,867 min	30.25124	-89.50234	5010 Jobert Rd, Bay St Louis, MS
6:36:36 PM	On		0 mph	0 mph	0 mph NW	-	0.000 g	0.000 g	27.6 mi.	16,803.4	13.62v	12,869 min	30.25124	-89.50234	5010 Jobert Rd, Bay St Louis, MS
6:38:36 PM	On		0 mph	0 mph	0 mph NW	-	0.000 g	0.000 g	27.6 mi.	16,803.4	13.59v	12,871 min	30.25124	-89.50234	5010 Jobert Rd, Bay St Louis, MS
6:40:36 PM	On		0 mph	0 mph	0 mph NW	-	0.000 g	0.000 g	27.6 mi.	16,803.4	13.59v	12,873 min	30.25124	-89.50234	5010 Jobert Rd, Bay St Louis, MS
6:41:33 PM		Idling - OBD	0 mph	0 mph	0 mph NW	-	0.000 g	0.000 g	27.6 mi.	16,803.4	13.59v	12,873 min	30.25124	-89.50234	5010 Jobert Rd, Bay St Louis, MS
6:42:36 PM	On		0 mph	0 mph	0 mph NW	-	0.000 g	0.000 g	27.6 mi.	16,803.4	13.56v	12,875 min	30.25124	-89.50234	5010 Jobert Rd, Bay St Louis, MS
6:44:36 PM	On		11 mph	5 mph	0 mph S	-	0.690 g	0.473 g	27.7 mi.	16,803.5	13.41v	12,877 min	30.24870	-89.50199	10196 Old Lower Bay Rd, Bay St Louis, MS
6:46:36 PM	On		0 mph	0 mph	0 mph S	-	0.000 g	0.000 g	27.7 mi.	16,803.5	13.53v	12,879 min	30.24856	-89.50191	10196 Old Lower Bay Rd, Bay St Louis, MS

Attachment: 20211018 - Philip's Pest Control Weekly Report for September 12-18 2021 (9928 : Spread

6:48:36 PM	On	27 mph	9 mph	23 mph NW	-	0.951 g	0.429 g	28.0 mi.	16,803.8	13.53v	12,881 min	30.24991	-89.50674	Old Lower Bay Rd, Bay St Louis, MS
6:50:36 PM	On	30 mph	25 mph	27 mph W	-	0.282 g	0.241 g	28.9 mi.	16,804.7	13.56v	12,883 min	30.25349	-89.52076	Old Lower Bay Rd, Bay St Louis, MS
6:52:36 PM	On	32 mph	20 mph	19 mph NW	-	0.318 g	0.286 g	29.5 mi.	16,805.3	13.50v	12,885 min	30.25730	-89.53084	Old Lower Bay Rd, Bay St Louis, MS
6:54:36 PM	On	29 mph	15 mph	0 mph W	-	1.314 g	0.473 g	30.1 mi.	16,805.9	13.50v	12,887 min	30.26047	-89.53843	12270 Old Lower Bay Rd, Bay St Louis, MS
6:56:36 PM	On	53 mph	39 mph	34 mph NW	35 mph	0.906 g	0.273 g	31.3 mi.	16,807.1	13.50v	12,889 min	30.26800	-89.55817	16394 Lower Bay Rd, Bay St Louis, MS
6:58:36 PM	On	60 mph	52 mph	58 mph SW	55 mph	0.882 g	0.416 g	33.0 mi.	16,808.8	13.53v	12,891 min	30.25516	-89.58217	US-90, Pearlington, MS
7:00:36 PM	On	58 mph	23 mph	16 mph NW	-	0.241 g	0.204 g	33.8 mi.	16,809.6	13.53v	12,893 min	30.25710	-89.59000	6120 Jenness Rd, Pearlington, MS
7:02:36 PM	On	24 mph	21 mph	18 mph NW	-	0.102 g	0.159 g	34.5 mi.	16,810.3	13.47v	12,895 min	30.26544	-89.59640	Jenness Rd, Pearlington, MS
7:04:36 PM	On	33 mph	17 mph	19 mph NW	-	0.249 g	0.314 g	35.1 mi.	16,810.9	13.53v	12,897 min	30.26265	-89.60069	6066 10th Ave, Pearlington, MS
7:06:36 PM	On	20 mph	15 mph	14 mph NW	-	0.294 g	0.273 g	35.6 mi.	16,811.4	13.50v	12,899 min	30.26106	-89.60307	8th Ave, Pearlington, MS
7:08:36 PM	On	24 mph	16 mph	16 mph NE	-	0.759 g	0.461 g	36.1 mi.	16,811.9	13.53v	12,901 min	30.25762	-89.60032	5th St, Pearlington, MS
7:10:36 PM	On	19 mph	12 mph	16 mph SW	-	0.465 g	0.453 g	36.6 mi.	16,812.4	13.56v	12,903 min	30.25759	-89.59713	6th St, Pearlington, MS
7:12:36 PM	On	20 mph	15 mph	18 mph NE	-	0.363 g	0.249 g	37.1 mi.	16,812.9	13.56v	12,905 min	30.25523	-89.59972	16113 7th St, Pearlington, MS
7:14:36 PM	On	20 mph	15 mph	5 mph SE	-	0.286 g	0.351 g	37.6 mi.	16,813.4	13.44v	12,907 min	30.25504	-89.59329	15007 9th St, Pearlington, MS
7:16:36 PM	On	18 mph	8 mph	9 mph SW	-	0.767 g	0.429 g	38.1 mi.	16,813.9	13.53v	12,909 min	30.25357	-89.59375	15056 10th St, Pearlington, MS
7:18:36 PM	On	22 mph	8 mph	13 mph SW	-	0.747 g	0.351 g	38.4 mi.	16,814.2	13.53v	12,911 min	30.25250	-89.59302	15080 11th St, Pearlington, MS
7:20:36 PM	On	24 mph	15 mph	17 mph SW	-	0.241 g	0.216 g	38.9 mi.	16,814.7	13.56v	12,913 min	30.25258	-89.59962	16118 9th St, Pearlington, MS
7:22:36 PM	On	20 mph	13 mph	5 mph SW	-	1.269 g	0.441 g	39.4 mi.	16,815.2	13.56v	12,915 min	30.25130	-89.59949	16132 10th St, Pearlington, MS
7:24:36 PM	On	18 mph	12 mph	17 mph NE	-	0.269 g	0.363 g	39.8 mi.	16,815.6	13.56v	12,917 min	30.25004	-89.60260	16243 10th St, Pearlington, MS
7:26:36 PM	On	24 mph	18 mph	18 mph SW	-	0.318 g	0.294 g	40.4 mi.	16,816.2	13.47v	12,919 min	30.25362	-89.60378	7th St, Pearlington, MS
7:28:36 PM	On	39 mph	17 mph	39 mph NW	-	0.371 g	0.224 g	40.9 mi.	16,816.7	13.53v	12,921 min	30.25787	-89.60306	6166 7th Ave, Pearlington, MS
7:30:36 PM	On	40 mph	19 mph	4 mph W	-	0.343 g	0.359 g	41.6 mi.	16,817.4	13.44v	12,923 min	30.25822	-89.60975	6070 Melody Ln, Pearlington, MS
7:32:36											12,925			

Attachment: 20211018 - Philip's Pest Control Weekly Report for September 12-18 2021 (9928 : Spread

PM	On	24 mph	11 mph	17 mph N	-	1.029 g	0.486 g	42.0 mi.	16,817.8	13.35v	min	30.25560	-89.61076	6028 1st Ave, Pearlington, MS
7:34:36 PM	On	46 mph	21 mph	19 mph W	-	0.429 g	0.453 g	42.7 mi.	16,818.5	13.53v	12,927 min	30.25956	-89.61441	17026 Cedar St, Pearlington, MS
7:36:36 PM	On	19 mph	14 mph	17 mph N	-	0.204 g	0.216 g	43.1 mi.	16,818.9	13.53v	12,929 min	30.25618	-89.61798	Dogwood Dr, Pearlington, MS
7:38:36 PM	On	17 mph	13 mph	17 mph N	-	0.306 g	0.171 g	43.6 mi.	16,819.4	13.53v	12,931 min	30.26274	-89.61785	Dogwood Dr, Pearlington, MS
7:40:36 PM	On	26 mph	16 mph	14 mph SE	-	0.351 g	0.229 g	44.1 mi.	16,819.9	13.50v	12,933 min	30.25826	-89.62054	Giveans Bnd, Pearlington, MS
7:42:36 PM	On	19 mph	11 mph	17 mph SE	-	0.204 g	0.237 g	44.5 mi.	16,820.3	13.47v	12,935 min	30.25406	-89.61798	Gin Rd, Pearlington, MS
7:44:36 PM	On	31 mph	17 mph	6 mph S	-	0.241 g	0.171 g	45.0 mi.	16,820.8	13.59v	12,937 min	30.24845	-89.61472	5161 Levee St, Pearlington, MS
7:46:36 PM	On	16 mph	10 mph	10 mph S	-	0.861 g	0.441 g	45.4 mi.	16,821.2	13.38v	12,939 min	30.24619	-89.61230	Pearl Ave, Pearlington, MS
7:48:36 PM	On	20 mph	11 mph	9 mph NE	-	0.816 g	0.429 g	45.9 mi.	16,821.7	13.53v	12,941 min	30.24917	-89.61256	16455 Monroe St, Pearlington, MS
7:50:36 PM	On	20 mph	11 mph	12 mph SE	-	0.747 g	0.314 g	46.0 mi.	16,821.8	13.50v	12,943 min	30.25108	-89.61152	5169 Pine Ave, Pearlington, MS
7:52:36 PM	On	18 mph	11 mph	11 mph NW	-	0.702 g	0.408 g	46.4 mi.	16,822.2	13.47v	12,945 min	30.24699	-89.61040	5060 Hancock Ave, Pearlington, MS
7:54:36 PM	On	24 mph	15 mph	9 mph NE	-	0.714 g	0.351 g	46.9 mi.	16,822.7	13.31v	12,947 min	30.24590	-89.60746	1st St, Pearlington, MS
7:56:36 PM	On	19 mph	6 mph	16 mph SE	-	0.722 g	0.486 g	47.1 mi.	16,822.9	13.53v	12,949 min	30.24453	-89.61012	MS-604, Pearlington, MS
7:58:36 PM	On	40 mph	18 mph	6 mph SW	-	0.196 g	0.237 g	47.7 mi.	16,823.5	13.62v	12,951 min	30.23781	-89.60848	16006 Lau Rd, Pearlington, MS
8:00:36 PM	On	16 mph	12 mph	8 mph W	-	0.229 g	0.237 g	48.1 mi.	16,823.9	13.47v	12,953 min	30.23715	-89.61153	16088 Bali Rd, Pearlington, MS
8:02:36 PM	On	50 mph	24 mph	32 mph NE	55 mph	0.269 g	0.229 g	48.9 mi.	16,824.7	13.38v	12,955 min	30.24420	-89.60241	16209 US-90, Pearlington, MS
8:04:36 PM	On	32 mph	17 mph	17 mph SE	-	0.159 g	0.465 g	49.7 mi.	16,825.5	13.56v	12,957 min	30.23863	-89.60137	5145 Tampa Dr N, Pearlington, MS
8:06:36 PM	On	17 mph	12 mph	12 mph NE	-	1.073 g	0.461 g	49.9 mi.	16,825.7	13.53v	12,959 min	30.23669	-89.60016	Florida Blvd, Pearlington, MS
8:08:36 PM	On	17 mph	11 mph	16 mph W	-	1.494 g	0.306 g	50.3 mi.	16,826.1	13.44v	12,961 min	30.23848	-89.59966	5084 Tampa Dr, Pearlington, MS
8:10:36 PM	On	20 mph	14 mph	17 mph S	-	0.155 g	0.269 g	50.8 mi.	16,826.6	13.50v	12,963 min	30.23981	-89.60011	5037 Florida Blvd, Pearlington, MS
8:12:36 PM	On	38 mph	16 mph	38 mph NE	55 mph	0.212 g	0.180 g	51.3 mi.	16,827.1	13.53v	12,965 min	30.24505	-89.60079	US-90, Pearlington, MS
8:14:36 PM	On	52 mph	22 mph	18 mph SE	-	0.167 g	0.331 g	52.1 mi.	16,827.9	13.53v	12,967 min	30.24321	-89.59196	Kelly Rd, Pearlington, MS
8:16:36 PM	On	28 mph	19 mph	20 mph S	-	0.331 g	0.363 g	52.7 mi.	16,828.5	13.50v	12,969 min	30.23435	-89.58814	5171 Kelly Rd, Pearlington, MS

Attachment: 20211018 - Philip's Pest Control Weekly Report for September 12-18 2021 (9928 : Spread

8:18:36 PM	On		20 mph	8 mph	7 mph NE	-	0.894 g	0.461 g	53.3 mi.	16,829.1	13.56v	12,971 min	30.23129	-89.58899	Kelly Rd, Pearlington, MS
8:20:36 PM	On		26 mph	16 mph	15 mph NE	-	0.204 g	0.216 g	53.8 mi.	16,829.6	13.53v	12,973 min	30.23800	-89.58843	Eiler St, Pearlington, MS
8:22:36 PM	On		25 mph	18 mph	23 mph E	-	0.204 g	0.192 g	54.1 mi.	16,829.9	13.50v	12,975 min	30.24221	-89.58188	Fricke Rd, Pearlington, MS
8:24:36 PM	On		36 mph	18 mph	20 mph NW	-	0.171 g	0.229 g	54.7 mi.	16,830.5	13.59v	12,977 min	30.24147	-89.58687	15135 Road 201, Pearlington, MS
8:26:36 PM	On		20 mph	13 mph	11 mph NE	-	0.453 g	0.306 g	55.2 mi.	16,831.0	13.56v	12,979 min	30.24528	-89.58714	Port Harbor Dr, Pearlington, MS
8:28:36 PM	On		11 mph	7 mph	8 mph NW	-	1.437 g	0.473 g	55.4 mi.	16,831.2	13.56v	12,981 min	30.24788	-89.58564	Port Harbor Dr, Pearlington, MS
8:30:36 PM	On		12 mph	9 mph	7 mph SW	-	0.135 g	0.171 g	55.6 mi.	16,831.4	13.65v	12,983 min	30.24573	-89.58702	Port Harbor Dr, Pearlington, MS
8:32:36 PM	On		25 mph	7 mph	0 mph SE	-	0.167 g	0.376 g	55.9 mi.	16,831.7	13.50v	12,985 min	30.24311	-89.58941	15103 Road 201, Pearlington, MS
8:34:36 PM	On		32 mph	17 mph	11 mph NW	-	0.951 g	0.396 g	56.4 mi.	16,832.2	13.31v	12,987 min	30.24722	-89.59588	5668 Kelly Rd, Pearlington, MS
8:36:36 PM	On		60 mph	47 mph	60 mph NE	55 mph	1.008 g	0.396 g	56.8 mi.	16,832.6	13.56v	12,989 min	30.25960	-89.57412	15005 US-90, Pearlington, MS
8:38:36 PM	On		60 mph	60 mph	60 mph NE	55 mph	0.065 g	0.069 g	60.0 mi.	16,835.8	13.56v	12,991 min	30.27595	-89.54639	US-90, Bay St Louis, MS
8:40:36 PM	On		60 mph	60 mph	60 mph NE	55 mph	0.033 g	0.045 g	62.0 mi.	16,837.8	13.53v	12,993 min	30.29239	-89.51874	US-90, Bay St Louis, MS
8:42:36 PM	On		62 mph	46 mph	62 mph E	65 mph	1.245 g	0.588 g	63.5 mi.	16,839.3	13.53v	12,995 min	30.30157	-89.49819	10065 US-90, Bay St Louis, MS
8:44:36 PM	On		65 mph	65 mph	65 mph E	65 mph	0.057 g	0.024 g	65.6 mi.	16,841.4	13.53v	12,997 min	30.30023	-89.46199	US-90, Bay St Louis, MS
8:46:36 PM	On		65 mph	64 mph	65 mph E	65 mph	0.127 g	0.102 g	67.7 mi.	16,843.5	13.53v	12,999 min	30.29907	-89.42640	US-90, Bay St Louis, MS
8:48:36 PM	On		68 mph	54 mph	34 mph E	45 mph	0.229 g	0.261 g	69.5 mi.	16,845.3	13.59v	13,001 min	30.29981	-89.39639	US-90, Waveland, MS
8:50:36 PM	On		42 mph	33 mph	0 mph SE	45 mph	0.114 g	0.453 g	70.6 mi.	16,846.4	12.89v	13,003 min	30.30504	-89.37982	405 US-90, Waveland, MS
8:52:36 PM	On		0 mph	0 mph	0 mph SE	45 mph	0.000 g	0.000 g	71.1 mi.	16,846.9	13.56v	13,005 min	30.30504	-89.37982	405 US-90, Waveland, MS
8:54:36 PM	On		0 mph	0 mph	0 mph SE	45 mph	0.000 g	0.000 g	71.1 mi.	16,846.9	13.59v	13,007 min	30.30504	-89.37982	405 US-90, Waveland, MS
8:56:36 PM	On		0 mph	0 mph	0 mph SE	45 mph	0.000 g	0.000 g	71.1 mi.	16,846.9	13.56v	13,009 min	30.30504	-89.37982	405 US-90, Waveland, MS
8:58:36 PM	On		0 mph	0 mph	0 mph SE	45 mph	0.000 g	0.000 g	71.1 mi.	16,846.9	13.47v	13,011 min	30.30504	-89.37982	405 US-90, Waveland, MS
8:59:46 PM		Idling - OBD	0 mph	0 mph	0 mph SE	45 mph	0.000 g	0.000 g	71.1 mi.	16,846.9	13.50v	13,011 min	30.30504	-89.37982	405 US-90, Waveland, MS

Attachment: 20211018 - Philip's Pest Control Weekly Report for September 12-18 2021 (9928 : Spread

9:00:36 PM	On		0 mph	0 mph	0 mph SE	45 mph	0.000 g	0.000 g	71.1 mi.	16,846.9	13.56v	13,013 min	30.30504	-89.37982	405 US-90, Waveland, MS
9:02:36 PM	On		0 mph	0 mph	0 mph SE	45 mph	0.000 g	0.000 g	71.1 mi.	16,846.9	13.59v	13,015 min	30.30504	-89.37982	405 US-90, Waveland, MS
9:04:36 PM	On		0 mph	0 mph	0 mph SE	45 mph	0.000 g	0.000 g	71.1 mi.	16,846.9	13.41v	13,017 min	30.30504	-89.37982	405 US-90, Waveland, MS
9:04:46 PM		Idling - OBD	1 mph	0 mph	1 mph SE	45 mph	0.000 g	0.000 g	71.1 mi.	16,846.9	13.35v	13,017 min	30.30504	-89.37982	405 US-90, Waveland, MS
9:06:36 PM	On		51 mph	18 mph	51 mph NW	45 mph	1.110 g	0.396 g	71.7 mi.	16,847.5	13.53v	13,019 min	30.31028	-89.38338	MS-43, Bay St Louis, MS
9:08:36 PM	On		55 mph	46 mph	34 mph NW	55 mph	0.159 g	0.184 g	73.2 mi.	16,849.0	13.53v	13,021 min	30.31712	-89.40733	MS-43, Bay St Louis, MS
9:10:36 PM	On		60 mph	54 mph	60 mph N	55 mph	0.147 g	0.069 g	74.8 mi.	16,850.6	13.53v	13,023 min	30.33551	-89.42787	MS-43, Bay St Louis, MS
9:12:36 PM	On		60 mph	52 mph	17 mph N	55 mph	1.020 g	0.600 g	76.5 mi.	16,852.3	13.56v	13,025 min	30.35932	-89.42363	MS-43, Kiln, MS
9:14:36 PM	On		64 mph	58 mph	58 mph N	55 mph	0.249 g	0.057 g	78.4 mi.	16,854.2	13.53v	13,027 min	30.38362	-89.43937	14484 MS-43, Kiln, MS
9:16:36 PM	On		58 mph	54 mph	49 mph E	45 mph	0.102 g	0.135 g	80.2 mi.	16,856.0	13.56v	13,029 min	30.40627	-89.44287	16320 MS-43, Kiln, MS
9:18:36 PM	On		55 mph	44 mph	53 mph E	35 mph	0.204 g	0.241 g	81.7 mi.	16,857.5	13.56v	13,031 min	30.40526	-89.42056	Kiln-Delisle Rd, Kiln, MS
9:20:36 PM	On		60 mph	43 mph	12 mph N	35 mph	0.184 g	0.249 g	83.1 mi.	16,858.9	13.53v	13,033 min	30.41014	-89.39891	Kiln-Delisle Rd, Kiln, MS
9:22:36 PM	On		21 mph	9 mph	18 mph E	-	0.690 g	0.363 g	83.4 mi.	16,859.2	13.44v	13,035 min	30.41302	-89.39813	Orchid St, Kiln, MS
9:24:36 PM	On		18 mph	8 mph	9 mph N	35 mph	1.065 g	0.408 g	83.9 mi.	16,859.7	13.50v	13,037 min	30.41157	-89.39637	Kiln-Delisle Rd, Kiln, MS
9:26:36 PM	On		11 mph	5 mph	7 mph W	45 mph	1.176 g	0.396 g	84.1 mi.	16,859.9	13.62v	13,039 min	30.41091	-89.39629	Kiln-Delisle Rd, Kiln, MS
9:28:36 PM	On		11 mph	9 mph	7 mph SW	-	0.453 g	0.294 g	84.4 mi.	16,860.2	13.47v	13,041 min	30.41325	-89.39649	Orchid St, Kiln, MS
9:30:36 PM	On		12 mph	7 mph	0 mph NW	-	0.735 g	0.441 g	84.6 mi.	16,860.4	13.44v	13,043 min	30.41287	-89.40024	4123 Orchid St, Kiln, MS
9:32:36 PM	On		12 mph	1 mph	9 mph E	-	0.735 g	0.473 g	84.7 mi.	16,860.5	13.56v	13,045 min	30.41297	-89.39970	Orchid St, Kiln, MS
9:34:36 PM	On		20 mph	8 mph	8 mph N	35 mph	1.086 g	0.473 g	85.0 mi.	16,860.8	13.53v	13,047 min	30.41080	-89.39884	Road 509, Kiln, MS
9:36:36 PM	On		53 mph	24 mph	52 mph W	35 mph	0.306 g	0.229 g	85.7 mi.	16,861.5	13.56v	13,049 min	30.40662	-89.40523	Kiln-Delisle Rd, Kiln, MS
9:38:36 PM	On		56 mph	46 mph	32 mph N	-	0.249 g	0.241 g	87.3 mi.	16,863.1	13.59v	13,051 min	30.40913	-89.42730	Old Joe Moran St, Kiln, MS
9:40:36 PM	On		44 mph	36 mph	33 mph N	-	0.139 g	0.159 g	88.5 mi.	16,864.3	13.56v	13,053 min	30.42375	-89.42123	17336 Joe Moran Rd, Kiln, MS
9:42:36 PM	On		45 mph	35 mph	9 mph N	-	0.192 g	0.249 g	89.8 mi.	16,865.6	13.53v	13,055	30.43837	-89.41453	Joe Moran Rd, K

Attachment: 20211018 - Philip's Pest Control Weekly Report for September 12-18 2021 (9928 : Spread

PM											min				
9:44:36 PM	On	10 mph	2 mph	0 mph S	-	0.090 g	0.384 g	89.9 mi.	16,865.7	12.65v	13,057 min	30.43898	-89.41461	18403 Joe Moran Rd, Kiln, MS	
9:44:46 PM	Off	0 mph	0 mph	0 mph S	-	0.000 g	0.000 g	89.9 mi.	16,865.7	12.65v	13,057 min	30.43898	-89.41461	18403 Joe Moran Rd, Kiln, MS	

Copyright ©2021 WEX Telematics - gps.wextelematics.com. Generated in 1.8969 seconds.

Attachment: 20211018 - Philip's Pest Control Weekly Report for September 12-18 2021 (9928 : Spread

ctivity Detail Overview »

ocation Records	128	**Sorted By**	Time
otal Distance Traveled	85.3 mi.	**Selected Vehicle**	15 (vin: 1D7HE42K465713982)
verage Speed	20 mph	**Report Time Period**	Sep 16 4:00 PM to 10:59 PM (CDT)
andmarked Stops	Show	**Report Created**	October 11, 2021 10:09:37 AM
lax Speed	75 mph		

stance is accumulated daily
lometer values are on the spreadsheet export.
ly the closest landmark is shown.
ndmarks over 3.8 miles wide have been excluded.
n Time is based on Total GPS Device Hours.


wex TELEMATICS

Philips Pest Control LLC

Export Data | Email Report


Speed Graphs »

show/hide

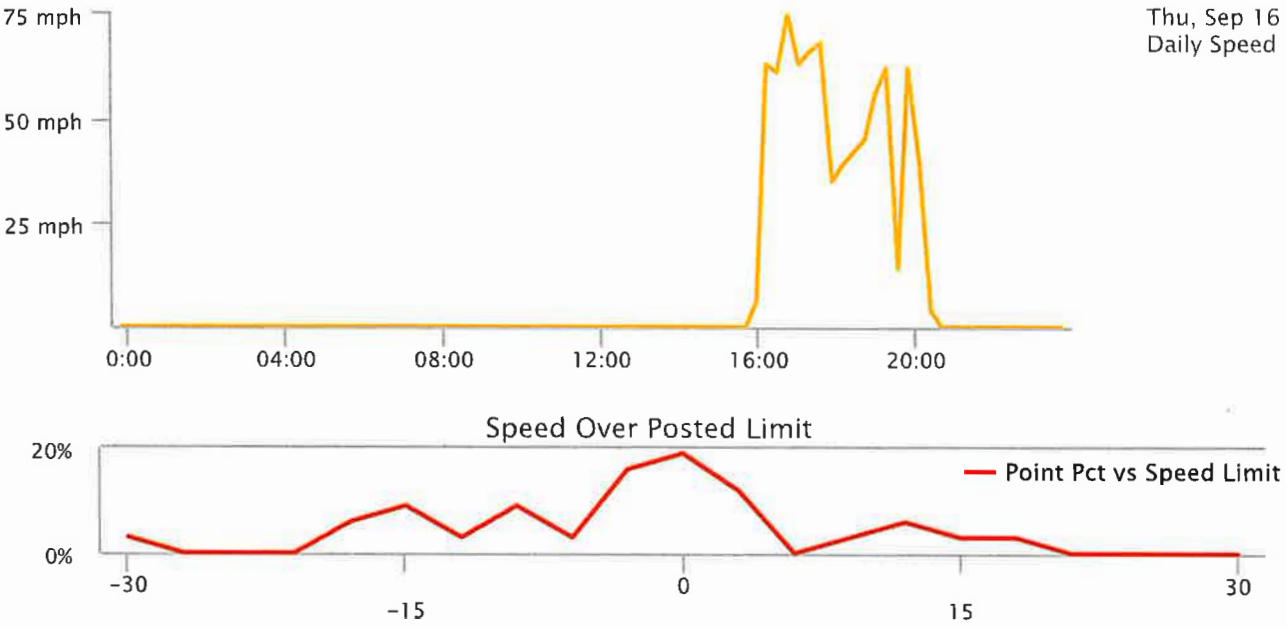

Attachment: 20211018 - Philip's Pest Control Weekly Report for September 12-18 2021 (9928 : Spread



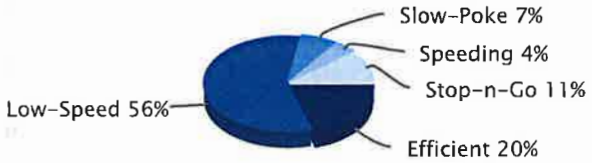

Low-Speed: inst-speed is under 15 mph | No Address: address or speed-limit unknown | Efficient: inst-speed within 10 mph of speed-limit | Stop-n-Go: zero inst-speed and nonzero max-speed | Speeding: inst-speed more than 10 mph over speed-limit | Slow-Poke: inst-speed between 15 mph and 10 mph under limit

Activity Detail Report »

Selected Vehicle: 15

Thu Sep 16, 2021

Time	Ignition	Max Speed	Avg Speed	Inst Speed	Speed Limit	Max Accel	Max Decel	Distance	Odometer	Voltage	Run Time	Latitude	Longitude	Location
4:01:47 PM	On	0 mph	0 mph	0 mph NW	-	0.000 g	0.000 g	0.0 mi.	16,990.8	12.46v	13,269 min	30.43926	-89.41454	18403 Joe Moran Rd, Kiln, MS
4:03:47 PM	On	6 mph	0 mph	0 mph S	-	0.665 g	0.531 g	0.0 mi.	16,990.8	12.74v	13,271 min	30.43912	-89.41452	18403 Joe Moran Rd, Kiln, MS
4:03:57 PM	Off	0 mph	0 mph	0 mph S	-	0.000 g	0.000 g	0.0 mi.	16,990.8	12.71v	13,271 min	30.43912	-89.41452	18403 Joe Moran Rd, Kiln, MS
4:18:23 PM	On	9 mph	0 mph	8 mph S	-	0.000 g	0.000 g	0.0 mi.	16,990.8	13.62v	13,271 min	30.43856	-89.41447	Joe Moran Rd, Kiln, MS
4:20:23 PM	On	9 mph	1 mph	0 mph S	-	0.837 g	0.486 g	0.0 mi.	16,990.8	13.28v	13,273 min	30.43821	-89.41453	18403 Joe Moran Rd, Kiln, MS
4:22:23 PM	On	32 mph	5 mph	25 mph SW	-	0.792 g	0.151 g	0.2 mi.	16,991.0	13.41v	13,275 min	30.43728	-89.41716	Joe Moran Rd, Kiln, MS
4:24:23 PM	On	49 mph	43 mph	46 mph S	-	0.363 g	0.465 g	1.8 mi.	16,992.6	13.28v	13,277 min	30.41731	-89.42238	Old Joe Moran St, Kiln, MS
4:26:23 PM	On	51 mph	32 mph	51 mph E	65 mph	0.927 g	0.429 g	2.2 mi.	16,993.0	12.28v	13,279 min	30.40612	-89.42491	Kiln-Delisle Rd, Kiln, MS
4:28:23 PM	On	63 mph	57 mph	57 mph E	45 mph	0.090 g	0.159 g	4.1 mi.	16,994.9	12.31v	13,281 min	30.41036	-89.39448	3917 Kiln-Delisle Rd, Kiln, MS
4:30:23 PM	On	59 mph	54 mph	47 mph E	45 mph	0.102 g	0.237 g	5.9 mi.	16,996.7	12.16v	13,283 min	30.42293	-89.36859	Kiln-Delisle Rd, Kiln, MS
4:32:23 PM	On	61 mph	51 mph	30 mph E	45 mph	0.204 g	0.306 g	7.6 mi.	16,998.4	12.10v	13,285 min	30.41880	-89.34181	1005 Kiln-Delisle Rd, Pass Christian, MS
4:34:23 PM	On	43 mph	33 mph	21 mph SE	-	0.351 g	0.224 g	8.7 mi.	16,999.5	12.19v	13,287 min	30.40503	-89.34814	9826 Koloa St, Diamondhead, MS

Attachment: 20211018 - Philip's Pest Control Weekly Report for September 12-18 2021 (9928 : Spread

4:36:23 PM	On	29 mph	21 mph	16 mph SW	-	0.869 g	0.441 g	9.4 mi.	17,000.2	12.28v	13,289 min	30.39746	-89.34305	2159 Pali Ct, Diamondhead, MS
4:38:23 PM	On	24 mph	15 mph	3 mph E	-	0.612 g	0.384 g	9.9 mi.	17,000.7	12.19v	13,291 min	30.39505	-89.34997	883 Oio St, Diamondhead, MS
4:40:23 PM	On	12 mph	3 mph	2 mph S	-	0.939 g	0.498 g	10.7 mi.	17,001.5	12.31v	13,293 min	30.39560	-89.35016	883 Oio St, Diamondhead, MS
4:42:23 PM	On	26 mph	13 mph	26 mph SW	30 mph	0.971 g	0.294 g	10.8 mi.	17,001.6	12.25v	13,295 min	30.39487	-89.35486	87139 Golf Club Dr, Diamondhead, MS
4:44:23 PM	On	36 mph	27 mph	9 mph S	30 mph	0.714 g	0.461 g	11.8 mi.	17,002.6	12.28v	13,297 min	30.38487	-89.36434	6645 Golf Club Dr, Diamondhead, MS
4:46:23 PM	On	40 mph	28 mph	28 mph S	25 mph	1.008 g	0.441 g	12.7 mi.	17,003.5	12.25v	13,299 min	30.37698	-89.37529	4441 Kalani Dr, Diamondhead, MS
4:48:23 PM	On	70 mph	42 mph	67 mph W	70 mph	1.008 g	0.580 g	14.1 mi.	17,004.9	12.31v	13,301 min	30.36763	-89.39367	I-10, Diamondhead, MS
4:50:23 PM	On	75 mph	56 mph	1 mph SW	40 mph	1.065 g	0.327 g	15.9 mi.	17,006.7	12.31v	13,303 min	30.35931	-89.42351	Bay St Louis, MS
4:52:23 PM	On	67 mph	50 mph	65 mph S	55 mph	1.041 g	0.543 g	17.6 mi.	17,008.4	12.31v	13,305 min	30.33612	-89.42820	11357 MS-43, Bay St Louis, MS
4:54:23 PM	On	65 mph	58 mph	26 mph S	35 mph	0.171 g	0.216 g	19.5 mi.	17,010.3	12.25v	13,307 min	30.31589	-89.40724	10149 Kiln Waveland Cutoff Rd, Bay St Louis, MS
4:56:23 PM	On	37 mph	31 mph	36 mph SE	35 mph	0.139 g	0.237 g	20.6 mi.	17,011.4	12.28v	13,309 min	30.30255	-89.40221	2231 Waveland Ave, Waveland, MS
4:58:22 PM	On	58 mph	28 mph	58 mph W	65 mph	0.939 g	0.473 g	21.9 mi.	17,012.7	12.31v	13,311 min	30.29891	-89.40816	US-90, Bay St Louis, MS
5:00:23 PM	On	70 mph	68 mph	70 mph W	65 mph	0.069 g	0.012 g	24.2 mi.	17,015.0	12.31v	13,313 min	30.30007	-89.44652	7052 US-90, Bay St Louis, MS
5:02:22 PM	On	75 mph	68 mph	21 mph W	65 mph	0.049 g	0.269 g	26.5 mi.	17,017.3	12.10v	13,315 min	30.30121	-89.48487	US-90, Bay St Louis, MS
5:04:22 PM	On	47 mph	28 mph	23 mph S	-	0.996 g	0.473 g	27.4 mi.	17,018.2	12.28v	13,317 min	30.28984	-89.48165	Oak St, Bay St Louis, MS
5:06:22 PM	On	22 mph	6 mph	7 mph E	-	0.882 g	0.396 g	27.6 mi.	17,018.4	12.25v	13,319 min	30.28899	-89.47876	9107 Kingwood St, Bay St Louis, MS
5:08:22 PM	On	11 mph	6 mph	10 mph W	-	0.824 g	0.518 g	27.8 mi.	17,018.6	12.25v	13,321 min	30.28908	-89.48028	9124 Kingwood St, Bay St Louis, MS
5:10:22 PM	On	25 mph	5 mph	25 mph N	-	0.612 g	0.461 g	28.0 mi.	17,018.8	13.59v	13,323 min	30.29039	-89.48166	Oak St, Bay St Louis, MS
5:12:22 PM	On	34 mph	22 mph	10 mph E	65 mph	0.927 g	0.327 g	28.8 mi.	17,019.6	13.47v	13,325 min	30.30086	-89.48147	US-90, Bay St Louis, MS
5:14:22 PM	On	63 mph	57 mph	62 mph E	65 mph	0.249 g	0.024 g	30.7 mi.	17,021.5	13.50v	13,327 min	30.29985	-89.44982	7099 US-90, Bay St Louis, MS
5:16:22 PM	On	63 mph	61 mph	61 mph E	65 mph	0.057 g	0.049 g	31.7 mi.	17,022.5	13.50v	13,329 min	30.29877	-89.41568	US-90, Bay St Louis, MS
5:18:22 PM	On	61 mph	35 mph	26 mph NW	35 mph	1.959 g	0.351 g	32.9 mi.	17,023.7	13.47v	13,331 min	30.30037	-89.39863	2116 Waveland Ave, Waveland, MS
5:20:22											13,333			10104 Kiln Waveland Cut

Attachment: 20211018 - Philip's Pest Control Weekly Report for September 12-18 2021 (9928 : Spread

PM	On	40 mph	36 mph	33 mph N	35 mph	0.135 g	0.090 g	34.1 mi.	17,024.9	13.41v	min	30.31466	-89.40707	Louis, MS
5:22:23 PM	On	66 mph	38 mph	59 mph NW	55 mph	0.882 g	0.314 g	35.3 mi.	17,026.1	13.56v	13,335 min	30.32634	-89.42218	11068 MS-43, Bay St Louis, MS
5:24:22 PM	On	62 mph	58 mph	57 mph N	55 mph	0.082 g	0.078 g	37.3 mi.	17,028.1	12.31v	13,337 min	30.35222	-89.42246	MS-43, Bay St Louis, MS
5:26:22 PM	On	59 mph	43 mph	20 mph E	-	0.294 g	0.388 g	38.7 mi.	17,029.5	12.34v	13,339 min	30.37113	-89.42927	Nicola Rd, Kiln, MS
5:28:22 PM	On	48 mph	34 mph	16 mph SE	-	0.147 g	0.273 g	39.8 mi.	17,030.6	12.28v	13,341 min	30.37104	-89.41012	14395 Jordan Bluff Rd, Kiln, MS
5:30:22 PM	On	32 mph	21 mph	30 mph NW	-	0.351 g	0.408 g	40.5 mi.	17,031.3	12.28v	13,343 min	30.36714	-89.40722	Jordan Bluff Rd, Kiln, MS
5:32:22 PM	On	34 mph	24 mph	4 mph E	-	0.396 g	0.420 g	42.4 mi.	17,033.2	11.40v	13,345 min	30.37700	-89.40935	1861 Nicola Rd, Kiln, MS
5:34:22 PM	On	14 mph	9 mph	10 mph E	-	1.576 g	0.453 g	42.7 mi.	17,033.5	12.28v	13,347 min	30.37599	-89.40754	4121 Road 550, Kiln, MS
5:36:22 PM	On	12 mph	5 mph	8 mph W	-	0.927 g	0.351 g	42.9 mi.	17,033.7	12.28v	13,349 min	30.37593	-89.40687	4061 Road 550, Kiln, MS
5:38:22 PM	On	35 mph	16 mph	35 mph NW	-	0.371 g	0.253 g	43.4 mi.	17,034.2	12.34v	13,351 min	30.38024	-89.41309	Darwood Point Rd, Kiln, MS
5:40:22 PM	On	43 mph	24 mph	11 mph W	-	0.229 g	0.343 g	44.2 mi.	17,035.0	12.28v	13,353 min	30.38767	-89.42223	Darwood Point Rd, Kiln, MS
5:42:22 PM	On	14 mph	7 mph	14 mph E	-	0.837 g	0.453 g	44.5 mi.	17,035.3	12.28v	13,355 min	30.38745	-89.41945	6546 Darwood Point Rd, Kiln, MS
5:44:22 PM	On	37 mph	29 mph	35 mph S	-	0.261 g	0.237 g	45.4 mi.	17,036.2	12.31v	13,357 min	30.37613	-89.41063	1713 Nicola Rd, Kiln, MS
5:46:22 PM	On	68 mph	44 mph	31 mph W	-	0.212 g	0.237 g	46.9 mi.	17,037.7	12.16v	13,359 min	30.37112	-89.42948	Nicola Rd, Kiln, MS
5:48:22 PM	On	60 mph	34 mph	25 mph SW	35 mph	0.971 g	0.359 g	47.0 mi.	17,037.8	12.31v	13,361 min	30.38353	-89.44010	6336 Texas Flat Rd, Kiln, MS
5:50:22 PM	On	32 mph	17 mph	12 mph W	-	0.294 g	0.486 g	48.5 mi.	17,039.3	12.34v	13,363 min	30.37800	-89.44154	6100 Live Oak Dr, Kiln, MS
5:52:22 PM	On	16 mph	11 mph	0 mph NE	-	0.567 g	0.294 g	48.9 mi.	17,039.7	12.25v	13,365 min	30.38002	-89.43912	14149 Pecan Grove Dr, Kiln, MS
5:54:22 PM	On	14 mph	8 mph	5 mph NW	-	1.224 g	0.294 g	49.2 mi.	17,040.0	12.34v	13,367 min	30.37914	-89.44306	14148 Hickory Dr, Kiln, MS
5:56:22 PM	On	17 mph	12 mph	14 mph SW	-	0.837 g	0.531 g	49.6 mi.	17,040.4	12.28v	13,369 min	30.38129	-89.44210	Cypress Dr, Kiln, MS
5:58:22 PM	On	19 mph	11 mph	15 mph N	-	1.041 g	0.420 g	50.0 mi.	17,040.8	12.25v	13,371 min	30.38463	-89.44186	Road 419, Kiln, MS
6:00:22 PM	On	35 mph	11 mph	11 mph SE	-	0.849 g	0.408 g	50.3 mi.	17,041.1	12.07v	13,373 min	30.38854	-89.44210	15004 Chickasaw Rd, Kiln, MS
6:02:22 PM	On	14 mph	11 mph	13 mph S	-	1.482 g	0.416 g	50.9 mi.	17,041.7	12.28v	13,375 min	30.39073	-89.44180	15127 Chickasaw Rd, Kiln, MS
6:04:22 PM	On	32 mph	13 mph	11 mph NE	-	0.963 g	0.327 g	51.3 mi.	17,042.1	12.22v	13,377 min	30.39066	-89.44327	15010 Choctaw Dr,

Attachment: 20211018 - Philip's Pest Control Weekly Report for September 12-18 2021 (9928 : Spread

6:06:22 PM	On	15 mph	11 mph	9 mph E	-	0.139 g	0.196 g	51.7 mi.	17,042.5	12.31v	13,379 min	30.39315	-89.43933	6251 Pontiac Dr, Kiln, MS
6:08:22 PM	On	12 mph	10 mph	11 mph NE	-	0.090 g	0.090 g	51.8 mi.	17,042.6	13.41v	13,381 min	30.39324	-89.43592	6043 Pontiac Dr, Kiln, MS
6:10:22 PM	On	12 mph	9 mph	11 mph NW	-	1.167 g	0.429 g	52.1 mi.	17,042.9	13.22v	13,383 min	30.39197	-89.43824	6168 Pontiac Dr, Kiln, MS
6:12:22 PM	On	16 mph	11 mph	14 mph SW	-	0.102 g	0.090 g	52.5 mi.	17,043.3	13.53v	13,385 min	30.39268	-89.44251	6340 Pontiac Dr, Kiln, MS
6:14:22 PM	On	39 mph	14 mph	11 mph NE	-	0.882 g	0.416 g	52.9 mi.	17,043.7	13.50v	13,387 min	30.39467	-89.44231	6041 Apache Dr, Kiln, MS
6:16:22 PM	On	19 mph	13 mph	16 mph E	-	0.588 g	0.314 g	53.3 mi.	17,044.1	12.28v	13,389 min	30.39634	-89.43994	6181 Comanche St, Kiln, MS
6:18:22 PM	On	30 mph	14 mph	10 mph SE	-	0.318 g	0.237 g	53.8 mi.	17,044.6	12.28v	13,391 min	30.39831	-89.43544	15212 Ponotoc Dr, Kiln, MS
6:20:22 PM	On	17 mph	13 mph	14 mph W	-	0.180 g	0.155 g	54.2 mi.	17,045.0	12.31v	13,393 min	30.39648	-89.43941	6172 Comanche St, Kiln, MS
6:22:22 PM	On	16 mph	12 mph	9 mph W	-	0.147 g	0.114 g	54.6 mi.	17,045.4	12.25v	13,395 min	30.39635	-89.43547	6128 Kiowa St, Kiln, MS
6:24:22 PM	On	12 mph	10 mph	0 mph E	-	0.127 g	0.257 g	55.3 mi.	17,046.1	12.22v	13,397 min	30.39426	-89.43830	6279 Shawnee St, Kiln, MS
6:26:22 PM	On	12 mph	10 mph	11 mph E	-	0.735 g	0.057 g	55.6 mi.	17,046.4	12.13v	13,399 min	30.39556	-89.43316	6085 Shawnee St, Kiln, MS
6:28:22 PM	On	15 mph	11 mph	12 mph W	-	0.216 g	0.167 g	56.0 mi.	17,046.8	12.31v	13,401 min	30.39523	-89.43554	6182 Shawnee St, Kiln, MS
6:30:22 PM	On	19 mph	13 mph	17 mph W	-	0.331 g	0.273 g	56.4 mi.	17,047.2	12.31v	13,403 min	30.39597	-89.44111	6198 Comanche St, Kiln, MS
6:32:22 PM	On	40 mph	15 mph	39 mph NW	55 mph	0.939 g	0.433 g	56.9 mi.	17,047.7	12.22v	13,405 min	30.39787	-89.44788	15930 MS-43, Kiln, MS
6:34:22 PM	On	22 mph	12 mph	15 mph NE	-	0.261 g	0.396 g	57.3 mi.	17,048.1	13.10v	13,407 min	30.39998	-89.44142	Shiyou Rd, Kiln, MS
6:36:22 PM	On	18 mph	13 mph	17 mph W	-	0.384 g	0.339 g	57.8 mi.	17,048.6	13.53v	13,409 min	30.39835	-89.44677	Shiyou Rd, Kiln, MS
6:38:22 PM	On	42 mph	12 mph	42 mph NE	45 mph	0.869 g	0.359 g	57.9 mi.	17,048.7	13.53v	13,411 min	30.40239	-89.44694	16128 MS-43, Kiln, MS
6:40:22 PM	On	42 mph	13 mph	17 mph W	-	0.555 g	0.420 g	58.7 mi.	17,049.5	13.53v	13,413 min	30.40326	-89.44247	7169 Varnado Ln, Kiln, MS
6:42:22 PM	On	23 mph	11 mph	12 mph NW	-	1.327 g	0.306 g	58.9 mi.	17,049.7	13.44v	13,415 min	30.40578	-89.44632	Buddy Ln, Kiln, MS
6:44:22 PM	On	17 mph	9 mph	13 mph E	-	0.735 g	0.429 g	59.2 mi.	17,050.0	13.59v	13,417 min	30.40711	-89.44842	7199 Buddy Ln, Kiln, MS
6:46:22 PM	On	34 mph	12 mph	15 mph N	-	0.918 g	0.416 g	59.6 mi.	17,050.4	13.53v	13,419 min	30.40632	-89.44388	VFW Rd, Kiln, MS
6:48:22 PM	On	45 mph	21 mph	43 mph NW	-	0.355 g	0.294 g	60.3 mi.	17,051.1	13.41v	13,421 min	30.41565	-89.44683	Kiln-Picayune Rd, Kiln, MS
6:50:22											13,423			

Attachment: 20211018 - Philip's Pest Control Weekly Report for September 12-18 2021 (9928 : Spread

PM	On	40 mph	16 mph	17 mph W	-	0.102 g	0.306 g	60.8 mi.	17,051.6	13.56v	min	30.41650	-89.45507	Gustine Rd, Kiln, MS
6:52:22 PM	On	16 mph	12 mph	12 mph N	-	0.139 g	0.180 g	61.2 mi.	17,052.0	13.56v	13,425 min	30.41815	-89.45605	17183 Road 424, Kiln, MS
6:54:22 PM	On	24 mph	12 mph	23 mph E	-	0.816 g	0.543 g	61.5 mi.	17,052.3	13.50v	13,427 min	30.41653	-89.45274	Gustine Rd, Kiln, MS
6:56:22 PM	On	43 mph	23 mph	32 mph E	-	0.869 g	0.441 g	62.3 mi.	17,053.1	13.53v	13,429 min	30.41152	-89.44295	Kiln-Picayune Rd, Kiln, MS
6:58:22 PM	On	45 mph	30 mph	35 mph E	35 mph	0.171 g	0.167 g	63.4 mi.	17,054.2	13.59v	13,431 min	30.40661	-89.42693	Kiln-Delisle Rd, Kiln, MS
7:00:22 PM	On	56 mph	48 mph	54 mph E	35 mph	0.339 g	0.306 g	64.9 mi.	17,055.7	13.56v	13,433 min	30.40795	-89.40132	Kiln-Delisle Rd, Kiln, MS
7:02:22 PM	On	54 mph	12 mph	7 mph N	35 mph	0.849 g	0.408 g	65.3 mi.	17,056.1	13.56v	13,435 min	30.41081	-89.39883	Road 509, Kiln, MS
7:04:22 PM	On	22 mph	6 mph	11 mph N	-	0.620 g	0.441 g	65.5 mi.	17,056.3	13.59v	13,437 min	30.41306	-89.39892	Orchid St, Kiln, MS
7:06:22 PM	On	11 mph	10 mph	6 mph N	35 mph	0.102 g	0.216 g	65.9 mi.	17,056.7	13.53v	13,439 min	30.41145	-89.39635	Kiln-Delisle Rd, Kiln, MS
7:08:22 PM	On	14 mph	9 mph	7 mph SE	35 mph	0.184 g	0.216 g	66.1 mi.	17,056.9	13.62v	13,441 min	30.41100	-89.39731	Kiln-Delisle Rd, Kiln, MS
7:10:22 PM	On	17 mph	12 mph	15 mph S	-	0.306 g	0.102 g	66.5 mi.	17,057.3	13.56v	13,443 min	30.41268	-89.39900	Road 509, Kiln, MS
7:12:22 PM	On	17 mph	8 mph	12 mph S	45 mph	0.861 g	0.453 g	67.1 mi.	17,057.9	13.56v	13,445 min	30.41067	-89.39900	Kiln-Delisle Rd, Kiln, MS
7:14:22 PM	On	25 mph	7 mph	25 mph W	45 mph	0.939 g	0.314 g	67.4 mi.	17,058.2	13.56v	13,447 min	30.40942	-89.39717	Kiln-Delisle Rd, Kiln, MS
7:16:22 PM	On	51 mph	44 mph	49 mph W	35 mph	0.273 g	0.114 g	67.5 mi.	17,058.3	13.50v	13,449 min	30.40525	-89.42092	Kiln-Delisle Rd, Kiln, MS
7:18:22 PM	On	50 mph	28 mph	0 mph SW	45 mph	0.918 g	0.461 g	68.4 mi.	17,059.2	12.49v	13,451 min	30.40906	-89.43578	16595 MS-43, Kiln, MS
7:18:33 PM	Off	0 mph	0 mph	0 mph SW	45 mph	0.000 g	0.000 g	68.4 mi.	17,059.2	12.34v	13,451 min	30.40906	-89.43578	16595 MS-43, Kiln, MS
7:23:19 PM	On	0 mph	0 mph	0 mph W	45 mph	0.000 g	0.000 g	68.4 mi.	17,059.2	13.95v	13,451 min	30.40910	-89.43579	16597 MS-43, Kiln, MS
7:25:19 PM	On	56 mph	28 mph	54 mph SW	55 mph	0.963 g	0.147 g	69.4 mi.	17,060.2	13.56v	13,453 min	30.40096	-89.44803	16059 MS-43, Kiln, MS
7:27:19 PM	On	62 mph	49 mph	52 mph W	35 mph	0.420 g	0.261 g	71.0 mi.	17,061.8	13.53v	13,455 min	30.38291	-89.44497	Texas Flat Rd, Kiln, MS
7:29:19 PM	On	57 mph	40 mph	7 mph N	-	0.127 g	0.429 g	72.4 mi.	17,063.2	13.62v	13,457 min	30.38442	-89.46586	Kiln, MS
7:31:19 PM	On	11 mph	8 mph	7 mph NE	-	1.678 g	0.461 g	72.7 mi.	17,063.5	13.50v	13,459 min	30.38453	-89.46257	Lake Shore Dr, Kiln, MS
7:33:19 PM	On	14 mph	10 mph	12 mph E	-	0.453 g	0.339 g	73.0 mi.	17,063.8	13.47v	13,461 min	30.38500	-89.45729	Magnolia Dr, Kiln, MS
7:35:19 PM	On	12 mph	9 mph	10 mph W	-	0.318 g	0.261 g	74.8 mi.	17,065.6	13.53v	13,463 min	30.38571	-89.45918	Kiln, MS

Attachment: 20211018 - Philip's Pest Control Weekly Report for September 12-18 2021 (9928 : Spread

7:37:19 PM	On	14 mph	12 mph	12 mph E	-	0.192 g	0.151 g	74.9 mi.	17,065.7	13.56v	13,465 min	30.38710	-89.45773	Kiln, MS
7:39:19 PM	On	14 mph	12 mph	11 mph NW	-	0.204 g	0.135 g	75.3 mi.	17,066.1	13.50v	13,467 min	30.38727	-89.45854	Kiln, MS
7:41:19 PM	On	13 mph	11 mph	11 mph W	-	0.224 g	0.269 g	75.6 mi.	17,066.4	13.53v	13,469 min	30.38562	-89.46223	Lake Shore Dr, Kiln, MS
7:43:19 PM	On	11 mph	9 mph	8 mph S	-	0.273 g	0.204 g	75.9 mi.	17,066.7	13.53v	13,471 min	30.38462	-89.46364	Lake Shore Dr, Kiln, MS
7:45:19 PM	On	11 mph	9 mph	11 mph W	-	0.204 g	0.237 g	76.2 mi.	17,067.0	13.47v	13,473 min	30.38568	-89.46317	Lake Shore Dr, Kiln, MS
7:47:19 PM	On	11 mph	7 mph	7 mph W	-	0.620 g	0.486 g	76.5 mi.	17,067.3	13.59v	13,475 min	30.38447	-89.46451	Kiln, MS
7:49:19 PM	On	11 mph	7 mph	0 mph NW	-	0.327 g	0.441 g	76.7 mi.	17,067.5	13.56v	13,477 min	30.38548	-89.46594	Kiln, MS
7:51:19 PM	On	45 mph	9 mph	45 mph E	65 mph	0.894 g	0.531 g	77.4 mi.	17,068.2	13.53v	13,479 min	30.38306	-89.46403	Texas Flat Rd, Kiln, MS
7:53:19 PM	On	62 mph	47 mph	39 mph NW	55 mph	0.882 g	0.294 g	78.0 mi.	17,068.8	13.56v	13,481 min	30.38485	-89.44001	14686 MS-43, Kiln, MS
7:55:19 PM	On	53 mph	51 mph	48 mph E	45 mph	0.135 g	0.049 g	79.7 mi.	17,070.5	13.56v	13,483 min	30.40619	-89.44314	16314 MS-43, Kiln, MS
7:57:19 PM	On	48 mph	37 mph	29 mph N	-	0.192 g	0.318 g	81.0 mi.	17,071.8	13.47v	13,485 min	30.40930	-89.42735	Old Joe Moran St, Kiln, MS
7:59:19 PM	On	31 mph	16 mph	0 mph E	-	0.192 g	0.498 g	81.5 mi.	17,072.3	13.56v	13,487 min	30.41391	-89.42240	16990 Old Joe Moran St, Kiln, MS
8:01:19 PM	On	7 mph	3 mph	5 mph N	-	0.678 g	0.102 g	81.6 mi.	17,072.4	13.53v	13,489 min	30.41371	-89.42242	Old Joe Moran St, Kiln, MS
8:03:19 PM	On	9 mph	6 mph	6 mph N	-	0.861 g	0.531 g	81.8 mi.	17,072.6	13.56v	13,491 min	30.41428	-89.42121	16990 Old Joe Moran St, Kiln, MS
8:05:19 PM	On	7 mph	2 mph	5 mph E	-	0.722 g	0.510 g	82.8 mi.	17,073.6	13.53v	13,493 min	30.41483	-89.42061	Old Joe Moran St, Kiln, MS
8:07:19 PM	On	6 mph	2 mph	4 mph S	-	0.747 g	0.473 g	82.9 mi.	17,073.7	13.50v	13,495 min	30.41471	-89.42116	Old Joe Moran St, Kiln, MS
8:09:19 PM	On	6 mph	3 mph	0 mph E	-	0.665 g	0.461 g	83.0 mi.	17,073.8	13.38v	13,497 min	30.41494	-89.42037	16990 Old Joe Moran St, Kiln, MS
8:11:19 PM	On	6 mph	2 mph	0 mph SW	-	0.722 g	0.327 g	83.0 mi.	17,073.8	13.53v	13,499 min	30.41447	-89.42119	16990 Old Joe Moran St, Kiln, MS
8:13:19 PM	On	7 mph	3 mph	4 mph SE	-	0.747 g	0.167 g	83.1 mi.	17,073.9	13.38v	13,501 min	30.41356	-89.42234	Old Joe Moran St, Kiln, MS
8:15:19 PM	On	7 mph	3 mph	4 mph W	-	0.849 g	0.486 g	83.2 mi.	17,074.0	13.41v	13,503 min	30.41393	-89.42236	Old Joe Moran St, Kiln, MS
8:17:19 PM	On	39 mph	23 mph	35 mph NE	-	0.767 g	0.518 g	84.0 mi.	17,074.8	13.53v	13,505 min	30.42475	-89.42060	17378 Joe Moran Rd, Kiln, MS
8:19:19 PM	On	40 mph	33 mph	7 mph N	-	0.282 g	0.473 g	85.1 mi.	17,075.9	13.59v	13,507 min	30.43816	-89.41459	Joe Moran Rd, Kiln, MS

Attachment: 20211018 - Philip's Pest Control Weekly Report for September 12-18 2021 (9928 : Spread

8:21:19 PM	On	10 mph	2 mph	0 mph E	-	0.159 g	0.408 g	85.2 mi.	17,076.0	13.53v	13,509 min	30.43921	-89.41456	18403 Joe Moran Rd, Kiln, MS
8:23:19 PM	On	0 mph	0 mph	0 mph E	-	0.000 g	0.000 g	85.2 mi.	17,076.0	13.59v	13,511 min	30.43921	-89.41456	18403 Joe Moran Rd, Kiln, MS
8:25:19 PM	On	4 mph	0 mph	0 mph E	-	0.600 g	0.396 g	85.3 mi.	17,076.1	12.80v	13,513 min	30.43908	-89.41452	18403 Joe Moran Rd, Kiln, MS
8:25:29 PM	Off	0 mph	0 mph	0 mph E	-	0.000 g	0.000 g	85.3 mi.	17,076.1	12.83v	13,514 min	30.43908	-89.41452	18403 Joe Moran Rd, Kiln, MS

Copyright ©2021 WEX Telematics - gps.wextelematics.com. Generated in 0.6360 seconds.

Attachment: 20211018 - Philip's Pest Control Weekly Report for September 12-18 2021 (9928 : Spread

PHILIP'S PEST CONTROL
MOSQUITO DIVISION
18516 OLD JOE MORAN ROAD
KILN, MS 39556
PHONE: 228-493-3700

Board of Supervisors President
854 Hwy 90
Bay St Louis, MS 39520

RE: Weekly Report: September 19-25 2021

Philip's Pest Control Mosquito Division performed the services of mosquito control for the week of September 19-25 2021 in Hancock County, MS. Please see attached document for a complete weekly report.

Sincerely,

Alan Moran
Manager

Attachment: 20211018 - Philip's Pest Control Weekly Report for September 19-25 2021 (9928 : Spread Philip's Pest Control's montly and weekly

PHILIP'S PEST CONTROL
MOSQUITO DIVISION
18516 OLD JOE MORAN ROAD
KILN, MS 39556

WEEKLY REPORT RECAP SEPTEMBER 19-25 2021

ADULTICIDING REPORT

Miles Sprayed— 1056

Acerage Treated— 38,016

LARVICIDING REPORT

Miles treated for standing water—2.1

SERVICE REQUEST RECEIVED

Adulticiding— 4

Larviciding _ 1

Attachment: 20211018 - Philip's Pest Control Weekly Report for September 19-25 2021 (9928 : Spread Philip's Pest Control's montly and weekly

PHILIP'S PEST CONTROL
MOSQUITO DIVISION
18516 OLD JOE MORAN ROAD
KILN, MS 39556

DROPLET TEST

WEEK OF SEPTEMBER 19, 2021 TO SEPTEMBER 25, 2021

PERFORMED SEPTEMBER 19, 2021

RESULTS: less than a quart per min which is sufficient to correct amount to spray for mosquito control.

PERFORMED SEPTEMBER 20, 2021

RESULTS: less than a quart per min which is sufficient to correct amount to spray for mosquito control.

PERFORMED SEPTEMBER 21, 2021

RESULTS: less than a quart per min which is sufficient to correct amount to spray for mosquito control.

PERFORMED SEPTEMBER 22, 2021

RESULTS: less than a quart per min which is sufficient to correct amount to spray for mosquito control.

PERFORMED SEPTEMBER 23, 2021

RESULTS: less than a quart per min which is sufficient to correct amount to spray for mosquito control.

Attachment: 20211018 - Philip's Pest Control Weekly Report for September 19-25 2021 (9928 : Spread Philip's Pest Control's montly and weekly

CALL LOG SEPT 19-25, 2021

9/19/2021	JOHN LEE	27241 HUGH LEE RD	PICAYUNE	601-337-4483
9/22/2021		HARBOR DR	BAY ST LOUIS	
9/22/2021	ALICE	7310 AHIA CT	DIAMONDHEAD	342-5074
9/22/2021		21381 CAMERON RD	KILN	
9/22/2021	JENNIFER LACOSTE	16301 SAM FAVRE RD	KILN	332-1638

Attachment: 20211018 - Philip's Pest Control Weekly Report for September 19-25 2021 (9928 : Spread Philip's Pest Control's montly and weekly

Activity Detail Overview »

Location Records	597	**Sorted By**	Time
Total Distance Traveled	357.1 mi.	**Selected Vehicle**	12 (vin: 1GTH5AE9F1161333)
Average Speed	18 mph	**Report Time Period**	Sep 19 12:00 AM to Sep 25 11:59 PM (CDT)
Landmarked Stops	Show	**Report Created**	October 11, 2021 8:54:02 AM
Max Speed	80 mph		

** Distance is accumulated daily*
** Odometer values are on the spreadsheet export.*
** Only the closest landmark is shown.*
** Landmarks over 3.8 miles wide have been excluded.*
** Run Time is based on Total GPS Device Hours.*

wex TELEMATICS

Philips Pest Control LLC

Export Data | Email Report

Speed Graphs »

show/hide

Attachment: 20211018 - Philip's Pest Control Weekly Report for September 19-25 2021 (9928 : Spread

Low-Speed: inst-speed is under 15 mph | No Address: address or speed-limit unknown | Efficient: inst-speed within 10 mph of speed-limit | Stop-n-Go: zero inst-speed and nonzero max-speed | Speeding: inst-speed more than 10 mph over speed-limit | Slow-Poke: inst-speed between 15 mph and 10 mph under limit

Activity Detail Report »

Selected Vehicle: 12

Sun Sep 19, 2021

Time	Ignition	In-Cab Alert	Max Speed	Avg Speed	Inst Speed	Speed Limit	Max Accel	Max Decel	Distance	Odometer	Voltage	Run Time	Latitude	Longitude	Location
7:36:35 AM			0 mph	0 mph	0 mph E	-	0.000 g	0.000 g	0.0 mi.	85,134.8	12.52v	38,861 min	30.43903	-89.41444	18403 Joe Moran Rd, Kiln, M
5:07:29 PM	On		0 mph	0 mph	0 mph E	-	0.000 g	0.000 g	0.0 mi.	85,134.8	14.38v	38,861 min	30.43903	-89.41444	18403 Joe Moran Rd, Kiln, M
5:09:26 PM	On		5 mph	1 mph	4 mph S	-	0.861 g	0.461 g	0.0 mi.	85,134.8	14.26v	38,863 min	30.43891	-89.41457	Joe Moran Rd, Kiln, MS
5:11:26 PM	On		19 mph	3 mph	19 mph W	-	0.996 g	0.429 g	0.1 mi.	85,134.9	14.29v	38,865 min	30.43804	-89.41524	Joe Moran Rd, Kiln, MS
5:13:26 PM	On		55 mph	45 mph	53 mph SW	-	0.257 g	0.318 g	1.6 mi.	85,136.4	14.26v	38,867 min	30.41835	-89.42191	Old Joe Moran St, Kiln, MS
5:15:26 PM	On		53 mph	30 mph	11 mph S	-	0.090 g	0.204 g	2.6 mi.	85,137.4	14.20v	38,869 min	30.40697	-89.42735	16023 Old Joe Moran St, Kiln, MS

Attachment: 20211018 - Philip's Pest Control Weekly Report for September 19-25 2021 (9928 : Spread

5:17:26 PM	On		54 mph	36 mph	53 mph SW	45 mph	0.996 g	0.461 g	3.8 mi.	85,138.6	14.26v	38,871 min	30.40518	-89.44494	16255 MS-43, Kiln, MS
5:19:26 PM	On		63 mph	49 mph	13 mph S	55 mph	0.114 g	0.331 g	5.4 mi.	85,140.2	14.29v	38,873 min	30.38437	-89.43978	14589 MS-43, Kiln, MS
5:21:26 PM	On		65 mph	51 mph	60 mph S	55 mph	0.996 g	0.339 g	7.1 mi.	85,141.9	14.38v	38,875 min	30.36331	-89.42539	13257 MS-43, Kiln, MS
5:23:26 PM	On		75 mph	61 mph	69 mph S	55 mph	0.135 g	0.204 g	9.1 mi.	85,143.9	14.26v	38,877 min	30.33510	-89.42790	11317 MS-43, Bay St Louis, M
5:25:26 PM	On		70 mph	56 mph	29 mph SE	55 mph	1.176 g	0.359 g	11.0 mi.	85,145.8	14.29v	38,879 min	30.31633	-89.40628	MS-43, Bay St Louis, MS
5:27:26 PM	On		66 mph	56 mph	0 mph SE	45 mph	0.127 g	0.408 g	12.8 mi.	85,147.6	14.17v	38,881 min	30.30629	-89.37856	403 US-90, Waveland, MS
5:29:26 PM	On		57 mph	37 mph	0 mph NE	25 mph	1.143 g	0.351 g	14.1 mi.	85,148.9	14.20v	38,883 min	30.31253	-89.35937	1001 Washington St, Bay St Louis, MS
5:31:26 PM	On		46 mph	8 mph	0 mph N	45 mph	1.278 g	0.473 g	14.4 mi.	85,149.2	14.32v	38,885 min	30.31449	-89.35577	1001 US-90, Bay St Louis, MS
5:33:26 PM	On		2 mph	0 mph	0 mph N	45 mph	0.000 g	0.000 g	14.4 mi.	85,149.2	14.17v	38,887 min	30.31449	-89.35577	1001 US-90, Bay St Louis, MS
5:35:26 PM	On		3 mph	0 mph	0 mph SW	45 mph	0.735 g	0.461 g	14.4 mi.	85,149.2	14.11v	38,889 min	30.31451	-89.35594	1001 US-90, Bay St Louis, MS
5:37:26 PM	On		3 mph	0 mph	0 mph S	45 mph	0.665 g	0.429 g	14.4 mi.	85,149.2	14.17v	38,891 min	30.31448	-89.35596	1001 US-90, Bay St Louis, MS
5:39:26 PM	On		1 mph	0 mph	0 mph S	45 mph	0.000 g	0.000 g	14.4 mi.	85,149.2	14.11v	38,893 min	30.31448	-89.35596	1001 US-90, Bay St Louis, MS
5:41:26 PM	On		2 mph	0 mph	0 mph S	45 mph	0.894 g	0.453 g	14.4 mi.	85,149.2	14.17v	38,895 min	30.31436	-89.35596	1001 US-90, Bay St Louis, MS
5:43:26 PM	On		4 mph	0 mph	0 mph S	45 mph	0.690 g	0.359 g	14.4 mi.	85,149.2	14.32v	38,897 min	30.31429	-89.35593	1001 US-90, Bay St Louis, MS
5:45:26 PM	On		54 mph	14 mph	54 mph W	45 mph	0.963 g	0.261 g	14.8 mi.	85,149.6	14.35v	38,899 min	30.31148	-89.36286	1143 US-90, Bay St Louis, MS
5:47:26 PM	On		55 mph	26 mph	0 mph NE	-	0.135 g	0.363 g	15.7 mi.	85,150.5	14.20v	38,901 min	30.30767	-89.37597	2400 McLaurin Rd, Waveland MS
5:49:26 PM	On		0 mph	0 mph	0 mph NE	-	0.000 g	0.000 g	15.7 mi.	85,150.5	14.20v	38,903 min	30.30767	-89.37597	2400 McLaurin Rd, Waveland MS
5:51:26 PM	On		0 mph	0 mph	0 mph NE	-	0.000 g	0.000 g	15.7 mi.	85,150.5	14.23v	38,905 min	30.30767	-89.37597	2400 McLaurin Rd, Waveland MS
5:52:10 PM		Idling - OBD	0 mph	0 mph	0 mph NE	-	0.000 g	0.000 g	15.7 mi.	85,150.5	14.29v	38,905 min	30.30767	-89.37597	2400 McLaurin Rd, Waveland MS
5:53:26 PM	On		0 mph	0 mph	0 mph NE	-	0.000 g	0.000 g	15.7 mi.	85,150.5	13.86v	38,907 min	30.30767	-89.37597	2400 McLaurin Rd, Waveland MS
5:55:26 PM	On		16 mph	2 mph	0 mph S	45 mph	0.984 g	0.339 g	15.8 mi.	85,150.6	13.28v	38,909 min	30.30729	-89.37615	302 US-90, Waveland, MS
5:57:26 PM	On		52 mph	32 mph	47 mph W	45 mph	0.951 g	0.408 g	16.8 mi.	85,151.6	13.47v	38,911 min	30.30133	-89.39235	US-90, Waveland, MS

Attachment: 20211018 - Philip's Pest Control Weekly Report for September 19-25 2021 (9928 : Spread

5:59:26 PM	On	48 mph	34 mph	9 mph SW	-	0.543 g	0.624 g	18.0 mi.	85,152.8	13.04v	38,913 min	30.28797	-89.39615	Edna St, Waveland, MS
6:01:26 PM	On	32 mph	17 mph	19 mph E	-	0.396 g	0.355 g	18.5 mi.	85,153.3	13.50v	38,915 min	30.28669	-89.39682	1119 Dicks St, Waveland, MS
6:03:26 PM	On	19 mph	13 mph	14 mph E	-	0.171 g	0.184 g	19.0 mi.	85,153.8	13.47v	38,917 min	30.28487	-89.39657	1101 Amar St, Waveland, MS
6:05:26 PM	On	14 mph	11 mph	12 mph E	-	0.229 g	0.180 g	19.3 mi.	85,154.1	13.62v	38,919 min	30.28391	-89.39369	917 Willow St, Waveland, MS
6:07:26 PM	On	23 mph	12 mph	12 mph W	-	1.224 g	0.408 g	19.7 mi.	85,154.5	13.59v	38,921 min	30.28295	-89.39604	1046 Shipp St, Waveland, MS
6:09:26 PM	On	14 mph	12 mph	14 mph NE	-	0.849 g	0.429 g	20.1 mi.	85,154.9	13.44v	38,923 min	30.28328	-89.39198	901 Shipp St, Waveland, MS
6:11:26 PM	On	22 mph	13 mph	13 mph W	-	0.212 g	0.229 g	20.6 mi.	85,155.4	13.59v	38,925 min	30.28237	-89.39685	1084 Maple St, Waveland, MS
6:13:26 PM	On	26 mph	13 mph	13 mph W	-	0.882 g	0.453 g	21.0 mi.	85,155.8	13.62v	38,927 min	30.28122	-89.39585	1206 Taranto St, Waveland, M
6:15:26 PM	On	14 mph	10 mph	2 mph S	-	1.086 g	0.339 g	21.3 mi.	85,156.1	13.56v	38,929 min	30.28035	-89.39598	Duverney Rd, Waveland, MS
6:17:26 PM	On	21 mph	14 mph	14 mph N	-	1.098 g	0.282 g	21.8 mi.	85,156.6	13.59v	38,931 min	30.27917	-89.39194	123 Kelly Ln, Waveland, MS
6:19:26 PM	On	32 mph	14 mph	12 mph W	-	1.073 g	0.461 g	22.3 mi.	85,157.1	13.59v	38,933 min	30.27882	-89.38981	140 Baker St, Waveland, MS
6:21:26 PM	On	14 mph	12 mph	11 mph N	-	0.282 g	0.216 g	22.7 mi.	85,157.5	13.62v	38,935 min	30.27724	-89.39230	816 Tippen St, Waveland, MS
6:23:26 PM	On	16 mph	12 mph	7 mph N	-	0.804 g	0.465 g	23.1 mi.	85,157.9	13.59v	38,937 min	30.27639	-89.39026	View St, Waveland, MS
6:25:26 PM	On	26 mph	12 mph	16 mph S	-	0.951 g	0.318 g	23.5 mi.	85,158.3	13.59v	38,939 min	30.27487	-89.39331	Browns Ave, Waveland, MS
6:27:26 PM	On	35 mph	17 mph	14 mph E	-	0.241 g	0.343 g	24.0 mi.	85,158.8	13.56v	38,941 min	30.27318	-89.39125	205 Annson Way, Waveland, M
6:29:26 PM	On	16 mph	13 mph	14 mph E	-	0.282 g	0.216 g	24.5 mi.	85,159.3	13.62v	38,943 min	30.27130	-89.38774	423 Sears Ave, Waveland, MS
6:31:26 PM	On	16 mph	10 mph	15 mph W	-	1.053 g	0.433 g	24.8 mi.	85,159.6	13.59v	38,945 min	30.27059	-89.38651	208 4th St, Waveland, MS
6:33:26 PM	On	24 mph	12 mph	12 mph W	-	0.963 g	0.339 g	25.2 mi.	85,160.0	13.59v	38,947 min	30.26910	-89.38815	208 2nd St, Waveland, MS
6:35:26 PM	On	14 mph	10 mph	5 mph NW	-	0.971 g	0.371 g	25.6 mi.	85,160.4	13.59v	38,949 min	30.26831	-89.38834	146 Dane Rd, Waveland, MS
6:37:26 PM	On	28 mph	14 mph	14 mph N	-	2.559 g	0.331 g	26.0 mi.	85,160.8	13.59v	38,951 min	30.26970	-89.38700	210 Sears Ave, Waveland, MS
6:39:26 PM	On	16 mph	14 mph	13 mph S	-	0.171 g	0.147 g	26.5 mi.	85,161.3	13.59v	38,953 min	30.27438	-89.38726	241 Gulf Dr, Waveland, MS
6:41:26 PM	On	17 mph	13 mph	14 mph N	-	0.241 g	0.408 g	26.9 mi.	85,161.7	13.59v	38,955 min	30.27541	-89.38486	208 Market St, Waveland, MS

Attachment: 20211018 - Philip's Pest Control Weekly Report for September 19-25 2021 (9928 : Spread

6:43:26 PM	On	15 mph	13 mph	14 mph E	-	0.167 g	0.135 g	27.3 mi.	85,162.1	13.62v	38,957 min	30.27695	-89.38765	115 North St, Waveland, MS
6:45:26 PM	On	22 mph	12 mph	11 mph NE	-	0.996 g	0.314 g	27.7 mi.	85,162.5	13.62v	38,959 min	30.27761	-89.38567	Oak St, Waveland, MS
6:47:26 PM	On	16 mph	13 mph	14 mph SE	-	0.159 g	0.147 g	28.1 mi.	85,162.9	13.59v	38,961 min	30.27844	-89.38418	321 Tide St, Waveland, MS
6:49:26 PM	On	14 mph	12 mph	11 mph NW	-	0.135 g	0.135 g	28.5 mi.	85,163.3	13.59v	38,963 min	30.27670	-89.38044	206 Surf St, Waveland, MS
6:51:26 PM	On	15 mph	12 mph	10 mph NE	-	0.996 g	0.371 g	28.9 mi.	85,163.7	13.59v	38,965 min	30.28052	-89.38529	403 Pine St, Waveland, MS
6:53:26 PM	On	16 mph	14 mph	14 mph SE	-	0.069 g	0.065 g	29.4 mi.	85,164.2	13.50v	38,967 min	30.27658	-89.37935	Sandy St, Waveland, MS
6:55:26 PM	On	14 mph	10 mph	10 mph NE	25 mph	0.816 g	0.429 g	29.7 mi.	85,164.5	13.56v	38,969 min	30.27340	-89.37685	426 S Beach Blvd, Waveland MS
6:57:26 PM	On	22 mph	15 mph	14 mph NW	-	0.167 g	0.184 g	30.2 mi.	85,165.0	13.59v	38,971 min	30.27778	-89.37936	210 Pine Ridge Dr, Waveland MS
6:59:26 PM	On	16 mph	13 mph	9 mph N	-	0.090 g	0.192 g	30.7 mi.	85,165.5	13.56v	38,973 min	30.28224	-89.38454	Pine Ridge Dr, Waveland, MS
7:01:26 PM	On	16 mph	14 mph	14 mph SE	-	0.147 g	0.114 g	31.1 mi.	85,165.9	13.59v	38,975 min	30.27846	-89.37897	213 Farrar Ln, Waveland, MS
7:03:26 PM	On	15 mph	13 mph	11 mph NW	-	0.159 g	0.114 g	31.5 mi.	85,166.3	13.59v	38,977 min	30.28226	-89.38209	Marcus Dr, Waveland, MS
7:05:26 PM	On	22 mph	15 mph	12 mph SE	-	0.171 g	0.147 g	32.0 mi.	85,166.8	13.59v	38,979 min	30.28445	-89.37654	305 Favre St, Waveland, MS
7:07:26 PM	On	16 mph	14 mph	16 mph SE	-	0.078 g	0.192 g	32.5 mi.	85,167.3	13.65v	38,981 min	30.28168	-89.38003	203 Vacation Ln, Waveland, MS
7:09:26 PM	On	17 mph	14 mph	14 mph SE	-	0.090 g	0.069 g	32.9 mi.	85,167.7	13.53v	38,983 min	30.27709	-89.37455	105 Vacation Ln, Waveland, MS
7:11:26 PM	On	32 mph	17 mph	15 mph NW	-	0.204 g	0.318 g	33.5 mi.	85,168.3	13.62v	38,985 min	30.28249	-89.37450	152 Favre St, Waveland, MS
7:13:26 PM	On	21 mph	15 mph	12 mph SE	-	0.216 g	0.114 g	34.0 mi.	85,168.8	13.59v	38,987 min	30.28371	-89.37389	307 Davis St, Waveland, MS
7:15:26 PM	On	14 mph	11 mph	8 mph SE	-	0.135 g	0.196 g	34.3 mi.	85,169.1	13.62v	38,989 min	30.28421	-89.37286	217 St Joseph St, Waveland, MS
7:17:26 PM	On	27 mph	13 mph	11 mph NW	-	0.298 g	0.420 g	34.8 mi.	85,169.6	13.68v	38,991 min	30.28174	-89.36989	106 St Joseph St, Waveland, MS
7:19:26 PM	On	24 mph	18 mph	12 mph NW	-	0.216 g	0.229 g	35.3 mi.	85,170.1	13.38v	38,993 min	30.28761	-89.37530	Coleman Ave, Waveland, MS
7:21:26 PM	On	14 mph	11 mph	10 mph SE	-	0.171 g	0.249 g	35.7 mi.	85,170.5	13.62v	38,995 min	30.28923	-89.37368	409 Merritt St, Waveland, MS
7:23:26 PM	On	17 mph	11 mph	14 mph NW	-	0.824 g	0.384 g	36.1 mi.	85,170.9	13.68v	38,997 min	30.29217	-89.37639	Amelda St, Waveland, MS
7:25:26 PM	On	20 mph	13 mph	9 mph SE	-	0.273 g	0.192 g	36.5 mi.	85,171.3	13.59v	38,999 min	30.29072	-89.37409	Bradford Ln, Waveland, MS

Attachment: 20211018 - Philip's Pest Control Weekly Report for September 19-25 2021 (9928 : Spread

7:27:26 PM	On		14 mph	11 mph	12 mph NE	-	0.282 g	0.237 g	36.9 mi.	85,171.7	13.62v	39,001 min	30.29192	-89.37257	309 Jeff Davis Ave, Waveland, MS
7:29:26 PM	On		16 mph	13 mph	14 mph NW	-	0.171 g	0.273 g	37.3 mi.	85,172.1	13.59v	39,003 min	30.29640	-89.37555	Fellgrass St, Waveland, MS
7:31:26 PM	On		14 mph	11 mph	13 mph SE	-	1.053 g	0.384 g	37.7 mi.	85,172.5	13.62v	39,005 min	30.29472	-89.37265	515 St Anthony St, Waveland, MS
7:33:26 PM	On		17 mph	13 mph	14 mph NW	-	1.269 g	0.371 g	38.1 mi.	85,172.9	13.59v	39,007 min	30.29547	-89.37095	528 Meadow Ln, Waveland, M
7:35:26 PM	On		14 mph	10 mph	7 mph SE	-	1.380 g	0.473 g	38.4 mi.	85,173.2	13.59v	39,009 min	30.29606	-89.37163	541 Meadow Ln, Waveland, M
7:37:26 PM	On		14 mph	12 mph	11 mph SE	-	0.906 g	0.441 g	38.8 mi.	85,173.6	13.59v	39,011 min	30.29290	-89.36690	409 Lizana Ln, Waveland, MS
7:39:26 PM	On		14 mph	9 mph	14 mph NW	-	1.029 g	0.408 g	39.1 mi.	85,173.9	13.59v	39,013 min	30.29396	-89.36817	426 Lizana Ln, Waveland, MS
7:41:26 PM	On		36 mph	18 mph	2 mph SW	-	0.963 g	0.351 g	39.7 mi.	85,174.5	13.56v	39,015 min	30.28934	-89.37628	100 Jeff Davis Ave, Waveland, MS
7:43:26 PM	On		24 mph	14 mph	14 mph E	-	0.869 g	0.286 g	40.2 mi.	85,175.0	13.59v	39,017 min	30.29227	-89.38043	Music St, Waveland, MS
7:45:26 PM	On		14 mph	13 mph	11 mph W	-	0.122 g	0.196 g	40.6 mi.	85,175.4	13.59v	39,019 min	30.29378	-89.37984	230 Pompano St, Waveland, M
7:47:26 PM	On		14 mph	12 mph	11 mph W	-	0.167 g	0.196 g	41.0 mi.	85,175.8	13.59v	39,021 min	30.29524	-89.37930	244 Gulfside St, Waveland, M
7:49:26 PM	On		16 mph	12 mph	15 mph S	-	0.192 g	0.216 g	41.4 mi.	85,176.2	13.59v	39,023 min	30.29460	-89.37662	807 St Joseph St, Waveland, MS
7:51:26 PM	On		42 mph	14 mph	0 mph W	-	0.261 g	0.331 g	41.9 mi.	85,176.7	13.62v	39,025 min	30.29249	-89.38198	701 Combel St, Waveland, MS
7:53:26 PM	On		0 mph	0 mph	0 mph W	-	0.000 g	0.000 g	41.9 mi.	85,176.7	13.62v	39,027 min	30.29249	-89.38198	701 Combel St, Waveland, MS
7:55:26 PM	On		0 mph	0 mph	0 mph W	-	0.000 g	0.000 g	41.9 mi.	85,176.7	13.56v	39,029 min	30.29249	-89.38198	701 Combel St, Waveland, MS
7:56:16 PM		Idling - OBD	0 mph	0 mph	0 mph W	-	0.000 g	0.000 g	41.9 mi.	85,176.7	13.56v	39,029 min	30.29249	-89.38198	701 Combel St, Waveland, MS
7:57:26 PM	On		0 mph	0 mph	0 mph W	-	0.000 g	0.000 g	41.9 mi.	85,176.7	13.56v	39,031 min	30.29249	-89.38198	701 Combel St, Waveland, MS
7:59:26 PM	On		0 mph	0 mph	0 mph W	-	0.000 g	0.000 g	41.9 mi.	85,176.7	13.56v	39,033 min	30.29249	-89.38198	701 Combel St, Waveland, MS
8:01:16 PM		Idling - OBD	0 mph	0 mph	0 mph W	-	0.000 g	0.000 g	41.9 mi.	85,176.7	13.47v	39,033 min	30.29249	-89.38198	701 Combel St, Waveland, MS
8:01:26 PM	On		2 mph	0 mph	2 mph W	-	0.000 g	0.000 g	41.9 mi.	85,176.7	13.59v	39,035 min	30.29249	-89.38198	Hogan St, Waveland, MS
8:03:26 PM	On		25 mph	14 mph	4 mph N	-	0.861 g	0.408 g	42.3 mi.	85,177.1	13.62v	39,037 min	30.29256	-89.39020	1100 Sycamore St, Waveland, MS
8:05:26 PM	On		17 mph	7 mph	7 mph E	-	1.065 g	0.473 g	42.6 mi.	85,177.4	13.62v	39,039 min	30.29345	-89.39274	Grove St, Waveland, MS

Attachment: 20211018 - Philip's Pest Control Weekly Report for September 19-25 2021 (9928 : Spread

8:07:26 PM	On	16 mph	13 mph	12 mph S	-	0.224 g	0.216 g	43.0 mi.	85,177.8	13.59v	39,041 min	30.29491	-89.39182	1311 Sharon St, Waveland, MS
8:09:26 PM	On	14 mph	10 mph	5 mph NE	-	0.894 g	0.531 g	43.3 mi.	85,178.1	13.44v	39,043 min	30.29600	-89.38877	Gwen St, Waveland, MS
8:11:26 PM	On	15 mph	11 mph	10 mph E	-	0.939 g	0.384 g	43.7 mi.	85,178.5	13.59v	39,045 min	30.29754	-89.39184	717 Zimmerman Ln, Wavelar MS
8:13:26 PM	On	13 mph	9 mph	12 mph E	-	0.906 g	0.461 g	44.0 mi.	85,178.8	13.59v	39,047 min	30.29824	-89.39193	Boyd St, Waveland, MS
8:15:26 PM	On	22 mph	14 mph	21 mph S	-	0.780 g	0.396 g	44.5 mi.	85,179.3	13.59v	39,049 min	30.29300	-89.39022	1103 Sycamore St, Wavelan MS
8:17:26 PM	On	26 mph	15 mph	12 mph NW	-	0.971 g	0.359 g	45.0 mi.	85,179.8	13.44v	39,051 min	30.29254	-89.39594	1002 Rue de Lasalle St, Waveland, MS
8:19:26 PM	On	33 mph	21 mph	32 mph SE	30 mph	0.273 g	0.167 g	45.7 mi.	85,180.5	13.62v	39,053 min	30.28724	-89.39543	Waveland Ave, Waveland, MS
8:21:26 PM	On	32 mph	14 mph	12 mph W	-	0.167 g	0.249 g	46.2 mi.	85,181.0	13.62v	39,055 min	30.28516	-89.39116	812 Spruce St, Waveland, MS
8:23:26 PM	On	26 mph	13 mph	12 mph E	-	0.376 g	0.249 g	46.6 mi.	85,181.4	13.62v	39,057 min	30.28334	-89.38951	707 Birch St, Waveland, MS
8:25:26 PM	On	27 mph	11 mph	7 mph E	-	1.029 g	0.408 g	47.0 mi.	85,181.8	13.56v	39,059 min	30.28241	-89.38967	705 Cedar St, Waveland, MS
8:27:26 PM	On	34 mph	19 mph	33 mph NE	-	0.918 g	0.408 g	47.6 mi.	85,182.4	13.62v	39,061 min	30.28260	-89.38398	S Central Ave, Waveland, MS
8:29:26 PM	On	37 mph	27 mph	16 mph SE	-	0.400 g	0.327 g	48.5 mi.	85,183.3	13.62v	39,063 min	30.28639	-89.37172	307 Terrace Ave, Waveland, M
8:31:26 PM	On	32 mph	16 mph	14 mph NW	-	0.339 g	0.180 g	49.0 mi.	85,183.8	13.59v	39,065 min	30.28763	-89.37128	318 Hillcrest St, Waveland, MS
8:33:26 PM	On	25 mph	14 mph	14 mph SE	-	0.249 g	0.127 g	49.5 mi.	85,184.3	13.59v	39,067 min	30.28662	-89.36768	111 Lafitte Dr, Waveland, MS
8:35:26 PM	On	27 mph	16 mph	17 mph NW	-	0.522 g	0.490 g	50.0 mi.	85,184.8	13.59v	39,069 min	30.28928	-89.36785	120 Mollere Dr, Waveland, MS
8:37:26 PM	On	39 mph	28 mph	36 mph NW	25 mph	0.433 g	0.327 g	50.9 mi.	85,185.7	13.59v	39,071 min	30.29800	-89.36905	798 Nicholson Ave, Waveland MS
8:39:26 PM	On	60 mph	31 mph	60 mph NW	45 mph	0.318 g	0.359 g	51.9 mi.	85,186.7	13.62v	39,073 min	30.30850	-89.38110	9092 MS-43, Waveland, MS
8:41:26 PM	On	63 mph	62 mph	63 mph NW	55 mph	0.078 g	0.020 g	54.0 mi.	85,188.8	13.59v	39,075 min	30.32011	-89.41223	10704 MS-603, Bay St Louis, MS
8:43:26 PM	On	65 mph	64 mph	65 mph N	55 mph	0.069 g	0.110 g	56.1 mi.	85,190.9	13.56v	39,077 min	30.34511	-89.42583	12130 MS-603, Bay St Louis, MS
8:45:26 PM	On	65 mph	65 mph	65 mph NW	65 mph	0.069 g	0.090 g	58.3 mi.	85,193.1	13.59v	39,079 min	30.37350	-89.43254	MS-43, Kiln, MS
8:47:26 PM	On	65 mph	54 mph	48 mph NW	55 mph	0.212 g	0.261 g	60.1 mi.	85,194.9	13.59v	39,081 min	30.39630	-89.44693	MS-43, Kiln, MS
8:49:26 PM	On	68 mph	49 mph	52 mph SE	65 mph	0.257 g	0.727 g	61.7 mi.	85,196.5	13.62v	39,083 min	30.40754	-89.43149	6181 Kiln-Delisle Rd, Kiln, MS

Attachment: 20211018 - Philip's Pest Control Weekly Report for September 19-25 2021 (9928 : Spread

8:50:21 PM		Hard Right	53 mph	36 mph	28 mph E	-	0.318 g	0.535 g	62.3 mi.	85,197.1	13.65v	39,083 min	30.41061	-89.42650	Old Joe Moran St, Kiln, MS
8:50:47 PM		Hard Left	53 mph	40 mph	51 mph N	-	0.318 g	0.535 g	62.6 mi.	85,197.4	13.62v	39,083 min	30.41325	-89.42258	Old Joe Moran St, Kiln, MS
8:51:26 PM	On		53 mph	44 mph	49 mph N	-	0.637 g	0.624 g	63.2 mi.	85,198.0	13.59v	39,085 min	30.42130	-89.42125	Old Joe Moran St, Kiln, MS
8:53:26 PM	On		54 mph	41 mph	11 mph N	-	0.171 g	0.282 g	64.5 mi.	85,199.3	13.59v	39,087 min	30.43848	-89.41458	Joe Moran Rd, Kiln, MS
8:55:26 PM	On		10 mph	2 mph	0 mph NW	-	0.939 g	0.294 g	64.6 mi.	85,199.4	12.71v	39,089 min	30.43900	-89.41471	18403 Joe Moran Rd, Kiln, M
8:55:36 PM	Off		0 mph	0 mph	0 mph NW	-	0.000 g	0.000 g	64.6 mi.	85,199.4	12.71v	39,089 min	30.43900	-89.41471	18403 Joe Moran Rd, Kiln, M

Mon Sep 20, 2021

Time	Ignition	In-Cab Alert	Max Speed	Avg Speed	Inst Speed	Speed Limit	Max Accel	Max Decel	Distance	Odometer	Voltage	Run Time	Latitude	Longitude	Location
9:00:05 AM			0 mph	0 mph	0 mph NW	-	0.000 g	0.000 g	0.0 mi.	85,199.4	12.68v	39,089 min	30.43900	-89.41471	18403 Joe Moran Rd, Kiln, MS
2:09:09 PM	On		7 mph	0 mph	1 mph N	-	0.000 g	0.000 g	0.0 mi.	85,199.4	14.56v	39,089 min	30.43907	-89.41457	Joe Moran Rd, Kiln, MS
2:11:08 PM	On		7 mph	0 mph	0 mph SE	-	0.000 g	0.000 g	0.0 mi.	85,199.4	14.04v	39,091 min	30.43904	-89.41458	18403 Joe Moran Rd, Kiln, MS
2:13:08 PM	On		0 mph	0 mph	0 mph SE	-	0.000 g	0.000 g	0.0 mi.	85,199.4	14.07v	39,093 min	30.43904	-89.41458	18403 Joe Moran Rd, Kiln, MS
2:15:08 PM	On		8 mph	0 mph	0 mph N	-	0.690 g	0.327 g	0.0 mi.	85,199.4	14.07v	39,095 min	30.43917	-89.41464	18403 Joe Moran Rd, Kiln, MS
2:17:08 PM	On		2 mph	0 mph	0 mph N	-	0.000 g	0.000 g	0.0 mi.	85,199.4	14.07v	39,097 min	30.43917	-89.41464	18403 Joe Moran Rd, Kiln, MS
2:19:05 PM		Idling - OBD	0 mph	0 mph	0 mph N	-	0.000 g	0.000 g	0.0 mi.	85,199.4	14.07v	39,097 min	30.43917	-89.41464	18403 Joe Moran Rd, Kiln, MS
2:19:08 PM	On		0 mph	0 mph	0 mph N	-	0.000 g	0.000 g	0.0 mi.	85,199.4	14.04v	39,099 min	30.43917	-89.41464	18403 Joe Moran Rd, Kiln, MS
2:21:08 PM	On		6 mph	1 mph	0 mph S	-	0.690 g	0.486 g	0.0 mi.	85,199.4	14.04v	39,101 min	30.43905	-89.41452	18403 Joe Moran Rd, Kiln, MS
2:23:08 PM	On		27 mph	6 mph	27 mph SW	-	0.824 g	0.196 g	0.2 mi.	85,199.6	13.98v	39,103 min	30.43758	-89.41681	Joe Moran Rd, Kiln, MS
2:25:08 PM	On		47 mph	42 mph	47 mph SW	-	0.159 g	0.216 g	1.6 mi.	85,201.0	13.98v	39,105 min	30.41829	-89.42185	Old Joe Moran St, Kiln, MS
2:27:08 PM	On		47 mph	35 mph	46 mph W	65 mph	0.196 g	0.363 g	2.8 mi.	85,202.2	13.92v	39,107 min	30.40700	-89.43006	6140 Kiln-Delisle Rd, Kiln, MS
2:29:08 PM	On		58 mph	40 mph	57 mph SW	45 mph	1.155 g	0.396 g	4.1 mi.	85,203.5	13.38v	39,109 min	30.40144	-89.44768	MS-43, Kiln, MS
2:31:08 PM	On		58 mph	26 mph	0 mph E	-	0.269 g	0.429 g	5.0 mi.	85,204.4	13.35v	39,111 min	30.39632	-89.43973	6172 Comanche St, Kiln, MS

Attachment: 20211018 - Philip's Pest Control Weekly Report for September 19-25 2021 (9928 : Spread

2:33:08 PM	On	0 mph	0 mph	0 mph E	-	0.000 g	0.000 g	5.0 mi.	85,204.4	13.35v	39,113 min	30.39632	-89.43973	6172 Comanche St, Kiln, MS
2:35:08 PM	On	0 mph	0 mph	0 mph E	-	0.000 g	0.000 g	5.0 mi.	85,204.4	13.35v	39,115 min	30.39632	-89.43973	6172 Comanche St, Kiln, MS
2:37:08 PM	On	34 mph	14 mph	0 mph W	55 mph	5.135 g	0.441 g	5.5 mi.	85,204.9	13.25v	39,117 min	30.39395	-89.44536	15390 MS-43, Kiln, MS
2:39:08 PM	On	68 mph	39 mph	58 mph SE	55 mph	1.461 g	0.327 g	6.8 mi.	85,206.2	13.16v	39,119 min	30.37671	-89.43594	MS-43, Kiln, MS
2:41:08 PM	On	64 mph	46 mph	12 mph S	55 mph	1.110 g	0.473 g	8.3 mi.	85,207.7	13.50v	39,121 min	30.35772	-89.42313	MS-43, Bay St Louis, MS
2:43:08 PM	On	75 mph	64 mph	75 mph E	70 mph	1.200 g	0.359 g	10.4 mi.	85,209.8	13.59v	39,123 min	30.36845	-89.38975	I-10, Diamondhead, MS
2:45:08 PM	On	75 mph	40 mph	0 mph NW	-	0.343 g	0.339 g	11.8 mi.	85,211.2	13.38v	39,125 min	30.36512	-89.37818	2430 Airport Dr, Diamondhea MS
2:47:08 PM	On	33 mph	9 mph	21 mph NE	-	1.224 g	0.531 g	12.1 mi.	85,211.5	13.41v	39,127 min	30.36731	-89.37456	3400 Yacht Club Cir, Diamondhead, MS
2:49:08 PM	On	37 mph	26 mph	27 mph N	30 mph	1.020 g	0.249 g	13.0 mi.	85,212.4	13.59v	39,129 min	30.37933	-89.37803	Diamondhead Dr N, Diamondhead, MS
2:51:08 PM	On	30 mph	21 mph	29 mph NE	-	1.302 g	0.518 g	13.7 mi.	85,213.1	13.56v	39,131 min	30.38816	-89.38008	7318 Analii St, Diamondhead MS
2:53:08 PM	On	36 mph	25 mph	21 mph NE	30 mph	1.167 g	0.518 g	14.5 mi.	85,213.9	13.59v	39,133 min	30.39606	-89.37068	85547 Diamondhead Dr W, Diamondhead, MS
2:55:08 PM	On	33 mph	23 mph	30 mph NE	-	0.212 g	0.384 g	15.3 mi.	85,214.7	13.41v	39,135 min	30.40188	-89.36068	9612 Kino St, Diamondhead, MS
2:57:08 PM	On	45 mph	11 mph	9 mph NW	-	1.359 g	0.408 g	15.7 mi.	85,215.1	13.53v	39,137 min	30.40478	-89.36545	Kapalama Dr, Diamondhead, MS
2:59:08 PM	On	44 mph	25 mph	29 mph SW	30 mph	1.531 g	0.543 g	16.5 mi.	85,215.9	13.56v	39,139 min	30.39965	-89.36692	95508 Diamondhead Dr W, Diamondhead, MS
3:01:08 PM	On	35 mph	29 mph	2 mph W	30 mph	0.918 g	0.498 g	17.5 mi.	85,216.9	13.68v	39,141 min	30.39086	-89.37900	73626 Diamondhead Dr N, Diamondhead, MS
3:03:08 PM	On	30 mph	21 mph	20 mph S	30 mph	0.996 g	0.261 g	18.2 mi.	85,217.6	13.65v	39,143 min	30.38146	-89.37970	5337 Diamondhead Cir, Diamondhead, MS
3:05:08 PM	On	63 mph	29 mph	63 mph W	70 mph	1.053 g	0.453 g	19.2 mi.	85,218.6	13.59v	39,145 min	30.37081	-89.38366	I-10, Diamondhead, MS
3:07:08 PM	On	73 mph	66 mph	63 mph W	70 mph	0.261 g	0.135 g	21.3 mi.	85,220.7	13.35v	39,147 min	30.36010	-89.41841	I-10, Bay St Louis, MS
3:09:08 PM	On	63 mph	51 mph	57 mph S	55 mph	0.229 g	0.396 g	23.0 mi.	85,222.4	13.28v	39,149 min	30.34046	-89.42805	MS-43, Bay St Louis, MS
3:11:08 PM	On	62 mph	54 mph	36 mph S	-	0.216 g	0.327 g	24.8 mi.	85,224.2	13.25v	39,151 min	30.31948	-89.41335	10115 Tigris St, Bay St Louis, MS
3:13:08 PM	On	39 mph	5 mph	0 mph W	-	0.224 g	0.331 g	25.0 mi.	85,224.4	13.38v	39,153 min	30.31778	-89.41420	5022 Red St, Bay St Louis, MS
3:15:08 PM	On	37 mph	22 mph	29 mph S	35 mph	1.098 g	0.376 g	25.8 mi.	85,225.2	13.25v	39,155 min	30.31520	-89.40717	10121 Kiln Waveland Cutoff Rd, Bay St Louis, MS

Attachment: 20211018 - Philip's Pest Control Weekly Report for September 19-25 2021 (9928 : Spread

3:17:08 PM	On	37 mph	37 mph	37 mph SE	35 mph	0.159 g	0.033 g	27.0 mi.	85,226.4	13.19v	39,157 min	30.30056	-89.39894	2135 Waveland Ave, Waveland, MS
3:19:08 PM	On	37 mph	25 mph	33 mph SE	30 mph	0.996 g	0.351 g	27.8 mi.	85,227.2	13.25v	39,159 min	30.28897	-89.39677	1515 Waveland Ave, Waveland MS
3:21:08 PM	On	33 mph	27 mph	33 mph SE	25 mph	1.155 g	0.327 g	28.7 mi.	85,228.1	13.35v	39,161 min	30.27884	-89.38754	Waveland Ave, Waveland, MS
3:23:08 PM	On	35 mph	12 mph	0 mph SE	25 mph	0.045 g	0.416 g	29.1 mi.	85,228.5	13.38v	39,163 min	30.27504	-89.38266	169 Waveland Ave, Waveland MS
3:25:08 PM	On	33 mph	22 mph	33 mph NE	25 mph	1.065 g	0.486 g	29.8 mi.	85,229.2	13.35v	39,165 min	30.27555	-89.37490	S Beach Blvd, Waveland, MS
3:27:08 PM	On	33 mph	31 mph	32 mph NE	25 mph	0.045 g	0.069 g	30.9 mi.	85,230.3	13.28v	39,167 min	30.28669	-89.36358	N Beach Blvd, Waveland, MS
3:29:08 PM	On	32 mph	32 mph	29 mph NE	25 mph	0.049 g	0.045 g	31.9 mi.	85,231.3	13.28v	39,169 min	30.29280	-89.34751	N Beach Blvd, Waveland, MS
3:31:08 PM	On	30 mph	29 mph	22 mph NE	25 mph	0.078 g	0.192 g	32.9 mi.	85,232.3	13.25v	39,171 min	30.30064	-89.33393	812 S Beach Blvd, Bay St Loui MS
3:33:08 PM	On	34 mph	22 mph	6 mph NE	25 mph	0.114 g	0.376 g	33.6 mi.	85,233.0	13.31v	39,173 min	30.30916	-89.32645	206 S Beach Blvd, Bay St Loui MS
3:35:08 PM	On	35 mph	17 mph	1 mph W	-	1.053 g	0.486 g	34.2 mi.	85,233.6	13.31v	39,175 min	30.31615	-89.32425	103 Bayview Ct, Bay St Louis MS
3:37:08 PM	On	20 mph	8 mph	0 mph SE	-	0.735 g	0.408 g	34.5 mi.	85,233.9	13.31v	39,177 min	30.31706	-89.32850	207 Ruella Ave, Bay St Louis, MS
3:39:08 PM	On	7 mph	0 mph	0 mph NE	-	0.735 g	0.314 g	34.5 mi.	85,233.9	13.41v	39,179 min	30.31711	-89.32874	207 Ruella Ave, Bay St Louis, MS
3:41:08 PM	On	30 mph	6 mph	30 mph N	-	1.176 g	0.510 g	34.7 mi.	85,234.1	13.22v	39,181 min	30.31761	-89.32655	543 N 2nd St, Bay St Louis, MS
3:43:08 PM	On	55 mph	26 mph	54 mph W	45 mph	1.155 g	0.359 g	35.5 mi.	85,234.9	13.22v	39,183 min	30.32023	-89.33288	US-90, Bay St Louis, MS
3:45:08 PM	On	54 mph	22 mph	0 mph SW	-	0.306 g	0.318 g	36.3 mi.	85,235.7	13.13v	39,185 min	30.31834	-89.34464	533 Highway 90, Bay St Louis MS
3:47:08 PM	On	0 mph	0 mph	0 mph SE	-	0.000 g	0.000 g	36.3 mi.	85,235.7	13.35v	39,187 min	30.31830	-89.34464	533 Highway 90, Bay St Louis MS
3:49:08 PM	On	3 mph	0 mph	0 mph E	-	0.645 g	0.429 g	36.3 mi.	85,235.7	13.07v	39,189 min	30.31827	-89.34461	533 Highway 90, Bay St Louis MS
3:51:08 PM	On	31 mph	3 mph	31 mph W	45 mph	0.918 g	0.498 g	36.4 mi.	85,235.8	13.31v	39,191 min	30.31748	-89.34522	603 US-90, Bay St Louis, MS
3:53:08 PM	On	43 mph	28 mph	34 mph W	45 mph	1.029 g	0.339 g	37.3 mi.	85,236.7	13.25v	39,193 min	30.31243	-89.35998	1101 US-90, Bay St Louis, MS
3:55:08 PM	On	47 mph	35 mph	40 mph W	-	0.318 g	0.331 g	38.5 mi.	85,237.9	13.25v	39,195 min	30.31173	-89.37936	3122 Longfellow Rd, Bay St Louis, MS
3:57:08 PM	On	71 mph	51 mph	12 mph NW	55 mph	0.282 g	0.388 g	40.2 mi.	85,239.6	13.10v	39,197 min	30.31654	-89.40638	10492 MS-603, Bay St Louis, MS
3:59:08 PM	On	71 mph	39 mph	2 mph SE	-	0.869 g	0.461 g	41.5 mi.	85,240.9	13.13v	39,199 min	30.32804	-89.42307	11194 Highway 603, Bay St Louis, MS

Attachment: 20211018 - Philip's Pest Control Weekly Report for September 19-25 2021 (9928 : Spread

4:01:08 PM	On		17 mph	4 mph	0 mph NW	55 mph	1.131 g	0.510 g	41.6 mi.	85,241.0	13.31v	39,201 min	30.32716	-89.42204	11086 MS-43, Bay St Louis, MS
4:03:08 PM	On		0 mph	0 mph	0 mph NW	55 mph	0.000 g	0.000 g	41.6 mi.	85,241.0	13.16v	39,203 min	30.32716	-89.42204	11086 MS-43, Bay St Louis, M
4:05:08 PM	On		0 mph	0 mph	0 mph SW	55 mph	0.000 g	0.000 g	41.6 mi.	85,241.0	13.28v	39,205 min	30.32714	-89.42205	11086 MS-43, Bay St Louis, M
4:07:08 PM	On		0 mph	0 mph	0 mph SW	55 mph	0.000 g	0.000 g	41.6 mi.	85,241.0	13.31v	39,207 min	30.32714	-89.42205	11086 MS-43, Bay St Louis, M
4:08:18 PM		Idling - OBD	0 mph	0 mph	0 mph SW	55 mph	0.000 g	0.000 g	41.6 mi.	85,241.0	13.35v	39,207 min	30.32714	-89.42205	11086 MS-43, Bay St Louis, M
4:09:08 PM	On		0 mph	0 mph	0 mph SW	55 mph	0.000 g	0.000 g	41.6 mi.	85,241.0	13.31v	39,209 min	30.32714	-89.42205	11086 MS-43, Bay St Louis, M
4:11:08 PM	On		2 mph	0 mph	0 mph SW	55 mph	0.000 g	0.000 g	41.6 mi.	85,241.0	13.25v	39,211 min	30.32714	-89.42205	11086 MS-43, Bay St Louis, M
4:13:08 PM	On		0 mph	0 mph	0 mph SW	55 mph	0.000 g	0.000 g	41.6 mi.	85,241.0	13.25v	39,213 min	30.32714	-89.42205	11086 MS-43, Bay St Louis, M
4:15:08 PM	On		0 mph	0 mph	0 mph SW	55 mph	0.000 g	0.000 g	41.6 mi.	85,241.0	13.31v	39,215 min	30.32714	-89.42205	11086 MS-43, Bay St Louis, M
4:15:47 PM		Idling - OBD	0 mph	0 mph	0 mph SW	55 mph	0.000 g	0.000 g	41.6 mi.	85,241.0	13.28v	39,215 min	30.32714	-89.42205	11086 MS-43, Bay St Louis, M
4:17:08 PM	On		0 mph	0 mph	0 mph SW	55 mph	0.000 g	0.000 g	41.6 mi.	85,241.0	13.22v	39,217 min	30.32714	-89.42205	11086 MS-43, Bay St Louis, M
4:19:08 PM	On		0 mph	0 mph	0 mph SW	55 mph	0.000 g	0.000 g	41.6 mi.	85,241.0	13.22v	39,219 min	30.32714	-89.42205	11086 MS-43, Bay St Louis, M
4:20:47 PM		Idling - OBD	0 mph	0 mph	0 mph SW	55 mph	0.000 g	0.000 g	41.6 mi.	85,241.0	13.28v	39,219 min	30.32714	-89.42205	11086 MS-43, Bay St Louis, M
4:21:08 PM	On		0 mph	0 mph	0 mph SW	55 mph	0.000 g	0.000 g	41.6 mi.	85,241.0	13.22v	39,221 min	30.32714	-89.42205	11086 MS-43, Bay St Louis, M
4:23:08 PM	On		40 mph	4 mph	40 mph SE	55 mph	1.327 g	0.318 g	41.7 mi.	85,241.1	13.22v	39,223 min	30.32643	-89.42253	MS-43, Bay St Louis, MS
4:25:08 PM	On		71 mph	50 mph	42 mph S	35 mph	0.216 g	0.204 g	43.4 mi.	85,242.8	13.22v	39,225 min	30.30918	-89.40654	Kiln Waveland Cutoff Rd, Bay S Louis, MS
4:27:08 PM	On		63 mph	41 mph	63 mph W	65 mph	0.420 g	0.314 g	44.8 mi.	85,244.2	13.13v	39,227 min	30.29893	-89.40544	4070 US-90, Bay St Louis, MS
4:29:08 PM	On		71 mph	55 mph	26 mph W	-	0.306 g	0.331 g	46.6 mi.	85,246.0	12.98v	39,229 min	30.29666	-89.43314	6028 W Adams St, Bay St Loui MS
4:31:08 PM	On		26 mph	13 mph	14 mph W	-	1.086 g	0.396 g	47.0 mi.	85,246.4	13.16v	39,231 min	30.29666	-89.44031	6242 W Adams St, Bay St Loui MS
4:33:08 PM	On		15 mph	13 mph	14 mph E	-	0.224 g	0.273 g	47.5 mi.	85,246.9	13.13v	39,233 min	30.29591	-89.43987	6197 W Benton St, Bay St Loui MS
4:35:08 PM	On		16 mph	13 mph	14 mph W	-	1.233 g	0.416 g	47.9 mi.	85,247.3	13.16v	39,235 min	30.29524	-89.43388	6010 W Clay St, Bay St Louis, MS
4:37:08 PM	On		16 mph	14 mph	14 mph W	-	0.192 g	0.298 g	48.4 mi.	85,247.8	13.16v	39,237 min	30.29524	-89.44195	6276 W Clay St, Bay St Louis, MS

Attachment: 20211018 - Philip's Pest Control Weekly Report for September 19-25 2021 (9928 : Spread

4:39:08 PM	On	16 mph	12 mph	1 mph E	-	0.171 g	0.371 g	48.8 mi.	85,248.2	13.19v	39,239 min	30.29455	-89.43883	6175 W Desoto St, Bay St Louis, MS
4:41:08 PM	On	17 mph	15 mph	16 mph W	-	1.041 g	0.461 g	49.3 mi.	85,248.7	13.28v	39,241 min	30.29388	-89.43832	6102 W Forrest St, Bay St Lou MS
4:43:08 PM	On	18 mph	14 mph	14 mph E	-	0.869 g	0.351 g	49.8 mi.	85,249.2	13.19v	39,243 min	30.29319	-89.44103	6207 W Grenada St, Bay St Louis, MS
4:45:08 PM	On	27 mph	15 mph	13 mph NW	-	1.143 g	0.498 g	50.3 mi.	85,249.7	13.19v	39,245 min	30.29192	-89.43450	W Hinds St, Bay St Louis, MS
4:47:08 PM	On	17 mph	14 mph	15 mph W	-	0.269 g	0.298 g	50.7 mi.	85,250.1	13.28v	39,247 min	30.29255	-89.44269	6263 W Hinds St, Bay St Loui MS
4:49:08 PM	On	31 mph	16 mph	14 mph SE	-	1.008 g	0.461 g	51.3 mi.	85,250.7	13.22v	39,249 min	30.29159	-89.43592	6029 W Itawamba St, Bay St Louis, MS
4:51:08 PM	On	36 mph	16 mph	13 mph S	-	0.384 g	0.351 g	51.8 mi.	85,251.2	13.16v	39,251 min	30.28993	-89.42768	8249 Jeff Davis Dr, Bay St Lou MS
4:53:08 PM	On	19 mph	14 mph	12 mph NW	-	0.204 g	0.204 g	52.3 mi.	85,251.7	13.28v	39,253 min	30.29048	-89.43515	6012 W Jackson St, Bay St Louis, MS
4:55:08 PM	On	32 mph	15 mph	14 mph S	-	1.098 g	0.371 g	52.8 mi.	85,252.2	13.19v	39,255 min	30.29090	-89.44341	8281 Harrison St, Bay St Loui MS
4:57:08 PM	On	30 mph	15 mph	6 mph SE	-	0.261 g	0.318 g	53.3 mi.	85,252.7	13.07v	39,257 min	30.28973	-89.43570	6001 W Kemper St, Bay St Louis, MS
4:59:08 PM	On	32 mph	15 mph	13 mph S	-	0.343 g	0.433 g	53.8 mi.	85,253.2	12.98v	39,259 min	30.28840	-89.42772	8221 Jeff Davis Dr, Bay St Lou MS
5:01:08 PM	On	25 mph	15 mph	6 mph NW	-	0.306 g	0.253 g	54.3 mi.	85,253.7	13.25v	39,261 min	30.28905	-89.43584	E Lamar St, Bay St Louis, MS
5:03:08 PM	On	17 mph	14 mph	12 mph S	-	0.216 g	0.229 g	54.8 mi.	85,254.2	13.22v	39,263 min	30.28933	-89.44346	8223 Harrison St, Bay St Louis MS
5:05:08 PM	On	21 mph	13 mph	9 mph S	-	0.918 g	0.429 g	55.2 mi.	85,254.6	13.28v	39,265 min	30.28829	-89.43652	7779 Hancock Dr, Bay St Louis MS
5:07:08 PM	On	29 mph	16 mph	23 mph E	-	0.261 g	0.420 g	55.8 mi.	85,255.2	13.19v	39,267 min	30.28765	-89.44279	W Oktibbeha St, Bay St Louis, MS
5:09:08 PM	On	50 mph	21 mph	42 mph NE	-	1.041 g	0.461 g	56.4 mi.	85,255.8	12.98v	39,269 min	30.29164	-89.43440	7880 Hancock Dr, Bay St Louis MS
5:11:08 PM	On	70 mph	34 mph	70 mph E	65 mph	0.384 g	0.396 g	57.6 mi.	85,257.0	13.16v	39,271 min	30.29907	-89.42534	US-90, Bay St Louis, MS
5:13:08 PM	On	74 mph	50 mph	1 mph NE	45 mph	0.792 g	0.461 g	59.3 mi.	85,258.7	13.10v	39,273 min	30.29951	-89.39768	801 US-90, Waveland, MS
5:15:08 PM	On	39 mph	15 mph	39 mph N	25 mph	1.233 g	0.453 g	59.7 mi.	85,259.1	13.13v	39,275 min	30.30636	-89.39752	9042 Ave B, Bay St Louis, MS
5:17:08 PM	On	70 mph	42 mph	0 mph SE	45 mph	0.318 g	0.498 g	61.2 mi.	85,260.6	13.07v	39,277 min	30.30910	-89.38198	9027 MS-603, Bay St Louis, MS
5:19:08 PM	On	17 mph	5 mph	0 mph NW	45 mph	1.188 g	0.416 g	61.3 mi.	85,260.7	13.28v	39,279 min	30.30871	-89.38098	9094 MS-43, Waveland, MS
5:21:08 PM	On	0 mph	0 mph	0 mph NW	45 mph	0.000 g	0.000 g	61.3 mi.	85,260.7	13.25v	39,281 min	30.30871	-89.38098	9094 MS-43, Waveland, MS

Attachment: 20211018 - Philip's Pest Control Weekly Report for September 19-25 2021 (9928 : Spread

5:23:08 PM	On	16 mph	2 mph	16 mph SW	-	0.906 g	0.371 g	61.4 mi.	85,260.8	13.10v	39,283 min	30.30926	-89.38167	Waveland, MS
5:25:08 PM	On	66 mph	39 mph	2 mph S	25 mph	0.351 g	0.371 g	62.7 mi.	85,262.1	12.98v	39,285 min	30.30811	-89.39723	9101 Ave B, Bay St Louis, MS
5:27:08 PM	On	35 mph	19 mph	27 mph W	45 mph	1.212 g	0.453 g	63.3 mi.	85,262.7	13.10v	39,287 min	30.29948	-89.39816	1200 US-90, Waveland, MS
5:29:08 PM	On	73 mph	61 mph	10 mph SW	-	0.171 g	0.339 g	65.4 mi.	85,264.8	13.01v	39,289 min	30.29947	-89.43228	Hancock Dr, Bay St Louis, MS
5:31:08 PM	On	46 mph	14 mph	16 mph E	-	1.233 g	0.429 g	65.8 mi.	85,265.2	13.56v	39,291 min	30.29658	-89.42781	6011 E Adams St, Bay St Lou MS
5:33:08 PM	On	19 mph	13 mph	14 mph E	-	0.996 g	0.371 g	66.3 mi.	85,265.7	13.16v	39,293 min	30.29526	-89.43169	6127 E Clay St, Bay St Louis MS
5:35:08 PM	On	16 mph	14 mph	16 mph W	-	0.486 g	0.261 g	66.7 mi.	85,266.1	13.16v	39,295 min	30.29455	-89.43084	6090 Copiah St, Bay St Louis MS
5:37:08 PM	On	16 mph	14 mph	12 mph E	-	0.294 g	0.286 g	67.2 mi.	85,266.6	13.01v	39,297 min	30.29385	-89.42782	Covington St, Bay St Louis, MS
5:39:08 PM	On	25 mph	16 mph	24 mph E	-	0.249 g	0.363 g	67.7 mi.	85,267.1	12.98v	39,299 min	30.29249	-89.42844	6025 E Forrest St, Bay St Loui MS
5:41:08 PM	On	37 mph	18 mph	37 mph SW	-	1.029 g	0.314 g	68.3 mi.	85,267.7	13.10v	39,301 min	30.29082	-89.43486	7869 Hancock Dr, Bay St Loui MS
5:43:08 PM	On	37 mph	23 mph	12 mph E	-	0.343 g	0.331 g	69.1 mi.	85,268.5	13.13v	39,303 min	30.28634	-89.44326	6155 W Quitman St, Bay St Louis, MS
5:45:08 PM	On	25 mph	14 mph	13 mph W	-	0.261 g	0.273 g	69.5 mi.	85,268.9	13.22v	39,305 min	30.28557	-89.44010	6074 W Ridley St, Bay St Louis MS
5:47:08 PM	On	23 mph	14 mph	12 mph SE	-	0.951 g	0.420 g	70.0 mi.	85,269.4	13.13v	39,307 min	30.28390	-89.44025	6101 W Bolivar St, Bay St Loui MS
5:49:08 PM	On	23 mph	12 mph	14 mph W	-	1.098 g	0.261 g	70.4 mi.	85,269.8	13.19v	39,309 min	30.28240	-89.43812	6050 E Carroll St, Bay St Louis MS
5:51:08 PM	On	24 mph	14 mph	14 mph SE	-	0.294 g	0.286 g	70.9 mi.	85,270.3	13.25v	39,311 min	30.28347	-89.44242	6093 W Chickasaw St, Bay St Louis, MS
5:53:08 PM	On	27 mph	16 mph	16 mph W	-	0.396 g	0.363 g	71.4 mi.	85,270.8	13.62v	39,313 min	30.28091	-89.43755	6062 E Choctaw St, Bay St Louis, MS
5:55:08 PM	On	25 mph	15 mph	22 mph SE	-	1.257 g	0.408 g	71.9 mi.	85,271.3	13.56v	39,315 min	30.28196	-89.44228	6045 W Franklin St, Bay St Louis, MS
5:57:08 PM	On	27 mph	14 mph	23 mph W	-	1.224 g	0.359 g	72.4 mi.	85,271.8	13.53v	39,317 min	30.27948	-89.43719	E Greene St, Bay St Louis, MS
5:59:08 PM	On	32 mph	14 mph	20 mph W	-	2.245 g	0.510 g	72.9 mi.	85,272.3	13.41v	39,319 min	30.28192	-89.44450	7050 W Greene St, Bay St Louis MS
6:01:08 PM	On	34 mph	16 mph	14 mph SE	-	0.927 g	0.331 g	73.5 mi.	85,272.9	13.56v	39,321 min	30.28040	-89.44217	W Holmes St, Bay St Louis, MS
6:03:08 PM	On	19 mph	12 mph	14 mph S	-	0.747 g	0.531 g	73.9 mi.	85,273.3	13.31v	39,323 min	30.27829	-89.43615	7097 Accorn St, Bay St Louis, MS
6:05:08 PM	On	24 mph	13 mph	24 mph NW	-	0.996 g	0.327 g	74.3 mi.	85,273.7	13.62v	39,325 min	30.28011	-89.44321	W Issaquena St, Bay St Louis, MS

Attachment: 20211018 - Philip's Pest Control Weekly Report for September 19-25 2021 (9928 : Spread

6:07:08 PM	On	27 mph	14 mph	12 mph E	-	0.837 g	0.510 g	74.8 mi.	85,274.2	13.56v	39,327 min	30.28001	-89.44498	6073 W Jones St, Bay St Louis, MS
6:09:08 PM	On	28 mph	14 mph	20 mph E	-	0.996 g	0.359 g	75.3 mi.	85,274.7	13.44v	39,329 min	30.27754	-89.43732	6055 E Jones St, Bay St Loui MS
6:11:08 PM	On	26 mph	15 mph	14 mph NW	-	0.331 g	0.376 g	75.8 mi.	85,275.2	13.47v	39,331 min	30.27820	-89.44226	6188 E Lafayette St, Bay St Louis, MS
6:13:08 PM	On	22 mph	13 mph	14 mph E	-	1.269 g	0.531 g	76.2 mi.	85,275.6	13.56v	39,333 min	30.27881	-89.44627	6127 W Lincoln St, Bay St Lou MS
6:15:08 PM	On	27 mph	16 mph	22 mph E	-	1.041 g	0.339 g	76.7 mi.	85,276.1	13.59v	39,335 min	30.27622	-89.43804	6047 E Lincoln St, Bay St Lou MS
6:17:08 PM	On	30 mph	17 mph	10 mph NW	-	0.592 g	0.576 g	77.3 mi.	85,276.7	13.65v	39,337 min	30.27711	-89.44311	E Marion St, Bay St Louis, MS
6:19:08 PM	On	25 mph	14 mph	16 mph SE	-	0.971 g	0.384 g	77.8 mi.	85,277.2	13.65v	39,339 min	30.27712	-89.44479	7048 W Neshoba St, Bay St Louis, MS
6:21:08 PM	On	24 mph	12 mph	15 mph W	-	1.086 g	0.371 g	78.2 mi.	85,277.6	13.56v	39,341 min	30.27549	-89.44067	6020 E Perry St, Bay St Louis MS
6:23:08 PM	On	22 mph	13 mph	16 mph S	-	1.437 g	0.384 g	78.6 mi.	85,278.0	13.28v	39,343 min	30.27665	-89.44752	7295 Sunflower St, Bay St Lou MS
6:25:08 PM	On	22 mph	13 mph	14 mph S	-	1.176 g	0.420 g	79.1 mi.	85,278.5	13.62v	39,345 min	30.27014	-89.44757	7035 Sunflower St, Bay St Lou MS
6:27:08 PM	On	29 mph	15 mph	14 mph S	-	0.261 g	0.339 g	79.6 mi.	85,279.0	13.59v	39,347 min	30.27271	-89.44606	Union St, Bay St Louis, MS
6:29:08 PM	On	25 mph	15 mph	16 mph N	-	0.269 g	0.282 g	80.1 mi.	85,279.5	13.59v	39,349 min	30.27243	-89.44518	7112 Webster St, Bay St Louis MS
6:31:08 PM	On	33 mph	15 mph	33 mph NE	-	1.167 g	0.306 g	80.6 mi.	85,280.0	13.47v	39,351 min	30.27393	-89.44517	7200 Hancock Dr, Bay St Louis MS
6:33:08 PM	On	33 mph	15 mph	19 mph W	-	0.159 g	0.184 g	81.1 mi.	85,280.5	13.56v	39,353 min	30.26922	-89.44539	7032 Stone St, Bay St Louis, M
6:35:08 PM	On	37 mph	26 mph	37 mph N	-	0.351 g	0.441 g	81.9 mi.	85,281.3	13.56v	39,355 min	30.27981	-89.44755	7364 Sunflower St, Bay St Loui MS
6:37:08 PM	On	37 mph	13 mph	16 mph S	-	0.273 g	0.273 g	82.3 mi.	85,281.7	13.59v	39,357 min	30.27889	-89.44870	Smith St, Bay St Louis, MS
6:39:08 PM	On	0 mph	0 mph	0 mph S	-	0.000 g	0.000 g	82.3 mi.	85,281.7	13.62v	39,359 min	30.27889	-89.44870	7268 Tunica St, Bay St Louis, MS
6:41:08 PM	On	0 mph	0 mph	0 mph S	-	0.000 g	0.000 g	82.3 mi.	85,281.7	13.47v	39,361 min	30.27889	-89.44870	7268 Tunica St, Bay St Louis, MS
6:43:08 PM	On	6 mph	6 mph	6 mph S	-	0.069 g	0.000 g	82.5 mi.	85,281.9	13.59v	39,363 min	30.27675	-89.44942	7183 Tunica St, Bay St Louis, MS
6:45:08 PM	On	26 mph	16 mph	15 mph N	-	0.269 g	0.286 g	83.0 mi.	85,282.4	13.59v	39,365 min	30.27727	-89.45085	7090 Warren St, Bay St Louis, MS
6:47:08 PM	On	30 mph	18 mph	20 mph N	-	0.339 g	0.286 g	83.6 mi.	85,283.0	13.62v	39,367 min	30.28312	-89.44758	8038 Sunflower St, Bay St Louis MS
6:49:08 PM	On	21 mph	13 mph	6 mph W	-	0.522 g	0.351 g	84.1 mi.	85,283.5	13.59v	39,369 min	30.28573	-89.44578	W Ridley St, Bay St Louis, MS

Attachment: 20211018 - Philip's Pest Control Weekly Report for September 19-25 2021 (9928 : Spread

6:51:08 PM	On	25 mph	11 mph	14 mph W	-	0.837 g	0.473 g	84.4 mi.	85,283.8	13.56v	39,371 min	30.28966	-89.44527	8165 Marshall St, Bay St Louis, MS
6:53:08 PM	On	25 mph	16 mph	23 mph E	-	0.433 g	0.408 g	85.0 mi.	85,284.4	13.59v	39,373 min	30.29382	-89.44190	6205 W Forrest St, Bay St Lou MS
6:55:08 PM	On	31 mph	19 mph	10 mph SE	-	0.306 g	0.327 g	85.6 mi.	85,285.0	13.59v	39,375 min	30.29158	-89.43377	6191 E Hinds St, Bay St Loui MS
6:57:08 PM	On	38 mph	19 mph	13 mph W	-	0.192 g	0.339 g	86.2 mi.	85,285.6	13.65v	39,377 min	30.28769	-89.42799	6014 E Madison St, Bay St Louis, MS
6:59:08 PM	On	31 mph	15 mph	12 mph SW	-	1.233 g	0.249 g	86.8 mi.	85,286.2	13.59v	39,379 min	30.28825	-89.43640	7779 Hancock Dr, Bay St Loui MS
7:01:08 PM	On	27 mph	16 mph	16 mph E	-	0.204 g	0.286 g	87.3 mi.	85,286.7	13.62v	39,381 min	30.28695	-89.42872	6031 E Newton St, Bay St Lou MS
7:03:08 PM	On	22 mph	16 mph	13 mph W	-	0.229 g	0.249 g	87.8 mi.	85,287.2	13.59v	39,383 min	30.28633	-89.43464	6228 E Oktibbeha St, Bay St Louis, MS
7:05:08 PM	On	25 mph	15 mph	16 mph E	-	1.335 g	0.273 g	88.3 mi.	85,287.7	13.59v	39,385 min	30.28559	-89.43272	6165 E Pike St, Bay St Louis, MS
7:07:08 PM	On	17 mph	14 mph	14 mph SE	-	1.098 g	0.473 g	88.8 mi.	85,288.2	13.59v	39,387 min	30.28482	-89.43806	6331 E Ridley St, Bay St Louis MS
7:09:08 PM	On	25 mph	14 mph	16 mph N	-	0.592 g	0.408 g	89.2 mi.	85,288.6	13.65v	39,389 min	30.28628	-89.43240	8126 Panola St, Bay St Louis MS
7:11:08 PM	On	34 mph	22 mph	13 mph W	-	0.371 g	0.376 g	90.0 mi.	85,289.4	13.62v	39,391 min	30.29248	-89.42809	6014 E Forrest St, Bay St Loui MS
7:13:08 PM	On	33 mph	21 mph	33 mph N	-	0.453 g	0.294 g	90.7 mi.	85,290.1	13.44v	39,393 min	30.29863	-89.43236	Hancock Dr, Bay St Louis, MS
7:15:08 PM	On	68 mph	49 mph	62 mph E	65 mph	1.041 g	0.429 g	92.3 mi.	85,291.7	13.59v	39,395 min	30.29873	-89.40556	US-90, Bay St Louis, MS
7:17:08 PM	On	58 mph	32 mph	38 mph NW	35 mph	1.008 g	0.461 g	93.4 mi.	85,292.8	13.59v	39,397 min	30.30472	-89.40559	9004 Kiln Waveland Cutoff Rd Bay St Louis, MS
7:19:08 PM	On	38 mph	27 mph	37 mph NW	55 mph	1.371 g	0.531 g	94.3 mi.	85,293.7	13.62v	39,399 min	30.31734	-89.40772	10552 MS-603, Bay St Louis, MS
7:21:08 PM	On	66 mph	65 mph	66 mph N	55 mph	0.147 g	0.024 g	96.5 mi.	85,295.9	13.59v	39,401 min	30.34106	-89.42768	MS-43, Bay St Louis, MS
7:23:08 PM	On	66 mph	55 mph	58 mph N	55 mph	1.371 g	0.735 g	98.3 mi.	85,297.7	13.56v	39,403 min	30.36611	-89.42636	13288 MS-43, Kiln, MS
7:25:08 PM	On	66 mph	65 mph	65 mph NW	65 mph	0.045 g	0.045 g	100.4 mi.	85,299.8	13.62v	39,405 min	30.39287	-89.44486	MS-43, Kiln, MS
7:27:08 PM	On	65 mph	49 mph	16 mph E	35 mph	0.049 g	0.261 g	102.1 mi.	85,301.5	13.62v	39,407 min	30.40903	-89.43524	Kiln-Delisle Rd, Kiln, MS
7:29:08 PM	On	51 mph	38 mph	44 mph N	-	0.327 g	0.282 g	103.3 mi.	85,302.7	13.62v	39,409 min	30.41491	-89.42256	Old Joe Moran St, Kiln, MS
7:31:08 PM	On	45 mph	38 mph	39 mph N	-	0.371 g	0.294 g	104.6 mi.	85,304.0	13.62v	39,411 min	30.43223	-89.41709	Joe Moran Rd, Kiln, MS
7:33:08 PM	On	41 mph	17 mph	9 mph E	-	0.894 g	0.498 g	105.2 mi.	85,304.6	13.56v	39,413 min	30.43903	-89.41456	Joe Moran Rd, Kiln, MS

Attachment: 20211018 - Philip's Pest Control Weekly Report for September 19-25 2021 (9928 : Spread

7:35:08 PM	On	5 mph	0 mph	0 mph E	-	0.000 g	0.384 g	105.2 mi.	85,304.6	12.65v	39,415 min	30.43903	-89.41450	18403 Joe Moran Rd, Kiln, MS
7:37:08 PM	On	0 mph	0 mph	0 mph E	-	0.000 g	0.000 g	105.2 mi.	85,304.6	12.65v	39,417 min	30.43903	-89.41450	18403 Joe Moran Rd, Kiln, M
7:38:21 PM	Off	0 mph	0 mph	0 mph E	-	0.000 g	0.000 g	105.2 mi.	85,304.6	12.65v	39,418 min	30.43903	-89.41450	18403 Joe Moran Rd, Kiln, M

Tue Sep 21, 2021

Time	Ignition	In-Cab Alert	Max Speed	Avg Speed	Inst Speed	Speed Limit	Max Accel	Max Decel	Distance	Odometer	Voltage	Run Time	Latitude	Longitude	Location
7:42:51 AM			0 mph	0 mph	0 mph E	-	0.000 g	0.000 g	0.0 mi.	85,304.6	12.65v	39,418 min	30.43903	-89.41450	18403 Joe Moran Rd, Kiln, MS
10:14:19 AM	On		2 mph	0 mph	2 mph E	-	0.000 g	0.000 g	1.5 mi.	85,306.1	14.35v	39,418 min	30.43903	-89.41450	Joe Moran Rd, Kiln, MS
10:16:18 AM	On		6 mph	0 mph	0 mph E	-	1.131 g	0.461 g	1.5 mi.	85,306.1	13.04v	39,420 min	30.43916	-89.41452	18403 Joe Moran Rd, Kiln, MS
10:16:29 AM	Off		0 mph	0 mph	0 mph E	-	0.000 g	0.000 g	1.5 mi.	85,306.1	13.01v	39,420 min	30.43916	-89.41452	18403 Joe Moran Rd, Kiln, MS
11:21:08 AM	On		0 mph	0 mph	0 mph SE	-	0.000 g	0.000 g	1.5 mi.	85,306.1	14.59v	39,420 min	30.43911	-89.41450	18403 Joe Moran Rd, Kiln, MS
11:23:07 AM	On		6 mph	0 mph	0 mph E	-	0.894 g	0.453 g	1.5 mi.	85,306.1	13.19v	39,422 min	30.43908	-89.41452	18403 Joe Moran Rd, Kiln, MS
11:25:07 AM	On		0 mph	0 mph	0 mph E	-	0.000 g	0.000 g	1.5 mi.	85,306.1	12.71v	39,424 min	30.43908	-89.41452	18403 Joe Moran Rd, Kiln, MS
11:27:07 AM	On		0 mph	0 mph	0 mph E	-	0.000 g	0.000 g	1.5 mi.	85,306.1	12.65v	39,426 min	30.43908	-89.41452	18403 Joe Moran Rd, Kiln, MS
11:27:54 AM	Off		0 mph	0 mph	0 mph E	-	0.000 g	0.000 g	1.5 mi.	85,306.1	12.65v	39,427 min	30.43908	-89.41452	18403 Joe Moran Rd, Kiln, MS
2:09:20 PM	On		0 mph	0 mph	0 mph E	-	0.000 g	0.000 g	1.5 mi.	85,306.1	14.38v	39,427 min	30.43908	-89.41452	18403 Joe Moran Rd, Kiln, MS
2:11:19 PM	On		6 mph	0 mph	0 mph E	-	0.000 g	0.000 g	1.5 mi.	85,306.1	14.01v	39,429 min	30.43908	-89.41452	18403 Joe Moran Rd, Kiln, MS
2:13:19 PM	On		4 mph	0 mph	4 mph SE	-	0.702 g	0.102 g	1.5 mi.	85,306.1	13.71v	39,431 min	30.43921	-89.41449	Joe Moran Rd, Kiln, MS
2:15:19 PM	On		4 mph	0 mph	0 mph S	-	0.722 g	0.461 g	1.5 mi.	85,306.1	14.01v	39,433 min	30.43922	-89.41459	18403 Joe Moran Rd, Kiln, MS
2:17:19 PM	On		4 mph	0 mph	0 mph S	-	0.816 g	0.396 g	1.5 mi.	85,306.1	13.31v	39,435 min	30.43927	-89.41451	18403 Joe Moran Rd, Kiln, MS
2:19:19 PM	On		0 mph	0 mph	0 mph S	-	0.000 g	0.000 g	1.5 mi.	85,306.1	12.98v	39,437 min	30.43927	-89.41451	18403 Joe Moran Rd, Kiln, MS
2:19:29 PM	Off		0 mph	0 mph	0 mph S	-	0.000 g	0.000 g	1.5 mi.	85,306.1	12.95v	39,437 min	30.43927	-89.41451	18403 Joe Moran Rd, Kiln, MS
2:36:05 PM	On		7 mph	0 mph	1 mph S	-	0.000 g	0.000 g	1.6 mi.	85,306.2	14.11v	39,437 min	30.43901	-89.41449	Joe Moran Rd, Kiln, MS

Attachment: 20211018 - Philip's Pest Control Weekly Report for September 19-25 2021 (9928 : Spread

2:38:04 PM	On		34 mph	8 mph	34 mph S	-	1.416 g	0.339 g	1.8 mi.	85,306.4	13.95v	39,439 min	30.43603	-89.41706	Joe Moran Rd, Kiln, MS
2:40:04 PM	On		48 mph	42 mph	48 mph S	-	0.339 g	0.363 g	3.2 mi.	85,307.8	13.83v	39,441 min	30.41686	-89.42253	Old Joe Moran St, Kiln, MS
2:42:04 PM	On		51 mph	41 mph	44 mph W	35 mph	0.249 g	0.408 g	4.6 mi.	85,309.2	13.68v	39,443 min	30.40896	-89.43474	6492 Kiln-Delisle Rd, Kiln, MS
2:44:04 PM	On		55 mph	33 mph	55 mph S	55 mph	1.008 g	0.453 g	5.7 mi.	85,310.3	13.89v	39,445 min	30.40041	-89.44834	16045 MS-43, Kiln, MS
2:46:04 PM	On		57 mph	24 mph	0 mph E	-	1.167 g	0.453 g	6.5 mi.	85,311.1	13.98v	39,447 min	30.39635	-89.43975	6172 Comanche St, Kiln, MS
2:48:04 PM	On		34 mph	14 mph	9 mph SW	-	1.098 g	0.351 g	7.0 mi.	85,311.6	13.77v	39,449 min	30.39392	-89.44535	6142 Apache Dr, Kiln, MS
2:50:04 PM	On		64 mph	37 mph	42 mph SE	55 mph	0.984 g	0.184 g	8.2 mi.	85,312.8	13.86v	39,451 min	30.37752	-89.43660	MS-43, Kiln, MS
2:52:04 PM	On		66 mph	53 mph	47 mph NE	70 mph	0.204 g	0.384 g	9.9 mi.	85,314.5	13.83v	39,453 min	30.35849	-89.42106	I-10, Bay St Louis, MS
2:52:47 PM		Speeding - OBD	79 mph	72 mph	79 mph E	70 mph	0.102 g	0.012 g	10.8 mi.	85,315.4	13.65v	39,453 min	30.36311	-89.40773	I-10, Bay St Louis, MS
2:54:04 PM	On		80 mph	77 mph	73 mph E	70 mph	0.102 g	0.090 g	12.5 mi.	85,317.1	12.98v	39,455 min	30.37116	-89.38092	I-10, Diamondhead, MS
2:56:04 PM	On		67 mph	23 mph	4 mph SW	-	1.200 g	0.486 g	13.3 mi.	85,317.9	13.16v	39,457 min	30.36501	-89.37773	2430 Airport Dr, Diamondhead, MS
2:58:04 PM	On		32 mph	7 mph	32 mph NE	-	0.869 g	0.359 g	13.5 mi.	85,318.1	12.98v	39,459 min	30.36685	-89.37557	2723 Airport Dr, Diamondhead, MS
3:00:04 PM	On		42 mph	28 mph	34 mph N	30 mph	1.053 g	0.408 g	14.4 mi.	85,319.0	13.22v	39,461 min	30.37913	-89.37801	Diamondhead Dr N, Diamondhead, MS
3:02:04 PM	On		40 mph	24 mph	25 mph NE	-	0.318 g	0.339 g	15.2 mi.	85,319.8	13.13v	39,463 min	30.38916	-89.37957	7365 Analii St, Diamondhead, MS
3:04:04 PM	On		35 mph	27 mph	31 mph NE	30 mph	0.351 g	0.237 g	16.1 mi.	85,320.7	13.13v	39,465 min	30.39781	-89.36929	85531 Diamondhead Dr W, Diamondhead, MS
3:06:04 PM	On		39 mph	28 mph	39 mph NW	-	0.294 g	0.384 g	17.0 mi.	85,321.6	13.16v	39,467 min	30.40416	-89.36417	Kapalama Dr, Diamondhead, MS
3:08:04 PM	On		39 mph	12 mph	30 mph SE	-	0.894 g	0.351 g	17.5 mi.	85,322.1	12.95v	39,469 min	30.40259	-89.36082	96116 Kapalama Dr, Diamondhead, MS
3:10:04 PM	On		34 mph	29 mph	32 mph W	30 mph	0.453 g	0.318 g	18.4 mi.	85,323.0	12.98v	39,471 min	30.39480	-89.37217	85562 Diamondhead Dr W, Diamondhead, MS
3:12:04 PM	On		35 mph	26 mph	16 mph SW	-	1.065 g	0.339 g	19.3 mi.	85,323.9	12.98v	39,473 min	30.38622	-89.38127	633 Analii St, Diamondhead, MS
3:14:04 PM	On		30 mph	24 mph	24 mph SE	30 mph	1.122 g	0.384 g	20.1 mi.	85,324.7	13.07v	39,475 min	30.37814	-89.37477	5436 Diamondhead Dr E, Diamondhead, MS
3:16:04 PM	On		31 mph	10 mph	0 mph S	35 mph	0.939 g	0.429 g	20.4 mi.	85,325.0	12.83v	39,477 min	30.37506	-89.37720	100 Diamondhead Dr N, Diamondhead, MS
3:16:14 PM	Off		0 mph	0 mph	0 mph S	35 mph	0.000 g	0.000 g	20.4 mi.	85,325.0	12.80v	39,477 min	30.37506	-89.37720	100 Diamondhead Dr N, Diamondhead, MS

Attachment: 20211018 - Philip's Pest Control Weekly Report for September 19-25 2021 (9928 : Spread

3:18:52 PM	On		2 mph	0 mph	2 mph S	-	0.000 g	0.000 g	20.4 mi.	85,325.0	14.07v	39,477 min	30.37506	-89.37720	Diamondhead, MS
3:20:36 PM		Speeding - OBD	77 mph	32 mph	77 mph W	70 mph	0.906 g	0.441 g	21.4 mi.	85,326.0	13.65v	39,477 min	30.36822	-89.39182	I-10, Diamondhead, MS
3:20:51 PM	On		77 mph	37 mph	71 mph W	70 mph	0.906 g	0.441 g	21.7 mi.	85,326.3	13.71v	39,479 min	30.36665	-89.39672	I-10, Diamondhead, MS
3:22:51 PM	On		71 mph	50 mph	0 mph W	55 mph	0.057 g	0.408 g	23.4 mi.	85,328.0	13.01v	39,481 min	30.35934	-89.42333	13101 MS-43, Kiln, MS
3:24:51 PM	On		65 mph	38 mph	60 mph S	55 mph	0.951 g	0.224 g	24.7 mi.	85,329.3	13.19v	39,483 min	30.34212	-89.42747	MS-43, Bay St Louis, MS
3:26:51 PM	On		60 mph	56 mph	21 mph S	-	0.082 g	0.249 g	26.6 mi.	85,331.2	13.10v	39,485 min	30.32024	-89.41327	10165 Tigris St, Bay St Louis MS
3:28:51 PM	On		35 mph	9 mph	2 mph W	-	0.714 g	0.461 g	26.9 mi.	85,331.5	13.16v	39,487 min	30.31780	-89.41541	5046 Red St, Bay St Louis, M
3:30:51 PM	On		45 mph	27 mph	44 mph S	35 mph	1.073 g	0.384 g	27.7 mi.	85,332.3	13.25v	39,489 min	30.31169	-89.40683	9261 Kiln Waveland Cutoff R Bay St Louis, MS
3:32:51 PM	On		45 mph	31 mph	0 mph SE	30 mph	0.078 g	0.359 g	28.8 mi.	85,333.4	13.25v	39,491 min	30.30003	-89.39814	2111 Waveland Ave, Wavelan MS
3:34:51 PM	On		40 mph	32 mph	33 mph SE	30 mph	0.792 g	0.127 g	29.8 mi.	85,334.4	13.13v	39,493 min	30.28565	-89.39397	1011 Waveland Ave, Wavelan MS
3:36:51 PM	On		35 mph	30 mph	22 mph SE	25 mph	0.224 g	0.371 g	30.8 mi.	85,335.4	13.01v	39,495 min	30.27514	-89.38272	169 Waveland Ave, Waveland MS
3:38:51 PM	On		30 mph	6 mph	29 mph SE	25 mph	0.869 g	0.682 g	31.0 mi.	85,335.6	13.10v	39,497 min	30.27269	-89.38095	127 Waveland Ave, Waveland MS
3:40:51 PM	On		32 mph	28 mph	32 mph NE	25 mph	1.020 g	0.371 g	32.0 mi.	85,336.6	13.16v	39,499 min	30.28008	-89.37117	138 S Beach Blvd, Waveland, MS
3:42:51 PM	On		32 mph	32 mph	32 mph E	25 mph	0.037 g	0.033 g	33.0 mi.	85,337.6	13.10v	39,501 min	30.28968	-89.35757	615 N Beach Blvd, Waveland MS
3:44:51 PM	On		32 mph	31 mph	19 mph NE	25 mph	0.024 g	0.159 g	34.1 mi.	85,338.7	13.01v	39,503 min	30.29558	-89.34148	957 S Beach Blvd, Bay St Loui MS
3:46:51 PM	On		35 mph	21 mph	35 mph NE	25 mph	0.127 g	0.159 g	34.8 mi.	85,339.4	13.10v	39,505 min	30.30201	-89.33211	S Beach Blvd, Bay St Louis, MS
3:48:51 PM	On		36 mph	27 mph	27 mph N	25 mph	1.029 g	0.314 g	35.7 mi.	85,340.3	13.13v	39,507 min	30.31280	-89.32407	226 N Beach Blvd, Bay St Loui MS
3:50:51 PM	On		32 mph	16 mph	0 mph NW	-	0.294 g	0.388 g	36.2 mi.	85,340.8	13.19v	39,509 min	30.31701	-89.32851	207 Ruella Ave, Bay St Louis, MS
3:52:51 PM	On		35 mph	10 mph	1 mph N	-	1.073 g	0.396 g	36.6 mi.	85,341.2	13.10v	39,511 min	30.31952	-89.32659	N 2nd St, Bay St Louis, MS
3:54:51 PM	On		62 mph	36 mph	3 mph W	45 mph	1.233 g	0.498 g	37.8 mi.	85,342.4	12.98v	39,513 min	30.31712	-89.34614	699 US-90, Bay St Louis, MS
3:56:51 PM	On		50 mph	32 mph	42 mph W	45 mph	1.073 g	0.473 g	38.8 mi.	85,343.4	13.04v	39,515 min	30.31145	-89.36276	1141 US-90, Bay St Louis, MS
3:58:51 PM	On		52 mph	35 mph	0 mph SW	45 mph	1.167 g	0.396 g	40.0 mi.	85,344.6	13.19v	39,517 min	30.30518	-89.38102	433 US-90, Waveland, MS

Attachment: 20211018 - Philip's Pest Control Weekly Report for September 19-25 2021 (9928 : Spread

4:00:51 PM	On	29 mph	3 mph	0 mph SE	45 mph	1.053 g	0.351 g	40.1 mi.	85,344.7	13.16v	39,519 min	30.30491	-89.37980	405 US-90, Waveland, MS
4:02:51 PM	On	0 mph	0 mph	0 mph SE	45 mph	0.000 g	0.000 g	40.1 mi.	85,344.7	12.98v	39,521 min	30.30491	-89.37980	405 US-90, Waveland, MS
4:04:51 PM	On	49 mph	18 mph	49 mph W	45 mph	1.327 g	0.359 g	40.7 mi.	85,345.3	12.95v	39,523 min	30.30389	-89.38487	460 US-90, Waveland, MS
4:06:51 PM	On	49 mph	23 mph	0 mph W	45 mph	1.008 g	0.453 g	41.5 mi.	85,346.1	12.95v	39,525 min	30.29976	-89.39705	720 US-90, Waveland, MS
4:08:51 PM	On	52 mph	36 mph	50 mph S	35 mph	0.869 g	0.331 g	42.7 mi.	85,347.3	13.07v	39,527 min	30.29242	-89.41036	Lower Bay Rd, Bay St Louis, M
4:10:51 PM	On	52 mph	36 mph	2 mph E	-	0.212 g	0.396 g	43.9 mi.	85,348.5	12.95v	39,529 min	30.27519	-89.41036	Lee Rd, Bay St Louis, MS
4:12:51 PM	On	35 mph	15 mph	21 mph W	-	0.714 g	0.490 g	44.4 mi.	85,349.0	13.07v	39,531 min	30.27273	-89.40714	Catania Rd, Bay St Louis, MS
4:14:51 PM	On	50 mph	22 mph	50 mph W	35 mph	0.408 g	0.306 g	45.1 mi.	85,349.7	13.59v	39,533 min	30.27422	-89.41338	Pearlington Rd, Bay St Louis MS
4:16:51 PM	On	50 mph	16 mph	14 mph NW	-	0.804 g	0.396 g	45.7 mi.	85,350.3	13.59v	39,535 min	30.27289	-89.41622	Clarence Garcia Rd, Bay St Louis, MS
4:18:51 PM	On	17 mph	10 mph	13 mph N	-	1.131 g	0.331 g	46.0 mi.	85,350.6	13.10v	39,537 min	30.27370	-89.41701	Klein St, Bay St Louis, MS
4:20:51 PM	On	24 mph	13 mph	12 mph N	-	0.894 g	0.510 g	46.4 mi.	85,351.0	13.07v	39,539 min	30.27459	-89.41812	Meadow Dale St, Bay St Louis MS
4:22:51 PM	On	15 mph	13 mph	14 mph S	-	0.184 g	0.261 g	46.9 mi.	85,351.5	13.50v	39,541 min	30.27730	-89.41917	7127 Dogwood St, Bay St Loui MS
4:24:51 PM	On	25 mph	14 mph	13 mph N	-	0.241 g	0.204 g	47.3 mi.	85,351.9	13.10v	39,543 min	30.27511	-89.42022	7066 Holly St, Bay St Louis, MS
4:26:51 PM	On	14 mph	13 mph	13 mph S	-	0.171 g	0.102 g	47.8 mi.	85,352.4	13.07v	39,545 min	30.27680	-89.42130	7123 Magnolia St, Bay St Louis MS
4:28:51 PM	On	29 mph	15 mph	13 mph N	-	0.269 g	0.363 g	48.3 mi.	85,352.9	13.10v	39,547 min	30.27659	-89.42237	7082 Pine St, Bay St Louis, MS
4:30:51 PM	On	25 mph	15 mph	23 mph S	-	0.963 g	0.351 g	48.8 mi.	85,353.4	13.04v	39,549 min	30.27424	-89.42129	7023 Magnolia St, Bay St Louis MS
4:32:51 PM	On	39 mph	16 mph	18 mph W	35 mph	0.816 g	0.486 g	49.3 mi.	85,353.9	13.13v	39,551 min	30.27459	-89.42471	Pearlington Rd, Bay St Louis, MS
4:34:51 PM	On	30 mph	13 mph	14 mph N	-	1.041 g	0.461 g	49.7 mi.	85,354.3	13.16v	39,553 min	30.27213	-89.42626	Jack Ladner Rd, Bay St Louis, MS
4:36:51 PM	On	38 mph	14 mph	0 mph N	-	0.331 g	0.273 g	50.2 mi.	85,354.8	13.04v	39,555 min	30.27606	-89.42927	7051 Road 134, Bay St Louis, MS
4:38:51 PM	On	49 mph	27 mph	16 mph SE	-	0.759 g	0.429 g	51.1 mi.	85,355.7	13.07v	39,557 min	30.26993	-89.43936	Ora Ladner Rd, Bay St Louis, MS
4:40:51 PM	On	20 mph	13 mph	12 mph S	-	0.114 g	0.159 g	51.5 mi.	85,356.1	12.59v	39,559 min	30.26584	-89.44002	7046 Carlton France Rd, Bay St Louis, MS
4:42:51 PM	On	27 mph	9 mph	0 mph N	35 mph	1.257 g	0.486 g	51.8 mi.	85,356.4	12.43v	39,561 min	30.27006	-89.43978	6399 Pearlington Rd, Bay St Louis, MS

Attachment: 20211018 - Philip's Pest Control Weekly Report for September 19-25 2021 (9928 : Spread

4:44:51 PM	On	48 mph	18 mph	21 mph S	-	1.110 g	0.282 g	52.4 mi.	85,357.0	12.65v	39,563 min	30.26330	-89.44397	6075 Road 135, Bay St Louis, MS
4:46:51 PM	On	37 mph	18 mph	10 mph SE	-	1.233 g	0.331 g	53.0 mi.	85,357.6	12.59v	39,565 min	30.25594	-89.44141	6095 Pine St, Bay St Louis, M
4:48:51 PM	On	36 mph	15 mph	32 mph SE	35 mph	0.286 g	0.249 g	53.5 mi.	85,358.1	12.59v	39,567 min	30.25277	-89.43757	5823 Lakeshore Rd, Bay St Louis, MS
4:50:51 PM	On	54 mph	41 mph	32 mph NE	25 mph	0.837 g	0.473 g	54.8 mi.	85,359.4	12.55v	39,569 min	30.24951	-89.42304	5314 S Beach Blvd, Bay St Louis, MS
4:52:51 PM	On	32 mph	27 mph	15 mph N	-	0.180 g	0.490 g	55.7 mi.	85,360.3	12.62v	39,571 min	30.25964	-89.41623	5084 Bordage St, Bay St Loui MS
4:54:51 PM	On	24 mph	14 mph	14 mph N	-	0.216 g	0.261 g	56.2 mi.	85,360.8	12.65v	39,573 min	30.26204	-89.42068	5084 Long St, Bay St Louis, M
4:56:51 PM	On	14 mph	12 mph	14 mph S	-	0.135 g	0.159 g	56.6 mi.	85,361.2	12.59v	39,575 min	30.26109	-89.41803	Herron St, Bay St Louis, MS
4:58:51 PM	On	22 mph	13 mph	11 mph SW	-	0.384 g	0.249 g	57.0 mi.	85,361.6	12.62v	39,577 min	30.25937	-89.41403	6044 1st St, Bay St Louis, MS
5:00:51 PM	On	20 mph	13 mph	20 mph N	-	0.171 g	0.306 g	57.5 mi.	85,362.1	12.62v	39,579 min	30.26328	-89.41422	5120 Oak St, Bay St Louis, MS
5:02:51 PM	On	24 mph	15 mph	12 mph NE	-	0.376 g	0.204 g	57.9 mi.	85,362.5	12.65v	39,581 min	30.26648	-89.41530	6031 N Railroad Ave, Bay St Louis, MS
5:04:51 PM	On	35 mph	12 mph	35 mph S	25 mph	1.041 g	0.461 g	58.3 mi.	85,362.9	12.52v	39,583 min	30.26277	-89.41634	5177 Ioor Ave, Bay St Louis, M
5:06:51 PM	On	40 mph	32 mph	32 mph NE	25 mph	0.273 g	0.249 g	59.4 mi.	85,364.0	12.65v	39,585 min	30.26140	-89.40301	981 S Beach Blvd, Waveland MS
5:08:51 PM	On	32 mph	32 mph	32 mph NE	25 mph	0.037 g	0.012 g	60.5 mi.	85,365.1	12.59v	39,587 min	30.26692	-89.38662	S Beach Blvd, Waveland, MS
5:10:51 PM	On	32 mph	29 mph	30 mph NW	25 mph	0.212 g	0.241 g	61.4 mi.	85,366.0	12.65v	39,589 min	30.27651	-89.38434	220 Waveland Ave, Waveland MS
5:12:51 PM	On	32 mph	28 mph	32 mph NW	30 mph	0.237 g	0.229 g	62.4 mi.	85,367.0	12.55v	39,591 min	30.28663	-89.39482	1206 Waveland Ave, Waveland MS
5:14:51 PM	On	32 mph	27 mph	0 mph N	45 mph	0.078 g	0.314 g	63.3 mi.	85,367.9	12.46v	39,593 min	30.29931	-89.39743	725 US-90, Waveland, MS
5:16:51 PM	On	39 mph	24 mph	38 mph N	35 mph	1.984 g	0.122 g	64.1 mi.	85,368.7	13.01v	39,595 min	30.30706	-89.40630	9100 Kiln Waveland Cutoff Rd Bay St Louis, MS
5:18:51 PM	On	65 mph	41 mph	65 mph NW	65 mph	1.041 g	0.282 g	65.4 mi.	85,370.0	13.59v	39,597 min	30.32243	-89.41612	10884 MS-603, Bay St Louis, MS
5:20:51 PM	On	65 mph	65 mph	65 mph N	55 mph	0.065 g	0.037 g	67.6 mi.	85,372.2	13.59v	39,599 min	30.34916	-89.42391	12194 MS-43, Bay St Louis, MS
5:22:51 PM	On	68 mph	44 mph	68 mph NW	65 mph	1.278 g	0.429 g	69.0 mi.	85,373.6	13.59v	39,601 min	30.36920	-89.42840	13424 MS-43, Kiln, MS
5:24:51 PM	On	69 mph	50 mph	40 mph NW	55 mph	0.204 g	0.229 g	70.7 mi.	85,375.3	13.62v	39,603 min	30.38963	-89.44288	15240 MS-43, Kiln, MS
5:26:51 PM	On	58 mph	42 mph	8 mph E	45 mph	0.122 g	0.376 g	72.1 mi.	85,376.7	13.59v	39,605 min	30.40638	-89.44237	MS-43, Kiln, MS

Attachment: 20211018 - Philip's Pest Control Weekly Report for September 19-25 2021 (9928 : Spread

5:28:51 PM	On	25 mph	11 mph	6 mph NE	45 mph	0.216 g	0.180 g	72.5 mi.	85,377.1	13.50v	39,607 min	30.40738	-89.43645	16538 MS-43, Kiln, MS
5:30:51 PM	On	45 mph	11 mph	45 mph SE	65 mph	1.416 g	0.396 g	72.8 mi.	85,377.4	13.59v	39,609 min	30.40768	-89.43182	6211 Kiln-Delisle Rd, Kiln, MS
5:32:51 PM	On	47 mph	39 mph	42 mph NE	-	0.216 g	0.339 g	74.1 mi.	85,378.7	13.56v	39,611 min	30.41852	-89.42173	Old Joe Moran St, Kiln, MS
5:34:51 PM	On	43 mph	40 mph	29 mph N	-	0.286 g	0.273 g	75.4 mi.	85,380.0	13.59v	39,613 min	30.43687	-89.41719	18354 Joe Moran Rd, Kiln, MS
5:36:51 PM	On	36 mph	8 mph	0 mph E	-	0.102 g	0.518 g	75.7 mi.	85,380.3	12.55v	39,615 min	30.43902	-89.41445	18403 Joe Moran Rd, Kiln, MS
5:37:01 PM	Off	0 mph	0 mph	0 mph E	-	0.000 g	0.000 g	75.7 mi.	85,380.3	12.52v	39,616 min	30.43902	-89.41445	18403 Joe Moran Rd, Kiln, MS
6:32:46 PM	On	0 mph	0 mph	0 mph E	-	0.000 g	0.000 g	75.7 mi.	85,380.3	14.20v	39,616 min	30.43902	-89.41445	18403 Joe Moran Rd, Kiln, MS
6:34:45 PM	On	33 mph	5 mph	30 mph W	-	0.690 g	0.473 g	75.9 mi.	85,380.5	13.47v	39,618 min	30.43770	-89.41650	Joe Moran Rd, Kiln, MS
6:36:45 PM	On	50 mph	39 mph	39 mph S	-	0.465 g	0.702 g	77.2 mi.	85,381.8	13.62v	39,620 min	30.42011	-89.42120	Old Joe Moran St, Kiln, MS
6:38:45 PM	On	48 mph	34 mph	4 mph SW	-	0.804 g	0.384 g	78.3 mi.	85,382.9	13.59v	39,622 min	30.40678	-89.42736	Old Joe Moran St, Kiln, MS
6:40:45 PM	On	57 mph	37 mph	48 mph SW	45 mph	1.098 g	0.327 g	79.5 mi.	85,384.1	13.59v	39,624 min	30.40468	-89.44533	16229 MS-43, Kiln, MS
6:42:45 PM	On	63 mph	51 mph	35 mph W	35 mph	0.139 g	0.139 g	81.2 mi.	85,385.8	13.65v	39,626 min	30.38329	-89.44073	6636 Texas Flat Rd, Kiln, MS
6:44:45 PM	On	40 mph	15 mph	11 mph E	-	0.139 g	0.273 g	81.7 mi.	85,386.3	13.59v	39,628 min	30.37798	-89.44275	6115 Live Oak Dr, Kiln, MS
6:46:45 PM	On	11 mph	9 mph	9 mph NW	-	0.408 g	0.249 g	82.0 mi.	85,386.6	13.56v	39,630 min	30.37991	-89.43904	14126 Pecan Grove Dr, Kiln, MS
6:48:45 PM	On	11 mph	9 mph	11 mph N	-	0.180 g	0.159 g	82.3 mi.	85,386.9	13.59v	39,632 min	30.37842	-89.44316	14162 Hickory Dr, Kiln, MS
6:50:45 PM	On	11 mph	9 mph	9 mph NW	-	0.273 g	0.306 g	82.6 mi.	85,387.2	13.59v	39,634 min	30.38105	-89.44005	14066 Pecan Grove Dr, Kiln, MS
6:52:45 PM	On	12 mph	9 mph	7 mph NE	-	0.237 g	0.147 g	82.9 mi.	85,387.5	13.65v	39,636 min	30.38115	-89.44265	6059 Cypress Dr, Kiln, MS
6:54:45 PM	On	13 mph	9 mph	6 mph N	-	0.261 g	0.294 g	83.2 mi.	85,387.8	13.59v	39,638 min	30.38198	-89.44315	Hickory Dr, Kiln, MS
6:56:45 PM	On	53 mph	36 mph	51 mph W	65 mph	0.824 g	0.441 g	84.4 mi.	85,389.0	13.59v	39,640 min	30.38260	-89.46190	8098 Texas Flat Rd, Kiln, MS
6:58:45 PM	On	51 mph	13 mph	11 mph SE	-	1.584 g	0.473 g	84.9 mi.	85,389.5	13.56v	39,642 min	30.38435	-89.46454	Kiln, MS
7:00:45 PM	On	14 mph	8 mph	13 mph E	-	0.363 g	0.453 g	85.1 mi.	85,389.7	13.59v	39,644 min	30.38505	-89.46018	Magnolia Dr, Kiln, MS
7:02:45 PM	On	21 mph	12 mph	11 mph W	-	0.588 g	0.420 g	85.6 mi.	85,390.2	13.59v	39,646 min	30.38583	-89.45975	Kiln, MS

Attachment: 20211018 - Philip's Pest Control Weekly Report for September 19-25 2021 (9928 : Spread

7:04:45 PM	On	14 mph	10 mph	12 mph W	-	0.294 g	0.588 g	85.9 mi.	85,390.5	13.53v	39,648 min	30.38565	-89.46206	Lake Shore Dr, Kiln, MS
7:06:45 PM	On	12 mph	9 mph	8 mph S	35 mph	0.122 g	0.461 g	86.2 mi.	85,390.8	13.59v	39,650 min	30.38449	-89.46612	Texas Flat Rd, Kiln, MS
7:08:45 PM	On	53 mph	36 mph	47 mph E	35 mph	0.861 g	0.057 g	87.4 mi.	85,392.0	13.59v	39,652 min	30.38275	-89.44735	7071 Texas Flat Rd, Kiln, MS
7:10:45 PM	On	52 mph	31 mph	9 mph N	-	0.824 g	0.327 g	88.4 mi.	85,393.0	13.59v	39,654 min	30.39088	-89.44303	15020 Choctaw Dr, Kiln, MS
7:12:45 PM	On	12 mph	10 mph	8 mph NE	-	0.196 g	0.090 g	88.8 mi.	85,393.4	13.59v	39,656 min	30.39321	-89.43915	6243 Pontiac Dr, Kiln, MS
7:14:45 PM	On	12 mph	9 mph	12 mph NE	-	0.102 g	0.082 g	89.1 mi.	85,393.7	13.59v	39,658 min	30.39285	-89.43635	6059 Pontiac Dr, Kiln, MS
7:16:45 PM	On	12 mph	8 mph	9 mph SW	-	1.539 g	0.498 g	89.3 mi.	85,393.9	13.59v	39,660 min	30.39196	-89.43697	6112 Pontiac Dr, Kiln, MS
7:18:45 PM	On	11 mph	9 mph	10 mph W	-	0.090 g	0.078 g	89.6 mi.	85,394.2	13.59v	39,662 min	30.39328	-89.44044	6266 Pontiac Dr, Kiln, MS
7:20:45 PM	On	40 mph	12 mph	30 mph NW	55 mph	1.073 g	0.441 g	90.0 mi.	85,394.6	13.56v	39,664 min	30.39364	-89.44530	15384 MS-43, Kiln, MS
7:22:45 PM	On	30 mph	11 mph	16 mph E	-	0.927 g	0.384 g	90.4 mi.	85,395.0	13.59v	39,666 min	30.39599	-89.44111	6212 Comanche St, Kiln, MS
7:24:45 PM	On	16 mph	10 mph	9 mph E	-	0.816 g	0.473 g	90.7 mi.	85,395.3	13.56v	39,668 min	30.39621	-89.43614	6095 Kiowa St, Kiln, MS
7:26:45 PM	On	13 mph	9 mph	11 mph S	-	0.102 g	0.102 g	91.0 mi.	85,395.6	13.59v	39,670 min	30.39513	-89.43898	6345 Shawnee St, Kiln, MS
7:28:45 PM	On	12 mph	11 mph	11 mph E	-	0.078 g	0.094 g	91.4 mi.	85,396.0	13.59v	39,672 min	30.39538	-89.43445	6151 Shawnee St, Kiln, MS
7:30:45 PM	On	12 mph	9 mph	10 mph SW	-	1.167 g	0.518 g	91.7 mi.	85,396.3	13.59v	39,674 min	30.39490	-89.43615	6186 Shawnee St, Kiln, MS
7:32:45 PM	On	12 mph	10 mph	7 mph N	-	0.122 g	0.114 g	92.0 mi.	85,396.6	13.59v	39,676 min	30.39609	-89.44024	Shawnee St, Kiln, MS
7:34:45 PM	On	16 mph	11 mph	9 mph W	-	0.159 g	0.139 g	92.4 mi.	85,397.0	13.59v	39,678 min	30.39906	-89.43617	15171 Ponotoc Dr, Kiln, MS
7:36:45 PM	On	17 mph	12 mph	12 mph W	-	0.249 g	0.204 g	92.8 mi.	85,397.4	13.47v	39,680 min	30.39626	-89.44014	6190 Comanche St, Kiln, MS
7:38:45 PM	On	15 mph	11 mph	12 mph W	-	0.180 g	0.396 g	93.2 mi.	85,397.8	13.59v	39,682 min	30.39556	-89.44358	7066 Comanche St, Kiln, MS
7:40:45 PM	On	57 mph	26 mph	48 mph SE	55 mph	0.861 g	0.453 g	94.0 mi.	85,398.6	13.56v	39,684 min	30.38606	-89.44072	14847 MS-43, Kiln, MS
7:42:45 PM	On	59 mph	49 mph	45 mph W	65 mph	0.229 g	0.261 g	95.6 mi.	85,400.2	13.56v	39,686 min	30.38304	-89.46380	Texas Flat Rd, Kiln, MS
7:44:45 PM	On	45 mph	10 mph	7 mph E	-	1.269 g	0.498 g	96.0 mi.	85,400.6	13.47v	39,688 min	30.38426	-89.46403	Lake Shore Dr, Kiln, MS
7:46:45 PM	On	11 mph	7 mph	9 mph SE	-	0.331 g	0.331 g	96.2 mi.	85,400.8	13.62v	39,690 min	30.38518	-89.46069	Magnolia Dr, Kiln, MS

Attachment: 20211018 - Philip's Pest Control Weekly Report for September 19-25 2021 (9928 : Spread

7:48:45 PM	On	11 mph	8 mph	9 mph SW	-	0.286 g	0.286 g	96.5 mi.	85,401.1	13.56v	39,692 min	30.38582	-89.45740	Kiln, MS
7:50:45 PM	On	9 mph	8 mph	8 mph N	-	0.196 g	0.171 g	96.8 mi.	85,401.4	13.47v	39,694 min	30.38564	-89.46098	Kiln, MS
7:52:45 PM	On	10 mph	9 mph	7 mph E	-	0.102 g	0.192 g	97.1 mi.	85,401.7	13.59v	39,696 min	30.38714	-89.45837	Kiln, MS
7:54:45 PM	On	10 mph	6 mph	7 mph S	-	0.714 g	0.461 g	97.3 mi.	85,401.9	13.59v	39,698 min	30.38794	-89.45678	Kiln, MS
7:56:45 PM	On	11 mph	8 mph	9 mph SW	-	0.159 g	0.204 g	97.6 mi.	85,402.2	13.56v	39,700 min	30.38754	-89.46070	Kiln, MS
7:58:45 PM	On	9 mph	7 mph	6 mph W	-	0.376 g	0.282 g	97.8 mi.	85,402.4	13.59v	39,702 min	30.38566	-89.46272	Lake Shore Dr, Kiln, MS
8:00:45 PM	On	14 mph	8 mph	7 mph S	-	0.261 g	0.273 g	98.1 mi.	85,402.7	13.47v	39,704 min	30.38456	-89.46610	Kiln, MS
8:02:45 PM	On	61 mph	43 mph	57 mph E	35 mph	0.894 g	0.453 g	99.5 mi.	85,404.1	13.56v	39,706 min	30.38300	-89.44386	7051 Texas Flat Rd, Kiln, MS
8:04:45 PM	On	62 mph	46 mph	61 mph N	55 mph	0.963 g	0.453 g	101.0 mi.	85,405.6	13.56v	39,708 min	30.40044	-89.44833	MS-43, Kiln, MS
8:06:45 PM	On	63 mph	47 mph	53 mph E	65 mph	0.224 g	0.204 g	102.6 mi.	85,407.2	13.56v	39,710 min	30.40672	-89.42741	Kiln-Delisle Rd, Kiln, MS
8:08:45 PM	On	63 mph	53 mph	12 mph NE	35 mph	0.114 g	0.269 g	104.4 mi.	85,409.0	13.50v	39,712 min	30.40889	-89.39889	4139 Kiln-Delisle Rd, Kiln, MS
8:10:45 PM	On	13 mph	10 mph	7 mph E	-	0.147 g	0.102 g	104.7 mi.	85,409.3	13.59v	39,714 min	30.41303	-89.39830	Orchid St, Kiln, MS
8:12:45 PM	On	9 mph	7 mph	6 mph SW	45 mph	0.049 g	0.037 g	104.9 mi.	85,409.5	13.56v	39,716 min	30.41132	-89.39621	Kiln-Delisle Rd, Kiln, MS
8:14:45 PM	On	7 mph	6 mph	6 mph S	-	0.135 g	0.057 g	105.1 mi.	85,409.7	13.59v	39,718 min	30.41276	-89.39735	Orchid St, Kiln, MS
8:16:45 PM	On	6 mph	5 mph	4 mph E	35 mph	0.114 g	0.065 g	105.3 mi.	85,409.9	13.59v	39,720 min	30.41125	-89.39638	Kiln-Delisle Rd, Kiln, MS
8:18:45 PM	On	10 mph	3 mph	0 mph S	35 mph	0.114 g	0.429 g	105.3 mi.	85,409.9	12.59v	39,722 min	30.41089	-89.39722	4184 Kiln-Delisle Rd, Kiln, MS
8:18:55 PM	Off	0 mph	0 mph	0 mph S	35 mph	0.000 g	0.000 g	105.3 mi.	85,409.9	12.59v	39,722 min	30.41089	-89.39722	4184 Kiln-Delisle Rd, Kiln, MS
8:26:29 PM	On	0 mph	0 mph	0 mph S	35 mph	0.000 g	0.000 g	105.3 mi.	85,409.9	14.07v	39,722 min	30.41089	-89.39722	4184 Kiln-Delisle Rd, Kiln, MS
8:28:29 PM	On	12 mph	6 mph	7 mph NW	-	0.906 g	0.147 g	105.5 mi.	85,410.1	13.59v	39,724 min	30.41301	-89.39638	Orchid St, Kiln, MS
8:30:29 PM	On	9 mph	8 mph	7 mph S	35 mph	0.094 g	0.090 g	105.8 mi.	85,410.4	13.59v	39,726 min	30.41125	-89.39902	Road 509, Kiln, MS
8:32:29 PM	On	34 mph	15 mph	34 mph E	35 mph	1.029 g	0.416 g	106.3 mi.	85,410.9	13.53v	39,728 min	30.41065	-89.39377	3881 Kiln-Delisle Rd, Kiln, MS
8:34:29 PM	On	53 mph	49 mph	53 mph E	45 mph	0.069 g	0.102 g	107.9 mi.	85,412.5	13.56v	39,730 min	30.42246	-89.37073	Kiln-Delisle Rd, Kiln, MS

Attachment: 20211018 - Philip's Pest Control Weekly Report for September 19-25 2021 (9928 : Spread

8:36:29 PM	On		53 mph	43 mph	50 mph N	-	0.396 g	0.314 g	109.3 mi.	85,413.9	13.62v	39,732 min	30.44057	-89.37115	Fenton Dedeaux Rd, Kiln, MS
8:38:29 PM	On		50 mph	46 mph	43 mph N	-	0.192 g	0.241 g	110.9 mi.	85,415.5	13.44v	39,734 min	30.46264	-89.37461	Fenton Dedeaux Rd, Kiln, MS
8:40:29 PM	On		63 mph	49 mph	62 mph W	-	0.869 g	0.441 g	112.5 mi.	85,417.1	13.56v	39,736 min	30.44859	-89.39240	Firetower Rd, Kiln, MS
8:42:29 PM	On		65 mph	43 mph	39 mph S	-	0.420 g	0.408 g	113.9 mi.	85,418.5	13.56v	39,738 min	30.43986	-89.40976	Joe Moran Rd, Kiln, MS
8:44:29 PM	On		37 mph	13 mph	2 mph NW	-	0.620 g	0.531 g	114.4 mi.	85,419.0	13.59v	39,740 min	30.43909	-89.41459	18403 Joe Moran Rd, Kiln, MS
8:46:29 PM	On		0 mph	0 mph	0 mph S	-	0.000 g	0.000 g	114.4 mi.	85,419.0	12.62v	39,742 min	30.43901	-89.41462	18403 Joe Moran Rd, Kiln, MS
8:46:39 PM	Off		0 mph	0 mph	0 mph S	-	0.000 g	0.000 g	114.4 mi.	85,419.0	12.59v	39,742 min	30.43901	-89.41462	18403 Joe Moran Rd, Kiln, MS
8:50:52 PM	On		1 mph	0 mph	1 mph S	-	0.000 g	0.000 g	114.4 mi.	85,419.0	13.92v	39,742 min	30.43901	-89.41462	18403 Joe Moran Rd, Kiln, MS
8:52:52 PM	On		0 mph	0 mph	0 mph E	-	0.576 g	0.543 g	114.4 mi.	85,419.0	12.68v	39,744 min	30.43906	-89.41446	18403 Joe Moran Rd, Kiln, MS
8:53:02 PM	Off		0 mph	0 mph	0 mph E	-	0.000 g	0.000 g	114.4 mi.	85,419.0	12.65v	39,744 min	30.43906	-89.41446	18403 Joe Moran Rd, Kiln, MS

Wed Sep 22, 2021

Time	Ignition	In-Cab Alert	Max Speed	Avg Speed	Inst Speed	Speed Limit	Max Accel	Max Decel	Distance	Odometer	Voltage	Run Time	Latitude	Longitude	Location
8:57:31 AM			0 mph	0 mph	0 mph E	-	0.000 g	0.000 g	0.0 mi.	85,419.0	12.62v	39,744 min	30.43906	-89.41446	18403 Joe Moran Rd, Kiln, MS
4:51:22 PM	On		1 mph	0 mph	1 mph E	-	0.000 g	0.000 g	0.0 mi.	85,419.0	14.41v	39,744 min	30.43906	-89.41446	Joe Moran Rd, Kiln, MS
4:53:21 PM	On		3 mph	0 mph	0 mph W	-	0.576 g	0.531 g	0.0 mi.	85,419.0	14.32v	39,746 min	30.43898	-89.41438	18403 Joe Moran Rd, Kiln, MS
4:55:21 PM	On		0 mph	0 mph	0 mph W	-	0.000 g	0.000 g	0.0 mi.	85,419.0	14.32v	39,748 min	30.43904	-89.41435	18403 Joe Moran Rd, Kiln, MS
4:57:21 PM	On		0 mph	0 mph	0 mph W	-	0.000 g	0.000 g	0.0 mi.	85,419.0	14.29v	39,750 min	30.43916	-89.41466	18403 Joe Moran Rd, Kiln, MS
4:57:33 PM		Idling - OBD	0 mph	0 mph	0 mph W	-	0.000 g	0.000 g	0.0 mi.	85,419.0	14.26v	39,750 min	30.43916	-89.41466	18403 Joe Moran Rd, Kiln, MS
4:59:21 PM	On		2 mph	0 mph	0 mph W	-	0.000 g	0.000 g	0.0 mi.	85,419.0	14.26v	39,752 min	30.43916	-89.41466	18403 Joe Moran Rd, Kiln, MS
5:01:21 PM	On		0 mph	0 mph	0 mph W	-	0.000 g	0.000 g	0.0 mi.	85,419.0	14.26v	39,754 min	30.43916	-89.41466	18403 Joe Moran Rd, Kiln, MS
5:02:33 PM		Idling - OBD	1 mph	0 mph	1 mph NE	-	0.000 g	0.000 g	0.0 mi.	85,419.0	14.20v	39,754 min	30.43926	-89.41465	Joe Moran Rd, Kiln, MS
5:03:21 PM	On		3 mph	0 mph	0 mph S	-	0.633 g	0.518 g	0.0 mi.	85,419.0	14.35v	39,756 min	30.43906	-89.41452	18403 Joe Moran Rd, Kiln, MS

Attachment: 20211018 - Philip's Pest Control Weekly Report for September 19-25 2021 (9928 : Spread

5:05:21 PM	On		0 mph	0 mph	0 mph S	-	0.000 g	0.000 g	0.0 mi.	85,419.0	14.26v	39,758 min	30.43906	-89.41452	18403 Joe Moran Rd, Kiln, MS
5:07:21 PM	On		0 mph	0 mph	0 mph S	-	0.000 g	0.000 g	0.0 mi.	85,419.0	14.26v	39,760 min	30.43906	-89.41452	18403 Joe Moran Rd, Kiln, M
5:08:27 PM		Idling - OBD	0 mph	0 mph	0 mph S	-	0.000 g	0.000 g	0.0 mi.	85,419.0	14.11v	39,760 min	30.43906	-89.41452	18403 Joe Moran Rd, Kiln, M
5:09:21 PM	On		0 mph	0 mph	0 mph S	-	0.000 g	0.000 g	0.0 mi.	85,419.0	14.26v	39,762 min	30.43906	-89.41452	18403 Joe Moran Rd, Kiln, M
5:11:21 PM	On		0 mph	0 mph	0 mph S	-	0.000 g	0.000 g	0.0 mi.	85,419.0	14.29v	39,764 min	30.43906	-89.41452	18403 Joe Moran Rd, Kiln, M
5:13:21 PM	On		0 mph	0 mph	0 mph S	-	0.000 g	0.000 g	0.0 mi.	85,419.0	13.53v	39,766 min	30.43906	-89.41452	18403 Joe Moran Rd, Kiln, M
5:13:27 PM		Idling - OBD	0 mph	0 mph	0 mph S	-	0.000 g	0.000 g	0.0 mi.	85,419.0	13.56v	39,766 min	30.43906	-89.41452	18403 Joe Moran Rd, Kiln, M
5:15:21 PM	On		0 mph	0 mph	0 mph S	-	0.000 g	0.000 g	0.0 mi.	85,419.0	13.53v	39,768 min	30.43906	-89.41452	18403 Joe Moran Rd, Kiln, M
5:17:21 PM	On		0 mph	0 mph	0 mph S	-	0.000 g	0.000 g	0.0 mi.	85,419.0	13.53v	39,770 min	30.43901	-89.41450	18403 Joe Moran Rd, Kiln, M
5:18:27 PM		Idling - OBD	0 mph	0 mph	0 mph S	-	0.000 g	0.000 g	0.0 mi.	85,419.0	13.50v	39,770 min	30.43901	-89.41450	18403 Joe Moran Rd, Kiln, M
5:19:21 PM	On		0 mph	0 mph	0 mph S	-	0.000 g	0.000 g	0.0 mi.	85,419.0	13.50v	39,772 min	30.43901	-89.41450	18403 Joe Moran Rd, Kiln, M
5:21:21 PM	On		0 mph	0 mph	0 mph S	-	0.000 g	0.000 g	0.0 mi.	85,419.0	13.47v	39,774 min	30.43901	-89.41450	18403 Joe Moran Rd, Kiln, M
5:23:21 PM	On		0 mph	0 mph	0 mph S	-	0.000 g	0.000 g	0.0 mi.	85,419.0	13.44v	39,776 min	30.43901	-89.41450	18403 Joe Moran Rd, Kiln, M
5:23:27 PM		Idling - OBD	0 mph	0 mph	0 mph S	-	0.000 g	0.000 g	0.0 mi.	85,419.0	13.47v	39,776 min	30.43901	-89.41450	18403 Joe Moran Rd, Kiln, M
5:25:21 PM	On		14 mph	0 mph	14 mph S	-	0.918 g	0.384 g	0.0 mi.	85,419.0	13.38v	39,778 min	30.43882	-89.41448	Joe Moran Rd, Kiln, MS
5:27:21 PM	On		40 mph	17 mph	36 mph NE	-	1.098 g	0.441 g	0.6 mi.	85,419.6	13.44v	39,780 min	30.44183	-89.40896	Joe Moran Rd, Kiln, MS
5:29:21 PM	On		57 mph	29 mph	57 mph E	-	0.837 g	0.441 g	1.6 mi.	85,420.6	13.56v	39,782 min	30.44723	-89.39741	Firetower Rd, Kiln, MS
5:31:21 PM	On		60 mph	52 mph	43 mph NE	-	0.102 g	0.261 g	3.3 mi.	85,422.3	13.44v	39,784 min	30.46290	-89.37670	3065 Firetower Rd, Kiln, MS
5:33:21 PM	On		55 mph	42 mph	50 mph NE	-	0.918 g	0.490 g	4.7 mi.	85,423.7	13.62v	39,786 min	30.47939	-89.36904	21320 Fenton Dedeaux Rd, Kil MS
5:35:21 PM	On		56 mph	49 mph	47 mph NE	-	0.441 g	0.343 g	6.4 mi.	85,425.4	13.59v	39,788 min	30.49610	-89.35028	Fenton Dedeaux Rd, Kiln, MS
5:37:21 PM	On		66 mph	52 mph	58 mph W	-	0.645 g	0.376 g	8.1 mi.	85,427.1	13.35v	39,790 min	30.49827	-89.36913	Rocky Hill Dedeaux Rd, Kiln, M
5:39:21 PM	On		63 mph	58 mph	57 mph W	-	0.229 g	0.229 g	10.0 mi.	85,429.0	13.31v	39,792 min	30.49781	-89.39888	4230 Rocky Hill Dedeaux Rd, Kiln, MS

Attachment: 20211018 - Philip's Pest Control Weekly Report for September 19-25 2021 (9928 : Spread

5:41:21 PM	On		57 mph	26 mph	2 mph SW	-	0.918 g	0.429 g	10.9 mi.	85,429.9	13.16v	39,794 min	30.48704	-89.39687	Cameron Rd, Kiln, MS
5:43:21 PM	On		8 mph	1 mph	0 mph NE	-	0.882 g	0.543 g	11.0 mi.	85,430.0	13.22v	39,796 min	30.48751	-89.39671	21230 Cameron Rd, Kiln, MS
5:45:21 PM	On		2 mph	0 mph	0 mph NE	-	0.000 g	0.000 g	11.0 mi.	85,430.0	13.47v	39,798 min	30.48751	-89.39671	21230 Cameron Rd, Kiln, MS
5:47:21 PM	On		4 mph	0 mph	1 mph E	-	0.690 g	0.339 g	11.0 mi.	85,430.0	13.44v	39,800 min	30.48796	-89.39668	Cameron Rd, Kiln, MS
5:49:21 PM	On		1 mph	0 mph	0 mph E	-	0.000 g	0.000 g	11.0 mi.	85,430.0	13.62v	39,802 min	30.48796	-89.39668	21230 Cameron Rd, Kiln, MS
5:51:21 PM	On		0 mph	0 mph	0 mph E	-	0.000 g	0.000 g	11.0 mi.	85,430.0	13.65v	39,804 min	30.48796	-89.39668	21230 Cameron Rd, Kiln, MS
5:51:51 PM		Idling - OBD	0 mph	0 mph	0 mph E	-	0.000 g	0.000 g	11.0 mi.	85,430.0	13.62v	39,804 min	30.48796	-89.39668	21230 Cameron Rd, Kiln, MS
5:53:21 PM	On		0 mph	0 mph	0 mph E	-	0.000 g	0.000 g	11.0 mi.	85,430.0	13.59v	39,806 min	30.48796	-89.39668	21230 Cameron Rd, Kiln, MS
5:55:21 PM	On		6 mph	0 mph	6 mph NW	-	0.620 g	0.078 g	11.1 mi.	85,430.1	13.59v	39,808 min	30.48754	-89.39681	Cameron Rd, Kiln, MS
5:57:21 PM	On		62 mph	37 mph	62 mph SW	-	0.849 g	0.510 g	12.3 mi.	85,431.3	13.59v	39,810 min	30.49500	-89.40662	Rocky Hill Dedeaux Rd, Kiln, M
5:59:21 PM	On		64 mph	56 mph	7 mph W	-	0.114 g	0.261 g	14.2 mi.	85,433.2	13.53v	39,812 min	30.47748	-89.42887	Rocky Hill Dedeaux Rd, Kiln, M
6:01:21 PM	On		73 mph	55 mph	34 mph W	-	0.306 g	0.282 g	16.0 mi.	85,435.0	13.38v	39,814 min	30.50180	-89.43530	Cuevas Town Rd, Kiln, MS
6:03:21 PM	On		55 mph	45 mph	55 mph SW	-	0.249 g	0.249 g	17.5 mi.	85,436.5	13.41v	39,816 min	30.49361	-89.45215	Cuevas Town Rd, Picayune, M
6:05:21 PM	On		55 mph	44 mph	40 mph S	-	0.241 g	0.261 g	18.9 mi.	85,437.9	13.41v	39,818 min	30.48392	-89.46926	Cuevas Town Rd, Picayune, M
6:07:21 PM	On		50 mph	44 mph	45 mph SW	-	0.286 g	0.453 g	20.4 mi.	85,439.4	13.59v	39,820 min	30.46638	-89.48088	Cuevas Town Rd, Picayune, M
6:09:21 PM	On		68 mph	53 mph	62 mph N	55 mph	0.249 g	0.249 g	22.1 mi.	85,441.1	13.56v	39,822 min	30.48066	-89.49513	MS-43, Picayune, MS
6:11:21 PM	On		64 mph	62 mph	63 mph N	55 mph	0.078 g	0.069 g	24.2 mi.	85,443.2	13.59v	39,824 min	30.51061	-89.49632	23550 MS-43, Picayune, MS
6:13:21 PM	On		65 mph	55 mph	19 mph S	-	0.216 g	0.376 g	26.1 mi.	85,445.1	13.38v	39,826 min	30.51626	-89.52346	23657 Mitchell Rd, Picayune, MS
6:15:21 PM	On		19 mph	15 mph	17 mph S	-	0.339 g	0.433 g	26.6 mi.	85,445.6	13.35v	39,828 min	30.51223	-89.52767	Mitchell Rd, Picayune, MS
6:17:21 PM	On		17 mph	15 mph	16 mph S	-	0.204 g	0.237 g	27.1 mi.	85,446.1	13.59v	39,830 min	30.50486	-89.52778	Mitchell Rd, Picayune, MS
6:19:21 PM	On		33 mph	16 mph	8 mph S	-	0.249 g	0.249 g	27.6 mi.	85,446.6	13.56v	39,832 min	30.49729	-89.52706	Mitchell Rd, Picayune, MS
6:21:21 PM	On		8 mph	5 mph	0 mph N	-	0.139 g	0.486 g	27.8 mi.	85,446.8	13.62v	39,834 min	30.49533	-89.52595	22464 Mitchell Rd, Picayune, MS

Attachment: 20211018 - Philip's Pest Control Weekly Report for September 19-25 2021 (9928 : Spread

6:23:21 PM	On		0 mph	0 mph	0 mph S	-	0.000 g	0.000 g	27.8 mi.	85,446.8	13.59v	39,836 min	30.49524	-89.52594	22464 Mitchell Rd, Picayune, MS
6:25:21 PM	On		0 mph	0 mph	0 mph S	-	0.000 g	0.000 g	27.8 mi.	85,446.8	13.56v	39,838 min	30.49524	-89.52594	22464 Mitchell Rd, Picayune MS
6:26:09 PM		Idling - OBD	0 mph	0 mph	0 mph S	-	0.000 g	0.000 g	27.8 mi.	85,446.8	13.56v	39,838 min	30.49524	-89.52594	22464 Mitchell Rd, Picayune MS
6:27:21 PM	On		0 mph	0 mph	0 mph S	-	0.000 g	0.000 g	27.8 mi.	85,446.8	13.56v	39,840 min	30.49524	-89.52594	22464 Mitchell Rd, Picayune MS
6:29:21 PM	On		0 mph	0 mph	0 mph S	-	0.000 g	0.000 g	27.8 mi.	85,446.8	13.59v	39,842 min	30.49524	-89.52594	22464 Mitchell Rd, Picayune MS
6:31:09 PM		Idling - OBD	0 mph	0 mph	0 mph S	-	0.000 g	0.000 g	27.8 mi.	85,446.8	13.56v	39,842 min	30.49524	-89.52594	22464 Mitchell Rd, Picayune MS
6:31:21 PM	On		0 mph	0 mph	0 mph S	-	0.000 g	0.000 g	27.8 mi.	85,446.8	13.56v	39,844 min	30.49524	-89.52594	22464 Mitchell Rd, Picayune MS
6:33:21 PM	On		6 mph	1 mph	6 mph NW	-	0.600 g	0.045 g	27.8 mi.	85,446.8	13.59v	39,846 min	30.49540	-89.52644	Picayune, MS
6:35:21 PM	On		11 mph	7 mph	10 mph S	-	0.184 g	0.241 g	28.0 mi.	85,447.0	13.56v	39,848 min	30.49722	-89.52778	Mitchell Rd, Picayune, MS
6:37:21 PM	On		19 mph	14 mph	17 mph NW	-	0.249 g	0.139 g	28.5 mi.	85,447.5	13.56v	39,850 min	30.49542	-89.53270	22261 Mitchell Rd, Picayune, MS
6:39:21 PM	On		19 mph	14 mph	9 mph N	-	0.767 g	0.351 g	29.0 mi.	85,448.0	13.59v	39,852 min	30.49563	-89.53990	S Bienville Rd, Picayune, MS
6:41:21 PM	On		14 mph	11 mph	11 mph N	-	1.155 g	0.486 g	29.3 mi.	85,448.3	13.59v	39,854 min	30.50099	-89.54080	22500 S Bienville Rd, Picayune MS
6:43:21 PM	On		14 mph	11 mph	12 mph N	-	0.229 g	0.204 g	29.7 mi.	85,448.7	13.56v	39,856 min	30.50664	-89.54129	S Bienville Rd, Picayune, MS
6:45:21 PM	On		17 mph	12 mph	12 mph W	-	0.294 g	0.306 g	30.1 mi.	85,449.1	13.59v	39,858 min	30.50949	-89.54661	13056 Circle G Ranch Rd, Picayune, MS
6:47:21 PM	On		16 mph	13 mph	12 mph NW	-	0.114 g	0.094 g	30.6 mi.	85,449.6	13.59v	39,860 min	30.51175	-89.55357	Circle G Ranch Rd, Picayune, MS
6:49:21 PM	On		14 mph	11 mph	9 mph NE	-	0.273 g	0.306 g	30.9 mi.	85,449.9	13.56v	39,862 min	30.51524	-89.55610	13484 Circle G Ranch Rd, Picayune, MS
6:51:21 PM	On		66 mph	32 mph	63 mph E	55 mph	1.212 g	0.510 g	32.0 mi.	85,451.0	13.56v	39,864 min	30.51683	-89.53893	MS-43, Picayune, MS
6:53:21 PM	On		70 mph	66 mph	65 mph E	65 mph	0.249 g	0.237 g	34.2 mi.	85,453.2	13.59v	39,866 min	30.51612	-89.50211	23785 MS-43, Picayune, MS
6:55:21 PM	On		66 mph	48 mph	27 mph N	35 mph	0.237 g	0.441 g	35.8 mi.	85,454.8	13.62v	39,868 min	30.52205	-89.49772	24120 Leetown Rd, Picayune, MS
6:57:21 PM	On		47 mph	26 mph	17 mph N	35 mph	0.906 g	0.624 g	36.7 mi.	85,455.7	13.62v	39,870 min	30.53335	-89.50430	Leetown Rd, Picayune, MS
6:59:21 PM	On		17 mph	14 mph	1 mph NW	35 mph	0.078 g	0.453 g	37.1 mi.	85,456.1	13.65v	39,872 min	30.53901	-89.50842	Leetown Rd, Picayune, MS
7:01:21 PM	On		14 mph	11 mph	11 mph E	-	0.804 g	0.127 g	37.5 mi.	85,456.5	13.59v	39,874 min	30.54223	-89.50812	25411 William Rd, Picayune, MS

Attachment: 20211018 - Philip's Pest Control Weekly Report for September 19-25 2021 (9928 : Spread

7:03:21 PM	On	12 mph	9 mph	9 mph W	-	1.269 g	0.531 g	37.8 mi.	85,456.8	13.56v	39,876 min	30.54221	-89.51014	William Rd, Picayune, MS
7:05:21 PM	On	14 mph	11 mph	8 mph NW	35 mph	0.804 g	0.461 g	38.2 mi.	85,457.2	13.56v	39,878 min	30.54672	-89.51276	Leetown Rd, Picayune, MS
7:07:21 PM	On	37 mph	15 mph	13 mph W	-	2.400 g	0.429 g	38.7 mi.	85,457.7	13.59v	39,880 min	30.54676	-89.51603	11220 Bud Lee Rd, Picayune MS
7:09:21 PM	On	14 mph	9 mph	7 mph N	-	0.792 g	0.510 g	39.0 mi.	85,458.0	13.56v	39,882 min	30.54565	-89.51945	11295 Bud Lee Rd, Picayune MS
7:11:21 PM	On	40 mph	15 mph	18 mph E	-	0.306 g	0.465 g	39.5 mi.	85,458.5	13.50v	39,884 min	30.54952	-89.51468	Bud Lee Rd, Picayune, MS
7:13:21 PM	On	51 mph	30 mph	14 mph N	-	0.702 g	0.339 g	40.5 mi.	85,459.5	13.59v	39,886 min	30.56295	-89.51900	27020 Hugh Lee Rd, Picayun MS
7:15:21 PM	On	19 mph	14 mph	12 mph E	-	0.224 g	0.180 g	40.9 mi.	85,459.9	13.59v	39,888 min	30.56786	-89.51706	27296 Varnado Cutoff Rd, Picayune, MS
7:17:21 PM	On	63 mph	35 mph	38 mph N	35 mph	0.792 g	0.453 g	42.1 mi.	85,461.1	13.47v	39,890 min	30.58335	-89.51318	28232 Leetown Rd, Picayune MS
7:19:21 PM	On	68 mph	50 mph	58 mph W	45 mph	0.869 g	0.339 g	43.8 mi.	85,462.8	13.59v	39,892 min	30.58727	-89.53850	Caesar Necaise Rd, Picayune MS
7:21:21 PM	On	65 mph	49 mph	57 mph S	-	0.273 g	0.298 g	45.4 mi.	85,464.4	13.59v	39,894 min	30.56748	-89.54714	F Z Goss Rd, Picayune, MS
7:23:21 PM	On	69 mph	55 mph	40 mph S	-	0.171 g	0.237 g	47.2 mi.	85,466.2	13.59v	39,896 min	30.54194	-89.54644	F Z Goss Rd, Picayune, MS
7:25:21 PM	On	50 mph	35 mph	26 mph N	-	1.290 g	0.465 g	48.4 mi.	85,467.4	13.56v	39,898 min	30.53576	-89.53192	Katie Dr, Picayune, MS
7:27:21 PM	On	48 mph	35 mph	0 mph W	-	0.294 g	0.331 g	49.6 mi.	85,468.6	13.59v	39,900 min	30.54651	-89.54165	25641 Katie Dr, Picayune, MS
7:29:21 PM	On	19 mph	14 mph	16 mph NW	-	1.008 g	0.114 g	50.1 mi.	85,469.1	13.59v	39,902 min	30.55327	-89.54187	Karly Dr, Picayune, MS
7:31:21 PM	On	16 mph	13 mph	11 mph E	-	0.082 g	0.082 g	50.5 mi.	85,469.5	13.56v	39,904 min	30.55878	-89.54115	Karly Dr, Picayune, MS
7:33:21 PM	On	17 mph	13 mph	16 mph S	-	0.261 g	0.171 g	50.9 mi.	85,469.9	13.62v	39,906 min	30.55470	-89.53796	Karly Dr, Picayune, MS
7:35:21 PM	On	19 mph	14 mph	11 mph NW	-	0.102 g	0.159 g	51.4 mi.	85,470.4	13.56v	39,908 min	30.55459	-89.53423	25240 Broad Ridge Dr, Picayun MS
7:37:21 PM	On	14 mph	11 mph	12 mph E	-	0.069 g	0.082 g	51.7 mi.	85,470.7	13.47v	39,910 min	30.55809	-89.53300	Broad Ridge Dr, Picayune, MS
7:39:21 PM	On	14 mph	11 mph	9 mph S	-	0.102 g	0.094 g	52.1 mi.	85,471.1	13.56v	39,912 min	30.55309	-89.53163	25870 Broad Ridge Dr, Picayun MS
7:41:21 PM	On	19 mph	11 mph	13 mph S	-	0.078 g	0.078 g	52.5 mi.	85,471.5	13.59v	39,914 min	30.54783	-89.53106	26246 Broad Ridge Dr, Picayun MS
7:43:21 PM	On	14 mph	11 mph	14 mph W	-	0.110 g	0.078 g	52.8 mi.	85,471.8	13.62v	39,916 min	30.54948	-89.53341	Sleepy Hollow St, Picayune, MS
7:45:21 PM	On	16 mph	13 mph	11 mph S	-	0.224 g	0.127 g	53.3 mi.	85,472.3	13.56v	39,918 min	30.54447	-89.53513	25410 Pinecrest Dr, Picayune, MS

Attachment: 20211018 - Philip's Pest Control Weekly Report for September 19-25 2021 (9928 : Spread

7:47:21 PM	On	14 mph	11 mph	11 mph S	-	0.229 g	0.135 g	53.6 mi.	85,472.6	13.62v	39,920 min	30.54149	-89.53704	Katie Dr, Picayune, MS
7:49:21 PM	On	14 mph	11 mph	9 mph S	-	0.078 g	0.045 g	54.0 mi.	85,473.0	13.59v	39,922 min	30.53993	-89.53148	Katie Dr, Picayune, MS
7:51:21 PM	On	61 mph	21 mph	56 mph E	-	1.065 g	0.429 g	54.6 mi.	85,473.6	13.44v	39,924 min	30.53470	-89.52581	11521 Old Kiln Rd, Picayune MS
7:53:21 PM	On	57 mph	22 mph	12 mph W	-	0.306 g	0.478 g	55.4 mi.	85,474.4	13.59v	39,926 min	30.53124	-89.52090	Rester Rd, Picayune, MS
7:55:21 PM	On	15 mph	13 mph	12 mph S	-	0.102 g	0.122 g	55.8 mi.	85,474.8	13.62v	39,928 min	30.52674	-89.52345	24347 Rester Rd, Picayune, M
7:57:21 PM	On	14 mph	12 mph	9 mph S	-	0.110 g	0.135 g	56.2 mi.	85,475.2	13.59v	39,930 min	30.52094	-89.52343	Rester Rd, Picayune, MS
7:59:21 PM	On	43 mph	22 mph	39 mph W	-	0.318 g	0.294 g	56.9 mi.	85,475.9	13.44v	39,932 min	30.51300	-89.52717	Mitchell Rd, Picayune, MS
8:01:21 PM	On	53 mph	25 mph	0 mph S	-	0.212 g	0.327 g	57.8 mi.	85,476.8	13.59v	39,934 min	30.50104	-89.52778	22579 Mitchell Rd, Picayune MS
8:03:21 PM	On	47 mph	28 mph	34 mph W	-	1.065 g	0.216 g	58.7 mi.	85,477.7	13.59v	39,936 min	30.49630	-89.53584	Mitchell Rd, Picayune, MS
8:05:21 PM	On	53 mph	46 mph	52 mph N	-	0.261 g	0.376 g	60.2 mi.	85,479.2	13.59v	39,938 min	30.51398	-89.54118	23428 S Bienville Rd, Picayun MS
8:07:21 PM	On	65 mph	50 mph	57 mph E	55 mph	1.029 g	0.294 g	61.9 mi.	85,480.9	13.59v	39,940 min	30.51666	-89.51627	MS-43, Picayune, MS
8:09:21 PM	On	64 mph	61 mph	58 mph S	55 mph	0.069 g	0.065 g	63.9 mi.	85,482.9	13.62v	39,942 min	30.50129	-89.49546	MS-43, Picayune, MS
8:11:21 PM	On	62 mph	60 mph	61 mph S	55 mph	0.082 g	0.057 g	65.9 mi.	85,484.9	13.59v	39,944 min	30.47271	-89.49284	MS-43, Picayune, MS
8:13:21 PM	On	63 mph	59 mph	63 mph SE	55 mph	0.057 g	0.057 g	67.8 mi.	85,486.8	13.62v	39,946 min	30.45151	-89.47067	MS-43, Picayune, MS
8:15:21 PM	On	65 mph	61 mph	63 mph SE	55 mph	0.069 g	0.037 g	69.9 mi.	85,488.9	13.59v	39,948 min	30.43240	-89.44612	MS-43, Kiln, MS
8:17:21 PM	On	63 mph	41 mph	30 mph SE	-	0.951 g	0.249 g	71.2 mi.	85,490.2	13.65v	39,950 min	30.42880	-89.42526	17221 Cuevas Rd, Kiln, MS
8:19:21 PM	On	48 mph	38 mph	42 mph N	-	0.294 g	0.286 g	72.5 mi.	85,491.5	13.56v	39,952 min	30.43495	-89.41704	Joe Moran Rd, Kiln, MS
8:21:21 PM	On	42 mph	12 mph	0 mph E	-	0.620 g	0.400 g	72.9 mi.	85,491.9	12.49v	39,954 min	30.43920	-89.41436	18403 Joe Moran Rd, Kiln, MS
8:21:31 PM	Off	0 mph	0 mph	0 mph E	-	0.000 g	0.000 g	72.9 mi.	85,491.9	12.46v	39,954 min	30.43920	-89.41436	18403 Joe Moran Rd, Kiln, MS

Thu Sep 23, 2021

Time	Ignition	In-Cab Alert	Max Speed	Avg Speed	Inst Speed	Speed Limit	Max Accel	Max Decel	Distance	Odometer	Voltage	Run Time	Latitude	Longitude	Location
8:26:01 AM			0 mph	0 mph	0 mph SE	-	0.000 g	0.000 g	0.0 mi.	85,491.9	12.59v	39,954 min	30.43908	-89.41440	18403 Joe Moran Rd, Kiln, MS

Attachment: 20211018 - Philip's Pest Control Weekly Report for September 19-25 2021 (9928 : Spread

8:26:00 PM		0 mph	0 mph	0 mph SE	-	0.000 g	0.000 g	0.0 mi.	85,491.9	12.55v	39,954 min	30.43908	-89.41440	18403 Joe Moran Rd, Kiln, MS

Fri Sep 24, 2021

Time	Ignition	In-Cab Alert	Max Speed	Avg Speed	Inst Speed	Speed Limit	Max Accel	Max Decel	Distance	Odometer	Voltage	Run Time	Latitude	Longitude	Location
8:25:59 AM			0 mph	0 mph	0 mph SE	-	0.000 g	0.000 g	0.0 mi.	85,491.9	12.52v	39,954 min	30.43908	-89.41440	18403 Joe Moran Rd, Kiln, MS
8:25:58 PM			0 mph	0 mph	0 mph SE	-	0.000 g	0.000 g	0.0 mi.	85,491.9	12.52v	39,954 min	30.43908	-89.41440	18403 Joe Moran Rd, Kiln, MS

Sat Sep 25, 2021

Time	Ignition	In-Cab Alert	Max Speed	Avg Speed	Inst Speed	Speed Limit	Max Accel	Max Decel	Distance	Odometer	Voltage	Run Time	Latitude	Longitude	Location
8:25:58 AM			0 mph	0 mph	0 mph SE	-	0.000 g	0.000 g	0.0 mi.	85,491.9	12.52v	39,954 min	30.43908	-89.41440	18403 Joe Moran Rd, Kiln, MS
8:25:57 PM			0 mph	0 mph	0 mph SE	-	0.000 g	0.000 g	0.0 mi.	85,491.9	12.52v	39,954 min	30.43908	-89.41440	18403 Joe Moran Rd, Kiln, MS

Copyright ©2021 WEX Telematics - gps.wextelematics.com. Generated in 6.7292 seconds.

Attachment: 20211018 - Philip's Pest Control Weekly Report for September 19-25 2021 (9928 : Spread

Activity Detail Overview »

Location Records	106	**Sorted By**	Time
Total Distance Traveled	50.3 mi.	**Selected Vehicle**	10 (vin: 1GCHSDE33G1109077)
Average Speed	15 mph	**Report Time Period**	Sep 19 5:00 PM to 10:59 PM (CDT)
Landmarked Stops	Show	**Report Created**	October 11, 2021 9:57:12 AM
Max Speed	88 mph		

** Distance is accumulated daily*
** Odometer values are on the spreadsheet export.*
** Only the closest landmark is shown.*
** Landmarks over 3.8 miles wide have been excluded.*
** Run Time is based on Total GPS Device Hours.*

wex TELEMATICS

Philips Pest Control LLC

Export Data | Email Report


Speed Graphs »

show/hide



Attachment: 20211018 - Philip's Pest Control Weekly Report for September 19-25 2021 (9928 : Spread



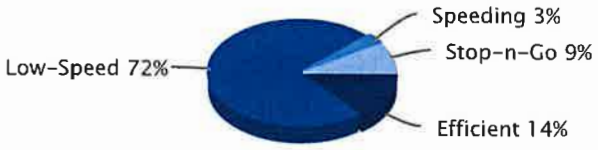

Low-Speed: inst-speed is under 15 mph | No Address: address or speed-limit unknown | Efficient: inst-speed within 10 mph of speed-limit | Stop-n-Go: zero inst-speed and nonzero max-speed | Speeding: inst-speed more than 10 mph over speed-limit | Slow-Poke: inst-speed between 15 mph and 10 mph under limit

Activity Detail Report »

Selected Vehicle: 10

Sun Sep 19, 2021

Time	Ignition	In-Cab Alert	Max Speed	Avg Speed	Inst Speed	Speed Limit	Max Accel	Max Decel	Distance	Odometer	Voltage	Run Time	Latitude	Longitude	Location
5:22:59 PM	On		0 mph	0 mph	0 mph E	-	0.000 g	0.000 g	0.0 mi.	107,638.3	14.59v	45,325 min	30.43898	-89.41446	18403 Joe Moran Rd, Kiln, MS
5:24:55 PM	On		6 mph	1 mph	1 mph NE	-	0.722 g	0.498 g	0.0 mi.	107,638.3	13.77v	45,327 min	30.43917	-89.41454	Joe Moran Rd, Kiln, MS
5:26:55 PM	On		1 mph	0 mph	0 mph E	-	0.000 g	0.000 g	0.0 mi.	107,638.3	14.17v	45,329 min	30.43927	-89.41445	18403 Joe Moran Rd, Kiln, MS
5:28:55 PM	On		0 mph	0 mph	0 mph E	-	0.000 g	0.000 g	0.0 mi.	107,638.3	12.43v	45,331 min	30.43927	-89.41445	18403 Joe Moran Rd, Kiln, MS
5:29:05 PM	Off		0 mph	0 mph	0 mph E	-	0.000 g	0.000 g	0.0 mi.	107,638.3	12.25v	45,331 min	30.43927	-89.41445	18403 Joe Moran Rd, Kiln, MS
5:29:36 PM	On		0 mph	0 mph	0 mph E	-	0.000 g	0.000 g	0.0 mi.	107,638.3	14.71v	45,331 min	30.43927	-89.41445	18403 Joe Moran Rd, Kiln, MS
5:31:35 PM	On		2 mph	0 mph	0 mph E	-	0.000 g	0.000 g	0.0 mi.	107,638.3	14.29v	45,333 min	30.43927	-89.41445	18403 Joe Moran Rd, Kiln, MS
5:33:35 PM	On		0 mph	0 mph	0 mph E	-	0.000 g	0.000 g	0.0 mi.	107,638.3	14.26v	45,335 min	30.43927	-89.41445	18403 Joe Moran Rd, Kiln, MS
5:34:45 PM		Idling - OBD	0 mph	0 mph	0 mph E	-	0.000 g	0.000 g	0.0 mi.	107,638.3	14.32v	45,335 min	30.43927	-89.41445	18403 Joe Moran Rd, Kiln, MS
5:35:35 PM	On		0 mph	0 mph	0 mph E	-	0.000 g	0.000 g	0.0 mi.	107,638.3	14.32v	45,337 min	30.43927	-89.41445	18403 Joe Moran Rd, Kiln, MS
5:37:35 PM	On		7 mph	1 mph	0 mph S	-	0.714 g	0.486 g	0.1 mi.	107,638.4	13.07v	45,339 min	30.43908	-89.41461	18403 Joe Moran Rd, Kiln, MS
5:37:45 PM	Off		0 mph	0 mph	0 mph S	-	0.000 g	0.000 g	0.1 mi.	107,638.4	13.01v	45,340 min	30.43908	-89.41461	18403 Joe Moran Rd, Kiln, MS

Attachment: 20211018 - Philip's Pest Control Weekly Report for September 19-25 2021 (9928 : Spread

5:45:27 PM	On		9 mph	0 mph	7 mph S	-	0.000 g	0.000 g	0.1 mi.	107,638.4	14.71v	45,340 min	30.43879	-89.41460	Joe Moran Rd, Kiln, MS
5:47:27 PM	On		9 mph	1 mph	6 mph S	-	0.767 g	0.518 g	0.1 mi.	107,638.4	14.04v	45,342 min	30.43828	-89.41451	Joe Moran Rd, Kiln, MS
5:49:27 PM	On		51 mph	16 mph	48 mph S	-	0.702 g	0.473 g	0.6 mi.	107,638.9	14.29v	45,344 min	30.43213	-89.41713	Joe Moran Rd, Kiln, MS
5:51:27 PM	On		47 mph	40 mph	47 mph S	-	0.429 g	0.273 g	1.9 mi.	107,640.2	14.20v	45,346 min	30.41391	-89.42255	Old Joe Moran St, Kiln, MS
5:53:27 PM	On		63 mph	39 mph	57 mph E	65 mph	0.792 g	0.351 g	3.2 mi.	107,641.5	14.26v	45,348 min	30.40521	-89.41729	5311 Kiln-Delisle Rd, Kiln, MS
5:55:27 PM	On		66 mph	41 mph	6 mph N	35 mph	0.127 g	0.224 g	4.7 mi.	107,643.0	14.20v	45,350 min	30.41048	-89.39622	Kiln-Delisle Rd, Kiln, MS
5:57:27 PM	On		9 mph	7 mph	8 mph S	-	0.135 g	0.102 g	4.9 mi.	107,643.2	13.89v	45,352 min	30.41261	-89.39656	Orchid St, Kiln, MS
5:59:27 PM	On		9 mph	7 mph	7 mph N	-	0.147 g	0.082 g	5.1 mi.	107,643.4	14.20v	45,354 min	30.41254	-89.39734	Orchid St, Kiln, MS
6:01:27 PM	On		8 mph	5 mph	4 mph NW	-	0.588 g	0.461 g	5.3 mi.	107,643.6	13.74v	45,356 min	30.41291	-89.39905	Orchid St, Kiln, MS
6:03:27 PM	On		11 mph	2 mph	0 mph NW	-	0.090 g	0.429 g	5.4 mi.	107,643.7	14.26v	45,358 min	30.41287	-89.40025	4123 Orchid St, Kiln, MS
6:05:27 PM	On		0 mph	0 mph	0 mph NW	-	0.000 g	0.000 g	5.4 mi.	107,643.7	13.77v	45,360 min	30.41287	-89.40025	4123 Orchid St, Kiln, MS
6:07:25 PM		Idling - OBD	0 mph	0 mph	0 mph NW	-	0.000 g	0.000 g	5.4 mi.	107,643.7	13.62v	45,360 min	30.41287	-89.40025	4123 Orchid St, Kiln, MS
6:07:27 PM	On		0 mph	0 mph	0 mph NW	-	0.000 g	0.000 g	5.4 mi.	107,643.7	13.53v	45,362 min	30.41287	-89.40025	4123 Orchid St, Kiln, MS
6:09:27 PM	On		12 mph	5 mph	9 mph S	35 mph	1.176 g	0.237 g	5.6 mi.	107,643.9	13.53v	45,364 min	30.41151	-89.39902	Road 509, Kiln, MS
6:11:27 PM	On		55 mph	24 mph	55 mph W	35 mph	0.939 g	0.453 g	6.3 mi.	107,644.6	13.47v	45,366 min	30.40559	-89.40827	5018 Kiln-Delisle Rd, Kiln, MS
6:13:27 PM	On		56 mph	48 mph	41 mph NW	35 mph	0.204 g	0.192 g	8.0 mi.	107,646.3	13.28v	45,368 min	30.40874	-89.43421	6356 Kiln-Delisle Rd, Kiln, MS
6:15:27 PM	On		64 mph	42 mph	63 mph SE	55 mph	1.041 g	0.473 g	9.4 mi.	107,647.7	13.47v	45,370 min	30.39667	-89.44719	15711 MS-43, Kiln, MS
6:17:27 PM	On		70 mph	66 mph	70 mph SE	65 mph	0.139 g	0.102 g	11.6 mi.	107,649.9	13.41v	45,372 min	30.36942	-89.42899	MS-43, Kiln, MS
6:19:07 PM		Speeding - OBD	84 mph	55 mph	84 mph E	70 mph	0.249 g	0.261 g	13.1 mi.	107,651.4	13.50v	45,372 min	30.36122	-89.41352	I-10, Bay St Louis, MS
6:19:27 PM	On		88 mph	60 mph	88 mph E	70 mph	0.249 g	0.261 g	13.6 mi.	107,651.9	13.47v	45,374 min	30.36359	-89.40585	I-10, Bay St Louis, MS
6:21:27 PM	On		88 mph	63 mph	19 mph S	-	0.184 g	0.229 g	15.7 mi.	107,654.0	13.47v	45,376 min	30.36760	-89.37514	Yacht Club Cir, Diamondhead, MS
6:23:27 PM	On		20 mph	7 mph	4 mph SW	-	0.939 g	0.327 g	15.9 mi.	107,654.2	13.59v	45,378 min	30.36500	-89.37766	2430 Airport Dr, Diamondhead, MS
6:25:27					13 mph							45,380			

Attachment: 20211018 - Philip's Pest Control Weekly Report for September 19-25 2021 (9928 : Spread

PM	On	14 mph	9 mph	NE	-	0.804 g	0.384 g	16.2 mi.	107,654.5	13.56v	min	30.36399	-89.37713	Hau St, Diamondhead, MS
6:27:27 PM	On	14 mph	10 mph	9 mph SE	-	0.212 g	0.241 g	16.6 mi.	107,654.9	13.59v	45,382 min	30.36213	-89.37851	Olu Dr, Diamondhead, MS
6:29:27 PM	On	13 mph	9 mph	11 mph NE	-	0.237 g	0.171 g	16.9 mi.	107,655.2	13.50v	45,384 min	30.36096	-89.37812	2441 Kanoa Way, Diamondhead, MS
6:31:27 PM	On	12 mph	10 mph	12 mph NW	-	0.114 g	0.127 g	17.2 mi.	107,655.5	13.53v	45,386 min	30.36238	-89.37889	Olu Dr, Diamondhead, MS
6:33:27 PM	On	13 mph	11 mph	12 mph SE	-	0.249 g	0.114 g	17.6 mi.	107,655.9	13.59v	45,388 min	30.35927	-89.38097	906 Mapunapuna Dr, Diamondhead, MS
6:35:27 PM	On	16 mph	11 mph	8 mph NE	-	0.135 g	0.114 g	18.0 mi.	107,656.3	13.50v	45,390 min	30.35900	-89.37837	1434 Hanakeloha Pl, Diamondhead, MS
6:37:27 PM	On	12 mph	10 mph	9 mph SW	-	0.135 g	0.159 g	18.3 mi.	107,656.6	13.62v	45,392 min	30.35832	-89.38228	1326 Kaumakapili St, Diamondhead, MS
6:39:27 PM	On	12 mph	10 mph	7 mph NE	-	0.167 g	0.102 g	18.7 mi.	107,657.0	13.56v	45,394 min	30.35476	-89.38195	318 Poki Pl, Diamondhead, MS
6:41:27 PM	On	13 mph	10 mph	11 mph NW	-	0.216 g	0.094 g	19.0 mi.	107,657.3	13.53v	45,396 min	30.35651	-89.38242	332 Kalaepohuku Dr, Diamondhead, MS
6:43:27 PM	On	15 mph	12 mph	12 mph SE	-	0.894 g	0.441 g	19.4 mi.	107,657.7	13.56v	45,398 min	30.35427	-89.38423	1386 Kalaepohuku Dr, Diamondhead, MS
6:45:27 PM	On	12 mph	10 mph	9 mph W	-	0.159 g	0.102 g	19.7 mi.	107,658.0	13.56v	45,400 min	30.35360	-89.38341	Puunani Pl, Diamondhead, MS
6:47:27 PM	On	13 mph	11 mph	10 mph SE	-	0.127 g	0.122 g	20.1 mi.	107,658.4	13.56v	45,402 min	30.35721	-89.38345	367 Kalaepohuku Dr, Diamondhead, MS
6:49:27 PM	On	13 mph	10 mph	1 mph NW	-	0.702 g	0.396 g	20.4 mi.	107,658.7	13.53v	45,404 min	30.36103	-89.38167	107 Paani Ct, Diamondhead, MS
6:51:27 PM	On	11 mph	10 mph	11 mph NE	-	0.204 g	0.147 g	20.8 mi.	107,659.1	13.56v	45,406 min	30.36186	-89.38036	2349 Airport Dr, Diamondhead, MS
6:53:27 PM	On	12 mph	10 mph	11 mph NW	-	0.122 g	0.090 g	21.1 mi.	107,659.4	13.50v	45,408 min	30.36557	-89.37889	248 Akoko St, Diamondhead, MS
6:55:27 PM	On	13 mph	11 mph	11 mph SW	-	0.122 g	0.114 g	21.5 mi.	107,659.8	13.56v	45,410 min	30.36255	-89.38306	2390 Coelho Way, Diamondhead, MS
6:57:27 PM	On	12 mph	10 mph	10 mph NE	-	0.192 g	0.147 g	21.8 mi.	107,660.1	13.50v	45,412 min	30.36338	-89.38154	2391 Coelho Way, Diamondhead, MS
6:59:27 PM	On	13 mph	10 mph	9 mph NE	-	0.894 g	0.408 g	22.2 mi.	107,660.5	13.53v	45,414 min	30.36509	-89.37753	2429 Airport Dr, Diamondhead, MS
7:01:27 PM	On	39 mph	24 mph	25 mph N	35 mph	0.249 g	0.261 g	23.0 mi.	107,661.3	13.47v	45,416 min	30.37467	-89.37780	Diamondhead Dr N, Diamondhead, MS
7:03:27 PM	On	17 mph	1 mph	0 mph NE	35 mph	0.102 g	0.429 g	23.1 mi.	107,661.4	12.71v	45,418 min	30.37502	-89.37746	100 Diamondhead Dr N, Diamondhead, MS
7:03:37 PM	Off	0 mph	0 mph	0 mph NE	35 mph	0.000 g	0.000 g	23.1 mi.	107,661.4	12.65v	45,418 min	30.37502	-89.37746	100 Diamondhead Dr N, Diamondhead, MS
7:04:59 PM	On	0 mph	0 mph	0 mph NE	35 mph	0.000 g	0.000 g	23.1 mi.	107,661.4	14.44v	45,418 min	30.37502	-89.37746	100 Diamondhead Dr N, Diamondhead, MS
7:06:58 PM	On	25 mph	3 mph	25 mph E	25 mph	0.665 g	0.486 g	23.1 mi.	107,661.4	13.89v	45,420 min	30.37551	-89.37637	W Aloha Dr, Diamondhead, MS

Attachment: 20211018 - Philip's Pest Control Weekly Report for September 19-25 2021 (9928 : Spread

7:08:58 PM	On	34 mph	25 mph	32 mph NE	30 mph	0.396 g	0.318 g	23.9 mi.	107,662.2	13.47v	45,422 min	30.38147	-89.36616	Golf Club Dr, Diamondhead, MS
7:10:58 PM	On	33 mph	19 mph	17 mph SW	-	0.927 g	0.416 g	24.6 mi.	107,662.9	13.59v	45,424 min	30.38365	-89.36991	6544 Mauna Loa Dr, Diamondhead, MS
7:12:58 PM	On	17 mph	13 mph	13 mph N	-	0.441 g	0.420 g	25.0 mi.	107,663.3	13.59v	45,426 min	30.38350	-89.36692	6534 Alakoko Dr, Diamondhead, MS
7:14:58 PM	On	14 mph	13 mph	9 mph N	-	0.135 g	0.180 g	25.4 mi.	107,663.7	13.65v	45,428 min	30.38767	-89.37093	7576 Alakoko Dr, Diamondhead, MS
7:16:58 PM	On	14 mph	13 mph	14 mph NW	-	0.135 g	0.102 g	25.9 mi.	107,664.2	13.56v	45,430 min	30.38919	-89.37722	7413 Mahalohui Dr, Diamondhead, MS
7:18:58 PM	On	15 mph	10 mph	9 mph E	-	0.306 g	0.159 g	26.2 mi.	107,664.5	13.56v	45,432 min	30.38947	-89.37323	Turnberry Dr, Diamondhead, MS
7:20:58 PM	On	13 mph	10 mph	12 mph E	-	0.192 g	0.102 g	26.6 mi.	107,664.9	13.47v	45,434 min	30.38948	-89.36789	7521 Turnberry Dr, Diamondhead, MS
7:22:58 PM	On	14 mph	11 mph	13 mph SW	-	0.171 g	0.127 g	26.9 mi.	107,665.2	13.41v	45,436 min	30.39118	-89.36613	756 Crooked Stick Dr, Diamondhead, MS
7:24:58 PM	On	13 mph	10 mph	8 mph N	-	0.204 g	0.078 g	27.3 mi.	107,665.6	13.59v	45,438 min	30.39210	-89.36992	7526 Crooked Stick Dr, Diamondhead, MS
7:26:58 PM	On	11 mph	8 mph	4 mph SE	-	0.159 g	0.159 g	27.6 mi.	107,665.9	13.31v	45,440 min	30.39372	-89.36985	750 Pinehurst Ct, Diamondhead, MS
7:28:58 PM	On	11 mph	9 mph	10 mph SE	-	0.963 g	0.384 g	27.9 mi.	107,666.2	13.59v	45,442 min	30.39125	-89.36766	7516 Crooked Stick Dr, Diamondhead, MS
7:30:58 PM	On	16 mph	10 mph	16 mph SW	-	0.135 g	0.122 g	28.2 mi.	107,666.5	13.38v	45,444 min	30.39016	-89.36556	756 Turnberry Dr, Diamondhead, MS
7:32:58 PM	On	17 mph	12 mph	9 mph SW	-	0.102 g	0.114 g	28.6 mi.	107,666.9	13.47v	45,446 min	30.38952	-89.37180	Turnberry Dr, Diamondhead, MS
7:34:58 PM	On	12 mph	10 mph	11 mph W	-	0.102 g	0.102 g	28.9 mi.	107,667.2	13.38v	45,448 min	30.39029	-89.37726	Turnberry Dr, Diamondhead, MS
7:36:58 PM	On	14 mph	10 mph	4 mph E	-	0.780 g	0.518 g	29.3 mi.	107,667.6	13.44v	45,450 min	30.38672	-89.37794	692 Anela St, Diamondhead, MS
7:38:58 PM	On	12 mph	8 mph	10 mph N	-	0.849 g	0.473 g	29.5 mi.	107,667.8	13.59v	45,452 min	30.38701	-89.37474	6462 Kome Dr, Diamondhead, MS
7:40:58 PM	On	14 mph	10 mph	2 mph S	-	0.180 g	0.408 g	29.9 mi.	107,668.2	13.44v	45,454 min	30.38446	-89.37372	6426 Iona St, Diamondhead, MS
7:42:58 PM	On	16 mph	12 mph	13 mph S	-	0.869 g	0.102 g	30.3 mi.	107,668.6	13.56v	45,456 min	30.38489	-89.37906	Apelehama Rd, Diamondhead, MS
7:44:58 PM	On	17 mph	13 mph	14 mph W	-	0.127 g	0.114 g	30.7 mi.	107,669.0	13.59v	45,458 min	30.38242	-89.37820	6445 Kalipekona Way, Diamondhead, MS
7:46:58 PM	On	41 mph	18 mph	26 mph NW	30 mph	1.020 g	0.453 g	31.3 mi.	107,669.6	13.59v	45,460 min	30.38672	-89.38446	63721 Diamondhead Dr N, Diamondhead, MS
7:48:58 PM	On	39 mph	21 mph	13 mph N	-	0.147 g	0.159 g	32.0 mi.	107,670.3	13.56v	45,462 min	30.39390	-89.38195	8318 Kahala Dr, Diamondhead, MS
7:50:58 PM	On	16 mph	10 mph	16 mph NE	-	0.861 g	0.486 g	32.4 mi.	107,670.7	13.44v	45,464 min	30.39653	-89.38133	8351 Makiki Dr, Diamondhead, MS
7:52:58				12 mph							45,466			938 M

Attachment: 20211018 - Philip's Pest Control Weekly Report for September 19-25 2021 (9928 : Spread

7:52:58 PM	On	16 mph	11 mph	12 mph SE	-	0.204 g	0.204 g	32.7 mi.	107,671.0	13.50v	45,466 min	30.39820	-89.38028	938 Mononda Pl, Diamondhead, MS
7:54:58 PM	On	13 mph	9 mph	11 mph E	-	0.224 g	0.110 g	33.1 mi.	107,671.4	13.59v	45,468 min	30.39737	-89.37651	OP la Way, Diamondhead, MS
7:56:58 PM	On	15 mph	11 mph	12 mph SE	-	0.167 g	0.147 g	33.4 mi.	107,671.7	13.53v	45,470 min	30.39673	-89.37403	84119 Bayou Dr, Diamondhead, MS
7:58:58 PM	On	16 mph	12 mph	11 mph N	-	0.090 g	0.102 g	33.8 mi.	107,672.1	13.44v	45,472 min	30.39849	-89.37110	8544 OP la Way, Diamondhead, MS
8:00:58 PM	On	16 mph	10 mph	11 mph S	-	0.384 g	0.261 g	34.2 mi.	107,672.5	13.47v	45,474 min	30.39785	-89.37540	84100 OP la Way, Diamondhead, MS
8:02:58 PM	On	17 mph	12 mph	15 mph SW	-	0.269 g	0.184 g	34.6 mi.	107,672.9	13.44v	45,476 min	30.39729	-89.38055	8342 Makiki Dr, Diamondhead, MS
8:04:58 PM	On	15 mph	12 mph	15 mph S	-	0.204 g	0.216 g	35.0 mi.	107,673.3	13.50v	45,478 min	30.39323	-89.38088	8320 Analii St, Diamondhead, MS
8:06:58 PM	On	15 mph	11 mph	13 mph NE	-	0.180 g	0.204 g	35.4 mi.	107,673.7	13.53v	45,480 min	30.39266	-89.37724	7439 Ieke Dr, Diamondhead, MS
8:08:58 PM	On	14 mph	11 mph	10 mph S	-	0.180 g	0.224 g	35.8 mi.	107,674.1	13.65v	45,482 min	30.39406	-89.37811	8423 Kaleki Way, Diamondhead, MS
8:10:58 PM	On	13 mph	11 mph	13 mph NE	-	0.114 g	0.167 g	36.2 mi.	107,674.5	13.56v	45,484 min	30.39541	-89.37979	8330 Amoka Dr, Diamondhead, MS
8:12:58 PM	On	15 mph	11 mph	15 mph W	-	0.135 g	0.192 g	36.6 mi.	107,674.9	13.56v	45,486 min	30.39649	-89.37786	84146 Lola Dr, Diamondhead, MS
8:14:58 PM	On	16 mph	12 mph	15 mph S	-	0.192 g	0.184 g	37.0 mi.	107,675.3	13.56v	45,488 min	30.39360	-89.38196	8315 Kahala Dr, Diamondhead, MS
8:16:58 PM	On	25 mph	14 mph	21 mph E	30 mph	0.882 g	0.461 g	37.4 mi.	107,675.7	13.50v	45,490 min	30.39105	-89.37778	74617 Diamondhead Dr N, Diamondhead, MS
8:18:58 PM	On	27 mph	22 mph	25 mph NE	30 mph	0.159 g	0.229 g	38.2 mi.	107,676.5	13.56v	45,492 min	30.39799	-89.36901	85531 Diamondhead Dr W, Diamondhead, MS
8:20:58 PM	On	43 mph	25 mph	15 mph N	-	0.388 g	0.363 g	39.0 mi.	107,677.3	13.50v	45,494 min	30.40398	-89.36195	1068 Linohau Way, Diamondhead, MS
8:22:58 PM	On	17 mph	13 mph	17 mph E	-	0.122 g	0.171 g	39.5 mi.	107,677.8	13.53v	45,496 min	30.40355	-89.35615	9752 Limu Way, Diamondhead, MS
8:24:58 PM	On	17 mph	12 mph	13 mph W	-	0.804 g	0.396 g	39.9 mi.	107,678.2	13.59v	45,498 min	30.40513	-89.35756	10735 Lilinoe Way, Diamondhead, MS
8:26:58 PM	On	16 mph	12 mph	12 mph W	-	0.135 g	0.159 g	40.3 mi.	107,678.6	13.53v	45,500 min	30.40492	-89.36119	10623 Linohau Way, Diamondhead, MS
8:28:58 PM	On	41 mph	25 mph	34 mph NE	30 mph	0.180 g	0.122 g	41.1 mi.	107,679.4	13.53v	45,502 min	30.40356	-89.35110	Kapalama Dr, Diamondhead, MS
8:30:58 PM	On	44 mph	37 mph	0 mph N	45 mph	0.069 g	0.351 g	42.4 mi.	107,680.7	13.44v	45,504 min	30.41866	-89.34159	1003 Kiln-Delisle Rd, Pass Christian, MS
8:32:58 PM	On	70 mph	50 mph	19 mph N	-	0.894 g	0.318 g	44.0 mi.	107,682.3	13.50v	45,506 min	30.42351	-89.36740	17030 Fenton Dedeaux Rd, Kiln, MS
8:34:58 PM	On	48 mph	41 mph	44 mph N	-	0.363 g	0.139 g	45.4 mi.	107,683.7	13.50v	45,508 min	30.44326	-89.37134	Fenton Dedeaux Rd, Kiln, MS
8:36:58 PM	On	49 mph	43 mph	1 mph NW	-	0.102 g	0.408 g	46.9 mi.	107,685.2	13.65v	45,510 min	30.46365	-89.37513	20224 Fenton Dedeaux Rd, Kiln

Attachment: 20211018 - Philip's Pest Control Weekly Report for September 19-25 2021 (9928 : Spread

8:38:58 PM	On	55 mph	44 mph	53 mph SW	-	0.767 g	0.078 g	48.3 mi.	107,686.6	13.59v	45,512 min	30.44894	-89.39117	Firetower Rd, Kiln, MS
8:40:58 PM	On	57 mph	40 mph	38 mph SW	-	0.396 g	0.224 g	49.7 mi.	107,688.0	13.59v	45,514 min	30.44202	-89.40863	Joe Moran Rd, Kiln, MS
8:42:58 PM	On	40 mph	19 mph	0 mph SW	-	0.690 g	0.510 g	50.3 mi.	107,688.6	12.10v	45,516 min	30.43896	-89.41459	18403 Joe Moran Rd, Kiln, MS
8:43:08 PM	Off	0 mph	0 mph	0 mph SW	-	0.000 g	0.000 g	50.3 mi.	107,688.6	12.04v	45,516 min	30.43896	-89.41459	18403 Joe Moran Rd, Kiln, MS

Copyright ©2021 WEX Telematics - gps.wextelematics.com. Generated in 1.1418 seconds.

Attachment: 20211018 - Philip's Pest Control Weekly Report for September 19-25 2021 (9928 : Spread

Activity Detail Overview »

Location Records	100	**Sorted By**	Time
Total Distance Traveled	54.7 mi.	**Selected Vehicle**	10 (vin: 1GCHSDE33G1109077)
Average Speed	16 mph	**Report Time Period**	Sep 20 5:00 PM to 10:59 PM (CDT)
Landmarked Stops	Show	**Report Created**	October 11, 2021 9:57:35 AM
Max Speed	75 mph		

** Distance is accumulated daily*
** Odometer values are on the spreadsheet export.*
** Only the closest landmark is shown.*
** Landmarks over 3.8 miles wide have been excluded.*
** Run Time is based on Total GPS Device Hours.*


wex TELEMATICS


Philips Pest Control LLC

Export Data | Email Report

Speed Graphs »


show/hide

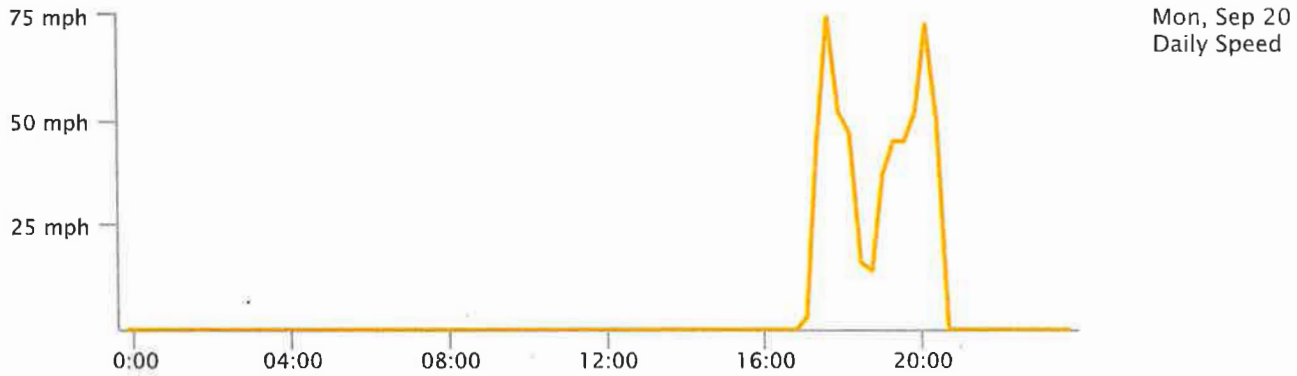

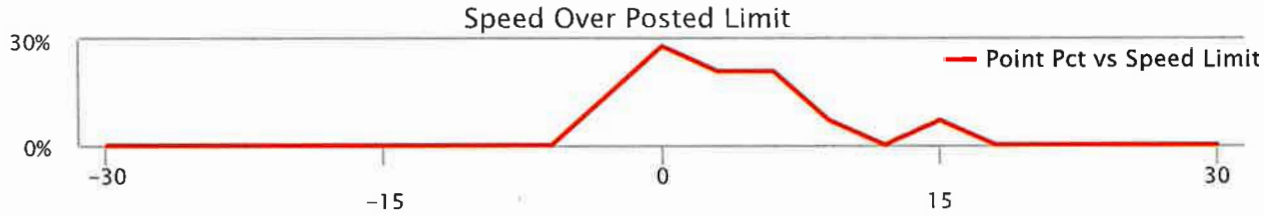

Attachment: 20211018 - Philip's Pest Control Weekly Report for September 19-25 2021 (9928 : Spread



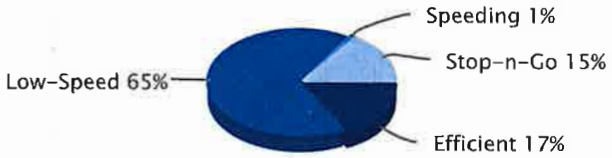

Low-Speed: inst-speed is under 15 mph | No Address: address or speed-limit unknown | Efficient: inst-speed within 10 mph of speed-limit | Stop-n-Go: zero inst-speed and nonzero max-speed | Speeding: inst-speed more than 10 mph over speed-limit | Slow-Poke: inst-speed between 15 mph and 10 mph under limit

Activity Detail Report »

Selected Vehicle: 10

Mon Sep 20, 2021

Time	Ignition	In-Cab Alert	Max Speed	Avg Speed	Inst Speed	Speed Limit	Max Accel	Max Decel	Distance	Odometer	Voltage	Run Time	Latitude	Longitude	Location
5:00:08 PM	On		0 mph	0 mph	0 mph SW	-	0.000 g	0.000 g	0.0 mi.	107,688.7	13.28v	45,542 min	30.43920	-89.41459	18403 Joe Moran Rd, Kiln, MS
5:00:19 PM		Idling - OBD	0 mph	0 mph	0 mph SW	-	0.000 g	0.000 g	0.0 mi.	107,688.7	13.31v	45,542 min	30.43920	-89.41459	18403 Joe Moran Rd, Kiln, MS
5:02:08 PM	On		0 mph	0 mph	0 mph S	-	0.000 g	0.000 g	0.1 mi.	107,688.8	12.77v	45,544 min	30.43920	-89.41448	18403 Joe Moran Rd, Kiln, MS
5:02:18 PM	Off		0 mph	0 mph	0 mph S	-	0.000 g	0.000 g	0.1 mi.	107,688.8	12.68v	45,544 min	30.43920	-89.41448	18403 Joe Moran Rd, Kiln, MS
5:15:09 PM	On		3 mph	0 mph	3 mph S	-	0.000 g	0.000 g	0.1 mi.	107,688.8	14.56v	45,544 min	30.43901	-89.41456	18403 Joe Moran Rd, Kiln, MS
5:17:09 PM	On		3 mph	0 mph	0 mph S	-	0.008 g	0.510 g	0.1 mi.	107,688.8	12.71v	45,546 min	30.43901	-89.41453	18403 Joe Moran Rd, Kiln, MS
5:17:19 PM	Off		0 mph	0 mph	0 mph S	-	0.000 g	0.000 g	0.1 mi.	107,688.8	12.68v	45,546 min	30.43901	-89.41453	18403 Joe Moran Rd, Kiln, MS
5:20:56 PM	On		9 mph	0 mph	7 mph S	-	0.000 g	0.000 g	0.1 mi.	107,688.8	14.71v	45,546 min	30.43872	-89.41448	Joe Moran Rd, Kiln, MS
5:22:56 PM	On		11 mph	1 mph	0 mph S	-	0.135 g	0.486 g	0.2 mi.	107,688.9	14.14v	45,548 min	30.43829	-89.41453	18403 Joe Moran Rd, Kiln, MS
5:24:56 PM	On		3 mph	0 mph	0 mph S	-	0.665 g	0.257 g	0.1 mi.	107,688.8	12.77v	45,550 min	30.43828	-89.41446	18403 Joe Moran Rd, Kiln, MS
5:25:06 PM	Off		0 mph	0 mph	0 mph S	-	0.000 g	0.000 g	0.1 mi.	107,688.8	12.77v	45,550 min	30.43828	-89.41446	18403 Joe Moran Rd, Kiln, MS
5:33:26 PM	On		0 mph	0 mph	0 mph S	-	0.000 g	0.000 g	0.1 mi.	107,688.8	14.68v	45,550 min	30.43831	-89.41449	18403 Joe Moran Rd, Kiln, MS

Attachment: 20211018 - Philip's Pest Control Weekly Report for September 19-25 2021 (9928 : Spread

5:35:26 PM	On	45 mph	18 mph	36 mph S	-	0.620 g	0.294 g	0.7 mi.	107,689.4	13.92v	45,552 min	30.43037	-89.41722	Joe Moran Rd, Kiln, MS
5:37:26 PM	On	48 mph	42 mph	39 mph SW	-	0.241 g	0.294 g	2.1 mi.	107,690.8	13.41v	45,554 min	30.41158	-89.42365	16255 Old Joe Moran St, Kiln, MS
5:39:26 PM	On	52 mph	30 mph	0 mph W	45 mph	0.363 g	0.416 g	3.1 mi.	107,691.8	13.04v	45,556 min	30.40906	-89.43514	16597 MS-43, Kiln, MS
5:41:26 PM	On	56 mph	43 mph	56 mph SE	55 mph	1.347 g	0.090 g	4.5 mi.	107,693.2	13.16v	45,558 min	30.39582	-89.44668	15527 MS-43, Kiln, MS
5:43:26 PM	On	64 mph	49 mph	64 mph SE	55 mph	0.224 g	0.612 g	6.1 mi.	107,694.8	13.25v	45,560 min	30.37491	-89.43419	MS-43, Kiln, MS
5:45:26 PM	On	75 mph	54 mph	60 mph S	55 mph	0.306 g	0.343 g	7.9 mi.	107,696.6	13.19v	45,562 min	30.35180	-89.42284	MS-43, Bay St Louis, MS
5:47:26 PM	On	73 mph	66 mph	71 mph SE	65 mph	0.102 g	0.082 g	10.1 mi.	107,698.8	13.13v	45,564 min	30.32359	-89.41833	MS-43, Bay St Louis, MS
5:49:26 PM	On	72 mph	63 mph	63 mph E	65 mph	0.135 g	0.159 g	12.3 mi.	107,701.0	13.28v	45,566 min	30.31187	-89.38650	9355 MS-43, Bay St Louis, MS
5:51:26 PM	On	62 mph	15 mph	0 mph W	-	0.861 g	0.453 g	12.8 mi.	107,701.5	13.22v	45,568 min	30.30908	-89.38059	Waveland, MS
5:53:26 PM	On	0 mph	0 mph	0 mph W	-	0.000 g	0.000 g	12.8 mi.	107,701.5	12.37v	45,570 min	30.30909	-89.38060	Waveland, MS
5:53:36 PM	Off	0 mph	0 mph	0 mph W	-	0.000 g	0.000 g	12.8 mi.	107,701.5	12.34v	45,571 min	30.30909	-89.38060	Waveland, MS
5:58:08 PM	On	0 mph	0 mph	0 mph W	-	0.000 g	0.000 g	12.8 mi.	107,701.5	14.68v	45,571 min	30.30909	-89.38060	Waveland, MS
6:00:08 PM	On	25 mph	8 mph	4 mph SE	-	1.278 g	0.261 g	13.1 mi.	107,701.8	13.92v	45,573 min	30.30778	-89.37772	Waveland, MS
6:02:08 PM	On	12 mph	5 mph	0 mph W	-	0.759 g	0.473 g	13.3 mi.	107,702.0	13.38v	45,575 min	30.30772	-89.37621	2400 McLaurin Rd, Waveland, MS
6:04:08 PM	On	5 mph	0 mph	0 mph S	45 mph	0.620 g	0.461 g	13.4 mi.	107,702.1	13.07v	45,577 min	30.30756	-89.37624	302 US-90, Waveland, MS
6:06:08 PM	On	42 mph	6 mph	42 mph E	45 mph	0.804 g	0.396 g	13.5 mi.	107,702.2	13.10v	45,579 min	30.30778	-89.37319	209 US-90, Waveland, MS
6:08:08 PM	On	52 mph	48 mph	46 mph E	45 mph	0.082 g	0.122 g	15.2 mi.	107,703.9	12.95v	45,581 min	30.31638	-89.34801	US-90, Bay St Louis, MS
6:10:08 PM	On	47 mph	19 mph	45 mph NW	-	1.073 g	0.282 g	15.8 mi.	107,704.5	13.10v	45,583 min	30.32278	-89.35284	900 Blue Meadow Rd, Bay St Louis, MS
6:12:08 PM	On	45 mph	17 mph	0 mph S	-	0.204 g	0.498 g	16.4 mi.	107,705.1	13.31v	45,585 min	30.32245	-89.35816	10095 Oliver St, Bay St Louis, MS
6:14:08 PM	On	14 mph	10 mph	11 mph S	-	0.849 g	0.453 g	16.7 mi.	107,705.4	13.53v	45,587 min	30.32493	-89.35952	10087 Quail Way, Bay St Louis, MS
6:16:08 PM	On	11 mph	8 mph	10 mph N	-	0.665 g	0.384 g	17.0 mi.	107,705.7	13.53v	45,589 min	30.32526	-89.35943	10104 Quail Way, Bay St Louis, MS
6:18:08 PM	On	19 mph	5 mph	0 mph E	-	0.894 g	0.416 g	17.2 mi.	107,705.9	13.41v	45,591 min	30.32493	-89.35704	1050 Blue Meadow Rd, Bay St Louis, MS
6:20:08											45,593			1050 Blue M

Attachment: 20211018 - Philip's Pest Control Weekly Report for September 19-25 2021 (9928 : Spread

PM	On	0 mph	0 mph	0 mph S	-	0.000 g	0.000 g	17.2 mi.	107,705.9	13.50v	min	30.32496	-89.35707	Louis, MS
6:22:08 PM	On	30 mph	5 mph	30 mph W	-	0.971 g	0.453 g	17.3 mi.	107,706.0	13.47v	45,595 min	30.32520	-89.35587	1020 Blue Meadow Rd, Bay St Louis, MS
6:24:08 PM	On	43 mph	22 mph	9 mph N	-	1.800 g	0.531 g	18.1 mi.	107,706.8	13.47v	45,597 min	30.33169	-89.36364	67 Wolfe St, Bay St Louis, MS
6:26:08 PM	On	14 mph	10 mph	0 mph NE	-	0.600 g	0.498 g	18.4 mi.	107,707.1	13.62v	45,599 min	30.33643	-89.36358	108 Wolfe St, Bay St Louis, MS
6:28:08 PM	On	12 mph	11 mph	12 mph S	-	0.861 g	0.159 g	18.8 mi.	107,707.5	13.56v	45,601 min	30.33105	-89.36364	30 Wolfe St, Bay St Louis, MS
6:30:08 PM	On	14 mph	11 mph	12 mph N	-	0.180 g	0.147 g	19.1 mi.	107,707.8	13.56v	45,603 min	30.33342	-89.36458	69 Fiber St, Bay St Louis, MS
6:32:08 PM	On	14 mph	10 mph	12 mph S	-	0.600 g	0.518 g	19.5 mi.	107,708.2	13.56v	45,605 min	30.33433	-89.36455	76 Fiber St, Bay St Louis, MS
6:34:08 PM	On	14 mph	12 mph	11 mph N	-	0.192 g	0.184 g	19.9 mi.	107,708.6	13.53v	45,607 min	30.33030	-89.36554	21 Good St, Bay St Louis, MS
6:36:08 PM	On	12 mph	11 mph	10 mph N	-	0.114 g	0.069 g	20.2 mi.	107,708.9	13.50v	45,609 min	30.33560	-89.36552	95 Good St, Bay St Louis, MS
6:38:08 PM	On	13 mph	9 mph	12 mph S	-	0.600 g	0.384 g	20.5 mi.	107,709.2	13.59v	45,611 min	30.33180	-89.36551	44 Good St, Bay St Louis, MS
6:40:08 PM	On	16 mph	12 mph	12 mph N	-	0.135 g	0.192 g	20.9 mi.	107,709.6	13.59v	45,613 min	30.33291	-89.36652	59 Harrison Rd, Bay St Louis, MS
6:42:08 PM	On	13 mph	9 mph	12 mph S	-	0.633 g	0.461 g	21.3 mi.	107,710.0	13.56v	45,615 min	30.33464	-89.36651	Harrison Rd, Bay St Louis, MS
6:44:08 PM	On	14 mph	11 mph	8 mph S	-	0.196 g	0.261 g	21.7 mi.	107,710.4	13.65v	45,617 min	30.32975	-89.36722	11012 Lake Dr, Bay St Louis, MS
6:46:08 PM	On	13 mph	10 mph	12 mph W	-	0.204 g	0.261 g	22.0 mi.	107,710.7	13.50v	45,619 min	30.32982	-89.36501	1572 Blue Meadow Rd, Bay St Louis, MS
6:48:08 PM	On	14 mph	12 mph	8 mph S	-	0.139 g	0.114 g	22.4 mi.	107,711.1	13.56v	45,621 min	30.32865	-89.37034	2028 Wilkinson Ln, Bay St Louis, MS
6:50:08 PM	On	11 mph	8 mph	9 mph S	-	0.792 g	0.339 g	22.7 mi.	107,711.4	13.50v	45,623 min	30.32795	-89.36958	11081 Stewart Dr, Bay St Louis, MS
6:52:08 PM	On	12 mph	8 mph	10 mph E	-	0.767 g	0.473 g	23.0 mi.	107,711.7	13.56v	45,625 min	30.32582	-89.37076	2145 Mitteer Dr, Bay St Louis, MS
6:54:08 PM	On	12 mph	10 mph	9 mph W	-	0.180 g	0.282 g	23.3 mi.	107,712.0	13.53v	45,627 min	30.32408	-89.36880	2034 Mole Dr, Bay St Louis, MS
6:56:08 PM	On	11 mph	9 mph	9 mph NW	-	0.102 g	0.110 g	23.6 mi.	107,712.3	13.35v	45,629 min	30.32668	-89.37204	2188 Mole Dr, Bay St Louis, MS
6:58:08 PM	On	10 mph	9 mph	10 mph E	-	0.114 g	0.127 g	23.9 mi.	107,712.6	13.53v	45,631 min	30.32463	-89.37018	Mole Dr, Bay St Louis, MS
7:00:08 PM	On	11 mph	9 mph	8 mph W	-	0.147 g	0.155 g	24.2 mi.	107,712.9	13.53v	45,633 min	30.32285	-89.36964	2036 Hollywood Dr, Bay St Louis, MS
7:02:08 PM	On	10 mph	7 mph	7 mph E	-	0.714 g	0.453 g	24.5 mi.	107,713.2	13.53v	45,635 min	30.32305	-89.37168	2097 Hollywood Dr, Bay St Louis, MS
7:04:08 PM	On	11 mph	8 mph	6 mph W	-	0.261 g	0.155 g	24.7 mi.	107,713.4	13.53v	45,637 min	30.32153	-89.36875	10125 Cain Rd, Bay St Louis,

Attachment: 20211018 - Philip's Pest Control Weekly Report for September 19-25 2021 (9928 : Spread

7:06:08 PM	On	11 mph	8 mph	9 mph E	-	0.273 g	0.273 g	25.0 mi.	107,713.7	13.53v	45,639 min	30.32171	-89.37216	10020 Cain Rd, Bay St Louis, MS
7:08:08 PM	On	12 mph	10 mph	9 mph N	-	0.282 g	0.167 g	25.4 mi.	107,714.1	13.53v	45,641 min	30.32345	-89.36814	Cain Dr, Bay St Louis, MS
7:10:08 PM	On	16 mph	12 mph	16 mph SE	-	0.159 g	0.114 g	25.8 mi.	107,714.5	13.50v	45,643 min	30.32076	-89.36359	Paradise Ln, Bay St Louis, MS
7:12:08 PM	On	16 mph	13 mph	12 mph W	-	0.114 g	0.147 g	26.2 mi.	107,714.9	13.59v	45,645 min	30.31692	-89.36133	Kingston Rd, Bay St Louis, MS
7:14:08 PM	On	12 mph	8 mph	10 mph E	-	0.722 g	0.351 g	26.5 mi.	107,715.2	13.56v	45,647 min	30.31695	-89.35941	10107 Paradise Ln, Bay St Louis, MS
7:16:08 PM	On	37 mph	13 mph	37 mph E	-	0.747 g	0.498 g	26.9 mi.	107,715.6	13.56v	45,649 min	30.31821	-89.35342	906 Green Meadow Rd, Bay St Louis, MS
7:18:08 PM	On	39 mph	16 mph	12 mph E	-	0.963 g	0.396 g	27.5 mi.	107,716.2	13.50v	45,651 min	30.31978	-89.34593	692 Carroll Ave, Bay St Louis, MS
7:20:08 PM	On	27 mph	13 mph	12 mph NW	-	0.882 g	0.408 g	27.9 mi.	107,716.6	13.53v	45,653 min	30.32023	-89.34081	505 Sunset Dr, Bay St Louis, MS
7:22:08 PM	On	12 mph	11 mph	7 mph E	-	0.184 g	0.192 g	28.3 mi.	107,717.0	13.53v	45,655 min	30.32260	-89.34548	600 Vine Cir, Bay St Louis, MS
7:24:08 PM	On	12 mph	10 mph	10 mph W	-	0.282 g	0.261 g	28.7 mi.	107,717.4	13.56v	45,657 min	30.32164	-89.34511	613 Sunset Dr, Bay St Louis, MS
7:26:08 PM	On	11 mph	10 mph	11 mph N	-	0.159 g	0.078 g	29.0 mi.	107,717.7	13.53v	45,659 min	30.32414	-89.34541	102 Ranch St, Bay St Louis, MS
7:28:08 PM	On	24 mph	12 mph	9 mph W	-	0.837 g	0.498 g	29.4 mi.	107,718.1	13.59v	45,661 min	30.32359	-89.34212	603 Highland Dr, Bay St Louis, MS
7:30:08 PM	On	23 mph	15 mph	23 mph S	-	0.261 g	0.249 g	29.9 mi.	107,718.6	13.62v	45,663 min	30.32141	-89.34681	608 Beyer Dr, Bay St Louis, MS
7:32:08 PM	On	45 mph	25 mph	43 mph NW	-	0.906 g	0.318 g	30.7 mi.	107,719.4	13.53v	45,665 min	30.32490	-89.35495	Blue Meadow Rd, Bay St Louis, MS
7:34:08 PM	On	43 mph	9 mph	25 mph E	-	0.971 g	0.331 g	31.0 mi.	107,719.7	13.65v	45,667 min	30.32496	-89.35616	Blue Meadow Rd, Bay St Louis, MS
7:36:08 PM	On	39 mph	26 mph	27 mph N	-	0.327 g	0.400 g	31.9 mi.	107,720.6	13.53v	45,669 min	30.33130	-89.35021	Hollywood Blvd, Bay St Louis, MS
7:38:08 PM	On	45 mph	26 mph	14 mph N	-	0.249 g	0.294 g	32.8 mi.	107,721.5	13.53v	45,671 min	30.33982	-89.34347	160 Pogo Rd, Bay St Louis, MS
7:40:08 PM	On	18 mph	12 mph	13 mph S	-	0.224 g	0.216 g	33.2 mi.	107,721.9	13.44v	45,673 min	30.34184	-89.34369	Engman Ave, Bay St Louis, MS
7:42:08 PM	On	14 mph	12 mph	13 mph N	-	0.216 g	0.114 g	33.6 mi.	107,722.3	13.53v	45,675 min	30.34204	-89.34525	108 Cedar Ridge Ave, Bay St Louis, MS
7:44:08 PM	On	15 mph	12 mph	12 mph S	-	0.237 g	0.147 g	34.0 mi.	107,722.7	13.50v	45,677 min	30.34026	-89.34435	Engman Ave, Bay St Louis, MS
7:46:08 PM	On	16 mph	13 mph	16 mph SE	-	0.216 g	0.139 g	34.4 mi.	107,723.1	13.59v	45,679 min	30.33757	-89.33829	173 Blakemore St, Bay St Louis, MS
7:48:08 PM	On	16 mph	11 mph	12 mph S	-	1.086 g	0.359 g	34.8 mi.	107,723.5	13.59v	45,681 min	30.33310	-89.33830	1200 Dunbar Ave, Bay St Louis, MS
7:50:08											45,683			170 Felicity

Attachment: 20211018 - Philip's Pest Control Weekly Report for September 19-25 2021 (9928 : Spread

PM	On	16 mph	13 mph	10 mph E	-	0.196 g	0.171 g	35.3 mi.	107,724.0	13.53v	min	30.32755	-89.33831	MS
7:52:08 PM	On	11 mph	10 mph	9 mph E	-	0.159 g	0.082 g	35.6 mi.	107,724.3	13.56v	45,685 min	30.32585	-89.33305	Felicity St, Bay St Louis, MS
7:54:08 PM	On	28 mph	12 mph	11 mph W	-	0.298 g	0.159 g	36.0 mi.	107,724.7	13.56v	45,687 min	30.32588	-89.32961	Leopold St, Bay St Louis, MS
7:56:08 PM	On	13 mph	11 mph	12 mph W	-	0.159 g	0.282 g	36.4 mi.	107,725.1	13.41v	45,689 min	30.32771	-89.33552	Leopold St, Bay St Louis, MS
7:58:08 PM	On	12 mph	10 mph	9 mph N	-	0.212 g	0.159 g	36.8 mi.	107,725.5	13.56v	45,691 min	30.32985	-89.33962	901 Dunbar Ave, Bay St Louis, MS
8:00:08 PM	On	11 mph	9 mph	7 mph W	-	0.224 g	0.159 g	37.1 mi.	107,725.8	13.53v	45,693 min	30.33042	-89.33849	102 Oaks Blvd, Bay St Louis, MS
8:02:08 PM	On	17 mph	11 mph	12 mph E	-	0.192 g	0.127 g	37.4 mi.	107,726.1	13.50v	45,695 min	30.33018	-89.33472	206 Boardman Ave, Bay St Louis, MS
8:04:08 PM	On	32 mph	14 mph	32 mph SE	-	0.665 g	0.461 g	37.9 mi.	107,726.6	13.56v	45,697 min	30.32608	-89.32960	800 N Beach Blvd, Bay St Louis, MS
8:06:08 PM	On	52 mph	34 mph	47 mph W	45 mph	0.273 g	0.159 g	39.0 mi.	107,727.7	13.59v	45,699 min	30.32026	-89.33307	US-90, Bay St Louis, MS
8:08:08 PM	On	49 mph	44 mph	42 mph W	45 mph	0.094 g	0.147 g	40.5 mi.	107,729.2	13.56v	45,701 min	30.31376	-89.35617	US-90, Bay St Louis, MS
8:10:08 PM	On	43 mph	36 mph	31 mph W	-	0.204 g	0.282 g	41.7 mi.	107,730.4	13.59v	45,703 min	30.31175	-89.37583	3016 Longfellow Rd, Bay St Louis, MS
8:12:08 PM	On	65 mph	44 mph	60 mph W	55 mph	0.237 g	0.196 g	43.1 mi.	107,731.8	13.59v	45,705 min	30.31412	-89.39980	10248 MS-603, Bay St Louis, MS
8:14:08 PM	On	73 mph	67 mph	72 mph N	55 mph	0.069 g	0.057 g	45.4 mi.	107,734.1	13.62v	45,707 min	30.33455	-89.42749	MS-43, Bay St Louis, MS
8:16:08 PM	On	73 mph	60 mph	62 mph N	55 mph	0.147 g	0.318 g	47.4 mi.	107,736.1	13.56v	45,709 min	30.36237	-89.42483	13146 MS-43, Kiln, MS
8:18:08 PM	On	66 mph	49 mph	62 mph N	55 mph	0.939 g	0.441 g	49.0 mi.	107,737.7	13.53v	45,711 min	30.38261	-89.43895	14394 MS-43, Kiln, MS
8:20:08 PM	On	66 mph	54 mph	50 mph NE	45 mph	0.135 g	0.204 g	50.9 mi.	107,739.6	13.59v	45,713 min	30.40565	-89.44434	MS-43, Kiln, MS
8:22:08 PM	On	53 mph	41 mph	29 mph N	-	0.273 g	0.306 g	52.2 mi.	107,740.9	13.41v	45,715 min	30.41030	-89.42731	Old Joe Moran St, Kiln, MS
8:24:08 PM	On	50 mph	39 mph	33 mph NE	-	0.204 g	0.184 g	53.6 mi.	107,742.3	13.50v	45,717 min	30.42582	-89.41987	Joe Moran Rd, Kiln, MS
8:26:08 PM	On	48 mph	32 mph	4 mph NW	-	0.180 g	0.180 g	54.6 mi.	107,743.3	13.65v	45,719 min	30.43898	-89.41460	Joe Moran Rd, Kiln, MS
8:28:08 PM	On	8 mph	0 mph	0 mph E	-	0.114 g	0.384 g	54.7 mi.	107,743.4	12.43v	45,721 min	30.43912	-89.41454	18403 Joe Moran Rd, Kiln, MS
8:28:18 PM	Off	0 mph	0 mph	0 mph E	-	0.000 g	0.000 g	54.7 mi.	107,743.4	12.46v	45,721 min	30.43912	-89.41454	18403 Joe Moran Rd, Kiln, MS

Attachment: 20211018 - Philip's Pest Control Weekly Report for September 19-25 2021 (9928 : Spread

Copyright ©2021 WEX Telematics - gps.wextelematics.com. Generated in 1.1267 seconds.

Activity Detail Overview »

Location Records	89	**Sorted By**	Time
Total Distance Traveled	75.7 mi.	**Selected Vehicle**	10 (vin: 1GCHSDE33G1109077)
Average Speed	26 mph	**Report Time Period**	Sep 22 6:00 PM to 10:59 PM (CDT)
Landmarked Stops	Show	**Report Created**	October 11, 2021 9:58:25 AM
Max Speed	71 mph		

** Distance is accumulated daily*
** Odometer values are on the spreadsheet export.*
** Only the closest landmark is shown.*
** Landmarks over 3.8 miles wide have been excluded.*
** Run Time is based on Total GPS Device Hours.*


WEX TELEMATICS


Philips Pest Control LLC

Export Data | Email Report

Speed Graphs »

show/hide

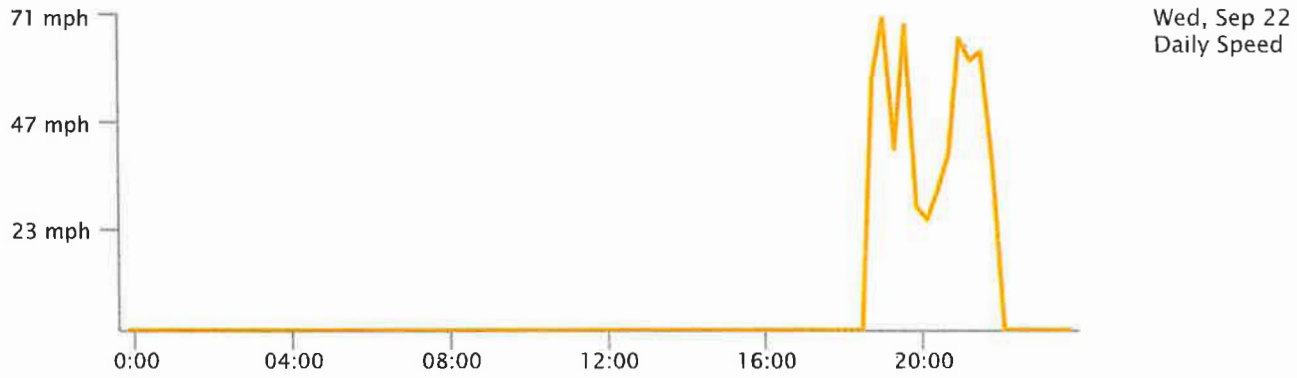

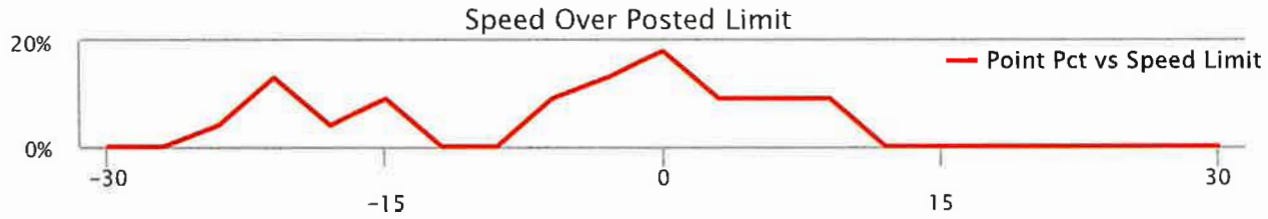

Attachment: 20211018 - Philip's Pest Control Weekly Report for September 19-25 2021 (9928 : Spread





Low-Speed: inst-speed is under 15 mph | No Address: address or speed-limit unknown | Efficient: inst-speed within 10 mph of speed-limit | Stop-n-Go: zero inst-speed and nonzero max-speed | Speeding: inst-speed more than 10 mph over speed-limit | Slow-Poke: inst-speed between 15 mph and 10 mph under limit

Activity Detail Report »

Selected Vehicle: 10

Wed Sep 22, 2021

Time	Ignition	In-Cab Alert	Max Speed	Avg Speed	Inst Speed	Speed Limit	Max Accel	Max Decel	Distance	Odometer	Voltage	Run Time	Latitude	Longitude	Location
6:50:48 PM	On		0 mph	0 mph	0 mph NW	-	0.000 g	0.000 g	0.0 mi.	107,877.6	14.74v	45,931 min	30.43826	-89.41449	18403 Joe Moran Rd, Kiln, MS
6:52:47 PM	On		43 mph	10 mph	43 mph S	-	0.665 g	0.224 g	0.5 mi.	107,878.1	14.14v	45,933 min	30.43235	-89.41710	Joe Moran Rd, Kiln, MS
6:54:47 PM	On		44 mph	39 mph	40 mph S	-	0.114 g	0.180 g	1.8 mi.	107,879.4	13.53v	45,935 min	30.41451	-89.42252	Old Joe Moran St, Kiln, MS
6:55:34 PM		Hard Left	44 mph	39 mph	25 mph S	-	0.139 g	0.273 g	2.3 mi.	107,879.9	13.62v	45,935 min	30.41004	-89.42731	16105 Old Joe Moran St, Kiln, MS
6:56:47 PM	On		44 mph	31 mph	42 mph NW	35 mph	1.053 g	0.273 g	2.8 mi.	107,880.4	13.59v	45,937 min	30.40789	-89.43215	Kiln-Delisle Rd, Kiln, MS
6:58:47 PM	On		57 mph	39 mph	9 mph W	-	0.269 g	0.376 g	4.1 mi.	107,881.7	13.56v	45,939 min	30.42416	-89.43463	Kiln, MS
7:00:47 PM	On		9 mph	0 mph	0 mph N	-	0.000 g	0.510 g	4.2 mi.	107,881.8	12.68v	45,941 min	30.42424	-89.43482	Kiln, MS
7:00:58 PM	Off		0 mph	0 mph	0 mph N	-	0.000 g	0.000 g	4.2 mi.	107,881.8	12.65v	45,942 min	30.42424	-89.43482	Kiln, MS
7:05:02 PM	On		3 mph	0 mph	0 mph E	-	0.000 g	0.000 g	4.2 mi.	107,881.8	14.65v	45,942 min	30.42421	-89.43479	Kiln, MS
7:07:01 PM	On		58 mph	35 mph	51 mph SW	45 mph	1.020 g	0.408 g	5.4 mi.	107,883.0	14.14v	45,943 min	30.40699	-89.43718	16515 MS-43, Kiln, MS
7:09:01 PM	On		56 mph	51 mph	53 mph SE	55 mph	0.127 g	0.139 g	7.1 mi.	107,884.7	13.59v	45,945 min	30.38948	-89.44283	15161 MS-43, Kiln, MS
7:11:01 PM	On		68 mph	62 mph	66 mph S	55 mph	0.159 g	0.192 g	9.1 mi.	107,886.7	13.50v	45,947 min	30.36394	-89.42562	13273 MS-43, Kiln, MS

Attachment: 20211018 - Philip's Pest Control Weekly Report for September 19-25 2021 (9928 : Spread

7:13:01 PM	On	66 mph	50 mph	65 mph E	70 mph	0.331 g	0.363 g	10.8 mi.	107,888.4	13.65v	45,949 min	30.36402	-89.40452	I-10, Bay St Louis, MS
7:15:01 PM	On	71 mph	54 mph	24 mph S	-	0.204 g	0.286 g	12.7 mi.	107,890.3	13.59v	45,951 min	30.37029	-89.37604	443 Yacht Club Rd, Diamondhead, MS
7:17:01 PM	On	41 mph	27 mph	19 mph E	25 mph	0.241 g	0.351 g	13.6 mi.	107,891.2	13.53v	45,953 min	30.37546	-89.37738	5199 W Aloha Dr, Diamondhead, MS
7:19:01 PM	On	30 mph	8 mph	0 mph E	-	0.151 g	0.473 g	13.9 mi.	107,891.5	12.43v	45,955 min	30.37599	-89.37417	Diamondhead, MS
7:19:12 PM	Off	0 mph	0 mph	0 mph E	-	0.000 g	0.000 g	13.9 mi.	107,891.5	12.46v	45,956 min	30.37599	-89.37417	Diamondhead, MS
7:31:39 PM	On	0 mph	0 mph	0 mph E	-	0.000 g	0.000 g	13.9 mi.	107,891.5	14.50v	45,956 min	30.37598	-89.37414	Diamondhead, MS
7:33:39 PM	On	25 mph	7 mph	5 mph W	25 mph	1.224 g	0.298 g	14.1 mi.	107,891.7	13.92v	45,958 min	30.37546	-89.37793	5400 W Aloha Dr, Diamondhead, MS
7:35:39 PM	On	69 mph	50 mph	63 mph W	70 mph	0.351 g	0.114 g	15.8 mi.	107,893.4	13.56v	45,960 min	30.36511	-89.40174	I-10, Diamondhead, MS
7:37:39 PM	On	67 mph	54 mph	60 mph N	55 mph	0.192 g	0.237 g	17.6 mi.	107,895.2	13.53v	45,962 min	30.36530	-89.42596	13264 MS-43, Kiln, MS
7:39:39 PM	On	64 mph	49 mph	39 mph NW	55 mph	1.200 g	0.363 g	19.2 mi.	107,896.8	13.59v	45,964 min	30.38507	-89.44010	14700 MS-43, Kiln, MS
7:41:39 PM	On	54 mph	51 mph	47 mph E	45 mph	0.114 g	0.078 g	20.9 mi.	107,898.5	13.62v	45,966 min	30.40619	-89.44306	16316 MS-43, Kiln, MS
7:43:39 PM	On	58 mph	46 mph	51 mph N	55 mph	0.180 g	0.331 g	22.5 mi.	107,900.1	13.53v	45,968 min	30.42292	-89.43390	17300 MS-43, Kiln, MS
7:45:39 PM	On	56 mph	50 mph	54 mph N	55 mph	0.094 g	0.078 g	24.1 mi.	107,901.7	13.53v	45,970 min	30.44713	-89.43182	19200 MS-603, Kiln, MS
7:47:39 PM	On	60 mph	56 mph	59 mph N	55 mph	0.180 g	0.057 g	26.0 mi.	107,903.6	13.56v	45,972 min	30.47194	-89.43018	MS-603, Kiln, MS
7:49:39 PM	On	59 mph	24 mph	24 mph NE	-	0.894 g	0.314 g	26.8 mi.	107,904.4	13.50v	45,974 min	30.47929	-89.42272	Rocky Hill Dedeaux Rd, Kiln, MS
7:51:39 PM	On	28 mph	13 mph	7 mph E	-	0.971 g	0.461 g	27.3 mi.	107,904.9	13.59v	45,976 min	30.48181	-89.41951	5507 Rocky Hill Dedeaux Rd, Kiln, MS
7:53:39 PM	On	25 mph	14 mph	7 mph SE	-	0.657 g	0.461 g	27.8 mi.	107,905.4	13.53v	45,978 min	30.48660	-89.41756	Road 311, Kiln, MS
7:55:39 PM	On	25 mph	15 mph	11 mph S	-	0.261 g	0.298 g	28.3 mi.	107,905.9	13.47v	45,980 min	30.48517	-89.41260	21085 Lawrence Ladner Rd, Kiln, MS
7:57:39 PM	On	11 mph	2 mph	0 mph W	-	0.171 g	0.461 g	28.4 mi.	107,906.0	13.41v	45,982 min	30.48478	-89.41324	21095 Lawrence Ladner Rd, Kiln, MS
7:59:39 PM	On	10 mph	1 mph	7 mph SE	-	0.645 g	0.518 g	28.5 mi.	107,906.1	13.50v	45,984 min	30.48463	-89.41243	21105 Lawrence Ladner Rd, Kiln, MS
8:01:39 PM	On	17 mph	8 mph	8 mph W	-	0.657 g	0.384 g	28.7 mi.	107,906.3	13.56v	45,986 min	30.48334	-89.40942	5029 Road 391, Kiln, MS
8:03:39 PM	On	17 mph	10 mph	17 mph S	-	0.849 g	0.453 g	29.1 mi.	107,906.7	13.53v	45,988 min	30.47890	-89.40881	21055 Road 346, Kiln, MS
8:05:39											45,990			

Attachment: 20211018 - Philip's Pest Control Weekly Report for September 19-25 2021 (9928 : Spread

PM	On	18 mph	13 mph	17 mph N	-	0.180 g	0.241 g	29.5 mi.	107,907.1	13.50v	min	30.47973	-89.40884	21022 Road 346, Kiln, MS
8:07:39 PM	On	21 mph	15 mph	7 mph NE	-	0.478 g	0.363 g	30.0 mi.	107,907.6	13.53v	45,992 min	30.47806	-89.40505	21078 Road 370, Kiln, MS
8:09:39 PM	On	25 mph	18 mph	21 mph SE	-	0.241 g	0.216 g	30.6 mi.	107,908.2	13.47v	45,994 min	30.48233	-89.39936	Lawrence Ladner Rd, Kiln, MS
8:11:39 PM	On	24 mph	19 mph	14 mph W	-	0.249 g	0.363 g	31.3 mi.	107,908.9	13.50v	45,996 min	30.47622	-89.39536	22000 Lawrence Ladner Rd, Kiln, MS
8:13:39 PM	On	18 mph	10 mph	15 mph S	-	0.861 g	0.461 g	31.6 mi.	107,909.2	13.56v	45,998 min	30.47565	-89.39593	Lawrence Ladner Rd, Kiln, MS
8:15:39 PM	On	20 mph	13 mph	16 mph NE	-	0.861 g	0.473 g	32.1 mi.	107,909.7	13.47v	46,000 min	30.47801	-89.39360	Lawrence Ladner Rd, Kiln, MS
8:17:39 PM	On	20 mph	16 mph	19 mph N	-	0.306 g	0.216 g	32.6 mi.	107,910.2	13.56v	46,002 min	30.48413	-89.39625	21144 Cameron Rd, Kiln, MS
8:19:39 PM	On	19 mph	10 mph	18 mph N	-	0.816 g	0.396 g	33.0 mi.	107,910.6	13.56v	46,004 min	30.48628	-89.39672	Cameron Rd, Kiln, MS
8:21:39 PM	On	24 mph	18 mph	20 mph N	-	0.159 g	0.167 g	33.6 mi.	107,911.2	13.50v	46,006 min	30.49467	-89.39889	Cameron Rd, Kiln, MS
8:23:39 PM	On	26 mph	15 mph	23 mph E	-	0.918 g	0.282 g	34.1 mi.	107,911.7	13.56v	46,008 min	30.49737	-89.39562	Rocky Hill Dedeaux Rd, Kiln, MS
8:25:39 PM	On	24 mph	19 mph	12 mph S	-	0.196 g	0.237 g	34.7 mi.	107,912.3	13.47v	46,010 min	30.49094	-89.39195	Road 374, Kiln, MS
8:27:39 PM	On	20 mph	13 mph	19 mph SE	-	0.824 g	0.408 g	35.2 mi.	107,912.8	13.53v	46,012 min	30.49230	-89.38902	Road 372, Kiln, MS
8:29:39 PM	On	24 mph	17 mph	24 mph NW	-	0.331 g	0.282 g	35.8 mi.	107,913.4	13.59v	46,014 min	30.49645	-89.39336	Road 372, Kiln, MS
8:31:39 PM	On	29 mph	22 mph	23 mph E	-	0.971 g	0.396 g	36.5 mi.	107,914.1	13.53v	46,016 min	30.49429	-89.38343	Rocky Hill Dedeaux Rd, Kiln, MS
8:33:39 PM	On	32 mph	28 mph	19 mph E	-	0.167 g	0.192 g	37.4 mi.	107,915.0	13.41v	46,018 min	30.49819	-89.36988	Rocky Hill Dedeaux Rd, Kiln, MS
8:35:39 PM	On	25 mph	14 mph	13 mph W	-	1.869 g	0.473 g	37.9 mi.	107,915.5	13.56v	46,020 min	30.49448	-89.36726	Rue la Terre, Kiln, MS
8:37:39 PM	On	22 mph	11 mph	9 mph E	-	0.906 g	0.416 g	38.3 mi.	107,915.9	13.59v	46,022 min	30.49118	-89.36949	22510 Rue la Terre, Kiln, MS
8:39:39 PM	On	30 mph	17 mph	9 mph N	-	0.241 g	0.282 g	38.9 mi.	107,916.5	13.59v	46,024 min	30.49778	-89.36677	Rue la Terre, Kiln, MS
8:41:39 PM	On	32 mph	20 mph	30 mph SW	-	1.110 g	0.384 g	39.5 mi.	107,917.1	13.53v	46,026 min	30.49576	-89.37665	Rocky Hill Dedeaux Rd, Kiln, MS
8:43:39 PM	On	34 mph	29 mph	34 mph W	-	0.237 g	0.229 g	40.5 mi.	107,918.1	13.56v	46,028 min	30.49671	-89.39137	Rocky Hill Dedeaux Rd, Kiln, MS
8:45:39 PM	On	35 mph	23 mph	29 mph SW	-	0.702 g	0.318 g	41.3 mi.	107,918.9	13.59v	46,030 min	30.49759	-89.40395	Rocky Hill Dedeaux Rd, Kiln, MS
8:47:39 PM	On	34 mph	24 mph	30 mph SW	-	1.098 g	0.429 g	42.1 mi.	107,919.7	13.53v	46,032 min	30.48837	-89.41251	5142 Rocky Hill Dedeaux Rd, Kiln, MS
8:49:39 PM	On	30 mph	27 mph	27 mph SW	-	0.078 g	0.065 g	43.0 mi.	107,920.6	13.53v	46,034 min	30.47902	-89.42293	Rocky Hill Dedeaux Rd, Kiln,

Attachment: 20211018 - Philip's Pest Control Weekly Report for September 19-25 2021 (9928 : Spread

8:51:39 PM	On	34 mph	26 mph	34 mph N	55 mph	1.020 g	0.298 g	43.9 mi.	107,921.5	13.53v	46,036 min	30.48421	-89.42802	MS-603, Kiln, MS
8:53:39 PM	On	35 mph	21 mph	30 mph N	55 mph	1.167 g	0.355 g	44.6 mi.	107,922.2	13.59v	46,038 min	30.49311	-89.43381	MS-603, Kiln, MS
8:55:39 PM	On	40 mph	32 mph	40 mph N	55 mph	0.090 g	0.078 g	45.6 mi.	107,923.2	13.56v	46,040 min	30.50850	-89.43311	MS-603, Kiln, MS
8:57:39 PM	On	50 mph	36 mph	35 mph NE	-	0.171 g	0.273 g	46.8 mi.	107,924.4	13.56v	46,042 min	30.51677	-89.41791	C C Rd, Kiln, MS
8:59:39 PM	On	43 mph	28 mph	4 mph SE	-	0.882 g	0.416 g	47.8 mi.	107,925.4	13.62v	46,044 min	30.52456	-89.40570	Road 357, Kiln, MS
9:01:39 PM	On	66 mph	50 mph	45 mph SE	-	0.192 g	0.453 g	49.4 mi.	107,927.0	13.53v	46,046 min	30.50132	-89.39898	Road 357, Kiln, MS
9:03:39 PM	On	65 mph	45 mph	55 mph NE	-	0.792 g	0.420 g	50.9 mi.	107,928.5	13.56v	46,048 min	30.49522	-89.37735	Rocky Hill Dedeaux Rd, Kiln, MS
9:05:39 PM	On	54 mph	49 mph	48 mph E	-	0.122 g	0.139 g	52.6 mi.	107,930.2	13.53v	46,050 min	30.50138	-89.35177	Rocky Hill Dedeaux Rd, Kiln, MS
9:07:39 PM	On	56 mph	42 mph	55 mph SE	45 mph	0.306 g	0.453 g	54.0 mi.	107,931.6	13.56v	46,052 min	30.49161	-89.33454	Vidalia Rd, Pass Christian, MS
9:09:39 PM	On	54 mph	43 mph	42 mph SE	45 mph	0.127 g	0.135 g	55.5 mi.	107,933.1	13.59v	46,054 min	30.47843	-89.31639	Vidalia Rd, Pass Christian, MS
9:11:39 PM	On	44 mph	38 mph	9 mph S	45 mph	0.180 g	0.339 g	56.8 mi.	107,934.4	13.53v	46,056 min	30.46599	-89.30133	Vidalia Rd, Pass Christian, MS
9:13:39 PM	On	42 mph	31 mph	25 mph W	-	0.204 g	0.510 g	57.8 mi.	107,935.4	13.56v	46,058 min	30.45394	-89.29839	Hidden Valley Rd, Pass Christian, MS
9:15:39 PM	On	33 mph	20 mph	22 mph E	-	2.016 g	0.531 g	58.5 mi.	107,936.1	13.50v	46,060 min	30.45386	-89.30271	Hidden Valley Rd, Pass Christian, MS
9:17:39 PM	On	27 mph	20 mph	24 mph S	45 mph	0.261 g	0.237 g	59.2 mi.	107,936.8	13.59v	46,062 min	30.44968	-89.29533	Vidalia Rd, Pass Christian, MS
9:19:39 PM	On	30 mph	21 mph	12 mph W	-	0.204 g	0.237 g	59.9 mi.	107,937.5	13.59v	46,064 min	30.44504	-89.29249	Family Rd, Pass Christian, MS
9:21:39 PM	On	25 mph	12 mph	25 mph N	45 mph	0.984 g	0.327 g	60.3 mi.	107,937.9	13.56v	46,066 min	30.44606	-89.29571	11110 Vidalia Rd, Pass Christian, MS
9:23:39 PM	On	29 mph	22 mph	22 mph N	45 mph	0.861 g	0.269 g	61.0 mi.	107,938.6	13.56v	46,068 min	30.45634	-89.29676	Vidalia Rd, Pass Christian, MS
9:25:39 PM	On	50 mph	34 mph	50 mph W	-	0.180 g	0.306 g	62.1 mi.	107,939.7	13.53v	46,070 min	30.46311	-89.30768	28024 J P Ladner Rd, Pass Christian, MS
9:27:39 PM	On	53 mph	46 mph	46 mph W	-	0.114 g	0.102 g	63.7 mi.	107,941.3	13.56v	46,072 min	30.45947	-89.33290	J P Ladner Rd, Pass Christian, MS
9:29:39 PM	On	61 mph	44 mph	50 mph SE	-	0.204 g	0.204 g	65.2 mi.	107,942.8	13.56v	46,074 min	30.44520	-89.33700	11097 Edwin Ladner Rd, Pass Christian, MS
9:31:39 PM	On	61 mph	52 mph	53 mph SW	-	0.135 g	0.249 g	66.9 mi.	107,944.5	13.53v	46,076 min	30.42250	-89.33953	9343 Edwin Ladner Rd, Pass Christian, MS
9:33:39 PM	On	53 mph	43 mph	44 mph W	45 mph	0.192 g	0.261 g	68.3 mi.	107,945.9	13.50v	46,078 min	30.42484	-89.35791	1512 Kiln-Delisle Rd, Kiln, MS
9:35:39											46,080			

Attachment: 20211018 - Philip's Pest Control Weekly Report for September 19-25 2021 (9928 : Spread

9:35:39 PM	On	49 mph	35 mph	41 mph N	-	0.180 g	0.261 g	69.5 mi.	107,947.1	13.59v	46,080 min	30.43153	-89.36924	Fenton Dedeaux Rd, Kiln, MS
9:37:39 PM	On	63 mph	31 mph	18 mph W	-	0.269 g	0.339 g	70.6 mi.	107,948.2	13.50v	46,082 min	30.44472	-89.37300	Pine Hill Rd, Kiln, MS
9:39:39 PM	On	53 mph	21 mph	53 mph N	-	0.327 g	0.273 g	71.2 mi.	107,948.8	13.59v	46,084 min	30.45045	-89.37163	Fenton Dedeaux Rd, Kiln, MS
9:41:39 PM	On	52 mph	36 mph	38 mph SW	-	0.167 g	0.306 g	72.5 mi.	107,950.1	13.59v	46,086 min	30.46116	-89.37856	Firetower Rd, Kiln, MS
9:43:39 PM	On	53 mph	46 mph	42 mph W	-	0.167 g	0.229 g	74.0 mi.	107,951.6	13.59v	46,088 min	30.44744	-89.39643	Firetower Rd, Kiln, MS
9:45:39 PM	On	47 mph	35 mph	35 mph S	-	0.261 g	0.351 g	75.2 mi.	107,952.8	13.59v	46,090 min	30.43992	-89.40973	Joe Moran Rd, Kiln, MS
9:47:39 PM	On	37 mph	14 mph	0 mph S	-	0.180 g	0.408 g	75.7 mi.	107,953.3	13.56v	46,092 min	30.43881	-89.41461	18403 Joe Moran Rd, Kiln, MS
9:49:39 PM	On	0 mph	0 mph	0 mph S	-	0.000 g	0.000 g	75.7 mi.	107,953.3	13.59v	46,094 min	30.43882	-89.41456	18403 Joe Moran Rd, Kiln, MS
9:51:39 PM	On	0 mph	0 mph	0 mph S	-	0.000 g	0.000 g	75.7 mi.	107,953.3	11.92v	46,096 min	30.43882	-89.41456	18403 Joe Moran Rd, Kiln, MS
9:51:49 PM	Off	0 mph	0 mph	0 mph S	-	0.000 g	0.000 g	75.7 mi.	107,953.3	12.31v	46,096 min	30.43882	-89.41456	18403 Joe Moran Rd, Kiln, MS

Copyright ©2021 WEX Telematics - gps.wextelematics.com. Generated in 0.7152 seconds.

Attachment: 20211018 - Philip's Pest Control Weekly Report for September 19-25 2021 (9928 : Spread

Activity Detail Overview »

Location Records	134	**Sorted By**	Time
Total Distance Traveled	113.5 mi.	**Selected Vehicle**	10 (vin: 1GCHSDE33G1109077)
Average Speed	25 mph	**Report Time Period**	Sep 23 5:00 PM to 10:59 PM (CDT)
Landmarked Stops	Show	**Report Created**	October 11, 2021 9:58:43 AM
Max Speed	74 mph		

** Distance is accumulated daily*
** Odometer values are on the spreadsheet export.*
** Only the closest landmark is shown.*
** Landmarks over 3.8 miles wide have been excluded.*
** Run Time is based on Total GPS Device Hours.*


WEX TELEMATICS


Philips Pest Control LLC

Export Data | Email Report

Speed Graphs »


show/hide

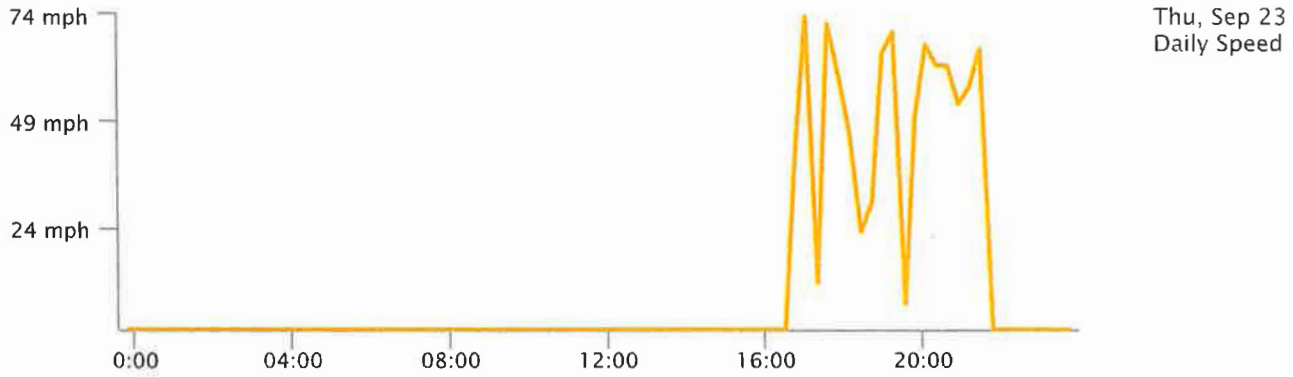

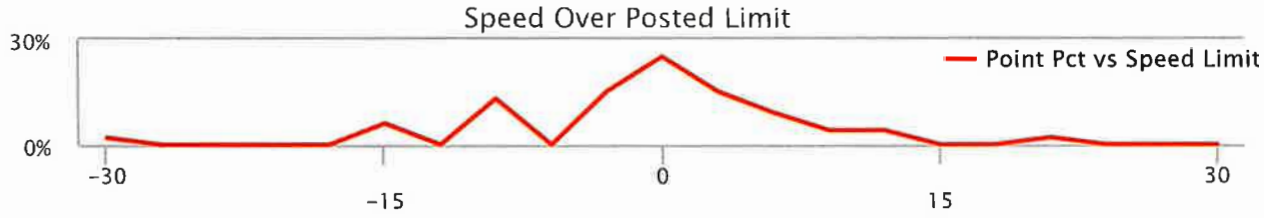

Attachment: 20211018 - Philip's Pest Control Weekly Report for September 19-25 2021 (9928 : Spread



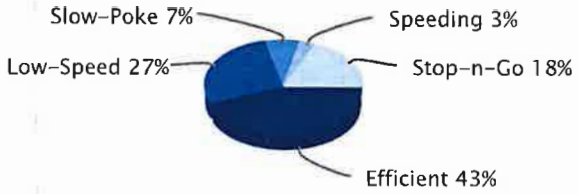

Low-Speed: inst-speed is under 15 mph | No Address: address or speed-limit unknown | Efficient: inst-speed within 10 mph of speed-limit | Stop-n-Go: zero inst-speed and nonzero max-speed | Speeding: inst-speed more than 10 mph over speed-limit | Slow-Poke: inst-speed between 15 mph and 10 mph under limit

Activity Detail Report »

Selected Vehicle: 10

Thu Sep 23, 2021

Time	Ignition	In-Cab Alert	Max Speed	Avg Speed	Inst Speed	Speed Limit	Max Accel	Max Decel	Distance	Odometer	Voltage	Run Time	Latitude	Longitude	Location
5:01:06 PM	On		42 mph	35 mph	42 mph SW	-	0.216 g	0.184 g	0.0 mi.	107,955.0	13.50v	46,120 min	30.41816	-89.42201	Old Joe Moran St, Kiln, MS
5:03:06 PM	On		42 mph	31 mph	30 mph W	35 mph	0.882 g	0.388 g	1.0 mi.	107,956.0	13.50v	46,122 min	30.40682	-89.42806	Kiln-Delisle Rd, Kiln, MS
5:05:06 PM	On		48 mph	17 mph	44 mph SW	45 mph	0.927 g	0.429 g	1.6 mi.	107,956.6	13.41v	46,124 min	30.40785	-89.43602	16555 MS-43, Kiln, MS
5:07:06 PM	On		68 mph	62 mph	40 mph SE	55 mph	0.363 g	0.351 g	3.7 mi.	107,958.7	13.47v	46,126 min	30.38602	-89.44069	14843 MS-43, Kiln, MS
5:09:06 PM	On		72 mph	55 mph	62 mph S	55 mph	0.253 g	0.286 g	5.5 mi.	107,960.5	13.50v	46,128 min	30.36339	-89.42541	13257 MS-43, Kiln, MS
5:11:06 PM	On		74 mph	66 mph	68 mph SE	65 mph	0.078 g	0.082 g	7.7 mi.	107,962.7	13.41v	46,130 min	30.33301	-89.42692	MS-43, Bay St Louis, MS
5:13:06 PM	On		73 mph	66 mph	65 mph E	65 mph	0.102 g	0.090 g	9.9 mi.	107,964.9	13.41v	46,132 min	30.31380	-89.39918	10221 MS-603, Bay St Louis, MS
5:15:06 PM	On		65 mph	42 mph	0 mph SE	45 mph	0.102 g	0.408 g	11.3 mi.	107,966.3	13.25v	46,134 min	30.30626	-89.37856	403 US-90, Waveland, MS
5:17:06 PM	On		33 mph	8 mph	0 mph N	45 mph	1.155 g	0.429 g	11.6 mi.	107,966.6	13.44v	46,136 min	30.30744	-89.37599	302 US-90, Waveland, MS
5:19:06 PM	On		6 mph	0 mph	0 mph NE	-	0.633 g	0.408 g	11.6 mi.	107,966.6	12.62v	46,138 min	30.30770	-89.37604	2400 McLaurin Rd, Waveland, MS
5:19:16 PM	Off		0 mph	0 mph	0 mph NE	-	0.000 g	0.000 g	11.6 mi.	107,966.6	12.65v	46,138 min	30.30770	-89.37604	2400 McLaurin Rd, Waveland, MS
5:25:42 PM	On		2 mph	0 mph	1 mph NE	-	0.000 g	0.000 g	11.6 mi.	107,966.6	14.38v	46,138 min	30.30771	-89.37602	Waveland, MS

Attachment: 20211018 - Philip's Pest Control Weekly Report for September 19-25 2021 (9928 : Spread

5:27:41 PM	On		11 mph	2 mph	0 mph W	-	1.176 g	0.327 g	11.7 mi.	107,966.7	14.26v	46,140 min	30.30724	-89.37676	Waveland, MS
5:29:41 PM	On		0 mph	0 mph	0 mph W	-	0.000 g	0.000 g	11.7 mi.	107,966.7	14.20v	46,142 min	30.30724	-89.37676	Waveland, MS
5:31:33 PM		Idling - OBD	0 mph	0 mph	0 mph W	-	0.000 g	0.000 g	11.7 mi.	107,966.7	13.53v	46,142 min	30.30724	-89.37676	Waveland, MS
5:31:41 PM	On		0 mph	0 mph	0 mph W	-	0.000 g	0.000 g	11.7 mi.	107,966.7	13.50v	46,144 min	30.30724	-89.37676	Waveland, MS
5:33:41 PM	On		0 mph	0 mph	0 mph W	-	0.000 g	0.000 g	11.7 mi.	107,966.7	13.47v	46,146 min	30.30724	-89.37676	Waveland, MS
5:35:41 PM	On		0 mph	0 mph	0 mph W	-	0.000 g	0.000 g	11.7 mi.	107,966.7	13.53v	46,148 min	30.30724	-89.37676	Waveland, MS
5:36:33 PM		Idling - OBD	0 mph	0 mph	0 mph W	-	0.000 g	0.000 g	11.7 mi.	107,966.7	13.53v	46,148 min	30.30724	-89.37676	Waveland, MS
5:37:41 PM	On		0 mph	0 mph	0 mph W	-	0.000 g	0.000 g	11.7 mi.	107,966.7	13.44v	46,150 min	30.30724	-89.37676	Waveland, MS
5:39:41 PM	On		0 mph	0 mph	0 mph N	-	0.000 g	0.000 g	11.7 mi.	107,966.7	13.44v	46,152 min	30.30724	-89.37676	Waveland, MS
5:41:41 PM	On		16 mph	5 mph	0 mph W	30 mph	1.665 g	0.384 g	11.8 mi.	107,966.8	13.38v	46,154 min	30.30728	-89.37935	8998 MS-43, Waveland, MS
5:43:41 PM	On		66 mph	47 mph	65 mph NW	65 mph	0.722 g	0.024 g	13.4 mi.	107,968.4	13.50v	46,156 min	30.31478	-89.40315	10398 MS-603, Bay St Louis, MS
5:45:41 PM	On		72 mph	62 mph	65 mph N	55 mph	0.110 g	0.249 g	15.4 mi.	107,970.4	13.59v	46,158 min	30.33499	-89.42773	MS-43, Bay St Louis, MS
5:47:41 PM	On		68 mph	56 mph	38 mph N	55 mph	0.167 g	0.273 g	17.3 mi.	107,972.3	13.62v	46,160 min	30.36055	-89.42411	MS-43, Kiln, MS
5:49:41 PM	On		65 mph	52 mph	45 mph N	55 mph	0.102 g	0.159 g	19.0 mi.	107,974.0	13.59v	46,162 min	30.38177	-89.43853	14308 MS-43, Kiln, MS
5:51:41 PM	On		53 mph	49 mph	46 mph NE	45 mph	0.069 g	0.078 g	20.7 mi.	107,975.7	13.59v	46,164 min	30.40299	-89.44649	16148 MS-43, Kiln, MS
5:53:41 PM	On		51 mph	25 mph	0 mph N	45 mph	1.233 g	0.441 g	21.6 mi.	107,976.6	13.41v	46,166 min	30.40895	-89.43533	16598 MS-43, Kiln, MS
5:55:41 PM	On		60 mph	29 mph	60 mph N	55 mph	1.110 g	0.033 g	22.5 mi.	107,977.5	13.62v	46,168 min	30.42261	-89.43381	17286 MS-43, Kiln, MS
5:57:41 PM	On		60 mph	50 mph	53 mph N	55 mph	0.204 g	0.139 g	24.2 mi.	107,979.2	13.56v	46,170 min	30.44648	-89.43160	19138 MS-603, Kiln, MS
5:59:41 PM	On		56 mph	20 mph	17 mph NE	-	0.927 g	0.453 g	24.9 mi.	107,979.9	13.59v	46,172 min	30.45213	-89.42825	Firetower Rd, Kiln, MS
6:01:41 PM	On		22 mph	12 mph	12 mph E	-	0.894 g	0.465 g	25.3 mi.	107,980.3	13.56v	46,174 min	30.45707	-89.42907	Hunter Dr, Kiln, MS
6:03:41 PM	On		18 mph	10 mph	11 mph SE	-	1.188 g	0.441 g	25.6 mi.	107,980.6	13.41v	46,176 min	30.45612	-89.42928	Hunter Dr, Kiln, MS
6:05:41 PM	On		24 mph	14 mph	8 mph S	-	0.963 g	0.384 g	26.1 mi.	107,981.1	13.65v	46,178 min	30.45226	-89.42560	6091 Parker Dr, Kiln, MS
6:07:41												46,180			

Attachment: 20211018 - Philip's Pest Control Weekly Report for September 19-25 2021 (9928 : Spread

PM	On	17 mph	11 mph	9 mph N	-	0.147 g	0.204 g	26.5 mi.	107,981.5	13.44v	min	30.45072	-89.42546	Parker Dr, Kiln, MS
6:09:41 PM	On	16 mph	5 mph	8 mph N	-	0.906 g	0.461 g	26.7 mi.	107,981.7	13.59v	46,182 min	30.45316	-89.42539	Reams Rd, Kiln, MS
6:11:41 PM	On	27 mph	8 mph	27 mph E	-	1.212 g	0.518 g	27.0 mi.	107,982.0	13.62v	46,184 min	30.45285	-89.42345	Firetower Rd, Kiln, MS
6:13:41 PM	On	26 mph	11 mph	25 mph E	-	0.702 g	0.518 g	27.3 mi.	107,982.3	13.31v	46,186 min	30.45286	-89.42054	Firetower Rd, Kiln, MS
6:15:41 PM	On	27 mph	13 mph	8 mph W	-	0.159 g	0.331 g	27.8 mi.	107,982.8	13.65v	46,188 min	30.45464	-89.41812	Road 513, Kiln, MS
6:17:41 PM	On	13 mph	8 mph	12 mph S	-	0.722 g	0.351 g	28.1 mi.	107,983.1	13.56v	46,190 min	30.45382	-89.41714	19011 Road 513, Kiln, MS
6:19:41 PM	On	46 mph	17 mph	10 mph SW	-	0.894 g	0.473 g	28.6 mi.	107,983.6	13.53v	46,192 min	30.44991	-89.41245	Firetower Rd, Kiln, MS
6:21:41 PM	On	14 mph	8 mph	5 mph NE	-	0.612 g	0.327 g	28.9 mi.	107,983.9	13.59v	46,194 min	30.45060	-89.41147	Firetower Rd, Kiln, MS
6:23:41 PM	On	25 mph	9 mph	13 mph SW	-	0.792 g	0.416 g	29.2 mi.	107,984.2	13.56v	46,196 min	30.45044	-89.40949	11007 Road 514, Kiln, MS
6:25:41 PM	On	27 mph	17 mph	12 mph NE	-	0.420 g	0.282 g	29.8 mi.	107,984.8	13.59v	46,198 min	30.44843	-89.40224	19160 Clearwater Dr, Kiln, MS
6:27:41 PM	On	18 mph	15 mph	17 mph N	-	0.318 g	0.388 g	30.3 mi.	107,985.3	13.56v	46,200 min	30.45458	-89.40043	Laterre Dr, Kiln, MS
6:29:41 PM	On	17 mph	10 mph	13 mph S	-	0.824 g	0.461 g	30.7 mi.	107,985.7	13.53v	46,202 min	30.45611	-89.40072	Laterre Dr, Kiln, MS
6:31:41 PM	On	20 mph	15 mph	19 mph S	-	0.306 g	0.282 g	31.2 mi.	107,986.2	13.53v	46,204 min	30.44902	-89.40106	Laterre Dr, Kiln, MS
6:33:41 PM	On	22 mph	15 mph	19 mph E	-	0.882 g	0.510 g	31.7 mi.	107,986.7	13.53v	46,206 min	30.44735	-89.39687	Firetower Rd, Kiln, MS
6:35:41 PM	On	22 mph	16 mph	16 mph NW	-	0.192 g	0.204 g	32.3 mi.	107,987.3	13.53v	46,208 min	30.45131	-89.39361	Magnolia Ridge Dr, Kiln, MS
6:37:41 PM	On	19 mph	14 mph	11 mph S	-	0.147 g	0.241 g	32.7 mi.	107,987.7	13.44v	46,210 min	30.44891	-89.39171	19099 Kyle Rd, Kiln, MS
6:39:41 PM	On	23 mph	16 mph	19 mph E	-	0.837 g	0.416 g	33.3 mi.	107,988.3	13.53v	46,212 min	30.45040	-89.38338	Road 501, Kiln, MS
6:41:41 PM	On	23 mph	14 mph	22 mph W	-	1.020 g	0.298 g	33.8 mi.	107,988.8	13.56v	46,214 min	30.45022	-89.38125	Road 501, Kiln, MS
6:43:41 PM	On	30 mph	16 mph	16 mph N	-	0.171 g	0.216 g	34.3 mi.	107,989.3	13.41v	46,216 min	30.45317	-89.38776	19154 Blueberry Hill Rd, Kiln, MS
6:45:41 PM	On	17 mph	8 mph	16 mph S	-	0.665 g	0.441 g	34.6 mi.	107,989.6	13.47v	46,218 min	30.45125	-89.38776	Blueberry Hill Rd, Kiln, MS
6:47:41 PM	On	27 mph	21 mph	18 mph N	-	0.400 g	0.253 g	35.3 mi.	107,990.3	13.56v	46,220 min	30.45783	-89.38067	Firetower Rd, Kiln, MS
6:49:41 PM	On	23 mph	20 mph	19 mph NW	-	0.286 g	0.339 g	36.0 mi.	107,991.0	13.53v	46,222 min	30.46279	-89.38598	Dogpatch Rd, Kiln, MS
6:51:41 PM	On	20 mph	12 mph	13 mph SW	-	0.984 g	0.486 g	36.4 mi.	107,991.4	13.53v	46,224 min	30.46222	-89.39121	Road 536, Kiln, MS

Attachment: 20211018 - Philip's Pest Control Weekly Report for September 19-25 2021 (9928 : Spread

6:53:41 PM	On	19 mph	11 mph	15 mph W	-	0.714 g	0.384 g	36.8 mi.	107,991.8	13.59v	46,226 min	30.46460	-89.39236	Dogpatch Rd, Kiln, MS
6:55:41 PM	On	20 mph	16 mph	11 mph W	-	0.069 g	0.082 g	37.4 mi.	107,992.4	13.56v	46,228 min	30.46078	-89.39954	Dogpatch Rd, Kiln, MS
6:57:41 PM	On	14 mph	6 mph	0 mph SE	-	0.722 g	0.473 g	37.6 mi.	107,992.6	13.44v	46,230 min	30.46109	-89.40031	4347 Dogpatch Rd, Kiln, MS
6:59:41 PM	On	12 mph	7 mph	9 mph E	-	1.449 g	0.518 g	37.8 mi.	107,992.8	13.53v	46,232 min	30.46077	-89.40084	4373 Dogpatch Rd, Kiln, MS
7:01:41 PM	On	17 mph	12 mph	9 mph NE	-	0.282 g	0.314 g	38.2 mi.	107,993.2	13.50v	46,234 min	30.46309	-89.39563	Dogpatch Rd, Kiln, MS
7:03:41 PM	On	17 mph	12 mph	17 mph E	-	0.906 g	0.351 g	38.6 mi.	107,993.6	13.56v	46,236 min	30.46340	-89.38938	Dogpatch Rd, Kiln, MS
7:05:41 PM	On	23 mph	17 mph	23 mph SE	-	0.849 g	0.371 g	39.2 mi.	107,994.2	13.59v	46,238 min	30.46110	-89.38022	Dogpatch Rd, Kiln, MS
7:07:41 PM	On	44 mph	36 mph	40 mph W	-	0.306 g	0.216 g	40.5 mi.	107,995.5	13.59v	46,240 min	30.44897	-89.39118	Firetower Rd, Kiln, MS
7:09:41 PM	On	55 mph	44 mph	45 mph W	-	0.127 g	0.147 g	41.9 mi.	107,996.9	13.59v	46,242 min	30.45138	-89.41412	Firetower Rd, Kiln, MS
7:11:41 PM	On	52 mph	44 mph	52 mph S	55 mph	0.318 g	0.363 g	43.4 mi.	107,998.4	13.53v	46,244 min	30.44797	-89.43211	MS-603, Kiln, MS
7:13:41 PM	On	65 mph	56 mph	51 mph S	55 mph	0.114 g	0.139 g	45.3 mi.	108,000.3	13.62v	46,246 min	30.42132	-89.43361	17259 MS-43, Kiln, MS
7:15:41 PM	On	52 mph	44 mph	44 mph SW	45 mph	0.090 g	0.167 g	46.7 mi.	108,001.7	13.59v	46,248 min	30.40600	-89.44373	16305 MS-43, Kiln, MS
7:17:41 PM	On	55 mph	50 mph	51 mph SE	55 mph	0.090 g	0.069 g	48.4 mi.	108,003.4	13.53v	46,250 min	30.38482	-89.44002	14683 MS-43, Kiln, MS
7:19:41 PM	On	69 mph	61 mph	19 mph S	55 mph	0.102 g	0.306 g	50.4 mi.	108,005.4	13.62v	46,252 min	30.35946	-89.42384	13113 MS-43, Kiln, MS
7:21:41 PM	On	69 mph	58 mph	62 mph SE	55 mph	0.241 g	0.094 g	52.3 mi.	108,007.3	13.56v	46,254 min	30.33281	-89.42679	MS-43, Bay St Louis, MS
7:23:41 PM	On	70 mph	50 mph	0 mph SE	55 mph	0.102 g	0.306 g	54.0 mi.	108,009.0	13.47v	46,256 min	30.31669	-89.40697	10525 MS-603, Bay St Louis, MS
7:25:41 PM	On	61 mph	49 mph	45 mph SE	45 mph	1.122 g	0.078 g	55.6 mi.	108,010.6	13.56v	46,258 min	30.30883	-89.38164	9017 MS-603, Bay St Louis, MS
7:27:41 PM	On	45 mph	18 mph	18 mph S	-	1.608 g	0.453 g	56.3 mi.	108,011.3	13.44v	46,260 min	30.30189	-89.37599	1903 McLaurin Rd, Waveland, MS
7:29:41 PM	On	52 mph	29 mph	23 mph SE	-	0.816 g	0.461 g	57.2 mi.	108,012.2	13.59v	46,262 min	30.28818	-89.37603	469 Coleman Ave, Waveland, MS
7:31:41 PM	On	34 mph	21 mph	9 mph SW	25 mph	0.196 g	0.327 g	58.0 mi.	108,013.0	12.92v	46,264 min	30.28302	-89.36824	113 N Beach Blvd, Waveland, MS
7:33:41 PM	On	6 mph	0 mph	0 mph SE	25 mph	0.090 g	0.396 g	58.0 mi.	108,013.0	12.59v	46,266 min	30.28299	-89.36819	117 N Beach Blvd, Waveland, MS
7:33:51 PM	Off	0 mph	0 mph	0 mph SE	25 mph	0.000 g	0.000 g	58.0 mi.	108,013.0	12.55v	46,266 min	30.28299	-89.36819	117 N Beach Blvd, Waveland, MS
8:02:39											46,266			117 N Beach

Attachment: 20211018 - Philip's Pest Control Weekly Report for September 19-25 2021 (9928 : Spread

8:02:39 PM	On	0 mph	0 mph	0 mph SE	25 mph	0.000 g	0.000 g	58.0 mi.	108,013.0	14.38v	46,266 min	30.28299	-89.36819	117 N Beach Blvd, Waveland, MS
8:04:39 PM	On	42 mph	18 mph	39 mph NE	25 mph	1.429 g	0.396 g	58.6 mi.	108,013.6	13.71v	46,268 min	30.28877	-89.36012	N Beach Blvd, Waveland, MS
8:06:39 PM	On	50 mph	32 mph	37 mph NW	25 mph	1.041 g	0.441 g	59.7 mi.	108,014.7	13.53v	46,270 min	30.29941	-89.37070	1508 Nicholson Ave, Waveland, MS
8:08:39 PM	On	51 mph	34 mph	51 mph NW	45 mph	0.249 g	0.886 g	60.8 mi.	108,015.8	13.56v	46,272 min	30.31089	-89.38420	MS-43, Bay St Louis, MS
8:10:39 PM	On	60 mph	53 mph	60 mph NW	55 mph	0.102 g	0.212 g	62.5 mi.	108,017.5	13.50v	46,274 min	30.31954	-89.41135	10694 MS-603, Bay St Louis, MS
8:12:39 PM	On	67 mph	63 mph	58 mph NE	55 mph	0.204 g	0.171 g	64.6 mi.	108,019.6	13.56v	46,276 min	30.34372	-89.42653	12064 MS-603, Bay St Louis, MS
8:14:39 PM	On	63 mph	48 mph	60 mph N	55 mph	0.249 g	0.339 g	66.3 mi.	108,021.3	13.62v	46,278 min	30.36590	-89.42628	13280 MS-43, Kiln, MS
8:16:39 PM	On	63 mph	58 mph	54 mph NW	55 mph	0.090 g	0.082 g	68.2 mi.	108,023.2	13.53v	46,280 min	30.38974	-89.44296	15248 MS-43, Kiln, MS
8:18:39 PM	On	53 mph	44 mph	45 mph E	45 mph	0.216 g	0.486 g	69.7 mi.	108,024.7	13.62v	46,282 min	30.40646	-89.44106	16390 MS-43, Kiln, MS
8:20:39 PM	On	55 mph	47 mph	44 mph N	55 mph	0.433 g	0.408 g	71.3 mi.	108,026.3	13.56v	46,284 min	30.42528	-89.43419	MS-43, Kiln, MS
8:22:39 PM	On	55 mph	51 mph	55 mph N	55 mph	0.318 g	0.167 g	73.0 mi.	108,028.0	13.59v	46,286 min	30.44974	-89.43271	19260 MS-603, Kiln, MS
8:24:39 PM	On	58 mph	55 mph	54 mph N	55 mph	0.102 g	0.127 g	74.8 mi.	108,029.8	13.53v	46,288 min	30.47407	-89.42985	MS-603, Kiln, MS
8:26:39 PM	On	55 mph	44 mph	12 mph E	-	0.180 g	0.433 g	76.3 mi.	108,031.3	13.65v	46,290 min	30.48745	-89.41339	Rocky Hill Dedeaux Rd, Kiln, MS
8:28:39 PM	On	29 mph	7 mph	0 mph W	-	0.735 g	0.510 g	76.5 mi.	108,031.5	13.44v	46,292 min	30.48476	-89.41325	21095 Lawrence Ladner Rd, Kiln, MS
8:30:39 PM	On	0 mph	0 mph	0 mph W	-	0.000 g	0.000 g	76.5 mi.	108,031.5	13.38v	46,294 min	30.48476	-89.41325	21095 Lawrence Ladner Rd, Kiln, MS
8:32:39 PM	On	16 mph	7 mph	4 mph NW	-	0.657 g	0.359 g	76.8 mi.	108,031.8	13.35v	46,296 min	30.48742	-89.41330	Lawrence Ladner Rd, Kiln, MS
8:34:39 PM	On	29 mph	21 mph	19 mph SW	-	0.894 g	0.461 g	77.5 mi.	108,032.5	13.47v	46,298 min	30.48056	-89.42157	Rocky Hill Dedeaux Rd, Kiln, MS
8:36:39 PM	On	52 mph	23 mph	52 mph S	55 mph	0.906 g	0.461 g	78.3 mi.	108,033.3	13.56v	46,300 min	30.47376	-89.42988	MS-603, Kiln, MS
8:38:39 PM	On	62 mph	55 mph	62 mph S	55 mph	0.102 g	0.090 g	80.1 mi.	108,035.1	13.59v	46,302 min	30.44921	-89.43249	MS-603, Kiln, MS
8:40:39 PM	On	62 mph	52 mph	50 mph S	55 mph	0.122 g	0.171 g	81.9 mi.	108,036.9	13.59v	46,304 min	30.42439	-89.43420	MS-43, Kiln, MS
8:42:39 PM	On	57 mph	33 mph	0 mph SE	45 mph	0.849 g	0.416 g	83.0 mi.	108,038.0	12.16v	46,306 min	30.40885	-89.43500	16598 MS-43, Kiln, MS
8:42:49 PM	Off	0 mph	0 mph	0 mph SE	45 mph	0.000 g	0.000 g	83.0 mi.	108,038.0	12.01v	46,306 min	30.40885	-89.43500	16598 MS-43, Kiln, MS
8:45:30 PM	On	1 mph	0 mph	1 mph N	35 mph	0.000 g	0.000 g	83.0 mi.	108,038.0	14.47v	46,306 min	30.40887	-89.43503	6550 Kiln-Delisle Rd, Kiln, MS

Attachment: 20211018 - Philip's Pest Control Weekly Report for September 19-25 2021 (9928 : Spread

8:47:30 PM	On	50 mph	25 mph	45 mph N	55 mph	0.780 g	0.351 g	83.9 mi.	108,038.9	14.14v	46,308 min	30.42119	-89.43355	MS-43, Kiln, MS
8:49:30 PM	On	47 mph	43 mph	46 mph N	55 mph	0.078 g	0.045 g	85.3 mi.	108,040.3	13.53v	46,310 min	30.44142	-89.43096	MS-603, Kiln, MS
8:51:30 PM	On	48 mph	46 mph	44 mph N	55 mph	0.057 g	0.069 g	86.8 mi.	108,041.8	13.59v	46,312 min	30.46281	-89.43640	MS-603, Kiln, MS
8:53:30 PM	On	47 mph	39 mph	37 mph E	-	0.139 g	0.261 g	88.1 mi.	108,043.1	13.53v	46,314 min	30.47773	-89.42604	Rocky Hill Dedeaux Rd, Kiln, MS
8:55:30 PM	On	45 mph	42 mph	43 mph NE	-	0.078 g	0.069 g	89.5 mi.	108,044.5	13.53v	46,316 min	30.49162	-89.40984	Rocky Hill Dedeaux Rd, Kiln, MS
8:57:30 PM	On	53 mph	48 mph	48 mph SE	-	0.135 g	0.216 g	91.1 mi.	108,046.1	13.56v	46,318 min	30.49558	-89.38658	Rocky Hill Dedeaux Rd, Kiln, MS
8:59:30 PM	On	48 mph	38 mph	35 mph N	-	0.273 g	0.502 g	92.4 mi.	108,047.4	13.65v	46,320 min	30.50288	-89.37246	Standard Cemetery Rd, Kiln, MS
9:01:30 PM	On	40 mph	37 mph	37 mph N	-	0.229 g	0.286 g	93.7 mi.	108,048.7	13.62v	46,322 min	30.51992	-89.36703	Standard Cemetery Rd, Kiln, MS
9:03:30 PM	On	36 mph	28 mph	25 mph E	35 mph	0.261 g	0.204 g	94.6 mi.	108,049.6	13.56v	46,324 min	30.52986	-89.36287	Vidalia Rd, Kiln, MS
9:05:30 PM	On	38 mph	29 mph	19 mph S	35 mph	0.318 g	0.339 g	95.6 mi.	108,050.6	13.59v	46,326 min	30.52064	-89.35235	24169 Vidalia Rd, Kiln, MS
9:07:30 PM	On	27 mph	21 mph	20 mph W	-	0.180 g	0.196 g	96.3 mi.	108,051.3	13.41v	46,328 min	30.51249	-89.34859	1236 Road 360, Pass Christian, MS
9:09:30 PM	On	22 mph	5 mph	0 mph E	-	0.824 g	0.592 g	96.5 mi.	108,051.5	13.41v	46,330 min	30.51242	-89.34755	1200 Road 360, Pass Christian, MS
9:11:30 PM	On	19 mph	5 mph	0 mph SW	-	1.020 g	0.343 g	96.7 mi.	108,051.7	13.56v	46,332 min	30.51411	-89.34577	1152 Bell Creek Rd, Pass Christian, MS
9:13:30 PM	On	24 mph	17 mph	20 mph SE	-	0.951 g	0.327 g	97.3 mi.	108,052.3	13.56v	46,334 min	30.50888	-89.33861	Deschamp Rd, Pass Christian, MS
9:15:30 PM	On	27 mph	7 mph	0 mph N	-	0.327 g	0.453 g	97.5 mi.	108,052.5	13.56v	46,336 min	30.50953	-89.33527	29376 Deschamp Rd, Pass Christian, MS
9:17:30 PM	On	0 mph	0 mph	0 mph N	-	0.000 g	0.000 g	97.5 mi.	108,052.5	13.56v	46,338 min	30.50953	-89.33527	29376 Deschamp Rd, Pass Christian, MS
9:19:30 PM	On	0 mph	0 mph	0 mph W	-	0.000 g	0.000 g	97.5 mi.	108,052.5	13.59v	46,340 min	30.50952	-89.33525	29376 Deschamp Rd, Pass Christian, MS
9:21:30 PM	On	21 mph	9 mph	19 mph NW	-	0.678 g	0.306 g	97.8 mi.	108,052.8	13.56v	46,342 min	30.50984	-89.33968	29628 Deschamp Rd, Pass Christian, MS
9:23:30 PM	On	57 mph	27 mph	57 mph NW	35 mph	0.269 g	0.253 g	98.7 mi.	108,053.7	13.62v	46,344 min	30.51703	-89.35001	24058 Vidalia Rd, Kiln, MS
9:25:30 PM	On	55 mph	43 mph	45 mph NW	40 mph	0.478 g	0.351 g	100.1 mi.	108,055.1	13.56v	46,346 min	30.53115	-89.36499	Vidalia Rd, Kiln, MS
9:27:30 PM	On	43 mph	34 mph	31 mph SW	-	0.212 g	0.294 g	101.3 mi.	108,056.3	13.53v	46,348 min	30.53831	-89.37950	C C Rd, Kiln, MS
9:29:30 PM	On	43 mph	36 mph	43 mph SW	-	0.294 g	0.351 g	102.5 mi.	108,057.5	13.56v	46,350 min	30.52858	-89.39456	C C Rd, Kiln, MS

Attachment: 20211018 - Philip's Pest Control Weekly Report for September 19-25 2021 (9928 : Spread

9:31:30 PM	On	43 mph	32 mph	32 mph W	-	0.351 g	0.351 g	103.6 mi.	108,058.6	13.50v	46,352 min	30.52196	-89.40976	C C Rd, Kiln, MS
9:33:30 PM	On	42 mph	35 mph	30 mph W	-	0.241 g	0.298 g	104.8 mi.	108,059.8	13.56v	46,354 min	30.51320	-89.42628	6034 C C Rd, Kiln, MS
9:35:30 PM	On	66 mph	44 mph	58 mph S	55 mph	0.837 g	0.714 g	106.3 mi.	108,061.3	13.56v	46,356 min	30.49623	-89.43430	MS-603, Kiln, MS
9:37:30 PM	On	58 mph	50 mph	50 mph S	55 mph	0.078 g	0.180 g	108.0 mi.	108,063.0	13.53v	46,358 min	30.47355	-89.42999	MS-603, Kiln, MS
9:39:30 PM	On	65 mph	55 mph	64 mph S	55 mph	0.159 g	0.090 g	109.8 mi.	108,064.8	13.59v	46,360 min	30.44933	-89.43255	MS-603, Kiln, MS
9:41:30 PM	On	66 mph	47 mph	43 mph E	-	0.253 g	0.216 g	111.4 mi.	108,066.4	13.59v	46,362 min	30.42908	-89.43163	18185 Cuevas Rd, Kiln, MS
9:43:30 PM	On	62 mph	44 mph	50 mph N	-	0.306 g	0.306 g	112.8 mi.	108,067.8	13.53v	46,364 min	30.43206	-89.41711	Joe Moran Rd, Kiln, MS
9:45:30 PM	On	52 mph	19 mph	0 mph S	-	0.690 g	0.473 g	113.5 mi.	108,068.5	13.50v	46,366 min	30.43889	-89.41459	18403 Joe Moran Rd, Kiln, MS
9:47:30 PM	On	0 mph	0 mph	0 mph S	-	0.000 g	0.000 g	113.5 mi.	108,068.5	11.98v	46,368 min	30.43891	-89.41461	18403 Joe Moran Rd, Kiln, MS
9:47:40 PM	Off	0 mph	0 mph	0 mph S	-	0.000 g	0.000 g	113.5 mi.	108,068.5	12.34v	46,369 min	30.43891	-89.41461	18403 Joe Moran Rd, Kiln, MS

Copyright ©2021 WEX Telematics - gps.wextelematics.com. Generated in 1.6358 seconds.

Attachment: 20211018 - Philip's Pest Control Weekly Report for September 19-25 2021 (9928 : Spread

Activity Detail Overview »

Location Records	617	**Sorted By**	Time
Total Distance Traveled	404.8 mi.	**Selected Vehicle**	15 (vin: 1D7HE42K465713982)
Average Speed	20 mph	**Report Time Period**	Sep 19 12:00 AM to Sep 23 11:59 PM (CDT)
Landmarked Stops	Show	**Report Created**	October 11, 2021 9:39:26 AM
Max Speed	89 mph		

** Distance is accumulated daily*
** Odometer values are on the spreadsheet export.*
** Only the closest landmark is shown.*
** Landmarks over 3.8 miles wide have been excluded.*
** Run Time is based on Total GPS Device Hours.*

wex TELEMATICS

Philips Pest Control LLC

Export Data | Email Report

Speed Graphs »

show/hid

Attachment: 20211018 - Philip's Pest Control Weekly Report for September 19-25 2021 (9928 : Spread

Low-Speed: inst-speed is under 15 mph | No Address: address or speed-limit unknown | Efficient: inst-speed within 10 mph of speed-limit | Stop-n-Go: zero inst-speed and nonzero max-speed | Speeding: inst-speed more than 10 mph over speed-limit | Slow-Poke: inst-speed between 15 mph and 10 mph under limit

Activity Detail Report »

Selected Vehicle: 15

Sun Sep 19, 2021

Time	Ignition	In-Cab Alert	Max Speed	Avg Speed	Inst Speed	Speed Limit	Max Accel	Max Decel	Distance	Odometer	Voltage	Run Time	Latitude	Longitude	Location
3:16:31 AM			0 mph	0 mph	0 mph E	-	0.000 g	0.000 g	0.0 mi.	17,125.3	12.55v	13,607 min	30.43905	-89.41445	18403 Joe Moran Rd, Kiln, M
3:16:29 PM			0 mph	0 mph	0 mph E	-	0.000 g	0.000 g	0.0 mi.	17,125.3	12.52v	13,607 min	30.43905	-89.41445	18403 Joe Moran Rd, Kiln, M
4:20:22 PM	On		1 mph	0 mph	1 mph E	-	0.000 g	0.000 g	0.0 mi.	17,125.3	14.01v	13,607 min	30.43905	-89.41445	Joe Moran Rd, Kiln, MS
4:22:21 PM	On		5 mph	0 mph	0 mph NW	-	0.984 g	0.314 g	0.0 mi.	17,125.3	12.31v	13,609 min	30.43919	-89.41465	18403 Joe Moran Rd, Kiln, M
4:22:32 PM	Off		0 mph	0 mph	0 mph NW	-	0.000 g	0.000 g	0.0 mi.	17,125.3	12.25v	13,609 min	30.43919	-89.41465	18403 Joe Moran Rd, Kiln, M
4:31:52 PM	On		0 mph	0 mph	0 mph E	-	0.000 g	0.000 g	0.0 mi.	17,125.3	13.07v	13,609 min	30.43918	-89.41459	18403 Joe Moran Rd, Kiln, M
4:33:52 PM	On		0 mph	0 mph	0 mph E	-	0.000 g	0.000 g	0.0 mi.	17,125.3	12.31v	13,611 min	30.43918	-89.41459	18403 Joe Moran Rd, Kiln, M
4:34:03 PM	Off		0 mph	0 mph	0 mph E	-	0.000 g	0.000 g	0.0 mi.	17,125.3	12.28v	13,611 min	30.43918	-89.41459	18403 Joe Moran Rd, Kiln, M
4:36:47 PM	On		6 mph	0 mph	6 mph S	-	0.000 g	0.000 g	0.0 mi.	17,125.3	14.53v	13,611 min	30.43918	-89.41455	18403 Joe Moran Rd, Kiln, M
4:38:46 PM	On		7 mph	0 mph	0 mph E	-	0.665 g	0.384 g	0.0 mi.	17,125.3	12.43v	13,613 min	30.43909	-89.41446	18403 Joe Moran Rd, Kiln, MS

Attachment: 20211018 - Philip's Pest Control Weekly Report for September 19-25 2021 (9928 : Spread

4:38:56 PM	Off		0 mph	0 mph	0 mph E	-	0.000 g	0.000 g	0.0 mi.	17,125.3	12.43v	13,613 min	30.43909	-89.41446	18403 Joe Moran Rd, Kiln, MS
4:58:27 PM	On		0 mph	0 mph	0 mph E	-	0.000 g	0.000 g	0.0 mi.	17,125.3	14.23v	13,613 min	30.43909	-89.41446	18403 Joe Moran Rd, Kiln, M
5:00:26 PM	On		9 mph	2 mph	1 mph S	-	1.404 g	0.473 g	0.1 mi.	17,125.4	13.80v	13,615 min	30.43823	-89.41456	Joe Moran Rd, Kiln, MS
5:02:26 PM	On		4 mph	0 mph	0 mph S	-	0.722 g	0.498 g	0.1 mi.	17,125.4	14.01v	13,617 min	30.43825	-89.41456	18403 Joe Moran Rd, Kiln, M
5:04:26 PM	On		42 mph	17 mph	42 mph S	-	0.837 g	0.429 g	0.6 mi.	17,125.9	13.86v	13,619 min	30.43144	-89.41712	Joe Moran Rd, Kiln, MS
5:06:26 PM	On		46 mph	42 mph	37 mph SW	-	0.184 g	0.204 g	2.0 mi.	17,127.3	13.74v	13,621 min	30.41224	-89.42278	16281 Old Joe Moran St, Ki MS
5:08:26 PM	On		45 mph	32 mph	3 mph NW	35 mph	1.029 g	0.351 g	3.1 mi.	17,128.4	13.80v	13,623 min	30.40917	-89.43519	6598 Kiln-Delisle Rd, Kiln, M
5:10:26 PM	On		60 mph	37 mph	0 mph E	55 mph	0.351 g	0.408 g	4.4 mi.	17,129.7	12.92v	13,625 min	30.42626	-89.43384	17450 MS-43, Kiln, MS
5:12:26 PM	On		4 mph	0 mph	0 mph S	55 mph	0.849 g	0.351 g	4.4 mi.	17,129.7	12.71v	13,627 min	30.42617	-89.43380	17450 MS-43, Kiln, MS
5:14:26 PM	On		8 mph	1 mph	0 mph W	55 mph	0.735 g	0.441 g	4.5 mi.	17,129.8	12.74v	13,629 min	30.42660	-89.43395	17450 MS-43, Kiln, MS
5:16:26 PM	On		0 mph	0 mph	0 mph W	55 mph	0.000 g	0.000 g	4.5 mi.	17,129.8	12.80v	13,631 min	30.42660	-89.43395	17450 MS-43, Kiln, MS
5:18:26 PM	On		0 mph	0 mph	0 mph W	55 mph	0.000 g	0.000 g	4.5 mi.	17,129.8	12.71v	13,633 min	30.42661	-89.43394	17450 MS-43, Kiln, MS
5:18:47 PM		Idling - OBD	0 mph	0 mph	0 mph W	55 mph	0.000 g	0.000 g	4.5 mi.	17,129.8	12.65v	13,633 min	30.42661	-89.43394	17450 MS-43, Kiln, MS
5:20:26 PM	On		51 mph	18 mph	51 mph W	55 mph	0.759 g	0.216 g	5.0 mi.	17,130.3	12.68v	13,635 min	30.42930	-89.44111	MS-43, Kiln, MS
5:22:26 PM	On		65 mph	60 mph	60 mph NW	55 mph	0.139 g	0.069 g	7.0 mi.	17,132.3	12.68v	13,637 min	30.44728	-89.46551	MS-43, Kiln, MS
5:24:26 PM	On		61 mph	56 mph	61 mph NW	55 mph	0.114 g	0.171 g	8.9 mi.	17,134.2	12.65v	13,639 min	30.46650	-89.48756	MS-43, Picayune, MS
5:26:26 PM	On		65 mph	65 mph	65 mph N	55 mph	0.069 g	0.045 g	11.0 mi.	17,136.3	12.62v	13,641 min	30.49613	-89.49556	MS-43, Picayune, MS
5:28:26 PM	On		65 mph	46 mph	39 mph N	35 mph	0.237 g	0.343 g	12.6 mi.	17,137.9	12.59v	13,643 min	30.51789	-89.49644	23836 Leetown Rd, Picayun MS
5:30:26 PM	On		48 mph	41 mph	48 mph N	35 mph	0.637 g	0.429 g	13.9 mi.	17,139.2	12.62v	13,645 min	30.53574	-89.50520	Leetown Rd, Picayune, MS
5:32:26 PM	On		48 mph	46 mph	46 mph NW	35 mph	0.229 g	0.261 g	15.0 mi.	17,140.3	12.62v	13,647 min	30.55544	-89.51729	26350 Leetown Rd, Picayun MS
5:34:26 PM	On		48 mph	25 mph	0 mph N	-	0.249 g	0.429 g	15.9 mi.	17,141.2	12.68v	13,649 min	30.56695	-89.51896	27180 Hugh Lee Rd, Picayun MS
5:36:26 PM	On		13 mph	9 mph	3 mph E	-	2.400 g	0.294 g	16.2 mi.	17,141.5	12.52v	13,651 min	30.57117	-89.51898	Woodlock Ridge Rd, Picayune, MS

Attachment: 20211018 - Philip's Pest Control Weekly Report for September 19-25 2021 (9928 : Spread

5:38:26 PM	On	15 mph	9 mph	9 mph S	-	0.882 g	0.531 g	16.5 mi.	17,141.8	12.62v	13,653 min	30.56704	-89.51909	Hugh Lee Rd, Picayune, MS
5:40:26 PM	On	27 mph	11 mph	27 mph S	35 mph	1.788 g	0.441 g	16.8 mi.	17,142.1	12.55v	13,655 min	30.56175	-89.51861	27061 Leetown Rd, Picayu MS
5:42:26 PM	On	38 mph	35 mph	37 mph SE	35 mph	0.184 g	0.082 g	18.0 mi.	17,143.3	12.65v	13,657 min	30.54591	-89.51236	Leetown Rd, Picayune, MS
5:44:26 PM	On	42 mph	34 mph	33 mph S	-	0.229 g	0.216 g	19.1 mi.	17,144.4	12.59v	13,659 min	30.53278	-89.51908	Rester Rd, Picayune, MS
5:46:26 PM	On	42 mph	36 mph	42 mph S	-	0.204 g	0.237 g	20.3 mi.	17,145.6	12.55v	13,661 min	30.51812	-89.52340	Rester Rd, Picayune, MS
5:48:26 PM	On	60 mph	38 mph	30 mph S	-	1.041 g	0.359 g	22.2 mi.	17,147.5	12.55v	13,663 min	30.51471	-89.54112	S Bienville Rd, Picayune, M
5:50:26 PM	On	34 mph	24 mph	2 mph N	-	0.269 g	0.498 g	22.6 mi.	17,147.9	12.65v	13,665 min	30.51146	-89.54452	S Felix Rd, Picayune, MS
5:52:26 PM	On	8 mph	4 mph	7 mph S	-	1.257 g	0.314 g	22.8 mi.	17,148.1	12.62v	13,667 min	30.51104	-89.54455	S Felix Rd, Picayune, MS
5:54:26 PM	On	47 mph	24 mph	41 mph N	-	0.351 g	0.261 g	23.6 mi.	17,148.9	12.55v	13,669 min	30.51527	-89.54110	23490 S Bienville Rd, Picayu MS
5:56:26 PM	On	60 mph	52 mph	59 mph E	55 mph	0.416 g	0.192 g	25.3 mi.	17,150.6	13.80v	13,671 min	30.51661	-89.51379	MS-43, Picayune, MS
5:58:26 PM	On	65 mph	64 mph	65 mph S	55 mph	0.069 g	0.082 g	27.4 mi.	17,152.7	13.89v	13,673 min	30.49754	-89.49553	MS-43, Picayune, MS
6:00:26 PM	On	65 mph	59 mph	55 mph SE	55 mph	0.400 g	0.155 g	29.3 mi.	17,154.6	12.31v	13,675 min	30.46960	-89.49105	MS-43, Picayune, MS
6:02:26 PM	On	59 mph	57 mph	55 mph SE	55 mph	0.090 g	0.090 g	31.2 mi.	17,156.5	12.31v	13,677 min	30.44998	-89.46894	MS-43, Kiln, MS
6:04:26 PM	On	58 mph	54 mph	58 mph SE	55 mph	0.057 g	0.065 g	33.0 mi.	17,158.3	12.49v	13,679 min	30.43366	-89.44682	MS-43, Kiln, MS
6:06:26 PM	On	58 mph	50 mph	47 mph S	55 mph	0.167 g	0.167 g	35.1 mi.	17,160.4	12.62v	13,681 min	30.41821	-89.43277	17155 MS-43, Kiln, MS
6:08:26 PM	On	58 mph	50 mph	46 mph SW	55 mph	0.261 g	0.204 g	36.7 mi.	17,162.0	12.55v	13,683 min	30.40094	-89.44807	16059 MS-43, Kiln, MS
6:10:26 PM	On	55 mph	48 mph	55 mph S	55 mph	0.102 g	0.082 g	38.3 mi.	17,163.6	12.55v	13,685 min	30.37980	-89.43774	MS-43, Kiln, MS
6:12:26 PM	On	68 mph	59 mph	55 mph S	55 mph	0.147 g	0.122 g	40.3 mi.	17,165.6	12.49v	13,687 min	30.35479	-89.42238	12961 MS-603, Bay St Louis MS
6:14:26 PM	On	65 mph	60 mph	63 mph SE	55 mph	0.127 g	0.102 g	42.2 mi.	17,167.5	12.55v	13,689 min	30.32781	-89.42363	11137 MS-43, Bay St Louis, MS
6:16:26 PM	On	64 mph	64 mph	63 mph E	55 mph	0.045 g	0.049 g	44.3 mi.	17,169.6	12.52v	13,691 min	30.31301	-89.39351	10029 MS-43, Bay St Louis, MS
6:18:26 PM	On	64 mph	40 mph	10 mph E	-	0.351 g	0.408 g	45.7 mi.	17,171.0	12.59v	13,693 min	30.30445	-89.37531	504 Gladstone St, Waveland MS
6:20:26 PM	On	20 mph	14 mph	16 mph S	-	0.294 g	0.204 g	46.2 mi.	17,171.5	13.38v	13,695 min	30.30535	-89.37256	Arnold St, Waveland, MS

Attachment: 20211018 - Philip's Pest Control Weekly Report for September 19-25 2021 (9928 : Spread

6:22:26 PM	On	34 mph	18 mph	19 mph N	-	0.939 g	0.306 g	46.7 mi.	17,172.0	13.50v	13,697 min	30.30390	-89.36850	2008 Henderson St, Waveland, MS
6:24:26 PM	On	19 mph	13 mph	12 mph E	-	0.722 g	0.543 g	47.2 mi.	17,172.5	13.50v	13,699 min	30.30527	-89.36258	300 7th St, Bay St Louis, M
6:26:26 PM	On	16 mph	12 mph	16 mph W	-	0.792 g	0.486 g	47.6 mi.	17,172.9	13.56v	13,701 min	30.30618	-89.36101	209 Victoria St, Bay St Lou MS
6:28:26 PM	On	17 mph	13 mph	4 mph NW	-	0.184 g	0.180 g	48.0 mi.	17,173.3	13.53v	13,703 min	30.30620	-89.36821	901 Victoria St, Waveland, M
6:30:26 PM	On	17 mph	13 mph	15 mph E	-	0.159 g	0.159 g	48.4 mi.	17,173.7	13.53v	13,705 min	30.30709	-89.36202	300 8th St, Bay St Louis, M
6:32:26 PM	On	19 mph	14 mph	17 mph W	-	0.237 g	0.167 g	48.9 mi.	17,174.2	13.56v	13,707 min	30.30802	-89.36202	301 Bismark St, Bay St Lou MS
6:34:26 PM	On	17 mph	11 mph	15 mph E	-	0.951 g	0.453 g	49.2 mi.	17,174.5	13.50v	13,709 min	30.30893	-89.36022	220 9th St, Bay St Louis, M
6:36:26 PM	On	18 mph	14 mph	7 mph N	-	0.510 g	0.249 g	49.7 mi.	17,175.0	13.53v	13,711 min	30.30996	-89.36360	Turner St, Bay St Louis, MS
6:38:26 PM	On	16 mph	13 mph	9 mph W	-	0.282 g	0.171 g	50.1 mi.	17,175.4	13.56v	13,713 min	30.31154	-89.35834	Longfellow Rd, Bay St Louis MS
6:40:26 PM	On	26 mph	13 mph	11 mph S	-	0.894 g	0.257 g	50.8 mi.	17,176.1	13.56v	13,715 min	30.31140	-89.35821	618 Seube St, Bay St Louis MS
6:42:26 PM	On	17 mph	15 mph	9 mph S	-	0.180 g	0.216 g	50.9 mi.	17,176.2	13.38v	13,717 min	30.30432	-89.35892	198 Seube St, Bay St Louis MS
6:44:26 PM	On	31 mph	15 mph	14 mph E	-	0.951 g	0.408 g	51.4 mi.	17,176.7	13.53v	13,719 min	30.30256	-89.35190	610 Spanish Acres Dr, Bay S Louis, MS
6:46:26 PM	On	17 mph	14 mph	15 mph W	-	0.522 g	0.363 g	51.8 mi.	17,177.1	13.53v	13,721 min	30.30260	-89.35214	611 Spanish Acres Dr, Bay S Louis, MS
6:48:26 PM	On	30 mph	16 mph	20 mph E	35 mph	0.135 g	0.286 g	52.3 mi.	17,177.6	13.47v	13,723 min	30.30556	-89.35287	838 Old Spanish Trl, Bay St Louis, MS
6:50:26 PM	On	20 mph	12 mph	5 mph W	-	0.722 g	0.510 g	52.7 mi.	17,178.0	13.53v	13,725 min	30.30445	-89.35033	Bay St Louis, MS
6:52:26 PM	On	17 mph	11 mph	16 mph E	-	0.824 g	0.543 g	53.1 mi.	17,178.4	13.53v	13,727 min	30.30521	-89.34893	St Charles St, Bay St Louis, M
6:54:26 PM	On	16 mph	12 mph	2 mph N	-	0.882 g	0.359 g	53.9 mi.	17,179.2	13.59v	13,729 min	30.30634	-89.34954	Pecan Park Dr, Bay St Louis MS
6:56:26 PM	On	25 mph	20 mph	16 mph W	25 mph	0.249 g	0.351 g	54.5 mi.	17,179.8	13.56v	13,731 min	30.30967	-89.34947	725 Washington St, Bay St Louis, MS
6:58:26 PM	On	34 mph	19 mph	34 mph E	45 mph	0.261 g	0.184 g	55.0 mi.	17,180.3	13.47v	13,733 min	30.31416	-89.35440	856 US-90, Bay St Louis, MS
7:00:26 PM	On	39 mph	22 mph	16 mph W	-	0.780 g	0.433 g	55.7 mi.	17,181.0	13.56v	13,735 min	30.31352	-89.34488	Bay St Louis, MS
7:02:26 PM	On	39 mph	18 mph	16 mph E	-	0.184 g	0.224 g	56.3 mi.	17,181.6	13.53v	13,737 min	30.31241	-89.34448	714 Union St, Bay St Louis, M
7:04:26 PM	On	17 mph	12 mph	2 mph NE	-	0.702 g	0.461 g	56.7 mi.	17,182.0	13.25v	13,739 min	30.31216	-89.34882	988 Bookter St, Bay St Louis, MS

Attachment: 20211018 - Philip's Pest Control Weekly Report for September 19-25 2021 (9928 : Spread

7:06:26 PM	On	16 mph	11 mph	9 mph E	-	1.212 g	0.384 g	57.1 mi.	17,182.4	13.50v	13,741 min	30.31127	-89.34337	598 Louis Piernas Dr, Bay St Louis, MS
7:08:26 PM	On	23 mph	12 mph	9 mph S	-	0.939 g	0.429 g	57.5 mi.	17,182.8	13.44v	13,743 min	30.31102	-89.34416	600 Shieldsborough Dr, Bay Louis, MS
7:10:26 PM	On	21 mph	10 mph	13 mph E	-	0.906 g	0.441 g	57.8 mi.	17,183.1	13.59v	13,745 min	30.30815	-89.34220	432 Sycamore St, Bay St Lou MS
7:12:26 PM	On	17 mph	13 mph	16 mph SE	-	0.114 g	0.229 g	58.3 mi.	17,183.6	13.50v	13,747 min	30.30591	-89.33517	226 Sycamore St, Bay St Lou MS
7:14:26 PM	On	17 mph	13 mph	14 mph W	-	0.780 g	0.473 g	59.0 mi.	17,184.3	13.41v	13,749 min	30.30818	-89.33545	327 Bookter St, Bay St Loui MS
7:16:26 PM	On	17 mph	14 mph	2 mph N	25 mph	0.837 g	0.371 g	59.4 mi.	17,184.7	13.53v	13,751 min	30.31110	-89.34093	St Francis St, Bay St Louis, M
7:18:26 PM	On	17 mph	14 mph	14 mph E	-	0.747 g	0.461 g	59.9 mi.	17,185.2	13.56v	13,753 min	30.31122	-89.33480	348 Easterbrook St, Bay St Louis, MS
7:20:26 PM	On	14 mph	10 mph	10 mph E	-	0.951 g	0.408 g	60.2 mi.	17,185.5	13.53v	13,755 min	30.30954	-89.32926	Railroad Ave, Bay St Louis, M
7:22:26 PM	On	19 mph	9 mph	16 mph S	-	1.086 g	0.384 g	60.5 mi.	17,185.8	13.53v	13,757 min	30.31150	-89.33029	108 S Toulme St, Bay St Lou MS
7:24:26 PM	On	19 mph	15 mph	16 mph W	-	0.114 g	0.139 g	61.0 mi.	17,186.3	13.53v	13,759 min	30.31314	-89.33767	431 St John St, Bay St Louis MS
7:26:26 PM	On	19 mph	15 mph	14 mph E	-	0.147 g	0.192 g	61.5 mi.	17,186.8	13.53v	13,761 min	30.31311	-89.33432	354 Main St, Bay St Louis, M
7:28:26 PM	On	20 mph	15 mph	13 mph W	-	0.253 g	0.147 g	62.0 mi.	17,187.3	13.47v	13,763 min	30.31348	-89.33271	335 State St, Bay St Louis, M
7:30:26 PM	On	13 mph	10 mph	12 mph W	-	0.894 g	0.351 g	62.4 mi.	17,187.7	13.53v	13,765 min	30.31523	-89.33830	State St, Bay St Louis, MS
7:32:26 PM	On	14 mph	11 mph	14 mph E	-	0.261 g	0.229 g	62.5 mi.	17,187.8	13.53v	13,767 min	30.31730	-89.34282	544 Demontluzin St, Bay St Louis, MS
7:34:26 PM	On	19 mph	13 mph	14 mph SE	-	0.804 g	0.461 g	62.9 mi.	17,188.2	13.56v	13,769 min	30.31504	-89.33607	416 Demontluzin St, Bay St Louis, MS
7:36:26 PM	On	16 mph	12 mph	7 mph E	-	0.767 g	0.453 g	63.3 mi.	17,188.6	13.59v	13,771 min	30.31304	-89.32968	302 Demontluzin St, Bay St Louis, MS
7:38:26 PM	On	16 mph	11 mph	16 mph W	-	0.229 g	0.339 g	63.7 mi.	17,189.0	13.53v	13,773 min	30.31448	-89.33220	333 St George St, Bay St Loui MS
7:40:26 PM	On	19 mph	15 mph	16 mph E	-	0.204 g	0.298 g	64.1 mi.	17,189.4	13.31v	13,775 min	30.31695	-89.33681	426 Carroll Ave, Bay St Louis MS
7:42:26 PM	On	19 mph	15 mph	2 mph E	-	0.204 g	0.159 g	64.6 mi.	17,189.9	13.41v	13,777 min	30.31445	-89.32897	212 Carroll Ave, Bay St Louis MS
7:44:26 PM	On	19 mph	14 mph	16 mph W	-	1.073 g	0.441 g	65.1 mi.	17,190.4	13.53v	13,779 min	30.31649	-89.33284	401 Ulman Ave, Bay St Louis MS
7:46:26 PM	On	18 mph	15 mph	16 mph E	-	0.216 g	0.249 g	65.6 mi.	17,190.9	13.44v	13,781 min	30.31788	-89.33514	424 Webster St, Bay St Louis MS
7:48:26 PM	On	19 mph	13 mph	12 mph E	-	0.396 g	0.229 g	66.2 mi.	17,191.5	13.53v	13,783 min	30.31647	-89.32933	Ruella Ave, Bay St Louis, MS

Attachment: 20211018 - Philip's Pest Control Weekly Report for September 19-25 2021 (9928 : Spread

7:50:26 PM	On	34 mph	14 mph	34 mph E	45 mph	0.282 g	0.192 g	66.7 mi.	17,192.0	13.59v	13,785 min	30.31955	-89.32557	US-90, Bay St Louis, MS
7:52:26 PM	On	35 mph	23 mph	8 mph SW	25 mph	0.135 g	0.159 g	67.4 mi.	17,192.7	13.44v	13,787 min	30.31045	-89.32556	100 N Beach Blvd, Bay St Louis, MS
7:54:26 PM	On	29 mph	21 mph	15 mph W	-	0.702 g	0.453 g	68.1 mi.	17,193.4	13.59v	13,789 min	30.30293	-89.33239	105 Citizen St, Bay St Loui MS
7:56:26 PM	On	20 mph	16 mph	15 mph S	-	0.229 g	0.204 g	68.6 mi.	17,193.9	13.38v	13,791 min	30.30236	-89.33896	414 3rd St, Bay St Louis, M
7:58:26 PM	On	19 mph	14 mph	17 mph E	-	1.065 g	0.384 g	69.1 mi.	17,194.4	13.53v	13,793 min	30.30280	-89.34371	242 Carre Ct, Bay St Louis, M
8:00:26 PM	On	22 mph	17 mph	21 mph SW	-	0.294 g	0.351 g	69.6 mi.	17,194.9	13.53v	13,795 min	30.29920	-89.34389	3rd St, Bay St Louis, MS
8:02:26 PM	On	24 mph	18 mph	20 mph SW	-	0.147 g	0.159 g	70.5 mi.	17,195.8	13.53v	13,797 min	30.29896	-89.35306	Central Ave, Bay St Louis, M
8:04:26 PM	On	20 mph	16 mph	20 mph W	-	0.216 g	0.192 g	70.8 mi.	17,196.1	13.53v	13,799 min	30.29680	-89.35132	221 Bay Oaks Dr, Bay St Lou MS
8:06:26 PM	On	31 mph	14 mph	4 mph SW	-	1.416 g	0.416 g	71.2 mi.	17,196.5	13.16v	13,801 min	30.29659	-89.35754	656 N Central Ave, Wavelan MS
8:08:26 PM	On	23 mph	15 mph	0 mph S	25 mph	0.759 g	0.473 g	71.8 mi.	17,197.1	13.56v	13,803 min	30.29131	-89.35158	711 N Beach Blvd, Wavelan MS
8:10:26 PM	On	17 mph	14 mph	16 mph NW	-	0.894 g	0.204 g	72.2 mi.	17,197.5	13.53v	13,805 min	30.29434	-89.35733	Whispering Pines Dr, Wavela MS
8:12:26 PM	On	31 mph	15 mph	22 mph NW	25 mph	1.314 g	0.453 g	72.7 mi.	17,198.0	13.50v	13,807 min	30.29427	-89.36471	408 Nicholson Ave, Wavelar MS
8:14:26 PM	On	22 mph	14 mph	16 mph NW	-	0.939 g	0.376 g	73.2 mi.	17,198.5	13.53v	13,809 min	30.29676	-89.36355	508 St Jude St, Waveland, M
8:16:26 PM	On	20 mph	14 mph	12 mph N	-	0.273 g	0.339 g	73.6 mi.	17,198.9	13.38v	13,811 min	30.29917	-89.36258	1240 Keller St, Waveland, M
8:18:26 PM	On	18 mph	12 mph	13 mph W	-	0.837 g	0.473 g	74.0 mi.	17,199.3	13.50v	13,813 min	30.29884	-89.36696	McKinley St, Waveland, MS
8:20:26 PM	On	30 mph	17 mph	22 mph E	35 mph	1.008 g	0.510 g	74.7 mi.	17,200.0	13.53v	13,815 min	30.30194	-89.37261	230 Old Spanish Trl, Wavelar MS
8:22:26 PM	On	36 mph	22 mph	0 mph N	-	0.612 g	0.306 g	75.4 mi.	17,200.7	13.44v	13,817 min	30.30304	-89.36083	887 Webb St, Bay St Louis, M
8:24:26 PM	On	15 mph	3 mph	15 mph E	-	0.984 g	0.441 g	75.5 mi.	17,200.8	13.50v	13,819 min	30.30253	-89.35944	852 Webb St, Bay St Louis, M
8:26:26 PM	On	29 mph	18 mph	29 mph SW	-	0.192 g	0.224 g	76.1 mi.	17,201.4	13.53v	13,821 min	30.29934	-89.35240	903 Central Ave, Bay St Loui MS
8:28:26 PM	On	34 mph	27 mph	29 mph NW	25 mph	0.196 g	0.216 g	77.0 mi.	17,202.3	13.50v	13,823 min	30.29459	-89.36508	500 Nicholson Ave, Wavelan MS
8:30:26 PM	On	32 mph	27 mph	19 mph NW	30 mph	0.135 g	0.180 g	77.9 mi.	17,203.2	13.47v	13,825 min	30.30366	-89.37561	1914 Nicholson Ave, Wavelar MS
8:32:26 PM	On	52 mph	21 mph	50 mph NW	45 mph	1.824 g	0.327 g	78.4 mi.	17,203.7	13.50v	13,827 min	30.31079	-89.38404	MS-43, Bay St Louis, MS

Attachment: 20211018 - Philip's Pest Control Weekly Report for September 19-25 2021 (9928 : Spread

8:34:26 PM	On	65 mph	56 mph	65 mph NW	55 mph	0.090 g	0.159 g	80.3 mi.	17,205.6	13.56v	13,829 min	30.32026	-89.41255	10704 MS-603, Bay St Louis, MS
8:36:26 PM	On	65 mph	62 mph	59 mph N	55 mph	0.094 g	0.114 g	82.1 mi.	17,207.4	13.53v	13,831 min	30.34463	-89.42604	12130 MS-603, Bay St Lou MS
8:38:26 PM	On	61 mph	46 mph	59 mph N	55 mph	0.759 g	0.624 g	83.7 mi.	17,209.0	13.56v	13,833 min	30.36567	-89.42613	13272 MS-43, Kiln, MS
8:40:26 PM	On	63 mph	60 mph	56 mph NW	55 mph	0.122 g	0.069 g	85.7 mi.	17,211.0	13.56v	13,835 min	30.39036	-89.44335	15256 MS-43, Kiln, MS
8:42:26 PM	On	60 mph	52 mph	37 mph NE	45 mph	0.135 g	0.159 g	87.4 mi.	17,212.7	13.22v	13,837 min	30.40781	-89.43601	16556 MS-43, Kiln, MS
8:44:26 PM	On	44 mph	28 mph	31 mph E	-	1.053 g	0.453 g	88.3 mi.	17,213.6	13.53v	13,839 min	30.41059	-89.42581	Old Joe Moran St, Kiln, MS
8:46:26 PM	On	42 mph	37 mph	35 mph N	-	0.261 g	0.282 g	89.6 mi.	17,214.9	13.53v	13,841 min	30.42635	-89.41958	Joe Moran Rd, Kiln, MS
8:48:26 PM	On	42 mph	30 mph	7 mph N	-	0.249 g	0.420 g	90.6 mi.	17,215.9	13.38v	13,843 min	30.43899	-89.41462	Joe Moran Rd, Kiln, MS
8:50:26 PM	On	8 mph	0 mph	0 mph SE	-	0.804 g	0.486 g	91.3 mi.	17,216.6	12.83v	13,845 min	30.43904	-89.41446	18403 Joe Moran Rd, Kiln, M
8:50:36 PM	Off	0 mph	0 mph	0 mph SE	-	0.000 g	0.000 g	91.3 mi.	17,216.6	12.83v	13,845 min	30.43904	-89.41446	18403 Joe Moran Rd, Kiln, M

Mon Sep 20, 2021

Time	Ignition	In-Cab Alert	Max Speed	Avg Speed	Inst Speed	Speed Limit	Max Accel	Max Decel	Distance	Odometer	Voltage	Run Time	Latitude	Longitude	Location
8:55:05 AM			0 mph	0 mph	0 mph SE	-	0.000 g	0.000 g	0.0 mi.	17,216.6	12.71v	13,845 min	30.43904	-89.41446	18403 Joe Moran Rd, Kiln, M
4:34:01 PM	On		1 mph	0 mph	1 mph SE	-	0.000 g	0.000 g	0.0 mi.	17,216.6	13.86v	13,845 min	30.43904	-89.41446	Joe Moran Rd, Kiln, MS
4:36:00 PM	On		0 mph	0 mph	0 mph SE	-	0.000 g	0.000 g	0.0 mi.	17,216.6	12.31v	13,847 min	30.43904	-89.41446	18403 Joe Moran Rd, Kiln, M
4:36:10 PM	Off		0 mph	0 mph	0 mph SE	-	0.000 g	0.000 g	0.0 mi.	17,216.6	12.28v	13,848 min	30.43904	-89.41446	18403 Joe Moran Rd, Kiln, M
4:37:28 PM	On		0 mph	0 mph	0 mph N	-	0.000 g	0.000 g	0.0 mi.	17,216.6	12.65v	13,848 min	30.43912	-89.41452	18403 Joe Moran Rd, Kiln, M
4:37:42 PM			0 mph	0 mph	0 mph N	-	0.000 g	0.000 g	0.0 mi.	17,216.6	12.40v	13,848 min	30.43912	-89.41452	18403 Joe Moran Rd, Kiln, M
4:39:27 PM	On		0 mph	0 mph	0 mph N	-	0.000 g	0.000 g	0.0 mi.	17,216.6	12.46v	13,850 min	30.43927	-89.41465	18403 Joe Moran Rd, Kiln, M
4:41:27 PM	On		0 mph	0 mph	0 mph N	-	0.000 g	0.000 g	0.0 mi.	17,216.6	12.46v	13,852 min	30.43927	-89.41465	18403 Joe Moran Rd, Kiln, M
4:43:27 PM	On		5 mph	0 mph	0 mph S	-	0.702 g	0.416 g	0.0 mi.	17,216.6	12.52v	13,854 min	30.43916	-89.41449	18403 Joe Moran Rd, Kiln, M
4:43:37 PM	Off		0 mph	0 mph	0 mph S	-	0.000 g	0.000 g	0.0 mi.	17,216.6	12.49v	13,854 min	30.43916	-89.41449	18403 Joe Moran Rd, Kiln, MS

Attachment: 20211018 - Philip's Pest Control Weekly Report for September 19-25 2021 (9928 : Spread

4:53:40 PM	On		2 mph	0 mph	2 mph S	-	0.000 g	0.000 g	0.0 mi.	17,216.6	13.98v	13,854 min	30.43914	-89.41454	18403 Joe Moran Rd, Kiln, MS
4:55:40 PM	On		2 mph	0 mph	0 mph S	-	0.000 g	0.000 g	0.0 mi.	17,216.6	12.37v	13,856 min	30.43914	-89.41454	18403 Joe Moran Rd, Kiln, M
4:57:40 PM	On		0 mph	0 mph	0 mph S	-	0.000 g	0.000 g	0.0 mi.	17,216.6	12.31v	13,858 min	30.43914	-89.41454	18403 Joe Moran Rd, Kiln, M
4:59:40 PM	On		0 mph	0 mph	0 mph S	-	0.000 g	0.000 g	0.0 mi.	17,216.6	12.31v	13,860 min	30.43914	-89.41454	18403 Joe Moran Rd, Kiln, M
5:00:50 PM		Idling - OBD	0 mph	0 mph	0 mph NW	-	0.000 g	0.000 g	0.0 mi.	17,216.6	12.31v	13,860 min	30.43907	-89.41449	18403 Joe Moran Rd, Kiln, M
5:01:40 PM	On		2 mph	0 mph	0 mph NW	-	0.000 g	0.000 g	0.1 mi.	17,216.7	12.37v	13,862 min	30.43907	-89.41449	18403 Joe Moran Rd, Kiln, M
5:03:40 PM	On		9 mph	2 mph	0 mph S	-	1.041 g	0.453 g	0.1 mi.	17,216.7	12.40v	13,864 min	30.43823	-89.41450	18403 Joe Moran Rd, Kiln, M
5:05:40 PM	On		47 mph	27 mph	47 mph SW	-	0.837 g	0.273 g	0.9 mi.	17,217.5	12.28v	13,866 min	30.42713	-89.41921	Joe Moran Rd, Kiln, MS
5:07:40 PM	On		49 mph	42 mph	25 mph S	-	0.167 g	0.261 g	2.3 mi.	17,218.9	12.25v	13,868 min	30.40997	-89.42732	16105 Old Joe Moran St, Kil MS
5:09:40 PM	On		50 mph	28 mph	47 mph SW	45 mph	0.996 g	0.486 g	3.2 mi.	17,219.8	12.31v	13,870 min	30.40694	-89.43722	16515 MS-43, Kiln, MS
5:11:40 PM	On		63 mph	55 mph	63 mph SE	55 mph	0.090 g	0.241 g	5.0 mi.	17,221.6	12.28v	13,872 min	30.38805	-89.44194	15041 MS-43, Kiln, MS
5:13:40 PM	On		70 mph	63 mph	55 mph S	55 mph	0.090 g	0.204 g	7.1 mi.	17,223.7	12.13v	13,874 min	30.36194	-89.42482	13221 MS-43, Kiln, MS
5:15:40 PM	On		70 mph	53 mph	68 mph S	55 mph	0.159 g	0.180 g	8.8 mi.	17,225.4	12.31v	13,876 min	30.33762	-89.42835	MS-43, Bay St Louis, MS
5:17:40 PM	On		71 mph	63 mph	45 mph SE	55 mph	0.078 g	0.171 g	10.9 mi.	17,227.5	12.22v	13,878 min	30.31595	-89.40574	10469 MS-603, Bay St Louis MS
5:19:40 PM	On		62 mph	48 mph	14 mph SE	-	0.249 g	0.273 g	12.5 mi.	17,229.1	12.31v	13,880 min	30.30890	-89.38117	Waveland, MS
5:21:40 PM	On		13 mph	1 mph	0 mph SE	45 mph	0.033 g	0.282 g	12.7 mi.	17,229.3	12.55v	13,882 min	30.30868	-89.38093	9092 MS-43, Waveland, MS
5:21:50 PM	Off		0 mph	0 mph	0 mph SE	45 mph	0.000 g	0.000 g	12.7 mi.	17,229.3	12.55v	13,882 min	30.30868	-89.38093	9092 MS-43, Waveland, MS
5:22:35 PM	On		9 mph	0 mph	9 mph N	-	0.000 g	0.000 g	12.8 mi.	17,229.4	13.98v	13,882 min	30.30885	-89.38056	Waveland, MS
5:24:35 PM	On		10 mph	1 mph	0 mph W	-	0.057 g	0.351 g	12.9 mi.	17,229.5	12.80v	13,884 min	30.30908	-89.38062	Waveland, MS
5:24:45 PM	Off		0 mph	0 mph	0 mph W	-	0.000 g	0.000 g	12.9 mi.	17,229.5	12.77v	13,884 min	30.30908	-89.38062	Waveland, MS
5:57:26 PM	On		0 mph	0 mph	0 mph W	-	0.000 g	0.000 g	12.9 mi.	17,229.5	13.92v	13,884 min	30.30908	-89.38062	Waveland, MS
5:59:26 PM	On		35 mph	8 mph	24 mph SW	45 mph	1.053 g	0.453 g	13.1 mi.	17,229.7	12.31v	13,886 min	30.30579	-89.37941	402 US-90, Waveland, MS

Attachment: 20211018 - Philip's Pest Control Weekly Report for September 19-25 2021 (9928 : Spread

6:01:26 PM	On	49 mph	37 mph	24 mph NW	35 mph	0.167 g	0.204 g	14.3 mi.	17,230.9	12.16v	13,888 min	30.30024	-89.39844	2112 Waveland Ave, Waveland, MS
6:03:26 PM	On	25 mph	17 mph	17 mph N	-	0.237 g	0.343 g	14.9 mi.	17,231.5	12.25v	13,890 min	30.30506	-89.40288	9098 D Ave, Bay St Louis, M
6:05:26 PM	On	24 mph	10 mph	0 mph W	-	0.906 g	0.416 g	15.2 mi.	17,231.8	13.10v	13,892 min	30.30936	-89.40205	4283 Caspian St, Bay St Lou MS
6:07:26 PM	On	0 mph	0 mph	0 mph W	-	0.000 g	0.000 g	15.2 mi.	17,231.8	13.47v	13,894 min	30.30936	-89.40210	4283 Caspian St, Bay St Lou MS
6:09:26 PM	On	6 mph	1 mph	6 mph E	-	0.767 g	0.057 g	15.3 mi.	17,231.9	13.56v	13,896 min	30.30922	-89.40076	4273 Caspian St, Bay St Lou MS
6:11:26 PM	On	6 mph	2 mph	0 mph E	-	0.714 g	0.486 g	15.4 mi.	17,232.0	13.53v	13,898 min	30.30898	-89.39930	4193 Carribean St, Bay St Louis, MS
6:13:26 PM	On	7 mph	3 mph	3 mph E	-	0.837 g	0.453 g	15.5 mi.	17,232.1	13.56v	13,900 min	30.30867	-89.39719	Caspian St, Bay St Louis, M
6:15:26 PM	On	8 mph	5 mph	6 mph E	-	0.963 g	0.461 g	15.7 mi.	17,232.3	13.47v	13,902 min	30.30822	-89.39395	Caspian St, Bay St Louis, M
6:17:26 PM	On	7 mph	5 mph	6 mph W	-	0.882 g	0.486 g	15.8 mi.	17,232.4	13.50v	13,904 min	30.30832	-89.39465	4068 Caspian St, Bay St Lou MS
6:19:26 PM	On	7 mph	5 mph	6 mph W	-	0.702 g	0.486 g	16.0 mi.	17,232.6	13.50v	13,906 min	30.30870	-89.39737	4138 Caspian St, Bay St Lou MS
6:21:26 PM	On	7 mph	6 mph	6 mph W	-	0.216 g	0.343 g	16.2 mi.	17,232.8	13.53v	13,908 min	30.30917	-89.40080	4252 Caspian St, Bay St Lou MS
6:23:26 PM	On	11 mph	3 mph	11 mph N	-	0.759 g	0.518 g	16.4 mi.	17,233.0	13.50v	13,910 min	30.30977	-89.40206	9156 D Ave, Bay St Louis, M
6:25:26 PM	On	11 mph	6 mph	6 mph E	-	0.212 g	0.184 g	16.5 mi.	17,233.1	13.53v	13,912 min	30.30959	-89.39898	4193 Carribean St, Bay St Louis, MS
6:27:26 PM	On	7 mph	6 mph	6 mph E	-	0.747 g	0.396 g	16.7 mi.	17,233.3	13.56v	13,914 min	30.30909	-89.39541	4081 Carribean St, Bay St Louis, MS
6:29:26 PM	On	7 mph	5 mph	6 mph W	-	0.882 g	0.498 g	16.9 mi.	17,233.5	13.50v	13,916 min	30.30876	-89.39301	4004 Carribean St, Bay St Louis, MS
6:31:26 PM	On	7 mph	6 mph	7 mph W	-	0.127 g	0.237 g	17.1 mi.	17,233.7	13.53v	13,918 min	30.30927	-89.39656	4092 Carribean St, Bay St Louis, MS
6:33:26 PM	On	7 mph	6 mph	7 mph W	-	0.759 g	0.371 g	17.3 mi.	17,233.9	13.53v	13,920 min	30.30976	-89.40012	Carribean St, Bay St Louis, M
6:35:26 PM	On	17 mph	4 mph	17 mph S	-	0.612 g	0.416 g	17.4 mi.	17,234.0	13.53v	13,922 min	30.30949	-89.40214	9159 D Ave, Bay St Louis, MS
6:37:26 PM	On	20 mph	16 mph	20 mph SE	-	0.792 g	0.429 g	18.0 mi.	17,234.6	13.50v	13,924 min	30.30291	-89.40119	1443 Niagara St, Waveland, MS
6:39:26 PM	On	42 mph	21 mph	42 mph E	45 mph	0.939 g	0.294 g	18.6 mi.	17,235.2	13.50v	13,926 min	30.30141	-89.39175	549 US-90, Waveland, MS
6:41:26 PM	On	45 mph	34 mph	35 mph E	45 mph	5.416 g	0.359 g	19.9 mi.	17,236.5	13.53v	13,928 min	30.30735	-89.37435	215 US-90, Waveland, MS
6:43:26 PM	On	50 mph	36 mph	19 mph E	45 mph	1.008 g	0.429 g	20.0 mi.	17,236.6	13.53v	13,930 min	30.31383	-89.35541	854 US-90, Bay St Louis, MS

Attachment: 20211018 - Philip's Pest Control Weekly Report for September 19-25 2021 (9928 : Spread

6:45:26 PM	On		46 mph	18 mph	0 mph S	45 mph	0.963 g	0.510 g	20.6 mi.	17,237.2	13.47v	13,932 min	30.31660	-89.34636	700 US-90, Bay St Louis, MS
6:47:26 PM	On		0 mph	0 mph	0 mph S	45 mph	0.000 g	0.000 g	20.6 mi.	17,237.2	13.47v	13,934 min	30.31660	-89.34636	700 US-90, Bay St Louis, M
6:49:26 PM	On		0 mph	0 mph	0 mph S	45 mph	0.000 g	0.000 g	20.6 mi.	17,237.2	13.53v	13,936 min	30.31660	-89.34636	700 US-90, Bay St Louis, M
6:49:52 PM		Idling - OBD	0 mph	0 mph	0 mph S	45 mph	0.000 g	0.000 g	20.6 mi.	17,237.2	13.53v	13,936 min	30.31660	-89.34636	700 US-90, Bay St Louis, M
6:51:26 PM	On		14 mph	1 mph	14 mph SE	-	0.906 g	0.000 g	20.7 mi.	17,237.3	13.50v	13,938 min	30.31674	-89.34583	Main St, Bay St Louis, MS
6:53:26 PM	On		29 mph	21 mph	7 mph E	-	1.665 g	0.416 g	21.3 mi.	17,237.9	13.53v	13,940 min	30.31325	-89.33482	404 Main St, Bay St Louis, M
6:55:26 PM	On		30 mph	17 mph	1 mph SE	-	0.894 g	0.473 g	22.8 mi.	17,239.4	13.56v	13,942 min	30.31038	-89.32578	106 Main St, Bay St Louis, M
6:57:26 PM	On		32 mph	25 mph	16 mph W	25 mph	0.951 g	0.216 g	23.9 mi.	17,240.5	13.50v	13,944 min	30.30062	-89.33405	S Beach Blvd, Bay St Louis, M
6:59:26 PM	On		28 mph	20 mph	18 mph W	-	0.241 g	0.441 g	24.2 mi.	17,240.8	13.56v	13,946 min	30.30398	-89.34478	267 St Charles St, Bay St Lou MS
7:01:26 PM	On		40 mph	27 mph	37 mph W	35 mph	0.241 g	0.249 g	25.0 mi.	17,241.6	13.50v	13,948 min	30.30413	-89.35906	1010 Old Spanish Trl, Bay S Louis, MS
7:03:26 PM	On		37 mph	29 mph	30 mph NW	30 mph	0.237 g	0.249 g	26.0 mi.	17,242.6	13.59v	13,950 min	30.30281	-89.37464	1904 Nicholson Ave, Wavela MS
7:05:26 PM	On		37 mph	18 mph	0 mph N	-	0.894 g	0.384 g	26.6 mi.	17,243.2	13.38v	13,952 min	30.30908	-89.38062	Waveland, MS
7:07:26 PM	On		58 mph	28 mph	58 mph W	55 mph	1.053 g	0.416 g	27.5 mi.	17,244.1	13.53v	13,954 min	30.31333	-89.39472	10046 MS-603, Bay St Louis MS
7:09:26 PM	On		63 mph	58 mph	63 mph NW	55 mph	0.082 g	0.082 g	29.4 mi.	17,246.0	13.53v	13,956 min	30.32646	-89.42234	11074 MS-43, Bay St Louis MS
7:11:26 PM	On		65 mph	64 mph	56 mph N	55 mph	0.069 g	0.102 g	31.5 mi.	17,248.1	13.47v	13,958 min	30.35542	-89.42219	MS-43, Bay St Louis, MS
7:13:26 PM	On		58 mph	47 mph	55 mph NW	55 mph	0.294 g	0.216 g	33.1 mi.	17,249.7	13.56v	13,960 min	30.37534	-89.43427	MS-43, Kiln, MS
7:15:26 PM	On		53 mph	49 mph	49 mph NW	55 mph	0.078 g	0.082 g	35.0 mi.	17,251.6	13.56v	13,962 min	30.39617	-89.44686	MS-43, Kiln, MS
7:17:26 PM	On		50 mph	42 mph	24 mph SE	35 mph	0.224 g	0.396 g	36.4 mi.	17,253.0	13.62v	13,964 min	30.40889	-89.43474	6287 Kiln-Delisle Rd, Kiln, MS
7:19:26 PM	On		45 mph	31 mph	32 mph NE	-	0.212 g	0.216 g	37.4 mi.	17,254.0	13.53v	13,966 min	30.41203	-89.42292	Old Joe Moran St, Kiln, MS
7:21:26 PM	On		42 mph	37 mph	41 mph NE	-	0.224 g	0.363 g	38.6 mi.	17,255.2	13.56v	13,968 min	30.42881	-89.41828	Joe Moran Rd, Kiln, MS
7:23:26 PM	On		42 mph	25 mph	0 mph E	-	0.196 g	0.518 g	39.5 mi.	17,256.1	13.62v	13,970 min	30.43904	-89.41445	18403 Joe Moran Rd, Kiln, M
7:25:26 PM	On		0 mph	0 mph	0 mph E	-	0.000 g	0.000 g	39.5 mi.	17,256.1	12.86v	13,972 min	30.43904	-89.41445	18403 Joe Moran Rd, Kiln, MS

Attachment: 20211018 - Philip's Pest Control Weekly Report for September 19-25 2021 (9928 : Spread

7:25:36 PM	Off		0 mph	0 mph	0 mph E	-	0.000 g	0.000 g	39.5 mi.	17,256.1	12.86v	13,972 min	30.43904	-89.41445	18403 Joe Moran Rd, Kiln, MS

Tue Sep 21, 2021

Time	Ignition	In-Cab Alert	Max Speed	Avg Speed	Inst Speed	Speed Limit	Max Accel	Max Decel	Distance	Odometer	Voltage	Run Time	Latitude	Longitude	Location
7:30:06 AM			0 mph	0 mph	0 mph E	-	0.000 g	0.000 g	0.0 mi.	17,256.1	12.71v	13,972 min	30.43904	-89.41445	18403 Joe Moran Rd, Kiln, M
4:50:23 PM	On		0 mph	0 mph	0 mph E	-	0.000 g	0.000 g	0.0 mi.	17,256.1	13.86v	13,972 min	30.43904	-89.41445	18403 Joe Moran Rd, Kiln, M
4:52:21 PM	On		5 mph	0 mph	0 mph N	-	0.824 g	0.429 g	0.0 mi.	17,256.1	13.53v	13,974 min	30.43915	-89.41461	18403 Joe Moran Rd, Kiln, M
4:54:21 PM	On		0 mph	0 mph	0 mph N	-	0.000 g	0.000 g	0.0 mi.	17,256.1	13.50v	13,976 min	30.43915	-89.41461	18403 Joe Moran Rd, Kiln, M
4:56:21 PM	On		0 mph	0 mph	0 mph N	-	0.000 g	0.000 g	0.0 mi.	17,256.1	13.53v	13,978 min	30.43915	-89.41461	18403 Joe Moran Rd, Kiln, M
4:56:48 PM		Idling - OBD	0 mph	0 mph	0 mph N	-	0.000 g	0.000 g	0.0 mi.	17,256.1	13.53v	13,978 min	30.43915	-89.41461	18403 Joe Moran Rd, Kiln, M
4:58:21 PM	On		5 mph	1 mph	0 mph S	-	0.612 g	0.416 g	0.0 mi.	17,256.1	12.89v	13,980 min	30.43912	-89.41450	18403 Joe Moran Rd, Kiln, M
4:58:31 PM	Off		0 mph	0 mph	0 mph S	-	0.000 g	0.000 g	0.0 mi.	17,256.1	12.77v	13,980 min	30.43912	-89.41450	18403 Joe Moran Rd, Kiln, M
5:06:31 PM	On		0 mph	0 mph	0 mph SE	-	0.000 g	0.000 g	0.3 mi.	17,256.4	13.86v	13,980 min	30.43911	-89.41453	18403 Joe Moran Rd, Kiln, M
5:08:30 PM	On		0 mph	0 mph	0 mph SE	-	0.000 g	0.000 g	0.3 mi.	17,256.4	13.59v	13,982 min	30.43911	-89.41453	18403 Joe Moran Rd, Kiln, M
5:10:30 PM	On		0 mph	0 mph	0 mph SE	-	0.000 g	0.000 g	0.3 mi.	17,256.4	13.56v	13,984 min	30.43911	-89.41453	18403 Joe Moran Rd, Kiln, M
5:12:30 PM	On		32 mph	4 mph	32 mph W	-	0.971 g	0.510 g	0.5 mi.	17,256.6	13.28v	13,986 min	30.43775	-89.41626	Joe Moran Rd, Kiln, MS
5:14:30 PM	On		46 mph	39 mph	42 mph S	-	0.522 g	0.371 g	1.8 mi.	17,257.9	13.35v	13,988 min	30.42032	-89.42121	Old Joe Moran St, Kiln, MS
5:16:30 PM	On		45 mph	28 mph	4 mph E	-	0.963 g	0.461 g	2.7 mi.	17,258.8	13.28v	13,990 min	30.41390	-89.42236	Old Joe Moran St, Kiln, MS
5:18:30 PM	On		43 mph	20 mph	27 mph S	-	0.714 g	0.441 g	3.4 mi.	17,259.5	13.28v	13,992 min	30.40711	-89.42735	16023 Old Joe Moran St, Kiln MS
5:20:30 PM	On		57 mph	23 mph	57 mph W	45 mph	1.008 g	0.282 g	3.9 mi.	17,260.0	13.38v	13,994 min	30.40673	-89.43777	16425 MS-603, Kiln, MS
5:22:30 PM	On		59 mph	42 mph	39 mph SE	55 mph	0.204 g	0.298 g	5.3 mi.	17,261.4	13.41v	13,996 min	30.39311	-89.44505	15365 MS-43, Kiln, MS
5:24:30 PM	On		47 mph	36 mph	45 mph SE	55 mph	0.927 g	0.384 g	6.7 mi.	17,262.8	13.25v	13,998 min	30.37729	-89.43650	MS-43, Kiln, MS
5:26:30 PM	On		66 mph	49 mph	44 mph S	55 mph	0.906 g	0.327 g	7.0 mi.	17,263.1	13.41v	14,000 min	30.35706	-89.42291	13073 MS-43, Bay St Louis, MS

Attachment: 20211018 - Philip's Pest Control Weekly Report for September 19-25 2021 (9928 : Spread

5:28:30 PM	On		70 mph	66 mph	65 mph SE	65 mph	0.127 g	0.159 g	9.2 mi.	17,265.3	13.41v	14,002 min	30.32718	-89.42317	11101 MS-43, Bay St Louis, MS
5:30:30 PM	On		72 mph	50 mph	72 mph E	65 mph	1.200 g	0.371 g	10.9 mi.	17,267.0	13.41v	14,004 min	30.31392	-89.39993	10227 MS-603, Bay St Lou MS
5:32:30 PM	On		75 mph	43 mph	0 mph SE	45 mph	0.045 g	0.351 g	12.3 mi.	17,268.4	13.35v	14,006 min	30.30621	-89.37859	403 US-90, Waveland, MS
5:34:30 PM	On		49 mph	33 mph	17 mph E	45 mph	1.939 g	0.192 g	13.4 mi.	17,269.5	13.50v	14,008 min	30.31183	-89.36140	1188 US-90, Bay St Louis, M
5:36:30 PM	On		17 mph	2 mph	0 mph W	45 mph	0.159 g	0.282 g	13.5 mi.	17,269.6	13.56v	14,010 min	30.31253	-89.36135	1121 US-90, Bay St Louis, M
5:38:30 PM	On		9 mph	1 mph	8 mph S	45 mph	1.518 g	0.192 g	13.5 mi.	17,269.6	13.56v	14,012 min	30.31221	-89.36159	1121 US-90, Bay St Louis, M
5:40:30 PM	On		48 mph	21 mph	46 mph W	45 mph	4.237 g	0.453 g	15.2 mi.	17,271.3	13.56v	14,014 min	30.30820	-89.37241	206 US-90, Waveland, MS
5:42:30 PM	On		46 mph	8 mph	0 mph NW	-	0.869 g	0.498 g	15.9 mi.	17,272.0	13.19v	14,016 min	30.30773	-89.37617	2400 McLaurin Rd, Wavelan MS
5:44:30 PM	On		2 mph	0 mph	0 mph NW	-	0.000 g	0.000 g	15.9 mi.	17,272.0	13.38v	14,018 min	30.30773	-89.37617	2400 McLaurin Rd, Wavelan MS
5:46:30 PM	On		0 mph	0 mph	0 mph NW	-	0.000 g	0.000 g	15.9 mi.	17,272.0	13.38v	14,020 min	30.30773	-89.37617	2400 McLaurin Rd, Wavelan MS
5:48:30 PM	On		7 mph	1 mph	6 mph W	-	0.927 g	0.069 g	15.9 mi.	17,272.0	13.35v	14,022 min	30.30733	-89.37643	Waveland, MS
5:50:30 PM	On		7 mph	0 mph	0 mph W	45 mph	0.000 g	0.339 g	16.0 mi.	17,272.1	13.47v	14,024 min	30.30734	-89.37650	302 US-90, Waveland, MS
5:52:30 PM	On		0 mph	0 mph	0 mph W	45 mph	0.000 g	0.000 g	16.0 mi.	17,272.1	13.44v	14,026 min	30.30732	-89.37650	302 US-90, Waveland, MS
5:53:47 PM		Idling - GPS	0 mph	0 mph	0 mph W	45 mph	0.000 g	0.000 g	16.0 mi.	17,272.1	13.44v	14,026 min	30.30732	-89.37650	302 US-90, Waveland, MS
5:53:47 PM	Off		0 mph	0 mph	0 mph W	45 mph	0.000 g	0.000 g	16.0 mi.	17,272.1	13.44v	14,028 min	30.30732	-89.37650	302 US-90, Waveland, MS
5:54:01 PM	On		0 mph	0 mph	0 mph W	45 mph	0.000 g	0.000 g	16.0 mi.	17,272.1	13.35v	14,028 min	30.30732	-89.37650	302 US-90, Waveland, MS
5:56:01 PM	On		0 mph	0 mph	0 mph W	45 mph	0.000 g	0.000 g	16.0 mi.	17,272.1	13.41v	14,030 min	30.30732	-89.37650	302 US-90, Waveland, MS
5:58:01 PM	On		0 mph	0 mph	0 mph W	45 mph	0.000 g	0.000 g	16.0 mi.	17,272.1	13.41v	14,032 min	30.30732	-89.37650	302 US-90, Waveland, MS
5:59:11 PM		Idling - OBD	0 mph	0 mph	0 mph W	45 mph	0.000 g	0.000 g	16.0 mi.	17,272.1	13.44v	14,032 min	30.30732	-89.37650	302 US-90, Waveland, MS
6:00:01 PM	On		0 mph	0 mph	0 mph W	45 mph	0.000 g	0.000 g	16.0 mi.	17,272.1	13.16v	14,034 min	30.30732	-89.37650	302 US-90, Waveland, MS
6:02:01 PM	On		0 mph	0 mph	0 mph W	45 mph	0.000 g	0.000 g	16.0 mi.	17,272.1	13.35v	14,036 min	30.30732	-89.37650	302 US-90, Waveland, MS
6:04:01 PM	On		0 mph	0 mph	0 mph W	45 mph	0.000 g	0.000 g	16.0 mi.	17,272.1	13.38v	14,038 min	30.30732	-89.37650	302 US-90, Waveland, MS

Attachment: 20211018 - Philip's Pest Control Weekly Report for September 19-25 2021 (9928 : Spread

6:04:11 PM		Idling - GPS	0 mph	0 mph	0 mph W	45 mph	0.000 g	0.000 g	16.0 mi.	17,272.1	13.44v	14,038 min	30.30732	-89.37650	302 US-90, Waveland, MS
6:06:01 PM	On		9 mph	4 mph	8 mph W	-	1.269 g	0.408 g	16.2 mi.	17,272.3	13.35v	14,040 min	30.30770	-89.37822	Waveland, MS
6:08:01 PM	On		63 mph	37 mph	62 mph W	55 mph	0.735 g	0.384 g	16.8 mi.	17,272.9	13.31v	14,042 min	30.31365	-89.39690	10124 MS-603, Bay St Loui MS
6:10:01 PM	On		66 mph	47 mph	62 mph NW	55 mph	0.216 g	0.147 g	18.3 mi.	17,274.4	13.38v	14,044 min	30.32442	-89.41936	10980 MS-43, Bay St Louis MS
6:12:01 PM	On		67 mph	64 mph	65 mph N	55 mph	0.069 g	0.069 g	20.4 mi.	17,276.5	13.41v	14,046 min	30.35197	-89.42256	MS-43, Bay St Louis, MS
6:14:01 PM	On		70 mph	57 mph	57 mph NW	55 mph	0.237 g	0.486 g	22.3 mi.	17,278.4	12.28v	14,048 min	30.37626	-89.43516	MS-43, Kiln, MS
6:16:01 PM	On		58 mph	53 mph	48 mph N	55 mph	0.102 g	0.127 g	24.1 mi.	17,280.2	12.31v	14,050 min	30.39926	-89.44852	16006 MS-43, Kiln, MS
6:18:01 PM	On		55 mph	45 mph	45 mph E	65 mph	0.196 g	0.249 g	25.6 mi.	17,281.7	12.31v	14,052 min	30.40691	-89.42990	Kiln-Delisle Rd, Kiln, MS
6:20:01 PM	On		45 mph	32 mph	45 mph N	-	0.939 g	0.384 g	26.6 mi.	17,282.7	12.28v	14,054 min	30.41709	-89.42247	Old Joe Moran St, Kiln, MS
6:22:01 PM	On		46 mph	41 mph	41 mph N	-	0.249 g	0.204 g	28.0 mi.	17,284.1	12.13v	14,056 min	30.43605	-89.41711	Joe Moran Rd, Kiln, MS
6:24:01 PM	On		37 mph	8 mph	7 mph N	-	4.127 g	0.441 g	28.9 mi.	17,285.0	12.28v	14,058 min	30.43848	-89.41455	Joe Moran Rd, Kiln, MS
6:26:01 PM	On		9 mph	1 mph	0 mph N	-	0.139 g	0.384 g	29.0 mi.	17,285.1	12.37v	14,060 min	30.43907	-89.41454	18403 Joe Moran Rd, Kiln, M
6:28:01 PM	On		19 mph	3 mph	19 mph W	-	0.939 g	0.294 g	29.2 mi.	17,285.3	12.34v	14,062 min	30.43802	-89.41524	Joe Moran Rd, Kiln, MS
6:30:01 PM	On		41 mph	36 mph	37 mph S	-	0.339 g	0.363 g	30.3 mi.	17,286.4	12.28v	14,064 min	30.42258	-89.42130	17299 Old Joe Moran St, Kil MS
6:32:01 PM	On		45 mph	38 mph	32 mph S	-	0.306 g	0.396 g	31.6 mi.	17,287.7	12.13v	14,066 min	30.40706	-89.42733	16023 Old Joe Moran St, Kil MS
6:34:01 PM	On		57 mph	31 mph	55 mph W	45 mph	0.971 g	0.294 g	32.6 mi.	17,288.7	13.25v	14,068 min	30.40639	-89.44255	16345 MS-43, Kiln, MS
6:36:01 PM	On		58 mph	53 mph	52 mph SE	55 mph	0.078 g	0.192 g	34.4 mi.	17,290.5	13.50v	14,070 min	30.38448	-89.43988	14615 MS-43, Kiln, MS
6:38:01 PM	On		62 mph	58 mph	55 mph S	55 mph	0.057 g	0.196 g	36.3 mi.	17,292.4	13.38v	14,072 min	30.36038	-89.42423	MS-43, Kiln, MS
6:40:01 PM	On		66 mph	56 mph	63 mph S	55 mph	0.229 g	0.241 g	38.2 mi.	17,294.3	13.50v	14,074 min	30.33440	-89.42764	MS-43, Bay St Louis, MS
6:42:01 PM	On		62 mph	18 mph	0 mph NE	-	0.927 g	0.429 g	38.8 mi.	17,294.9	13.71v	14,076 min	30.32748	-89.42241	11174 Highway 603, Bay St Louis, MS
6:44:01 PM	On		17 mph	11 mph	7 mph N	-	1.641 g	0.253 g	39.2 mi.	17,295.3	13.47v	14,078 min	30.32505	-89.41769	5167 Atlantis Dr, Bay St Loui MS
6:46:01 PM	On		24 mph	15 mph	15 mph SE	-	0.180 g	0.286 g	39.6 mi.	17,295.7	13.53v	14,080 min	30.32730	-89.41877	Bay St Louis, MS

Attachment: 20211018 - Philip's Pest Control Weekly Report for September 19-25 2021 (9928 : Spread

6:48:01 PM	On	16 mph	13 mph	14 mph NE	-	0.147 g	0.102 g	40.1 mi.	17,296.2	13.53v	14,082 min	30.32901	-89.41931	Sugar Field St, Bay St Louis, MS
6:50:01 PM	On	17 mph	13 mph	14 mph NW	-	0.102 g	0.139 g	40.5 mi.	17,296.6	13.38v	14,084 min	30.32906	-89.41899	Bay St Louis, MS
6:52:01 PM	On	19 mph	6 mph	11 mph SE	-	1.959 g	0.441 g	40.7 mi.	17,296.8	13.56v	14,086 min	30.32874	-89.41682	Bay St Louis, MS
6:54:01 PM	On	14 mph	10 mph	9 mph S	-	0.192 g	0.204 g	41.1 mi.	17,297.2	13.56v	14,088 min	30.32885	-89.41513	Bay St Louis, MS
6:56:01 PM	On	17 mph	12 mph	17 mph N	-	0.102 g	0.171 g	41.5 mi.	17,297.6	13.56v	14,090 min	30.33153	-89.41727	Sugar Field St, Bay St Louis MS
6:58:01 PM	On	19 mph	9 mph	4 mph S	-	0.735 g	0.543 g	41.7 mi.	17,297.8	13.41v	14,092 min	30.33435	-89.41783	11308 Sugar Field Rd, Bay St Louis, MS
7:00:01 PM	On	11 mph	4 mph	11 mph E	-	0.759 g	0.531 g	41.9 mi.	17,298.0	13.53v	14,094 min	30.33389	-89.41587	11368 Sugar Field Rd, Bay St Louis, MS
7:02:01 PM	On	16 mph	11 mph	10 mph S	-	0.102 g	0.184 g	42.2 mi.	17,298.3	13.53v	14,096 min	30.33443	-89.41445	11447 Sugar Field Rd, Bay St Louis, MS
7:04:01 PM	On	21 mph	16 mph	19 mph SW	-	0.216 g	0.531 g	42.8 mi.	17,298.9	13.53v	14,098 min	30.32928	-89.41898	Sugar Field St, Bay St Louis MS
7:06:01 PM	On	20 mph	15 mph	6 mph W	-	0.102 g	0.135 g	43.3 mi.	17,299.4	13.56v	14,100 min	30.32497	-89.41936	5135 Admiral Dr, Bay St Lou MS
7:08:01 PM	On	29 mph	11 mph	29 mph SE	55 mph	0.869 g	0.498 g	43.7 mi.	17,299.8	13.53v	14,102 min	30.32648	-89.42253	MS-43, Bay St Louis, MS
7:10:01 PM	On	49 mph	19 mph	7 mph NW	-	1.780 g	0.441 g	44.3 mi.	17,300.4	13.50v	14,104 min	30.32328	-89.41465	5134 1st St, Bay St Louis, M
7:12:01 PM	On	16 mph	10 mph	16 mph SE	-	1.233 g	0.294 g	44.7 mi.	17,300.8	13.50v	14,106 min	30.32299	-89.41426	5123 1st St, Bay St Louis, M
7:14:01 PM	On	22 mph	15 mph	17 mph NW	-	0.171 g	0.122 g	44.8 mi.	17,300.9	13.59v	14,108 min	30.32363	-89.41307	5102 2nd Ave, Bay St Louis MS
7:16:01 PM	On	22 mph	9 mph	11 mph SE	-	1.347 g	0.408 g	45.1 mi.	17,301.2	13.47v	14,110 min	30.32442	-89.41431	5145 2nd Ave, Bay St Louis MS
7:18:01 PM	On	19 mph	8 mph	9 mph NE	-	1.020 g	0.486 g	45.4 mi.	17,301.5	13.47v	14,112 min	30.32564	-89.41373	10024 New Mexico St, Bay St Louis, MS
7:20:01 PM	On	37 mph	23 mph	37 mph NW	55 mph	0.171 g	0.229 g	46.1 mi.	17,302.2	13.56v	14,114 min	30.32568	-89.42130	11036 MS-43, Bay St Louis, MS
7:22:01 PM	On	53 mph	49 mph	50 mph N	55 mph	0.102 g	0.045 g	47.7 mi.	17,303.8	13.50v	14,116 min	30.34732	-89.42477	MS-43, Bay St Louis, MS
7:24:01 PM	On	61 mph	40 mph	60 mph N	55 mph	1.110 g	0.371 g	49.1 mi.	17,305.2	13.56v	14,118 min	30.36582	-89.42618	13276 MS-43, Kiln, MS
7:26:01 PM	On	67 mph	63 mph	66 mph NW	65 mph	0.135 g	0.090 g	51.1 mi.	17,307.2	13.53v	14,120 min	30.39176	-89.44417	MS-43, Kiln, MS
7:28:01 PM	On	68 mph	52 mph	19 mph NE	45 mph	0.057 g	0.224 g	53.3 mi.	17,309.4	13.65v	14,122 min	30.40905	-89.43527	16598 MS-43, Kiln, MS
7:30:01 PM	On	43 mph	30 mph	32 mph NE	-	0.159 g	0.180 g	54.3 mi.	17,310.4	13.56v	14,124 min	30.41157	-89.42372	Old Joe Moran St, Kiln, MS

Attachment: 20211018 - Philip's Pest Control Weekly Report for September 19-25 2021 (9928 : Spread

7:32:01 PM	On		32 mph	27 mph	18 mph NE	-	0.139 g	0.204 g	55.1 mi.	17,311.2	13.53v	14,126 min	30.42388	-89.42122	17340 Joe Moran Rd, Kiln, MS
7:34:01 PM	On		32 mph	28 mph	30 mph N	-	0.237 g	0.159 g	56.0 mi.	17,312.1	13.56v	14,128 min	30.43668	-89.41719	18332 Joe Moran Rd, Kiln, M
7:36:01 PM	On		28 mph	8 mph	0 mph E	-	0.102 g	0.396 g	56.3 mi.	17,312.4	12.65v	14,130 min	30.43906	-89.41447	18403 Joe Moran Rd, Kiln, M
7:36:11 PM	Off		0 mph	0 mph	0 mph E	-	0.000 g	0.000 g	56.3 mi.	17,312.4	12.71v	14,130 min	30.43906	-89.41447	18403 Joe Moran Rd, Kiln, M
8:49:28 PM	On		1 mph	0 mph	1 mph E	-	0.000 g	0.000 g	56.3 mi.	17,312.4	13.68v	14,130 min	30.43906	-89.41447	Joe Moran Rd, Kiln, MS
8:51:27 PM	On		0 mph	0 mph	0 mph E	-	0.000 g	0.000 g	56.3 mi.	17,312.4	12.65v	14,132 min	30.43906	-89.41447	18403 Joe Moran Rd, Kiln, M
8:51:37 PM	Off		0 mph	0 mph	0 mph E	-	0.000 g	0.000 g	56.3 mi.	17,312.4	12.65v	14,132 min	30.43906	-89.41447	18403 Joe Moran Rd, Kiln, M

Wed Sep 22, 2021

Time	Ignition	In-Cab Alert	Max Speed	Avg Speed	Inst Speed	Speed Limit	Max Accel	Max Decel	Distance	Odometer	Voltage	Run Time	Latitude	Longitude	Location
8:27:13 AM	On		6 mph	0 mph	6 mph E	-	0.000 g	0.000 g	0.0 mi.	17,312.4	13.56v	14,132 min	30.43906	-89.41447	Joe Moran Rd, Kiln, MS
8:29:11 AM	On		14 mph	2 mph	0 mph N	-	1.927 g	0.359 g	0.0 mi.	17,312.2	12.37v	14,134 min	30.43837	-89.41455	18403 Joe Moran Rd, Kiln, MS
8:31:11 AM	On		0 mph	0 mph	0 mph N	-	0.000 g	0.000 g	0.0 mi.	17,312.2	12.31v	14,136 min	30.43837	-89.41455	18403 Joe Moran Rd, Kiln, MS
8:33:11 AM	On		0 mph	0 mph	0 mph N	-	0.000 g	0.000 g	0.5 mi.	17,312.7	12.40v	14,138 min	30.43837	-89.41455	18403 Joe Moran Rd, Kiln, MS
8:33:29 AM		Idling - OBD	0 mph	0 mph	0 mph N	-	0.000 g	0.000 g	0.5 mi.	17,312.7	12.37v	14,138 min	30.43837	-89.41455	18403 Joe Moran Rd, Kiln, MS
8:35:11 AM	On		0 mph	0 mph	0 mph N	-	0.000 g	0.000 g	0.5 mi.	17,312.7	12.43v	14,140 min	30.43837	-89.41455	18403 Joe Moran Rd, Kiln, MS
8:37:11 AM	On		36 mph	3 mph	36 mph E	-	0.837 g	0.147 g	0.6 mi.	17,312.8	12.28v	14,142 min	30.43821	-89.41323	Joe Moran Rd, Kiln, MS
8:39:11 AM	On		45 mph	10 mph	0 mph SE	-	0.273 g	0.453 g	0.9 mi.	17,313.1	12.46v	14,144 min	30.43568	-89.41054	18516 Joe Moran Rd, Kiln, MS
8:39:22 AM	Off		0 mph	0 mph	0 mph SE	-	0.000 g	0.000 g	0.9 mi.	17,313.1	12.46v	14,144 min	30.43568	-89.41054	18516 Joe Moran Rd, Kiln, MS
8:45:47 AM	On		0 mph	0 mph	0 mph N	-	0.000 g	0.000 g	0.9 mi.	17,313.1	13.83v	14,144 min	30.43586	-89.41069	18516 Joe Moran Rd, Kiln, MS
8:47:46 AM	On		48 mph	12 mph	0 mph N	-	0.824 g	0.465 g	1.0 mi.	17,313.2	12.31v	14,146 min	30.43876	-89.41452	18403 Joe Moran Rd, Kiln, MS
8:49:46 AM	On		0 mph	0 mph	0 mph N	-	0.000 g	0.000 g	1.0 mi.	17,313.2	12.25v	14,148 min	30.43877	-89.41457	18403 Joe Moran Rd, Kiln, MS
8:51:46 AM	On		0 mph	0 mph	0 mph N	-	0.000 g	0.000 g	1.0 mi.	17,313.2	12.34v	14,150 min	30.43877	-89.41457	18403 Joe Moran Rd, Kiln, MS

Attachment: 20211018 - Philip's Pest Control Weekly Report for September 19-25 2021 (9928 : Spread

8:52:39 AM		Idling - OBD	0 mph	0 mph	0 mph N	-	0.000 g	0.000 g	1.0 mi.	17,313.2	12.34v	14,150 min	30.43877	-89.41457	18403 Joe Moran Rd, Kiln, MS
8:53:46 AM	On		0 mph	0 mph	0 mph N	-	0.000 g	0.000 g	1.0 mi.	17,313.2	12.37v	14,152 min	30.43877	-89.41457	18403 Joe Moran Rd, Kiln, M
8:55:46 AM	On		0 mph	0 mph	0 mph N	-	0.000 g	0.000 g	1.0 mi.	17,313.2	12.34v	14,154 min	30.43877	-89.41457	18403 Joe Moran Rd, Kiln, M
8:57:39 AM		Idling - OBD	0 mph	0 mph	0 mph N	-	0.000 g	0.000 g	1.0 mi.	17,313.2	12.31v	14,154 min	30.43877	-89.41457	18403 Joe Moran Rd, Kiln, M
8:57:46 AM	On		0 mph	0 mph	0 mph N	-	0.000 g	0.000 g	1.0 mi.	17,313.2	12.37v	14,156 min	30.43877	-89.41457	18403 Joe Moran Rd, Kiln, M
8:59:46 AM	On		12 mph	1 mph	0 mph E	-	1.086 g	0.510 g	1.5 mi.	17,313.7	12.22v	14,158 min	30.43807	-89.41451	18403 Joe Moran Rd, Kiln, M
9:01:46 AM	On		31 mph	7 mph	31 mph S	-	1.029 g	0.461 g	1.8 mi.	17,314.0	12.19v	14,160 min	30.43652	-89.41719	Joe Moran Rd, Kiln, MS
9:03:46 AM	On		53 mph	44 mph	19 mph S	-	0.339 g	0.318 g	3.1 mi.	17,315.3	12.19v	14,162 min	30.41640	-89.42259	Old Joe Moran St, Kiln, MS
9:05:46 AM	On		41 mph	25 mph	1 mph S	-	0.204 g	0.408 g	4.0 mi.	17,316.2	12.19v	14,164 min	30.40682	-89.42734	16023 Old Joe Moran St, Kil MS
9:07:46 AM	On		48 mph	32 mph	40 mph E	35 mph	0.996 g	0.192 g	5.0 mi.	17,317.2	12.28v	14,166 min	30.40512	-89.40975	Kiln-Delisle Rd, Kiln, MS
9:09:46 AM	On		57 mph	50 mph	53 mph NE	45 mph	0.184 g	0.159 g	6.7 mi.	17,318.9	12.25v	14,168 min	30.41360	-89.38353	3275 Kiln-Delisle Rd, Kiln, M
9:11:46 AM	On		61 mph	58 mph	57 mph SE	65 mph	0.159 g	0.069 g	8.6 mi.	17,320.8	12.34v	14,170 min	30.42405	-89.35560	1293 Kiln-Delisle Rd, Kiln, M
9:13:46 AM	On		58 mph	25 mph	0 mph E	45 mph	0.090 g	0.327 g	9.4 mi.	17,321.6	12.25v	14,172 min	30.41917	-89.34314	1034 Kiln-Delisle Rd, Pass Christian, MS
9:15:46 AM	On		53 mph	19 mph	48 mph SE	25 mph	0.804 g	0.082 g	10.0 mi.	17,322.2	12.28v	14,174 min	30.41456	-89.33420	9067 Kiln Delisle Rd, Pass Christian, MS
9:17:46 AM	On		53 mph	26 mph	0 mph SE	-	0.192 g	0.273 g	10.9 mi.	17,323.1	12.37v	14,176 min	30.40586	-89.32405	8382 Cleo Smith Rd, Pass Christian, MS
9:19:46 AM	On		65 mph	11 mph	65 mph SE	35 mph	0.837 g	0.000 g	11.4 mi.	17,323.6	12.28v	14,178 min	30.40252	-89.31925	Kiln Delisle Rd, Pass Christia MS
9:21:00 AM		Speeding - OBD	78 mph	57 mph	78 mph SW	70 mph	0.139 g	0.269 g	11.9 mi.	17,324.1	12.34v	14,178 min	30.39025	-89.32173	I-10, Pass Christian, MS
9:21:46 AM	On		81 mph	66 mph	78 mph W	70 mph	0.139 g	0.269 g	12.9 mi.	17,325.1	12.25v	14,180 min	30.38486	-89.33775	I-10, Pass Christian, MS
9:21:53 AM		Speeding - OBD	80 mph	80 mph	80 mph W	70 mph	0.057 g	0.000 g	13.1 mi.	17,325.3	12.31v	14,180 min	30.38410	-89.34021	I-10, Pass Christian, MS
9:23:46 AM	On		89 mph	87 mph	85 mph W	70 mph	0.057 g	0.065 g	15.8 mi.	17,328.0	12.22v	14,182 min	30.37076	-89.38356	I-10, Diamondhead, MS
9:23:53 AM		Speeding - OBD	86 mph	86 mph	85 mph W	70 mph	0.037 g	0.049 g	16.0 mi.	17,328.2	12.31v	14,182 min	30.36995	-89.38621	I-10, Diamondhead, MS
9:25:46 AM	On		88 mph	76 mph	0 mph W	55 mph	0.078 g	0.371 g	18.3 mi.	17,330.5	12.22v	14,184 min	30.35937	-89.42339	13101 MS-43, Kiln, MS

Attachment: 20211018 - Philip's Pest Control Weekly Report for September 19-25 2021 (9928 : Spread

9:26:42 AM		Speeding - OBD	81 mph	51 mph	81 mph SW	55 mph	0.984 g	0.151 g	19.1 mi.	17,331.3	12.31v	14,184 min	30.34827	-89.42455	MS-43, Bay St Louis, MS
9:27:15 AM		Speeding - OBD	81 mph	61 mph	80 mph S	55 mph	0.984 g	0.151 g	19.8 mi.	17,332.0	12.31v	14,184 min	30.33840	-89.42836	MS-43, Bay St Louis, MS
9:27:46 AM	On		83 mph	67 mph	81 mph SE	65 mph	0.984 g	0.151 g	20.5 mi.	17,332.7	12.28v	14,186 min	30.32895	-89.42438	11199 MS-43, Bay St Louis MS
9:27:53 AM		Speeding - OBD	81 mph	80 mph	79 mph SE	65 mph	0.000 g	0.045 g	20.7 mi.	17,332.9	12.25v	14,186 min	30.32701	-89.42307	MS-43, Bay St Louis, MS
9:28:36 AM		Speeding - OBD	81 mph	78 mph	78 mph SE	55 mph	0.045 g	0.057 g	21.6 mi.	17,333.8	12.25v	14,186 min	30.31891	-89.41064	MS-43, Bay St Louis, MS
9:29:46 AM	On		81 mph	52 mph	68 mph E	65 mph	1.143 g	0.376 g	22.2 mi.	17,334.4	12.28v	14,188 min	30.31411	-89.40117	MS-43, Bay St Louis, MS
9:31:46 AM	On		76 mph	51 mph	2 mph E	45 mph	1.110 g	0.400 g	24.0 mi.	17,336.2	13.65v	14,190 min	30.30691	-89.37565	US-90, Waveland, MS
9:33:46 AM	On		64 mph	42 mph	54 mph E	45 mph	1.224 g	0.363 g	25.7 mi.	17,337.9	13.77v	14,192 min	30.31442	-89.35365	US-90, Bay St Louis, MS
9:35:46 AM	On		57 mph	35 mph	3 mph E	-	0.971 g	0.343 g	26.9 mi.	17,339.1	13.74v	14,194 min	30.31145	-89.33550	404 Easterbrook St, Bay St Louis, MS
9:37:46 AM	On		19 mph	1 mph	0 mph E	-	0.249 g	0.486 g	27.3 mi.	17,339.5	12.83v	14,196 min	30.31130	-89.33500	353 Easterbrook St, Bay St Louis, MS
9:37:57 AM	Off		0 mph	0 mph	0 mph E	-	0.000 g	0.000 g	27.3 mi.	17,339.5	12.80v	14,196 min	30.31130	-89.33500	353 Easterbrook St, Bay St Louis, MS
9:40:19 AM	On		0 mph	0 mph	0 mph E	-	0.000 g	0.000 g	27.3 mi.	17,339.5	13.59v	14,196 min	30.31115	-89.33455	346 Easterbrook St, Bay St Louis, MS
9:42:18 AM	On		0 mph	0 mph	0 mph E	-	0.000 g	0.000 g	27.3 mi.	17,339.5	12.34v	14,198 min	30.31115	-89.33456	346 Easterbrook St, Bay St Louis, MS
9:44:18 AM	On		0 mph	0 mph	0 mph E	-	0.000 g	0.000 g	27.3 mi.	17,339.5	12.40v	14,200 min	30.31115	-89.33456	346 Easterbrook St, Bay St Louis, MS
9:46:18 AM	On		11 mph	1 mph	0 mph NW	-	1.008 g	0.408 g	27.3 mi.	17,339.5	12.40v	14,202 min	30.31131	-89.33506	355 Easterbrook St, Bay St Louis, MS
9:46:29 AM	Off		0 mph	0 mph	0 mph NW	-	0.000 g	0.000 g	27.3 mi.	17,339.5	12.43v	14,202 min	30.31131	-89.33506	355 Easterbrook St, Bay St Louis, MS
12:30:28 PM	On		0 mph	0 mph	0 mph NW	-	0.000 g	0.000 g	27.3 mi.	17,339.5	12.46v	14,202 min	30.31131	-89.33506	355 Easterbrook St, Bay St Louis, MS
12:32:28 PM	On		0 mph	0 mph	0 mph NW	-	0.000 g	0.000 g	27.3 mi.	17,339.5	12.46v	14,204 min	30.31131	-89.33506	355 Easterbrook St, Bay St Louis, MS
12:32:38 PM	Off		0 mph	0 mph	0 mph NW	-	0.000 g	0.000 g	27.3 mi.	17,339.5	12.43v	14,205 min	30.31131	-89.33506	355 Easterbrook St, Bay St Louis, MS
12:35:31 PM	On		16 mph	0 mph	14 mph E	-	0.000 g	0.000 g	27.4 mi.	17,339.6	14.26v	14,205 min	30.31099	-89.33406	338 Easterbrook St, Bay St Louis, MS
12:37:30 PM	On		24 mph	11 mph	4 mph N	-	1.245 g	0.384 g	27.6 mi.	17,339.8	12.16v	14,207 min	30.31132	-89.32888	101 S 2nd St, Bay St Louis, M
12:39:30 PM	On		43 mph	24 mph	42 mph W	-	1.073 g	0.453 g	28.4 mi.	17,340.6	12.13v	14,209 min	30.31557	-89.34185	Main St, Bay St Louis, MS

Attachment: 20211018 - Philip's Pest Control Weekly Report for September 19-25 2021 (9928 : Spread

12:41:30 PM	On	50 mph	23 mph	34 mph W	45 mph	1.278 g	0.465 g	29.2 mi.	17,341.4	12.31v	14,211 min	30.31446	-89.35408	869 US-90, Bay St Louis, MS
12:43:30 PM	On	52 mph	37 mph	31 mph W	-	1.020 g	0.408 g	30.4 mi.	17,342.6	12.16v	14,213 min	30.31173	-89.37396	Longfellow Rd, Bay St Loui MS
12:45:30 PM	On	72 mph	38 mph	72 mph W	65 mph	1.347 g	0.327 g	31.6 mi.	17,343.8	12.28v	14,215 min	30.31334	-89.39460	10046 MS-603, Bay St Loui MS
12:47:30 PM	On	74 mph	40 mph	70 mph NW	55 mph	0.918 g	0.408 g	32.9 mi.	17,345.1	12.34v	14,217 min	30.32141	-89.41440	MS-43, Bay St Louis, MS
12:49:30 PM	On	70 mph	68 mph	69 mph NE	55 mph	0.065 g	0.069 g	35.2 mi.	17,347.4	12.28v	14,219 min	30.34894	-89.42402	12194 MS-43, Bay St Louis MS
12:51:30 PM	On	70 mph	61 mph	67 mph NW	65 mph	0.192 g	0.343 g	37.2 mi.	17,349.4	12.31v	14,221 min	30.37508	-89.43400	MS-43, Kiln, MS
12:53:30 PM	On	67 mph	55 mph	51 mph N	55 mph	0.078 g	0.139 g	38.6 mi.	17,350.8	12.28v	14,223 min	30.39865	-89.44832	15990 MS-43, Kiln, MS
12:55:30 PM	On	62 mph	35 mph	0 mph NE	45 mph	0.216 g	0.396 g	39.8 mi.	17,352.0	12.31v	14,225 min	30.40884	-89.43571	16595 MS-43, Kiln, MS
12:55:40 PM	Off	0 mph	0 mph	0 mph NE	45 mph	0.000 g	0.000 g	39.8 mi.	17,352.0	12.34v	14,225 min	30.40884	-89.43571	16595 MS-43, Kiln, MS
12:57:42 PM	On	0 mph	0 mph	0 mph N	45 mph	0.000 g	0.000 g	39.8 mi.	17,352.0	14.04v	14,225 min	30.40902	-89.43566	16595 MS-43, Kiln, MS
12:59:41 PM	On	43 mph	22 mph	20 mph E	-	0.804 g	0.498 g	40.6 mi.	17,352.8	12.34v	14,227 min	30.41057	-89.42711	Old Joe Moran St, Kiln, MS
1:01:41 PM	On	53 mph	33 mph	40 mph N	-	0.216 g	0.184 g	41.7 mi.	17,353.9	12.31v	14,229 min	30.42359	-89.42131	17332 Joe Moran Rd, Kiln, M
1:03:41 PM	On	61 mph	37 mph	0 mph N	-	0.343 g	0.396 g	42.9 mi.	17,355.1	12.31v	14,231 min	30.43881	-89.41452	18403 Joe Moran Rd, Kiln, M
1:03:51 PM	Off	0 mph	0 mph	0 mph N	-	0.000 g	0.000 g	42.9 mi.	17,355.1	12.37v	14,231 min	30.43881	-89.41452	18403 Joe Moran Rd, Kiln, M
1:49:59 PM	On	9 mph	0 mph	9 mph S	-	0.000 g	0.000 g	42.9 mi.	17,355.1	14.11v	14,231 min	30.43860	-89.41452	Joe Moran Rd, Kiln, MS
1:51:58 PM	On	60 mph	41 mph	52 mph S	-	0.339 g	0.359 g	45.0 mi.	17,357.2	12.37v	14,233 min	30.41934	-89.42132	Old Joe Moran St, Kiln, MS
1:53:58 PM	On	53 mph	29 mph	32 mph S	-	0.171 g	0.339 g	46.0 mi.	17,358.2	12.34v	14,235 min	30.40831	-89.42729	16053 Old Joe Moran St, Kil MS
1:55:58 PM	On	35 mph	20 mph	35 mph E	35 mph	1.314 g	0.461 g	46.6 mi.	17,358.8	12.31v	14,237 min	30.40541	-89.42196	5447 Kiln-Delisle Rd, Kiln, MS
1:57:58 PM	On	65 mph	34 mph	0 mph W	45 mph	0.331 g	0.420 g	47.8 mi.	17,360.0	12.16v	14,239 min	30.40906	-89.43514	16597 MS-43, Kiln, MS
1:59:58 PM	On	66 mph	48 mph	66 mph SE	65 mph	0.963 g	0.339 g	49.3 mi.	17,361.5	12.34v	14,241 min	30.39341	-89.44520	15367 MS-43, Kiln, MS
2:01:58 PM	On	67 mph	36 mph	40 mph SE	55 mph	1.008 g	0.498 g	50.5 mi.	17,362.7	12.31v	14,243 min	30.37761	-89.43672	MS-43, Kiln, MS
2:03:58 PM	On	68 mph	61 mph	62 mph S	55 mph	0.204 g	0.135 g	52.5 mi.	17,364.7	12.28v	14,245 min	30.35174	-89.42286	MS-43, Bay St Louis, MS

Attachment: 20211018 - Philip's Pest Control Weekly Report for September 19-25 2021 (9928 : Spread

2:05:58 PM	On	66 mph	62 mph	63 mph SE	55 mph	0.090 g	0.045 g	54.6 mi.	17,366.8	12.28v	14,247 min	30.32474	-89.42013	MS-43, Bay St Louis, MS
2:07:58 PM	On	63 mph	53 mph	56 mph E	55 mph	0.069 g	0.151 g	56.6 mi.	17,368.8	12.19v	14,249 min	30.31312	-89.39415	10047 MS-43, Bay St Louis MS
2:09:58 PM	On	56 mph	46 mph	40 mph E	45 mph	0.184 g	0.273 g	57.3 mi.	17,369.5	12.25v	14,251 min	30.30827	-89.37164	141 US-90, Waveland, MS
2:11:58 PM	On	44 mph	31 mph	0 mph E	-	1.041 g	0.363 g	58.3 mi.	17,370.5	12.16v	14,253 min	30.31373	-89.35569	148 Drinkwater Blvd, Bay St Louis, MS
2:13:58 PM	On	52 mph	32 mph	36 mph E	-	1.122 g	0.433 g	59.4 mi.	17,371.6	12.31v	14,255 min	30.31247	-89.33870	446 Easterbrook St, Bay St Louis, MS
2:15:58 PM	On	37 mph	20 mph	27 mph SW	-	1.073 g	0.420 g	60.1 mi.	17,372.3	12.28v	14,257 min	30.30705	-89.33668	Blaize Ave, Bay St Louis, M
2:17:58 PM	On	38 mph	20 mph	26 mph W	-	1.122 g	0.343 g	60.7 mi.	17,372.9	12.13v	14,259 min	30.30464	-89.33783	247 Citizen St, Bay St Louis MS
2:19:58 PM	On	29 mph	3 mph	0 mph N	-	1.257 g	0.408 g	60.9 mi.	17,373.1	12.46v	14,261 min	30.30375	-89.33877	301 Ballentine St, Bay St Lou MS
2:20:08 PM	Off	0 mph	0 mph	0 mph N	-	0.000 g	0.000 g	60.9 mi.	17,373.1	12.46v	14,261 min	30.30375	-89.33877	301 Ballentine St, Bay St Lou MS
2:21:49 PM	On	24 mph	0 mph	23 mph W	-	0.000 g	0.000 g	60.9 mi.	17,373.1	14.11v	14,261 min	30.30401	-89.33967	309 Ballentine St, Bay St Lou MS
2:23:49 PM	On	29 mph	5 mph	0 mph NE	-	0.147 g	0.306 g	62.0 mi.	17,374.2	12.19v	14,263 min	30.30506	-89.34147	211 Central Ave, Bay St Lou MS
2:25:49 PM	On	29 mph	8 mph	0 mph S	-	0.996 g	0.706 g	62.3 mi.	17,374.5	12.34v	14,265 min	30.30521	-89.33993	318 Citizen St, Bay St Louis MS
2:27:49 PM	On	0 mph	0 mph	0 mph S	-	0.000 g	0.000 g	62.3 mi.	17,374.5	12.37v	14,267 min	30.30521	-89.33993	318 Citizen St, Bay St Louis MS
2:29:49 PM	On	34 mph	16 mph	17 mph N	-	1.053 g	0.416 g	62.9 mi.	17,375.1	12.31v	14,269 min	30.30556	-89.33315	409 Hancock St, Bay St Lou MS
2:31:49 PM	On	30 mph	20 mph	4 mph NW	-	0.869 g	0.363 g	63.5 mi.	17,375.7	12.13v	14,271 min	30.31004	-89.34142	599 Bookter St, Bay St Louis MS
2:33:49 PM	On	33 mph	22 mph	24 mph E	-	0.792 g	0.331 g	64.3 mi.	17,376.5	12.31v	14,273 min	30.31013	-89.33144	308 Easterbrook St, Bay St Louis, MS
2:35:49 PM	On	25 mph	15 mph	8 mph S	-	0.996 g	0.461 g	64.8 mi.	17,377.0	12.28v	14,275 min	30.30783	-89.33426	119 Blaize Ave, Bay St Louis MS
2:37:49 PM	On	26 mph	8 mph	0 mph W	-	0.767 g	0.396 g	65.0 mi.	17,377.2	12.16v	14,277 min	30.30549	-89.33365	209 Sycamore St, Bay St Lou MS
2:39:49 PM	On	0 mph	0 mph	0 mph W	-	0.000 g	0.000 g	65.0 mi.	17,377.2	12.16v	14,279 min	30.30549	-89.33365	209 Sycamore St, Bay St Lou MS
2:41:49 PM	On	6 mph	0 mph	4 mph W	-	1.053 g	0.147 g	65.1 mi.	17,377.3	12.16v	14,281 min	30.30552	-89.33384	211 Sycamore St, Bay St Lou MS
2:43:49 PM	On	25 mph	13 mph	0 mph NW	-	1.914 g	0.510 g	65.4 mi.	17,377.6	12.16v	14,283 min	30.30335	-89.33768	246 Ballentine St, Bay St Lou MS
2:45:49 PM	On	0 mph	0 mph	0 mph NW	-	0.000 g	0.000 g	65.4 mi.	17,377.6	12.43v	14,285 min	30.30335	-89.33768	246 Ballentine St, Bay St Louis, MS

Attachment: 20211018 - Philip's Pest Control Weekly Report for September 19-25 2021 (9928 : Spread

2:45:59 PM	Off	0 mph	0 mph	0 mph NW	-	0.000 g	0.000 g	65.4 mi.	17,377.6	12.43v	14,285 min	30.30335	-89.33768	246 Ballentine St, Bay St Louis, MS
3:33:42 PM	On	17 mph	0 mph	17 mph W	-	0.000 g	0.000 g	65.4 mi.	17,377.6	13.86v	14,285 min	30.30356	-89.33825	247 Ballentine St, Bay St Lou MS
3:35:42 PM	On	27 mph	16 mph	14 mph N	-	0.971 g	0.376 g	66.0 mi.	17,378.2	13.59v	14,287 min	30.30869	-89.33643	415 S Necaise Ave, Bay St Louis, MS
3:37:42 PM	On	33 mph	8 mph	0 mph S	-	0.204 g	0.343 g	66.2 mi.	17,378.4	12.86v	14,289 min	30.31112	-89.33448	343 Easterbrook St, Bay S Louis, MS
3:37:52 PM	Off	0 mph	0 mph	0 mph S	-	0.000 g	0.000 g	66.2 mi.	17,378.4	12.86v	14,289 min	30.31112	-89.33448	343 Easterbrook St, Bay S Louis, MS
4:01:22 PM	On	12 mph	0 mph	12 mph E	-	0.000 g	0.000 g	66.2 mi.	17,378.4	13.41v	14,289 min	30.31090	-89.33383	338 Easterbrook St, Bay S Louis, MS
4:03:22 PM	On	25 mph	7 mph	0 mph N	-	2.820 g	0.371 g	66.5 mi.	17,378.7	13.47v	14,291 min	30.31100	-89.33052	146 S Toulme St, Bay St Lou MS
4:05:22 PM	On	32 mph	19 mph	1 mph W	-	1.518 g	0.416 g	67.1 mi.	17,379.3	12.34v	14,293 min	30.31462	-89.33899	443 Main St, Bay St Louis, M
4:07:22 PM	On	39 mph	13 mph	0 mph W	45 mph	0.216 g	0.441 g	67.5 mi.	17,379.7	12.19v	14,295 min	30.31684	-89.34597	674 US-90, Bay St Louis, MS
4:09:22 PM	On	52 mph	24 mph	24 mph W	45 mph	0.984 g	0.371 g	68.3 mi.	17,380.5	12.28v	14,297 min	30.31294	-89.35850	1075 US-90, Bay St Louis, M
4:11:22 PM	On	43 mph	29 mph	19 mph W	-	0.824 g	0.371 g	69.4 mi.	17,381.6	12.16v	14,299 min	30.31172	-89.37450	Longfellow Rd, Bay St Louis MS
4:13:22 PM	On	70 mph	37 mph	70 mph W	65 mph	0.241 g	0.171 g	70.0 mi.	17,382.2	12.25v	14,301 min	30.31337	-89.39467	10046 MS-603, Bay St Louis MS
4:15:22 PM	On	71 mph	54 mph	63 mph NW	55 mph	0.767 g	0.531 g	71.8 mi.	17,384.0	12.31v	14,303 min	30.32526	-89.42068	11014 MS-43, Bay St Louis MS
4:17:22 PM	On	68 mph	63 mph	66 mph N	55 mph	0.114 g	0.159 g	73.8 mi.	17,386.0	12.31v	14,305 min	30.35269	-89.42231	MS-43, Bay St Louis, MS
4:19:22 PM	On	66 mph	55 mph	60 mph NW	55 mph	0.294 g	0.576 g	75.7 mi.	17,387.9	12.28v	14,307 min	30.37620	-89.43510	MS-43, Kiln, MS
4:21:22 PM	On	65 mph	52 mph	62 mph N	55 mph	0.184 g	0.253 g	77.4 mi.	17,389.6	12.28v	14,309 min	30.39872	-89.44837	15996 MS-43, Kiln, MS
4:23:22 PM	On	62 mph	39 mph	1 mph E	-	0.351 g	0.351 g	78.7 mi.	17,390.9	12.22v	14,311 min	30.40927	-89.43580	Kiln-Picayune Rd, Kiln, MS
4:25:22 PM	On	56 mph	34 mph	39 mph N	-	0.894 g	0.420 g	79.5 mi.	17,391.7	12.37v	14,313 min	30.41277	-89.42261	Old Joe Moran St, Kiln, MS
4:27:22 PM	On	55 mph	48 mph	54 mph N	-	0.351 g	0.306 g	81.1 mi.	17,393.3	12.31v	14,315 min	30.43500	-89.41707	Joe Moran Rd, Kiln, MS
4:29:22 PM	On	54 mph	12 mph	0 mph E	-	0.780 g	0.510 g	82.6 mi.	17,394.8	12.46v	14,317 min	30.43905	-89.41448	18403 Joe Moran Rd, Kiln, M
4:29:32 PM	Off	0 mph	0 mph	0 mph E	-	0.000 g	0.000 g	82.6 mi.	17,394.8	12.46v	14,318 min	30.43905	-89.41448	18403 Joe Moran Rd, Kiln, M
4:54:10 PM	On	5 mph	0 mph	5 mph NW	-	0.000 g	0.000 g	82.6 mi.	17,394.8	13.77v	14,318 min	30.43918	-89.41469	Joe Moran Rd, Kiln, MS

Attachment: 20211018 - Philip's Pest Control Weekly Report for September 19-25 2021 (9928 : Spread

4:56:09 PM	On	5 mph	0 mph	0 mph N	-	0.012 g	0.486 g	82.6 mi.	17,394.8	13.47v	14,320 min	30.43921	-89.41458	18403 Joe Moran Rd, Kiln, MS
4:58:09 PM	On	1 mph	0 mph	0 mph NW	-	0.000 g	0.000 g	82.7 mi.	17,394.9	13.38v	14,322 min	30.43918	-89.41466	18403 Joe Moran Rd, Kiln, M
4:59:23 PM	Off	0 mph	0 mph	0 mph NW	-	0.000 g	0.000 g	82.7 mi.	17,394.9	12.65v	14,323 min	30.43918	-89.41466	18403 Joe Moran Rd, Kiln, M
5:02:48 PM	On	0 mph	0 mph	0 mph NW	-	0.000 g	0.000 g	82.7 mi.	17,394.9	13.71v	14,323 min	30.43918	-89.41466	18403 Joe Moran Rd, Kiln, M
5:04:48 PM	On	8 mph	0 mph	0 mph E	-	0.882 g	0.473 g	82.7 mi.	17,394.9	12.86v	14,325 min	30.43910	-89.41457	18403 Joe Moran Rd, Kiln, M
5:04:58 PM	Off	0 mph	0 mph	0 mph E	-	0.000 g	0.000 g	82.7 mi.	17,394.9	12.83v	14,325 min	30.43910	-89.41457	18403 Joe Moran Rd, Kiln, M
5:25:27 PM	On	11 mph	0 mph	11 mph S	-	0.000 g	0.000 g	82.7 mi.	17,394.9	13.77v	14,325 min	30.43875	-89.41452	Joe Moran Rd, Kiln, MS
5:27:26 PM	On	11 mph	1 mph	0 mph N	-	0.816 g	0.498 g	82.8 mi.	17,395.0	12.34v	14,327 min	30.43849	-89.41454	18403 Joe Moran Rd, Kiln, M
5:29:26 PM	On	7 mph	0 mph	4 mph S	-	1.167 g	0.518 g	82.8 mi.	17,395.0	12.28v	14,329 min	30.43818	-89.41454	Joe Moran Rd, Kiln, MS
5:31:26 PM	On	47 mph	37 mph	37 mph S	-	0.298 g	0.535 g	83.9 mi.	17,396.1	12.28v	14,331 min	30.42287	-89.42131	17299 Old Joe Moran St, Kil MS
5:33:26 PM	On	49 mph	39 mph	2 mph S	-	0.241 g	0.339 g	85.3 mi.	17,397.5	12.31v	14,333 min	30.40684	-89.42732	16023 Old Joe Moran St, Kil MS
5:35:26 PM	On	59 mph	48 mph	57 mph E	35 mph	1.073 g	0.192 g	86.8 mi.	17,399.0	12.31v	14,335 min	30.40788	-89.40162	Kiln-Delisle Rd, Kiln, MS
5:37:26 PM	On	60 mph	50 mph	60 mph NE	45 mph	0.159 g	0.261 g	88.5 mi.	17,400.7	12.28v	14,337 min	30.41853	-89.37671	2889 Kiln-Delisle Rd, Kiln, M
5:39:26 PM	On	63 mph	59 mph	62 mph SE	65 mph	0.351 g	0.167 g	90.5 mi.	17,402.7	12.28v	14,339 min	30.42041	-89.34710	1075 Kiln-Delisle Rd, Kiln, M
5:41:26 PM	On	62 mph	39 mph	32 mph SW	30 mph	0.478 g	0.853 g	90.9 mi.	17,403.1	12.28v	14,341 min	30.40626	-89.34722	Kapalama Dr, Diamondhead MS
5:43:26 PM	On	39 mph	30 mph	14 mph SW	-	0.486 g	0.318 g	91.9 mi.	17,404.1	12.28v	14,343 min	30.40093	-89.36132	964 Kino St, Diamondhead, M
5:45:26 PM	On	37 mph	26 mph	29 mph W	30 mph	0.273 g	0.408 g	92.8 mi.	17,405.0	12.28v	14,345 min	30.39470	-89.37267	85562 Diamondhead Dr W, Diamondhead, MS
5:47:26 PM	On	35 mph	24 mph	14 mph SW	-	5.918 g	0.396 g	93.6 mi.	17,405.8	12.31v	14,347 min	30.39071	-89.38356	732 Ahia Ct, Diamondhead, MS
5:49:26 PM	On	15 mph	2 mph	3 mph SE	-	0.927 g	0.518 g	93.7 mi.	17,405.9	12.28v	14,349 min	30.38979	-89.38429	7316 Ahia Ct, Diamondhead MS
5:51:26 PM	On	12 mph	6 mph	1 mph NE	-	0.951 g	0.486 g	94.8 mi.	17,407.0	12.16v	14,351 min	30.39105	-89.38204	731 Akaka St, Diamondhead MS
5:53:26 PM	On	30 mph	20 mph	25 mph SE	30 mph	0.906 g	0.229 g	95.4 mi.	17,407.6	12.25v	14,353 min	30.38646	-89.38408	63726 Diamondhead Dr N, Diamondhead, MS
5:55:26 PM	On	32 mph	22 mph	32 mph S	30 mph	0.816 g	0.359 g	96.2 mi.	17,408.4	12.31v	14,355 min	30.37848	-89.37822	5443 Diamondhead Dr N, Diamondhead, MS

Attachment: 20211018 - Philip's Pest Control Weekly Report for September 19-25 2021 (9928 : Spread

5:57:26 PM	On		33 mph	10 mph	0 mph SE	-	0.792 g	0.510 g	96.5 mi.	17,408.7	12.31v	14,357 min	30.37464	-89.37835	144 Live Oak Dr, Diamondhead, MS
5:59:26 PM	On		2 mph	0 mph	0 mph SE	-	0.000 g	0.000 g	96.5 mi.	17,408.7	13.04v	14,359 min	30.37464	-89.37835	144 Live Oak Dr, Diamondhe MS
6:01:26 PM	On		2 mph	0 mph	0 mph SE	-	0.000 g	0.000 g	96.5 mi.	17,408.7	13.47v	14,361 min	30.37464	-89.37835	144 Live Oak Dr, Diamondhe MS
6:03:26 PM	On		3 mph	0 mph	0 mph SE	-	0.000 g	0.000 g	96.5 mi.	17,408.7	13.41v	14,363 min	30.37464	-89.37835	144 Live Oak Dr, Diamondhe MS
6:05:26 PM	On		0 mph	0 mph	0 mph SE	-	0.000 g	0.000 g	96.5 mi.	17,408.7	13.38v	14,365 min	30.37464	-89.37835	144 Live Oak Dr, Diamondhe MS
6:07:26 PM	On		2 mph	0 mph	0 mph SE	-	0.000 g	0.000 g	96.5 mi.	17,408.7	13.47v	14,367 min	30.37464	-89.37835	144 Live Oak Dr, Diamondhe MS
6:09:00 PM		Speeding - OBD	76 mph	44 mph	76 mph W	70 mph	0.759 g	0.102 g	97.6 mi.	17,409.8	13.47v	14,367 min	30.36753	-89.39383	I-10, Diamondhead, MS
6:09:26 PM	On		76 mph	50 mph	72 mph W	70 mph	0.759 g	0.102 g	98.1 mi.	17,410.3	12.40v	14,369 min	30.36500	-89.40211	I-10, Kiln, MS
6:11:26 PM	On		72 mph	44 mph	1 mph S	55 mph	1.065 g	0.408 g	99.7 mi.	17,411.9	12.31v	14,371 min	30.35769	-89.42314	MS-43, Bay St Louis, MS
6:13:26 PM	On		72 mph	62 mph	70 mph SE	65 mph	0.192 g	0.127 g	100.8 mi.	17,413.0	12.31v	14,373 min	30.32954	-89.42474	MS-43, Bay St Louis, MS
6:15:26 PM	On		70 mph	42 mph	12 mph W	-	0.216 g	0.363 g	102.2 mi.	17,414.4	12.31v	14,375 min	30.31577	-89.41550	5200 Tombigbee St, Bay St Louis, MS
6:17:26 PM	On		37 mph	31 mph	34 mph W	-	0.286 g	0.241 g	103.2 mi.	17,415.4	12.31v	14,377 min	30.31209	-89.42498	5170 Spruce Dr, Bay St Loui MS
6:19:26 PM	On		34 mph	14 mph	12 mph S	-	0.780 g	0.408 g	103.7 mi.	17,415.9	12.31v	14,379 min	30.31410	-89.42763	10079 Apple Dr, Bay St Loui MS
6:21:26 PM	On		39 mph	25 mph	27 mph E	-	0.963 g	0.282 g	104.5 mi.	17,416.7	13.10v	14,381 min	30.31207	-89.41562	5103 Trout St, Bay St Louis MS
6:23:26 PM	On		30 mph	25 mph	30 mph E	-	0.184 g	0.249 g	105.3 mi.	17,417.5	13.53v	14,383 min	30.31577	-89.40921	Tombigbee St, Bay St Louis MS
6:25:26 PM	On		44 mph	30 mph	35 mph SE	35 mph	0.747 g	0.384 g	106.4 mi.	17,418.6	13.53v	14,385 min	30.30381	-89.40427	2327 Kiln Waveland Cutoff R Bay St Louis, MS
6:27:26 PM	On		35 mph	24 mph	21 mph W	45 mph	0.816 g	0.351 g	107.8 mi.	17,420.0	13.47v	14,387 min	30.29893	-89.40290	942 US-90, Waveland, MS
6:29:26 PM	On		68 mph	60 mph	68 mph W	65 mph	0.110 g	0.057 g	109.5 mi.	17,421.7	12.34v	14,389 min	30.29973	-89.43617	6240 US-90, Bay St Louis, MS
6:31:26 PM	On		68 mph	47 mph	3 mph N	-	1.278 g	0.408 g	111.1 mi.	17,423.3	12.01v	14,391 min	30.30103	-89.46173	Shady Acres RV Park, Bay St Louis, MS
6:33:26 PM	On		5 mph	2 mph	5 mph N	-	0.849 g	0.473 g	111.2 mi.	17,423.4	13.22v	14,393 min	30.30196	-89.46192	Shady Acres RV Park, Bay St Louis, MS
6:35:26 PM	On		7 mph	5 mph	4 mph E	-	0.645 g	0.453 g	111.3 mi.	17,423.5	13.59v	14,395 min	30.30369	-89.46175	Bayou la Croix Rd, Bay St Lou MS
6:37:26 PM	On		6 mph	5 mph	6 mph S	-	0.702 g	0.069 g	111.5 mi.	17,423.7	13.53v	14,397 min	30.30159	-89.46182	Shady Acres RV Park, Bay St Louis, MS

Attachment: 20211018 - Philip's Pest Control Weekly Report for September 19-25 2021 (9928 : Spread

6:39:26 PM	On	63 mph	32 mph	62 mph W	65 mph	0.588 g	0.531 g	112.5 mi.	17,424.7	13.56v	14,399 min	30.30108	-89.47871	US-90, Bay St Louis, MS
6:41:26 PM	On	69 mph	54 mph	32 mph S	55 mph	0.837 g	0.384 g	114.3 mi.	17,426.5	13.53v	14,401 min	30.30081	-89.50724	US-90, Bay St Louis, MS
6:43:26 PM	On	62 mph	58 mph	61 mph SW	55 mph	0.102 g	0.045 g	116.2 mi.	17,428.4	13.56v	14,403 min	30.28418	-89.53258	US-90, Bay St Louis, MS
6:45:26 PM	On	61 mph	60 mph	60 mph SW	55 mph	0.045 g	0.057 g	118.9 mi.	17,431.1	13.59v	14,405 min	30.26774	-89.56035	US-90, Bay St Louis, MS
6:47:26 PM	On	60 mph	57 mph	37 mph SW	55 mph	0.139 g	0.159 g	120.8 mi.	17,433.0	13.50v	14,407 min	30.25267	-89.58669	US-90, Pearlington, MS
6:49:26 PM	On	43 mph	19 mph	17 mph NW	-	0.363 g	0.294 g	121.4 mi.	17,433.6	13.50v	14,409 min	30.25900	-89.59142	6190 Jenness Rd, Pearlington, MS
6:51:26 PM	On	20 mph	18 mph	3 mph W	-	0.180 g	0.229 g	122.0 mi.	17,434.2	13.59v	14,411 min	30.26620	-89.59713	Jenness Rd, Pearlington, MS
6:53:26 PM	On	24 mph	14 mph	13 mph N	-	0.306 g	0.229 g	122.5 mi.	17,434.7	13.56v	14,413 min	30.26202	-89.60044	6066 10th Ave, Pearlington, MS
6:55:26 PM	On	23 mph	13 mph	10 mph NW	-	0.780 g	0.518 g	122.9 mi.	17,435.1	13.59v	14,415 min	30.25959	-89.60229	8th Ave, Pearlington, MS
6:57:26 PM	On	26 mph	18 mph	20 mph SW	-	0.963 g	0.408 g	123.5 mi.	17,435.7	13.59v	14,417 min	30.25665	-89.60869	16500 Whites Rd, Pearlington, MS
6:59:26 PM	On	24 mph	16 mph	16 mph W	-	0.216 g	0.229 g	124.0 mi.	17,436.2	13.53v	14,419 min	30.25560	-89.61303	1st Ave, Pearlington, MS
7:01:26 PM	On	42 mph	25 mph	15 mph W	-	0.486 g	0.192 g	124.9 mi.	17,437.1	13.59v	14,421 min	30.26401	-89.61371	17024 Birch Dr, Pearlington, MS
7:03:26 PM	On	20 mph	14 mph	7 mph W	-	1.857 g	0.327 g	125.0 mi.	17,437.2	13.59v	14,423 min	30.26073	-89.61899	Giveans Bnd, Pearlington, MS
7:05:26 PM	On	19 mph	12 mph	14 mph S	-	0.294 g	0.363 g	125.4 mi.	17,437.6	13.56v	14,425 min	30.25686	-89.61893	6057 Maple Dr, Pearlington, MS
7:07:26 PM	On	20 mph	15 mph	14 mph N	-	0.224 g	0.237 g	125.9 mi.	17,438.1	13.56v	14,427 min	30.26075	-89.61799	Dogwood Dr, Pearlington, MS
7:09:26 PM	On	17 mph	14 mph	12 mph S	-	0.216 g	0.339 g	126.3 mi.	17,438.5	13.53v	14,429 min	30.26019	-89.61715	6129 Walnut Dr, Pearlington, MS
7:11:26 PM	On	30 mph	17 mph	26 mph SE	-	0.216 g	0.237 g	126.9 mi.	17,439.1	13.59v	14,431 min	30.25344	-89.61734	Gin Rd, Pearlington, MS
7:13:26 PM	On	24 mph	15 mph	16 mph SE	-	0.229 g	0.261 g	127.4 mi.	17,439.6	13.53v	14,433 min	30.24755	-89.61421	Levee St, Pearlington, MS
7:15:26 PM	On	17 mph	10 mph	3 mph N	-	1.584 g	0.416 g	128.1 mi.	17,440.3	13.59v	14,435 min	30.24651	-89.61130	5250 MS-604, Pearlington, MS
7:17:26 PM	On	20 mph	15 mph	4 mph SE	-	0.192 g	0.343 g	128.7 mi.	17,440.9	13.59v	14,437 min	30.25081	-89.61138	5145 Pine Ave, Pearlington, MS
7:19:26 PM	On	16 mph	10 mph	0 mph E	-	0.869 g	0.510 g	128.9 mi.	17,441.1	13.56v	14,439 min	30.24680	-89.61022	598 Hancock Ave, Pearlington, MS
7:21:26 PM	On	18 mph	12 mph	14 mph NE	-	0.747 g	0.159 g	129.3 mi.	17,441.5	13.53v	14,441 min	30.24650	-89.60862	16033 Adams St, Pearlington, MS

Attachment: 20211018 - Philip's Pest Control Weekly Report for September 19-25 2021 (9928 : Spread

7:23:26 PM	On	33 mph	16 mph	28 mph S	-	1.008 g	0.473 g	129.8 mi.	17,442.0	13.59v	14,443 min	30.24133	-89.60978	MS-604, Pearlington, MS
7:25:26 PM	On	27 mph	12 mph	11 mph SW	-	0.906 g	0.461 g	130.3 mi.	17,442.5	13.50v	14,445 min	30.23739	-89.60888	16006 Lau Rd, Pearlington, M
7:27:26 PM	On	14 mph	10 mph	10 mph SW	-	0.249 g	0.224 g	130.6 mi.	17,442.8	13.53v	14,447 min	30.23712	-89.61156	16088 Bali Rd, Pearlington, M
7:29:26 PM	On	16 mph	10 mph	11 mph N	-	1.392 g	0.429 g	130.9 mi.	17,443.1	13.50v	14,449 min	30.23728	-89.61168	16197 Oahu Rd, Pearlington, MS
7:31:26 PM	On	29 mph	13 mph	26 mph SW	-	0.984 g	0.371 g	131.3 mi.	17,443.5	13.22v	14,451 min	30.23757	-89.61271	4321 Riverside Dr, Pearlington, MS
7:33:26 PM	On	19 mph	15 mph	14 mph S	-	0.127 g	0.135 g	132.1 mi.	17,444.3	13.50v	14,453 min	30.23105	-89.61408	4035 Riverside Dr, Pearlington, MS
7:35:26 PM	On	16 mph	14 mph	16 mph N	-	0.082 g	0.261 g	132.2 mi.	17,444.4	13.53v	14,455 min	30.23645	-89.61435	4152 Riverside Dr, Pearlington, MS
7:37:26 PM	On	48 mph	28 mph	39 mph NE	55 mph	0.906 g	0.384 g	133.1 mi.	17,445.3	13.44v	14,457 min	30.24420	-89.60240	16209 US-90, Pearlington, M
7:39:26 PM	On	34 mph	15 mph	15 mph S	-	0.102 g	0.229 g	133.6 mi.	17,445.8	13.56v	14,459 min	30.23937	-89.60198	Tampa Dr N, Pearlington, MS
7:41:26 PM	On	16 mph	13 mph	7 mph W	-	0.351 g	0.184 g	134.1 mi.	17,446.3	13.59v	14,461 min	30.23769	-89.60399	16118 W Miami Dr, Pearlington, MS
7:43:26 PM	On	18 mph	12 mph	17 mph N	-	0.882 g	0.441 g	134.5 mi.	17,446.7	13.50v	14,463 min	30.23860	-89.59829	5016 E Miami Dr, Pearlington, MS
7:45:26 PM	On	19 mph	14 mph	15 mph NE	-	0.147 g	0.171 g	134.9 mi.	17,447.1	13.53v	14,465 min	30.24208	-89.60100	5172 Jacksonville Dr, Pearlington, MS
7:47:26 PM	On	45 mph	23 mph	26 mph NW	-	0.996 g	0.408 g	135.7 mi.	17,447.9	13.53v	14,467 min	30.24921	-89.59816	7th Ave, Pearlington, MS
7:49:26 PM	On	25 mph	11 mph	18 mph SW	-	1.073 g	0.416 g	136.4 mi.	17,448.6	13.50v	14,469 min	30.25017	-89.59708	16062 12th St, Pearlington, M
7:51:26 PM	On	19 mph	13 mph	0 mph W	-	0.180 g	0.408 g	136.6 mi.	17,448.8	13.62v	14,471 min	30.25272	-89.59730	5099 9th Ave, Pearlington, MS
7:53:26 PM	On	18 mph	13 mph	14 mph NE	-	1.167 g	0.416 g	137.0 mi.	17,449.2	13.53v	14,473 min	30.25328	-89.59777	16051 9th St, Pearlington, MS
7:55:26 PM	On	19 mph	14 mph	16 mph SW	-	0.702 g	0.384 g	137.5 mi.	17,449.7	13.53v	14,475 min	30.25558	-89.59836	16094 7th St, Pearlington, MS
7:57:26 PM	On	20 mph	15 mph	19 mph NW	-	0.253 g	0.184 g	138.0 mi.	17,450.2	13.44v	14,477 min	30.25391	-89.60556	5196 4th Ave, Pearlington, MS
7:59:26 PM	On	24 mph	16 mph	17 mph NE	-	0.249 g	0.184 g	138.5 mi.	17,450.7	13.53v	14,479 min	30.25633	-89.60018	16149 6th St, Pearlington, MS
8:01:26 PM	On	20 mph	15 mph	17 mph SW	-	0.204 g	0.478 g	139.0 mi.	17,451.2	13.50v	14,481 min	30.25754	-89.60046	16142 5th St, Pearlington, MS
8:03:26 PM	On	19 mph	15 mph	17 mph E	-	0.318 g	0.294 g	139.5 mi.	17,451.7	13.44v	14,483 min	30.25963	-89.59827	4th St, Pearlington, MS
8:05:26 PM	On	21 mph	14 mph	13 mph NE	-	0.294 g	0.376 g	140.4 mi.	17,452.6	13.50v	14,485 min	30.25510	-89.59385	9th St, Pearlington, MS

Attachment: 20211018 - Philip's Pest Control Weekly Report for September 19-25 2021 (9928 : Spread

8:07:26 PM	On		19 mph	10 mph	12 mph NE	-	0.861 g	0.339 g	140.8 mi.	17,453.0	13.47v	14,487 min	30.25236	-89.59362	15087 11th St, Pearlington, MS
8:09:26 PM	On		18 mph	10 mph	14 mph S	-	0.780 g	0.518 g	141.1 mi.	17,453.3	13.50v	14,489 min	30.24974	-89.59310	11th Ave, Pearlington, MS
8:11:26 PM	On		65 mph	49 mph	65 mph NE	55 mph	0.690 g	0.461 g	142.7 mi.	17,454.9	13.53v	14,491 min	30.26163	-89.57053	US-90, Bay St Louis, MS
8:13:26 PM	On		65 mph	65 mph	65 mph NE	55 mph	0.114 g	0.094 g	144.8 mi.	17,457.0	13.53v	14,493 min	30.27940	-89.54059	US-90, Bay St Louis, MS
8:15:26 PM	On		69 mph	67 mph	69 mph NE	55 mph	0.241 g	0.269 g	147.0 mi.	17,459.2	13.38v	14,495 min	30.29778	-89.50956	US-90, Bay St Louis, MS
8:17:26 PM	On		70 mph	57 mph	62 mph E	65 mph	0.249 g	0.298 g	148.9 mi.	17,461.1	13.56v	14,497 min	30.30085	-89.48078	US-90, Bay St Louis, MS
8:19:26 PM	On		66 mph	63 mph	66 mph E	65 mph	0.090 g	0.065 g	151.0 mi.	17,463.2	13.50v	14,499 min	30.29970	-89.44524	US-90, Bay St Louis, MS
8:21:26 PM	On		71 mph	68 mph	64 mph E	65 mph	0.078 g	0.057 g	153.3 mi.	17,465.5	13.50v	14,501 min	30.29875	-89.40702	US-90, Bay St Louis, MS
8:23:26 PM	On		63 mph	31 mph	35 mph NW	35 mph	0.869 g	0.359 g	154.3 mi.	17,466.5	13.62v	14,503 min	30.30361	-89.40388	2326 Waveland Ave, Wavelar MS
8:25:26 PM	On		35 mph	30 mph	22 mph NW	55 mph	0.984 g	0.371 g	155.3 mi.	17,467.5	13.56v	14,505 min	30.31699	-89.40719	MS-43, Bay St Louis, MS
8:26:00 PM		Speeding - OBD	83 mph	64 mph	83 mph NW	65 mph	0.184 g	0.000 g	155.9 mi.	17,468.1	13.47v	14,505 min	30.32199	-89.41535	MS-43, Bay St Louis, MS
8:27:26 PM	On		84 mph	65 mph	62 mph N	55 mph	0.184 g	0.102 g	157.5 mi.	17,469.7	13.50v	14,507 min	30.34063	-89.42784	MS-43, Bay St Louis, MS
8:29:26 PM	On		64 mph	59 mph	62 mph NW	55 mph	0.351 g	0.184 g	159.4 mi.	17,471.6	13.56v	14,509 min	30.36766	-89.42713	13352 MS-43, Kiln, MS
8:31:26 PM	On		62 mph	59 mph	48 mph NW	55 mph	0.090 g	0.102 g	161.4 mi.	17,473.6	13.59v	14,511 min	30.39176	-89.44417	MS-43, Kiln, MS
8:33:26 PM	On		62 mph	50 mph	41 mph NE	45 mph	0.212 g	0.229 g	163.1 mi.	17,475.3	13.50v	14,513 min	30.40851	-89.43554	16580 MS-43, Kiln, MS
8:35:26 PM	On		52 mph	28 mph	30 mph E	-	0.882 g	0.531 g	163.8 mi.	17,476.0	13.53v	14,515 min	30.41065	-89.42512	Old Joe Moran St, Kiln, MS
8:37:26 PM	On		60 mph	46 mph	44 mph N	-	0.376 g	0.273 g	165.6 mi.	17,477.8	13.56v	14,517 min	30.43081	-89.41702	Joe Moran Rd, Kiln, MS
8:39:26 PM	On		54 mph	20 mph	0 mph E	-	0.204 g	0.486 g	166.3 mi.	17,478.5	12.25v	14,519 min	30.43903	-89.41450	18403 Joe Moran Rd, Kiln, MS
8:39:36 PM	Off		0 mph	0 mph	0 mph E	-	0.000 g	0.000 g	166.3 mi.	17,478.5	12.19v	14,519 min	30.43903	-89.41450	18403 Joe Moran Rd, Kiln, MS

Thu Sep 23, 2021

Time	Ignition	In-Cab Alert	Max Speed	Avg Speed	Inst Speed	Speed Limit	Max Accel	Max Decel	Distance	Odometer	Voltage	Run Time	Latitude	Longitude	Location
8:44:05 AM			0 mph	0 mph	0 mph E	-	0.000 g	0.000 g	0.0 mi.	17,478.5	12.74v	14,519 min	30.43903	-89.41450	18403 Joe Moran Rd, Kiln, MS

Attachment: 20211018 - Philip's Pest Control Weekly Report for September 19-25 2021 (9928 : Spread

4:02:10 PM	On	4 mph	0 mph	4 mph E	-	0.000 g	0.000 g	0.0 mi.	17,478.5	14.26v	14,519 min	30.43903	-89.41450	Joe Moran Rd, Kiln, MS
4:04:09 PM	On	0 mph	0 mph	0 mph E	-	0.000 g	0.000 g	0.1 mi.	17,478.6	11.98v	14,521 min	30.43903	-89.41450	18403 Joe Moran Rd, Kiln, M
4:04:20 PM	Off	0 mph	0 mph	0 mph E	-	0.000 g	0.000 g	0.1 mi.	17,478.6	11.95v	14,521 min	30.43903	-89.41450	18403 Joe Moran Rd, Kiln, M
4:11:11 PM	On	6 mph	0 mph	4 mph S	-	0.000 g	0.000 g	0.1 mi.	17,478.6	14.38v	14,521 min	30.43902	-89.41450	Joe Moran Rd, Kiln, MS
4:13:10 PM	On	4 mph	0 mph	0 mph SE	-	0.000 g	0.282 g	0.1 mi.	17,478.6	12.65v	14,523 min	30.43901	-89.41454	18403 Joe Moran Rd, Kiln, M
4:13:21 PM	Off	0 mph	0 mph	0 mph SE	-	0.000 g	0.000 g	0.1 mi.	17,478.6	12.62v	14,523 min	30.43901	-89.41454	18403 Joe Moran Rd, Kiln, M
4:29:51 PM	On	7 mph	0 mph	7 mph S	-	0.000 g	0.000 g	0.1 mi.	17,478.6	14.35v	14,523 min	30.43861	-89.41449	Joe Moran Rd, Kiln, MS
4:31:50 PM	On	7 mph	0 mph	0 mph S	-	0.020 g	0.396 g	0.1 mi.	17,478.6	12.01v	14,525 min	30.43848	-89.41444	18403 Joe Moran Rd, Kiln, M
4:33:50 PM	On	34 mph	8 mph	34 mph S	-	0.804 g	0.339 g	0.4 mi.	17,478.9	12.28v	14,527 min	30.43599	-89.41708	Joe Moran Rd, Kiln, MS
4:35:50 PM	On	53 mph	45 mph	43 mph S	-	0.298 g	0.286 g	1.8 mi.	17,480.3	12.25v	14,529 min	30.41520	-89.42253	Old Joe Moran St, Kiln, MS
4:37:50 PM	On	43 mph	7 mph	0 mph E	-	0.286 g	0.339 g	2.2 mi.	17,480.7	12.49v	14,531 min	30.41485	-89.42086	16990 Old Joe Moran St, Kil MS
4:38:01 PM	Off	0 mph	0 mph	0 mph E	-	0.000 g	0.000 g	2.2 mi.	17,480.7	12.49v	14,532 min	30.41485	-89.42086	16990 Old Joe Moran St, Kil MS
7:17:11 PM	On	3 mph	0 mph	2 mph E	-	0.000 g	0.000 g	2.2 mi.	17,480.7	14.04v	14,532 min	30.41486	-89.42087	Old Joe Moran St, Kiln, MS
7:19:10 PM	On	12 mph	1 mph	12 mph S	-	0.678 g	0.543 g	2.3 mi.	17,480.8	13.53v	14,534 min	30.41438	-89.42116	Old Joe Moran St, Kiln, MS
7:21:10 PM	On	18 mph	13 mph	18 mph W	-	0.273 g	0.122 g	2.7 mi.	17,481.2	13.53v	14,536 min	30.41061	-89.42594	Old Joe Moran St, Kiln, MS
7:23:10 PM	On	43 mph	16 mph	43 mph E	35 mph	0.849 g	0.416 g	2.9 mi.	17,481.4	13.53v	14,538 min	30.40596	-89.42421	Kiln-Delisle Rd, Kiln, MS
7:25:10 PM	On	48 mph	46 mph	48 mph E	35 mph	0.090 g	0.069 g	4.4 mi.	17,482.9	13.53v	14,540 min	30.40851	-89.39981	4183 Kiln-Delisle Rd, Kiln, MS
7:27:10 PM	On	48 mph	37 mph	40 mph NE	45 mph	0.094 g	0.135 g	5.6 mi.	17,484.1	13.53v	14,542 min	30.41535	-89.38075	Kiln-Delisle Rd, Kiln, MS
7:29:10 PM	On	55 mph	35 mph	19 mph N	-	0.102 g	0.286 g	6.8 mi.	17,485.3	13.47v	14,544 min	30.42593	-89.36789	Fenton Dedeaux Rd, Kiln, MS
7:31:10 PM	On	25 mph	22 mph	24 mph N	-	0.127 g	0.159 g	7.5 mi.	17,486.0	13.41v	14,546 min	30.43602	-89.37057	Fenton Dedeaux Rd, Kiln, MS
7:33:10 PM	On	24 mph	18 mph	16 mph N	-	0.102 g	0.127 g	8.1 mi.	17,486.6	13.44v	14,548 min	30.44487	-89.37124	Fenton Dedeaux Rd, Kiln, MS
7:35:10 PM	On	20 mph	18 mph	16 mph N	-	0.082 g	0.147 g	8.7 mi.	17,487.2	13.56v	14,550 min	30.45348	-89.37217	Fenton Dedeaux Rd, Kiln, MS

Attachment: 20211018 - Philip's Pest Control Weekly Report for September 19-25 2021 (9928 : Spread

7:37:10 PM	On	19 mph	14 mph	1 mph N	-	2.061 g	0.441 g	9.1 mi.	17,487.6	13.28v	14,552 min	30.46001	-89.37335	Fenton Dedeaux Rd, Kiln, MS
7:39:10 PM	On	20 mph	15 mph	17 mph SW	-	1.122 g	0.127 g	9.9 mi.	17,488.4	13.56v	14,554 min	30.46192	-89.37776	Firetower Rd, Kiln, MS
7:41:10 PM	On	22 mph	20 mph	18 mph SW	-	0.102 g	0.102 g	10.6 mi.	17,489.1	13.50v	14,556 min	30.45330	-89.38283	Firetower Rd, Kiln, MS
7:43:10 PM	On	39 mph	14 mph	39 mph NE	-	2.392 g	0.461 g	11.0 mi.	17,489.5	13.56v	14,558 min	30.45247	-89.38406	3541 Firetower Rd, Kiln, I
7:45:10 PM	On	47 mph	36 mph	37 mph S	-	0.224 g	0.196 g	12.2 mi.	17,490.7	13.53v	14,560 min	30.46088	-89.37382	Fenton Dedeaux Rd, Kiln,
7:47:10 PM	On	47 mph	41 mph	43 mph S	-	0.094 g	0.090 g	13.6 mi.	17,492.1	13.56v	14,562 min	30.44103	-89.37121	Fenton Dedeaux Rd, Kiln,
7:49:10 PM	On	44 mph	15 mph	1 mph SE	-	0.576 g	0.384 g	14.1 mi.	17,492.6	13.41v	14,564 min	30.43905	-89.37511	Pecan Park, Kiln, MS
7:51:10 PM	On	21 mph	14 mph	19 mph S	-	0.759 g	0.359 g	14.6 mi.	17,493.1	13.50v	14,566 min	30.43561	-89.37041	Fenton Dedeaux Rd, Kiln,
7:53:10 PM	On	40 mph	27 mph	26 mph W	45 mph	0.184 g	0.453 g	15.5 mi.	17,494.0	13.50v	14,568 min	30.42309	-89.36803	Kiln-Delisle Rd, Kiln, MS
7:55:10 PM	On	61 mph	56 mph	59 mph W	45 mph	0.327 g	0.306 g	17.4 mi.	17,495.9	13.56v	14,570 min	30.41022	-89.39494	Kiln-Delisle Rd, Kiln, MS
7:57:10 PM	On	59 mph	48 mph	40 mph W	35 mph	0.171 g	0.167 g	19.0 mi.	17,497.5	13.53v	14,572 min	30.40526	-89.42049	Kiln-Delisle Rd, Kiln, MS
7:59:10 PM	On	44 mph	33 mph	17 mph N	-	0.269 g	0.371 g	20.1 mi.	17,498.6	13.44v	14,574 min	30.41382	-89.42255	Old Joe Moran St, Kiln, M
8:01:10 PM	On	18 mph	4 mph	0 mph E	-	0.139 g	0.396 g	20.3 mi.	17,498.8	13.56v	14,576 min	30.41484	-89.42084	16990 Old Joe Moran St, K MS
8:03:10 PM	On	0 mph	0 mph	0 mph E	-	0.000 g	0.000 g	20.3 mi.	17,498.8	13.50v	14,578 min	30.41484	-89.42084	16990 Old Joe Moran St, K MS
8:05:10 PM	On	4 mph	0 mph	0 mph SE	-	0.759 g	0.498 g	20.3 mi.	17,498.8	13.35v	14,580 min	30.41481	-89.42073	16990 Old Joe Moran St, K MS
8:07:10 PM	On	45 mph	22 mph	39 mph S	-	0.837 g	0.351 g	21.0 mi.	17,499.5	13.53v	14,582 min	30.40803	-89.42729	16053 Old Joe Moran St, K MS
8:09:10 PM	On	56 mph	38 mph	47 mph E	35 mph	0.882 g	0.339 g	21.3 mi.	17,499.8	13.56v	14,584 min	30.40572	-89.40797	5011 Kiln-Delisle Rd, Kiln, M
8:11:10 PM	On	62 mph	39 mph	62 mph E	45 mph	0.122 g	0.147 g	23.7 mi.	17,502.2	13.56v	14,586 min	30.41274	-89.38757	3389 Kiln-Delisle Rd, Kiln, M
8:13:10 PM	On	62 mph	48 mph	35 mph N	-	0.216 g	0.229 g	23.8 mi.	17,502.3	13.53v	14,588 min	30.42569	-89.36782	17080 Fenton Dedeaux R Kiln, MS
8:15:10 PM	On	35 mph	16 mph	12 mph W	-	0.939 g	0.429 g	24.3 mi.	17,502.8	13.53v	14,590 min	30.42948	-89.37404	2750 Road 528, Kiln, MS
8:17:10 PM	On	20 mph	14 mph	12 mph S	-	0.400 g	0.363 g	24.8 mi.	17,503.3	13.47v	14,592 min	30.42562	-89.37966	Pecan Park, Kiln, MS
8:19:10 PM	On	22 mph	9 mph	22 mph W	-	0.971 g	0.473 g	25.1 mi.	17,503.6	13.56v	14,594 min	30.42819	-89.37886	Road 528, Kiln, MS

Attachment: 20211018 - Philip's Pest Control Weekly Report for September 19-25 2021 (9928 : Spread

8:21:10 PM	On	27 mph	19 mph	21 mph W	-	0.192 g	0.237 g	25.7 mi.	17,504.2	13.56v	14,596 min	30.42873	-89.38960	Road 528, Kiln, MS
8:23:10 PM	On	26 mph	22 mph	16 mph NW	-	0.139 g	0.306 g	26.4 mi.	17,504.9	13.41v	14,598 min	30.43468	-89.39670	Road 528, Kiln, MS
8:25:10 PM	On	27 mph	19 mph	20 mph E	-	0.792 g	0.547 g	27.1 mi.	17,505.6	13.53v	14,600 min	30.42840	-89.39164	Road 528, Kiln, MS
8:27:10 PM	On	22 mph	20 mph	19 mph SE	-	0.249 g	0.351 g	29.4 mi.	17,507.9	13.53v	14,602 min	30.42852	-89.38039	3271 Road 528, Kiln, MS
8:29:10 PM	On	22 mph	19 mph	22 mph E	-	0.082 g	0.069 g	30.1 mi.	17,508.6	13.53v	14,604 min	30.42912	-89.36992	Road 528, Kiln, MS
8:31:10 PM	On	40 mph	30 mph	16 mph W	-	0.273 g	0.441 g	31.1 mi.	17,509.6	13.53v	14,606 min	30.44153	-89.37195	Blue Necaise Dr, Kiln, MS
8:33:10 PM	On	19 mph	14 mph	16 mph E	-	0.216 g	0.376 g	31.5 mi.	17,510.0	13.56v	14,608 min	30.44144	-89.37518	1059 Blue Necaise Dr, Kiln, M
8:35:10 PM	On	37 mph	18 mph	19 mph W	-	0.678 g	0.461 g	32.1 mi.	17,510.6	13.53v	14,610 min	30.44478	-89.37415	Pine Hill Rd, Kiln, MS
8:37:10 PM	On	48 mph	28 mph	37 mph N	-	0.261 g	0.249 g	33.1 mi.	17,511.6	13.50v	14,612 min	30.45517	-89.37253	Fenton Dedeaux Rd, Kiln, M
8:39:10 PM	On	37 mph	22 mph	19 mph N	-	3.547 g	0.396 g	33.7 mi.	17,512.2	13.47v	14,614 min	30.46529	-89.37559	Fenton Dedeaux Rd, Kiln, M
8:41:10 PM	On	29 mph	20 mph	22 mph S	-	0.269 g	0.269 g	34.4 mi.	17,512.9	13.35v	14,616 min	30.47300	-89.37695	20567 Fenton Dedeaux Rd Kiln, MS
8:43:10 PM	On	25 mph	16 mph	17 mph SW	-	0.269 g	0.294 g	35.1 mi.	17,513.6	13.47v	14,618 min	30.47384	-89.38496	Road 310, Kiln, MS
8:45:10 PM	On	17 mph	5 mph	8 mph NE	-	1.065 g	0.486 g	35.2 mi.	17,513.7	13.56v	14,620 min	30.47316	-89.38552	3325 Road 310, Kiln, MS
8:47:10 PM	On	19 mph	15 mph	17 mph SE	-	0.604 g	0.473 g	35.7 mi.	17,514.2	13.56v	14,622 min	30.47364	-89.37790	Road 310, Kiln, MS
8:49:10 PM	On	20 mph	16 mph	18 mph NE	-	0.294 g	0.429 g	36.2 mi.	17,514.7	13.53v	14,624 min	30.47044	-89.37396	Road 534, Kiln, MS
8:51:10 PM	On	17 mph	13 mph	12 mph SW	-	0.600 g	0.306 g	36.7 mi.	17,515.2	13.50v	14,626 min	30.47028	-89.37405	Road 534, Kiln, MS
8:53:10 PM	On	25 mph	15 mph	16 mph SW	-	1.041 g	0.498 g	37.1 mi.	17,515.6	13.53v	14,628 min	30.46367	-89.37553	Firetower Rd, Kiln, MS
8:55:10 PM	On	34 mph	20 mph	18 mph NW	-	0.396 g	0.363 g	37.8 mi.	17,516.3	13.44v	14,630 min	30.46240	-89.38524	Dogpatch Rd, Kiln, MS
8:57:10 PM	On	19 mph	17 mph	15 mph SW	-	0.339 g	0.429 g	38.4 mi.	17,516.9	13.47v	14,632 min	30.46409	-89.39399	Dogpatch Rd, Kiln, MS
8:59:10 PM	On	19 mph	14 mph	18 mph NE	-	0.824 g	0.408 g	39.0 mi.	17,517.5	13.50v	14,634 min	30.46156	-89.39664	4191 Dogpatch Rd, Kiln, MS
9:01:10 PM	On	19 mph	17 mph	16 mph E	-	0.249 g	0.282 g	39.2 mi.	17,517.7	13.56v	14,636 min	30.46336	-89.38926	Dogpatch Rd, Kiln, MS
9:03:10 PM	On	19 mph	16 mph	17 mph SE	-	0.282 g	0.371 g	39.7 mi.	17,518.2	13.44v	14,638 min	30.46116	-89.38070	Dogpatch Rd, Kiln, MS

Attachment: 20211018 - Philip's Pest Control Weekly Report for September 19-25 2021 (9928 : Spread

9:05:10 PM	On	50 mph	33 mph	24 mph E	-	0.257 g	0.416 g	40.8 mi.	17,519.3	13.56v	14,640 min	30.45043	-89.38590	Road 501, Kiln, MS
9:07:10 PM	On	24 mph	19 mph	22 mph W	-	0.261 g	0.363 g	41.4 mi.	17,519.9	13.56v	14,642 min	30.45022	-89.38158	Road 501, Kiln, MS
9:09:10 PM	On	27 mph	20 mph	16 mph N	-	0.869 g	0.453 g	42.1 mi.	17,520.6	13.53v	14,644 min	30.44917	-89.39183	Magnolia Ridge Dr, Kiln, MS
9:11:10 PM	On	18 mph	15 mph	18 mph SE	-	0.159 g	0.114 g	42.6 mi.	17,521.1	13.53v	14,646 min	30.45085	-89.39341	Magnolia Ridge Dr, Kiln, MS
9:13:10 PM	On	25 mph	19 mph	25 mph W	-	0.159 g	0.180 g	43.2 mi.	17,521.7	13.53v	14,648 min	30.44694	-89.39913	Firetower Rd, Kiln, MS
9:15:10 PM	On	27 mph	19 mph	16 mph N	-	0.180 g	0.229 g	44.3 mi.	17,522.8	13.50v	14,650 min	30.45280	-89.40095	19450 Laterre Dr, Kiln, MS
9:17:10 PM	On	17 mph	11 mph	5 mph E	-	0.824 g	0.486 g	44.5 mi.	17,523.0	13.44v	14,652 min	30.45750	-89.40118	Laterre Dr, Kiln, MS
9:19:10 PM	On	18 mph	11 mph	17 mph S	-	0.180 g	0.192 g	44.9 mi.	17,523.4	13.56v	14,654 min	30.45241	-89.40111	Laterre Dr, Kiln, MS
9:21:10 PM	On	18 mph	12 mph	13 mph SW	-	1.155 g	0.384 g	45.3 mi.	17,523.8	13.47v	14,656 min	30.44808	-89.40259	19115 Clearwater Dr, Kiln, M
9:23:10 PM	On	23 mph	15 mph	16 mph S	-	0.400 g	0.294 g	45.8 mi.	17,524.3	13.53v	14,658 min	30.44343	-89.40777	Joe Moran Rd, Kiln, MS
9:25:10 PM	On	30 mph	19 mph	30 mph W	-	0.147 g	0.110 g	46.4 mi.	17,524.9	13.59v	14,660 min	30.43812	-89.41392	Joe Moran Rd, Kiln, MS
9:27:10 PM	On	30 mph	18 mph	12 mph NE	-	0.159 g	0.241 g	47.0 mi.	17,525.5	13.50v	14,662 min	30.44355	-89.41710	Road 546, Kiln, MS
9:29:10 PM	On	19 mph	11 mph	17 mph W	-	0.657 g	0.543 g	47.4 mi.	17,525.9	13.56v	14,664 min	30.44358	-89.41662	Road 546, Kiln, MS
9:31:10 PM	On	21 mph	16 mph	21 mph S	-	0.241 g	0.306 g	48.2 mi.	17,526.7	13.53v	14,666 min	30.43621	-89.41713	Joe Moran Rd, Kiln, MS
9:33:10 PM	On	30 mph	23 mph	20 mph SW	-	0.204 g	0.204 g	48.6 mi.	17,527.1	13.56v	14,668 min	30.42567	-89.42007	Joe Moran Rd, Kiln, MS
9:35:10 PM	On	27 mph	19 mph	19 mph S	-	0.192 g	0.351 g	49.2 mi.	17,527.7	13.50v	14,670 min	30.41676	-89.42257	Old Joe Moran St, Kiln, MS
9:37:10 PM	On	19 mph	15 mph	19 mph NE	-	0.861 g	0.396 g	49.7 mi.	17,528.2	13.50v	14,672 min	30.41813	-89.42201	Old Joe Moran St, Kiln, MS
9:39:10 PM	On	52 mph	32 mph	52 mph N	-	0.229 g	0.159 g	50.8 mi.	17,529.3	13.53v	14,674 min	30.43256	-89.41707	Joe Moran Rd, Kiln, MS
9:41:10 PM	On	52 mph	16 mph	7 mph N	-	0.780 g	0.327 g	51.3 mi.	17,529.8	13.53v	14,676 min	30.43855	-89.41452	Joe Moran Rd, Kiln, MS
9:43:10 PM	On	8 mph	1 mph	0 mph E	-	0.171 g	0.441 g	51.4 mi.	17,529.9	12.71v	14,678 min	30.43903	-89.41453	18403 Joe Moran Rd, Kiln, M
9:43:20 PM	Off	0 mph	0 mph	0 mph E	-	0.000 g	0.000 g	51.4 mi.	17,529.9	12.68v	14,678 min	30.43903	-89.41453	18403 Joe Moran Rd, Kiln, M

Attachment: 20211018 - Philip's Pest Control Weekly Report for September 19-25 2021 (9928 : Spread

Copyright ©2021 WEX Telematics - gps.wextelematics.com. Generated in 5.4810 seconds.

PHILIP'S PEST CONTROL
MOSQUITO DIVISION
18516 OLD JOE MORAN ROAD
KILN, MS 39556
PHONE: 228-493-3700

Board of Supervisors President
854 Hwy 90
Bay St Louis, MS 39520

RE: Weekly Report: September 26-30 2021

Philip's Pest Control Mosquito Division performed the services of mosquito control for the week of September 26-30 2021 in Hancock County, MS. Please see attached document for a complete weekly report.

Sincerely,

Alan Moran
Manager

Attachment: 20211018 - Philip's Pest Control Weekly Report for September 26-30 2021 (9928 : Spread Philip's Pest Control's montly and weekly

CALL LOG SEPT 26-30, 2021

9/30/2021	RONNIE	16003 1ST ST	PEARLINGTON	363-8711
9/30/2021	HILARY HOPPER	646 APELEHAMA CT	DIAMONDHEAD	865-803-2886
9/30/2021	JACK FEIGEL	4TH STREET	BAY ST LOUIS	
9/30/2021	MARY LEE BLACK	9123 OAK ST	BAY ST LOUIS	
9/30/2021	SHELIA BURCH	706 BOYD ST	WAVELAND	
9/30/2021		116 BLUE RIDGE CT	BAY ST LOUIS	337-281-3072
9/30/2021	MRS SALVADOR	EAST POINT DR	PICAYUNE	324-6821
9/30/2021	LORETTA FLEMMING	27223 HUGH LEE RD	PICAYUNE	512-365-0336
9/30/2021		202 HICKY ST		504-214-3052

Attachment: 20211018 - Philip's Pest Control Weekly Report for September 26-30 2021 (9928 : Spread Philip's Pest Control's montly and weekly

PHILIP'S PEST CONTROL
MOSQUITO DIVISION
18516 OLD JOE MORAN ROAD
KILN, MS 39556

WEEKLY REPORT RECAP SEPTEMBER 26-30 2021

ADULTICIDING REPORT

Miles Sprayed— 475

Acerage Treated— 17,100

LARVICIDING REPORT

Miles treated for standing water—5.9

SERVICE REQUEST RECEIVED

Adulticiding— 9

Larviciding _ 0

Attachment: 20211018 - Philip's Pest Control Weekly Report for September 26-30 2021 (9928 : Spread Philip's Pest Control's montly and weekly

PHILIP'S PEST CONTROL
MOSQUITO DIVISION
18516 OLD JOE MORAN ROAD
KILN, MS 39556

DROPLET TEST

WEEK OF SEPTEMBER 26, 2021 TO SEPTEMBER 30, 2021

PERFORMED SEPTEMBER 27, 2021

RESULTS: less than a quart per min which is sufficient to correct amount to spray for mosquito control.

PERFORMED SEPTEMBER 28, 2021

RESULTS: less than a quart per min which is sufficient to correct amount to spray for mosquito control.

PERFORMED SEPTEMBER 30, 2021

RESULTS: less than a quart per min which is sufficient to correct amount to spray for mosquito control.

Attachment: 20211018 - Philip's Pest Control Weekly Report for September 26-30 2021 (9928 : Spread Philip's Pest Control's montly and weekly

Activity Detail Overview »

Location Records	130	**Sorted By**	Time
Total Distance Traveled	58.5 mi.	**Selected Vehicle**	10 (vin: 1GCHSDE33G1109077)
Average Speed	14 mph	**Report Time Period**	Sep 27 6:00 PM to 10:59 PM (CDT)
Landmarked Stops	Show	**Report Created**	October 11, 2021 9:34:21 AM
Max Speed	77 mph		

** Distance is accumulated daily*
** Odometer values are on the spreadsheet export.*
** Only the closest landmark is shown.*
** Landmarks over 3.8 miles wide have been excluded.*
** Run Time is based on Total GPS Device Hours.*


wex TELEMATICS


Philips Pest Control LLC

Export Data | Email Report

Speed Graphs »


show/hide

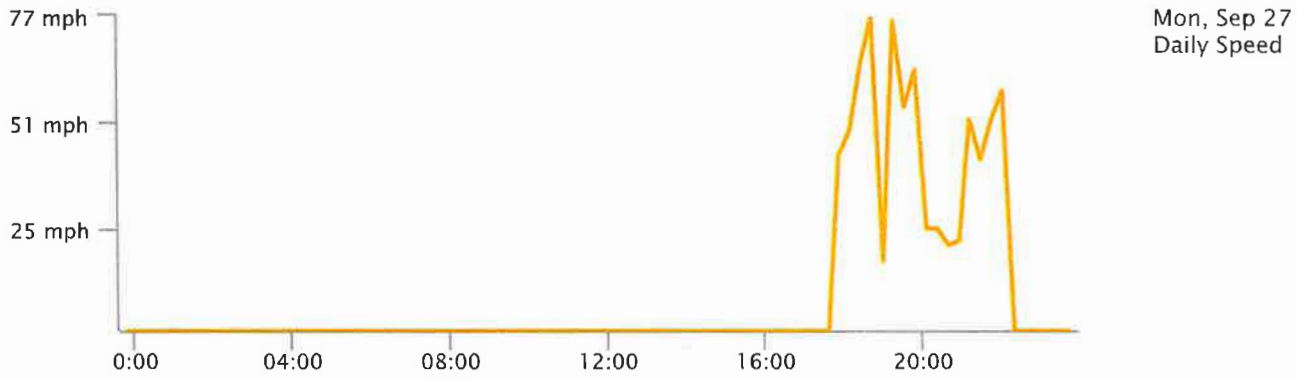

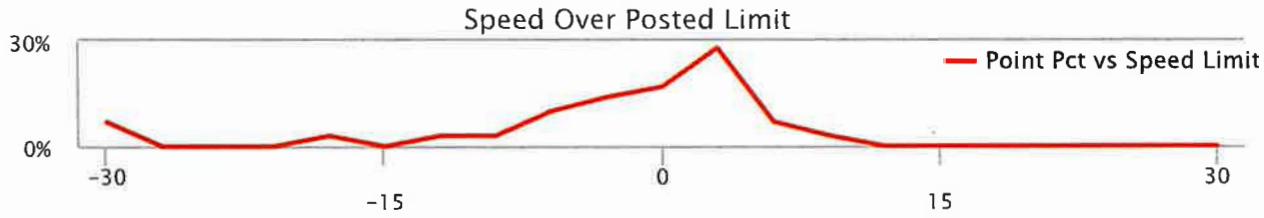

Attachment: 20211018 - Philip's Pest Control Weekly Report for September 26-30 2021 (9928 : Spread



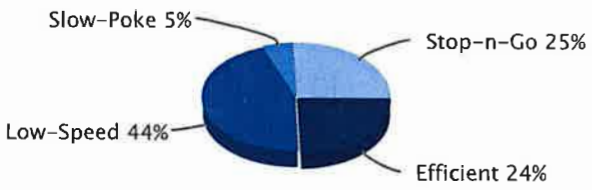

Low-Speed: inst-speed is under 15 mph | No Address: address or speed-limit unknown | Efficient: inst-speed within 10 mph of speed-limit | Stop-n-Go: zero inst-speed and nonzero max-speed | Speeding: inst-speed more than 10 mph over speed-limit | Slow-Poke: inst-speed between 15 mph and 10 mph under limit

Activity Detail Report »

Selected Vehicle: 10

Mon Sep 27, 2021

Time	Ignition	In-Cab Alert	Max Speed	Avg Speed	Inst Speed	Speed Limit	Max Accel	Max Decel	Distance	Odometer	Voltage	Run Time	Latitude	Longitude	Location
6:00:39 PM	On		43 mph	31 mph	37 mph SW	-	0.637 g	0.486 g	0.0 mi.	108,266.6	13.80v	46,767 min	30.42442	-89.42086	17341 Old Joe Moran Rd, Kiln, MS
6:02:39 PM	On		36 mph	5 mph	0 mph S	-	0.192 g	0.588 g	0.2 mi.	108,266.8	12.31v	46,769 min	30.42204	-89.42131	17299 Old Joe Moran St, Kiln, MS
6:02:49 PM	Off		0 mph	0 mph	0 mph S	-	0.000 g	0.000 g	0.2 mi.	108,266.8	11.98v	46,769 min	30.42204	-89.42131	17299 Old Joe Moran St, Kiln, MS
6:19:35 PM	On		0 mph	0 mph	0 mph SE	-	0.000 g	0.000 g	0.2 mi.	108,266.8	14.04v	46,769 min	30.42195	-89.42131	17299 Old Joe Moran St, Kiln, MS
6:21:34 PM	On		39 mph	8 mph	39 mph SW	-	0.816 g	0.045 g	0.5 mi.	108,267.1	14.01v	46,771 min	30.41794	-89.42207	Old Joe Moran St, Kiln, MS
6:23:34 PM	On		40 mph	34 mph	40 mph W	35 mph	0.261 g	0.388 g	1.6 mi.	108,268.2	13.98v	46,773 min	30.40694	-89.42988	Kiln-Delisle Rd, Kiln, MS
6:25:34 PM	On		49 mph	12 mph	0 mph SW	45 mph	1.233 g	0.486 g	2.0 mi.	108,268.6	12.71v	46,775 min	30.40881	-89.43567	16595 MS-43, Kiln, MS
6:25:44 PM	Off		0 mph	0 mph	0 mph SW	45 mph	0.000 g	0.000 g	2.0 mi.	108,268.6	12.68v	46,775 min	30.40881	-89.43567	16595 MS-43, Kiln, MS
6:35:27 PM	On		0 mph	0 mph	0 mph SW	45 mph	0.000 g	0.000 g	2.0 mi.	108,268.6	12.04v	46,775 min	30.40876	-89.43569	16595 MS-43, Kiln, MS
6:37:26 PM	On		49 mph	14 mph	49 mph W	45 mph	1.098 g	0.486 g	2.5 mi.	108,269.1	14.44v	46,777 min	30.40631	-89.44283	16331 MS-43, Kiln, MS
6:39:26 PM	On		63 mph	56 mph	59 mph S	55 mph	0.082 g	0.159 g	4.3 mi.	108,270.9	13.98v	46,779 min	30.38292	-89.43913	MS-43, Kiln, MS
6:41:26 PM	On		65 mph	56 mph	21 mph S	55 mph	0.069 g	0.261 g	6.3 mi.	108,272.9	13.86v	46,781 min	30.35949	-89.42383	13113 MS-43, Kiln, MS

Attachment: 20211018 - Philip's Pest Control Weekly Report for September 26-30 2021 (9928 : Spread

6:43:26 PM	On		68 mph	37 mph	68 mph E	70 mph	0.984 g	0.339 g	7.4 mi.	108,274.0	13.89v	46,783 min	30.36348	-89.40619	I-10, Bay St Louis, MS
6:44:50 PM		Speeding - OBD	77 mph	68 mph	76 mph E	70 mph	0.127 g	0.078 g	9.0 mi.	108,275.6	13.77v	46,783 min	30.37112	-89.38096	I-10, Diamondhead, MS
6:45:26 PM	On		77 mph	57 mph	23 mph N	35 mph	0.894 g	0.314 g	9.4 mi.	108,276.0	13.68v	46,785 min	30.37143	-89.37645	Diamondhead Dr N, Diamondhead, MS
6:47:26 PM	On		36 mph	9 mph	0 mph SW	35 mph	0.735 g	0.510 g	9.7 mi.	108,276.3	13.53v	46,787 min	30.37444	-89.37843	101 Diamondhead Dr N, Diamondhead, MS
6:49:26 PM	On		0 mph	0 mph	0 mph SW	35 mph	0.000 g	0.000 g	9.7 mi.	108,276.3	13.56v	46,789 min	30.37444	-89.37843	101 Diamondhead Dr N, Diamondhead, MS
6:51:26 PM	On		0 mph	0 mph	0 mph SW	35 mph	0.000 g	0.000 g	9.7 mi.	108,276.3	13.56v	46,791 min	30.37444	-89.37843	101 Diamondhead Dr N, Diamondhead, MS
6:51:26 PM		Idling - OBD	0 mph	0 mph	0 mph SW	35 mph	0.000 g	0.000 g	9.7 mi.	108,276.3	13.56v	46,791 min	30.37444	-89.37843	101 Diamondhead Dr N, Diamondhead, MS
6:53:26 PM	On		10 mph	2 mph	0 mph E	35 mph	0.963 g	0.453 g	9.8 mi.	108,276.4	13.44v	46,793 min	30.37471	-89.37798	101 Diamondhead Dr N, Diamondhead, MS
6:55:26 PM	On		14 mph	1 mph	0 mph N	35 mph	1.073 g	0.453 g	9.9 mi.	108,276.5	13.53v	46,795 min	30.37503	-89.37727	100 Diamondhead Dr N, Diamondhead, MS
6:57:26 PM	On		0 mph	0 mph	0 mph N	35 mph	0.000 g	0.000 g	9.9 mi.	108,276.5	13.56v	46,797 min	30.37503	-89.37727	100 Diamondhead Dr N, Diamondhead, MS
6:59:14 PM		Idling - OBD	0 mph	0 mph	0 mph N	35 mph	0.000 g	0.000 g	9.9 mi.	108,276.5	13.56v	46,797 min	30.37503	-89.37727	100 Diamondhead Dr N, Diamondhead, MS
6:59:26 PM	On		0 mph	0 mph	0 mph N	35 mph	0.000 g	0.000 g	9.9 mi.	108,276.5	13.59v	46,799 min	30.37503	-89.37727	100 Diamondhead Dr N, Diamondhead, MS
7:01:26 PM	On		17 mph	5 mph	7 mph S	-	1.245 g	0.339 g	10.0 mi.	108,276.6	13.47v	46,801 min	30.37452	-89.37834	105 Live Oak Dr, Diamondhead, MS
7:03:26 PM	On		7 mph	0 mph	0 mph S	35 mph	0.000 g	0.510 g	10.0 mi.	108,276.6	13.41v	46,803 min	30.37449	-89.37835	101 Diamondhead Dr N, Diamondhead, MS
7:05:26 PM	On		2 mph	0 mph	0 mph S	35 mph	0.000 g	0.000 g	10.0 mi.	108,276.6	13.47v	46,805 min	30.37449	-89.37835	101 Diamondhead Dr N, Diamondhead, MS
7:06:41 PM		Idling - OBD	0 mph	0 mph	0 mph S	35 mph	0.000 g	0.000 g	10.0 mi.	108,276.6	13.44v	46,805 min	30.37449	-89.37835	101 Diamondhead Dr N, Diamondhead, MS
7:07:26 PM	On		0 mph	0 mph	0 mph S	35 mph	0.000 g	0.000 g	10.0 mi.	108,276.6	13.50v	46,807 min	30.37449	-89.37835	101 Diamondhead Dr N, Diamondhead, MS
7:09:26 PM	On		2 mph	0 mph	0 mph S	35 mph	0.000 g	0.000 g	10.0 mi.	108,276.6	13.47v	46,809 min	30.37449	-89.37835	101 Diamondhead Dr N, Diamondhead, MS
7:11:26 PM	On		1 mph	0 mph	0 mph S	35 mph	0.000 g	0.000 g	10.0 mi.	108,276.6	13.44v	46,811 min	30.37449	-89.37835	101 Diamondhead Dr N, Diamondhead, MS
7:11:41 PM		Idling - OBD	2 mph	0 mph	1 mph S	-	0.000 g	0.000 g	10.0 mi.	108,276.6	13.44v	46,811 min	30.37449	-89.37835	Live Oak Dr, Diamondhead, MS
7:13:26 PM	On		3 mph	0 mph	0 mph NE	35 mph	0.620 g	0.327 g	10.1 mi.	108,276.7	13.44v	46,813 min	30.37424	-89.37823	105 Diamondhead Dr N, Diamondhead, MS
7:15:26 PM	On		2 mph	0 mph	0 mph NE	35 mph	0.000 g	0.000 g	10.1 mi.	108,276.7	13.38v	46,815 min	30.37424	-89.37823	105 Diamondhead Dr N, Diamondhead, MS
7:17:08												46,815			105 Diam

Attachment: 20211018 - Philip's Pest Control Weekly Report for September 26-30 2021 (9928 : Spread

PM		Idling - OBD	0 mph	0 mph	0 mph NE	35 mph	0.000 g	0.000 g	10.1 mi.	108,276.7	13.47v	min	30.37424	-89.37823	Diamondhead, MS
7:17:26 PM	On		0 mph	0 mph	0 mph NE	35 mph	0.000 g	0.000 g	10.1 mi.	108,276.7	13.44v	46,817 min	30.37424	-89.37823	105 Diamondhead Dr N, Diamondhead, MS
7:19:26 PM	On		4 mph	0 mph	4 mph N	35 mph	0.690 g	0.429 g	10.1 mi.	108,276.7	13.44v	46,819 min	30.37437	-89.37812	Diamondhead Dr N, Diamondhead, MS
7:21:26 PM	On		76 mph	35 mph	76 mph W	70 mph	0.000 g	0.000 g	11.2 mi.	108,277.8	13.53v	46,821 min	30.36745	-89.39399	I-10, Diamondhead, MS
7:21:26 PM		Speeding - OBD	0 mph	0 mph	0 mph W	70 mph	0.000 g	0.000 g	11.2 mi.	108,277.8	13.53v	46,821 min	30.36745	-89.39399	I-10, Diamondhead, MS
7:23:26 PM	On		76 mph	59 mph	37 mph S	55 mph	0.253 g	0.294 g	13.2 mi.	108,279.8	13.50v	46,823 min	30.35766	-89.42312	MS-43, Bay St Louis, MS
7:25:26 PM	On		55 mph	51 mph	54 mph S	55 mph	0.102 g	0.127 g	14.9 mi.	108,281.5	13.56v	46,825 min	30.33395	-89.42744	MS-43, Bay St Louis, MS
7:27:26 PM	On		57 mph	51 mph	22 mph SE	55 mph	0.114 g	0.224 g	16.6 mi.	108,283.2	13.41v	46,827 min	30.31698	-89.40744	10525 MS-603, Bay St Louis, MS
7:29:26 PM	On		54 mph	42 mph	49 mph SE	45 mph	1.020 g	0.339 g	18.0 mi.	108,284.6	13.53v	46,829 min	30.31134	-89.38518	9207 MS-43, Bay St Louis, MS
7:31:26 PM	On		53 mph	33 mph	37 mph E	45 mph	0.939 g	0.371 g	19.1 mi.	108,285.7	13.65v	46,831 min	30.30888	-89.36981	121 US-90, Waveland, MS
7:33:26 PM	On		45 mph	34 mph	45 mph E	45 mph	0.159 g	0.229 g	20.3 mi.	108,286.9	13.59v	46,833 min	30.31496	-89.35207	US-90, Bay St Louis, MS
7:35:26 PM	On		55 mph	39 mph	55 mph E	45 mph	1.131 g	0.461 g	21.5 mi.	108,288.1	13.56v	46,835 min	30.32006	-89.33143	US-90, Bay St Louis, MS
7:37:26 PM	On		55 mph	33 mph	16 mph W	-	0.229 g	0.286 g	22.7 mi.	108,289.3	13.47v	46,837 min	30.32522	-89.33111	111 Felicity St, Bay St Louis, MS
7:39:26 PM	On		16 mph	5 mph	2 mph E	-	0.702 g	0.510 g	22.9 mi.	108,289.5	13.41v	46,839 min	30.32389	-89.33251	Felicity St, Bay St Louis, MS
7:41:26 PM	On		2 mph	0 mph	0 mph E	-	0.000 g	0.000 g	22.9 mi.	108,289.5	13.01v	46,841 min	30.32389	-89.33251	116 Felicity St, Bay St Louis, MS
7:43:26 PM	On		0 mph	0 mph	0 mph E	-	0.000 g	0.000 g	22.9 mi.	108,289.5	13.41v	46,843 min	30.32389	-89.33251	116 Felicity St, Bay St Louis, MS
7:45:26 PM	On		12 mph	7 mph	8 mph SW	-	0.804 g	0.139 g	23.1 mi.	108,289.7	13.50v	46,845 min	30.32417	-89.33287	Felicity St, Bay St Louis, MS
7:47:26 PM	On		8 mph	1 mph	0 mph W	-	0.049 g	0.486 g	23.1 mi.	108,289.7	13.53v	46,847 min	30.32404	-89.33331	120 Felicity St, Bay St Louis, MS
7:49:26 PM	On		11 mph	3 mph	11 mph N	-	0.702 g	0.461 g	23.3 mi.	108,289.9	13.47v	46,849 min	30.32530	-89.33239	117 Felicity St, Bay St Louis, MS
7:51:26 PM	On		22 mph	15 mph	19 mph S	-	0.306 g	0.216 g	23.8 mi.	108,290.4	13.50v	46,851 min	30.32739	-89.33934	Dunbar Ave, Bay St Louis, MS
7:53:26 PM	On		64 mph	37 mph	3 mph N	-	0.298 g	0.376 g	25.0 mi.	108,291.6	13.50v	46,853 min	30.32033	-89.32681	N 2nd St, Bay St Louis, MS
7:55:26 PM	On		30 mph	9 mph	20 mph S	25 mph	1.551 g	0.416 g	25.3 mi.	108,291.9	13.41v	46,855 min	30.31798	-89.32318	N Beach Blvd, Bay St Louis, MS
7:57:26 PM	On		29 mph	10 mph	6 mph W	-	0.722 g	0.461 g	25.7 mi.	108,292.3	13.53v	46,857 min	30.31678	-89.32668	149 Bayview Ct, Bay St Louis,

Attachment: 20211018 - Philip's Pest Control Weekly Report for September 26-30 2021 (9928 : Spread

7:59:26 PM	On	17 mph	9 mph	14 mph S	-	0.657 g	0.453 g	26.0 mi.	108,292.6	13.44v	46,859 min	30.31602	-89.32709	510 N 2nd St, Bay St Louis, MS
8:01:26 PM	On	17 mph	15 mph	14 mph W	-	0.167 g	0.159 g	26.5 mi.	108,293.1	13.53v	46,861 min	30.31676	-89.33377	Ulman Ave, Bay St Louis, MS
8:03:26 PM	On	17 mph	13 mph	12 mph E	-	0.180 g	0.216 g	26.9 mi.	108,293.5	13.47v	46,863 min	30.31655	-89.33561	418 Carroll Ave, Bay St Louis, MS
8:05:26 PM	On	17 mph	12 mph	14 mph E	-	0.122 g	0.114 g	27.3 mi.	108,293.9	13.50v	46,865 min	30.31455	-89.32916	302 Carroll Ave, Bay St Louis, MS
8:07:26 PM	On	25 mph	12 mph	22 mph SW	25 mph	0.927 g	0.384 g	27.7 mi.	108,294.3	13.47v	46,867 min	30.31157	-89.32486	300 N Beach Blvd, Bay St Louis, MS
8:09:26 PM	On	22 mph	9 mph	14 mph W	-	1.665 g	0.453 g	28.1 mi.	108,294.7	13.31v	46,869 min	30.31246	-89.32954	285 State St, Bay St Louis, MS
8:11:26 PM	On	14 mph	8 mph	0 mph NW	-	0.735 g	0.486 g	28.4 mi.	108,295.0	13.41v	46,871 min	30.31382	-89.33388	350 State St, Bay St Louis, MS
8:13:26 PM	On	12 mph	9 mph	11 mph S	-	1.110 g	0.339 g	28.7 mi.	108,295.3	13.50v	46,873 min	30.31008	-89.33595	386 S Necaise Ave, Bay St Louis, MS
8:15:26 PM	On	16 mph	12 mph	10 mph W	-	0.167 g	0.286 g	29.1 mi.	108,295.7	13.35v	46,875 min	30.31004	-89.34130	599 Bookter St, Bay St Louis, MS
8:17:26 PM	On	16 mph	13 mph	14 mph E	-	0.204 g	0.216 g	29.5 mi.	108,296.1	13.56v	46,877 min	30.31297	-89.33732	428 St John St, Bay St Louis, MS
8:19:26 PM	On	14 mph	11 mph	14 mph E	-	0.633 g	0.441 g	29.9 mi.	108,296.5	13.56v	46,879 min	30.31117	-89.33153	308 St John St, Bay St Louis, MS
8:21:26 PM	On	15 mph	9 mph	11 mph S	-	0.918 g	0.396 g	30.2 mi.	108,296.8	13.56v	46,881 min	30.31022	-89.32935	230 S 2nd St, Bay St Louis, MS
8:23:26 PM	On	15 mph	9 mph	13 mph S	-	0.645 g	0.384 g	30.5 mi.	108,297.1	13.56v	46,883 min	30.30769	-89.33223	260 Hancock St, Bay St Louis, MS
8:25:26 PM	On	13 mph	10 mph	12 mph W	25 mph	1.857 g	0.339 g	30.8 mi.	108,297.4	13.56v	46,885 min	30.30521	-89.33531	231 Washington St, Bay St Louis, MS
8:27:26 PM	On	16 mph	12 mph	12 mph W	25 mph	0.204 g	0.249 g	31.2 mi.	108,297.8	13.56v	46,887 min	30.30723	-89.34178	423 Washington St, Bay St Louis, MS
8:29:26 PM	On	19 mph	14 mph	12 mph W	25 mph	0.147 g	0.249 g	31.7 mi.	108,298.3	13.56v	46,889 min	30.30950	-89.34904	709 Washington St, Bay St Louis, MS
8:31:26 PM	On	18 mph	15 mph	14 mph W	25 mph	0.110 g	0.082 g	32.2 mi.	108,298.8	13.53v	46,891 min	30.31202	-89.35670	937 Washington St, Bay St Louis, MS
8:33:26 PM	On	25 mph	11 mph	7 mph S	-	0.906 g	0.429 g	32.6 mi.	108,299.2	13.50v	46,893 min	30.31324	-89.35561	138 Drinkwater Blvd, Bay St Louis, MS
8:35:26 PM	On	17 mph	12 mph	14 mph E	25 mph	1.845 g	0.339 g	33.0 mi.	108,299.6	13.53v	46,895 min	30.31035	-89.35174	790 Washington St, Bay St Louis, MS
8:37:26 PM	On	24 mph	13 mph	0 mph E	25 mph	0.249 g	0.429 g	33.4 mi.	108,300.0	13.47v	46,897 min	30.30810	-89.34457	601 Washington St, Bay St Louis, MS
8:39:26 PM	On	18 mph	11 mph	12 mph W	-	0.996 g	0.580 g	33.8 mi.	108,300.4	13.53v	46,899 min	30.31040	-89.34933	659 Sycamore St, Bay St Louis, MS
8:41:26 PM	On	12 mph	4 mph	10 mph E	-	0.759 g	0.306 g	33.9 mi.	108,300.5	13.53v	46,901 min	30.31027	-89.34893	650 Sycamore St, Bay St Louis, MS
8:43:26											46,903			512 Sycamore

Attachment: 20211018 - Philip's Pest Control Weekly Report for September 26-30 2021 (9928 : Spread

8:43:26 PM	On	14 mph	11 mph	12 mph E	-	1.167 g	0.416 g	34.3 mi.	108,300.9	13.53v	46,903 min	30.30847	-89.34323	312 Sycamore St, Bay St Louis, MS
8:45:26 PM	On	16 mph	11 mph	8 mph E	-	0.102 g	0.159 g	34.7 mi.	108,301.3	13.56v	46,905 min	30.30664	-89.33745	Sycamore St, Bay St Louis, MS
8:47:26 PM	On	16 mph	11 mph	16 mph E	-	0.159 g	0.229 g	35.1 mi.	108,301.7	13.50v	46,907 min	30.30469	-89.33136	116 Sycamore St, Bay St Louis, MS
8:49:26 PM	On	21 mph	9 mph	12 mph W	-	2.355 g	0.473 g	35.4 mi.	108,302.0	13.59v	46,909 min	30.30653	-89.33025	149 Bookter St, Bay St Louis, MS
8:51:26 PM	On	19 mph	12 mph	9 mph NE	-	0.339 g	0.192 g	35.8 mi.	108,302.4	13.56v	46,911 min	30.30853	-89.33204	Hancock St, Bay St Louis, MS
8:53:26 PM	On	14 mph	2 mph	0 mph NE	-	0.139 g	0.498 g	35.9 mi.	108,302.5	13.44v	46,913 min	30.30920	-89.33153	499 S Toulme St, Bay St Louis, MS
8:55:26 PM	On	0 mph	0 mph	0 mph E	-	0.000 g	0.000 g	35.9 mi.	108,302.5	13.62v	46,915 min	30.30922	-89.33152	491 S Toulme St, Bay St Louis, MS
8:57:26 PM	On	17 mph	8 mph	15 mph N	-	0.894 g	0.114 g	36.1 mi.	108,302.7	13.41v	46,917 min	30.31277	-89.32976	107 N Toulme St, Bay St Louis, MS
8:59:26 PM	On	16 mph	11 mph	16 mph W	-	0.665 g	0.396 g	36.5 mi.	108,303.1	13.56v	46,919 min	30.31487	-89.33539	411 Demontluzin St, Bay St Louis, MS
9:01:26 PM	On	16 mph	11 mph	14 mph W	-	0.612 g	0.384 g	36.9 mi.	108,303.5	13.56v	46,921 min	30.31680	-89.34123	531 Demontluzin St, Bay St Louis, MS
9:03:26 PM	On	18 mph	10 mph	10 mph SE	-	0.180 g	0.249 g	37.2 mi.	108,303.8	13.47v	46,923 min	30.31588	-89.34045	528 State St, Bay St Louis, MS
9:05:26 PM	On	17 mph	12 mph	12 mph SW	25 mph	0.184 g	0.155 g	37.6 mi.	108,304.2	13.50v	46,925 min	30.31202	-89.34053	348 St Francis St, Bay St Louis, MS
9:07:26 PM	On	22 mph	15 mph	13 mph W	25 mph	0.159 g	0.237 g	38.1 mi.	108,304.7	13.50v	46,927 min	30.30871	-89.34636	649 Washington St, Bay St Louis, MS
9:09:26 PM	On	20 mph	15 mph	5 mph NE	25 mph	0.906 g	0.498 g	38.7 mi.	108,305.3	13.53v	46,929 min	30.31142	-89.35435	Washington St, Bay St Louis, MS
9:11:26 PM	On	10 mph	2 mph	0 mph E	25 mph	0.094 g	0.543 g	38.8 mi.	108,305.4	13.59v	46,931 min	30.31232	-89.35390	867 Washington St, Bay St Louis, MS
9:13:26 PM	On	7 mph	3 mph	0 mph SE	25 mph	0.849 g	0.396 g	38.8 mi.	108,305.4	13.53v	46,933 min	30.31168	-89.35321	867 Washington St, Bay St Louis, MS
9:15:26 PM	On	2 mph	0 mph	0 mph SE	25 mph	0.000 g	0.000 g	38.9 mi.	108,305.5	13.50v	46,935 min	30.31168	-89.35321	867 Washington St, Bay St Louis, MS
9:17:26 PM	On	2 mph	0 mph	0 mph SE	25 mph	0.000 g	0.000 g	38.9 mi.	108,305.5	13.41v	46,937 min	30.31168	-89.35321	867 Washington St, Bay St Louis, MS
9:19:26 PM	On	5 mph	1 mph	0 mph N	25 mph	0.804 g	0.486 g	39.0 mi.	108,305.6	13.59v	46,939 min	30.31174	-89.35323	867 Washington St, Bay St Louis, MS
9:21:26 PM	On	2 mph	0 mph	0 mph N	25 mph	0.000 g	0.000 g	39.0 mi.	108,305.6	13.31v	46,941 min	30.31174	-89.35323	867 Washington St, Bay St Louis, MS
9:23:26 PM	On	0 mph	0 mph	0 mph N	25 mph	0.000 g	0.000 g	39.0 mi.	108,305.6	13.44v	46,943 min	30.31174	-89.35323	867 Washington St, Bay St Louis, MS
9:25:26 PM	On	22 mph	6 mph	22 mph W	25 mph	0.780 g	0.498 g	39.2 mi.	108,305.8	13.50v	46,945 min	30.31177	-89.35565	887 Washington St, Bay St Louis, MS
9:27:26 PM	On	52 mph	20 mph	48 mph W	45 mph	1.073 g	0.429 g	39.8 mi.	108,306.4	13.56v	46,947 min	30.31254	-89.35977	1101 US-90, Bay St Louis,

Attachment: 20211018 - Philip's Pest Control Weekly Report for September 26-30 2021 (9928 : Spread

9:29:26 PM	On		48 mph	5 mph	0 mph W	45 mph	0.082 g	0.408 g	40.0 mi.	108,306.6	13.59v	46,949 min	30.31259	-89.36146	1121 US-90, Bay St Louis, MS
9:31:26 PM	On		0 mph	0 mph	0 mph W	45 mph	0.000 g	0.000 g	40.0 mi.	108,306.6	13.50v	46,951 min	30.31259	-89.36146	1121 US-90, Bay St Louis, MS
9:33:14 PM		Idling - OBD	0 mph	0 mph	0 mph W	45 mph	0.000 g	0.000 g	40.0 mi.	108,306.6	13.56v	46,951 min	30.31259	-89.36146	1121 US-90, Bay St Louis, MS
9:33:26 PM	On		0 mph	0 mph	0 mph W	45 mph	0.000 g	0.000 g	40.0 mi.	108,306.6	13.56v	46,953 min	30.31259	-89.36146	1121 US-90, Bay St Louis, MS
9:35:26 PM	On		0 mph	0 mph	0 mph W	45 mph	0.000 g	0.000 g	40.0 mi.	108,306.6	13.56v	46,955 min	30.31259	-89.36146	1121 US-90, Bay St Louis, MS
9:37:26 PM	On		34 mph	9 mph	15 mph W	-	1.678 g	0.453 g	40.4 mi.	108,307.0	13.50v	46,957 min	30.31170	-89.36613	599 Longfellow Rd, Bay St Louis, MS
9:39:26 PM	On		42 mph	31 mph	27 mph W	-	0.127 g	0.261 g	41.4 mi.	108,308.0	13.47v	46,959 min	30.31172	-89.38373	3260 Longfellow Rd, Bay St Louis, MS
9:41:26 PM	On		38 mph	22 mph	30 mph SE	30 mph	0.906 g	0.416 g	42.2 mi.	108,308.8	13.38v	46,961 min	30.30417	-89.37621	2005 Nicholson Ave, Waveland, MS
9:43:26 PM	On		36 mph	21 mph	11 mph E	-	0.147 g	0.261 g	42.9 mi.	108,309.5	13.53v	46,963 min	30.29805	-89.36728	930 Longo St, Waveland, MS
9:45:26 PM	On		15 mph	12 mph	7 mph S	-	1.041 g	0.339 g	43.3 mi.	108,309.9	13.53v	46,965 min	30.29809	-89.36065	108 Meggs St, Waveland, MS
9:47:26 PM	On		14 mph	9 mph	13 mph SE	-	0.780 g	0.384 g	43.6 mi.	108,310.2	13.53v	46,967 min	30.29585	-89.36110	405 Keller St, Waveland, MS
9:49:26 PM	On		13 mph	9 mph	11 mph E	-	0.633 g	0.453 g	43.9 mi.	108,310.5	13.53v	46,969 min	30.29718	-89.36351	1120 Fayard St, Waveland, MS
9:51:26 PM	On		14 mph	8 mph	7 mph W	-	1.086 g	0.408 g	44.2 mi.	108,310.8	13.50v	46,971 min	30.29894	-89.36161	1223 McKinley St, Waveland, MS
9:53:26 PM	On		29 mph	12 mph	25 mph W	-	0.939 g	0.600 g	44.6 mi.	108,311.2	13.56v	46,973 min	30.29811	-89.36751	929 Longo St, Waveland, MS
9:55:26 PM	On		34 mph	13 mph	30 mph NW	30 mph	0.849 g	0.331 g	45.1 mi.	108,311.7	13.56v	46,975 min	30.30151	-89.37298	1754 Nicholson Ave, Waveland, MS
9:57:26 PM	On		30 mph	14 mph	23 mph NW	30 mph	1.020 g	0.486 g	45.6 mi.	108,312.2	13.53v	46,977 min	30.30646	-89.37865	MS-43, Waveland, MS
9:59:26 PM	On		51 mph	44 mph	48 mph W	55 mph	0.090 g	0.057 g	47.0 mi.	108,313.6	13.59v	46,979 min	30.31424	-89.40084	10276 MS-603, Bay St Louis, MS
10:01:26 PM	On		52 mph	47 mph	52 mph NW	55 mph	0.057 g	0.037 g	48.6 mi.	108,315.2	13.59v	46,981 min	30.32678	-89.42257	11086 MS-43, Bay St Louis, MS
10:03:26 PM	On		59 mph	53 mph	59 mph N	55 mph	0.082 g	0.053 g	50.4 mi.	108,317.0	13.56v	46,983 min	30.35040	-89.42333	12198 MS-43, Bay St Louis, MS
10:05:26 PM	On		59 mph	45 mph	58 mph NW	55 mph	0.127 g	0.306 g	51.9 mi.	108,318.5	13.53v	46,985 min	30.37053	-89.42961	13488 MS-43, Kiln, MS
10:07:26 PM	On		58 mph	50 mph	44 mph NW	55 mph	0.122 g	0.094 g	53.5 mi.	108,320.1	13.56v	46,987 min	30.39100	-89.44367	15274 MS-43, Kiln, MS
10:09:26 PM	On		56 mph	50 mph	48 mph NE	45 mph	0.069 g	0.090 g	55.2 mi.	108,321.8	13.59v	46,989 min	30.40777	-89.43605	16554 MS-43, Kiln, MS

Attachment: 20211018 - Philip's Pest Control Weekly Report for September 26-30 2021 (9928 : Spread

10:11:26 PM	On	48 mph	30 mph	31 mph NE	-	0.192 g	0.318 g	56.2 mi.	108,322.8	13.62v	46,991 min	30.41076	-89.42489	Old Joe Moran St, Kiln, MS
10:13:26 PM	On	41 mph	35 mph	36 mph NE	-	0.261 g	0.339 g	57.4 mi.	108,324.0	13.59v	46,993 min	30.42618	-89.41955	Joe Moran Rd, Kiln, MS
10:15:26 PM	On	45 mph	31 mph	6 mph S	-	0.478 g	0.318 g	58.5 mi.	108,325.1	13.38v	46,995 min	30.43901	-89.41463	18403 Joe Moran Rd, Kiln, MS
10:17:26 PM	On	6 mph	0 mph	0 mph S	-	0.000 g	0.384 g	58.5 mi.	108,325.1	13.56v	46,997 min	30.43899	-89.41463	18403 Joe Moran Rd, Kiln, MS
10:19:26 PM	On	0 mph	0 mph	0 mph S	-	0.000 g	0.000 g	58.5 mi.	108,325.1	12.59v	46,999 min	30.43901	-89.41463	18403 Joe Moran Rd, Kiln, MS
10:19:36 PM	Off	0 mph	0 mph	0 mph S	-	0.000 g	0.000 g	58.5 mi.	108,325.1	12.55v	46,999 min	30.43901	-89.41463	18403 Joe Moran Rd, Kiln, MS

Copyright ©2021 WEX Telematics - gps.wextelematics.com. Generated in 0.6312 seconds.

Attachment: 20211018 - Philip's Pest Control Weekly Report for September 26-30 2021 (9928 : Spread

Activity Detail Overview »

Location Records	119	**Sorted By**	Time
Total Distance Traveled	36.0 mi.	**Selected Vehicle**	12 (vin: 1GTH5AE9F1161333)
Average Speed	10 mph	**Report Time Period**	Sep 27 5:00 PM to 10:59 PM (CDT)
Landmarked Stops	Show	**Report Created**	October 11, 2021 9:36:10 AM
Max Speed	89 mph		

** Distance is accumulated daily*
** Odometer values are on the spreadsheet export.*
** Only the closest landmark is shown.*
** Landmarks over 3.8 miles wide have been excluded.*
** Run Time is based on Total GPS Device Hours.*

wex TELEMATICS

Philips Pest Control LLC

Export Data | Email Report

Speed Graphs »

show/hid

Low-Speed: inst-speed is under 15 mph | No Address: address or speed-limit unknown | Efficient: inst-speed within 10 mph of speed-limit | Stop-n-Go: zero inst-speed and nonzero max-speed | Speeding: inst-speed more than 10 mph over speed-limit | Slow-Poke: inst-speed between 15 mph and 10 mph under limit

Attachment: 20211018 - Philip's Pest Control Weekly Report for September 26-30 2021 (9928 : Spread

Activity Detail Report »

Selected Vehicle: 12

Mon Sep 27, 2021

Time	Ignition	In-Cab Alert	Max Speed	Avg Speed	Inst Speed	Speed Limit	Max Accel	Max Decel	Distance	Odometer	Voltage	Run Time	Latitude	Longitude	Location
5:00:47 PM	On		0 mph	0 mph	0 mph N	-	0.000 g	0.000 g	0.0 mi.	85,491.9	14.35v	39,980 min	30.43915	-89.41468	18403 Joe Moran Rd, Kil MS
5:00:58 PM		Idling - OBD	0 mph	0 mph	0 mph N	-	0.000 g	0.000 g	0.0 mi.	85,491.9	14.32v	39,980 min	30.43915	-89.41468	18403 Joe Moran Rd, Kil MS
5:02:47 PM	On		0 mph	0 mph	0 mph N	-	0.000 g	0.000 g	0.0 mi.	85,491.9	14.29v	39,982 min	30.43915	-89.41468	18403 Joe Moran Rd, Kil MS
5:04:47 PM	On		0 mph	0 mph	0 mph N	-	0.000 g	0.000 g	0.0 mi.	85,491.9	14.29v	39,984 min	30.43915	-89.41468	18403 Joe Moran Rd, Kil MS
5:05:58 PM		Idling - OBD	0 mph	0 mph	0 mph N	-	0.000 g	0.000 g	0.0 mi.	85,491.9	14.26v	39,984 min	30.43915	-89.41468	18403 Joe Moran Rd, Kil MS
5:06:47 PM	On		0 mph	0 mph	0 mph NW	-	0.000 g	0.000 g	0.0 mi.	85,491.9	14.29v	39,986 min	30.43925	-89.41452	18403 Joe Moran Rd, Kil MS
5:08:47 PM	On		0 mph	0 mph	0 mph NW	-	0.000 g	0.000 g	0.0 mi.	85,491.9	14.26v	39,988 min	30.43925	-89.41452	18403 Joe Moran Rd, Kil MS
5:10:47 PM	On		0 mph	0 mph	0 mph NW	-	0.000 g	0.000 g	0.0 mi.	85,491.9	14.29v	39,990 min	30.43925	-89.41452	18403 Joe Moran Rd, Kil MS
5:10:58 PM		Idling - OBD	0 mph	0 mph	0 mph NW	-	0.000 g	0.000 g	0.0 mi.	85,491.9	14.26v	39,990 min	30.43925	-89.41452	18403 Joe Moran Rd, Kil MS
5:12:47 PM	On		0 mph	0 mph	0 mph NW	-	0.000 g	0.000 g	0.0 mi.	85,491.9	14.26v	39,992 min	30.43925	-89.41452	18403 Joe Moran Rd, Kil MS
5:14:47 PM	On		0 mph	0 mph	0 mph NW	-	0.000 g	0.000 g	0.0 mi.	85,491.9	14.14v	39,994 min	30.43925	-89.41452	18403 Joe Moran Rd, Kil MS
5:15:58 PM		Idling - OBD	0 mph	0 mph	0 mph NW	-	0.000 g	0.000 g	0.0 mi.	85,491.9	14.17v	39,994 min	30.43925	-89.41452	18403 Joe Moran Rd, Kil MS
5:16:47 PM	On		0 mph	0 mph	0 mph NW	-	0.000 g	0.000 g	0.0 mi.	85,491.9	14.11v	39,996 min	30.43925	-89.41452	18403 Joe Moran Rd, Kil MS
5:18:47 PM	On		0 mph	0 mph	0 mph NW	-	0.000 g	0.000 g	0.0 mi.	85,491.9	14.11v	39,998 min	30.43925	-89.41452	18403 Joe Moran Rd, Kil MS
5:20:47 PM	On		0 mph	0 mph	0 mph NW	-	0.000 g	0.000 g	0.0 mi.	85,491.9	14.07v	40,000 min	30.43925	-89.41452	18403 Joe Moran Rd, Kil MS
5:20:58 PM		Idling - OBD	0 mph	0 mph	0 mph NW	-	0.000 g	0.000 g	0.0 mi.	85,491.9	14.11v	40,000 min	30.43925	-89.41452	18403 Joe Moran Rd, Kil MS
5:22:47 PM	On		0 mph	0 mph	0 mph NW	-	0.000 g	0.000 g	0.0 mi.	85,491.9	14.04v	40,002 min	30.43925	-89.41452	18403 Joe Moran Rd, Kil MS
5:24:47	On		0 mph	0 mph	0 mph	-	0.000 g	0.000 g	0.0 mi.	85,491.9	14.11v	40,004	30.43925	-89.41452	18403 Joe Moran Rd, Kil

Attachment: 20211018 - Philip's Pest Control Weekly Report for September 26-30 2021 (9928 : Spread

PM					NW							min			MS
5:25:58 PM		Idling - OBD	0 mph	0 mph	0 mph NW	-	0.000 g	0.000 g	0.0 mi.	85,491.9	14.17v	40,004 min	30.43925	-89.41452	18403 Joe Moran Rd, Kil MS
5:26:47 PM	On		0 mph	0 mph	0 mph NW	-	0.000 g	0.000 g	0.0 mi.	85,491.9	14.07v	40,006 min	30.43925	-89.41452	18403 Joe Moran Rd, Kil MS
5:28:47 PM	On		0 mph	0 mph	0 mph NW	-	0.000 g	0.000 g	0.0 mi.	85,491.9	14.07v	40,008 min	30.43925	-89.41452	18403 Joe Moran Rd, Kil MS
5:30:47 PM	On		0 mph	0 mph	0 mph NW	-	0.000 g	0.000 g	0.0 mi.	85,491.9	14.11v	40,010 min	30.43925	-89.41452	18403 Joe Moran Rd, Kil MS
5:30:58 PM		Idling - OBD	0 mph	0 mph	0 mph NW	-	0.000 g	0.000 g	0.0 mi.	85,491.9	14.04v	40,010 min	30.43925	-89.41452	18403 Joe Moran Rd, Kil MS
5:32:47 PM	On		1 mph	0 mph	0 mph NW	-	0.000 g	0.000 g	0.0 mi.	85,491.9	14.04v	40,012 min	30.43925	-89.41452	18403 Joe Moran Rd, Kil MS
5:34:47 PM	On		1 mph	0 mph	1 mph NW	-	0.000 g	0.000 g	0.0 mi.	85,491.9	13.38v	40,014 min	30.43925	-89.41452	Joe Moran Rd, Kiln, MS
5:36:47 PM	On		7 mph	1 mph	0 mph S	-	0.678 g	0.339 g	0.1 mi.	85,492.0	13.56v	40,016 min	30.43906	-89.41447	18403 Joe Moran Rd, Kil MS
5:38:47 PM	On		0 mph	0 mph	0 mph SE	-	0.000 g	0.000 g	0.1 mi.	85,492.0	13.59v	40,018 min	30.43908	-89.41456	18403 Joe Moran Rd, Kil MS
5:40:47 PM	On		0 mph	0 mph	0 mph SE	-	0.000 g	0.000 g	0.1 mi.	85,492.0	13.59v	40,020 min	30.43908	-89.41456	18403 Joe Moran Rd, Kil MS
5:40:47 PM		Idling - OBD	0 mph	0 mph	0 mph SE	-	0.000 g	0.000 g	0.1 mi.	85,492.0	13.59v	40,020 min	30.43908	-89.41456	18403 Joe Moran Rd, Kil MS
5:42:47 PM	On		0 mph	0 mph	0 mph SE	-	0.000 g	0.000 g	0.1 mi.	85,492.0	13.56v	40,022 min	30.43908	-89.41456	18403 Joe Moran Rd, Kil MS
5:44:47 PM	On		0 mph	0 mph	0 mph SE	-	0.000 g	0.000 g	0.1 mi.	85,492.0	13.59v	40,024 min	30.43908	-89.41456	18403 Joe Moran Rd, Kil MS
5:45:47 PM		Idling - OBD	0 mph	0 mph	0 mph SE	-	0.000 g	0.000 g	0.1 mi.	85,492.0	13.59v	40,024 min	30.43908	-89.41456	18403 Joe Moran Rd, Kil MS
5:46:47 PM	On		0 mph	0 mph	0 mph SE	-	0.000 g	0.000 g	0.1 mi.	85,492.0	13.59v	40,026 min	30.43908	-89.41456	18403 Joe Moran Rd, Kil MS
5:48:47 PM	On		0 mph	0 mph	0 mph SE	-	0.000 g	0.000 g	0.1 mi.	85,492.0	13.59v	40,028 min	30.43908	-89.41456	18403 Joe Moran Rd, Kil MS
5:50:47 PM	On		14 mph	1 mph	0 mph S	-	1.167 g	0.273 g	0.2 mi.	85,492.1	13.59v	40,030 min	30.43850	-89.41443	18403 Joe Moran Rd, Kil MS
5:52:47 PM	On		50 mph	35 mph	34 mph SW	-	0.927 g	0.249 g	1.2 mi.	85,493.1	13.47v	40,032 min	30.42413	-89.42107	17341 Old Joe Moran Rd Kiln, MS
5:54:47 PM	On		45 mph	38 mph	40 mph S	-	0.229 g	0.318 g	2.5 mi.	85,494.4	13.50v	40,034 min	30.40882	-89.42731	16071 Old Joe Moran St, Ki MS
5:56:47 PM	On		57 mph	27 mph	57 mph W	45 mph	1.073 g	0.429 g	3.4 mi.	85,495.3	13.25v	40,036 min	30.40667	-89.43800	16425 MS-603, Kiln, MS
5:58:47 PM	On		62 mph	56 mph	52 mph SE	55 mph	0.102 g	0.147 g	5.2 mi.	85,497.1	13.35v	40,038 min	30.38701	-89.44131	14939 MS-43, Kiln, MS
6:00:47	On		71 mph	63 mph	58 mph S	55 mph	0.114 g	0.078 g	7.3 mi.	85,499.2	13.25v	40,040	30.36074	-89.42435	MS-43, Kiln, MS

Attachment: 20211018 - Philip's Pest Control Weekly Report for September 26-30 2021 (9928 : Spread

PM												min			
6:02:24 PM		Speeding - OBD	84 mph	28 mph	84 mph E	70 mph	1.278 g	0.388 g	8.1 mi.	85,500.0	13.31v	40,040 min	30.36069	-89.41516	I-10, Bay St Louis, MS
6:02:47 PM	On		89 mph	39 mph	78 mph E	70 mph	1.278 g	0.388 g	8.6 mi.	85,500.5	13.31v	40,042 min	30.36334	-89.40673	I-10, Bay St Louis, MS
6:02:54 PM		Speeding - OBD	80 mph	79 mph	79 mph E	70 mph	0.024 g	0.000 g	8.7 mi.	85,500.6	13.22v	40,042 min	30.36409	-89.40430	I-10, Bay St Louis, MS
6:04:47 PM	On		84 mph	62 mph	35 mph S	-	0.192 g	0.273 g	10.7 mi.	85,502.6	13.35v	40,044 min	30.36883	-89.37550	463 Diamondhead Dr S, Diamondhead, MS
6:06:47 PM	On		35 mph	15 mph	15 mph SW	-	0.180 g	0.216 g	11.2 mi.	85,503.1	13.31v	40,046 min	30.36408	-89.37716	Hau St, Diamondhead, MS
6:08:47 PM	On		15 mph	9 mph	2 mph NW	-	0.816 g	0.441 g	11.5 mi.	85,503.4	13.38v	40,048 min	30.36484	-89.37763	2401 Iki Pl, Diamondhead, MS
6:10:47 PM	On		25 mph	13 mph	11 mph NW	-	1.506 g	0.433 g	11.9 mi.	85,503.8	13.35v	40,050 min	30.36168	-89.37683	2460 Kanoa Way, Diamondhead, MS
6:12:47 PM	On		12 mph	10 mph	12 mph NE	-	0.229 g	0.167 g	12.2 mi.	85,504.1	13.31v	40,052 min	30.36120	-89.37792	2443 Kanoa Way, Diamondhead, MS
6:14:47 PM	On		15 mph	12 mph	12 mph W	-	0.869 g	0.408 g	12.6 mi.	85,504.5	13.31v	40,054 min	30.36085	-89.38261	799 Airport Cir, Diamondhead, MS
6:16:47 PM	On		16 mph	11 mph	12 mph E	-	0.192 g	0.216 g	13.0 mi.	85,504.9	13.56v	40,056 min	30.35989	-89.37961	1310 Paani Ct, Diamondhead, MS
6:18:47 PM	On		25 mph	13 mph	11 mph SW	-	0.204 g	0.184 g	13.4 mi.	85,505.3	13.53v	40,058 min	30.35890	-89.37853	1444 Hanakeloha Pl, Diamondhead, MS
6:20:47 PM	On		16 mph	11 mph	14 mph SW	-	0.237 g	0.139 g	13.8 mi.	85,505.7	13.59v	40,060 min	30.35926	-89.38147	1316 Kaumakapili St, Diamondhead, MS
6:22:47 PM	On		18 mph	12 mph	11 mph SE	-	0.159 g	0.192 g	14.2 mi.	85,506.1	13.53v	40,062 min	30.35626	-89.38206	311 Kalaepohuku Dr, Diamondhead, MS
6:24:47 PM	On		14 mph	10 mph	11 mph SW	-	0.184 g	0.114 g	14.5 mi.	85,506.4	13.56v	40,064 min	30.35617	-89.38069	1350 Poki Pl, Diamondhead, MS
6:26:47 PM	On		14 mph	12 mph	13 mph S	-	0.180 g	0.135 g	14.9 mi.	85,506.8	13.53v	40,066 min	30.35625	-89.38508	1346 Kalaepohuku Dr, Diamondhead, MS
6:28:47 PM	On		15 mph	12 mph	10 mph NE	-	0.114 g	0.102 g	15.3 mi.	85,507.2	13.56v	40,068 min	30.35368	-89.38329	330 Puunani Pl, Diamondhead, MS
6:30:47 PM	On		17 mph	12 mph	12 mph NE	-	0.122 g	0.102 g	15.7 mi.	85,507.6	13.56v	40,070 min	30.35726	-89.38465	1321 Kalaepohuku Dr, Diamondhead, MS
6:32:47 PM	On		29 mph	14 mph	12 mph NE	-	0.816 g	0.441 g	16.1 mi.	85,508.0	13.53v	40,072 min	30.36134	-89.38118	2355 Airport Dr, Diamondhead, MS
6:34:47 PM	On		24 mph	13 mph	15 mph W	-	1.020 g	0.384 g	16.5 mi.	85,508.4	13.62v	40,074 min	30.36587	-89.37931	248 Akoko St, Diamondhead, MS
6:36:47 PM	On		15 mph	12 mph	11 mph W	-	0.114 g	0.065 g	16.9 mi.	85,508.8	13.59v	40,076 min	30.36225	-89.38429	23100 Coelho Way, Diamondhead, MS
6:38:47 PM	On		14 mph	11 mph	11 mph NE	-	0.159 g	0.159 g	17.3 mi.	85,509.2	13.59v	40,078 min	30.36467	-89.38038	2377 Coelho Way, Diamondhead, MS
6:40:47	On		29 mph	16 mph	8 mph SE	-	0.204 g	0.237 g	17.8 mi.	85,509.7	13.56v	40,080	30.36749	-89.37375	Lumahai Pl, Diamondhea

PM															
6:42:47 PM	On		13 mph	11 mph	12 mph SE	-	0.159 g	0.122 g	18.2 mi.	85,510.1	13.59v	40,082 min	30.36703	-89.37237	356 Luakini Pl, Diamondhe MS
6:44:47 PM	On		15 mph	12 mph	12 mph S	-	0.147 g	0.135 g	18.6 mi.	85,510.5	13.44v	40,084 min	30.36637	-89.37092	3514 Loulu Pl, Diamondhe MS
6:46:47 PM	On		38 mph	18 mph	32 mph N	35 mph	0.249 g	0.192 g	19.2 mi.	85,511.1	13.56v	40,086 min	30.37135	-89.37643	Diamondhead Dr N, Diamondhead, MS
6:48:47 PM	On		35 mph	9 mph	0 mph W	35 mph	0.918 g	0.518 g	19.5 mi.	85,511.4	13.53v	40,088 min	30.37442	-89.37841	101 Diamondhead Dr N Diamondhead, MS
6:50:47 PM	On		0 mph	0 mph	0 mph W	35 mph	0.000 g	0.000 g	19.5 mi.	85,511.4	12.71v	40,090 min	30.37442	-89.37841	101 Diamondhead Dr N Diamondhead, MS
6:50:57 PM	Off		0 mph	0 mph	0 mph W	35 mph	0.000 g	0.000 g	19.5 mi.	85,511.4	12.71v	40,090 min	30.37442	-89.37841	101 Diamondhead Dr N Diamondhead, MS
6:52:50 PM	On		0 mph	0 mph	0 mph S	35 mph	0.000 g	0.000 g	19.5 mi.	85,511.4	14.35v	40,090 min	30.37440	-89.37841	101 Diamondhead Dr N Diamondhead, MS
6:54:49 PM	On		12 mph	3 mph	0 mph NE	35 mph	0.869 g	0.473 g	19.6 mi.	85,511.5	13.89v	40,092 min	30.37498	-89.37734	100 Diamondhead Dr N, Diamondhead, MS
6:56:49 PM	On		0 mph	0 mph	0 mph NE	35 mph	0.000 g	0.000 g	19.6 mi.	85,511.5	12.77v	40,094 min	30.37498	-89.37734	100 Diamondhead Dr N, Diamondhead, MS
6:56:59 PM	Off		0 mph	0 mph	0 mph NE	35 mph	0.000 g	0.000 g	19.6 mi.	85,511.5	12.77v	40,095 min	30.37498	-89.37734	100 Diamondhead Dr N, Diamondhead, MS
7:00:29 PM	On		10 mph	0 mph	9 mph N	-	0.000 g	0.000 g	19.6 mi.	85,511.5	14.26v	40,095 min	30.37528	-89.37718	Diamondhead, MS
7:02:28 PM	On		16 mph	4 mph	0 mph SW	35 mph	1.053 g	0.473 g	19.8 mi.	85,511.7	13.80v	40,097 min	30.37453	-89.37839	101 Diamondhead Dr N, Diamondhead, MS
7:04:28 PM	On		0 mph	0 mph	0 mph SW	35 mph	0.000 g	0.000 g	19.8 mi.	85,511.7	13.62v	40,099 min	30.37453	-89.37839	101 Diamondhead Dr N, Diamondhead, MS
7:06:28 PM	On		0 mph	0 mph	0 mph SW	35 mph	0.000 g	0.000 g	19.8 mi.	85,511.7	13.56v	40,101 min	30.37453	-89.37839	101 Diamondhead Dr N, Diamondhead, MS
7:06:59 PM		Idling - OBD	0 mph	0 mph	0 mph SW	35 mph	0.000 g	0.000 g	19.8 mi.	85,511.7	13.62v	40,101 min	30.37453	-89.37839	101 Diamondhead Dr N, Diamondhead, MS
7:08:28 PM	On		0 mph	0 mph	0 mph SW	35 mph	0.000 g	0.000 g	19.8 mi.	85,511.7	13.59v	40,103 min	30.37453	-89.37839	101 Diamondhead Dr N, Diamondhead, MS
7:10:28 PM	On		0 mph	0 mph	0 mph SW	35 mph	0.000 g	0.000 g	19.8 mi.	85,511.7	13.56v	40,105 min	30.37453	-89.37839	101 Diamondhead Dr N, Diamondhead, MS
7:12:28 PM	On		4 mph	1 mph	0 mph S	35 mph	0.702 g	0.543 g	19.8 mi.	85,511.7	13.62v	40,107 min	30.37422	-89.37846	105 Diamondhead Dr N, Diamondhead, MS
7:14:28 PM	On		0 mph	0 mph	0 mph S	35 mph	0.000 g	0.000 g	19.8 mi.	85,511.7	13.56v	40,109 min	30.37418	-89.37843	105 Diamondhead Dr N, Diamondhead, MS
7:16:28 PM	On		0 mph	0 mph	0 mph S	35 mph	0.000 g	0.000 g	19.8 mi.	85,511.7	13.59v	40,111 min	30.37418	-89.37843	105 Diamondhead Dr N, Diamondhead, MS
7:17:11 PM		Idling - OBD	0 mph	0 mph	0 mph S	35 mph	0.000 g	0.000 g	19.8 mi.	85,511.7	13.59v	40,111 min	30.37418	-89.37843	105 Diamondhead Dr N, Diamondhead, MS
7:18:28	On		0 mph	0 mph	0 mph S	35 mph	0.000 g	0.000 g	19.8 mi.	85,511.7	13.56v	40,113	30.37418	-89.37843	105 Diamondhead Dr N

Attachment: 20211018 - Philip's Pest Control Weekly Report for September 26-30 2021 (9928 : Spread

PM														
7:20:28 PM	On		0 mph	0 mph	0 mph S	35 mph	0.000 g	0.000 g	19.8 mi.	85,511.7	13.59v	40,115 min	30.37418	-89.37843	Diamondhead, MS
7:22:11 PM		Idling - OBD	0 mph	0 mph	0 mph S	35 mph	0.000 g	0.000 g	19.8 mi.	85,511.7	13.62v	40,115 min	30.37418	-89.37843	105 Diamondhead Dr N Diamondhead, MS
7:22:28 PM	On		0 mph	0 mph	0 mph S	35 mph	0.000 g	0.000 g	19.8 mi.	85,511.7	13.62v	40,117 min	30.37418	-89.37843	105 Diamondhead Dr N Diamondhead, MS
7:24:28 PM	On		0 mph	0 mph	0 mph S	35 mph	0.000 g	0.000 g	19.8 mi.	85,511.7	13.56v	40,119 min	30.37418	-89.37843	105 Diamondhead Dr N Diamondhead, MS
7:26:28 PM	On		0 mph	0 mph	0 mph S	35 mph	0.000 g	0.000 g	19.8 mi.	85,511.7	13.56v	40,121 min	30.37418	-89.37843	105 Diamondhead Dr N, Diamondhead, MS
7:27:11 PM		Idling - OBD	0 mph	0 mph	0 mph S	35 mph	0.000 g	0.000 g	19.8 mi.	85,511.7	13.62v	40,121 min	30.37418	-89.37843	105 Diamondhead Dr N, Diamondhead, MS
7:28:28 PM	On		0 mph	0 mph	0 mph S	35 mph	0.000 g	0.000 g	19.8 mi.	85,511.7	13.62v	40,123 min	30.37418	-89.37843	105 Diamondhead Dr N, Diamondhead, MS
7:30:28 PM	On		0 mph	0 mph	0 mph S	35 mph	0.000 g	0.000 g	19.8 mi.	85,511.7	13.56v	40,125 min	30.37418	-89.37843	105 Diamondhead Dr N, Diamondhead, MS
7:32:11 PM		Idling - OBD	2 mph	0 mph	2 mph S	70 mph	0.000 g	0.000 g	19.8 mi.	85,511.7	13.74v	40,125 min	30.37418	-89.37843	Diamondhead, MS
7:32:28 PM	On		10 mph	1 mph	8 mph N	35 mph	0.576 g	0.114 g	19.8 mi.	85,511.7	13.59v	40,127 min	30.37453	-89.37813	Diamondhead Dr N, Diamondhead, MS
7:34:28 PM	On		42 mph	24 mph	39 mph N	30 mph	1.065 g	0.384 g	20.6 mi.	85,512.5	13.53v	40,129 min	30.38483	-89.38100	Diamondhead Dr N, Diamondhead, MS
7:36:28 PM	On		38 mph	14 mph	16 mph W	-	0.286 g	0.355 g	21.1 mi.	85,513.0	13.59v	40,131 min	30.38452	-89.38351	632 Banyan Pl, Diamondhe MS
7:38:28 PM	On		21 mph	13 mph	12 mph NE	-	0.237 g	0.184 g	21.5 mi.	85,513.4	13.38v	40,133 min	30.38680	-89.38521	633 Bambo St, Diamondhe MS
7:40:28 PM	On		36 mph	20 mph	11 mph N	-	0.722 g	0.486 g	22.1 mi.	85,514.0	13.59v	40,135 min	30.39334	-89.38202	8314 Kahala Dr, Diamondhead, MS
7:42:28 PM	On		12 mph	10 mph	12 mph SE	-	0.180 g	0.249 g	22.5 mi.	85,514.4	13.56v	40,137 min	30.39283	-89.38070	7326 Analii St, Diamondhe MS
7:44:28 PM	On		24 mph	12 mph	12 mph SE	-	0.678 g	0.473 g	22.9 mi.	85,514.8	13.56v	40,139 min	30.39027	-89.37619	Turnberry Dr, Diamondhea MS
7:46:28 PM	On		14 mph	10 mph	14 mph E	-	0.147 g	0.069 g	23.2 mi.	85,515.1	13.56v	40,141 min	30.38955	-89.37064	7447 Turnberry Dr, Diamondhead, MS
7:48:28 PM	On		14 mph	9 mph	8 mph NE	-	0.114 g	0.102 g	23.5 mi.	85,515.4	13.59v	40,143 min	30.39009	-89.36560	757 Turnberry Dr, Diamondhead, MS
7:50:28 PM	On		13 mph	10 mph	11 mph NW	-	0.837 g	0.461 g	23.8 mi.	85,515.7	13.59v	40,145 min	30.39119	-89.36753	Crooked Stick Dr, Diamondhead, MS
7:52:28 PM	On		13 mph	9 mph	0 mph SW	-	0.094 g	0.441 g	24.1 mi.	85,516.0	13.59v	40,147 min	30.39370	-89.36994	7534 Crooked Stick Dr, Diamondhead, MS
7:54:28 PM	On		11 mph	10 mph	9 mph SE	-	1.020 g	0.069 g	24.4 mi.	85,516.3	13.56v	40,149 min	30.39100	-89.36710	7517 Crooked Stick Dr, Diamondhead, MS
7:56:28	On		14 mph	10 mph	11 mph E	-	0.139 g	0.078 g	24.8 mi.	85,516.7	13.56v	40,151	30.39015	-89.36309	753 Cherryhill Dr

Attachment: 20211018 - Philip's Pest Control Weekly Report for September 26-30 2021 (9928 : Spread

PM													
7:58:28 PM	On	29 mph	15 mph	25 mph NE	30 mph	0.918 g	0.416 g	25.3 mi.	85,517.2	13.56v	40,153 min	30.39323	-89.35655	Diamondhead, MS
8:00:28 PM	On	28 mph	22 mph	7 mph N	-	0.261 g	0.237 g	26.0 mi.	85,517.9	13.62v	40,155 min	30.39575	-89.34567	87124 Golf Club Dr, Diamondhead, MS
8:02:28 PM	On	15 mph	12 mph	10 mph N	-	0.204 g	0.139 g	26.4 mi.	85,518.3	13.65v	40,157 min	30.39953	-89.34223	Maili Way, Diamondhead, I
8:04:28 PM	On	13 mph	11 mph	7 mph W	-	0.318 g	0.147 g	26.8 mi.	85,518.7	13.62v	40,159 min	30.40237	-89.34534	9979 Kahana St, Diamondhead, MS
8:06:28 PM	On	12 mph	10 mph	10 mph NW	-	0.645 g	0.518 g	27.1 mi.	85,519.0	13.47v	40,161 min	30.40538	-89.34844	9919 Kahana St, Diamondhead, MS
8:08:28 PM	On	37 mph	28 mph	30 mph N	30 mph	0.767 g	0.429 g	28.0 mi.	85,519.9	13.59v	40,163 min	30.41720	-89.34200	9803 Koloa St, Diamondhe MS
8:10:28 PM	On	52 mph	41 mph	51 mph W	45 mph	0.282 g	0.273 g	29.4 mi.	85,521.3	13.56v	40,165 min	30.42485	-89.36119	17113 Kapalama Dr, Pas Christian, MS
8:12:28 PM	On	52 mph	37 mph	39 mph N	-	0.229 g	0.318 g	30.6 mi.	85,522.5	13.53v	40,167 min	30.43548	-89.37030	1774 Kiln-Delisle Rd, Kiln, M
8:14:28 PM	On	47 mph	42 mph	42 mph N	-	0.331 g	0.306 g	32.0 mi.	85,523.9	13.59v	40,169 min	30.45551	-89.37254	Fenton Dedeaux Rd, Kiln, M
8:16:28 PM	On	62 mph	43 mph	60 mph SW	-	0.453 g	0.204 g	33.4 mi.	85,525.3	13.59v	40,171 min	30.45358	-89.38244	Fenton Dedeaux Rd, Kiln, M
8:18:28 PM	On	68 mph	53 mph	32 mph S	-	0.376 g	0.433 g	35.2 mi.	85,527.1	13.62v	40,173 min	30.44424	-89.40800	Firetower Rd, Kiln, MS
8:20:28 PM	On	42 mph	24 mph	0 mph E	-	0.384 g	0.498 g	36.0 mi.	85,527.9	12.43v	40,175 min	30.43904	-89.41450	19057 Joe Moran Rd, Kiln MS
8:20:38 PM	Off	0 mph	0 mph	0 mph E	-	0.000 g	0.000 g	36.0 mi.	85,527.9	12.25v	40,175 min	30.43904	-89.41450	18403 Joe Moran Rd, Kiln MS

Copyright ©2021 WEX Telematics - gps.wextelematics.com. Generated in 0.5541 seconds.

Attachment: 20211018 - Philip's Pest Control Weekly Report for September 26-30 2021 (9928 : Spread

Activity Detail Overview »

Location Records	51	**Sorted By**	Time
Total Distance Traveled	49.0 mi.	**Selected Vehicle**	12 (vin: 1GTH5AE9F1161333)
Average Speed	30 mph	**Report Time Period**	Sep 28 5:00 PM to 10:59 PM (CDT)
Landmarked Stops	Show	**Report Created**	October 11, 2021 9:36:31 AM
Max Speed	78 mph		

** Distance is accumulated daily*
** Odometer values are on the spreadsheet export.*
** Only the closest landmark is shown.*
** Landmarks over 3.8 miles wide have been excluded.*
** Run Time is based on Total GPS Device Hours.*

wex TELEMATICS

Philips Pest Control LLC

Export Data | Email Report

Speed Graphs »

show/hid

Low-Speed: inst-speed is under 15 mph | No Address: address or speed-limit unknown | Efficient: inst-speed within 10 mph of speed-limit | Stop-n-Go: zero inst-speed and nonzero max-speed | Speeding: inst-speed more than 10 mph over speed-limit | Slow-Poke: inst-speed between 15 mph and 10 mph under limit

Attachment: 20211018 - Philip's Pest Control Weekly Report for September 26-30 2021 (9928 : Spread

Activity Detail Report »

Selected Vehicle: 12

Tue Sep 28, 2021

Time	Ignition	In-Cab Alert	Max Speed	Avg Speed	Inst Speed	Speed Limit	Max Accel	Max Decel	Distance	Odometer	Voltage	Run Time	Latitude	Longitude	Location
5:01:38 PM	On		0 mph	0 mph	0 mph W	-	0.000 g	0.000 g	0.0 mi.	85,558.8	13.59v	40,237 min	30.43922	-89.41453	18403 Joe Moran Rd Kiln, MS
5:03:38 PM	On		0 mph	0 mph	0 mph W	-	0.000 g	0.000 g	0.0 mi.	85,558.8	13.59v	40,239 min	30.43922	-89.41453	18403 Joe Moran Rd Kiln, MS
5:04:32 PM		Idling - OBD	0 mph	0 mph	0 mph W	-	0.000 g	0.000 g	0.0 mi.	85,558.8	13.62v	40,239 min	30.43922	-89.41453	18403 Joe Moran Rd Kiln, MS
5:05:38 PM	On		0 mph	0 mph	0 mph W	-	0.000 g	0.000 g	0.0 mi.	85,558.8	13.62v	40,241 min	30.43922	-89.41453	18403 Joe Moran Rd Kiln, MS
5:07:38 PM	On		0 mph	0 mph	0 mph W	-	0.000 g	0.000 g	0.0 mi.	85,558.8	13.62v	40,243 min	30.43922	-89.41453	18403 Joe Moran Rd Kiln, MS
5:09:32 PM		Idling - OBD	0 mph	0 mph	0 mph W	-	0.000 g	0.000 g	0.0 mi.	85,558.8	13.59v	40,243 min	30.43922	-89.41453	18403 Joe Moran Rd Kiln, MS
5:09:38 PM	On		0 mph	0 mph	0 mph W	-	0.000 g	0.000 g	0.0 mi.	85,558.8	13.56v	40,245 min	30.43922	-89.41453	18403 Joe Moran Rd Kiln, MS
5:11:38 PM	On		2 mph	0 mph	0 mph W	-	0.000 g	0.000 g	0.0 mi.	85,558.8	13.59v	40,247 min	30.43922	-89.41453	18403 Joe Moran Rd Kiln, MS
5:13:38 PM	On		0 mph	0 mph	0 mph NW	-	0.000 g	0.000 g	0.0 mi.	85,558.8	13.56v	40,249 min	30.43931	-89.41457	18403 Joe Moran Rd Kiln, MS
5:15:38 PM	On		7 mph	1 mph	0 mph S	-	0.645 g	0.314 g	0.1 mi.	85,558.9	13.62v	40,251 min	30.43902	-89.41452	18403 Joe Moran Rd Kiln, MS
5:17:38 PM	On		0 mph	0 mph	0 mph SE	-	0.000 g	0.000 g	0.1 mi.	85,558.9	13.71v	40,253 min	30.43904	-89.41451	18403 Joe Moran Rd Kiln, MS
5:19:38 PM	On		0 mph	0 mph	0 mph SE	-	0.000 g	0.000 g	0.1 mi.	85,558.9	13.62v	40,255 min	30.43904	-89.41451	18403 Joe Moran Rd Kiln, MS
5:21:38 PM	On		11 mph	1 mph	0 mph S	-	1.755 g	0.453 g	0.1 mi.	85,558.9	13.62v	40,257 min	30.43847	-89.41446	18403 Joe Moran Rd Kiln, MS
5:23:38 PM	On		0 mph	0 mph	0 mph S	-	0.000 g	0.000 g	0.1 mi.	85,558.9	13.59v	40,259 min	30.43847	-89.41447	18403 Joe Moran Rd Kiln, MS
5:25:38 PM	On		51 mph	35 mph	34 mph SW	-	0.882 g	0.518 g	1.2 mi.	85,560.0	13.50v	40,261 min	30.42403	-89.42107	17341 Old Joe Morar Rd, Kiln, MS
5:27:38 PM	On		44 mph	29 mph	7 mph NW	55 mph	1.131 g	0.612 g	2.2 mi.	85,561.0	13.59v	40,263 min	30.42905	-89.43386	Cuevas Rd, Kiln, MS
5:29:38 PM	On		56 mph	44 mph	51 mph NW	55 mph	0.180 g	0.102 g	3.7 mi.	85,562.5	13.59v	40,265 min	30.44061	-89.45112	MS-43, Kiln, MS
5:31:38	On		60 mph	56 mph	56 mph	55 mph	0.069 g	0.082 g	5.5 mi.	85,564.3	13.62v	40,267	30.45632	-89.47606	MS-43, Picayune, MS

Attachment: 20211018 - Philip's Pest Control Weekly Report for September 26-30 2021 (9928 : Spread

PM				NW							min			
5:33:38 PM	On		70 mph	54 mph	66 mph N	55 mph	0.237 g	0.282 g	7.3 mi.	85,566.1	13.59v	40,269 min	30.47645	-89.49392	21150 MS-43, Picayu MS
5:35:38 PM	On		70 mph	65 mph	52 mph N	55 mph	0.069 g	0.192 g	9.5 mi.	85,568.3	13.53v	40,271 min	30.50803	-89.49597	23456 MS-43, Picayu MS
5:37:38 PM	On		60 mph	46 mph	48 mph NW	35 mph	0.204 g	0.339 g	11.0 mi.	85,569.8	13.56v	40,273 min	30.52870	-89.50226	24612 Leetown Rd, Picayune, MS
5:39:38 PM	On		58 mph	51 mph	52 mph NW	35 mph	0.343 g	0.522 g	12.7 mi.	85,571.5	13.62v	40,275 min	30.55075	-89.51501	Leetown Rd, Picayun MS
5:41:38 PM	On		55 mph	37 mph	50 mph SE	35 mph	0.849 g	0.518 g	14.0 mi.	85,572.8	13.59v	40,277 min	30.55012	-89.51476	Leetown Rd, Picayun MS
5:43:38 PM	On		61 mph	53 mph	50 mph SE	35 mph	0.273 g	0.420 g	15.7 mi.	85,574.5	13.53v	40,279 min	30.52761	-89.50123	24439 Leetown Rd, Picayune, MS
5:45:38 PM	On		61 mph	47 mph	53 mph S	55 mph	0.294 g	0.273 g	17.3 mi.	85,576.1	13.62v	40,281 min	30.50634	-89.49584	MS-43, Picayune, MS
5:47:38 PM	On		68 mph	63 mph	66 mph S	55 mph	0.147 g	0.078 g	19.4 mi.	85,578.2	13.62v	40,283 min	30.47595	-89.49378	21147 MS-43, Picayu MS
5:49:38 PM	On		71 mph	67 mph	63 mph SE	55 mph	0.049 g	0.045 g	21.6 mi.	85,580.4	13.62v	40,285 min	30.45143	-89.47061	MS-43, Picayune, MS
5:51:38 PM	On		70 mph	65 mph	54 mph SE	55 mph	0.069 g	0.102 g	23.8 mi.	85,582.6	13.47v	40,287 min	30.43097	-89.44507	MS-43, Kiln, MS
5:53:38 PM	On		54 mph	40 mph	42 mph S	55 mph	0.204 g	0.204 g	25.1 mi.	85,583.9	13.59v	40,289 min	30.41954	-89.43312	MS-43, Kiln, MS
5:55:38 PM	On		50 mph	41 mph	50 mph SW	45 mph	0.159 g	0.229 g	26.5 mi.	85,585.3	13.59v	40,291 min	30.40562	-89.44437	MS-43, Kiln, MS
5:57:38 PM	On		58 mph	50 mph	6 mph S	55 mph	0.069 g	0.204 g	28.2 mi.	85,587.0	13.62v	40,293 min	30.38414	-89.43968	14543 MS-43, Kiln, MS
5:59:08 PM		Speeding - OBD	78 mph	58 mph	78 mph SE	65 mph	0.237 g	0.069 g	29.6 mi.	85,588.4	13.56v	40,293 min	30.36679	-89.42686	MS-43, Kiln, MS
5:59:38 PM	On		78 mph	60 mph	63 mph S	55 mph	0.237 g	0.159 g	30.1 mi.	85,588.9	13.59v	40,295 min	30.35904	-89.42368	MS-43, Bay St Louis, M
6:01:38 PM	On		76 mph	71 mph	66 mph SE	65 mph	0.114 g	0.102 g	32.5 mi.	85,591.3	13.56v	40,297 min	30.32698	-89.42306	MS-43, Bay St Louis, M
6:03:38 PM	On		70 mph	55 mph	58 mph E	55 mph	0.192 g	0.192 g	34.3 mi.	85,593.1	13.62v	40,299 min	30.31354	-89.39714	10139 MS-603, Bay St Louis, MS
6:05:38 PM	On		62 mph	42 mph	0 mph W	45 mph	0.261 g	0.371 g	35.8 mi.	85,594.6	13.53v	40,301 min	30.30518	-89.38101	433 US-90, Waveland, MS
6:07:38 PM	On		28 mph	7 mph	0 mph NW	45 mph	1.233 g	0.498 g	36.0 mi.	85,594.8	13.50v	40,303 min	30.30484	-89.37959	405 US-90, Waveland, MS
6:09:38 PM	On		7 mph	0 mph	0 mph W	45 mph	0.927 g	0.518 g	36.1 mi.	85,594.9	12.68v	40,305 min	30.30497	-89.37951	405 US-90, Waveland, MS
6:09:48 PM	Off		0 mph	0 mph	0 mph W	45 mph	0.000 g	0.000 g	36.1 mi.	85,594.9	12.65v	40,305 min	30.30497	-89.37951	405 US-90, Waveland, MS
6:37:29	On		0 mph	0 mph	0 mph W	45 mph	0.000 g	0.000 g	36.1 mi.	85,594.9	14.29v	40,305	30.30497	-89.37951	405 US-90, Waveland

Attachment: 20211018 - Philip's Pest Control Weekly Report for September 26-30 2021 (9928 : Spread

PM											min			MS
6:39:28 PM	On	55 mph	13 mph	54 mph NW	45 mph	0.951 g	0.416 g	36.5 mi.	85,595.3	13.56v	40,307 min	30.30956	-89.38248	MS-43, Bay St Louis, M
6:41:28 PM	On	62 mph	57 mph	60 mph NW	55 mph	0.082 g	0.127 g	38.4 mi.	85,597.2	13.59v	40,309 min	30.31953	-89.41131	10694 MS-603, Bay S Louis, MS
6:43:28 PM	On	76 mph	71 mph	69 mph NE	55 mph	0.122 g	0.082 g	40.7 mi.	85,599.5	13.62v	40,311 min	30.34723	-89.42484	MS-43, Bay St Louis, M
6:45:28 PM	On	73 mph	65 mph	52 mph NW	55 mph	0.114 g	0.171 g	42.9 mi.	85,601.7	13.35v	40,313 min	30.37535	-89.43428	MS-43, Kiln, MS
6:47:28 PM	On	73 mph	58 mph	52 mph N	55 mph	0.114 g	0.114 g	44.8 mi.	85,603.6	13.59v	40,315 min	30.40018	-89.44840	MS-43, Kiln, MS
6:49:28 PM	On	53 mph	44 mph	41 mph E	35 mph	0.216 g	0.261 g	46.3 mi.	85,605.1	13.59v	40,317 min	30.40688	-89.42964	Kiln-Delisle Rd, Kiln, M
6:51:28 PM	On	46 mph	36 mph	41 mph NE	-	0.261 g	0.286 g	47.5 mi.	85,606.3	13.56v	40,319 min	30.41919	-89.42140	Old Joe Moran St, Kil MS
6:53:28 PM	On	49 mph	30 mph	49 mph N	-	0.408 g	0.294 g	48.5 mi.	85,607.3	13.59v	40,321 min	30.43279	-89.41706	Joe Moran Rd, Kiln, M
6:55:28 PM	On	49 mph	16 mph	0 mph E	-	0.212 g	0.396 g	49.0 mi.	85,607.8	13.62v	40,323 min	30.43903	-89.41447	18403 Joe Moran Rd Kiln, MS
6:57:28 PM	On	0 mph	0 mph	0 mph E	-	0.000 g	0.000 g	49.0 mi.	85,607.8	12.71v	40,325 min	30.43903	-89.41447	18403 Joe Moran Rd Kiln, MS
6:57:38 PM	Off	0 mph	0 mph	0 mph E	-	0.000 g	0.000 g	49.0 mi.	85,607.8	12.68v	40,325 min	30.43903	-89.41447	18403 Joe Moran Rd Kiln, MS

Copyright ©2021 WEX Telematics - gps.wextelematics.com. Generated in 0.7781 seconds.

Attachment: 20211018 - Philip's Pest Control Weekly Report for September 26-30 2021 (9928 : Spread

Activity Detail Overview »

Location Records	137	**Sorted By**	Time
Total Distance Traveled	105.5 mi.	**Selected Vehicle**	12 (vin: 1GTH5AE9F1161333)
Average Speed	26 mph	**Report Time Period**	Sep 30 5:00 PM to 10:59 PM (CDT)
Landmarked Stops	Show	**Report Created**	October 11, 2021 9:37:06 AM
Max Speed	83 mph		

** Distance is accumulated daily*
** Odometer values are on the spreadsheet export.*
** Only the closest landmark is shown.*
** Landmarks over 3.8 miles wide have been excluded.*
** Run Time is based on Total GPS Device Hours.*

WEX TELEMATICS

Philips Pest Control LLC

Export Data | Email Report

Speed Graphs »

show/hid

Low-Speed: inst-speed is under 15 mph | No Address: address or speed-limit unknown | Efficient: inst-speed within 10 mph of speed-limit | Stop-n-Go: zero inst-speed and nonzero max-speed | Speeding: inst-speed more than 10 mph over speed-limit | Slow-Poke: inst-speed between 15 mph and 10 mph under limit

Attachment: 20211018 - Philip's Pest Control Weekly Report for September 26-30 2021 (9928 : Spread

Activity Detail Report »

Selected Vehicle: 12

Thu Sep 30, 2021

Time	Ignition	In-Cab Alert	Max Speed	Avg Speed	Inst Speed	Speed Limit	Max Accel	Max Decel	Distance	Odometer	Voltage	Run Time	Latitude	Longitude	Location
5:09:41 PM	On		12 mph	0 mph	11 mph S	-	0.000 g	0.000 g	0.0 mi.	85,697.6	14.29v	40,518 min	30.43852	-89.41453	Joe Moran Rd, Kiln, MS
5:11:40 PM	On		0 mph	0 mph	0 mph S	-	0.037 g	0.486 g	0.0 mi.	85,697.6	13.86v	40,520 min	30.43832	-89.41449	18403 Joe Moran Rd, Kiln, M
5:13:40 PM	On		43 mph	12 mph	43 mph S	-	0.714 g	0.473 g	0.4 mi.	85,698.0	13.80v	40,522 min	30.43375	-89.41703	Joe Moran Rd, Kiln, MS
5:15:40 PM	On		46 mph	41 mph	43 mph S	-	0.249 g	0.306 g	1.8 mi.	85,699.4	13.28v	40,524 min	30.41479	-89.42251	Old Joe Moran St, Kiln, MS
5:17:40 PM	On		47 mph	31 mph	47 mph NW	65 mph	0.984 g	0.294 g	2.8 mi.	85,700.4	13.19v	40,526 min	30.40789	-89.43217	Kiln-Delisle Rd, Kiln, MS
5:19:40 PM	On		62 mph	46 mph	62 mph SE	55 mph	0.216 g	0.204 g	4.4 mi.	85,702.0	13.13v	40,528 min	30.39666	-89.44718	15709 MS-43, Kiln, MS
5:21:40 PM	On		68 mph	63 mph	64 mph SE	55 mph	0.094 g	0.135 g	6.5 mi.	85,704.1	13.04v	40,530 min	30.37017	-89.42970	MS-43, Kiln, MS
5:23:13 PM		Speeding - OBD	80 mph	64 mph	78 mph S	55 mph	0.102 g	0.171 g	8.1 mi.	85,705.7	13.07v	40,530 min	30.34808	-89.42465	MS-43, Bay St Louis, MS
5:23:40 PM	On		80 mph	65 mph	66 mph S	55 mph	0.102 g	0.171 g	8.6 mi.	85,706.2	13.01v	40,532 min	30.34118	-89.42786	MS-43, Bay St Louis, MS
5:25:40 PM	On		68 mph	64 mph	50 mph SE	55 mph	0.057 g	0.082 g	10.7 mi.	85,708.3	13.04v	40,534 min	30.31775	-89.40876	MS-43, Bay St Louis, MS
5:27:40 PM	On		54 mph	45 mph	27 mph SE	30 mph	0.204 g	0.196 g	12.3 mi.	85,709.9	12.98v	40,536 min	30.30010	-89.39825	2111 Waveland Ave, Wavela MS
5:29:40 PM	On		39 mph	9 mph	39 mph S	30 mph	0.971 g	0.498 g	12.6 mi.	85,710.2	13.13v	40,538 min	30.29579	-89.39766	1863 Waveland Ave, Wavela MS
5:31:40 PM	On		41 mph	18 mph	0 mph SW	-	0.229 g	0.416 g	13.2 mi.	85,710.8	13.13v	40,540 min	30.28764	-89.39667	1103 Edna St, Waveland, M
5:33:40 PM	On		0 mph	0 mph	0 mph SE	-	0.000 g	0.000 g	13.2 mi.	85,710.8	13.19v	40,542 min	30.28760	-89.39668	1103 Edna St, Waveland, M
5:35:40 PM	On		4 mph	0 mph	0 mph W	-	0.951 g	0.518 g	13.2 mi.	85,710.8	12.95v	40,544 min	30.28758	-89.39726	1119 Edna St, Waveland, M
5:37:40 PM	On		9 mph	6 mph	9 mph W	-	1.020 g	0.416 g	13.4 mi.	85,711.0	13.10v	40,546 min	30.28779	-89.40062	Pecan Ridge Dr, Waveland, M
5:39:40 PM	On		9 mph	5 mph	2 mph E	-	0.816 g	0.461 g	13.6 mi.	85,711.2	13.41v	40,548 min	30.28696	-89.39896	Willow Ridge Dr, Waveland, I
5:41:40	On		6 mph	2 mph	2 mph E	-	0.824 g	0.453 g	13.7 mi.	85,711.3	13.41v	40,550	30.28667	-89.39751	Dicks St, Waveland, MS

Attachment: 20211018 - Philip's Pest Control Weekly Report for September 26-30 2021 (9928 : Spread

PM														
5:43:40 PM	On		4 mph	2 mph	4 mph NE	-	0.588 g	0.518 g	13.8 mi.	85,711.4	13.56v	40,552 min	30.28684	-89.39614	Dicks St, Waveland, MS
5:45:40 PM	On		4 mph	0 mph	0 mph NE	30 mph	0.678 g	0.486 g	13.8 mi.	85,711.4	13.56v	40,554 min	30.28722	-89.39554	1215 Waveland Ave, Wavela MS
5:47:40 PM	On		7 mph	0 mph	1 mph NW	30 mph	1.020 g	0.371 g	13.8 mi.	85,711.4	13.53v	40,556 min	30.28739	-89.39532	1304 Waveland Ave, Wavela MS
5:49:40 PM	On		7 mph	3 mph	4 mph E	-	0.612 g	0.531 g	13.9 mi.	85,711.5	13.62v	40,558 min	30.28791	-89.39372	911 Dicks St, Waveland, M
5:51:40 PM	On		4 mph	3 mph	4 mph E	-	0.747 g	0.510 g	14.0 mi.	85,711.6	13.44v	40,560 min	30.28796	-89.39217	815 Dicks St, Waveland, M
5:53:40 PM	On		6 mph	4 mph	0 mph E	-	0.861 g	0.510 g	14.1 mi.	85,711.7	13.47v	40,562 min	30.28794	-89.38989	600 Sycamore St, Wavelan MS
5:55:40 PM	On		9 mph	0 mph	9 mph E	-	0.000 g	0.000 g	14.2 mi.	85,711.8	13.59v	40,564 min	30.28794	-89.38989	Dicks St, Waveland, MS
5:57:40 PM	On		9 mph	5 mph	0 mph E	-	1.437 g	0.498 g	14.3 mi.	85,711.9	13.59v	40,566 min	30.28795	-89.38697	618 Dicks St, Waveland, M
5:59:40 PM	On		28 mph	11 mph	28 mph W	-	0.951 g	0.531 g	14.7 mi.	85,712.3	13.59v	40,568 min	30.28702	-89.39131	802 Herlihy St, Waveland, M
6:01:40 PM	On		42 mph	26 mph	29 mph NE	-	1.029 g	0.408 g	15.5 mi.	85,713.1	13.62v	40,570 min	30.28068	-89.38762	S Central Ave, Waveland, M
6:03:40 PM	On		30 mph	17 mph	29 mph SE	-	0.824 g	0.306 g	16.1 mi.	85,713.7	13.62v	40,572 min	30.27952	-89.38027	233 Farrar Ln, Waveland, M
6:05:40 PM	On		37 mph	24 mph	24 mph NW	25 mph	0.237 g	0.237 g	16.9 mi.	85,714.5	13.62v	40,574 min	30.27807	-89.38644	408 Waveland Ave, Wavelan MS
6:07:40 PM	On		24 mph	5 mph	0 mph W	-	0.102 g	0.396 g	17.1 mi.	85,714.7	13.56v	40,576 min	30.27949	-89.38878	982 Sears Ave, Waveland, M
6:09:40 PM	On		0 mph	0 mph	0 mph W	-	0.000 g	0.000 g	17.1 mi.	85,714.7	13.62v	40,578 min	30.27949	-89.38878	982 Sears Ave, Waveland, M
6:11:31 PM		Idling - OBD	0 mph	0 mph	0 mph W	-	0.000 g	0.000 g	17.1 mi.	85,714.7	13.59v	40,578 min	30.27949	-89.38878	982 Sears Ave, Waveland, M
6:11:40 PM	On		0 mph	0 mph	0 mph W	-	0.000 g	0.000 g	17.1 mi.	85,714.7	13.59v	40,580 min	30.27949	-89.38878	982 Sears Ave, Waveland, M
6:13:40 PM	On		1 mph	0 mph	0 mph W	-	0.000 g	0.000 g	17.1 mi.	85,714.7	13.59v	40,582 min	30.27949	-89.38878	982 Sears Ave, Waveland, M
6:15:40 PM	On		8 mph	1 mph	8 mph NE	25 mph	0.951 g	0.429 g	17.1 mi.	85,714.7	13.44v	40,584 min	30.27992	-89.38885	998 Sears Ave, Waveland, M
6:17:40 PM	On		39 mph	27 mph	39 mph N	30 mph	1.122 g	0.408 g	18.0 mi.	85,715.6	13.56v	40,586 min	30.29058	-89.39708	1534 Waveland Ave, Wavelar MS
6:19:40 PM	On		55 mph	34 mph	55 mph W	65 mph	1.008 g	0.461 g	19.1 mi.	85,716.7	13.59v	40,588 min	30.29889	-89.40637	4086 US-90, Bay St Louis, M
6:21:40 PM	On		71 mph	66 mph	70 mph W	65 mph	0.082 g	0.069 g	21.3 mi.	85,718.9	13.47v	40,590 min	30.29995	-89.44326	US-90, Bay St Louis, MS
6:23:40	On		76 mph	72 mph	68 mph	65 mph	0.049 g	0.082 g	23.7 mi.	85,721.3	13.62v	40,592	30.30121	-89.48348	US-90, Bay St Louis, MS

Attachment: 20211018 - Philip's Pest Control Weekly Report for September 26-30 2021 (9928 : Spread

PM					W							min			
6:25:40 PM	On		72 mph	59 mph	72 mph SW	55 mph	0.331 g	0.298 g	25.7 mi.	85,723.3	13.62v	40,594 min	30.29626	-89.51218	US-90, Bay St Louis, MS
6:25:55 PM		Speeding - OBD	80 mph	77 mph	80 mph SW	55 mph	0.069 g	0.000 g	26.0 mi.	85,723.6	13.59v	40,594 min	30.29364	-89.51660	US-90, Bay St Louis, MS
6:27:40 PM	On		81 mph	80 mph	81 mph SW	55 mph	0.069 g	0.024 g	28.3 mi.	85,725.9	13.62v	40,596 min	30.27453	-89.54889	US-90, Bay St Louis, MS
6:27:47 PM		Speeding - OBD	81 mph	81 mph	80 mph SW	55 mph	0.012 g	0.012 g	28.5 mi.	85,726.1	13.62v	40,596 min	30.27324	-89.55107	US-90, Bay St Louis, MS
6:29:40 PM	On		83 mph	80 mph	83 mph SW	65 mph	0.045 g	0.065 g	31.0 mi.	85,728.6	13.56v	40,598 min	30.25294	-89.58621	US-90, Pearlington, MS
6:29:47 PM		Speeding - OBD	83 mph	83 mph	83 mph SW	65 mph	0.012 g	0.000 g	31.1 mi.	85,728.7	13.56v	40,598 min	30.25168	-89.58848	15400 US-90, Pearlington, M
6:31:40 PM	On		83 mph	62 mph	34 mph NW	-	0.249 g	0.408 g	33.1 mi.	85,730.7	13.68v	40,600 min	30.24475	-89.61028	5188 MS-604, Pearlington, M
6:33:40 PM	On		34 mph	11 mph	8 mph SW	-	0.192 g	0.376 g	33.4 mi.	85,731.0	13.62v	40,602 min	30.24538	-89.60867	16078 1st St, Pearlington, M
6:35:40 PM	On		44 mph	10 mph	44 mph S	-	0.939 g	0.543 g	33.8 mi.	85,731.4	13.44v	40,604 min	30.24130	-89.60976	MS-604, Pearlington, MS
6:37:40 PM	On		77 mph	51 mph	77 mph NE	65 mph	1.110 g	0.804 g	35.5 mi.	85,733.1	13.59v	40,606 min	30.25216	-89.58748	US-90, Pearlington, MS
6:37:47 PM		Speeding - OBD	78 mph	78 mph	78 mph NE	65 mph	0.037 g	0.000 g	35.6 mi.	85,733.2	13.62v	40,606 min	30.25335	-89.58534	15291 US-90, Pearlington, M
6:39:40 PM	On		80 mph	64 mph	35 mph SE	35 mph	0.159 g	0.249 g	37.6 mi.	85,735.2	13.62v	40,608 min	30.26776	-89.55808	16393 Lower Bay Rd, Bay St Louis, MS
6:41:40 PM	On		71 mph	62 mph	60 mph S	35 mph	0.171 g	0.102 g	39.6 mi.	85,737.2	13.59v	40,610 min	30.25012	-89.54141	Lower Bay Rd, Bay St Louis MS
6:43:40 PM	On		69 mph	60 mph	66 mph E	65 mph	0.135 g	0.192 g	41.6 mi.	85,739.2	13.62v	40,612 min	30.23610	-89.52364	11511 Lower Bay Rd, Bay St Louis, MS
6:45:40 PM	On		67 mph	60 mph	51 mph NE	35 mph	0.090 g	0.114 g	43.6 mi.	85,741.2	13.50v	40,614 min	30.23908	-89.49083	10001 Lower Bay Rd, Bay St Louis, MS
6:47:40 PM	On		55 mph	41 mph	43 mph E	35 mph	0.192 g	0.286 g	45.0 mi.	85,742.6	13.59v	40,616 min	30.24814	-89.47613	Pearlington Rd, Bay St Louis MS
6:49:40 PM	On		50 mph	44 mph	50 mph NE	35 mph	0.151 g	0.127 g	46.5 mi.	85,744.1	13.56v	40,618 min	30.26087	-89.45702	Pearlington Rd, Bay St Louis MS
6:51:40 PM	On		61 mph	39 mph	35 mph NE	35 mph	1.257 g	0.359 g	47.8 mi.	85,745.4	13.62v	40,620 min	30.27042	-89.43923	Pearlington Rd, Bay St Louis MS
6:53:40 PM	On		68 mph	50 mph	55 mph E	35 mph	0.224 g	0.269 g	49.4 mi.	85,747.0	13.47v	40,622 min	30.27440	-89.41264	5515 Pearlington Rd, Bay St Louis, MS
6:55:40 PM	On		69 mph	52 mph	16 mph NE	45 mph	0.241 g	0.224 g	51.2 mi.	85,748.8	13.62v	40,624 min	30.29866	-89.40991	4999 US-90, Bay St Louis, MS
6:57:40 PM	On		63 mph	38 mph	35 mph E	45 mph	0.241 g	0.286 g	52.4 mi.	85,750.0	13.65v	40,626 min	30.30232	-89.38911	US-90, Waveland, MS
6:59:40	On		39 mph	21 mph	0 mph W	45 mph	0.433 g	0.306 g	53.1 mi.	85,750.7	13.62v	40,628	30.30469	-89.37918	407 US-90, Waveland, MS

Attachment: 20211018 - Philip's Pest Control Weekly Report for September 26-30 2021 (9928 : Spread

PM															
7:01:40 PM	On		17 mph	4 mph	0 mph NW	30 mph	0.951 g	0.453 g	53.3 mi.	85,750.9	13.47v	40,630 min	30.30578	-89.37802	2178 Nicholson Ave, Wavela MS
7:03:40 PM	On		68 mph	44 mph	65 mph W	65 mph	1.131 g	0.090 g	54.7 mi.	85,752.3	13.59v	40,632 min	30.31407	-89.39964	10260 MS-603, Bay St Loui MS
7:05:40 PM	On		65 mph	44 mph	61 mph NW	55 mph	1.110 g	0.429 g	56.2 mi.	85,753.8	13.62v	40,634 min	30.32504	-89.42026	11000 MS-43, Bay St Louis MS
7:07:40 PM	On		62 mph	59 mph	62 mph N	55 mph	0.057 g	0.078 g	58.1 mi.	85,755.7	13.59v	40,636 min	30.35064	-89.42313	MS-43, Bay St Louis, MS
7:09:07 PM		Speeding - OBD	83 mph	54 mph	83 mph E	70 mph	0.147 g	0.257 g	59.4 mi.	85,757.0	13.59v	40,636 min	30.36231	-89.41019	I-10, Bay St Louis, MS
7:09:40 PM	On		60 mph	60 mph	57 mph E	70 mph	0.147 g	0.257 g	60.1 mi.	85,757.7	13.62v	40,638 min	30.36562	-89.39939	I-10, Diamondhead, MS
7:11:40 PM	On		68 mph	49 mph	37 mph S	-	0.306 g	0.286 g	61.7 mi.	85,759.3	13.59v	40,640 min	30.36843	-89.37533	477 Diamondhead Dr S, Diamondhead, MS
7:13:40 PM	On		47 mph	25 mph	26 mph N	30 mph	1.380 g	0.429 g	62.6 mi.	85,760.2	13.56v	40,642 min	30.37687	-89.37804	5402 Gex Dr, Diamondhead MS
7:15:40 PM	On		32 mph	22 mph	20 mph E	-	0.204 g	0.216 g	63.3 mi.	85,760.9	13.59v	40,644 min	30.38236	-89.37694	6460 Kalipekona Way, Diamondhead, MS
7:17:40 PM	On		25 mph	10 mph	20 mph S	-	0.767 g	0.473 g	63.6 mi.	85,761.2	13.62v	40,646 min	30.38295	-89.37601	6461 Kalipekona Way, Diamondhead, MS
7:19:40 PM	On		39 mph	27 mph	7 mph N	-	0.286 g	0.371 g	64.5 mi.	85,762.1	13.50v	40,648 min	30.39056	-89.37908	7451 Analii St, Diamondhea MS
7:21:40 PM	On		37 mph	25 mph	26 mph N	-	1.278 g	0.408 g	65.3 mi.	85,762.9	13.59v	40,650 min	30.39922	-89.37391	Bayou Dr, Diamondhead, MS
7:23:40 PM	On		37 mph	25 mph	17 mph E	-	0.306 g	0.249 g	66.2 mi.	85,763.8	13.50v	40,652 min	30.41015	-89.37214	11514 Haleiwa Pl, Diamondhead, MS
7:25:40 PM	On		17 mph	1 mph	3 mph NE	-	0.600 g	0.416 g	66.3 mi.	85,763.9	13.44v	40,654 min	30.41023	-89.37142	11520 Haleiwa Pl, Diamondhead, MS
7:27:40 PM	On		3 mph	0 mph	0 mph NE	-	0.033 g	0.518 g	66.3 mi.	85,763.9	13.59v	40,656 min	30.41024	-89.37141	11526 Haleiwa Pl, Diamondhead, MS
7:29:40 PM	On		0 mph	0 mph	0 mph NE	-	0.000 g	0.000 g	66.3 mi.	85,763.9	13.62v	40,658 min	30.41024	-89.37141	11526 Haleiwa Pl, Diamondhead, MS
7:30:52 PM		Idling - OBD	0 mph	0 mph	0 mph NE	-	0.000 g	0.000 g	66.3 mi.	85,763.9	13.62v	40,658 min	30.41027	-89.37142	11526 Haleiwa Pl, Diamondhead, MS
7:31:40 PM	On		0 mph	0 mph	0 mph NE	-	0.000 g	0.000 g	66.3 mi.	85,763.9	13.59v	40,660 min	30.41027	-89.37142	11526 Haleiwa Pl, Diamondhead, MS
7:33:40 PM	On		0 mph	0 mph	0 mph NE	-	0.000 g	0.000 g	66.3 mi.	85,763.9	13.62v	40,662 min	30.41027	-89.37142	11526 Haleiwa Pl, Diamondhead, MS
7:35:40 PM	On		0 mph	0 mph	0 mph NE	-	0.000 g	0.000 g	66.3 mi.	85,763.9	13.56v	40,664 min	30.41027	-89.37142	11526 Haleiwa Pl, Diamondhead, MS
7:35:52 PM		Idling - OBD	0 mph	0 mph	0 mph NE	-	0.000 g	0.000 g	66.3 mi.	85,763.9	13.59v	40,664 min	30.41027	-89.37142	11526 Haleiwa Pl, Diamondhead, MS
7:37:40	On		3 mph	0 mph	2 mph	-	0.678 g	0.416 g	66.3 mi.	85,763.9	13.41v	40,666	30.41021	-89.37138	11524 Haleiwa Pl

Attachment: 20211018 - Philip's Pest Control Weekly Report for September 26-30 2021 (9928 : Spread

PM			SW											
7:39:40 PM	On	34 mph	18 mph	16 mph S	-	0.747 g	0.400 g	66.8 mi.	85,764.4	13.59v	min 40,668 min	30.40298	-89.37495	Diamondhead, MS 94181 Bayou Dr, Diamondhe MS
7:41:40 PM	On	27 mph	21 mph	21 mph NE	30 mph	0.294 g	0.282 g	67.5 mi.	85,765.1	13.59v	40,670 min	30.39513	-89.37142	85559 Diamondhead Dr W Diamondhead, MS
7:43:40 PM	On	34 mph	25 mph	22 mph NE	-	0.204 g	0.286 g	68.4 mi.	85,766.0	13.56v	40,672 min	30.40170	-89.36079	9610 Kino St, Diamondhea MS
7:45:40 PM	On	40 mph	29 mph	29 mph NE	30 mph	0.420 g	0.306 g	69.4 mi.	85,767.0	13.47v	40,674 min	30.40662	-89.34642	Kapalama Dr, Pass Christia MS
7:47:40 PM	On	36 mph	26 mph	0 mph N	35 mph	0.184 g	0.384 g	70.2 mi.	85,767.8	13.53v	40,676 min	30.41855	-89.34161	1001 Kiln-Delisle Rd, Pass Christian, MS
7:49:40 PM	On	66 mph	39 mph	43 mph W	45 mph	0.918 g	0.396 g	71.5 mi.	85,769.1	13.59v	40,678 min	30.42475	-89.36164	1816 Kiln-Delisle Rd, Kiln, M
7:51:40 PM	On	50 mph	43 mph	47 mph SW	45 mph	0.135 g	0.204 g	73.0 mi.	85,770.6	13.56v	40,680 min	30.41452	-89.38213	3256 Kiln-Delisle Rd, Kiln, M
7:53:40 PM	On	51 mph	45 mph	39 mph W	35 mph	0.159 g	0.184 g	74.5 mi.	85,772.1	13.47v	40,682 min	30.40663	-89.40533	Kiln-Delisle Rd, Kiln, MS
7:55:40 PM	On	58 mph	26 mph	12 mph N	-	0.433 g	0.535 g	75.4 mi.	85,773.0	13.62v	40,684 min	30.40756	-89.41664	Sam Favre Rd, Kiln, MS
7:57:40 PM	On	16 mph	9 mph	9 mph S	-	0.927 g	0.384 g	75.7 mi.	85,773.3	13.62v	40,686 min	30.41064	-89.41678	Sam Favre Rd, Kiln, MS
7:59:40 PM	On	14 mph	9 mph	5 mph S	-	0.294 g	0.612 g	76.0 mi.	85,773.6	13.47v	40,688 min	30.40552	-89.41684	Sam Favre Rd, Kiln, MS
8:01:40 PM	On	52 mph	36 mph	35 mph N	45 mph	0.735 g	0.384 g	77.2 mi.	85,774.8	13.56v	40,690 min	30.40984	-89.43506	MS-43, Kiln, MS
8:03:40 PM	On	69 mph	55 mph	60 mph N	55 mph	0.171 g	0.122 g	79.1 mi.	85,776.7	13.59v	40,692 min	30.43606	-89.43235	MS-603, Kiln, MS
8:05:40 PM	On	66 mph	61 mph	62 mph NE	55 mph	0.094 g	0.078 g	81.1 mi.	85,778.7	13.56v	40,694 min	30.46462	-89.43538	MS-603, Kiln, MS
8:07:40 PM	On	69 mph	63 mph	61 mph N	55 mph	0.102 g	0.180 g	83.2 mi.	85,780.8	13.59v	40,696 min	30.49225	-89.43339	MS-603, Kiln, MS
8:09:40 PM	On	67 mph	63 mph	60 mph N	55 mph	0.078 g	0.069 g	85.3 mi.	85,782.9	13.62v	40,698 min	30.52230	-89.43135	MS-603, Kiln, MS
8:11:40 PM	On	70 mph	63 mph	70 mph NE	55 mph	0.078 g	0.159 g	87.4 mi.	85,785.0	13.56v	40,700 min	30.54857	-89.41526	26120 MS-603, Kiln, MS
8:13:40 PM	On	73 mph	44 mph	0 mph E	35 mph	0.249 g	0.498 g	88.9 mi.	85,786.5	12.74v	40,702 min	30.54750	-89.39287	26662 Wolf River Rd, Kiln, MS
8:15:40 PM	On	0 mph	0 mph	0 mph E	35 mph	0.000 g	0.000 g	88.9 mi.	85,786.5	12.71v	40,704 min	30.54750	-89.39287	26662 Wolf River Rd, Kiln, MS
8:15:50 PM	Off	0 mph	0 mph	0 mph E	35 mph	0.000 g	0.000 g	88.9 mi.	85,786.5	12.68v	40,704 min	30.54750	-89.39287	26662 Wolf River Rd, Kiln, MS
8:22:02 PM	On	1 mph	0 mph	1 mph N	35 mph	0.000 g	0.000 g	88.9 mi.	85,786.5	14.07v	40,704 min	30.54752	-89.39293	26662 Wolf River Rd, Kiln, MS
8:24:02	On	2 mph	0 mph	0 mph N	35 mph	0.000 g	0.000 g	88.9 mi.	85,786.5	13.44v	40,706	30.54752	-89.39293	26662 Wolf River Rd, Kiln, MS

Attachment: 20211018 - Philip's Pest Control Weekly Report for September 26-30 2021 (9928 : Spread

PM														
8:26:02 PM	On		0 mph	0 mph	0 mph N	35 mph	0.000 g	0.000 g	88.9 mi.	85,786.5	13.59v	40,708 min	30.54752	-89.39293	26662 Wolf River Rd, Kiln, M
8:27:12 PM		Idling - OBD	0 mph	0 mph	0 mph N	35 mph	0.000 g	0.000 g	88.9 mi.	85,786.5	13.56v	40,708 min	30.54752	-89.39293	26662 Wolf River Rd, Kiln, M
8:28:02 PM	On		0 mph	0 mph	0 mph N	35 mph	0.000 g	0.000 g	88.9 mi.	85,786.5	13.53v	40,710 min	30.54752	-89.39293	26662 Wolf River Rd, Kiln, M
8:30:02 PM	On		0 mph	0 mph	0 mph N	35 mph	0.000 g	0.000 g	88.9 mi.	85,786.5	13.59v	40,712 min	30.54752	-89.39293	26662 Wolf River Rd, Kiln, M
8:32:02 PM	On		18 mph	2 mph	15 mph W	35 mph	0.939 g	0.114 g	88.9 mi.	85,786.5	13.47v	40,714 min	30.54698	-89.39382	26692 Wolf River Rd, Kiln, M
8:34:02 PM	On		15 mph	6 mph	6 mph NW	35 mph	0.906 g	0.359 g	89.1 mi.	85,786.7	13.59v	40,716 min	30.54801	-89.39459	Wolf River Rd, Kiln, MS
8:36:02 PM	On		9 mph	4 mph	6 mph E	35 mph	0.816 g	0.486 g	89.3 mi.	85,786.9	13.59v	40,718 min	30.54788	-89.39400	Wolf River Rd, Kiln, MS
8:38:02 PM	On		27 mph	7 mph	27 mph NE	35 mph	0.792 g	0.486 g	89.5 mi.	85,787.1	13.56v	40,720 min	30.54760	-89.39084	Wolf River Rd, Kiln, MS
8:40:02 PM	On		66 mph	52 mph	43 mph SE	35 mph	0.327 g	0.249 g	91.2 mi.	85,788.8	13.56v	40,722 min	30.53807	-89.37316	Vidalia Rd, Kiln, MS
8:42:02 PM	On		47 mph	42 mph	39 mph SE	35 mph	0.196 g	0.159 g	92.6 mi.	85,790.2	13.62v	40,724 min	30.52633	-89.35444	24401 Vidalia Rd, Kiln, MS
8:44:02 PM	On		66 mph	49 mph	63 mph SE	35 mph	0.339 g	0.327 g	94.3 mi.	85,791.9	13.56v	40,726 min	30.50483	-89.34353	Vidalia Rd, Pass Christian, M
8:46:02 PM	On		64 mph	45 mph	58 mph SW	-	0.376 g	0.318 g	95.8 mi.	85,793.4	13.56v	40,728 min	30.49080	-89.35485	Fenton Dedeaux Rd, Kiln, MS
8:48:02 PM	On		62 mph	54 mph	47 mph S	-	0.159 g	0.339 g	97.6 mi.	85,795.2	13.56v	40,730 min	30.47331	-89.37617	20576 Fenton-Dedeaux Rd, Kiln, MS
8:50:02 PM	On		64 mph	48 mph	64 mph SW	-	0.204 g	0.396 g	99.2 mi.	85,796.8	13.56v	40,732 min	30.45281	-89.38356	Firetower Rd, Kiln, MS
8:52:02 PM	On		73 mph	61 mph	47 mph W	-	0.306 g	0.147 g	101.2 mi.	85,798.8	13.59v	40,734 min	30.45149	-89.41448	Firetower Rd, Kiln, MS
8:54:02 PM	On		54 mph	37 mph	25 mph E	-	0.204 g	0.331 g	102.4 mi.	85,800.0	13.56v	40,736 min	30.45109	-89.43237	Firetower Rd, Kiln, MS
8:56:02 PM	On		33 mph	10 mph	2 mph E	-	0.735 g	0.510 g	102.8 mi.	85,800.4	13.31v	40,738 min	30.45289	-89.42887	Firetower Rd, Kiln, MS
8:58:02 PM	On		2 mph	0 mph	0 mph E	-	0.000 g	0.000 g	102.8 mi.	85,800.4	13.56v	40,740 min	30.45289	-89.42887	6116 Firetower Rd, Kiln, MS
9:00:02 PM	On		0 mph	0 mph	0 mph E	-	0.000 g	0.000 g	102.8 mi.	85,800.4	13.59v	40,742 min	30.45289	-89.42887	6116 Firetower Rd, Kiln, MS
9:01:01 PM		Idling - OBD	0 mph	0 mph	0 mph E	-	0.000 g	0.000 g	102.8 mi.	85,800.4	13.62v	40,742 min	30.45289	-89.42887	6116 Firetower Rd, Kiln, MS
9:02:02 PM	On		0 mph	0 mph	0 mph E	-	0.000 g	0.000 g	102.8 mi.	85,800.4	13.59v	40,744 min	30.45289	-89.42887	6116 Firetower Rd, Kiln, MS
9:04:02	On		0 mph	0 mph	0 mph E	-	0.000 g	0.000 g	102.8	85,800.4	13.59v	40,746	30.45289	-89.42887	6116 Firetower Rd, Kiln, MS

Attachment: 20211018 - Philip's Pest Control Weekly Report for September 26-30 2021 (9928 : Spread

PM								mi.			min			
9:06:02 PM	On	3 mph	0 mph	1 mph SE	-	0.620 g	0.543 g	102.8 mi.	85,800.4	13.65v	40,748 min	30.45287	-89.42890	19021 Hunter Dr, Kiln, MS
9:08:02 PM	On	2 mph	0 mph	1 mph N	-	0.576 g	0.531 g	102.9 mi.	85,800.5	13.47v	40,750 min	30.45252	-89.42916	6136 Firetower Rd, Kiln, MS
9:10:02 PM	On	4 mph	1 mph	3 mph S	-	0.645 g	0.543 g	102.9 mi.	85,800.5	13.50v	40,752 min	30.45219	-89.42859	6116 Firetower Rd, Kiln, MS
9:12:02 PM	On	57 mph	42 mph	45 mph SE	-	0.665 g	0.453 g	104.3 mi.	85,801.9	13.62v	40,754 min	30.44773	-89.40704	Firetower Rd, Kiln, MS
9:14:02 PM	On	44 mph	11 mph	9 mph S	-	0.249 g	0.400 g	104.7 mi.	85,802.3	13.59v	40,756 min	30.44341	-89.40783	Joe Moran Rd, Kiln, MS
9:16:02 PM	On	14 mph	11 mph	10 mph S	-	0.102 g	0.069 g	105.1 mi.	85,802.7	13.59v	40,758 min	30.43856	-89.40991	Joe Moran Rd, Kiln, MS
9:18:02 PM	On	11 mph	8 mph	7 mph NW	-	0.159 g	0.147 g	105.4 mi.	85,803.0	13.56v	40,760 min	30.43811	-89.41448	Joe Moran Rd, Kiln, MS
9:20:02 PM	On	8 mph	2 mph	0 mph E	-	0.122 g	0.543 g	105.5 mi.	85,803.1	12.55v	40,762 min	30.43903	-89.41446	18403 Joe Moran Rd, Kiln, M
9:20:12 PM	Off	0 mph	0 mph	0 mph E	-	0.000 g	0.000 g	105.5 mi.	85,803.1	12.52v	40,763 min	30.43903	-89.41446	18403 Joe Moran Rd, Kiln, M

Copyright ©2021 WEX Telematics - gps.wextelematics.com. Generated in 0.6592 seconds.

Attachment: 20211018 - Philip's Pest Control Weekly Report for September 26-30 2021 (9928 : Spread

Activity Detail Overview »

Location Records	131	**Sorted By**	Time
Total Distance Traveled	74.5 mi.	**Selected Vehicle**	15 (vin: 1D7HE42K465713982)
Average Speed	18 mph	**Report Time Period**	Sep 27 5:00 PM to 10:59 PM (CDT)
Landmarked Stops	Show	**Report Created**	October 11, 2021 9:37:48 AM
Max Speed	82 mph		

** Distance is accumulated daily*
** Odometer values are on the spreadsheet export.*
** Only the closest landmark is shown.*
** Landmarks over 3.8 miles wide have been excluded.*
** Run Time is based on Total GPS Device Hours.*

wex TELEMATICS

Philips Pest Control LLC

Export Data | Email Report

Speed Graphs »

show/hid

Low-Speed: inst-speed is under 15 mph | No Address: address or speed-limit unknown | Efficient: inst-speed within 10 mph of speed-limit | Stop-n-Go: zero inst-speed and nonzero max-speed | Speeding: inst-speed more than 10 mph over speed-limit | Slow-Poke: inst-speed between 15 mph and 10 mph under limit

Attachment: 20211018 - Philip's Pest Control Weekly Report for September 26-30 2021 (9928 : Spread

Activity Detail Report »

Selected Vehicle: 15

Mon Sep 27, 2021

Time	Ignition	In-Cab Alert	Max Speed	Avg Speed	Inst Speed	Speed Limit	Max Accel	Max Decel	Distance	Odometer	Voltage	Run Time	Latitude	Longitude	Location
5:31:01 PM	On		0 mph	0 mph	0 mph N	-	0.000 g	0.000 g	0.0 mi.	17,644.4	14.23v	14,889 min	30.43930	-89.41464	18403 Joe Moran Rd, Kiln, MS
5:33:01 PM	On		4 mph	0 mph	0 mph SE	-	0.714 g	0.473 g	0.1 mi.	17,644.5	14.07v	14,891 min	30.43920	-89.41452	18403 Joe Moran Rd, Kiln, MS
5:35:01 PM	On		0 mph	0 mph	0 mph SE	-	0.000 g	0.000 g	0.1 mi.	17,644.5	13.98v	14,893 min	30.43920	-89.41452	18403 Joe Moran Rd, Kiln, MS
5:36:42 PM		Idling - OBD	3 mph	0 mph	2 mph S	-	0.837 g	0.408 g	0.1 mi.	17,644.5	13.83v	14,893 min	30.43912	-89.41453	18403 Joe Moran Rd, Kiln, MS
5:37:01 PM	On		3 mph	0 mph	0 mph S	-	0.837 g	0.408 g	0.1 mi.	17,644.5	13.95v	14,895 min	30.43912	-89.41453	18403 Joe Moran Rd, Kiln, MS
5:39:01 PM	On		0 mph	0 mph	0 mph S	-	0.000 g	0.000 g	0.1 mi.	17,644.5	13.98v	14,897 min	30.43912	-89.41453	18403 Joe Moran Rd, Kiln, MS
5:41:01 PM	On		0 mph	0 mph	0 mph S	-	0.000 g	0.000 g	0.1 mi.	17,644.5	13.95v	14,899 min	30.43912	-89.41453	18403 Joe Moran Rd, Kiln, M
5:43:01 PM	On		0 mph	0 mph	0 mph S	-	0.000 g	0.000 g	0.1 mi.	17,644.5	12.80v	14,901 min	30.43912	-89.41453	18403 Joe Moran Rd, Kiln, M
5:43:11 PM	Off		0 mph	0 mph	0 mph S	-	0.000 g	0.000 g	0.1 mi.	17,644.5	12.83v	14,901 min	30.43912	-89.41453	18403 Joe Moran Rd, Kiln, M
5:50:09 PM	On		7 mph	0 mph	7 mph SW	-	0.000 g	0.000 g	0.1 mi.	17,644.5	14.38v	14,901 min	30.43905	-89.41456	18403 Joe Moran Rd, Kiln, M
5:52:08 PM	On		40 mph	11 mph	40 mph S	-	0.678 g	0.180 g	0.5 mi.	17,644.9	13.83v	14,903 min	30.43424	-89.41703	Joe Moran Rd, Kiln, MS
5:54:08 PM	On		47 mph	42 mph	45 mph S	-	0.237 g	0.224 g	1.9 mi.	17,646.3	13.92v	14,905 min	30.41464	-89.42255	Old Joe Moran St, Kiln, MS
5:56:08 PM	On		52 mph	36 mph	25 mph W	35 mph	0.318 g	0.306 g	3.1 mi.	17,647.5	13.80v	14,907 min	30.40898	-89.43483	6514 Kiln-Delisle Rd, Kiln, MS
5:58:08 PM	On		62 mph	45 mph	52 mph SE	55 mph	0.963 g	0.371 g	4.6 mi.	17,649.0	13.98v	14,909 min	30.39483	-89.44607	15413 MS-43, Kiln, MS
6:00:08 PM	On		71 mph	58 mph	67 mph SE	65 mph	0.114 g	0.102 g	6.6 mi.	17,651.0	13.80v	14,911 min	30.37044	-89.42993	MS-43, Kiln, MS
6:02:08 PM	On		71 mph	50 mph	60 mph S	55 mph	1.053 g	0.384 g	7.5 mi.	17,651.9	13.86v	14,913 min	30.34801	-89.42466	MS-43, Bay St Louis, MS
6:04:08 PM	On		71 mph	66 mph	70 mph SE	55 mph	0.057 g	0.094 g	9.6 mi.	17,654.0	13.80v	14,915 min	30.32127	-89.41447	10817 MS-43, Bay St Louis, M
6:06:08	On		70 mph	60 mph	43 mph	45 mph	0.057 g	0.171 g	11.6 mi.	17,656.0	13.83v	14,917	30.31081	-89.38416	MS-43, Bay St Louis, MS

Attachment: 20211018 - Philip's Pest Control Weekly Report for September 26-30 2021 (9928 : Spread

PM				SE							min			
6:08:08 PM	On	44 mph	15 mph	0 mph NW	-	1.735 g	0.486 g	12.2 mi.	17,656.6	12.80v	14,919 min	30.30707	-89.37829	Waveland, MS
6:10:08 PM	On	2 mph	0 mph	0 mph NW	-	0.000 g	0.000 g	12.2 mi.	17,656.6	12.89v	14,921 min	30.30707	-89.37829	Waveland, MS
6:12:08 PM	On	2 mph	0 mph	0 mph NW	-	0.000 g	0.000 g	12.2 mi.	17,656.6	12.65v	14,923 min	30.30707	-89.37829	Waveland, MS
6:14:08 PM	On	0 mph	0 mph	0 mph NW	-	0.000 g	0.000 g	12.2 mi.	17,656.6	13.59v	14,925 min	30.30707	-89.37829	Waveland, MS
6:16:08 PM	On	2 mph	0 mph	0 mph NW	-	0.000 g	0.000 g	12.9 mi.	17,657.3	13.47v	14,927 min	30.30707	-89.37829	Waveland, MS
6:18:08 PM	On	13 mph	2 mph	13 mph E	-	1.073 g	0.429 g	13.0 mi.	17,657.4	13.44v	14,929 min	30.30776	-89.37782	Waveland, MS
6:20:08 PM	On	13 mph	4 mph	5 mph SE	-	1.098 g	0.282 g	13.1 mi.	17,657.5	13.53v	14,931 min	30.30712	-89.37627	Waveland, MS
6:22:08 PM	On	30 mph	4 mph	0 mph W	30 mph	0.804 g	0.416 g	13.3 mi.	17,657.7	12.19v	14,933 min	30.30613	-89.37812	2198 Nicholson Ave, Wavelar MS
6:24:08 PM	On	29 mph	10 mph	13 mph S	-	0.882 g	0.429 g	13.6 mi.	17,658.0	12.86v	14,935 min	30.30266	-89.37589	1905 McLaurin Rd, Wavelan MS
6:26:08 PM	On	20 mph	15 mph	17 mph W	35 mph	1.429 g	0.384 g	14.1 mi.	17,658.5	13.56v	14,937 min	30.30159	-89.38334	627 Old Spanish Trl, Wavelan MS
6:28:08 PM	On	18 mph	14 mph	14 mph N	-	0.135 g	0.192 g	14.5 mi.	17,658.9	13.53v	14,939 min	30.29894	-89.38413	122 Espana Park Dr, Wavelan MS
6:30:08 PM	On	19 mph	9 mph	0 mph W	35 mph	1.245 g	0.429 g	14.9 mi.	17,659.3	13.41v	14,941 min	30.30153	-89.38582	800 Old Spanish Trl, Wavelan MS
6:32:08 PM	On	19 mph	11 mph	0 mph S	-	0.882 g	0.498 g	15.2 mi.	17,659.6	13.53v	14,943 min	30.29975	-89.39016	1536 Margie St, Waveland, M
6:34:08 PM	On	16 mph	12 mph	1 mph N	-	0.824 g	0.408 g	15.6 mi.	17,660.0	13.35v	14,945 min	30.29603	-89.39281	Perkins St, Waveland, MS
6:36:08 PM	On	15 mph	11 mph	14 mph E	-	0.665 g	0.441 g	15.7 mi.	17,660.1	13.56v	14,947 min	30.29423	-89.38859	Noonan St, Waveland, MS
6:38:08 PM	On	16 mph	10 mph	12 mph W	-	2.502 g	0.351 g	16.0 mi.	17,660.4	13.53v	14,949 min	30.29425	-89.39033	Noonan St, Waveland, MS
6:40:08 PM	On	16 mph	12 mph	13 mph W	-	0.882 g	0.453 g	16.4 mi.	17,660.8	13.35v	14,951 min	30.29254	-89.39463	1000 Rue de Lasalle St, Waveland, MS
6:42:08 PM	On	32 mph	15 mph	9 mph W	-	0.804 g	0.371 g	16.9 mi.	17,661.3	13.50v	14,953 min	30.29733	-89.39796	108 Philip Dr, Waveland, MS
6:44:08 PM	On	14 mph	10 mph	1 mph E	-	0.135 g	0.441 g	17.2 mi.	17,661.6	13.41v	14,955 min	30.29733	-89.39773	103 Philip Dr, Waveland, MS
6:46:08 PM	On	27 mph	7 mph	22 mph NW	35 mph	2.890 g	0.396 g	17.5 mi.	17,661.9	13.41v	14,957 min	30.30039	-89.39868	2116 Waveland Ave, Wavelan MS
6:48:08 PM	On	35 mph	30 mph	35 mph N	35 mph	1.065 g	0.473 g	17.9 mi.	17,662.3	13.56v	14,959 min	30.31169	-89.40676	9266 Kiln Waveland Cutoff Rc Bay St Louis, MS
6:50:08	On	59 mph	45 mph	57 mph	55 mph	0.229 g	0.147 g	20.3 mi.	17,664.7	13.59v	14,961	30.32643	-89.42225	11072 MS-43 Bay St Louis, MS

Attachment: 20211018 - Philip's Pest Control Weekly Report for September 26-30 2021 (9928 : Spread

PM				NW							min			
6:52:08 PM	On		65 mph	60 mph	65 mph N	55 mph	0.069 g	0.069 g	21.4 mi.	17,665.8	13.56v	14,963 min	30.35311	-89.42212	MS-43, Bay St Louis, MS
6:53:13 PM		Speeding - OBD	81 mph	57 mph	81 mph E	70 mph	0.216 g	0.237 g	22.4 mi.	17,666.8	13.53v	14,963 min	30.36177	-89.41177	I-10, Bay St Louis, MS
6:54:08 PM	On		82 mph	68 mph	82 mph E	70 mph	0.216 g	0.237 g	23.6 mi.	17,668.0	13.53v	14,965 min	30.36784	-89.39197	I-10, Diamondhead, MS
6:54:15 PM		Speeding - OBD	82 mph	82 mph	82 mph E	70 mph	0.012 g	0.000 g	23.8 mi.	17,668.2	13.53v	14,965 min	30.36857	-89.38942	I-10, Diamondhead, MS
6:56:08 PM	On		82 mph	40 mph	7 mph N	35 mph	0.184 g	0.294 g	25.0 mi.	17,669.4	13.53v	14,967 min	30.37437	-89.37816	Diamondhead Dr N, Diamondhead, MS
6:58:08 PM	On		7 mph	0 mph	0 mph SE	-	0.000 g	0.408 g	25.0 mi.	17,669.4	13.50v	14,969 min	30.37447	-89.37807	188 Live Oak Dr, Diamondhe MS
7:00:08 PM	On		10 mph	1 mph	0 mph S	35 mph	0.906 g	0.441 g	25.1 mi.	17,669.5	13.47v	14,971 min	30.37451	-89.37837	101 Diamondhead Dr N, Diamondhead, MS
7:02:08 PM	On		2 mph	0 mph	0 mph S	35 mph	0.000 g	0.000 g	25.1 mi.	17,669.5	13.44v	14,973 min	30.37451	-89.37837	101 Diamondhead Dr N, Diamondhead, MS
7:04:08 PM	On		0 mph	0 mph	0 mph S	35 mph	0.000 g	0.000 g	26.0 mi.	17,670.4	13.50v	14,975 min	30.37451	-89.37837	101 Diamondhead Dr N, Diamondhead, MS
7:05:13 PM		Idling - OBD	1 mph	0 mph	1 mph S	-	0.000 g	0.000 g	26.0 mi.	17,670.4	13.53v	14,975 min	30.37451	-89.37837	Gex Rd, Diamondhead, MS
7:06:08 PM	On		1 mph	0 mph	0 mph S	35 mph	0.000 g	0.000 g	26.0 mi.	17,670.4	13.56v	14,977 min	30.37451	-89.37837	101 Diamondhead Dr N, Diamondhead, MS
7:08:08 PM	On		0 mph	0 mph	0 mph S	35 mph	0.000 g	0.000 g	26.0 mi.	17,670.4	13.56v	14,979 min	30.37451	-89.37837	101 Diamondhead Dr N, Diamondhead, MS
7:10:08 PM	On		4 mph	0 mph	0 mph NE	35 mph	0.678 g	0.441 g	26.1 mi.	17,670.5	13.44v	14,981 min	30.37428	-89.37827	105 Diamondhead Dr N, Diamondhead, MS
7:12:08 PM	On		3 mph	0 mph	0 mph N	35 mph	0.588 g	0.327 g	26.1 mi.	17,670.5	13.56v	14,983 min	30.37434	-89.37817	105 Diamondhead Dr N, Diamondhead, MS
7:14:08 PM	On		9 mph	1 mph	0 mph S	35 mph	1.098 g	0.461 g	26.1 mi.	17,670.5	12.89v	14,985 min	30.37420	-89.37841	105 Diamondhead Dr N, Diamondhead, MS
7:16:08 PM	On		0 mph	0 mph	0 mph S	35 mph	0.000 g	0.000 g	26.1 mi.	17,670.5	13.56v	14,987 min	30.37420	-89.37841	105 Diamondhead Dr N, Diamondhead, MS
7:18:08 PM	On		0 mph	0 mph	0 mph S	35 mph	0.000 g	0.000 g	26.1 mi.	17,670.5	13.47v	14,989 min	30.37420	-89.37841	105 Diamondhead Dr N, Diamondhead, MS
7:19:18 PM		Idling - OBD	0 mph	0 mph	0 mph S	35 mph	0.000 g	0.000 g	26.1 mi.	17,670.5	13.56v	14,989 min	30.37420	-89.37841	105 Diamondhead Dr N, Diamondhead, MS
7:20:08 PM	On		0 mph	0 mph	0 mph S	35 mph	0.000 g	0.000 g	26.1 mi.	17,670.5	12.59v	14,991 min	30.37420	-89.37841	105 Diamondhead Dr N, Diamondhead, MS
7:20:18 PM	Off		0 mph	0 mph	0 mph S	35 mph	0.000 g	0.000 g	26.1 mi.	17,670.5	12.52v	14,991 min	30.37420	-89.37841	105 Diamondhead Dr N, Diamondhead, MS
7:32:24 PM	On		1 mph	0 mph	1 mph S	30 mph	0.000 g	0.000 g	26.1 mi.	17,670.5	13.74v	14,991 min	30.37420	-89.37841	Diamondhead Dr N, Diamondhead, MS
7:34:11		Speeding -	76 mph	39 mph	76 mph	70 mph	1.531 g	0.351 g	27.3 mi.	17,671.7	13.50v	14,991	30.36695	-89.39572	I-10, Diamondhead, MS

Attachment: 20211018 - Philip's Pest Control Weekly Report for September 26-30 2021 (9928 : Spread

PM		OBD			W						min				
7:34:23 PM	On		76 mph	42 mph	73 mph W	70 mph	1.531 g	0.351 g	27.6 mi.	17,672.0	13.50v	14,993 min	30.36573	-89.39967	I-10, Diamondhead, MS
7:36:23 PM	On		73 mph	47 mph	30 mph S	55 mph	1.041 g	0.339 g	29.2 mi.	17,673.6	13.53v	14,995 min	30.35829	-89.42336	MS-43, Bay St Louis, MS
7:38:23 PM	On		75 mph	60 mph	75 mph SE	65 mph	0.159 g	0.184 g	31.2 mi.	17,675.6	13.53v	14,997 min	30.33071	-89.42550	MS-43, Bay St Louis, MS
7:40:23 PM	On		75 mph	60 mph	68 mph E	65 mph	0.192 g	0.216 g	33.1 mi.	17,677.5	13.56v	14,999 min	30.31381	-89.39933	10221 MS-603, Bay St Louis MS
7:42:23 PM	On		69 mph	54 mph	42 mph W	45 mph	0.273 g	0.237 g	34.9 mi.	17,679.3	13.22v	15,001 min	30.30387	-89.38492	US-90, Waveland, MS
7:44:23 PM	On		42 mph	8 mph	0 mph N	45 mph	1.110 g	0.453 g	35.2 mi.	17,679.6	13.56v	15,003 min	30.30298	-89.38543	471 US-90, Waveland, MS
7:46:23 PM	On		0 mph	0 mph	0 mph N	45 mph	0.000 g	0.000 g	35.2 mi.	17,679.6	13.56v	15,005 min	30.30298	-89.38543	471 US-90, Waveland, MS
7:48:23 PM	On		27 mph	5 mph	26 mph SW	45 mph	0.951 g	0.498 g	35.4 mi.	17,679.8	13.50v	15,007 min	30.30400	-89.38443	460 US-90, Waveland, MS
7:50:23 PM	On		45 mph	31 mph	14 mph SW	-	0.996 g	0.612 g	36.4 mi.	17,680.8	13.62v	15,009 min	30.29809	-89.40018	1365 Bloom Pl, Waveland, M
7:52:23 PM	On		18 mph	12 mph	14 mph NE	-	0.918 g	0.473 g	36.8 mi.	17,681.2	13.47v	15,011 min	30.29691	-89.40120	1310 Bloom Pl, Waveland, M
7:54:23 PM	On		18 mph	13 mph	10 mph S	-	0.645 g	0.461 g	37.2 mi.	17,681.6	13.47v	15,013 min	30.29693	-89.40397	Idlewood Dr, Waveland, MS
7:56:23 PM	On		14 mph	11 mph	14 mph NW	-	0.184 g	0.184 g	37.6 mi.	17,682.0	13.44v	15,015 min	30.29624	-89.40309	106 Johnson St, Waveland, M
7:58:23 PM	On		15 mph	11 mph	1 mph SE	-	0.241 g	0.384 g	37.9 mi.	17,682.3	13.50v	15,017 min	30.29278	-89.40549	Campion Dr, Waveland, MS
8:00:23 PM	On		14 mph	10 mph	12 mph S	-	0.869 g	0.486 g	38.0 mi.	17,682.4	13.47v	15,019 min	30.29469	-89.40552	116 Yarborough Pl, Waveland MS
8:02:23 PM	On		14 mph	9 mph	13 mph N	-	2.196 g	0.257 g	38.7 mi.	17,683.1	13.47v	15,021 min	30.29721	-89.40404	Idlewood Dr, Waveland, MS
8:04:23 PM	On		38 mph	23 mph	25 mph S	30 mph	0.216 g	0.204 g	38.8 mi.	17,683.2	13.56v	15,023 min	30.29540	-89.39765	1807 Waveland Ave, Waveland MS
8:06:23 PM	On		25 mph	13 mph	3 mph W	-	0.714 g	0.396 g	39.3 mi.	17,683.7	12.98v	15,025 min	30.29146	-89.39490	914 Adams St, Waveland, MS
8:08:23 PM	On		17 mph	13 mph	17 mph E	-	1.257 g	0.384 g	39.7 mi.	17,684.1	13.47v	15,027 min	30.29250	-89.38880	719 Hogan St, Waveland, MS
8:10:23 PM	On		17 mph	14 mph	4 mph W	-	0.167 g	0.237 g	40.2 mi.	17,684.6	13.50v	15,029 min	30.29157	-89.39013	728 Barlow St, Waveland, MS
8:12:23 PM	On		17 mph	9 mph	7 mph E	-	0.657 g	0.384 g	40.4 mi.	17,684.8	13.44v	15,031 min	30.28974	-89.38947	717 Carroll St, Waveland, MS
8:14:23 PM	On		15 mph	5 mph	15 mph E	-	0.804 g	0.461 g	40.6 mi.	17,685.0	13.53v	15,033 min	30.28884	-89.38897	713 Edna St, Waveland, MS
8:16:23	On		17 mph	12 mph	11 mph	-	0.249 g	0.229 g	41.0 mi.	17,685.4	13.50v	15,035	30.28791	-89.38890	720 Dicks St, Waveland, MS

Attachment: 20211018 - Philip's Pest Control Weekly Report for September 26-30 2021 (9928 : Spread

PM				W										
8:18:23 PM	On	19 mph	13 mph	12 mph S	-	0.735 g	0.384 g	42.2 mi.	17,686.6	13.53v	15,037 min	30.28606	-89.38600	305 Tabor St, Waveland, M
8:20:23 PM	On	20 mph	14 mph	19 mph W	-	0.241 g	0.171 g	42.3 mi.	17,686.7	13.44v	15,039 min	30.28700	-89.38682	606 Herlihy St, Waveland, M
8:22:23 PM	On	29 mph	18 mph	12 mph S	-	0.241 g	0.249 g	42.9 mi.	17,687.3	13.44v	15,041 min	30.28554	-89.39649	Eastcourt Blvd, Waveland, M
8:24:23 PM	On	16 mph	11 mph	11 mph E	-	1.482 g	0.327 g	43.3 mi.	17,687.7	13.56v	15,043 min	30.28610	-89.39110	Amar St, Waveland, MS
8:26:23 PM	On	17 mph	12 mph	14 mph S	-	0.216 g	0.204 g	43.7 mi.	17,688.1	13.53v	15,045 min	30.28380	-89.39437	121 Beverly St, Waveland, M
8:28:23 PM	On	16 mph	12 mph	7 mph W	30 mph	0.180 g	0.261 g	44.1 mi.	17,688.5	13.56v	15,047 min	30.28213	-89.39066	798 Cedar St, Waveland, MS
8:30:23 PM	On	17 mph	12 mph	10 mph E	-	0.837 g	0.408 g	44.6 mi.	17,689.0	13.47v	15,049 min	30.28238	-89.39699	Maple St, Waveland, MS
8:32:23 PM	On	20 mph	15 mph	6 mph SW	-	0.237 g	0.229 g	45.0 mi.	17,689.4	13.53v	15,051 min	30.28122	-89.39704	Taranto St, Waveland, MS
8:34:23 PM	On	20 mph	13 mph	14 mph E	-	1.257 g	0.384 g	45.5 mi.	17,689.9	13.41v	15,053 min	30.28238	-89.39122	907 Maple St, Waveland, MS
8:36:23 PM	On	34 mph	18 mph	9 mph SE	30 mph	1.131 g	0.314 g	46.2 mi.	17,690.6	13.59v	15,055 min	30.28034	-89.38890	503 Waveland Ave, Waveland MS
8:38:23 PM	On	22 mph	15 mph	6 mph S	-	0.204 g	0.229 g	46.6 mi.	17,691.0	13.53v	15,057 min	30.27616	-89.39337	711 Browns Ave, Waveland, M
8:40:23 PM	On	24 mph	17 mph	15 mph SW	-	0.376 g	0.294 g	47.2 mi.	17,691.6	13.50v	15,059 min	30.27147	-89.38917	483 Sears Ave, Waveland, MS
8:42:23 PM	On	21 mph	15 mph	17 mph E	-	0.204 g	0.261 g	47.7 mi.	17,692.1	13.56v	15,061 min	30.27148	-89.38970	101 Sundance Pass, Waveland MS
8:44:23 PM	On	17 mph	14 mph	16 mph SE	-	0.155 g	0.184 g	48.2 mi.	17,692.6	13.47v	15,063 min	30.26747	-89.38756	111 Dane Rd, Waveland, MS
8:46:23 PM	On	32 mph	20 mph	17 mph NW	-	0.192 g	0.171 g	48.8 mi.	17,693.2	13.47v	15,065 min	30.27275	-89.38351	158 Market St, Waveland, MS
8:48:23 PM	On	27 mph	17 mph	12 mph N	-	0.294 g	0.298 g	49.4 mi.	17,693.8	13.35v	15,067 min	30.27459	-89.38728	Gulf Dr, Waveland, MS
8:50:23 PM	On	20 mph	15 mph	20 mph E	-	0.273 g	0.318 g	49.9 mi.	17,694.3	13.50v	15,069 min	30.27571	-89.38610	307 Roberts St, Waveland, MS
8:52:23 PM	On	27 mph	14 mph	20 mph NW	-	0.804 g	0.327 g	50.6 mi.	17,695.0	12.68v	15,071 min	30.27661	-89.38301	218 Water St, Waveland, MS
8:54:23 PM	On	20 mph	16 mph	17 mph SE	-	0.759 g	0.416 g	51.1 mi.	17,695.5	13.56v	15,073 min	30.27849	-89.38423	321 Tide St, Waveland, MS
8:56:23 PM	On	20 mph	18 mph	17 mph NW	-	0.171 g	0.196 g	51.7 mi.	17,696.1	13.59v	15,075 min	30.27834	-89.38266	312 Surf St, Waveland, MS
8:58:23 PM	On	20 mph	18 mph	19 mph SE	-	0.147 g	0.224 g	52.2 mi.	17,696.6	13.53v	15,077 min	30.27778	-89.38075	223 Sandy St, Waveland, MS
9:00:23	On	20 mph	17 mph	19 mph	-	0.184 g	0.306 g	52.8 mi.	17,697.2	13.56v	15,079	30.28112	-89.38323	260 Pine Ridge Dr, Waveland

Attachment: 20211018 - Philip's Pest Control Weekly Report for September 26-30 2021 (9928 : Spread

PM				NW										
9:02:23 PM	On	22 mph	17 mph	18 mph SE	-	0.167 g	0.180 g	53.4 mi.	17,697.8	13.56v	15,081 min	30.27843	-89.37897	213 Farrar Ln, Waveland, M
9:04:23 PM	On	24 mph	16 mph	17 mph NE	-	0.171 g	0.204 g	53.9 mi.	17,698.3	13.53v	15,083 min	30.28331	-89.38267	324 S Central Ave, Wavelan MS
9:06:23 PM	On	34 mph	15 mph	19 mph SE	-	1.110 g	0.294 g	54.3 mi.	17,698.7	13.50v	15,085 min	30.28337	-89.37568	219 Favre St, Waveland, MS
9:08:23 PM	On	20 mph	16 mph	8 mph E	-	0.261 g	0.237 g	55.1 mi.	17,699.5	13.53v	15,087 min	30.28429	-89.37285	199 S Bourgeois St, Wavelar MS
9:10:23 PM	On	24 mph	15 mph	14 mph NW	-	0.229 g	0.567 g	55.6 mi.	17,700.0	13.50v	15,089 min	30.28938	-89.37543	412 Chadwick St, Waveland MS
9:12:23 PM	On	21 mph	17 mph	17 mph NW	-	0.171 g	0.180 g	56.2 mi.	17,700.6	13.53v	15,091 min	30.29451	-89.36990	510 Meadow Ln, Waveland, M
9:14:23 PM	On	19 mph	10 mph	18 mph NW	-	1.053 g	0.408 g	56.5 mi.	17,700.9	13.50v	15,093 min	30.29660	-89.37248	562 Meadow Ln, Waveland, M
9:16:23 PM	On	22 mph	13 mph	22 mph SW	-	1.698 g	0.518 g	57.0 mi.	17,701.4	13.53v	15,095 min	30.29346	-89.36984	412 Jeff Davis Ave, Wavelan MS
9:18:23 PM	On	22 mph	15 mph	6 mph W	-	0.257 g	0.351 g	57.5 mi.	17,701.9	13.53v	15,097 min	30.29717	-89.37631	St Anthony St, Waveland, MS
9:20:23 PM	On	18 mph	9 mph	6 mph W	-	1.437 g	0.416 g	57.9 mi.	17,702.3	13.38v	15,099 min	30.29674	-89.37793	204 Tarpon St, Waveland, MS
9:22:23 PM	On	18 mph	10 mph	18 mph E	-	0.816 g	0.473 g	58.2 mi.	17,702.6	13.53v	15,101 min	30.29530	-89.37957	249 Gulfside St, Waveland, M
9:24:23 PM	On	20 mph	15 mph	19 mph E	-	0.343 g	0.286 g	58.7 mi.	17,703.1	13.50v	15,103 min	30.29385	-89.37816	215 Pompano St, Waveland MS
9:26:23 PM	On	34 mph	17 mph	15 mph N	-	0.273 g	0.327 g	59.3 mi.	17,703.7	13.16v	15,105 min	30.29328	-89.37747	Venus St, Waveland, MS
9:28:23 PM	On	22 mph	18 mph	18 mph NW	-	0.192 g	0.180 g	59.9 mi.	17,704.3	13.50v	15,107 min	30.30055	-89.37981	1203 St Joseph St, Waveland MS
9:30:23 PM	On	29 mph	22 mph	21 mph W	35 mph	0.171 g	0.318 g	60.6 mi.	17,705.0	13.41v	15,109 min	30.30125	-89.39158	Old Spanish Trl, Waveland, MS
9:32:23 PM	On	55 mph	35 mph	55 mph NW	45 mph	1.073 g	0.518 g	61.8 mi.	17,706.2	13.56v	15,111 min	30.30900	-89.38176	9116 MS-43, Waveland, MS
9:34:23 PM	On	60 mph	50 mph	32 mph NW	55 mph	0.184 g	0.294 g	63.4 mi.	17,707.8	13.56v	15,113 min	30.31717	-89.40736	MS-43, Bay St Louis, MS
9:36:23 PM	On	63 mph	59 mph	62 mph N	55 mph	0.114 g	0.069 g	65.4 mi.	17,709.8	13.56v	15,115 min	30.33771	-89.42818	11406 MS-43, Bay St Louis, M
9:38:23 PM	On	62 mph	62 mph	62 mph N	55 mph	0.057 g	0.045 g	67.4 mi.	17,711.8	13.53v	15,117 min	30.36621	-89.42632	13290 MS-43, Kiln, MS
9:40:23 PM	On	63 mph	61 mph	60 mph NW	55 mph	0.078 g	0.037 g	69.6 mi.	17,714.0	13.56v	15,119 min	30.39130	-89.44387	15288 MS-43, Kiln, MS
9:42:23 PM	On	60 mph	52 mph	32 mph N	45 mph	0.069 g	0.229 g	71.4 mi.	17,715.8	13.50v	15,121 min	30.40878	-89.43542	16590 MS-43, Kiln, MS
9:44:23	On	46 mph	34 mph	37 mph	-	0.269 g	0.327 g	72.5 mi.	17,716.9	13.56v	15,123	30.41276	-89.42262	Old Joe Moran St, Kiln, MS

Attachment: 20211018 - Philip's Pest Control Weekly Report for September 26-30 2021 (9928 : Spread

PM				N							min			
9:46:23 PM	On	47 mph	41 mph	40 mph N	-	0.212 g	0.204 g	73.9 mi.	17,718.3	13.53v	15,125 min	30.43154	-89.41706	Joe Moran Rd, Kiln, MS
9:48:23 PM	On	47 mph	19 mph	0 mph E	-	0.294 g	0.510 g	74.5 mi.	17,718.9	12.25v	15,127 min	30.43905	-89.41452	18403 Joe Moran Rd, Kiln, MS
9:48:33 PM	Off	0 mph	0 mph	0 mph E	-	0.000 g	0.000 g	74.5 mi.	17,718.9	12.25v	15,127 min	30.43905	-89.41452	18403 Joe Moran Rd, Kiln, MS

Copyright ©2021 WEX Telematics - gps.wextelematics.com. Generated in 0.6086 seconds.

Attachment: 20211018 - Philip's Pest Control Weekly Report for September 26-30 2021 (9928 : Spread

Activity Detail Overview »

Location Records	61	**Sorted By**	Time
Total Distance Traveled	41.4 mi.	**Selected Vehicle**	15 (vin: 1D7HE42K465713982)
Average Speed	20 mph	**Report Time Period**	Sep 28 5:00 PM to 10:59 PM (CDT)
Landmarked Stops	Show	**Report Created**	October 11, 2021 9:38:10 AM
Max Speed	71 mph		

** Distance is accumulated daily*
** Odometer values are on the spreadsheet export.*
** Only the closest landmark is shown.*
** Landmarks over 3.8 miles wide have been excluded.*
** Run Time is based on Total GPS Device Hours.*



Philips Pest Control LLC

Export Data | Email Report

Speed Graphs »

show/hid

Low-Speed: inst-speed is under 15 mph | No Address: address or speed-limit unknown | Efficient: inst-speed within 10 mph of speed-limit | Stop-n-Go: zero inst-speed and nonzero max-speed | Speeding: inst-speed more than 10 mph over speed-limit | Slow-Poke: inst-speed between 15 mph and 10 mph under limit

Attachment: 20211018 - Philip's Pest Control Weekly Report for September 26-30 2021 (9928 : Spread

Activity Detail Report »

Selected Vehicle: 15

Tue Sep 28, 2021

Time	Ignition	In-Cab Alert	Max Speed	Avg Speed	Inst Speed	Speed Limit	Max Accel	Max Decel	Distance	Odometer	Voltage	Run Time	Latitude	Longitude	Location
5:00:59 PM	On		0 mph	0 mph	0 mph N	-	0.000 g	0.000 g	0.0 mi.	17,877.8	12.65v	15,533 min	30.43931	-89.41460	18403 Joe Moran Rd, Kiln, MS
5:02:00 PM	Off		0 mph	0 mph	0 mph N	-	0.000 g	0.000 g	0.0 mi.	17,877.8	12.65v	15,534 min	30.43931	-89.41460	18403 Joe Moran Rd, Kiln, MS
5:10:22 PM	On		0 mph	0 mph	0 mph N	-	0.000 g	0.000 g	0.7 mi.	17,878.5	13.98v	15,534 min	30.43931	-89.41460	18403 Joe Moran Rd, Kiln, MS
5:12:22 PM	On		7 mph	0 mph	0 mph S	-	0.759 g	0.518 g	0.8 mi.	17,878.6	13.56v	15,536 min	30.43900	-89.41451	18403 Joe Moran Rd, Kiln, MS
5:14:22 PM	On		0 mph	0 mph	0 mph S	-	0.000 g	0.000 g	0.8 mi.	17,878.6	13.50v	15,538 min	30.43900	-89.41451	18403 Joe Moran Rd, Kiln, MS
5:16:22 PM	On		0 mph	0 mph	0 mph S	-	0.000 g	0.000 g	0.8 mi.	17,878.6	13.56v	15,540 min	30.43900	-89.41451	18403 Joe Moran Rd, Kiln, MS
5:18:22 PM	On		0 mph	0 mph	0 mph S	-	0.000 g	0.000 g	0.8 mi.	17,878.6	13.53v	15,542 min	30.43900	-89.41451	18403 Joe Moran Rd, Kiln, MS
5:20:22 PM	On		0 mph	0 mph	0 mph S	-	0.000 g	0.000 g	0.8 mi.	17,878.6	13.38v	15,544 min	30.43900	-89.41451	18403 Joe Moran Rd, Kiln, MS
5:22:22 PM	On		9 mph	1 mph	0 mph S	-	1.167 g	0.453 g	0.8 mi.	17,878.6	13.41v	15,546 min	30.43852	-89.41446	18403 Joe Moran Rd, Kiln, MS
5:24:22 PM	On		37 mph	10 mph	37 mph S	-	0.971 g	0.498 g	1.1 mi.	17,878.9	13.47v	15,548 min	30.43508	-89.41704	Joe Moran Rd, Kiln, MS
5:26:22 PM	On		48 mph	43 mph	43 mph S	-	0.588 g	0.376 g	2.6 mi.	17,880.4	13.47v	15,550 min	30.41499	-89.42254	Old Joe Moran St, Kiln, MS
5:28:22 PM	On		48 mph	27 mph	47 mph W	65 mph	0.861 g	0.396 g	3.4 mi.	17,881.2	13.50v	15,552 min	30.40698	-89.42998	Kiln-Delisle Rd, Kiln, MS
5:30:22 PM	On		50 mph	28 mph	40 mph SW	45 mph	0.906 g	0.408 g	4.5 mi.	17,882.3	13.47v	15,554 min	30.40596	-89.44374	16303 MS-43, Kiln, MS
5:32:22 PM	On		62 mph	56 mph	54 mph S	55 mph	0.135 g	0.204 g	4.7 mi.	17,882.5	13.47v	15,556 min	30.38237	-89.43889	MS-43, Kiln, MS
5:34:22 PM	On		67 mph	58 mph	47 mph S	55 mph	0.294 g	0.135 g	6.7 mi.	17,884.5	13.44v	15,558 min	30.35830	-89.42340	MS-43, Bay St Louis, MS
5:36:22 PM	On		63 mph	59 mph	62 mph SE	55 mph	0.396 g	0.216 g	8.6 mi.	17,886.4	13.41v	15,560 min	30.33131	-89.42588	MS-43, Bay St Louis, MS
5:38:22 PM	On		62 mph	50 mph	32 mph S	35 mph	0.147 g	0.204 g	10.3 mi.	17,888.1	13.47v	15,562 min	30.31482	-89.40711	10121 Kiln Waveland Cutoff R Bay St Louis, MS
5:40:22	On		40 mph	36 mph	34 mph	35 mph	0.082 g	0.147 g	11.5 mi.	17,889.3	13.44v	15,564	30.30050	-89.39889	2129 Waveland Ave, Waveland,

Attachment: 20211018 - Philip's Pest Control Weekly Report for September 26-30 2021 (9928 : Spread

PM				SE								min			MS
5:42:22 PM	On		43 mph	23 mph	9 mph SW	-	0.216 g	0.306 g	12.3 mi.	17,890.1	13.41v	15,566 min	30.29827	-89.39037	700 Boyd St, Waveland, MS
5:44:22 PM	On		26 mph	13 mph	26 mph N	-	1.371 g	0.327 g	14.0 mi.	17,891.8	13.50v	15,568 min	30.30057	-89.39008	1548 Margie St, Waveland, MS
5:46:22 PM	On		43 mph	27 mph	38 mph W	45 mph	0.906 g	0.498 g	15.2 mi.	17,893.0	13.41v	15,570 min	30.29894	-89.40355	946 US-90, Waveland, MS
5:48:22 PM	On		65 mph	61 mph	65 mph W	65 mph	0.102 g	0.033 g	16.0 mi.	17,893.8	13.44v	15,572 min	30.29972	-89.43746	US-90, Bay St Louis, MS
5:50:22 PM	On		65 mph	65 mph	65 mph W	65 mph	0.049 g	0.057 g	18.2 mi.	17,896.0	13.53v	15,574 min	30.30083	-89.47373	US-90, Bay St Louis, MS
5:52:22 PM	On		65 mph	40 mph	29 mph S	-	0.376 g	0.314 g	19.6 mi.	17,897.4	13.47v	15,576 min	30.29389	-89.48168	Oak St, Bay St Louis, MS
5:54:22 PM	On		45 mph	28 mph	45 mph N	-	1.563 g	0.416 g	20.5 mi.	17,898.3	13.53v	15,578 min	30.29518	-89.48175	Oak St, Bay St Louis, MS
5:56:22 PM	On		65 mph	33 mph	65 mph E	65 mph	1.429 g	0.306 g	21.6 mi.	17,899.4	13.53v	15,580 min	30.30046	-89.46983	US-90, Bay St Louis, MS
5:58:22 PM	On		65 mph	65 mph	65 mph E	65 mph	0.057 g	0.045 g	23.7 mi.	17,901.5	13.47v	15,582 min	30.29931	-89.43357	6173 US-90, Bay St Louis, MS
6:00:22 PM	On		65 mph	58 mph	45 mph E	45 mph	0.082 g	0.082 g	25.6 mi.	17,903.4	13.53v	15,584 min	30.29882	-89.40145	US-90, Waveland, MS
6:02:22 PM	On		45 mph	40 mph	36 mph E	45 mph	0.078 g	0.204 g	27.0 mi.	17,904.8	13.44v	15,586 min	30.30532	-89.38023	413 US-90, Waveland, MS
6:04:22 PM	On		30 mph	3 mph	0 mph NW	45 mph	0.122 g	0.543 g	28.3 mi.	17,906.1	13.50v	15,588 min	30.30491	-89.37962	405 US-90, Waveland, MS
6:06:22 PM	On		0 mph	0 mph	0 mph NW	45 mph	0.000 g	0.000 g	28.3 mi.	17,906.1	13.56v	15,590 min	30.30491	-89.37962	405 US-90, Waveland, MS
6:08:06 PM		Idling - OBD	0 mph	0 mph	0 mph NW	45 mph	0.000 g	0.000 g	28.3 mi.	17,906.1	13.53v	15,590 min	30.30491	-89.37962	405 US-90, Waveland, MS
6:08:22 PM	On		0 mph	0 mph	0 mph NW	45 mph	0.000 g	0.000 g	28.3 mi.	17,906.1	13.56v	15,592 min	30.30491	-89.37962	405 US-90, Waveland, MS
6:10:22 PM	On		0 mph	0 mph	0 mph NW	45 mph	0.000 g	0.000 g	28.3 mi.	17,906.1	13.53v	15,594 min	30.30491	-89.37962	405 US-90, Waveland, MS
6:12:22 PM	On		0 mph	0 mph	0 mph NW	45 mph	0.000 g	0.000 g	28.3 mi.	17,906.1	13.56v	15,596 min	30.30491	-89.37962	405 US-90, Waveland, MS
6:13:06 PM		Idling - OBD	0 mph	0 mph	0 mph NW	45 mph	0.000 g	0.000 g	28.3 mi.	17,906.1	13.50v	15,596 min	30.30491	-89.37962	405 US-90, Waveland, MS
6:14:22 PM	On		0 mph	0 mph	0 mph NW	45 mph	0.000 g	0.000 g	28.3 mi.	17,906.1	13.59v	15,598 min	30.30491	-89.37962	405 US-90, Waveland, MS
6:16:22 PM	On		0 mph	0 mph	0 mph NW	45 mph	0.000 g	0.000 g	28.3 mi.	17,906.1	13.35v	15,600 min	30.30491	-89.37962	405 US-90, Waveland, MS
6:18:22 PM	On		0 mph	0 mph	0 mph NW	45 mph	0.000 g	0.000 g	28.3 mi.	17,906.1	13.53v	15,602 min	30.30491	-89.37962	405 US-90, Waveland, MS
6:20:22	On		0 mph	0 mph	0 mph	45 mph	0.000 g	0.000 g	28.3 mi.	17,906.1	13.56v	15,604	30.30491	-89.37962	405 US-90, Waveland, MS

Attachment: 20211018 - Philip's Pest Control Weekly Report for September 26-30 2021 (9928 : Spread

PM					NW							min			
6:22:22 PM	On		0 mph	0 mph	0 mph NW	45 mph	0.000 g	0.000 g	28.3 mi.	17,906.1	13.53v	15,606 min	30.30491	-89.37962	405 US-90, Waveland, MS
6:23:32 PM		Idling - OBD	0 mph	0 mph	0 mph NW	45 mph	0.000 g	0.000 g	28.3 mi.	17,906.1	13.56v	15,606 min	30.30491	-89.37962	405 US-90, Waveland, MS
6:24:22 PM	On		0 mph	0 mph	0 mph NW	45 mph	0.000 g	0.000 g	28.3 mi.	17,906.1	13.59v	15,608 min	30.30491	-89.37962	405 US-90, Waveland, MS
6:26:22 PM	On		0 mph	0 mph	0 mph NW	45 mph	0.000 g	0.000 g	28.3 mi.	17,906.1	13.59v	15,610 min	30.30491	-89.37962	405 US-90, Waveland, MS
6:28:22 PM	On		0 mph	0 mph	0 mph NW	45 mph	0.000 g	0.000 g	28.3 mi.	17,906.1	13.59v	15,612 min	30.30491	-89.37962	405 US-90, Waveland, MS
6:30:22 PM	On		0 mph	0 mph	0 mph NW	45 mph	0.000 g	0.000 g	28.3 mi.	17,906.1	13.53v	15,614 min	30.30491	-89.37962	405 US-90, Waveland, MS
6:32:22 PM	On		0 mph	0 mph	0 mph NW	45 mph	0.000 g	0.000 g	28.3 mi.	17,906.1	13.59v	15,616 min	30.30491	-89.37962	405 US-90, Waveland, MS
6:33:32 PM		Idling - OBD	0 mph	0 mph	0 mph NW	45 mph	0.000 g	0.000 g	28.3 mi.	17,906.1	13.41v	15,616 min	30.30491	-89.37962	405 US-90, Waveland, MS
6:34:22 PM	On		0 mph	0 mph	0 mph NW	45 mph	0.000 g	0.000 g	28.3 mi.	17,906.1	13.53v	15,618 min	30.30491	-89.37962	405 US-90, Waveland, MS
6:36:22 PM	On		0 mph	0 mph	0 mph NW	45 mph	0.000 g	0.000 g	28.3 mi.	17,906.1	13.53v	15,620 min	30.30491	-89.37962	405 US-90, Waveland, MS
6:38:22 PM	On		17 mph	3 mph	4 mph E	45 mph	1.347 g	0.531 g	28.4 mi.	17,906.2	13.22v	15,622 min	30.30582	-89.37906	US-90, Waveland, MS
6:40:22 PM	On		60 mph	38 mph	57 mph W	55 mph	0.837 g	0.139 g	29.6 mi.	17,907.4	13.44v	15,624 min	30.31352	-89.39618	10090 MS-603, Bay St Louis, M
6:42:22 PM	On		69 mph	60 mph	68 mph NW	65 mph	0.065 g	0.069 g	31.6 mi.	17,909.4	13.41v	15,626 min	30.32873	-89.42404	MS-43, Bay St Louis, MS
6:44:22 PM	On		70 mph	68 mph	65 mph N	55 mph	0.057 g	0.114 g	33.9 mi.	17,911.7	13.35v	15,628 min	30.35975	-89.42382	MS-43, Kiln, MS
6:46:22 PM	On		70 mph	58 mph	49 mph N	55 mph	0.069 g	0.192 g	35.8 mi.	17,913.6	13.44v	15,630 min	30.38402	-89.43957	14514 MS-43, Kiln, MS
6:48:22 PM	On		71 mph	59 mph	45 mph E	45 mph	0.094 g	0.171 g	37.8 mi.	17,915.6	13.44v	15,632 min	30.40649	-89.43994	16422 MS-43, Kiln, MS
6:50:22 PM	On		50 mph	35 mph	32 mph E	-	0.624 g	0.273 g	39.0 mi.	17,916.8	13.44v	15,634 min	30.41059	-89.42623	Old Joe Moran St, Kiln, MS
6:52:22 PM	On		45 mph	36 mph	6 mph NE	-	0.298 g	0.294 g	40.3 mi.	17,918.1	13.50v	15,636 min	30.42544	-89.42011	Joe Moran Rd, Kiln, MS
6:54:22 PM	On		53 mph	31 mph	9 mph N	-	0.441 g	0.384 g	41.3 mi.	17,919.1	13.47v	15,638 min	30.43818	-89.41459	Joe Moran Rd, Kiln, MS
6:56:22 PM	On		12 mph	2 mph	0 mph E	-	0.224 g	0.510 g	41.4 mi.	17,919.2	12.68v	15,640 min	30.43901	-89.41453	18403 Joe Moran Rd, Kiln, MS
6:56:32 PM	Off		0 mph	0 mph	0 mph E	-	0.000 g	0.000 g	41.4 mi.	17,919.2	12.65v	15,641 min	30.43901	-89.41453	18403 Joe Moran Rd, Kiln, MS

Attachment: 20211018 - Philip's Pest Control Weekly Report for September 26-30 2021 (9928 : Spread

Copyright ©2021 WEX Telematics - gps.wextelematics.com. Generated in 0.3761 seconds.

Activity Detail Overview »

Location Records	121	**Sorted By**	Time
Total Distance Traveled	110.5 mi.	**Selected Vehicle**	15 (vin: 1D7HE42K465713982)
Average Speed	28 mph	**Report Time Period**	Sep 30 5:00 PM to 10:59 PM (CDT)
Landmarked Stops	Show	**Report Created**	October 11, 2021 10:34:55 AM
Max Speed	81 mph		

** Distance is accumulated daily*
** Odometer values are on the spreadsheet export.*
** Only the closest landmark is shown.*
** Landmarks over 3.8 miles wide have been excluded.*
** Run Time is based on Total GPS Device Hours.*

WEX TELEMATICS

Philips Pest Control LLC

Export Data | Email Report

Speed Graphs »

show/hid

Low-Speed: inst-speed is under 15 mph | No Address: address or speed-limit unknown | Efficient: inst-speed within 10 mph of speed-limit | Stop-n-Go: zero inst-speed and nonzero max-speed | Speeding: inst-speed more than 10 mph over speed-limit | Slow-Poke: inst-speed between 15 mph and 10 mph under limit

Attachment: 20211018 - Philip's Pest Control Weekly Report for September 26-30 2021 (9928 : Spread

Activity Detail Report »

Selected Vehicle: 15

Thu Sep 30, 2021

Time	Ignition	In-Cab Alert	Max Speed	Avg Speed	Inst Speed	Speed Limit	Max Accel	Max Decel	Distance	Odometer	Voltage	Run Time	Latitude	Longitude	Location
5:09:38 PM	On		9 mph	0 mph	9 mph S	-	0.000 g	0.000 g	0.0 mi.	18,089.5	13.59v	15,747 min	30.43893	-89.41449	Joe Moran Rd, Kiln, MS
5:11:37 PM	On		9 mph	1 mph	0 mph N	-	0.159 g	0.531 g	0.1 mi.	18,089.6	11.70v	15,749 min	30.43839	-89.41454	18403 Joe Moran Rd, Kiln, MS
5:13:37 PM	On		0 mph	0 mph	0 mph N	-	0.000 g	0.000 g	0.1 mi.	18,089.6	12.31v	15,751 min	30.43839	-89.41454	18403 Joe Moran Rd, Kiln, MS
5:15:37 PM	On		9 mph	1 mph	9 mph W	-	0.780 g	0.461 g	0.1 mi.	18,075.3	12.28v	15,753 min	30.43811	-89.41469	Joe Moran Rd, Kiln, MS
5:17:37 PM	On		45 mph	36 mph	37 mph S	-	0.273 g	0.384 g	1.3 mi.	18,076.5	12.28v	15,755 min	30.42289	-89.42129	17299 Old Joe Moran St, Kiln MS
5:19:37 PM	On		46 mph	39 mph	19 mph S	-	0.657 g	0.371 g	2.6 mi.	18,077.8	12.13v	15,757 min	30.40699	-89.42731	16023 Old Joe Moran St, Kiln MS
5:21:37 PM	On		57 mph	37 mph	44 mph SW	45 mph	0.882 g	0.331 g	3.4 mi.	18,078.6	12.34v	15,759 min	30.40472	-89.44533	16233 MS-43, Kiln, MS
5:23:37 PM	On		56 mph	51 mph	53 mph S	55 mph	0.147 g	0.102 g	5.1 mi.	18,080.3	12.22v	15,761 min	30.38277	-89.43907	MS-43, Kiln, MS
5:25:37 PM	On		73 mph	64 mph	61 mph S	55 mph	0.171 g	0.057 g	7.2 mi.	18,082.4	12.31v	15,763 min	30.35601	-89.42253	13011 MS-603, Bay St Louis MS
5:27:37 PM	On		70 mph	67 mph	65 mph SE	65 mph	0.082 g	0.090 g	9.3 mi.	18,084.5	12.25v	15,765 min	30.32601	-89.42210	MS-43, Bay St Louis, MS
5:29:37 PM	On		63 mph	37 mph	0 mph NW	-	0.147 g	0.237 g	10.6 mi.	18,085.8	12.10v	15,767 min	30.31686	-89.40871	4016 Nile St, Bay St Louis, MS
5:31:37 PM	On		12 mph	0 mph	6 mph W	-	2.245 g	0.204 g	10.7 mi.	18,085.9	12.13v	15,769 min	30.31709	-89.40920	5000 Amazon St, Bay St Louis MS
5:33:37 PM	On		6 mph	0 mph	0 mph W	-	0.000 g	0.306 g	10.7 mi.	18,085.9	11.86v	15,771 min	30.31709	-89.40920	5007 Amazon St, Bay St Louis MS
5:35:37 PM	On		9 mph	6 mph	0 mph W	-	0.555 g	0.384 g	11.4 mi.	18,086.6	12.16v	15,773 min	30.31710	-89.41244	10779 Jordan St, Bay St Louis MS
5:37:37 PM	On		8 mph	4 mph	8 mph E	-	0.747 g	0.510 g	11.5 mi.	18,086.7	12.77v	15,775 min	30.31712	-89.41018	5029 Amazon St, Bay St Louis MS
5:39:37 PM	On		17 mph	5 mph	8 mph W	-	0.645 g	0.453 g	11.7 mi.	18,086.9	12.31v	15,777 min	30.31778	-89.41116	5036 Pearl St, Bay St Louis, MS
5:41:37 PM	On		10 mph	6 mph	0 mph E	-	1.041 g	0.543 g	11.9 mi.	18,087.1	12.52v	15,779 min	30.31781	-89.41043	4062 Nile St, Bay St Louis, MS
5:43:37	On		22 mph	9 mph	15 mph	-	1.437 g	0.408 g	12.2 mi.	18,087.4	13.35v	15,781	30.31582	-89.41282	5112 Tombigbee St, Bay St

Attachment: 20211018 - Philip's Pest Control Weekly Report for September 26-30 2021 (9928 : Spread

PM				W							min			Louis, MS
5:45:37 PM	On	35 mph	23 mph	29 mph W	-	0.714 g	0.396 g	12.9 mi.	18,088.1	13.31v	15,783 min	30.31209	-89.41797	5148 Trout St, Bay St Louis, M
5:47:37 PM	On	30 mph	13 mph	11 mph W	-	0.861 g	0.518 g	13.4 mi.	18,088.6	12.28v	15,785 min	30.31442	-89.42188	Apricot Dr, Bay St Louis, MS
5:49:37 PM	On	11 mph	8 mph	9 mph E	-	0.816 g	0.510 g	13.7 mi.	18,088.9	12.28v	15,787 min	30.31449	-89.42465	5811 Apricot Dr, Bay St Loui MS
5:51:37 PM	On	10 mph	6 mph	4 mph N	-	0.861 g	0.371 g	14.0 mi.	18,089.2	12.25v	15,789 min	30.31454	-89.42146	9022 Bayou Dr, Bay St Louis MS
5:53:37 PM	On	24 mph	18 mph	21 mph W	-	0.249 g	0.318 g	14.6 mi.	18,089.8	12.22v	15,791 min	30.32154	-89.42419	10170 Bayou Dr, Bay St Loui MS
5:55:37 PM	On	21 mph	6 mph	9 mph S	-	0.000 g	0.371 g	14.9 mi.	18,090.1	12.25v	15,793 min	30.31961	-89.42547	10249 Walnut Dr, Bay St Loui MS
5:57:37 PM	On	11 mph	11 mph	9 mph S	-	1.665 g	0.114 g	15.2 mi.	18,090.4	12.25v	15,795 min	30.31410	-89.42552	10081 Walnut Dr, Bay St Loui MS
5:59:37 PM	On	10 mph	8 mph	8 mph N	-	0.906 g	0.429 g	15.5 mi.	18,090.7	12.25v	15,797 min	30.31375	-89.42555	10050 Walnut Dr, Bay St Loui MS
6:01:37 PM	On	11 mph	9 mph	11 mph N	-	0.090 g	0.171 g	15.8 mi.	18,091.0	12.37v	15,799 min	30.31814	-89.42554	10228 Walnut Dr, Bay St Loui MS
6:03:37 PM	On	21 mph	9 mph	18 mph W	-	0.837 g	0.371 g	16.1 mi.	18,091.3	13.35v	15,801 min	30.32152	-89.42692	10254 Bayou Dr, Bay St Louis MS
6:05:37 PM	On	35 mph	10 mph	35 mph W	-	0.722 g	0.327 g	16.4 mi.	18,091.6	13.28v	15,803 min	30.32260	-89.43180	10886 Harbor Dr, Bay St Loui MS
6:07:37 PM	On	34 mph	12 mph	10 mph N	-	0.114 g	0.273 g	16.8 mi.	18,092.0	13.31v	15,805 min	30.32743	-89.43300	11098 Garfield St, Bay St Loui MS
6:09:37 PM	On	10 mph	8 mph	9 mph S	-	1.098 g	0.359 g	17.1 mi.	18,092.3	13.50v	15,807 min	30.32376	-89.43301	Garfield St, Bay St Louis, MS
6:11:37 PM	On	21 mph	8 mph	1 mph E	-	0.861 g	0.461 g	17.4 mi.	18,092.6	13.31v	15,809 min	30.32247	-89.43368	10889 Harbor Dr, Bay St Loui MS
6:13:37 PM	On	25 mph	9 mph	8 mph E	-	0.816 g	0.543 g	17.7 mi.	18,092.9	13.50v	15,811 min	30.32584	-89.43218	6027 Polk St, Bay St Louis, MS
6:15:37 PM	On	11 mph	10 mph	9 mph NE	-	1.743 g	0.237 g	18.0 mi.	18,093.2	13.47v	15,813 min	30.32623	-89.42674	6191 Polk St, Bay St Louis, MS
6:17:37 PM	On	10 mph	7 mph	7 mph W	-	0.714 g	0.441 g	18.2 mi.	18,093.4	13.44v	15,815 min	30.32589	-89.42917	6114 Polk St, Bay St Louis, MS
6:19:37 PM	On	9 mph	6 mph	0 mph W	-	0.204 g	0.567 g	18.5 mi.	18,093.7	13.44v	15,817 min	30.32586	-89.43286	6009 Polk St, Bay St Louis, MS
6:21:37 PM	On	17 mph	1 mph	17 mph S	-	0.792 g	0.000 g	18.5 mi.	18,093.7	13.47v	15,819 min	30.32541	-89.43293	10141 Garfield St, Bay St Loui MS
6:23:37 PM	On	34 mph	15 mph	34 mph S	-	1.347 g	0.306 g	18.7 mi.	18,093.9	13.50v	15,821 min	30.32053	-89.43009	10837 Harbor Dr, Bay St Louis MS
6:25:37 PM	On	37 mph	31 mph	31 mph S	-	0.135 g	0.224 g	20.1 mi.	18,095.3	13.50v	15,823 min	30.30605	-89.42650	Harbor Dr, Bay St Louis, MS
6:27:37	On	35 mph	25 mph	35 mph	-	0.420 g	0.261 g	20.2 mi.	18,095.4	13.50v	15,825	30.30937	-89.41783	9180 Crane St, Bay St Louis, MS

Attachment: 20211018 - Philip's Pest Control Weekly Report for September 26-30 2021 (9928 : Spread

PM				N						min				
6:29:37 PM	On	35 mph	25 mph	24 mph E	-	0.282 g	0.249 g	21.0 mi.	18,096.2	13.50v	15,827 min	30.31576	-89.41443	5185 Tombigbee St, Bay St Louis, MS
6:31:37 PM	On	25 mph	15 mph	0 mph NE	35 mph	0.216 g	0.396 g	21.5 mi.	18,096.7	13.53v	15,829 min	30.31649	-89.40692	10198 Kiln Waveland Cutoff I Bay St Louis, MS
6:33:37 PM	On	61 mph	51 mph	61 mph NW	55 mph	1.008 g	0.069 g	23.2 mi.	18,098.4	13.53v	15,831 min	30.33320	-89.42683	MS-43, Bay St Louis, MS
6:35:37 PM	On	65 mph	58 mph	27 mph N	55 mph	0.224 g	0.531 g	25.1 mi.	18,100.3	13.56v	15,833 min	30.35967	-89.42375	MS-43, Kiln, MS
6:37:37 PM	On	67 mph	49 mph	60 mph N	55 mph	1.143 g	0.339 g	27.1 mi.	18,102.3	13.59v	15,835 min	30.37970	-89.43766	14098 MS-43, Kiln, MS
6:39:37 PM	On	63 mph	56 mph	47 mph NE	45 mph	0.069 g	0.090 g	29.0 mi.	18,104.2	13.50v	15,837 min	30.40402	-89.44574	16160 MS-43, Kiln, MS
6:41:37 PM	On	56 mph	44 mph	52 mph N	55 mph	0.102 g	0.318 g	30.8 mi.	18,106.0	13.50v	15,839 min	30.41890	-89.43284	MS-43, Kiln, MS
6:43:37 PM	On	52 mph	44 mph	49 mph NW	55 mph	0.298 g	0.184 g	31.1 mi.	18,106.3	13.59v	15,841 min	30.43164	-89.44559	MS-43, Kiln, MS
6:45:37 PM	On	61 mph	56 mph	57 mph NW	55 mph	0.078 g	0.102 g	32.9 mi.	18,108.1	13.56v	15,843 min	30.44900	-89.46778	MS-43, Kiln, MS
6:47:37 PM	On	70 mph	60 mph	55 mph NW	55 mph	0.171 g	0.331 g	34.9 mi.	18,110.1	13.53v	15,845 min	30.46970	-89.49112	20548 MS-43, Picayune, MS
6:49:37 PM	On	65 mph	62 mph	64 mph N	55 mph	0.057 g	0.057 g	37.0 mi.	18,112.2	13.59v	15,847 min	30.49925	-89.49545	MS-43, Picayune, MS
6:51:37 PM	On	65 mph	57 mph	57 mph W	55 mph	0.204 g	0.180 g	38.9 mi.	18,114.1	13.59v	15,849 min	30.51664	-89.51203	MS-43, Picayune, MS
6:53:37 PM	On	57 mph	16 mph	14 mph N	-	0.759 g	0.531 g	40.5 mi.	18,115.7	13.53v	15,851 min	30.51932	-89.51778	East Pointe, Picayune, MS
6:55:37 PM	On	16 mph	14 mph	14 mph S	-	0.363 g	0.204 g	41.0 mi.	18,116.2	13.56v	15,853 min	30.52106	-89.51777	East Pointe, Picayune, MS
6:57:37 PM	On	52 mph	20 mph	34 mph N	-	0.327 g	0.237 g	41.8 mi.	18,117.0	13.56v	15,855 min	30.51756	-89.52341	24018 Rester Rd, Picayune, M
6:59:37 PM	On	49 mph	41 mph	39 mph N	-	0.229 g	0.229 g	42.0 mi.	18,117.2	13.41v	15,857 min	30.53417	-89.51907	Rester Rd, Picayune, MS
7:01:37 PM	On	52 mph	40 mph	52 mph NW	35 mph	0.269 g	0.384 g	43.3 mi.	18,118.5	13.56v	15,859 min	30.54976	-89.51456	Leetown Rd, Picayune, MS
7:03:37 PM	On	57 mph	37 mph	28 mph N	-	0.180 g	0.339 g	44.6 mi.	18,119.8	13.47v	15,861 min	30.56673	-89.51903	27170 Hugh Lee Rd, Picayune MS
7:05:37 PM	On	29 mph	7 mph	6 mph N	-	0.837 g	0.510 g	44.8 mi.	18,120.0	13.50v	15,863 min	30.56907	-89.51832	Woodlock Ridge Rd, Picayune MS
7:07:37 PM	On	14 mph	5 mph	5 mph NW	-	0.861 g	0.518 g	45.0 mi.	18,120.2	13.53v	15,865 min	30.57072	-89.51901	Woodlock Ridge Rd, Picayune MS
7:09:37 PM	On	19 mph	12 mph	16 mph S	-	0.971 g	0.498 g	45.4 mi.	18,120.6	13.53v	15,867 min	30.56531	-89.51906	Hugh Lee Rd, Picayune, MS
7:11:37	On	45 mph	29 mph	45 mph	35 mph	0.351 g	0.318 g	46.3 mi.	18,121.5	13.53v	15,869	30.55193	-89.51562	Leetown Rd, Picayune, MS

Attachment: 20211018 - Philip's Pest Control Weekly Report for September 26-30 2021 (9928 : Spread

PM				S							min				
7:13:37 PM	On		55 mph	46 mph	53 mph S	35 mph	0.237 g	0.192 g	49.1 mi.	18,124.3	13.50v	15,871 min	30.53237	-89.50385	Leetown Rd, Picayune, MS
7:15:37 PM	On		63 mph	52 mph	5 mph W	35 mph	0.453 g	0.351 g	49.2 mi.	18,124.4	13.59v	15,873 min	30.50888	-89.49596	24001 Leetown Rd, Picayune MS
7:16:09 PM		Speeding - OBD	81 mph	58 mph	81 mph S	55 mph	0.282 g	0.000 g	49.7 mi.	18,124.9	13.53v	15,873 min	30.50132	-89.49542	MS-43, Picayune, MS
7:17:03 PM		Speeding - OBD	81 mph	70 mph	76 mph S	55 mph	0.282 g	0.090 g	50.8 mi.	18,126.0	13.53v	15,873 min	30.48463	-89.49534	MS-43, Picayune, MS
7:17:37 PM	On		81 mph	70 mph	66 mph S	55 mph	0.282 g	0.192 g	51.5 mi.	18,126.7	13.56v	15,875 min	30.47510	-89.49351	21131 MS-43, Picayune, MS
7:19:37 PM	On		73 mph	66 mph	17 mph SE	55 mph	0.122 g	0.331 g	53.7 mi.	18,128.9	13.41v	15,877 min	30.45110	-89.47021	MS-43, Picayune, MS
7:21:37 PM	On		19 mph	10 mph	0 mph SW	-	0.465 g	0.224 g	54.1 mi.	18,129.3	13.56v	15,879 min	30.45199	-89.46699	5046 Ivanhoe Dr, Kiln, MS
7:23:37 PM	On		0 mph	0 mph	0 mph SW	-	0.000 g	0.000 g	54.1 mi.	18,129.3	13.56v	15,881 min	30.45199	-89.46699	5046 Ivanhoe Dr, Kiln, MS
7:25:37 PM	On		14 mph	5 mph	9 mph NW	-	0.906 g	0.396 g	55.7 mi.	18,130.9	13.28v	15,883 min	30.45327	-89.46756	Ivanhoe Dr, Kiln, MS
7:27:37 PM	On		76 mph	42 mph	56 mph SE	55 mph	0.331 g	0.159 g	57.1 mi.	18,132.3	13.53v	15,885 min	30.44185	-89.45351	MS-43, Kiln, MS
7:29:37 PM	On		64 mph	52 mph	46 mph S	55 mph	0.135 g	0.159 g	58.9 mi.	18,134.1	13.56v	15,887 min	30.42708	-89.43407	17477 MS-43, Kiln, MS
7:31:37 PM	On		59 mph	54 mph	55 mph W	45 mph	0.082 g	0.114 g	60.7 mi.	18,135.9	13.53v	15,889 min	30.40627	-89.44297	16327 MS-43, Kiln, MS
7:33:37 PM	On		60 mph	56 mph	60 mph S	55 mph	0.102 g	0.082 g	62.6 mi.	18,137.8	13.47v	15,891 min	30.38268	-89.43902	MS-43, Kiln, MS
7:35:37 PM	On		63 mph	60 mph	50 mph S	55 mph	0.139 g	0.204 g	64.6 mi.	18,139.8	13.50v	15,893 min	30.35761	-89.42315	MS-43, Bay St Louis, MS
7:37:37 PM	On		64 mph	59 mph	60 mph SE	55 mph	0.102 g	0.078 g	66.5 mi.	18,141.7	13.56v	15,895 min	30.33081	-89.42550	MS-43, Bay St Louis, MS
7:39:37 PM	On		65 mph	61 mph	55 mph E	55 mph	0.069 g	0.057 g	68.5 mi.	18,143.7	13.59v	15,897 min	30.31375	-89.39862	10199 MS-603, Bay St Louis, MS
7:41:37 PM	On		54 mph	18 mph	13 mph E	-	1.984 g	0.359 g	69.2 mi.	18,144.4	13.56v	15,899 min	30.31628	-89.39913	4201 4th St, Bay St Louis, MS
7:43:37 PM	On		24 mph	15 mph	18 mph W	-	0.318 g	0.261 g	69.7 mi.	18,144.9	13.53v	15,901 min	30.31450	-89.39469	2nd St, Bay St Louis, MS
7:45:37 PM	On		30 mph	19 mph	23 mph S	25 mph	1.449 g	0.510 g	70.4 mi.	18,145.6	13.53v	15,903 min	30.30674	-89.39750	9065 Ave B, Bay St Louis, MS
7:47:37 PM	On		45 mph	22 mph	45 mph W	45 mph	0.984 g	0.229 g	71.1 mi.	18,146.3	13.53v	15,905 min	30.29902	-89.40136	924 US-90, Waveland, MS
7:49:37 PM	On		70 mph	60 mph	70 mph W	65 mph	0.102 g	0.024 g	73.1 mi.	18,148.3	13.50v	15,907 min	30.29968	-89.43453	US-90, Bay St Louis, MS
7:51:37	On		70 mph	70 mph	70 mph	65 mph	0.082 g	0.065 g	75.4 mi.	18,150.6	13.56v	15,909	30.30093	-89.47367	US-90, Bay St Louis, MS

Attachment: 20211018 - Philip's Pest Control Weekly Report for September 26-30 2021 (9928 : Spread

PM				W							min			
7:53:37 PM	On	70 mph	38 mph	30 mph S	-	0.237 g	0.273 g	76.7 mi.	18,151.9	13.53v	15,911 min	30.29490	-89.48174	Oak St, Bay St Louis, MS
7:55:37 PM	On	34 mph	18 mph	13 mph E	-	0.951 g	0.384 g	77.3 mi.	18,152.5	13.50v	15,913 min	30.28906	-89.47882	9107 Kingwood St, Bay St Lou MS
7:57:37 PM	On	32 mph	12 mph	32 mph N	-	0.678 g	0.473 g	77.7 mi.	18,152.9	13.53v	15,915 min	30.29067	-89.48163	Oak St, Bay St Louis, MS
7:59:37 PM	On	66 mph	40 mph	66 mph E	65 mph	0.294 g	0.306 g	79.0 mi.	18,154.2	13.50v	15,917 min	30.30052	-89.47091	US-90, Bay St Louis, MS
8:01:37 PM	On	70 mph	70 mph	70 mph E	65 mph	0.057 g	0.049 g	80.9 mi.	18,156.1	13.53v	15,919 min	30.29926	-89.43192	6097 US-90, Bay St Louis, M
8:03:37 PM	On	70 mph	61 mph	22 mph E	45 mph	0.057 g	0.261 g	82.9 mi.	18,158.1	13.44v	15,921 min	30.29939	-89.39787	801 US-90, Waveland, MS
8:05:37 PM	On	53 mph	16 mph	19 mph S	-	1.233 g	0.441 g	83.5 mi.	18,158.7	13.59v	15,923 min	30.30057	-89.39011	1543 Margie St, Waveland, M
8:07:37 PM	On	22 mph	13 mph	12 mph E	-	1.437 g	0.531 g	83.9 mi.	18,159.1	13.38v	15,925 min	30.29828	-89.39059	705 Boyd St, Waveland, MS
8:09:37 PM	On	21 mph	12 mph	0 mph W	45 mph	1.380 g	0.453 g	84.3 mi.	18,159.5	13.44v	15,927 min	30.30140	-89.39265	612 US-90, Waveland, MS
8:11:37 PM	On	39 mph	16 mph	22 mph S	30 mph	0.882 g	0.212 g	84.8 mi.	18,160.0	13.53v	15,929 min	30.29654	-89.39765	Waveland Ave, Waveland, MS
8:13:37 PM	On	32 mph	30 mph	32 mph SE	30 mph	0.147 g	0.171 g	85.8 mi.	18,161.0	13.53v	15,931 min	30.28355	-89.39201	805 Waveland Ave, Waveland MS
8:15:37 PM	On	32 mph	20 mph	13 mph SE	-	0.204 g	0.294 g	86.5 mi.	18,161.7	13.44v	15,933 min	30.28069	-89.38358	201 Hickey St, Waveland, MS
8:17:37 PM	On	24 mph	14 mph	23 mph NW	30 mph	1.212 g	0.416 g	87.4 mi.	18,162.6	13.50v	15,935 min	30.28103	-89.38961	Waveland Ave, Waveland, MS
8:19:37 PM	On	30 mph	30 mph	27 mph N	30 mph	0.102 g	0.155 g	88.4 mi.	18,163.6	13.35v	15,937 min	30.29315	-89.39736	1702 Waveland Ave, Waveland MS
8:21:37 PM	On	24 mph	7 mph	24 mph N	30 mph	1.608 g	0.498 g	88.6 mi.	18,163.8	13.53v	15,939 min	30.29424	-89.39748	Waveland Ave, Waveland, MS
8:23:37 PM	On	43 mph	24 mph	43 mph E	45 mph	0.996 g	0.396 g	89.4 mi.	18,164.6	13.59v	15,941 min	30.30180	-89.39058	539 US-90, Waveland, MS
8:25:37 PM	On	43 mph	30 mph	35 mph E	45 mph	0.906 g	0.441 g	90.4 mi.	18,165.6	13.50v	15,943 min	30.30718	-89.37485	221 US-90, Waveland, MS
8:27:37 PM	On	42 mph	39 mph	40 mph E	45 mph	0.090 g	0.110 g	91.7 mi.	18,166.9	13.56v	15,945 min	30.31415	-89.35446	856 US-90, Bay St Louis, MS
8:29:37 PM	On	50 mph	30 mph	37 mph NW	-	0.927 g	0.408 g	92.4 mi.	18,167.6	13.59v	15,947 min	30.32236	-89.35242	Blue Meadow Rd, Bay St Louis MS
8:31:37 PM	On	39 mph	22 mph	1 mph S	-	0.192 g	0.429 g	93.2 mi.	18,168.4	13.41v	15,949 min	30.32245	-89.35555	116 Blue Ridge Ct, Bay St Louis MS
8:33:37 PM	On	44 mph	15 mph	44 mph SE	-	1.122 g	0.473 g	93.9 mi.	18,169.1	13.53v	15,951 min	30.32151	-89.35164	Blue Meadow Rd, Bay St Louis MS
8:35:37	On	48 mph	29 mph	0 mph	45 mph	0.918 g	0.441 g	94.8 mi.	18,170.0	13.41v	15,953	30.31406	-89.35522	893 US-90, Bay St Louis, MS

Attachment: 20211018 - Philip's Pest Control Weekly Report for September 26-30 2021 (9928 : Spread

PM			SW							min			
8:37:37 PM	On	52 mph	40 mph	52 mph W	45 mph	0.906 g	0.171 g	96.1 mi.	18,171.3	13.56v	15,955 min	30.30700	-89.37574	US-90, Waveland, MS
8:39:37 PM	On	52 mph	21 mph	0 mph W	-	0.192 g	0.453 g	96.8 mi.	18,172.0	12.40v	15,957 min	30.30530	-89.38502	Waveland, MS
8:39:47 PM	Off	0 mph	0 mph	0 mph W	-	0.000 g	0.000 g	96.8 mi.	18,172.0	12.19v	15,957 min	30.30530	-89.38502	Waveland, MS
9:34:48 PM	On	9 mph	0 mph	9 mph SE	-	0.000 g	0.000 g	96.9 mi.	18,172.1	13.47v	15,957 min	30.30531	-89.38503	Waveland, MS
9:36:48 PM	On	48 mph	24 mph	17 mph NW	30 mph	0.882 g	0.441 g	97.3 mi.	18,172.5	13.53v	15,959 min	30.29982	-89.39768	2102 Waveland Ave, Wavelan MS
9:38:48 PM	On	35 mph	34 mph	35 mph N	35 mph	0.102 g	0.045 g	99.2 mi.	18,174.4	13.53v	15,961 min	30.31267	-89.40693	10018 Kiln Waveland Cutoff R Bay St Louis, MS
9:40:48 PM	On	58 mph	37 mph	58 mph NW	55 mph	1.008 g	0.384 g	100.5 mi.	18,175.7	13.53v	15,963 min	30.32476	-89.41986	10996 MS-43, Bay St Louis, M
9:42:48 PM	On	60 mph	60 mph	60 mph N	55 mph	0.057 g	0.057 g	102.4 mi.	18,177.6	13.56v	15,965 min	30.35064	-89.42314	MS-43, Bay St Louis, MS
9:44:48 PM	On	60 mph	55 mph	58 mph NW	55 mph	0.331 g	0.261 g	104.3 mi.	18,179.5	13.56v	15,967 min	30.37425	-89.43322	MS-43, Kiln, MS
9:46:48 PM	On	58 mph	55 mph	56 mph NW	55 mph	0.102 g	0.237 g	106.1 mi.	18,181.3	13.56v	15,969 min	30.39772	-89.44781	15912 MS-43, Kiln, MS
9:48:48 PM	On	57 mph	47 mph	45 mph SE	65 mph	0.216 g	0.286 g	107.6 mi.	18,182.8	13.53v	15,971 min	30.40722	-89.43082	Kiln-Delisle Rd, Kiln, MS
9:50:48 PM	On	49 mph	36 mph	49 mph NE	-	0.286 g	0.351 g	108.8 mi.	18,184.0	13.53v	15,973 min	30.41832	-89.42188	Old Joe Moran St, Kiln, MS
9:52:48 PM	On	51 mph	42 mph	30 mph E	-	0.339 g	0.204 g	110.2 mi.	18,185.4	13.56v	15,975 min	30.43762	-89.41660	Joe Moran Rd, Kiln, MS
9:54:48 PM	On	31 mph	6 mph	0 mph E	-	1.380 g	0.396 g	110.5 mi.	18,185.7	12.77v	15,977 min	30.43902	-89.41449	18403 Joe Moran Rd, Kiln, MS
9:54:58 PM	Off	0 mph	0 mph	0 mph E	-	0.000 g	0.000 g	110.5 mi.	18,185.7	12.71v	15,977 min	30.43902	-89.41449	18403 Joe Moran Rd, Kiln, MS

Copyright ©2021 WEX Telematics - gps.wextelematics.com. Generated in 0.5943 seconds.

Attachment: 20211018 - Philip's Pest Control Weekly Report for September 26-30 2021 (9928 : Spread

Hancock County
Monthly Response Time Report

September 2021	Number of Emergency Calls*	Response Time Compliance %	Avg Response Time
Bay St Louis	137	55%	16:38
Waveland	75	63%	18:11
Diamondhead	88	54%	17:24
Hancock County Rural	274	56%	24:18
Total	574		

Emergency calls are defined as all Priority 1 calls, which are emergency life-threatening calls. These are the emergency calls AMR is responsible to report as regulated by the county contract.

The average response time for all Priority 1(emergency life-threatening calls) listed above ***without claiming any exceptions is 20:36***

List of exceptions in accordance with the current agreement:

Road Construction / Traffic	7
Incorrect address	0
Patient Refused	88
Multiple Emergency Calls / Saturation	54
Multiple Unit Response	1
Severe Weather	6
No Patient Found	38
Scene Not Secure	9
Train	1
Total	204

Respectfully,

Billy Shipp, EMS Chief
AMR-Gulfport, MS

**Priority Levels for Calls including emergency and non-emergency:
P1- Emergency Life-threatening
P2- Emergency Non-Life threatening
P3- Non-Emergency, Non-scheduled
P4- Non-Emergency, Scheduled

Attachment: September 2021 Hancock County All Zones Report (9945 : Spread AMR response time report for September 2021)

Attachment: Resolution Adopting FY 2019-2020 Budget and Tax Levy (9947 : Delete #5708 & 5712 for setting tax levy and budget for FY2019-

RESOLUTION ADOPTING FISCAL YEAR 2019-2020 BUDGET AND TAX LEVY

COMES NOW, The Hancock County Board of Supervisors, and hereby adopts the following Resolution adopting the Fiscal Year 2019-2020 Budget and Tax Levy as follows:

Whereas, The Hancock County Board of Supervisors, pursuant to Mississippi Code Section 19-11-1, et seq., and Mississippi Code Section 27-39-301, et seq., has duly publicized and conducted a public hearing for consideration of its FY 2019-2020 Budget and Ad Valorem Tax Levy; and

Whereas, The Hancock County Board of Supervisors held a public hearing on September 3, 2019, concerning said Budget and Tax Levy and allowed all public comments from citizens and residents of Hancock County; and

NOW, WHEREFORE PREMISES CONSIDERED, after consideration of the public comments and the statements and recommendations of the County Administrator, The Hancock County Board of Supervisors, on the motion of Supervisor District ____, _____, Seconded by Supervisor District ____, _____, hereby adopt the Fiscal Year 2019-2020 Budget and Tax Levy as follows:

(1) Publication for Public Hearing attached as Exhibit "A" hereto;

(2) The Budget for Fiscal Year 2019-2020 is officially adopted on the **"Fund, Department and Purpose" level of detail;** however, the **"Fund, Department, Purpose and Object" level of detail (Line Item Budget)** applies to all Departments as seen in the attached Exhibit "B" hereto;

(3) The Fiscal Year 2019-2020 Tax Levy is adopted and attached as Exhibit "C" hereto;

It is further resolved that the Supervisors hereby direct County personnel to spread this Resolution on the minutes of the Board of Supervisors' September 10, 2019, minutes and to publicize the Budget and Tax Levy in the Sea Coast Echo before September 30, 2019. The Proof of Publication of the Notice of Public Hearing is attached to this Resolution as Exhibit "A."

Having been moved and seconded to adopt the above and foregoing Resolution, a vote was called with the following results:

District 1 Supervisor:

District 2 Supervisor:

District 3 Supervisor:

District 4 Supervisor:

District 5 Supervisor:

SO RESOLVED on this the 10th day of September, 2019.

_____

Blaine Lafontaine, President

Attest:

_____

Chancery Clerk (D.C.) Date: _____

Attachment: Resolution Adopting FY 2019-2020 Budget and Tax Levy (9947 : Delete #5708 & 5712 for setting tax levy and budget for FY2019-

BUDGET WORKPAPERS FY 2019-2020
Hancock County Budget Worksheet FY 2018-2019

Account	Objective	FY 2018-19 BUDGET	ESTIMATE 18-19 ACTUAL	DEPT REQUEST	RECOMMENDED BUDGET		
GENERAL FUND							
001-000-002	CASH IN BANK				6,600,000.00		
001-000-200	REALTY						
001-000-201	AUTOMOBILE AD VALOREM	15,513,169.00			15,884,000.00		
001-000-202	HOUSE TRAILER						
001-000-203	PRIOR YEAR PROPERTY TAX						
001-000-204	LAND REDEMPTION						
001-000-205	PENALTIES & INT ON DELIQ TAXES	36,000.00	37,000.00		36,000.00		
001-000-206	MINERAL LEASE		3.00				
001-000-211	LOCAL PRIVILEGE LICENCES	10,000.00	10,300.00		10,000.00		
001-000-212	CHANCERY CLERK FEES	37,000.00	37,000.00		37,000.00		
001-000-214	TAX COLLECTOR'S FEES	305,000.00	300,000.00		305,000.00		
001-000-215	SHERIFF'S FEES	65,000.00	76,000.00		70,000.00		
001-000-216	JUSTICE COURT CLERK FEES	68,000.00	75,000.00		70,000.00		
001-000-217	PRINTER'S FEE	1,500.00	1,400.00		1,500.00		
001-000-218	MAILING FEE	12,500.00	15,600.00		13,000.00		
001-000-221	MOBILE HOME REGISTRATION	800.00	1,000.00		800.00		
001-000-222	COURT REPORTER FEES	6,000.00	7,200.00		6,500.00		
001-000-223	MAPPING FEES	300.00	-		0.00		
001-000-224	MARRIGE RECORDING FEES	400.00	300.00		400.00		
001-000-225	HOUSE BILL 1892	11,000.00	17,500.00		15,000.00		
001-000-226	AIRCRAFT & AMUSEMENT REG	60,000.00	58,000.00		60,000.00		
001-000-227	CONSTABLE FEES	80,000.00	80,000.00		80,000.00		
001-000-228	JURY TAX	1,800.00	2,000.00		1,800.00		
001-000-229	MASTER & ANSWER FEES	12,000.00	9,000.00		10,000.00		
001-000-230	JUSTICE COURT FINES	300,000.00	385,000.00		375,000.00		
001-000-232	CIRCUIT CLERK FINES	115,000.00	110,000.00		115,000.00		
001-000-234	YOUTH COURT FINES	8,000.00	10,700.00		9,500.00		
001-000-237	BOND FORFEITURE						
001-000-256	FEDERAL GRANTS CDBG						
001-000-262	HOMESTEAD EXEMPTION REIMB.	875,000.00	879,000.00		875,000.00		
001-000-266	RENTAL CAR TAX	25.00			25.00		
001-000-267	RAIL CAR TAX	40,000.00	45,000.00		42,000.00		
001-000-268	STATE GRTS NON/CAP-RES FOR GG						
001-000-283	MOTOR VEHICLE LICENSES	110,000.00	125,000.00		120,000.00		
001-000-287	STATE SALES TAX	125,000.00	-		0.00		
001-000-288	ABC PERMITS	28,000.00	32,000.00		30,000.00		
200-299	Receipts	17,821,494.00	2,314,003.00	-	18,167,525.00		
001-000-301	COUNTY PROSECUTOR	700.00	700.00		700.00		
001-000-302	COURT ADM FEES	1,200.00	1,500.00		1,200.00		
001-000-321	HOUSING PRISONERS						
001-000-330	INTEREST EARNINGS	315,000.00	235,000.00		235,000.00		
001-000-332	RENT	25,000.00	19,500.00		19,000.00		
001-000-333	ROYALTY INCOME	8,000.00	7,000.00		7,000.00		
001-000-339	JUDGMENTS RECOVERED	2,000.00	700.00		1,000.00		
001-000-340	REFUNDS	0.00					
001-000-341	CANCELLED WARRANTS						
001-000-342	VENDING MACHINE COURTHOUSE						
001-000-345	VENDING MACHINE	300.00	275.00		300.00		
001-000-346	TELEPHONE COMMISSIONS	9,000.00	12,500.00		12,000.00		
001-000-347	APPEAL FEE	250.00	500.00		250.00		
001-000-348	PERSONAL PHONE USAGE REIMBURSEMENT	1,500.00	-		0.00		
001-000-370	CPS PAYMENT SERVICES	3,100.00	3,500.00		3,100.00		
001-000-375	MISCELLANEOUS INCOME	500.00	1,400.00		500.00		
001-000-379	SALE OF REAL PROPERTY	0.00	1,116,737.56		600,000.00		
001-000-383	SALE OF PERSONAL PROPERTY	1,000.00	-		1,000.00		
001-000-385	COMP FOR LOSS OF CAPITAL ASSET	0.00	3,130.00		0.00		
001-000-387	TRANSFERS IN FROM GOVT FUNDS	741,000.00			750,000.00	Mandatory escrow/DAK	
	Receipts	1,108,550.00	1,402,442.56	-	1,631,050.00		
	TOTAL RECEIPTS	18,930,044.00	3,716,445.56	-	19,798,575.00		
GENERAL FUND	BOARD OF SUPERVISORS						
001-100-375	MISCELLANEOUS INCOME						
	Receipts		-				
001-100-400	SALARIES/OFFICIALS	223,500.00	223,500.00	223,500.00	223,500.00		
001-100-401	ADMIN/MANAGERIAL/FOREMAN						

Attachment: FY 2020 Budget - Final (9947 : Delete #5708 & 5712 for setting tax levy and budget for FY2019-2020)

Account	Objective	FY 2018-19 BUDGET	ESTIMATE 18-19 ACTUAL	DEPT REQUEST	RECOMMENDED BUDGET			
001-100-402	DEPUTY CLERKS	28,923.00	59,800.00	57,200.00	64,241.00			
001-100-405	SALARIES/ATTORNEY	44,700.00	44,700.00	44,700.00	44,700.00			
001-100-465	STATE RETIREMENT MATCHING	48,015.00	51,660.00	51,255.00	57,845.00			
001-100-466	SOCIAL SECURITY MATCHING	22,730.00	25,092.00	24,895.00	25,432.00			
001-100-467	WORKERS' COMPENSATION	8,745.00	8,908.00	8,895.00	8,932.00			
001-100-468	GROUP INSURANCE	74,949.00	60,146.00	74,320.00	85,319.00			
001-100-476	MEALS AND LODGING	12,000.00	11,000.00		12,000.00			
001-100-477	TRAVEL IN PRIVATE VEHICLE	1,500.00	2,530.00		1,500.00			
001-100-479	TRAVEL IN PUBLIC CARRIER	3,000.00	900.00		3,000.00			
001-100-480	TRAINING & SEMINARS	11,000.00	4,000.00		8,000.00			
	Total Personal Services	479,062.00	492,236.00	484,765.00	534,469.00			
001-100-501	POSTAGE AND BOX RENT	200.00	55.00		200.00			
001-100-502	TELEPHONE SERVICE	725.00	630.00		725.00			
001-100-521	LEGAL ADVERTISING	12,000.00	5,800.00		12,000.00			
001-100-533	RENTAL OF OFFICE EQUIPMENT	2,850.00	2,809.00		2,850.00			
001-100-540	MAINTENANCE OF BUILDINGS							
001-100-544	MAINTENANCE AGREEMENT	425.00	350.00		425.00			
001-100-550	LEGAL FEES	125,000.00	135,000.00		135,000.00			
001-100-551	AUDITING FEES	49,600.00	47,000.00		49,000.00			
001-100-552	MEDICAL FEES	100.00	8,230.00		19,755.00	Teledoc		
001-100-555	ENGINEERING FEES		6,900.00		0.00			
001-100-556	PROFESSIONAL FEES & OTHER SERV	40,000.00	43,400.00		45,000.00			
001-100-570	INSURANCE & FIDELITY	237.50	-		5,000.00			
001-100-571	DUES AND SUBSCRIPTIONS	3,000.00	2,900.00		3,000.00			
001-100-593	WATER	500.00	450.00		500.00			
001-100-597	DEMOLITION/CLEANUP COSTS	20,000.00	6,600.00		20,000.00			
001-100-599	OTHER CONTRACTUAL SERVICES	15,000.00	13,000.00		15,000.00			
	Total Contractual Services	269,637.50	273,124.00	-	308,455.00			
001-100-601	LAW LIBRARY MATERIALS							
001-100-603	OFFICE SUPPLIES	2,000.00	1,700.00		2,000.00			
001-100-609	SOFTWARE							
001-100-615	PLAQUES/COMMENDATIONS	150.00	90.00		150.00			
001-100-696	DRUGS & MEDICINE	50.00	-		50.00			
001-100-699	OTHER CONSUMABLE SUPPLIES	10,000.00	10,500.00		5,000.00			
	Total Consumable Supplies	12,200.00	12,290.00	-	7,200.00			
001-100-701	APPROPRIATIONS							
001-100-919	FURNITURE & EQUIP> $5,000		1,100.00					
001-100-922	OTHER CAPITAL OUTLAY> $5,000	100,000.00			200,000.00			
001-100-920	EQUIPMENT > $5,000	0.00						
	TOTAL BOS Expenses	860,899.50	777,650.00	484,765.00	1,050,124.00			
GENERAL FUND	CHANCERY CLERK'S DEPARTMENT							
001-101-446	CLERK OF THE BOARD	3,000.00	3,000.00		3,000.00			
001-101-447	ATTENDING BOARD MEETING	1,560.00	1,560.00		1,560.00			
001-101-448	COUNTY AUDITOR	5,300.00	5,300.00		5,300.00			
001-101-449	COUNTY TREASURER	2,500.00	2,500.00		2,500.00			
001-101-450	COPYING TAX ROLLS	5,265.00	5,265.00		5,265.00			
001-101-451	HOMESTEAD EXEMPTION SERVICE	3,202.00	3,202.00		1,400.00			
001-101-465	STATE RETIREMENT MATCHING	3,366.00	3,281.00		3,311.00			
001-101-466	SOCIAL SECURITY MATCHING	1,594.00	1,594.00		1,456.00			
001-101-467	WORKERS' COMPENSATION	110.00	110.00		101.00			
001-101-468	GROUP INSURANCE	101,449.00	98,400.00		109,101.00			
001-101-476	MEALS AND LODGING	1,000.00	250.00	1,000.00	500.00			
001-101-479	TRAVEL IN A PUBLIC CARRIER	500.00	-	500.00	500.00			
001-101-480	TRAINING & SEMINARS	1,000.00	700.00	1,000.00	1,000.00			
	Total Personal Services	129,846.00	125,162.00	2,500.00	134,994.00			
001-101-501	POSTAGE AND BOX RENT	21,000.00	21,000.00	21,000.00	21,000.00			
001-101-502	TELEPHONE SERVICE	200.00	155.00	200.00	200.00			
001-101-521	LEGAL ADVERTISING	3,000.00	2,850.00	3,000.00	3,000.00			
001-101-530	RENTAL OF BLDG & LAND							
001-101-533	RENTAL OF OFFICE EQUIPMENT	21,300.00	20,000.00	23,158.00	21,000.00			
001-101-534	RENTALS							
001-101-540	MAINTENANCE OF BUILDINGS							
001-101-542	VEHICLE REPAIRS	300.00	100.00	138.00	500.00			
001-101-544	MAINTENANCE AGREEMENT	7,000.00	6,000.00	7,000.00	7,000.00			
001-101-550	LEGAL FEES							

Attachment: FY 2020 Budget - Final (9947 : Delete #5708 & 5712 for setting tax levy and budget for FY2019-2020)

		FY 2018-19	ESTIMATE 18-19	DEPT	RECOMMENDED			
Account	Objective	BUDGET	ACTUAL	REQUEST	BUDGET			
001-101-551	AUDITING FEES							
001-101-552	MEDICAL FEES							
001-101-556	PROFESSIONAL FEES & OTHER SERV							
001-101-565	COMPUTER SERVICES	24,000.00	24,000.00	24,000.00	24,000.00			
001-101-570	INSURANCE & FIDELITY	1,463.00	1,625.00	1,625.00	2,875.00			
001-101-571	DUES AND SUBSCRIPTIONS	1,000.00	1,000.00	1,000.00	1,000.00			
001-101-593	WATER	400.00	340.00	400.00	400.00			
001-101-599	OTHER CONTRACTUAL SERVICES	950.00	943.00	950.00	950.00			
	Total Contractual Services	80,613.00	78,013.00	82,471.00	81,925.00			
001-101-600	RECORD BOOKS, BINDERS & DOCKET				2,500.00			
001-101-601	LAW LIBRARY MATERIALS							
001-101-603	OFFICE SUPPLIES	7,500.00	7,000.00	7,500.00	7,500.00			
001-101-615	PLAQUES/COMMENDATIONS			281.00	0.00			
001-101-671	GASOLINE	500.00	480.00	500.00	500.00			
	Total Consumable Supplies	8,000.00	7,480.00	8,281.00	10,500.00			
001-101-920	FURNITURE & EQUIP > $5,000							
	Total Capital Outlay	-	-	-	0.00			
	Total Chancery Clerk Expenses	218,459.00	210,655.00	93,252.00	227,419.00			
GENERAL FUND	CIRCUIT CLERK'S DEPARTMENT							
001-102-291	UCC FILINGS CIRCUIT CT							
001-102-339	JUDGMENTS RECOVERED		-					
	Receipts	-	-	-	0.00			
001-102-402	DEPUTY CLERKS	65,108.00			67,058.00			
001-102-453	PUBLIC SERV NOT OTHERWISE PROV	5,000.00			5,000.00			
001-102-455	COUNTY REGISTRAR	20,700.00			21,735.00			
001-102-462	RECORDING MARRIAGE LICENSE FEE	100.00			400.00			
001-102-465	STATE RETIREMENT MATCHING	13,867.00			15,450.00			
001-102-466	SOCIAL SECURITY MATCHING	6,565.00			6,793.00			
001-102-467	WORKERS' COMPENSATION	454.00			469.00			
001-102-468	GROUP INSURANCE	16,136.00			18,843.00			
001-102-469	UNEMPLOYMENT COMPENSATION							
001-102-480	TRAINING & SEMINARS	1,000.00		1,500.00	1,000.00			
	Total Personal Services	128,930.00	-	1,500.00	136,748.00			
001-102-501	POSTAGE AND BOX RENT	2,500.00	1,300.00	2,337.00	1,500.00			
001-102-502	TELEPHONE SERVICE	200.00	210.00	150.00	210.00			
001-102-504	INTERNET SERVICES	800.00	800.00	800.00	800.00			
001-102-533	RENTAL OF OFFICE EQUIPMENT							
001-102-544	MAINTENANCE AGREEMENT	1,140.00	1,140.00	1,140.00	1,140.00			
001-102-570	INSURANCE & FIDELITY		162.50	200.00	162.50			
001-102-571	DUES AND SUBSCRIPTIONS	1,000.00	1,000.00	1,500.00	1,000.00			
001-102-599	OTHER CONTRACTUAL SERVICES	950.00	945.00	1,000.00	950.00			
	Total Contractual Services	6,590.00	5,557.50	7,127.00	5,762.50			
001-102-600	RECORD BOOKS, BINDERS & DOCKET	400.00		400.00	400.00			
001-102-603	OFFICE SUPPLIES	500.00	46.00	2,500.00	2,500.00			
	Total Consumable Supplies	900.00	46.00	2,900.00	2,900.00			
	Total Circuit Clerk Expenses	136,420.00	5,603.50	11,527.00	145,410.50			
GENERAL FUND	TAX ASSESSOR/COLLECTOR'S DEPARTMENT							
001-105-400	DEPUTY CLERKS	52,500.00		52,500.00	52,500.00			
001-105-402	DEPUTY CLERKS	346,797.00		346,797.00	354,637.00			
001-105-426	OVERTIME-CLERICAL	13,000.00		16,000.00	13,000.00			
001-105-445	STATUTORY FEES	51,000.00		53,500.00	53,500.00			
001-105-465	STATE RETIREMENT MATCHING	74,869.00		76,000.00	82,413.00			
001-105-466	SOCIAL SECURITY MATCHING	35,443.00		36,000.00	36,234.00			
001-105-467	WORKERS' COMPENSATION	2,447.00		2,500.00	2,501.00			
001-105-468	GROUP INSURANCE	88,006.00		88,006.00	82,361.00			
001-105-469	UNEMPLOYMENT COMPENSATION							
001-105-476	MEALS AND LODGING	1,800.00	250.00	1,800.00	1,800.00			
001-105-477	TRAVEL IN PRIVATE VEHICLE	200.00		200.00	200.00			
001-105-480	TRAINING & SEMINARS	1,900.00	1,600.00	1,900.00	1,900.00			
	Total Personal Services	667,962.00	1,850.00	675,203.00	681,046.00			
001-105-501	POSTAGE AND BOX RENT	50,800.00	25,000.00	50,800.00	35,000.00			
001-105-502	TELEPHONE SERVICE	2,500.00	1,850.00	2,500.00	2,000.00			

Attachment: FY 2020 Budget - Final (9947 : Delete #5708 & 5712 for setting tax levy and budget for FY2019-2020)

Account	Objective	FY 2018-19 BUDGET	ESTIMATE 18-19 ACTUAL	DEPT REQUEST	RECOMMENDED BUDGET	
001-105-521	LEGAL ADVERTISING	32,000.00	25,000.00	32,000.00	32,000.00	
001-105-522	ADVERTISING COUNTY RESOURCES					
001-105-533	RENTAL OF OFFICE EQUIPMENT	7,500.00	9,300.00	7,500.00	9,500.00	
001-105-540	MAINTENANCE OF BUILDINGS					
001-105-544	MAINTENANCE AGREEMENT	2,000.00	1,530.00	2,000.00	2,000.00	
001-105-550	LEGAL FEES	2,000.00	-	2,000.00	1,000.00	
001-105-552	MEDICAL FEES	200.00	50.00	200.00	200.00	
001-105-570	INSURANCE & FIDELITY	3,000.00	2,512.50	3,000.00	3,000.00	
001-105-571	DUES AND SUBSCRIPTIONS	1,600.00	1,400.00	1,600.00	1,600.00	
001-105-593	WATER	650.00	605.00	650.00	650.00	
001-105-599	OTHER CONTRACTUAL SERVICES	300.00	-	300.00	300.00	
	Total Contractual Services	102,550.00	67,247.50	102,550.00	87,250.00	
001-105-600	RECORD BOOKS, BINDERS & DOCKET	500.00	-	500.00	500.00	
001-105-602	COPIER SUPPLIES					
001-105-603	OFFICE SUPPLIES	12,600.00	12,500.00	12,600.00	12,600.00	
001-105-641	BUILDING REPAIRS & SUPPLIES					
001-105-645	JANITORIAL SUPPLIES	400.00	350.00	400.00	400.00	
001-105-671	GASOLINE					
	Total Consumable Supplies	13,500.00	12,850.00	13,500.00	13,500.00	
001-105-919	FURNITURE & EQUIP < $5,000					
	Total Tax Assessor/Collector Expenses	784,012.00	81,947.50	791,253.00	781,796.00	
GENERAL FUND	COUNTY ADMINISTRATOR					
001-120-401	ADMIN/MANAGERIAL/FOREMAN	100,786.00			103,810.00	
001-120-402	INTERN					
001-120-465	STATE RETIREMENT MATCHING	16,287.00			18,063.00	
001-120-466	SOCIAL SECURITY MATCHING	7,711.00			7,942.00	
001-120-467	WORKERS' COMPENSATION	533.00			549.00	
001-120-468	GROUP INSURANCE	15,705.00			15,705.00	
001-120-469	UNEMPLOYMENT COMPENSATION					
001-120-476	MEALS AND LODGING	2,000.00	158.00	5,000.00	5,000.00	
001-120-477	MILEAGE PERSONAL VEHICLE	300.00	350.00	350.00	350.00	
001-120-480	TRAINING & SEMINARS	2,000.00	1,400.00	1,500.00	1,500.00	
	Total Personal Services	145,322.00	1,908.00	6,850.00	152,919.00	
001-120-501	POSTAGE AND BOX RENT	50.00	-		50.00	
001-120-502	TELEPHONE SERVICE					
001-120-533	RENTAL OF OFFICE EQUIPMENT					
001-120-540	MAINTENANCE OF BUILDINGS					
001-120-544	MAINTENANCE AGREEMENT	1,440.00	1,440.00		1,440.00	
001-120-552	MEDICAL FEES	50.00	-		0.00	
001-120-570	INSURANCE & FIDELITY	500.00	488.00		325.00	
001-120-571	DUES AND SUBSCRIPTIONS	75.00	75.00		75.00	
001-120-593	WATER	400.00	255.00		400.00	
001-120-599	OTHER CONTRACTUAL SERVICES	975.00	943.00		975.00	
	Total Contractual Services	3,490.00	3,201.00	-	3,265.00	
001-120-603	OFFICE SUPPLIES	500.00	500.00	1,000.00	1,000.00	
001-120-671	GASOLINE					
	Total Consumable Supplies	500.00	500.00	1,000.00	1,000.00	
	Total Co Admin Expenses	149,312.00	5,609.00	7,850.00	157,184.00	
GENERAL FUND	FINANCE DEPARTMENT					
001-121-401	ADMIN/MANAGERIAL/FOREMAN	63,629.00			68,532.00	
001-121-402	DEPUTY CLERKS	118,421.00			132,214.00	Possible summer help
001-121-465	STATE RETIREMENT MATCHING	29,419.00			30,084.00	
001-121-466	SOCIAL SECURITY MATCHING	13,927.00			15,357.00	
001-121-467	WORKERS' COMPENSATION	961.00			1,060.00	
001-121-468	GROUP INSURANCE	34,618.00			26,566.00	
001-121-469	UNEMPLOYMENT COMPENSATION					
001-121-476	MEALS AND LODGING	250.00	360.00		1,500.00	
001-121-480	TRAINING & SEMINARS	1,000.00	700.00		1,000.00	
	Total Personal Services	262,225.00	1,060.00	-	276,313.00	
001-121-501	POSTAGE AND BOX RENT	4,000.00	3,200.00		4,000.00	
001-121-502	TELEPHONE SERVICE	0.00			0.00	
001-121-533	RENTAL OF OFFICE EQUIPMENT	7,000.00	5,825.00		6,000.00	

Attachment: FY 2020 Budget - Final (9947 : Delete #5708 & 5712 for setting tax levy and budget for FY2019-2020)

Account	Objective	FY 2018-19 BUDGET	ESTIMATE 18-19 ACTUAL	DEPT REQUEST	RECOMMENDED BUDGET	
001-121-540	MAINTENANCE OF BUILDINGS					
001-121-542	VEHICLE REPAIRS					
001-121-544	MAINTENANCE AGREEMENT	17,800.00	20,000.00		20,000.00	
001-121-552	MEDICAL FEES					
001-121-570	INSURANCE & FIDELITY	650.00	650.00		815.00	Added inventory from county admin
001-121-571	DUES AND SUBSCRIPTIONS	300.00	75.00		75.00	
001-121-593	WATER					
001-121-599	OTHER CONTRACTUAL SERVICES	1,200.00	1,050.00		1,200.00	
	Total Contractual Services	30,950.00	30,800.00	-	32,090.00	
001-121-603	OFFICE SUPPLIES	4,500.00	3,000.00		4,500.00	
001-121-671	GASOLINE	-				
	Total Consumable Supplies	4,500.00	3,000.00	-	4,500.00	
001-121-919	FURNITURE & EQUIP < $5,000		-			
	Total Capital Outlay	-	-	-	0.00	
	Total Finance Expenses	297,675.00	34,860.00	-	312,903.00	
GENERAL FUND	PURCHASING DEPARTMENT					
001-122-402	DEPUTY CLERKS	33,079.00	31,075.00	31,075.00	36,145.00	
001-122-465	STATE RETIREMENT MATCHING	5,346.00	4,895.00	4,895.00	6,290.00	
001-122-466	SOCIAL SECURITY MATCHING	2,531.00	2,380.00	2,380.00	2,766.00	
001-122-467	WORKERS' COMPENSATION	175.00	165.00	165.00	191.00	
001-122-468	GROUP INSURANCE	10,370.00	10,055.00	10,350.00	10,371.00	
001-122-469	UNEMPLOYMENT COMPENSATION					
001-122-476	MEALS AND LODGING				500.00	
001-122-480	TRAINING & SEMINARS				1,000.00	
	Total Personal Services	51,501.00	48,570.00	48,865.00	57,263.00	
001-122-501	POSTAGE AND BOX RENT		-			
001-122-502	TELEPHONE SERVICE					
001-122-533	RENTAL OF OFFICE EQUIPMENT	2,200.00	1,750.00		1,600.00	
001-122-543	REPAIRS/OFFICE FURN & EQUIP					
001-122-544	MAINTENANCE AGREEMENT	2,300.00	1,915.00		2,300.00	
001-122-570	INSURANCE & FIDELITY	407.00	407.00		407.00	
001-122-571	DUES AND SUBSCRIPTIONS					
001-122-599	OTHER CONTRACTUAL SERVICES	990.00	988.00		990.00	
	Total Contractual Services	5,897.00	5,060.00	-	5,297.00	
001-122-603	OFFICE SUPPLIES	300.00	272.66		300.00	
001-122-645	JANITORIAL SUPPLIES					
001-122-696	DRUGS & MEDICINE	-			0.00	
	Total Consumable Supplies	300.00	272.66	-	300.00	
	Total Purchasing Expenses	57,698.00	53,902.66	48,865.00	62,860.00	
GENERAL FUND	GRANT MANAGEMENT					
001-124-401	ADMIN/MANAGERIAL/FOREMAN	56,067.00			60,755.00	
001-124-465	STATE RETIREMENT MATCHING	9,060.00			10,572.00	
001-124-466	SOCIAL SECURITY MATCHING	4,289.00			4,648.00	
001-124-467	WORKERS' COMPENSATION	296.00			321.00	
001-124-468	GROUP INSURANCE	10,370.00			10,371.00	
001-124-469	UNEMPLOYMENT COMPENSATION					
001-124-476	MEALS AND LODGING	200.00			1,500.00	
001-124-480	TRAINING & SEMINARS				1,000.00	
	Total Personal Services	80,282.00	-	-	89,167.00	
001-124-501	POSTAGE AND BOX RENT	0.00		-	0.00	
001-124-502	TELEPHONE SERVICE					
001-124-543	REPAIRS/OFFICE FURN & EQUIP					
001-124-544	MAINTENANCE AGREEMENT					
001-124-547	COMPUTER REPAIRS					
001-124-551	AUDITING FEES					
001-124-554	CONSULTANT FEES					
001-124-556	PROFESSIONAL FEES & OTHER SERV					
001-124-570	INSURANCE & FIDELITY	325.00			325.00	
001-124-571	DUES AND SUBSCRIPTIONS					
001-124-599	OTHER CONTRACTUAL SERVICES					
	Total Contractual Services	325.00	-	-	325.00	
001-124-603	OFFICE SUPPLIES	100.00	40.00		100.00	

Attachment: FY 2020 Budget - Final (9947 : Delete #5708 & 5712 for setting tax levy and budget for FY2019-2020)

Account	Objective	FY 2018-19 BUDGET	ESTIMATE 18-19 ACTUAL	DEPT REQUEST	RECOMMENDED BUDGET			
001-124-671	GASOLINE							
	Total Consumable Supplies	100.00	-	-	100.00			
	Total Grant Mgt Expenses	80,707.00	-	-	89,592.00			
GENERAL FUND	IT DEPARTMENT							
001-125-401	ADMIN/MANAGERIAL/FOREMAN	76,915.00		76,916.00	79,223.00			
001-125-408	SALARIES/DATA PROCESSING	110,334.00		158,609.00	157,803.00			
001-125-465	STATE RETIREMENT MATCHING	30,259.00		38,060.00	41,243.00			
001-125-466	SOCIAL SECURITY MATCHING	14,325.00		18,018.00	18,133.00			
001-125-467	WORKERS' COMPENSATION	989.00		1,245.00	1,252.00			
001-125-468	GROUP INSURANCE	37,429.00		47,079.00	45,482.00			
001-125-469	UNEMPLOYMENT COMPENSATION							
001-125-476	MEALS AND LODGING							
001-125-477	TRAVEL IN PRIVATE VEHICLE	0.00						
001-125-480	TRAINING & SEMINARS	2,500.00	-	7,500.00	2,500.00			
	Total Personal Services	272,751.00	-	347,427.00	345,636.00			
001-125-501	POSTAGE AND BOX RENT	50.00	-	100.00	50.00			
001-125-502	TELEPHONE SERVICE							
001-125-504	INTERNET SERVICE	58,450.00	64,400.00	76,450.00	60,000.00			
001-125-542	VEHICLE MAINTENANCE	500.00	400.00	2,000.00	500.00			
001-125-544	MAINTENANCE AGREEMENT	41,800.00	21,000.00	97,920.00	74,000.00			
001-125-552	MEDICAL FEES	0.00		90.00				
001-125-556	PROFESSIONAL FEES & OTHER SERV	15,000.00	13,500.00	15,000.00	15,000.00			
001-125-571	DUES AND SUBSCRIPTIONS							
001-125-599	OTHER CONTRACTUAL SERVICES							
	Total Contractual Services	115,800.00	99,300.00	191,560.00	149,550.00			
001-125-603	OFFICE SUPPLIES	1,000.00	500.00	2,000.00	750.00			
001-125-609	SOFTWARE			7,385.00	7,000.00			
001-125-671	GASOLINE	2,500.00	1,600.00	3,500.00	2,500.00			
001-125-690	COMPUTER SUPPLIES	5,000.00	4,000.00	10,000.00	5,000.00			
	Total Consumable Supplies	8,500.00	-	22,885.00	15,250.00			
001-125-915	VEHICLES			24,000.00				
001-125-919	FURNITURE & EQUIPMENT < $5,000	2,500.00	1,600.00					
001-125-922	OTHER CAPITAL OUTLAY > $5,000			223,265.04				
	TOTAL CAPITAL OUTLAY	2,500.00	1,600.00	247,265.04	0.00			
	Total IT Expenses	399,551.00	100,900.00	809,137.04	510,436.00			
GENERAL FUND	SUPT OF EDUCATION DEPT							
001-150-240	FED GRTS NON/CAP-RES FOR GEN G		-					
	Receipts	-	-	-	0.00			
001-150-502	TELEPHONE SERVICE	600.00	410.00		600.00			
001-150-510	HEAT LIGHT POWER GAS & WATER							
	Total Contractual Services	600.00	410.00	-	600.00			
001-150-641	BUILDING REPAIRS & SUPPLIES		-					
001-150-643	HARDWARE, PLUMBING & ELEC SUPP							
	Total Consumable Supplies	-	-	-	0.00			
001-150-701	APPROPRIATIONS	370,000.00	360,000.00		365,000.00			
001-150-703	HCHRA SENIOR PROGRAMS							
001-150-709	SCHOOL GRANT PASS-THROUGH							
001-150-721	PRIVILEGE PASS THRU	70,000.00	59,000.00		65,000.00			
	Total Grants & Subsidies	440,000.00	419,000.00	-	430,000.00			
	Total Supt of Ed Dept Expenses	440,600.00	419,410.00	-	430,600.00			
GENERAL FUND	MAINT OF BUILDING & GROUNDS							
001-151-340	REFUNDS							
001-151-385	COMP FOR LOSS OF CAPITAL ASSET		-					
	Receipts	-	-	-	0.00			
001-151-401	ADMIN/MANAGERIAL/FOREMAN	37,513.00			38,564.00			
001-151-428	OVERTIME	5,000.00			5,000.00			
001-151-430	SALARIES/MAINTENANCE	215,503.00			206,099.00			
001-151-440	JANITORIAL WAGES	68,772.00			70,828.00			
001-151-465	STATE RETIREMENT MATCHING	42,733.00			47,217.00			

Attachment: FY 2020 Budget - Final (9947 : Delete #5708 & 5712 for setting tax levy and budget for FY2019-2020)

Account	Objective	FY 2018-19 BUDGET	ESTIMATE 18-19 ACTUAL	DEPT REQUEST	RECOMMENDED BUDGET		
001-151-466	SOCIAL SECURITY MATCHING	24,617.00			24,135.00		
001-151-467	WORKERS' COMPENSATION	17,490.00			17,147.00		
001-151-468	GROUP INSURANCE	77,471.00			69,820.00		
	Total Personal Services	489,099.00	-	-	478,810.00		
001-151-502	TELEPHONE SERVICE	73,000.00	60,000.00		70,000.00		
001-151-504	INTERNET SERVICES	13,000.00	10,800.00		12,000.00		
001-151-510	HEAT LIGHT POWER GAS & WATER	300,000.00	285,000.00		300,000.00		
001-151-512	RECYCLING						
001-151-521	LEGAL ADVERTISING						
001-151-530	RENTAL OF BLDG & LAND						
001-151-534	RENTALS	1,700.00	323.00	1,700.00	1,500.00		
001-151-539	JANITORIAL CONTRACTURAL	11,000.00	9,870.00	11,000.00	11,000.00		
001-151-540	MAINTENANCE OF BUILDINGS	30,000.00	10,000.00	29,500.00	30,000.00		
001-151-542	VEHICLE REPAIRS	2,000.00	750.00	2,000.00	2,000.00		
001-151-543	REPAIRS/OFFICE FURN & EQUIP	5,000.00	-	5,000.00	0.00		
001-151-544	MAINTENANCE AGREEMENT	26,500.00	23,500.00	26,500.00	31,600.00		
001-151-547	COMPUTER REPAIRS						
001-151-548	REPAIR LAWN MOWERS	1,000.00		1,000.00	1,000.00		
001-151-552	MEDICAL FEES	300.00	-	300.00	200.00		
001-151-555	ENGINEERING FEES						
001-151-556	PROFESSIONAL FEES & OTHER SERV	500.00		500.00	500.00		
001-151-565	COMPUTER SERVICES						
001-151-570	INSURANCE & FIDELITY	850,000.00	880,000.00		925,000.00		
001-151-580	MOSQUITO AND PEST CONTROL	10,500.00	10,300.00	10,500.00	10,500.00		
001-151-591	GARBAGE PICKUP	23,000.00	22,000.00	23,000.00	23,000.00		
001-151-592	LAUNDRY SERVICE	3,500.00	2,500.00	4,000.00	3,500.00		
001-151-596	WASTE SERVICE	2,500.00	1,000.00	2,500.00	2,500.00		
001-151-599	OTHER CONTRACTUAL SERVICES	3,000.00	14,000.00	19,000.00	3,000.00		
	Total Contractual Services	1,356,500.00	1,330,043.00	136,500.00	1,427,300.00		
001-151-603	OFFICE SUPPLIES	100.00	-	100.00	100.00		
001-151-618	OTHER SUPPLIES						
001-151-630	LAND & IMPROVEMENT SUPPLIES						
001-151-631	GRAVEL OR SHELL	500.00		500.00	500.00		
001-151-633	CONCRETE	2,000.00	250.00	2,000.00	2,000.00		
001-151-635	TOPPING AND FILL DIRT	500.00	500.00	750.00	500.00		
001-151-639	SIGNS	500.00	-	500.00	500.00		
001-151-640	FENCING	1,000.00	-	1,000.00	1,000.00		
001-151-641	BUILDING REPAIRS & SUPPLIES	25,000.00	20,000.00	25,000.00	25,000.00		
001-151-642	PAINTS & PRESERVATIVES	1,500.00	1,500.00	1,500.00	1,500.00		
001-151-643	HARDWARE, PLUMBING & ELEC SUPP	15,000.00	18,000.00	20,000.00	18,000.00		
001-151-644	SMALL TOOLS	1,500.00	500.00	1,500.00	1,500.00		
001-151-645	JANITORIAL SUPPLIES	16,000.00	16,000.00	16,000.00	16,000.00		
001-151-646	LUMBER	1,500.00	1,500.00	1,750.00	1,500.00		
001-151-647	LIMESTONE	1,000.00	-	1,000.00	1,000.00		
001-151-648	FERTILIZER, SEED & POISON	750.00	500.00	750.00	750.00		
001-151-669	LICENSE TAGS	50.00	-	50.00	0.00		
001-151-671	GASOLINE	17,000.00	17,000.00	17,000.00	17,000.00		
001-151-672	DIESEL FUEL	1,000.00	800.00	1,000.00	1,000.00		
001-151-673	LP GAS						
001-151-674	LUBRICATING OILS & GREASE	400.00	100.00	300.00	300.00		
001-151-675	ANTIFREEZE,STARTER FLUID		90.00	150.00	100.00		
001-151-680	TIRES AND TUBES	1,300.00	800.00	1,300.00	1,000.00		
001-151-681	REPAIR & REPLACEMENT PARTS	8,000.00	7,600.00	8,000.00	8,000.00		
001-151-684	BATTERIES	500.00	350.00	500.00	500.00		
001-151-691	UNIFORMS	500.00	300.00	500.00	500.00		
001-151-696	DRUGS & MEDICINE						
001-151-699	OTHER CONSUMABLE SUPPLIES	500.00	9.00	500.00	500.00		
	Total Consumable Supplies	96,100.00	85,799.00	101,650.00	98,750.00		
001-151-915	VEHICLES > $5,000			35,000.00			
001-151-919	FURNITURE & EQUIP < $5,000	500.00	3,748.00	5,000.00	10,000.00	Possible A/C's purchase	
001-151-922	CAPITAL OUTLAY> $5,000	0.00			1,059,503.00	PATH project	
001-151-921	OTHER CAPITAL OUTLAY < $5,000						
001-151-923	NON-CAPITALIZED PROP < $500						
	Total Capital Outlay	500.00	3,748.00	5,000.00	1,069,503.00		
	Total B & G Maintenance Expenses	1,942,199.00	1,419,590.00	243,150.00	3,074,363.00		

Attachment: FY 2020 Budget - Final (9947 : Delete #5708 & 5712 for setting tax levy and budget for FY2019-2020)

		FY 2018-19	ESTIMATE 18-19	DEPT	RECOMMENDED			
Account	Objective	BUDGET	ACTUAL	REQUEST	BUDGET			
001-154-401	ADMIN/MANAGERIAL/FOREMAN	33,079.00			33,176.00			
001-154-465	STATE RETIREMENT MATCHING	5,346.00			5,773.00			
001-154-466	SOCIAL SECURITY MATCHING	2,531.00			2,538.00			
001-154-467	WORKERS' COMPENSATION	175.00			176.00			
001-154-468	GROUP INSURANCE	90.00			21,325.00			
001-154-469	UNEMPLOYMENT COMPENSATION							
001-154-476	MEALS AND LODGING	300.00			500.00			
001-154-480	TRAINING & SEMINARS	300.00			500.00			
	Total Personal Services	41,821.00	-	-	63,988.00			
001-154-501	POSTAGE AND BOX RENT	50.00	-		0.00			
001-154-502	TELEPHONE SERVICE							
001-154-533	RENTAL OF OFFICE EQUIPMENT							
001-154-540	MAINTENANCE OF BUILDINGS							
001-154-544	MAINTENANCE AGREEMENT							
001-154-565	COMPUTER SERVICES							
	Total Contractual Services	50.00	-	-	0.00			
001-154-603	OFFICE SUPPLIES	200.00			100.00			
	Total Consumable Supplies	200.00	-	-	100.00			
	Total Veterans Service Expenses	42,071.00	-	-	64,088.00			
GENERAL FUND	CHANCERY COURT							
001-160-212	CHANCERY CLERK FEES	-	84,844.29		0.00			
	Receipts	-	84,844.29	-	0.00			
001-160-411	CHANCERY COURT REPORTERS	100,000.00	120,000.00	115,000.00	120,000.00			
001-160-412	BAILIFF	5,000.00		5,000.00	5,000.00			
001-160-413	CRT APPT CUSTODIAL FEE							
001-160-414	CT ADM FEES/CHANCERY	32,000.00		32,000.00	32,000.00			
001-160-442	CHAN CT COMMITMENT FEES							
001-160-453	PUBLIC SERV NOT OTHERWISE PROV	5,000.00		5,000.00	5,000.00			
001-160-454	ATTENDING COURT	30,000.00			44,700.00			
001-160-465	STATE RETIREMENT MATCHING	6,100.00			7,780.00			
001-160-466	SOCIAL SECURITY MATCHING	2,907.00			3,420.00			
001-160-467	WORKERS' COMPENSATION	600.00			400.00			
001-160-468	GROUP INSURANCE	5,000.00			4,224.45			
001-160-469	UNEMPLOYMENT COMPENSATION	305.00			300.00			
001-160-477	TRAVEL IN PRIVATE VEHICLE	4,495.00	4,000.00	4,495.00	4,495.00			
	Total Personal Services	191,407.00	124,000.00	161,495.00	227,319.45			
001-160-544	MAINTENANCE AGREEMENT		-	900.00	900.00			
001-160-550	LEGAL FEES	12,000.00	15,000.00	16,000.00	15,000.00			
001-160-552	MEDICAL FEES							
001-160-556	PROFESSIONAL FEES & OTHER SERV	1,000.00	-	1,000.00	0.00			
	Total Contractual Services	13,000.00	15,000.00	17,900.00	15,900.00			
001-160-600	RECORD BOOKS, BINDERS & DOCKET							
001-160-603	OFFICE SUPPLIES	12,500.00	4,000.00	12,500.00	8,700.00	Chairs/File cabinets		
	Total Consumable Supplies	12,500.00	4,000.00	12,500.00	8,700.00			
	Total Chancery Court Expenses	216,907.00	143,000.00	191,895.00	251,919.45			
GENERAL FUND	CIRCUIT COURT							
001-161-213	CIRCUIT CLERK FEES	-	46,487.00		0.00			
001-161-237	BOND FORFEITURE							
	Receipts	-	46,487.00	-	0.00			
001-161-340	REFUNDS		550.00					
	Receipts	-	550.00	-	0.00			
	Total Circuit Court Receipts	-	47,037.00	-	0.00			
001-161-402	DEPUTY CLERKS	40,192.00			41,392.00			
001-161-412	BAILIFF	2,000.00			2,000.00			
001-161-414	CT ADM FEES/CIRCUIT	27,590.00			27,590.00			
001-161-415	CRIMINAL RECORD CUSTODIAN	20,000.00			20,000.00			
001-161-418	CIRCUIT COURT REPORTERS	82,000.00			82,000.00			
001-161-419	VICTIMS WITNESS COORDINATOR	19,250.00			19,250.00			
001-161-454	ATTENDING COURT	32,000.00			41,500.00			
001-161-457	STATE FAIL CASES	400.00			400.00			
001-161-460	GRAND JURY FEE	1,500.00			1,400.00			

Attachment: FY 2020 Budget - Final (9947 : Delete #5708 & 5712 for setting tax levy and budget for FY2019-2020)

		FY 2018-19	ESTIMATE 18-19	DEPT	RECOMMENDED		
Account	Objective	BUDGET	ACTUAL	REQUEST	BUDGET		
001-161-461	RECORDING MINUTE BOOK PAGES	10,980.00			10,980.00		
001-161-465	STATE RETIREMENT MATCHING	13,748.00			16,647.00		
001-161-466	SOCIAL SECURITY MATCHING	6,508.00			7,319.00		
001-161-467	WORKERS' COMPENSATION	450.00			506.00		
001-161-468	GROUP INSURANCE	16,152.00			8,190.00		
001-161-469	UNEMPLOYMENT COMPENSATION						
001-161-476	MEALS AND LODGING						
001-161-477	TRAVEL IN PRIVATE VEHICLE	2,000.00	1,500.00	2,000.00	2,000.00		
001-161-480	TRAINING & SEMINARS	500.00		500.00	500.00		
	Total Personal Services	275,270.00	1,500.00	2,500.00	281,674.00		
001-161-501	POSTAGE AND BOX RENT	3,525.00	600.00	3,525.00	1,500.00		
001-161-502	TELEPHONE SERVICE	300.00	178.00	300.00	200.00		
001-161-533	RENTAL OF OFFICE EQUIPMENT	3,500.00	3,180.00	3,500.00	3,300.00		
001-161-534	RENTAL						
001-161-540	MAINTENANCE OF BUILDINGS						
001-161-544	MAINTENANCE AGREEMENT	19,550.00	18,100.00	19,500.00	19,000.00		
001-161-550	LEGAL FEES	8,000.00	1,200.00	8,000.00	5,000.00		
001-161-552	MEDICAL FEES	3,000.00	3,350.00	5,000.00	3,500.00		
001-161-556	PROFESSIONAL FEES & OTHER SERV						
001-161-558	COURT COST RECORDING & NOTARY						
001-161-570	INSURANCE & FIDELITY	975.00	1,136.00	1,136.00	2,700.00		
001-161-574	JURY COMMISSIONERS' FEES	400.00	200.00		400.00		
001-161-575	JURORS AND WITNESS FEES	60,000.00	17,000.00	59,650.00	60,000.00		
001-161-576	ROOM AND BOARD FOR JURORS	5,000.00		4,839.00	10,000.00	Capital murder case	
001-161-599	OTHER CONTRACTUAL SERVICES	750.00	502.00	750.00	502.00		
	Total Contractual Services	105,000.00	45,446.00	106,200.00	106,102.00		
001-161-600	RECORD BOOKS, BINDERS & DOCKET	400.00		400.00	400.00		
001-161-601	LAW LIBRARY MATERIALS						
001-161-603	OFFICE SUPPLIES	7,500.00	4,000.00	9,000.00	7,500.00		
001-161-693	FOOD FOR JURORS	2,500.00			5,000.00		
	Total Consumable Supplies	10,400.00	4,000.00	9,400.00	12,900.00		
	Total Circuit Court Expenses	390,670.00	50,946.00	118,100.00	400,676.00		
GENERAL FUND	COUNTY COURT						
001-162-241	FED GRTS NON/CAP-RES FOR PU ST	35,750.00	35,750.00		35,750.00		
	Receipts	35,750.00	35,750.00	-	35,750.00		
001-162-340	REFUNDS						
001-162-400	SALARIES/OFFICIALS	135,000.00			135,001.00		
001-162-402	DEPUTY CLERKS/COURT ADMIN	69,628.00			66,351.00		
001-162-409	OTHER PROFESSIONAL SALARIES						
001-162-411	COURT REPORTERS	64,001.00			64,001.00		
001-162-454	ATTENDING COURT	14,400.00			18,000.00		
001-162-465	STATE RETIREMENT MATCHING	43,411.00			49,303.00		
001-162-466	SOCIAL SECURITY MATCHING	20,551.00			21,677.00		
001-162-467	WORKERS' COMPENSATION	1,419.00			1,497.00		
001-162-468	GROUP INSURANCE	29,557.00			37,520.00		
001-162-469	UNEMPLOYMENT COMPENSATION						
001-162-476	MEALS AND LODGING	500.00			500.00		
001-162-477	TRAVEL IN PRIVATE VEHICLE	500.00	800.00		1,000.00		
001-162-480	TRAINING & SEMINARS	1,000.00			1,000.00		
	Total Personal Services	379,967.00	800.00	-	395,850.00		
001-162-501	POSTAGE AND BOX RENT	1,800.00			100.00		
001-162-502	TELEPHONE SERVICE						
001-162-504	INTERNET SERVICES						
001-162-510	HEAT LIGHT POWER GAS & WATER						
001-162-521	LEGAL ADVERTISING						
001-162-533	RENTAL OF OFFICE EQUIPMENT						
001-162-540	MAINTENANCE OF BUILDINGS						
001-162-542	VEHICLE REPAIRS						
001-162-543	REPAIRS/OFFICE FURN & EQUIP						
001-162-544	MAINTENANCE AGREEMENT						
001-162-550	LEGAL FEES						
001-162-552	MEDICAL FEES	50.00			90.00		
001-162-556	PROFESSIONAL FEES & OTHER SERV	1,500.00			1,500.00		
001-162-570	INSURANCE & FIDELITY						

Attachment: FY 2020 Budget - Final (9947 : Delete #5708 & 5712 for setting tax levy and budget for FY2019-2020)

Account	Objective	FY 2018-19 BUDGET	ESTIMATE 18-19 ACTUAL	DEPT REQUEST	RECOMMENDED BUDGET	
001-162-571	DUES AND SUBSCRIPTIONS	25.00				
001-162-593	WATER					
001-162-	HOUSING JUVENILES/HOUSE ARREST					
001-162-594	DRUG TESTING					
001-162-599	OTHER CONTRACTUAL SERVICES					
	Total Contractual Services	3,375.00	-	-	1,690.00	
001-162-600	RECORD BOOKS, BINDERS & DOCKET					
001-162-601	LAW LIBRARY MATERIALS					
001-162-603	OFFICE SUPPLIES	2,500.00	1,000.00		2,500.00	
001-162-610	PROFESSIONAL SUPPLIES					
001-162-641	BUILDING REPAIRS & SUPPLIES					
001-162-671	GASOLINE					
001-162-694	FOOD FOR PRISONERS					
	Total Consumable Supplies	2,500.00	1,000.00	-	2,500.00	
001-162-919	FURNITURE & EQUIP <$5,000					
001-162-920	FURNITURE & EQUIP <$5,000					
	Total County Court Revenues	35,750.00			35,750.00	
	Total County Court Expenses	385,842.00	1,800.00	-	400,040.00	
GENERAL FUND	YOUTH COURT					
001-163-241	FED GRTS NON/CAP-RES FOR PU ST	93,860.00			93,860.00	
	Receipts	93,860.00	-	-	93,860.00	
001-163-340	REFUNDS					
001-163-401	ADMIN/MANAGERIAL/FOREMAN				0.00	
001-163-404	SALARIES/OFFICE CLERICAL	97,694.00			123,967.00	Payroll adjustments
001-163-405	SALARIES/ATTORNEY	62,501.00			62,501.00	
001-163-409	OTHER PROFESSIONAL SALARIES	46,350.00			47,741.00	
001-163-412	BAILIFF					
001-163-416	COUNTY PROSECUTOR	64,000.00			64,001.00	
001-163-417	PUBLIC DEFENDER	125,000.00			125,000.00	
001-163-427	OVERTIME-POLICE					
001-163-433	COUNTY PATROLMEN	0.00				
001-163-445	STATUTORY FEES	18,300.00			18,300.00	
001-163-465	STATE RETIREMENT MATCHING	66,877.00			76,823.00	
001-163-466	SOCIAL SECURITY MATCHING	31,659.00			33,776.00	
001-163-467	WORKERS' COMPENSATION	2,017.00			2,163.00	
001-163-468	GROUP INSURANCE	72,047.00			76,074.00	
001-163-469	UNEMPLOYMENT COMPENSATION					
001-163-476	MEALS AND LODGING	200.00			1,500.00	
001-163-477	TRAVEL IN PRIVATE VEHICLE	500.00	200.00		500.00	
001-163-480	TRAINING & SEMINARS	1,000.00	275.00		3,000.00	
	Total Personal Services	588,145.00	475.00	-	635,346.00	
001-163-501	POSTAGE AND BOX RENT	2,500.00	875.00		1,500.00	
001-163-502	TELEPHONE SERVICE	1,100.00	1,050.00		2,000.00	
001-163-504	INTERNET SERVICES	900.00	1,550.00		1,560.00	
001-163-510	HEAT LIGHT POWER GAS & WATER					
001-163-521	LEGAL ADVERTISING	0.00				
001-163-533	RENTAL OF OFFICE EQUIPMENT	2,800.00	2,650.00		3,400.00	
001-163-540	MAINTENANCE OF BUILDINGS					
001-163-542	VEHICLE REPAIRS					
001-163-543	REPAIRS/OFFICE FURN & EQUIP					
001-163-544	MAINTENANCE AGREEMENT	3,500.00	1,930.00		2,500.00	
001-163-550	LEGAL FEES	10,000.00	5,700.00		8,000.00	
001-163-552	MEDICAL FEES	2,000.00	280.00		2,000.00	
001-163-556	PROFESSIONAL FEES & OTHER SERV	500.00	245.00		500.00	
001-163-570	INSURANCE & FIDELITY	163.00	325.00		325.00	
001-163-571	DUES AND SUBSCRIPTIONS		100.00		100.00	
001-163-593	WATER	250.00	210.00		250.00	
001-163-	HOUSING JUVENILES/HOUSE ARREST	100,000.00	15,000.00		50,000.00	
001-163-594	DRUG TESTING	5,000.00	650.00		2,500.00	
001-163-599	OTHER CONTRACTUAL SERVICES	500.00	2,000.00		2,000.00	
	Total Contractual Services	129,213.00	32,565.00	-	76,635.00	
001-163-600	RECORD BOOKS, BINDERS & DOCKET					
001-163-601	LAW LIBRARY MATERIALS					
001-163-603	OFFICE SUPPLIES	9,000.00	3,000.00		5,000.00	

Attachment: FY 2020 Budget - Final (9947 : Delete #5708 & 5712 for setting tax levy and budget for FY2019-2020)

		FY 2018-19	ESTIMATE 18-19	DEPT	RECOMMENDED			
Account	Objective	BUDGET	ACTUAL	REQUEST	BUDGET			
001-163-610	PROFESSIONAL SUPPLIES	0.00						
001-163-641	BUILDING REPAIRS & SUPPLIES							
001-163-671	GASOLINE	700.00	780.00		800.00			
001-163-694	FOOD FOR PRISONERS							
	Total Consumable Supplies	9,700.00	3,780.00	-	5,800.00			
001-163-919	FURNITURE & EQUIP <$5,000	5,000.00	850.00		5,000.00			
	Total Youth Court Revenues				93,860.00			
	Total Youth Court Expenses	732,058.00	37,670.00	-	722,781.00			
GENERAL FUND	LUNACY DEPT							
001-165-413	CRT APPT CUSTODIAL FEE	6,000.00			6,000.00			
001-165-442	CHAN CT COMMITMENT FEES	25,000.00			24,800.00			
001-165-445	STATUTORY FEES							
001-165-465	STATE RETIREMENT MATCHING	7,375.00			8,230.00	Kellar/Thriffiley		
001-165-466	SOCIAL SECURITY MATCHING	3,520.00			3,620.00	Kellar/Thriffiley		
001-165-467	WORKERS' COMPENSATION	250.00			250.00			
001-165-468	GROUP INSURANCE				4,318.00			
001-165-477	TRAVEL IN PRIVATE VEHICLE	600.00	880.00	825.00	825.00			
	Total Personal Services	42,745.00	880.00	825.00	48,043.00			
001-165-550	LEGAL FEES	12,000.00	12,000.00	12,000.00	24,000.00	PJ Mauffray alcohol 50@ $150 per cas		
001-165-552	MEDICAL FEES							
	Total Contractual Services	12,000.00	12,000.00	12,000.00	24,000.00			
001-165-701	APPROPRIATIONS	131,940.00	131,940.00		65,970.00			
	Total Grants & Subsidies	131,940.00	131,940.00	-	65,970.00			
	Total Lunacy Dept Expenses	186,685.00	144,820.00	12,825.00	138,013.00			
GENERAL FUND	JUSTICE COURT							
001-166-400	SALARIES/OFFICIALS	134,100.00			138,124.00	Senate Bill raise		
001-166-401	ADMIN/MANAGERIAL/FOREMAN	32,136.00			80,691.00	Possible new hire		
001-166-402	DEPUTY CLERKS	103,928.00			154,314.00	Payroll adjustments		
001-166-412	BAILIFF	5,720.00			5,720.00			
001-166-433	COUNTY PATROLMEN							
001-166-465	STATE RETIREMENT MATCHING	43,658.00			57,096.00			
001-166-466	SOCIAL SECURITY MATCHING	21,105.00			25,541.00			
001-166-467	WORKERS' COMPENSATION	1,457.00			1,763.00			
001-166-468	GROUP INSURANCE	61,767.00			85,434.00			
001-166-469	UNEMPLOYMENT COMPENSATION							
001-166-476	MEALS AND LODGING	500.00	-		2,000.00			
001-166-480	TRAINING & SEMINARS	1,000.00	100.00		2,000.00			
	Total Personal Services	405,371.00	100.00	-	552,683.00			
001-166-501	POSTAGE AND BOX RENT	6,000.00	6,250.00		6,200.00			
001-166-502	TELEPHONE SERVICE	450.00	300.00		1,050.00			
001-166-510	HEAT LIGHT POWER GAS & WATER							
001-166-530	RENTAL OF BLDG & LAND							
001-166-533	RENTAL OF OFFICE EQUIPMENT	1,500.00	1,560.00		1,500.00			
001-166-539	JANITORIAL CONTRACT	1,500.00	1,787.00		1,800.00			
001-166-544	MAINTENANCE AGREEMENT	3,750.00	3,840.00		3,800.00			
001-166-550	LEGAL FEES							
001-166-552	MEDICAL FEES	90.00	100.00		100.00			
001-166-556	PROFESSIONAL FEES & OTHER SERV	500.00	52.00		1,000.00			
001-166-570	INSURANCE & FIDELITY	1,175.00	989.00		2,700.00			
001-166-571	DUES AND SUBSCRIPTIONS	1,000.00	1,050.00		1,050.00			
001-166-591	GARBAGE PICKUP							
001-166-592	LAUNDRY SERVICE							
001-166-593	WATER	100.00	50.00		100.00			
001-166-596	WASTE SERVICE							
001-166-599	OTHER CONTRACTUAL SERVICES	1,500.00	25.00		500.00			
	Total Contractual Services	17,565.00	16,003.00	-	19,800.00			
001-166-603	OFFICE SUPPLIES	4,500.00	4,000.00		6,000.00			
001-166-610	PROFESSIONAL SUPPLIES				1,500.00			
001-166-645	JANITORIAL SUPPLIES	100.00	18.00		500.00			
	Total Consumable Supplies	4,600.00	4,018.00	-	8,000.00			
	Total Justice Court Expenses	427,536.00	20,121.00	-	580,483.00			

Attachment: FY 2020 Budget - Final (9947 : Delete #5708 & 5712 for setting tax levy and budget for FY2019-2020)

Account	Objective	FY 2018-19 BUDGET	ESTIMATE 18-19 ACTUAL	DEPT REQUEST	RECOMMENDED BUDGET
GENERAL FUND	CORONER				
001-167-443	CORONERS INQUEST FEES	45,000.00			58,500.00
001-167-445	STATUTORY FEES	10,800.00			12,501.00
001-167-465	STATE RETIREMENT MATCHING	9,017.00			12,355.00
001-167-466	SOCIAL SECURITY MATCHING	4,270.00			5,432.00
001-167-467	WORKERS' COMPENSATION	261.00			331.00
001-167-468	GROUP INSURANCE	90.00			90.00
001-167-476	MEALS AND LODGING				
001-167-477	TRAVEL IN PRIVATE VEHICLE				
001-167-480	TRAINING & SEMINARS				
	Total Personal Services	69,438.00	-	-	89,209.00
001-167-501	POSTAGE AND BOX RENT	50.00	-		50.00
001-167-502	TELEPHONE SERVICE	1,050.00	1,020.00		1,050.00
001-167-510	HEAT LIGHT POWER GAS & WATER				
001-167-542	VEHICLE REPAIRS	500.00	-		500.00
001-167-561	INQUEST & AUTOPSIES	45,000.00	35,000.00		42,000.00
001-167-570	INSURANCE & FIDELITY	175.00	175.00		700.00
	Total Contractual Services	46,775.00	36,195.00	-	44,300.00
001-167-603	OFFICE SUPPLIES	600.00	360.00		600.00
001-167-610	PROFESSIONAL SUPPLIES	1,000.00	850.00		1,000.00
001-167-671	GASOLINE	1,200.00	500.00		1,000.00
	Total Consumable Supplies	2,800.00	1,710.00	-	2,600.00
001-167-919	FURNITURE & EQUIP < $5,000		-		
	Total Capital Outlay	-	-	-	0.00
	Total Coroner Expenses	119,013.00	37,905.00	-	136,109.00
GENERAL FUND	DISTRICT ATTORNEY'S OFFICE				
001-168-404	SALARIES/OFFICE CLERICAL	34,643.00			35,693.00
001-168-465	STATE RETIREMENT MATCHING	5,598.00			6,211.00
001-168-466	SOCIAL SECURITY MATCHING	2,650.00			2,731.00
001-168-467	WORKERS' COMPENSATION	183.00			189.00
001-168-468	GROUP INSURANCE	90.00			10,371.00
001-168-469	UNEMPLOYMENT COMPENSATION				
	Total Personal Services	43,164.00	-	-	55,195.00
001-168-501	POSTAGE AND BOX RENT	300.00	150.00	300.00	300.00
001-168-502	TELEPHONE SERVICE	200.00	152.00	200.00	200.00
001-168-504	INTERNET SERVICES	850.00	952.92	850.00	1,000.00
001-168-533	RENTAL OF OFFICE EQUIPMENT	2,400.00	2,528.00	3,050.00	3,313.00
001-168-544	MAINTENANCE AGREEMENT	800.00	1,100.00	1,350.00	1,300.00
001-168-599	OTHER CONTRACTUAL SERVICES	50.00	25.00	60.00	50.00
	Total Contractual Services	4,600.00	4,907.92	5,810.00	6,163.00
001-168-603	OFFICE SUPPLIES		-	500.00	
		-	-	500.00	0.00
	Total District Atty's Office Expenses	47,764.00	4,907.92	6,310.00	61,358.00
GENERAL FUND	COUNTY PROSECUTOR				
001-169-402	DEPUTY CLERKS	26,780.00			27,594.00
001-169-416	COUNTY PROSECUTOR	55,000.00			68,077.00
001-169-439	SECRETARIAL ALLOWANCE	0.00			
001-169-465	STATE RETIREMENT MATCHING	13,216.00			16,647.00
001-169-466	SOCIAL SECURITY MATCHING	6,256.00			7,319.00
001-169-467	WORKERS' COMPENSATION	338.00			389.00
001-169-468	GROUP INSURANCE	18,423.00			18,423.00
001-169-469	UNEMPLOYMENT COMPENSATION				
001-169-550	LEGAL FEES			1,500.00	1,500.00
001-169-571	DUES/SUBSCRIPTIONS				50.00
001-169-603	OFFICE SUPPLIES	400.00	500.00	1,500.00	1,000.00
	Total County Prosecutor Expenses	120,413.00	500.00	3,000.00	140,999.00

Attachment: FY 2020 Budget - Final (9947 : Delete #5708 & 5712 for setting tax levy and budget for FY2019-2020)

Account	Objective	FY 2018-19 BUDGET	ESTIMATE 18-19 ACTUAL	DEPT REQUEST	RECOMMENDED BUDGET	
GENERAL FUND	PUBLIC DEFENDER					
001-170-417	PUBLIC DEFENDER	105,000.00		117,750.00	110,990.00	Holcomb Add $6,000. for revocations
001-170-465	STATE RETIREMENT MATCHING	16,968.00		20,488.50	19,312.00	
001-170-466	SOCIAL SECURITY MATCHING	8,033.00		9,007.88	8,491.00	
001-170-467	WORKERS' COMPENSATION	375.00		425.00	396.00	
001-170-468	GROUP INSURANCE				4,026.00	
001-170-501	POSTAGE AND BOX RENT			1,440.00		
001-170-502	TELEPHONE SERVICE			1,800.00		
001-170-504	INTERNET SERVICE			720.00		
001-170-603	OFFICE SUPPLIES			6,300.00		
001-170-671	GASOLINE			1,540.80		
	Total Public Defender Expenses	130,376.00	-	159,472.18	143,215.00	
GENERAL FUND	ELECTIONS					
001-180-299	OTHER STATE SOURCES	-	-	-	0.00	
	Receipts	-	-	-	0.00	
001-180-426	OVERTIME-CLERKS	1,800.00	-	1,800.00		
001-180-439	SECRETARIAL ALLOWANCE					
001-180-447	ATTENDING BOARD MEETING					
001-180-459	ELECTION FEES	89,700.00			89,700.00	
001-180-465	STATE RETIREMENT MATCHING	2,712.00			2,920.00	
001-180-466	SOCIAL SECURITY MATCHING	6,862.00			6,862.00	
001-180-467	WORKERS' COMPENSATION	474.00			474.00	
001-180-468	GROUP INSURANCE	37,619.00			24,037.00	
001-180-476	MEALS AND LODGING	1,000.00	-		500.00	
001-180-477	TRAVEL IN PRIVATE VEHICLE	1,500.00	1,000.00	1,500.00	1,200.00	
001-180-480	TRAINING & SEMINARS	2,000.00	1,600.00	2,500.00	2,000.00	
	Total Personal Services	143,667.00	2,600.00	4,000.00	127,693.00	
001-180-501	POSTAGE AND BOX RENT	3,000.00	2,000.00	3,000.00	2,400.00	
001-180-510	HEAT LIGHT POWER GAS & WATER					
001-180-521	LEGAL ADVERTISING	3,000.00	1,500.00	3,000.00	3,000.00	
001-180-523	OTHER ADVERTISING & CONT PRINT					
001-180-530	RENTAL OF BLDG & LAND	2,000.00	2,000.00	2,000.00	2,000.00	
001-180-533	RENTAL OF OFFICE EQUIPMENT	1,200.00	1,104.00	1,200.00	1,150.00	
001-180-540	MAINTENANCE OF BUILDINGS					
001-180-543	REPAIRS/OFFICE FURN & EQUIP					
001-180-544	MAINTENANCE CONTRACT	13,000.00	11,500.00	17,000.00	17,000.00	
001-180-550	LEGAL FEES					
001-180-573	ELECTION WORKERS' FEES	60,000.00	65,000.00		65,000.00	
	Total Contractual Services	82,200.00	83,104.00	26,200.00	90,550.00	
001-180-603	OFFICE SUPPLIES	12,000.00	12,000.00	20,000.00	12,000.00	
001-180-639	SIGNS	-				
	Total Consumable Supplies	12,000.00	12,000.00	20,000.00	12,000.00	
001-180-920	FURNITURE & EQUIP > $5,000	-			0.00	
	Total Capital Outlay	-	-	-	0.00	
	Total Election Expenses	237,867.00	97,704.00	50,200.00	230,243.00	
GENERAL FUND	SHERIFF'S DEPARTMENT					
001-200-241	FED GRTS NON/CAP-RES FOR PU ST	15,000.00	18,000.00		16,000.00	
001-200-269	STATE GRTS NON/CAP-RES FOR PS					
200-299	Receipts	15,000.00	18,000.00	-	16,000.00	
001-200-340	REFUNDS	70,000.00			125,000.00	2 School resource officers
001-200-383	SALE OF PERSONAL PROPERTY		12,854.00			
001-200-385	COMP FOR LOSS OF CAPITAL ASSET		6,819.00			
001-200-387	TRANSFERS IN FROM GOVT FUNDS	980,000.00			1,020,000.00	
300-3999	Receipts	1,050,000.00	19,673.00	-	1,145,000.00	
	Total Sheriff's Dept Receipt	1,065,000.00	37,673.00	-	1,161,000.00	
001-200-400	SALARIES/OFFICIALS	100,000.00			115,600.00	
001-200-401	ADMIN/MANAGERIAL/FOREMAN	171,462.00			235,342.00	
001-200-404	SALARIES/OFFICE CLERICAL	187,353.00			191,942.00	
001-200-408	SALARIES/DATA PROCESSING					

Attachment: FY 2020 Budget - Final (9947 : Delete #5708 & 5712 for setting tax levy and budget for FY2019-2020)

Account	Objective	FY 2018-19 BUDGET	ESTIMATE 18-19 ACTUAL	DEPT REQUEST	RECOMMENDED BUDGET			
001-200-426	OVERTIME-CLERICAL	1,000.00			1,000.00			
001-200-427	OVERTIME-POLICE	60,000.00			100,000.00			
001-200-433	COUNTY PATROLMEN	1,784,800.00			1,815,937.00			
001-200-465	STATE RETIREMENT MATCHING	362,568.00			417,395.00			
001-200-466	SOCIAL SECURITY MATCHING	176,227.00			188,100.00			
001-200-467	WORKERS' COMPENSATION	82,656.00			88,493.00			
001-200-468	GROUP INSURANCE	429,439.00			514,478.00			
001-200-469	UNEMPLOYMENT COMPENSATION							
001-200-476	MEALS AND LODGING	9,000.00	4,500.00		6,000.00			
001-200-480	TRAINING & SEMINARS	22,000.00	15,000.00		22,000.00			
001-200-499	OTHER PERSONAL SERVICES					-		
	Total Personal Services	3,386,505.00	19,500.00	-	3,696,287.00			
001-200-501	POSTAGE AND BOX RENT	1,000.00	1,300.00		1,500.00			
001-200-502	TELEPHONE SERVICE	95,000.00	90,000.00		110,000.00			
001-200-504	INTERNET SERVICES	13,000.00	6,000.00		0.00			
001-200-510	HEAT LIGHT POWER GAS & WATER	160,000.00	106,000.00					
001-200-521	LEGAL ADVERTISING							
001-200-530	RENTAL OF BLDG & LAND							
001-200-533	RENTAL OF OFFICE EQUIPMENT	10,000.00	10,000.00		10,000.00			
001-200-539	JANITORIAL CONTRACTUAL	1,100.00	900.00		0.00			
001-200-540	MAINTENANCE OF BUILDINGS	2,000.00	38.00		0.00			
001-200-542	VEHICLE REPAIRS	50,000.00	30,000.00		46,000.00			
001-200-544	MAINTENANCE AGREEMENT	8,500.00	7,200.00		8,500.00			
001-200-547	COMPUTER REPAIRS	0.00			0.00			
001-200-550	LEGAL FEES	15,000.00	28,000.00		30,000.00			
001-200-552	MEDICAL FEES	2,000.00	620.00		1,000.00			
001-200-556	PROFESSIONAL FEES & OTHER SERV	5,000.00	5,000.00		5,000.00			
001-200-562	EVIDENCE TESTING	15,000.00	13,380.00		14,000.00			
001-200-570	INSURANCE & FIDELITY	24,500.00	24,500.00		26,275.00			
001-200-571	DUES AND SUBSCRIPTIONS	1,300.00	1,279.00		1,300.00			
001-200-593	WATER	1,500.00	1,000.00		1,500.00			
001-200-596	WASTE SERVICES	800.00	800.00		1,000.00			
001-200-599	OTHER CONTRACTUAL SERVICES	12,000.00	12,000.00		12,000.00			
	Total Contractual Services	417,700.00	338,017.00	-	268,075.00			
001-200-603	OFFICE SUPPLIES	11,000.00	10,500.00		11,000.00			
001-200-607	DOG FOOD				2,500.00			
001-200-613	LAW ENFORCEMENT SUPPLIES	18,000.00	28,000.00		28,000.00			
001-200-616	TRAINING SUPPLIES							
001-200-619	AMMUNITION	22,000.00	12,000.00		12,000.00			
001-200-641	BUILDING REPAIRS & SUPPLIES				0.00			
001-200-642	PAINTS & PRESERVATIVES	500.00			0.00			
001-200-645	JANITORIAL SUPPLIES	500.00			0.00			
001-200-669	LICENSE TAGS	800.00	800.00		800.00			
001-200-671	GASOLINE	200,000.00	200,000.00		225,000.00			
001-200-680	TIRES AND TUBES	24,000.00	20,000.00		26,000.00			
001-200-681	REPAIR & REPLACEMENT PARTS	60,000.00	41,000.00		45,000.00			
001-200-691	UNIFORMS	30,000.00	25,000.00		30,000.00			
001-200-695	EXPENSES FOR K-9	3,000.00	3,000.00		3,000.00			
001-200-699	OTHER CONSUMABLE SUPPLIES	6,000.00	5,000.00		6,000.00			
	Total Consumable Supplies	375,800.00	345,300.00	-	389,300.00			
001-200-915	VEHICLES							
001-200-919	FURNITURE & EQUIP < $5,000				9,400.00			
		-	-	-	9,400.00			
	Total Sheriff's Dept Expenses	4,180,005.00	702,817.00	-	4,363,062.00			
GENERAL FUND	RESERVE ACADEMY							
001-201-356	ACADEMY RECEIPTS	4,000.00	2,670.00		4,000.00			
	Receipts	4,000.00	2,670.00	-	4,000.00			
001-201-593	WATER	200.00			200.00			
001-201-596	WASTE SERVICE	70.00			70.00			
	Total Contractual Services	270.00	-	-	270.00			
001-201-613	LAW ENFORCEMENT SUPPLIES	4,100.00			4,100.00			
001-201-616	TRAINING SUPPLIES	2,100.00			2,100.00			
001-201-691	UNIFORMS	1,800.00			1,800.00			
001-201-699	OTHER CONSUMABLE SUPPLIES	100.00			100.00			
	Total Consumable Supplies	8,000.00	-	-	8,100.00			

Attachment: FY 2020 Budget - Final (9947 : Delete #5708 & 5712 for setting tax levy and budget for FY2019-2020)

		FY 2018-19	ESTIMATE 18-19	DEPT	RECOMMENDED			
Account	Objective	BUDGET	ACTUAL	REQUEST	BUDGET			
	Total Reserve Academy Expenses	8,270.00	-	-	8,370.00			
GENERAL FUND	PATROLLING NASA							
001-205-241	FED GRTS NON/CAP-RES FOR PU ST	285,582.00			291,051.24			
	Receipts	285,582.00	-	-	291,051.24			
001-205-433	COUNTY PATROLMEN	136,619.00			145,071.00			
001-205-465	STATE RETIREMENT MATCHING	22,078.00			25,242.00			
001-205-466	SOCIAL SECURITY MATCHING	10,451.00			11,098.00			
001-205-467	WORKERS' COMPENSATION	5,272.00			5,598.00			
001-205-468	GROUP INSURANCE	28,883.00			26,565.00			
	Total Personal Services	203,303.00	-	-	213,574.00			
001-205-542	VEHICLE REPAIRS	12,000.00			12,000.00			
001-205-570	INSURANCE & FIDELITY							
	Total Contractual Services	12,000.00	-	-	12,000.00			
001-205-671	GASOLINE	32,000.00			32,000.00			
	Total Consumable Supplies	32,000.00	-	-	32,000.00			
001-205-915	VEHICLE	84,000.00	-		28,000.00			
	Total Patrolling NASA Expenses	331,303.00	-	-	285,574.00			
GENERAL FUND	PATROLLING DIAMONDHEAD							
001-206-241	FED GRTS NON/CAP-RES FOR PU ST							
001-206-300	LOCAL SOURCES	695,294.00			704,533.00			
	Receipts	695,294.00	-	-	704,533.00			
001-206-427	OVERTIME-POLICE	38,000.00			38,000.00			
001-206-433	COUNTY PATROLMEN	426,024.00			439,059.00			
001-206-465	STATE RETIREMENT MATCHING	74,986.00			83,008.00			
001-206-466	SOCIAL SECURITY MATCHING	35,498.00			36,495.00			
001-206-467	WORKERS' COMPENSATION	17,907.00			18,410.00			
001-206-468	GROUP INSURANCE	116,621.00			103,946.00			
	Total Personal Services	709,036.00	-	-	718,918.00			
001-206-570	INSURANCE & FIDELITY	2,100.00	-		2,100.00			
	Total Contractual Services	2,100.00	-	-	2,100.00			
	Total Patrolling Diamondhead Expense	711,136.00	-	-	721,018.00			
GENERAL FUND	DUI GRANT							
001-209-241	FED GRTS NON/CAP-RES FOR PU ST	79,820.00	80,000.00		84,350.96			
	Receipts	79,820.00	80,000.00	-	84,350.96			
001-209-427	OVERTIME-POLICE	5,500.00			5,500.00			
001-209-433	COUNTY PATROLMEN	68,319.00			70,336.00			
001-209-465	STATE RETIREMENT MATCHING	11,929.00			13,195.00			
001-209-466	SOCIAL SECURITY MATCHING	5,647.00			5,801.00			
001-209-467	WORKERS' COMPENSATION	2,849.00			2,927.00			
001-209-468	GROUP INSURANCE	8,143.00			16,105.00			
001-209-480	TRAINING & SEMINARS							
	Total Personal Services	102,387.00	-	-	113,864.00			
001-209-570	INSURANCE & FIDELITY							
001-209-599	OTHER CONTRACTUAL SERVICES				0.00			
	Total Contractual Services	-	-	-	0.00			
001-209-699	OTHER CONSUMABLE SUPPLIES	-		-	0.00			
	Total Consumable Supplies	-	-	-	0.00			
001-209-919	FURNITURE & EQUIP < $5,000		-					
	Total Capital Outlay	-	-	-	0.00			
	Total DUI Grant Expenses	102,387.00	-	-	113,864.00			
GENERAL FUND	DOMESTIC VIOLENCE GRANT							
001-211-241	FED GRTS NON/CAP-RES FOR PU ST	44,314.00	38,000.00		45,815.00			
	Receipts	44,314.00	38,000.00	-	45,815.00			
001-211-427	OVERTIME-POLICE							
001-211-433	COUNTY PATROLMEN	40,327.00			41,548.00			
001-211-465	STATE RETIREMENT MATCHING	6,517.00			7,229.00			

Attachment: FY 2020 Budget - Final (9947 : Delete #5708 & 5712 for setting tax levy and budget for FY2019-2020)

		FY 2018-19	ESTIMATE 18-19	DEPT	RECOMMENDED			
Account	Objective	BUDGET	ACTUAL	REQUEST	BUDGET			
001-211-466	SOCIAL SECURITY MATCHING	3,085.00			3,178.00			
001-211-467	WORKERS' COMPENSATION	1,556.00			1,603.00			
001-211-468	GROUP INSURANCE	8,053.00			8,053.00			
001-211-477	MILES PERSONAL VEHICLES							
	Total Personal Services	59,538.00	-	-	61,611.00			
001-211-599	OTHER CONTRACTUAL SERVICES							
001-211-603	OFFICE SUPPLIES		-					
001-211-699	OTHER CONSUMABLE SUPPLIES		-					
	Total Consumable Supplies	-	-	-	0.00			
001-211-919	FURNITURE & EQUIP < $5,000		-					
	Total Capital Outlay	-	-	-	0.00			
	Total Dom Vio Grant Expenses	59,538.00	-	-	61,611.00			
GENERAL FUND	OCCUPANT PROTECTION GRANT							
001-212-241	FED GRTS NON/CAP-RES FOR PU ST	5,000.00	5,000.00		1,483.00			
	Receipts	5,000.00	5,000.00	-	1,483.00			
001-212-427	OVERTIME-POLICE	5,000.00			1,483.00			
001-212-465	STATE RETIREMENT MATCHING	800.00			258.00			
001-212-466	SOCIAL SECURITY MATCHING	383.00			113.50			
001-212-467	WORKERS' COMPENSATION	183.00			58.00			
001-212-468	GROUP INSURANCE							
001-212-480	TRAINING & SEMINARS		-					
	Total Personal Services	6,366.00	-	-	1,912.50			
001-212-699	OTHER CONSUMABLE SUPPLIES	-	-	-	0.00			
	Total Consumable Supplies	-	-	-	0.00			
	Total Occ Prot Grant Expenses	6,366.00	-	-	1,912.50			
GENERAL FUND	RECORDS MGT/INTERACT							
001-214-276	STATE GRTS NON/CAP-RES FOR PU ST							
	Receipts	-	-	-	0.00			
001-214-502	TELEPHONE SERVICE	32,916.00	32,916.00		32,916.00			
	Disbursements	32,916.00	32,916.00	-	32,916.00			
	Total Bulletproof Vest Fund Expenses	32,916.00	32,916.00	-	32,916.00			
GENERAL FUND	BULLETPROOF VEST GRANT							
001-215-241	FED GRTS NON/CAP-RES FOR PU ST	11,970.00	6,012.00		11,970.00			
	Receipts	11,970.00	6,012.00	-	11,970.00			
001-215-920	FURNITURE & EQUIP >$5,000	11,970.00	12,240.00		24,480.00			
	Disbursements	11,970.00	12,240.00	-	24,480.00			
	Total Bulletproof Vest Fund Expenses	11,970.00	12,240.00	-	24,480.00			
GENERAL FUND	HOMELAND SECURITY							
001-219-269	STATE GRTS NON/CAP-RES FOR PS	64,000.00	5,700.00	-	0.00			
	Receipts	64,000.00	5,700.00	-	0.00			
001-219-427	OVERTIME-POLICE	64,000.00		-				
001-219-465	STATE RETIREMENT MATCHING	10,250.00		-				
001-219-466	SOCIAL SECURITY MATCHING	4,900.00		-				
001-219-467	WORKERS' COMPENSATION	2,176.00						
001-219-468	GROUP INSURANCE	2,000.00						
	Total Personal Services	83,326.00	-	-	0.00			
001-219-919	FURNITURE & EQUIP < $5,000	-		-	0.00			
001-219-951	TRANSFERS OUT TO GOV'T FUNDS		-					
	Total Capital Outlay	-	-	-	0.00			
	Total Project Safe N'hoods Expenses	83,326.00	-	-	0.00			
GENERAL FUND	IMPRISONMENT EXPENSE							
001-220-321	HOUSING PRISONERS	625,000.00	725,000.00		700,000.00			

Attachment: FY 2020 Budget - Final (9947 : Delete #5708 & 5712 for setting tax levy and budget for FY2019-2020)

		FY 2018-19	ESTIMATE 18-19	DEPT	RECOMMENDED			
Account	Objective	BUDGET	ACTUAL	REQUEST	BUDGET			
001-220-340	REFUNDS							
001-220-387	TRANSFERS IN FROM GOVT FUNDS							
	Receipts	625,000.00	725,000.00	-	700,000.00			
001-220-401	ADMIN/MANAGERIAL/FOREMAN	215,890.00			222,335.00			
001-220-404	SALARIES/OFFICE CLERICAL	107,288.00			146,314.00			
001-220-408	SALARIES/DATA PROCESSING							
001-220-409	OTHER PROFESSIONAL SALARIES							
001-220-427	OVERTIME-POLICE	25,000.00			25,000.00			
001-220-432	SALARIES/JAILERS	1,303,139.00			1,348,149.00			
001-220-465	STATE RETIREMENT MATCHING	254,545.00			287,416.00			
001-220-466	SOCIAL SECURITY MATCHING	126,326.00			133,247.00			
001-220-467	WORKERS' COMPENSATION	60,151.00			62,342.00			
001-220-468	GROUP INSURANCE	329,204.00			390,431.00			
001-220-469	UNEMPLOYMENT COMPENSATION							
001-220-476	MEALS AND LODGING	2,500.00	1,200.00		2,500.00			
001-220-480	TRAINING & SEMINARS	3,500.00	2,500.00		3,500.00			
	Total Personal Services	2,427,543.00	3,700.00	-	2,621,234.00			
001-220-501	POSTAGE AND BOX RENT	600.00	930.00		950.00			
001-220-502	TELEPHONE SERVICE	20,000.00	8,500.00		0.00			
001-220-510	HEAT LIGHT POWER GAS & WATER	160,000.00			320,000.00			
001-220-511	GARBAGE DISPOSAL							
001-220-521	LEGAL ADVERTISING							
001-220-533	RENTAL OF OFFICE EQUIPMENT	3,500.00	3,500.00		3,500.00			
001-220-539	JANITORIAL CONTRACT	1,000.00	500.00		2,200.00			
001-220-540	MAINTENANCE OF BUILDINGS	27,500.00			28,000.00			
001-220-542	VEHICLE REPAIRS	1,000.00			0.00			
001-220-544	MAINTENANCE AGREEMENT	50,000.00	50,000.00		66,000.00			
001-220-552	MEDICAL FEES	100,000.00	30,000.00		75,000.00			
001-220-556	PROFESSIONAL FEES & OTHER SERV	1,500.00	-		0.00			
001-220-570	INSURANCE & FIDELITY	8,900.00	8,775.00		8,900.00			
001-220-571	DUES AND SUBSCRIPTIONS	250.00	30.00		250.00			
001-220-591	GARBAGE PICKUP	3,900.00	3,900.00		4,000.00			
001-220-593	WATER	500.00	500.00		1,000.00			
001-220-599	OTHER CONTRACTUAL SERVICES	75,000.00	75,000.00		75,000.00			
	Total Contractual Services	453,650.00	181,635.00	-	584,800.00			
001-220-603	OFFICE SUPPLIES	8,000.00	7,000.00		7,000.00			
001-220-610	PROFESSIONAL SUPPLIES							
001-220-613	LAW ENFORCEMENT SUPPLIES	4,000.00	4,000.00		7,000.00			
001-220-641	BUILDING REPAIRS & SUPPLIES	20,000.00	18,000.00		20,000.00			
001-220-642	PAINTS& PRESERVATIVES	0.00			500.00			
001-220-643	HARDWARE, PLUMBING, & ELEC SUPP	250.00	300.00		500.00			
001-220-644	SMALL TOOLS	500.00	400.00		500.00			
001-220-645	JANITORIAL SUPPLIES	25,000.00	25,000.00		25,000.00			
001-220-671	GASOLINE	25,000.00	30,000.00		0.00			
001-220-680	TIRES AND TUBES	4,000.00	1,000.00		0.00			
001-220-681	REPAIR & REPLACEMENT PARTS	3,500.00	3,500.00		3,500.00			
001-220-690	COMPUTER SUPPLIES	4,000.00	4,000.00		5,000.00			
001-220-691	UNIFORMS	5,000.00	5,500.00		8,000.00			
001-220-692	CLOTHES & DRY GOODS FOR PRSNER	10,000.00	8,000.00		10,000.00			
001-220-694	FOOD FOR PRISONERS	230,000.00			230,000.00			
001-220-696	DRUGS & MEDICINE	60,000.00	40,000.00		60,000.00			
001-220-697	SUPPLIES FOR KITCHEN	2,000.00	1,000.00		2,000.00			
001-220-699	OTHER CONSUMABLE SUPPLIES	1,000.00	10.00		1,000.00			
	Total Consumable Supplies	402,250.00	147,710.00	-	380,000.00			
	Total Imprisonment Expenses	3,283,443.00	333,045.00	-	3,586,034.00			
GENERAL FUND	INMATE MEDICAL							
001-222-404	SALARIES/OFFICE CLERICAL	35,360.00			37,513.00			
001-222-409	OTHER PROFESSIONAL SALARIES	196,016.00			210,580.00			
001-222-426	OVERTIME	9,000.00			7,000.00			
001-222-465	STATE RETIREMENT MATCHING	38,845.00			43,342.00			
001-222-466	SOCIAL SECURITY MATCHING	18,618.00			19,515.00			
001-222-467	WORKERS' COMPENSATION	7,489.00			7,836.00			
001-222-468	GROUP INSURANCE	16,285.00			16,285.00			
001-222-469	UNEMPLOYMENT COMPENSATION							
001-222-476	MEALS AND LODGING	1,000.00		1,000.00	1,000.00			

Attachment: FY 2020 Budget - Final (9947 : Delete #5708 & 5712 for setting tax levy and budget for FY2019-2020)

		FY 2018-19	ESTIMATE 18-19	DEPT	RECOMMENDED			
Account	Objective	BUDGET	ACTUAL	REQUEST	BUDGET			
001-222-480	TRAINING & SEMINARS	2,000.00		2,000.00	2,000.00			
	Total Personal Services	324,613.00	-	3,000.00	345,071.00			
001-222-501	POSTAGE AND BOX RENT							
001-222-502	TELEPHONE SERVICE							
001-222-533	RENTAL OF OFFICE EQUIPMENT	1,200.00		1,200.00	1,200.00			
001-222-540	MAINTENANCE OF BUILDINGS							
001-222-542	VEHICLE REPAIRS							
001-222-544	MAINTENANCE AGREEMENT	600.00		600.00	600.00			
001-222-552	MEDICAL FEES							
001-222-556	PROFESSIONAL FEES & OTHER SVCS	18,000.00		18,500.00	18,500.00			
001-222-570	INSURANCE & FIDELITY	1,850.00		1,850.00	1,850.00			
001-222-571	DUES AND SUBSCRIPTIONS							
001-222-593	WATER							
001-222-596	WASTE SERVICE	1,250.00		1,250.00	750.00			
001-222-599	OTHER CONTRACTUAL SERVICES							
	Total Contractual Services	22,900.00	-	23,400.00	22,900.00			
001-222-603	OFFICE SUPPLIES	3,000.00		3,000.00	3,000.00			
001-222-609	SOFTWARE	4,200.00		4,200.00	4,200.00			
001-222-610	PROFESSIONAL SUPPLIES	11,000.00		11,000.00	11,000.00			
001-222-691	UNIFORMS	2,000.00		2,000.00	2,000.00			
001-222-699	OTHER CONSUMABLE SUPPLIES	0.00		5.00				
	Total Consumable Supplies	20,200.00	-	20,205.00	20,200.00			
001-222-919	FURNITURE & EQUIP < $5,000	3,500.00	-	3,500.00	3,500.00			
	Total Capital Outlay	3,500.00	-	3,500.00	3,500.00			
	Total Inmate Medical Expenses	371,213.00	-	50,105.00	391,671.00			
GENERAL FUND	AMBULANCE SERVICES(EMSOF)							
001-240-276	STATE GRTS CAP-RES FOR PUB SFT	-	26,709.00		26,709.00			
	Receipts	-	26,709.00	-	26,709.00			
001-240-599	OTHER CONTRACTUAL SERVICES	6,920.00	6,920.00		6,920.00			
	Total Contractual Services	6,920.00	6,920.00	-	6,920.00			
001-240-616	TRAINING SUPPLIES							
	Total Consumable Supplies	-	-	-	0.00			
001-240-701	APPROPRIATIONS							
	Total Grants & Subsidies	-	-	-	0.00			
001-240-920	FURNITURE & EQUIP>$5,000	44,038.00			44,038.00			
	Total Capital Outlay	44,038.00	-	-	44,038.00			
	Total Ambulance Services Expenses	50,958.00	6,920.00	-	50,958.00			
GENERAL FUND	EMERGENCY MANAGEMENT AGENCY							
001-260-248	FED GRTS CAP-RES FOR PUB SAFTY							
001-260-276	STATE GRTS CAP-RES FOR PUB SFT	39,418.00	48,082.00		51,705.00			
200-299	Receipts	39,418.00	48,082.00	-	51,705.00			
001-260-325	RECEIPTS FROM EMPLOYEE MEALS							
001-260-355	DONATIONS							
001-260-385	COMP FOR LOSS OF CAPITAL ASSET		-					
300-399	Receipts	-	-	-	0.00			
	Total EMA Receipts	39,418.00	48,082.00	-	51,705.00			
001-260-401	ADMIN/MANAGERIAL/FOREMAN	56,281.00			60,954.00			
001-260-403	INVESTIGATORS/DETECTIVES	50,378.00			51,878.00			
001-260-404	SALARIES/OFFICE CLERICAL	52,960.00			54,546.00			
001-260-426	OVERTIME-CLERICAL	5,000.00			5,000.00			
001-260-465	STATE RETIREMENT MATCHING	26,602.00			29,994.00			
001-260-466	SOCIAL SECURITY MATCHING	12,593.00			13,187.00			
001-260-467	WORKERS' COMPENSATION	4,057.00			4,283.00			
001-260-468	GROUP INSURANCE	36,846.00			36,846.00			
001-260-469	UNEMPLOYMENT COMPENSATION							
001-260-476	MEALS AND LODGING	1,500.00	775.00	1,500.00	1,000.00			
001-260-480	TRAINING & SEMINARS	1,000.00	550.00	5,000.00	5,000.00			
	Total Personal Services	247,217.00	1,325.00	6,500.00	262,688.00			
001-260-501	POSTAGE AND BOX RENT	100.00	110.00	100.00	100.00			
001-260-502	TELEPHONE SERVICE	5,500.00	2,510.00	3,900.00	3,900.00			
001-260-503	NAWAS AT&T							

Attachment: FY 2020 Budget - Final (9947 : Delete #5708 & 5712 for setting tax levy and budget for FY2019-2020)

		FY 2018-19	ESTIMATE 18-19	DEPT	RECOMMENDED			
Account	Objective	BUDGET	ACTUAL	REQUEST	BUDGET			
001-260-510	HEAT LIGHT POWER GAS & WATER							
001-260-513	CABLE TELEVISION	1,800.00	1,850.00	1,887.00	1,850.00			
001-260-521	LEGAL ADVERTISING							
001-260-530	RENTAL OF BLDG & LAND							
001-260-533	RENTAL OF OFFICE EQUIPMENT	6,900.00	4,900.00	6,550.00	4,855.00			
001-260-534	RENTALS				100.00			
001-260-542	VEHICLE REPAIRS	500.00	300.00	800.00	800.00			
001-260-543	REPAIRS/OFFICE FURN & EQUIP							
001-260-544	MAINTENANCE AGREEMENT	3,500.00	3,500.00	3,500.00	8,395.00			
001-260-549	EQUIPMENT SERVICING	800.00	600.00	2,100.00	500.00			
001-260-552	MEDICAL FEES							
001-260-570	INSURANCE & FIDELITY	500.00	488.00	488.00	500.00			
001-260-571	DUES AND SUBSCRIPTIONS	2,300.00	1,700.00	1,680.00	1,680.00			
001-260-591	GARBAGE PICKUP							
001-260-593	WATER	200.00	150.00	171.00	175.00			
001-260-599	OTHER CONTRACTUAL SERVICES	7,500.00	7,440.00	7,955.00	7,500.00			
	Total Contractual Services	29,600.00	23,548.00	29,131.00	30,355.00			
001-260-603	OFFICE SUPPLIES	4,000.00	1,800.00	3,500.00	3,000.00			
001-260-613	LAW ENFORCEMENT SUPPLIES							
001-260-614	PHOTOGRAPHIC SUPPLIES							
001-260-617	EMERGENCY SHELTER SUPPLIES	0.00						
001-260-642	PAINTS& PRESERVATIVES	162.00	130.00	2,365.00	100.00			
001-260-643	HARDWARE, PLUMBING & ELEC SUPP	0.00		300.00	300.00			
001-260-645	JANITORIAL SUPPLIES							
001-260-669	LICENSE TAGS	50.00	12.00	76.00	76.00			
001-260-671	GASOLINE	11,000.00	10,000.00	11,000.00	11,000.00			
001-260-672	DIESEL FUEL	500.00	164.00	1,000.00	1,000.00			
001-260-673	LP GAS	3,000.00	3,000.00	3,000.00	3,000.00			
001-260-680	TIRES AND TUBES	1,000.00		1,000.00	1,000.00			
001-260-681	REPAIR & REPLACEMENT PARTS	2,000.00	1,800.00	2,000.00	2,000.00			
001-260-684	BATTERIES	500.00	350.00	500.00	500.00			
001-260-691	UNIFORMS	800.00	465.00	800.00	800.00			
001-260-699	OTHER CONSUMABLE SUPPLIES	500.00	500.00	500.00	500.00			
	Total Consumable Supplies	23,512.00	18,221.00	26,041.00	23,276.00			
001-260-919	FURNITURE & EQUIP < $5,000	5,956.00		7,543.00	7,543.00			
001-260-920	FURNITURE & EQUIP > $5,000	33,462.00		22,058.00	22,058.00			
001-260-922	OTHER CAPITAL OUTLAY >$ 5,000			12,040.00	12,040.00			
	Total Capital Outlay	39,418.00	-	41,641.00	41,641.00			
	Total EMA Expenses	339,747.00	43,094.00	103,313.00	357,960.00			
GENERAL FUND	CONSTABLES							
001-262-463	CONSTABLE FEES	85,000.00	85,000.00	85,000.00	105,000.00			
001-262-465	STATE RETIREMENT MATCHING	868.00	851.00	851.00	979.00			
001-262-466	SOCIAL SECURITY MATCHING	6,505.00	6,505.00	6,505.00	8,033.00			
001-262-467	WORKERS' COMPENSATION	3,280.00	3,280.00	3,280.00	4,053.00			
001-262-468	GROUP INSURANCE	270.00	216.00	216.00	270.00			
001-262-476	MEALS AND LODGING	1,000.00	500.00		1,000.00			
001-262-477	TRAVEL IN PRIVATE VEHICLE	500.00	215.00	800.00	500.00			
001-262-480	TRAINING & SEMINARS	1,000.00	400.00	3,000.00	1,200.00			
	Total Personal Services	98,423.00	96,967.00	99,652.00	121,035.00			
001-262-502	TELEPHONE SERVICE	1,000.00	1,000.00		1,000.00			
001-262-570	INSURANCE & FIDELITY				3,525.00			
001-262-571	DUES & SUBSCRIPTIONS	450.00						
001-262-599	OTHER CONTRACTUAL SERVICES							
	Total Contractual Services	1,450.00	1,000.00	-	4,525.00			
001-262-603	OFFICE SUPPLIES	100.00	-		100.00			
001-262-613	LAW ENFORCEMENT SUPPLIES	500.00	1,200.00	2,000.00	2,000.00			
001-262-691	UNIFORMS	500.00	570.00	1,000.00	1,500.00			
	Total Consumable Supplies	1,100.00	1,770.00	3,000.00	3,600.00			
	Total Constables Expenses	100,973.00	99,737.00	102,652.00	129,160.00			
GENERAL FUND	BSL ADD'L PRIVILEGE							
001-306-721	PRIVILEGE PASS THRU	2,300.00	2,500.00		2,500.00			

Attachment: FY 2020 Budget - Final (9947 : Delete #5708 & 5712 for setting tax levy and budget for FY2019-2020)

Account	Objective	FY 2018-19 BUDGET	ESTIMATE 18-19 ACTUAL	DEPT REQUEST	RECOMMENDED BUDGET			
	Disbursements	2,300.00	2,500.00	-	2,500.00			
GENERAL FUND	WAVELAND ADD'L PRIVILEGE							
001-308-721	PRIVILEGE PASS THRU	3,000.00	3,300.00		3,000.00			
	Disbursements	3,000.00	3,300.00	-	3,000.00			
GENERAL FUND	MARINA							
001-333-332	RENT	28,000.00	18,200.00		20,000.00			
	Receipts	28,000.00	18,200.00	-	20,000.00			
001-333-401	ADMIN/MANAGERIAL/FOREMAN	10,482.00			10,482.00			
001-333-466	SOCIAL SECURITY MATCHING	802.00			802.00			
001-333-467	WORKERS' COMPENSATION	343.00			343.00			
	Total Personal Services	11,627.00	-	-	11,627.00			
001-333-502	TELEPHONES							
001-333-510	HEAT LIGHT POWER GAS & WATER	25,000.00	24,000.00		25,000.00			
001-333-540	MAINTENANCE OF BUILDINGS	1,000.00	-		1,000.00			
001-333-544	MAINTENANCE AGREEMENT	1,200.00	1,200.00		1,200.00			
001-333-570	INSURANCE & FIDELITY	165.00	163.00		165.00			
001-333-591	GARBAGE PICKUP	2,000.00	2,008.00		2,050.00			
001-333-599	OTHER CONTRACTUAL	2,000.00			1,000.00			
	Total Contractual Services	31,365.00	27,371.00	-	30,415.00			
001-333-603	OFFICE SUPPLIES	100.00			100.00			
001-333-639	SIGNS	200.00			200.00			
001-333-643	HARDWARE, PLUMBING, & ELEC SUPP	300.00			300.00			
001-333-646	LUMBER	500.00			500.00			
001-333-647	LIMESTONE	1,000.00			1,000.00			
001-333-699	OTHER CONSUMABLE SUPPLIES							
	Total Consumable Supplies	2,100.00	-	-	2,100.00			
001-333-919	FURNITURE & EQUIP < $5,000							
	Total Capital Outlay		-	-	0.00			
	Total Marina Expenses	45,092.00	27,371.00	-	44,142.00			
GENERAL FUND	HEALTH DEPARTMENT							
001-400-458	VITAL STATISTICS	1,000.00			1,000.00			
	Total Personal Services	1,000.00	-	-	1,000.00			
001-400-502	TELEPHONE SERVICE	1,000.00	900.00		1,000.00			
001-400-510	HEAT LIGHT POWER GAS & WATER		-					
001-400-540	MAINTENANCE OF BUILDINGS	-	-	-	0.00			
	Total Contractual Services	1,000.00	900.00	-	1,000.00			
001-400-645	JANITORIAL SUPPLIES							
	Total Consumable Supplies	-	-	-	0.00			
001-400-701	APPROPRIATIONS	75,000.00			75,000.00			
	Total Grants & Subsidies	75,000.00	-	-	75,000.00			
	Total Health Dept Expenses	77,000.00	900.00	-	77,000.00			
GENERAL FUND	GULF COAST MENTAL HEALTH							
001-401-756	GULF COAST MENTAL HEALTH	90,000.00			45,000.00			
	Disbursements	90,000.00	-	-	45,000.00			
GENERAL FUND	ANIMAL SHELTER							
001-411-309	LOCAL RES FOR OPER-HLTH & WEL							
001-411-340	REFUNDS							
001-411-345	VENDING MACHINES							
001-411-351	ADOPTION FEES	60,000.00	55,000.00		60,000.00			
001-411-355	DONATIONS	10,000.00	7,100.00		10,000.00			
	Receipts	70,000.00	62,100.00	-	70,000.00			
001-411-401	ADMIN/MANAGERIAL/FOREMAN	32,136.00			37,447.00	Payroll adj add		

Attachment: FY 2020 Budget - Final (9947 : Delete #5708 & 5712 for setting tax levy and budget for FY2019-2020)

		FY 2018-19	ESTIMATE 18-19	DEPT	RECOMMENDED	
Account	Objective	BUDGET	ACTUAL	REQUEST	BUDGET	
001-411-404	SALARIES/OFFICE CLERICAL	9,105.00			9,384.00	
001-411-421	SALARIES/LABORERS	81,111.00			76,848.00	Add 1 FT/Deduct 2 PT
001-411-426	OVERTIME	2,000.00			2,000.00	
001-411-465	STATE RETIREMENT MATCHING	9,796.00			15,337.00	
001-411-466	SOCIAL SECURITY MATCHING	9,513.00			9,614.00	
001-411-467	WORKERS' COMPENSATION	4,066.00			4,110.00	
001-411-468	GROUP INSURANCE	16,105.00			31,809.00	
001-411-469	UNEMPLOYMENT COMPENSATION					
	Total Personal Services	163,832.00	-	-	186,549.00	
001-411-501	POSTAGE AND BOX RENT	0.00			0.00	
001-411-502	TELEPHONE SERVICE	500.00	309.00	900.00	880.00	
001-411-504	INTERNET SERVICES	800.00	800.00	2,750.00	2,400.00	
001-411-510	HEAT LIGHT POWER GAS & WATER	13,000.00	10,300.00		13,000.00	
001-411-533	RENTAL OF OFFICE EQUIPMENT	1,200.00	1,171.00		1,200.00	
001-411-540	MAINTENANCE OF BUILDING	500.00	1,320.00		500.00	
001-411-542	VEHICLE REPAIRS	1,000.00	700.00		1,000.00	
001-411-543	REPAIRS/OFFICE FURN & EQUIP					
001-411-544	MAINTENANCE AGREEMENT	1,500.00	1,200.00		1,500.00	
001-411-552	MEDICAL FEES	45,000.00	42,000.00		45,000.00	
001-411-556	PROFESSIONAL FEES & OTHER SERV					
001-411-566	SPAY/NEUTER PROGRAM					
001-411-570	INSURANCE & FIDELITY	500.00	488.00		500.00	
001-411-593	WATER					
001-411-591	GARBAGE PICKUP	1,960.00	2,008.00		2,050.00	
001-411-599	OTHER CONTRACTUAL SERVICES					
	Total Contractual Services	65,960.00	60,296.00	3,650.00	68,030.00	
001-411-603	OFFICE SUPPLIES	2,000.00	1,900.00		2,000.00	
001-411-607	DOG FOOD	1,000.00	540.00	1,500.00	1,000.00	
001-411-608	CAT FOOD	500.00	500.00		500.00	
001-411-645	JANITORIAL SUPPLIES	1,000.00	1,000.00		1,000.00	
001-411-641	BUILDING REPAIRS & SUPPLIES			500.00	500.00	
001-411-669	LICENSE TAGS					
001-411-671	GASOLINE	3,000.00	1,700.00		2,500.00	
001-411-674	LUBRICATING OILS & GREASE	50.00	46.00		50.00	
001-411-680	TIRES AND TUBES	500.00	445.00		500.00	
001-411-681	REPAIR & REPLACEMENT PARTS	500.00	311.00		500.00	
001-411-684	BATTERIES	100.00			100.00	
001-411-690	COMPUTER SUPPLIES					
001-411-691	UNIFORMS					
001-411-696	DRUGS & MEDICINE	16,000.00	12,000.00		15,000.00	
001-411-699	OTHER CONSUMABLE SUPPLIES	10,000.00	7,000.00		10,000.00	
	Total Consumable Supplies	34,650.00	25,442.00	2,000.00	33,650.00	
001-411-708	APPROPRIATION ANIMAL CONTROL		-	-		
	Total Grants & Subsidies	-	-	-	0.00	
001-411-915	VEHICLE		-	19,214.00		
	Total Capital Outlay	-	-	19,214.00	0.00	
	Total Animal Shelter Expenses	264,442.00	85,738.00	24,864.00	288,229.00	
GENERAL FUND	MOSQUITO CONTROL					
001-412-243	FED GRTS NON/CAP-RES FOR H & W					
001-412-757	MOSQUITO CONTROL	180,000.00	180,000.00		180,000.00	
	Disbursements	180,000.00	180,000.00	-	180,000.00	
GENERAL FUND	WELFARE DEPARTMENT					
001-450-261	PRO-RATA SHARE WELFARE DEPT	25,000.00	13,000.00		20,000.00	
	Receipts	25,000.00	13,000.00	-	20,000.00	
001-450-501	POSTAGE AND BOX RENT		-			
001-450-502	TELEPHONE SERVICE		-		0.00	
001-450-510	HEAT LIGHT POWER GAS & WATER	35,000.00	27,500.00		32,000.00	
001-450-540	MAINTENANCE OF BUILDINGS					
	Total Contractual Services	35,000.00	27,500.00	-	32,000.00	
001-450-641	BUILDING REPAIRS & SUPPLIES					
001-450-645	JANITORIAL SUPPLIES					
	Total Consumable Supplies	-	-	-	0.00	

Attachment: FY 2020 Budget - Final (9947 : Delete #5708 & 5712 for setting tax levy and budget for FY2019-2020)

Account	Objective	FY 2018-19 BUDGET	ESTIMATE 18-19 ACTUAL	DEPT REQUEST	RECOMMENDED BUDGET	
001-450-701	APPROPRIATIONS	5,000.00	5,000.00		3,500.00	
	Total Grants & Subsidies	5,000.00	5,000.00	-	3,500.00	
	Total Welfare Dept Expenses	40,000.00	32,500.00	-	35,500.00	
GENERAL FUND	INDIGENT CASES					
001-451-413	COURT APP CUSTODIAL FEES	30,000.00	30,000.00	30,000.00	30,000.00	
001-451-445	STATUTORY FEES	2,000.00	2,000.00	2,000.00		
001-451-465	STATE RETIREMENT MATCHING	320.00				
001-451-466	SOCIAL SECURITY MATCHING	153.00				
001-451-467	WORKERS' COMPENSATION	10.00				
001-451-468	GROUP INSURANCE				4,224.45	
	Total Personal Services	32,483.00	32,000.00	32,000.00	34,224.45	
001-451-550	LEGAL FEES	6,000.00	8,000.00	6,000.00	8,000.00	
001-451-564	CHANCERY CLERK FILING FEES					
	Total Contractual Services	6,000.00	8,000.00	6,000.00	8,000.00	
	Total Indigent Cases Expenses	38,483.00	40,000.00	38,000.00	42,224.45	
GENERAL FUND	RSVP					
001-452-751	R.S.V.P.	4,850.00	4,850.00		4,850.00	
	Disbursements	4,850.00	4,850.00	-	4,850.00	
GENERAL FUND	HANCOCK COUNTY HUMAN RESOURCES AGENCY					
001-453-701	APPROPRIATIONS					
001-453-703	HCHRA SENIOR PROGRAMS	199,593.00	199,593.00		215,458.00	15,865 add is Handy Ride svc
001-453-704	HCHRA - YOUTH PROGRAMS	114,856.00	114,856.00		133,088.00	
001-453-720	MILLAGE PASS THRU					
001-453-759	HCHRA - ADMINISTRATIVE	118,232.00	118,232.00		100,000.00	
	Disbursements	432,681.00	432,681.00	-	448,546.00	
GENERAL FUND	HOPE HAVEN					
001-455-701	APPROPRIATIONS	3,900.00			3,900.00	
	Disbursements	3,900.00	-	-	3,900.00	
GENERAL FUND	CASA					
001-459-701	APPROPRIATIONS	10,000.00			10,000.00	
	Disbursements	10,000.00	-	-	10,000.00	
GENERAL FUND	HUMAN RES AGENCY- BRENDA'S HOUSE					
001-465-260	PRO-RATA SHARE HUMAN RES AGENCY	372,964.00				
	Receipts	372,964.00	-	-	0.00	
001-465-599	OTHER CONTRACTUAL SERVICES	516,964.00	516,960.00		111,636.00	
	Total Contractual Services	516,964.00	516,960.00	-	111,636.00	
	Revenue	372,964.00	-	-	0.00	
	Disbursements	516,964.00	516,960.00	-	111,636.00	
GENERAL FUND	RED CROSS					
001-461-701	RED CROSS	10,000.00			10,000.00	
	Disbursements	10,000.00	-	-	10,000.00	
GENERAL FUND	FEEDING THE GULF COAST					
001-463-701	FEEDING THE GULF COAST	1,000.00			1,000.00	
	Disbursements	1,000.00	-	-	1,000.00	

Attachment: FY 2020 Budget - Final (9947 : Delete #5708 & 5712 for setting tax levy and budget for FY2019-2020)

		FY 2018-19	ESTIMATE 18-19	DEPT	RECOMMENDED			
Account	Objective	BUDGET	ACTUAL	REQUEST	BUDGET			
GENERAL FUND	CENTER FOR NONVIOLENCE							
001-464-502	TELEPHONE SERVICE	540.00	-		540.00			
001-464-701	APPROPRIATIONS		5,000.00		5,000.00			
	Disbursements	540.00	5,000.00	-	5,540.00			
HANCOCK COUNTY LIBRARY SYSTEM								
001-500-570	INSURANCE & FIDELITY	35,000.00	35,000.00					
001-500-701	APPROPRIATIONS							
001-500-720	MILLAGE PASS THRU	1,204,000.00	1,204,000.00		1,204,000.00			
	Disbursements	1,204,000.00	1,204,000.00	-	1,204,000.00			
GENERAL FUND	SOCCERPLEX							
001-524-510	HEAT LIGHT POWER GAS & WATER	6,000.00			6,000.00			
	Total Contractual Services	6,000.00	-	-	6,000.00			
001-524-701	APPROPRIATIONS	4,000.00			4,000.00			
	Total Grants & Subsidies	4,000.00	-	-	4,000.00			
	Total Soccerplex	10,000.00	-	-	10,000.00			
GENERAL FUND	MCLEOD PARK							
001-530-300	LOCAL SOURCES							
001-530-310	LOCAL RES FOR OPER-CULT & REC							
001-530-325	CANOE RENTAL							
001-530-327	OTHER CHRGS FOR SERV-CUL & REC	250,000.00	380,000.00		380,000.00			
001-530-336	SALES INCOME	25,000.00	35,000.00		35,000.00			
001-530-349	CASH OVER / SHORT							
001-530-383	SALE OF PERSONAL PROPERTY		-					
001-530-387	TRANSFERS IN FROM GOVT FUNDS							
	Receipts	275,000.00	415,000.00	-	415,000.00			
001-530-401	ADMIN/MANAGERIAL/FOREMAN	56,281.00			57,958.00			
001-530-404	SALARIES/OFFICE CLERICAL	63,694.00			75,477.00	New clerical PT position/FT security		
001-530-421	SALARIES/LABORERS	124,892.00			142,050.00	New clerical PT position/FT security		
001-530-426	OVERTIME	5,000.00			5,000.00			
001-530-441	GUARDS	8,500.00						
001-530-465	STATE RETIREMENT MATCHING	30,915.00			38,707.00			
001-530-466	SOCIAL SECURITY MATCHING	18,733.00			21,075.00			
001-530-467	WORKERS' COMPENSATION	7,126.00			8,033.00			
001-530-468	GROUP INSURANCE	32,390.00			48,495.00			
001-530-477	TRAVEL IN PRIVATE VEHICLE							
	Total Personal Services	347,531.00	-	-	396,795.00			
001-530-502	TELEPHONE SERVICE	150.00	150.00	150.00	1,000.00			
001-530-504	INTERNET SERVICES	12,000.00	7,000.00	11,737.00	6,000.00			
001-530-510	HEAT LIGHT POWER GAS & WATER	75,000.00	65,000.00	75,000.00	75,000.00			
001-530-533	RENTAL OF OFFICE EQUIPMENT	800.00	792.00	800.00	800.00			
001-530-534	RENTALS	100.00			100.00			
001-530-541	REPAIRS TO ROAD EQUIPMENT							
001-530-542	VEHICLE REPAIRS	1,000.00	300.00	1,500.00	1,000.00			
001-530-544	MAINTENANCE AGREEMENT	350.00	315.00	350.00	350.00			
001-530-552	MEDICAL FEES	400.00	100.00	400.00	300.00			
001-530-556	PROFESSIONAL FEES & OTHER SERV							
001-530-570	INSURANCE & FIDELITY	650.00	812.50	813.00	812.50			
001-530-591	GARBAGE PICKUP	6,400.00	7,500.00	8,500.00	7,800.00			
001-530-596	WASTE SERVICE							
001-530-599	OTHER CONTRACTUAL SERVICES	15.00	15.00	15.00	15.00			
	Total Contractual Services	96,865.00	81,984.50	99,265.00	93,177.50			
001-530-603	OFFICE SUPPLIES	500.00	1,600.00	1,600.00	500.00			
001-530-631	GRAVEL AND SHELL	500.00		300.00	500.00			
001-530-633	CONCRETE	3,000.00	1,800.00	2,500.00	2,500.00			
001-530-641	BUILDING REPAIRS & SUPPLIES	2,800.00	3,800.00	4,500.00	2,800.00			
001-530-643	HARDWARE, PLUMBING & ELEC SUPP	12,500.00	6,500.00	11,000.00	10,000.00			
001-530-644	SMALL TOOLS	900.00	510.00	900.00	900.00			

Attachment: FY 2020 Budget - Final (9947 : Delete #5708 & 5712 for setting tax levy and budget for FY2019-2020)

		FY 2018-19	ESTIMATE 18-19	DEPT	RECOMMENDED			
Account	Objective	BUDGET	ACTUAL	REQUEST	BUDGET			
001-530-645	JANITORIAL SUPPLIES	4,000.00	5,700.00	7,500.00	6,000.00			
001-530-646	LUMBER	1,000.00		400.00	1,000.00			
001-530-648	FERTILIZER, SEED, & POISON	250.00	225.00	500.00	250.00			
001-530-671	GASOLINE	6,000.00	5,200.00	6,000.00	6,000.00			
001-530-672	DIESEL FUEL	500.00	200.00	500.00	500.00			
001-530-680	TIRES AND TUBES	1,000.00	430.00	800.00	1,000.00			
001-530-681	REPAIR & REPLACEMENT PARTS	2,000.00	3,000.00	2,400.00	3,000.00			
001-530-684	BATTERIES	200.00		200.00	100.00			
001-530-698	VENDING MACHINES	23,000.00	26,600.00	26,000.00	27,000.00			
001-530-	SEWER SYSTEM REPAIRS		-					
	Total Consumable Supplies	58,150.00	55,565.00	65,100.00	62,050.00			
001-530-902	BUILDINGS-$50,000 AND MORE							
001-530-915	VEHICLES							
001-530-918	OTHER MOBILE EQUIP > $5,000							
001-530-919	FURNITURE & EQUIP < $5,000			3,400.00	3,400.00	Washers/Dryers		
001-530-921	OTHER CAPITAL OUTLAY< $5,000							
	Total Capital Outlay	-	-	3,400.00	3,400.00			
	Total McLeod Park Expenses	502,546.00	137,549.50	167,765.00	555,422.50			
GENERAL FUND	RECREATION DEPARTMENT							
001-531-401	ADMIN/MANAGERIAL/FOREMAN							
001-531-421	SALARIES/LABORERS	58,488.00			68,214.00			
001-531-447	ATTENDING BOARD MEETING	2,400.00			0.00			
001-531-465	STATE RETIREMENT MATCHING	9,452.00			11,869.00			
001-531-466	SOCIAL SECURITY MATCHING	4,658.00			5,218.00			
001-531-467	WORKERS' COMPENSATION	1,648.00			1,907.00			
001-531-468	GROUP INSURANCE	16,105.00			16,105.00			
001-531-469	UNEMPLOYMENT COMPENSATION							
001-531-477	TRAVEL IN PRIVATE VEHICLE	350.00	18.00		0.00			
	Total Personal Services	93,101.00	18.00	-	103,313.00			
001-531-510	HEAT LIGHT POWER GAS & WATER	65,000.00	78,000.00	75,000.00	85,000.00			
001-531-530	RENTAL OF BLDG & LAND	26,223.00	26,223.00	26,223.00	26,223.00			
001-531-534	RENTALS	0.00	-		0.00			
001-531-544	MAINTENANCE AGREEMENT	200,000.00	180,705.00	200,000.00	200,000.00			
001-531-555	ENGINEERING FEES							
001-531-591	GARBAGE PICKUP	7,750.00	6,800.00	7,750.00	7,200.00			
001-531-596	WASTE SERVICE	5,000.00	5,500.00	5,000.00	5,500.00			
001-531-599	OTHER CONTRACTUAL SERVICES		3,290.00	4,000.00	18,000.00			
	Total Contractual Services	303,973.00	300,518.00	317,973.00	341,923.00			
001-531-603	OFFICE SUPPLIES	150.00	84.00	150.00	100.00			
001-531-631	GRAVEL OR SHELL	500.00	265.00	500.00	500.00			
001-531-635	FILL DIRT	2,500.00	740.00	2,000.00	2,500.00			
001-531-641	BUILDING REPAIRS & SUPPLIES	15,000.00	10,500.00	12,710.00	12,000.00			
001-531-642	PAINTS & PRESERVATIVES	500.00	400.00	500.00	500.00			
001-531-643	HARDWARE, PLUMBING & ELEC SUPP	5,000.00	5,700.00	7,000.00	5,500.00			
001-531-644	SMALL TOOLS	500.00	-	500.00	500.00			
001-531-645	JANITORIAL SUPPLIES	3,000.00	400.00	2,995.00	2,000.00			
001-531-646	LUMBER	500.00		500.00	500.00			
001-531-647	LIMESTONE	500.00		500.00	500.00			
001-531-648	FERTILIZER, SEED & POISON	2,500.00	2,300.00	3,500.00	2,500.00			
001-531-669	LICENSE TAGS							
001-531-671	GASOLINE	4,500.00	4,550.00	4,500.00	4,500.00			
001-531-672	DIESEL FUEL	500.00	200.00	500.00	500.00			
001-531-673	LP GAS		250.00	500.00	500.00			
001-531-674	LUBRICATING OILS & GREASE	500.00	-	500.00	250.00			
001-531-680	TIRES AND TUBES	1,000.00		1,000.00	1,000.00			
001-531-681	REPAIR & REPLACEMENT PARTS	4,000.00	2,000.00	4,000.00	3,000.00			
001-531-699	OTHER CONSUMABLE SUPPLIES	300.00	218.00	300.00	300.00			
	Total Consumable Supplies	41,450.00	27,607.00	42,155.00	37,150.00			
001-531-915	VEHICLES > $5,000			24,000.00				
001-531-919	FURNITURE & EQUIP < $5,000							
001-531-920	OTHER CAPITAL OUTLAY >$5,000							
	Total Capital Outlay	-	-	24,000.00	0.00			
		438,524.00	328,143.00	384,128.00	482,386.00			
GENERAL FUND	P & Z GRANT							

Attachment: FY 2020 Budget - Final (9947 : Delete #5708 & 5712 for setting tax levy and budget for FY2019-2020)

		FY 2018-19	ESTIMATE 18-19	DEPT	RECOMMENDED			
Account	Objective	BUDGET	ACTUAL	REQUEST	BUDGET			
001-605-289	INSURANCE REBATE ALLOTMENT	4,800.00			4,800.00			
	Receipts	4,800.00	-	-	4,800.00			
001-605-480	TRAINING & SEMINARS	2,000.00	575.00	2,000.00	2,000.00			
001-605-599	OTHER CONTRACTUAL SERVICES							
001-605-616	TRAINING SUPPLIES	2,800.00		2,800.00	2,800.00			
	Total P & Z Grant Expenses	4,800.00	575.00	4,800.00	4,800.00			
GENERAL FUND	SOIL CONSERVATION							
001-630-502	TELEPHONE SERVICE	2,010.00	1,875.00		2,000.00			
001-630-504	INTERNET SERVICES							
001-630-510	HEAT LIGHT POWER GAS & WATER							
001-630-530	RENTAL OF BLDG & LAND		-					
	Total Contractual Services	2,010.00	1,875.00	-	2,000.00			
001-630-603	OFFICE SUPPLIES		-					
001-630-645	JANITORIAL SUPPLIES		-					
	Total Consumable Supplies	-	-	-	0.00			
001-630-701	APPROPRIATIONS	114,500.00			114,500.00			
	Total Grants & Subsidies	114,500.00	-	-	114,500.00			
	Total Soil Conservation Expenses	116,510.00	1,875.00	-	116,500.00			
GENERAL FUND	COUNTY AGENT							
001-631-401	ADMIN/MANAGERIAL/FOREMAN	13,387.00			13,387.00			
001-631-404	SALARIES/OFFICE CLERICAL	11,536.00			11,536.00			
001-631-409	OTHER PROFESSIONAL SALARIES	14,108.00			14,108.00			
001-631-465	STATE RETIREMENT MATCHING	6,308.00			6,791.00			
001-631-466	SOCIAL SECURITY MATCHING	2,986.00			2,986.00			
001-631-467	WORKERS' COMPENSATION	206.00			206.00			
	Total Personal Services	48,531.00	-	-	49,014.00			
001-631-501	POSTAGE AND BOX RENT	0.00						
001-631-502	TELEPHONE SERVICE	500.00	455.00		500.00			
001-631-504	INTERNET SERVICES	1,500.00	1,500.00		1,500.00			
001-631-510	HEAT LIGHT POWER GAS & WATER							
001-631-521	LEGAL ADVERTISING							
001-631-533	RENTAL OF OFFICE EQUIPMENT	2,700.00	2,540.00		2,600.00			
001-631-540	MAINTENANCE OF BUILDINGS							
001-631-544	MAINTENANCE AGREEMENT	3,000.00	2,700.00		3,000.00			
001-631-552	MEDICAL FEES							
001-631-570	INSURANCE & FIDELITY	163.00	163.00		163.00			
001-631-571	DUES AND SUBSCRIPTIONS	400.00	515.00		400.00			
001-631-593	WATER	100.00	24.00		100.00			
001-631-599	OTHER CONTRACTUAL SERVICES							
	Total Contractual Services	8,363.00	7,897.00	-	8,263.00			
001-631-603	OFFICE SUPPLIES	1,000.00	500.00		750.00			
001-631-645	JANITORIAL SUPPLIES	-	-					
001-631-669	LICENSE TAGS							
	Total Consumable Supplies	1,000.00	500.00	-	750.00			
001-631-701	APPROPRIATIONS	4,000.00			4,000.00			
	Total Grants & Subsidies	4,000.00	-	-	4,000.00			
	Total County Agent	61,894.00	8,397.00	-	62,027.00			
GENERAL FUND	ECONOMIC DEVELOPMENT							
001-650-401	ADMIN/MANAGERIAL/FOREMAN	36,051.00			0.00			
001-650-465	STATE RETIREMENT MATCHING	5,826.00			0.00			
001-650-466	SOCIAL SECURITY MATCHING	2,758.00			0.00			
001-650-467	WORKERS' COMPENSATION	191.00			0.00			
001-650-468	GROUP INSURANCE	8,053.00			0.00			
001-650-469	UNEMPLOYMENT COMPENSATION							
001-650-476	MEALS AND LODGING	1,055.00			0.00			
001-650-477	TRAVEL IN PRIVATE VEHICLE	50.00			0.00			
001-650-479	TRAVEL IN PUBLIC CARRIER	350.00						
001-650-480	TRAINING & SEMINARS				0.00			

Attachment: FY 2020 Budget - Final (9947 : Delete #5708 & 5712 for setting tax levy and budget for FY2019-2020)

		FY 2018-19	ESTIMATE 18-19	DEPT	RECOMMENDED			
Account	Objective	BUDGET	ACTUAL	REQUEST	BUDGET			
	Total Personal Services	54,334.00	-	-	0.00			
001-650-603	OFFICE SUPPLIES	100.00	25.00		0.00			
001-650-671	GASOLINE							
	Total Consumable Supplies	100.00	-	-	0.00			
	Total Grant Mgt Expenses	54,434.00	-	-	0.00			
GENERAL FUND	BUILDING DEPARTMENT							
001-675-219	BUILDING PERMITS	90,000.00	84,000.00		85,000.00			
001-675-268	STATE GRTS NON/CAP-RES FOR GG							
	Receipts	90,000.00	84,000.00	-	85,000.00			
001-675-401	ADMIN/MANAGERIAL/FOREMAN	56,281.00			60,954.00			
001-675-404	SALARIES/OFFICE CLERICAL	56,271.00			57,973.00			
001-675-406	SALARIES/ENGINEERS	10,900.00			10,900.00			
001-675-409	OTHER PROFESSIONAL SALARIES	83,040.00			85,525.00			
001-675-465	STATE RETIREMENT MATCHING	33,369.00			37,471.00			
001-675-466	SOCIAL SECURITY MATCHING	15,797.00			16,474.00			
001-675-467	WORKERS' COMPENSATION	9,201.00			9,628.00			
001-675-468	GROUP INSURANCE	58,844.00			50,881.00			
001-675-469	UNEMPLOYMENT COMPENSATION							
001-675-476	MEALS AND LODGING	750.00	837.00	1,000.00	1,000.00			
001-675-480	TRAINING & SEMINARS	750.00	200.00	660.00	500.00			
	Total Personal Services	325,203.00	1,037.00	1,660.00	331,306.00			
001-675-501	POSTAGE AND BOX RENT	50.00			50.00			
001-675-502	TELEPHONE SERVICE	1,500.00	1,375.00	1,500.00	1,500.00			
001-675-510	HEAT LIGHT POWER GAS & WATER							
001-675-521	LEGAL ADVERTISING		32.00					
001-675-533	RENTAL OF OFFICE EQUIPMENT	2,400.00	2,360.00	2,400.00	2,400.00			
001-675-534	RENTALS							
001-675-542	VEHICLE REPAIRS	500.00	100.00	500.00	500.00			
001-675-544	MAINTENANCE AGREEMENT	9,300.00	9,200.00	9,300.00	9,300.00			
001-675-555	ENGINEERING FEES	4,725.00	3,940.00					
001-675-570	INSURANCE & FIDELITY	735.00	731.25		735.00			
001-675-571	DUES AND SUBSCRIPTIONS	800.00	570.00	800.00	800.00			
001-675-593	WATER							
001-675-599	OTHER CONTRACTUAL SERVICES	945.00	943.00		945.00			
	Total Contractual Services	20,955.00	19,251.25	14,500.00	16,230.00			
001-675-603	OFFICE SUPPLIES	1,200.00	750.00	1,200.00	1,000.00			
001-675-671	GASOLINE	4,500.00	5,000.00	6,000.00	4,500.00			
001-675-680	TIRES AND TUBES	1,000.00	576.00	1,500.00	1,000.00			
001-675-681	REPAIR AND REPLACEMENT PARTS	1,000.00	156.00	1,000.00	750.00			
001-675-691	UNIFORMS				500.00			
	Total Consumable Supplies	7,700.00	6,482.00	9,700.00	7,750.00			
	Total Building Dept Expenses	353,858.00	26,770.25	25,860.00	355,286.00			
GENERAL FUND	PLANNING COMMISSION							
001-676-447	SALARIES/ATTORNEY							
001-676-447	ATTENDING BOARD MEETING	4,400.00	4,400.00		4,400.00			
001-676-466	SOCIAL SECURITY MATCHING	337.00	230.00		337.00			
001-676-467	WORKERS' COMPENSATION	23.00	16.00		23.00			
001-676-477	TRAVEL IN PRIVATE VEHICLE	100.00						
	Total Personal Services	4,860.00	4,646.00	-	4,760.00			
001-676-521	LEGAL ADVERTISING	400.00	100.00	400.00	250.00			
001-676-550	LEGAL FEES	14,400.00	14,400.00	14,400.00	14,400.00			
001-676-556	PROFESSIONAL FEES & OTHER SERV	1,000.00		1,000.00	500.00			
	Total Contractual Services	15,800.00	14,500.00	15,800.00	15,150.00			
	Total Planning Commission Expenses	20,660.00	19,146.00	15,800.00	19,910.00			
GENERAL FUND	TOURISM COMMISSION							
001-677-522	ADVERTISING COUNTY RESOURCES	-	-	-	0.00			
001-677-702	2% TOURISM TAX	125,000.00	18,350.00					
	Total Tourism Commission	125,000.00	18,350.00	-	0.00			

Attachment: FY 2020 Budget - Final (9947 : Delete #5708 & 5712 for setting tax levy and budget for FY2019-2020)

Account	Objective	FY 2018-19 BUDGET	ESTIMATE 18-19 ACTUAL	DEPT REQUEST	RECOMMENDED BUDGET	
GENERAL FUND	CHAMBER OF COMMERCE					
001-679-776	APPROPRIATION CHAMBER OF COMM	20,000.00			16,000.00	
	Disbursements	20,000.00	-	-	16,000.00	
GENERAL FUND	PLANNING & DEVELOPMENT					
001-680-761	SMPDD	10,982.00			10,982.00	
001-680-762	GRPC	9,077.00			9,077.00	
	Disbursements	20,059.00	-	-	20,059.00	
GENERAL FUND	SOUTH MS PROCUREMENT					
001-681-701	SOUTH MS PROCUREMENT	1,000.00			1,000.00	
	Disbursements	1,000.00	-	-	1,000.00	
GENERAL FUND	DEBT SERVICE					
001-800-800	PRINCIPAL RETIREMENT-CAPITAL					
001-800-801	PRINCIPAL RETIREMENT-NON/CAP					
001-800-802	INTEREST EXPENSE					
	Disbursements	-	-	-	0.00	
GENERAL FUND	INTERFUND TRANSFERS					
001-900-951	TRANSFERS OUT TO GOV'T FUNDS	157,116.00			173,000.00	Arena, Fleet maint
	Disbursements	157,116.00	-	-	173,000.00	
TOTAL GENERAL FUND RECEIPTS		**22,827,846.00**	**5,440,210.85**	**-**	**23,625,602.20**	
TOTAL GENERAL FUND EXPENSES		**22,829,604.50**	**7,956,876.33**	**3,948,888.22**	**24,574,660.40**	
Beginning cash + receipts - expenses= ending cash					**5,650,941.80**	
SEVERANCE TAX						
007-000-002	CASH IN BANK	10,265.81			14,500.00	
007-000-284	OIL SEVERANCE					
007-000-285	GAS SEVERANCE					
007-000-286	TIMBER SEVERANCE	5,000.00	1,200.00		1,500.00	
	Receipts	5,000.00	1,200.00	-	1,500.00	
007-000-330	INTEREST EARNINGS					
	Receipts	-	-	-	0.00	
007-341-701	APPROPRIATIONS	-		-	0.00	
	Disbursements	-	-	-	0.00	
TOTAL SEVERANCE TAX FUND RECEIPTS		**5,000.00**	**1,200.00**	**-**	**1,500.00**	
TOTAL SEVERANCE TAX FUND EXPENSES		**-**	**-**	**-**	**0.00**	
Beginning cash + receipts - expenses= ending cash		**15,265.81**	**1,200.00**	**-**	**16,000.00**	
SPECIAL GAMING ACCOUNT						
012-000-002	CASH IN BANK	3,202,500.00			2,000,000.00	
012-000-008	INVESTMENTS	2,000,000.00			2,000,000.00	
012-000-283	MOTOR VEHICLE LICENSES					
012-000-293	GAMING REVENUES	1,200,000.00	1,320,000.00		1,300,000.00	
	Receipts	1,200,000.00	1,320,000.00	-	1,300,000.00	
012-000-330	INTEREST EARNINGS	33,000.00	32,000.00		32,000.00	
012-000-340	REFUNDS					
012-000-383	SALE OF PERSONAL PROPERTY					
	Receipts	33,000.00	32,000.00	-	32,000.00	
	Total Special Gaming Fund Receipts	1,233,000.00	1,352,000.00	-	1,332,000.00	
012-100-550	LEGAL	12,972.50				
012-100-555	ENGINEERING FEES	4,500.00				

Attachment: FY 2020 Budget - Final (9947 : Delete #5708 & 5712 for setting tax levy and budget for FY2019-2020)

BUDGET WORKPAPERS FY 2019-2020
Hancock County Budget Worksheet FY 2018-2019

Account	Objective	FY 2018-19 BUDGET	ESTIMATE 18-19 ACTUAL	DEPT REQUEST	RECOMMENDED BUDGET	
012-100-701	APPROPRIATIONS	25,000.00			25,000.00	
012-100-900	LAND PURCHASE				105,000.00	Property at North Barn
012-100-922	OTHER CAPITAL OUTLAY > $5,000	150,000.00			205,627.00	Tyler Technologies
	Total Gaming- BOS	192,472.50	-	-	335,627.00	
012-101-920	FURNITURE & EQUIP > $5,000	10,600.00				
	Total Gaming- Chancery	10,600.00	-	-		
012-125-609	SOFTWARE	34,000.00				
012-125-915	VEHICLES > $5,000				24,000.00	
012-125-922	FURNITURE & EQUIP > $5,000	32,500.00			125,000.00	Computers/laptops
	Total Gaming-IT	32,500.00	-	-	149,000.00	
012-150-701	APPROPRIATIONS					
	Total Gaming-School District	-	-	-	0.00	
012-151-540	MAINT OF BUILDINGS					
012-151-555	ENGINEERING FEES					
012-151-599	OTHER CONTRACTUAL SERVICES					
	Total Contractual Services	-	-	-	0.00	
012-151-630	LAND & IMPROVEMENT SUPPLIES			-		
012-151-640	FENCING					
	Total Consumable Supplies	-	-	-	0.00	
012-151-904	PARKING LOTS & SIDEWALKS> $25,000					
012-151-915	VEHICLES > $5,000	20,000.00			35,000.00	Truck
012-151-919	FURNITURE & EQUIP<$5,000					
012-151-920	FURNITURE & EQUIP > $5,000					
	Total Capital Outlay	20,000.00	-	-	35,000.00	
	Total Gaming-B & G	20,000.00	-	-	35,000.00	
012-200-915	VEHICLES > $5,000	76,000.00			76,000.00	
012-200-919	FURNITURE & EQUIP<$5,000					
	Total Gaming- Sheriff	76,000.00	-	-	76,000.00	
012-300-555	ENGINEERING FEES					
012-300-556	PROFESSIONAL FEES & OTHER SERV		-			
012-300-599	OTHER CONTRACTUAL SERVICES					
	Total Contractual Services	-	-	-	0.00	
012-300-631	GRAVEL OR SHELL					
012-300-639	SIGNS					
012-300-647	LIMESTONE					
	Total Consumable Supplies	-	-	-	0.00	
012-300-912	ROAD CONSTRUCTION	990,000.00			967,000.00	Paving
012-300-915	VEHICLES > $5,000					
012-300-916	ROAD EQUIP & MACH > $5,000	468,500.00			125,000.00	Crack sealer/bobcat
012-300-917	OTHER MOBILE EQUIP < $5,000					
012-300-922	OTHER CAPITAL OUTLAY > $5,000	60,000.00				
	Total Capital Outlay	1,458,500.00	-	-	1,092,000.00	
	Total Gaming-Road Fund	1,458,500.00	-	-	1,092,000.00	
012-302-919	FURNITURE & EQUIP < $5,000	25,000.00			7,000.00	Welder/trailer
	FLEET MAINTENANCE	25,000.00	-	-	7,000.00	
012-530-901	BUILDINGS-LESS THAN $50,000	10,000.00	-			
012-530-915	VEHICLES > $5,000		-			
012-530-918	OTHER MOBILE EQUIPMENT> $5,000					
012-530-921	OTHER CAPITAL OUTLAY< $5,000	11,000.00		-		
	McLeod Park	11,000.00	-	-	0.00	
012-500-919	FURNITURE & EQUIP < $5,000		-			
	Total Gaming-Library	-	-	-	0.00	
012-531-915	VEHICLES > $5,000				24,000.00	
012-531-920	FURNITURE & EQUIP > $5,000	63,100.00			60,000.00	Bleacher canopies/batting cages
	Total Gaming-Recreation	63,100.00	-	-	84,000.00	
012-411-922	OTHER CAPITAL OUTLAY > $5,000	30,000.00				
012-523-900	PURCHASE OF LAND	4,200.00			100,000.00	Land purchase for arena
012-675-915	VEHICLES > $5,000				24,000.00	
012-900-951	TRANSFERS TO GOV'T FUND					
	Total Gaming- Misc Departments	4,200.00	-	-	124,000.00	
TOTAL SPECIAL GAMING FUND RECEIPTS		**1,233,000.00**	**1,352,000.00**	**-**	**1,332,000.00**	
TOTAL SPECIAL GAMING FUND EXPENSES		**1,882,772.50**	**-**	**-**	**1,902,627.00**	
Beginning cash + receipts - expenses= ending cash		**2,552,727.50**	**1,352,000.00**	**-**	**1,429,373.00**	
MDA COURTHOUSE						

Attachment: FY 2020 Budget - Final (9947 : Delete #5708 & 5712 for setting tax levy and budget for FY2019-2020)

Account	Objective	FY 2018-19 BUDGET	ESTIMATE 18-19 ACTUAL	DEPT REQUEST	RECOMMENDED BUDGET	
014-000-002	CASH IN BANK	99,000.00			99,500.00	
014-000-275	STATE GRTS CAP-RES FOR GEN GVT					
014-000-330	INTEREST EARNINGS	500.00	300.00			
014-100-599	OTHER CONTRACTUAL SERVICES					
	Disbursements		-			
TOTAL MDA COURTHOUSE RECEIPTS		**500.00**	**300.00**	**-**	**0.00**	
TOTAL MDA COURTHOUSE EXPENSES		**-**	**-**	**-**	**0.00**	
Beginning cash + receipts - expenses= ending cash		**99,500.00**	**300.00**	**-**	**99,500.00**	
CURRENT YEAR MAND ESCROW						
019-000-002	CASH IN BANK		-			
019-000-200	REALTY	337,000.00			530,000.00	
019-000-201	AUTOMOBILE AD VALOREM	171,800.00				
019-000-202	HOUSE TRAILER	1,050.00				
019-000-203	PRIOR YEAR PROPERTY TAX	3,000.00				
019-000-204	LAND REDEMPTION	3,150.00				
	Receipts	516,000.00	-	-	530,000.00	
019-000-330	INTEREST EARNINGS	2,000.00	1,900.00		2,000.00	
	Receipts	2,000.00	1,900.00		2,000.00	
019-900-951	TRANSFERS OUT TO GOV'T FUNDS	518,000.00			530,000.00	
	Disbursements	518,000.00	-	-	530,000.00	
TOTAL CURRENT YEAR MAND ESCROW RECEIPTS		**518,000.00**	**1,900.00**	**-**	**532,000.00**	
TOTAL CURRENT YEAR MAND ESCROW EXPENSES		**518,000.00**	**-**	**-**	**530,000.00**	
TRIAD GRANT						
032-000-002	CASH IN BANK					
032-000-241	FED GRTS NON/CAP-RES FOR PU ST	1,600.00			1,600.00	
032-200-480	TRAINING & SEMINARS					
032-200-599	OTHER CONTRACTUAL SERVICES					
032-200-699	OTHER CONSUMABLE SUPPLIES	1,600.00			1,600.00	
TOTAL TRIAD GRANT RECEIPTS		**1,600.00**	**-**	**-**	**1,600.00**	
TOTAL TRIAD GRANT EXPENSES		**1,600.00**	**-**	**-**	**1,600.00**	
GOMESA						
037-000-002	CASH IN BANK	1,080,000.00			2,150,000.00	
037-000-240	FED GRANTS NON/CAP RES FOR GEN G		1,188,860.00			
037-000-330	INTEREST EARNINGS	4,500.00	11,200.00		11,000.00	
037-000-380	PROCEEDS FROM LT DEBT-CAPITAL				11,000,000.00	
037-100-555	ENGINEERING FEES				247,991.00	Waggoner Engineering
037-100-599	OTHER CONTRACTUAL SERVICES					
037-100-701	APPROPRIATIONS				11,000,000.00	Pier5 1M, Buccanneer 1M,McLeod 1.7
TOTAL GOMESA RECEIPTS		**4,500.00**	**1,200,060.00**	**-**	**11,000.00**	
TOTAL GOMESA EXPENSES		**-**	**-**	**-**	**11,247,991.00**	
SOLID WASTE	**ASSISTANCE GRANT**					
040-000-002	CASH IN BANK	-	89,865.00	81,350.00	0.00	
040-000-271	STATE GRTS NON/CAP-HLTH & WELF		84,693.26		110,310.00	
	Receipts	-	84,693.26	-	110,310.00	
040-000-330	INTEREST EARNINGS		87.90			
	Receipts	-	87.90	-	0.00	
040-321-428	OVERTIME-STREET/ROAD MAINT				5,500.00	
040-321-512	RECYCLING		3,331.80			
040-321-599	OTHER CONTRACTUAL SERVICES	-	41,698.91	70,000.00	54,810.00	
	Disbursements	-	45,030.71	70,000.00	60,310.00	
040-340-512	RECYCLING	-	16,500.00	11,350.00	50,000.00	
040-340-596	WASTE SERVICE		16,500.00			
	Disbursements	-	33,000.00	11,350.00	50,000.00	

Attachment: FY 2020 Budget - Final (9947 : Delete #5708 & 5712 for setting tax levy and budget for FY2019-2020)

Account	Objective	FY 2018-19 BUDGET	ESTIMATE 18-19 ACTUAL	DEPT REQUEST	RECOMMENDED BUDGET
TOTAL SOLID WASTE ASST GRANT RECEIPTS		**-**	**84,781.16**	**-**	**110,310.00**
TOTAL SOLID WASTE ASST GRANT EXPENSES		**-**	**78,030.71**	**81,350.00**	**110,310.00**
HANCOCK COUNTY LIBRARY SYSTEM					
095-000-002	CASH IN BANK				
095-000-293	GAMING REVENUES	85,000.00	100,000.00		95,000.00
	Receipts	85,000.00	100,000.00	-	95,000.00
095-500-793	GAMING REVENUE HB 1633	85,000.00	100,000.00		95,000.00
	Disbursements	85,000.00	100,000.00	-	95,000.00
TOTAL HC LIBRARY SYSTEM RECEIPTS		**85,000.00**	**100,000.00**		**95,000.00**
TOTAL HC LIBRARY SYSTEM EXPENSES		**85,000.00**	**100,000.00**	**-**	**95,000.00**
REAPPRAISAL	**COMPUTER RECORDS**				
096-000-002	CASH IN BANK	125,000.00			150,000.00
096-000-200	REALTY	683,000.00			706,000.00
096-000-201	AUTOMOBILE AD VALOREM	346,000.00			355,000.00
096-000-202	HOUSE TRAILER	2,060.00			2,500.00
096-000-203	PRIOR YEAR PROPERTY TAX	500.00			3,500.00
096-000-204	LAND REDEMPTION	440.00			3,500.00
200-299	Receipts	1,032,000.00	-	-	1,070,500.00
096-000-330	INTEREST EARNINGS	1,500.00	2,300.00		2,000.00
096-000-348	PERSONAL PHONE USAGE REIMBURSE				
096-000-387	TRANSFERS IN FROM GOVT FUNDS				
300-399	Receipts	1,500.00	2,300.00	-	2,000.00
096-153-400	SALARIES/OFFICIALS	69,925.00		69,925.00	69,925.00
096-153-402	DEPUTY CLERKS	412,538.00		431,960.00	412,538.00
096-153-408	SALARIES/DATA PROCESSING				
096-153-409	OTHER PROFESSIONAL SALARIES	64,055.00		65,422.00	64,055.00
096-153-426	OVERTIME-CLERICAL	10,000.00		10,000.00	10,000.00
096-153-445	STATUTORY FEES	70,500.00		62,500.00	70,500.00
096-153-465	STATE RETIREMENT MATCHING	109,101.00		104,000.00	109,101.00
096-153-466	SOCIAL SECURITY MATCHING	47,967.00		49,000.00	47,967.00
096-153-467	WORKERS' COMPENSATION	11,742.00		13,000.00	11,742.00
096-153-468	GROUP INSURANCE	127,089.00		111,475.00	127,089.00
096-153-469	UNEMPLOYMENT COMPENSATION				
096-153-476	MEALS AND LODGING	7,000.00	5,000.00	6,800.00	6,800.00
096-153-477	TRAVEL IN PRIVATE VEHICLE	1,000.00	275.00	275.00	275.00
096-153-480	TRAINING & SEMINARS	5,000.00	3,100.00	5,000.00	5,000.00
	Total Personal Services	935,917.00	8,375.00	929,357.00	934,992.00
096-153-501	POSTAGE AND BOX RENT	19,000.00	24,000.00	18,950.00	25,000.00
096-153-502	TELEPHONE SERVICE	3,000.00	2,700.00	3,000.00	3,000.00
096-153-510	HEAT LIGHT POWER GAS & WATER				
096-153-533	RENTAL OF OFFICE EQUIPMENT	4,000.00	3,590.00	4,000.00	4,000.00
096-153-540	MAINTENANCE OF BUILDINGS				
096-153-542	VEHICLE REPAIRS	5,000.00	4,500.00	5,000.00	5,000.00
096-153-543	REPAIRS/OFFICE FURN & EQUIP				
096-153-544	MAINTENANCE AGREEMENT	3,000.00	980.00	2,900.00	1,200.00
096-153-552	MEDICAL FEES			200.00	
096-153-556	PROFESSIONAL FEES & OTHER SERV	100,000.00	75,000.00	100,000.00	100,000.00
096-153-570	INSURANCE & FIDELITY	300.00	570.00	575.00	2,247.00
096-153-571	DUES AND SUBSCRIPTIONS	3,700.00	3,639.00	3,700.00	3,700.00
096-153-593	WATER	200.00	14.25	200.00	200.00
096-153-599	OTHER CONTRACTUAL SERVICES	7,000.00	2,850.00	6,852.00	6,800.00
	Total Contractual Services	145,200.00	117,843.25	145,377.00	151,147.00
096-153-603	OFFICE SUPPLIES	19,000.00	15,000.00	19,000.00	16,000.00
096-153-615	PLAQUES/COMMENDATIONS	1,000.00	350.00	1,000.00	1,000.00
096-153-671	GASOLINE	10,000.00	8,900.00	10,000.00	10,000.00
096-153-680	TIRES AND TUBES	5,000.00	176.00	5,000.00	5,000.00
096-153-691	UNIFORMS	2,000.00	1,995.00	2,000.00	2,000.00
	Total Consumable Supplies	37,000.00	26,421.00	37,000.00	34,000.00
096-153-919	FURNITURE & EQUIP < $5,000	8,000.00	5,000.00	8,000.00	8,000.00
096-153-915	VEHICLES				
	Total Capital Outlay	8,000.00	5,000.00	8,000.00	8,000.00

Attachment: FY 2020 Budget - Final (9947 : Delete #5708 & 5712 for setting tax levy and budget for FY2019-2020)

Account	Objective	FY 2018-19 BUDGET	ESTIMATE 18-19 ACTUAL	DEPT REQUEST	RECOMMENDED BUDGET	
TOTAL REAPPRAISAL COMPUTER RECORDS RECEIPTS		**1,033,500.00**	**2,300.00**	**-**	**1,072,500.00**	
TOTAL REAPPRAISAL COMPUTER RECORDS EXPENSES		**1,126,117.00**	**157,639.25**	**1,119,734.00**	**1,128,139.00**	
Beginning cash + receipts - expenses= ending cash		**32,383.00**	**(155,339.25)**	**(1,119,734.00)**	**94,361.00**	
EMERGENCY E-911						
097-000-002	CASH IN BANK	610,000.00			590,000.00	
097-000-200	REALTY	960,000.00			990,000.00	
097-000-201	AUTOMOBILE AD VALOREM					
097-000-202	HOUSE TRAILER					
097-000-204	LAND REDEMPTION					
097-000-248	FED GRTS CAP-RES FOR PUB SAFTY					
200-299	Receipts	960,000.00	-	-	990,000.00	
097-000-300	LOCAL SOURCES		-			
097-000-322	E911 FEES	440,000.00	430,000.00		440,000.00	
097-000-330	INTEREST EARNINGS	8,600.00	6,400.00		6,500.00	
097-000-340	REFUNDS					
097-000-387	TRANSFERS IN FROM GOVT FUNDS		-			
300-399	Receipts	448,600.00	436,400.00	-	446,500.00	
097-110-401	ADMIN/MANAGERIAL/FOREMAN	51,879.00			51,879.00	
097-110-404	SALARIES/OFFICE CLERICAL	33,207.00			33,207.00	
097-110-426	OVERTIME-CLERICAL	75,000.00			75,000.00	
097-110-431	SALARIES/RADIO OPERATORS	406,446.00			532,834.00	Raise $1.00/dispatcher
097-110-465	STATE RETIREMENT MATCHING	81,665.00			113,485.00	
097-110-466	SOCIAL SECURITY MATCHING	41,774.00			53,008.00	
097-110-467	WORKERS' COMPENSATION	2,884.00			3,659.00	
097-110-468	GROUP INSURANCE	115,103.00			145,305.00	
097-110-476	MEALS AND LODGING	3,500.00	1,700.00	6,680.00	2,500.00	
097-110-477	TRAVEL IN PRIVATE VEHICLE	1,000.00	1,315.00	4,000.00	1,500.00	
097-110-480	TRAINING & SEMINARS	4,000.00	2,100.00	14,245.00	3,500.00	
	Total Personal Services	816,458.00	5,115.00	24,925.00	1,015,877.00	
097-110-501	POSTAGE AND BOX RENT	100.00	110.00	100.00	110.00	
097-110-502	TELEPHONE SERVICE	55,000.00	41,600.00	43,500.00	45,000.00	
097-110-510	HEAT LIGHT POWER GAS & WATER	18,000.00	14,100.00	18,000.00	18,000.00	15% OF EOC
097-110-533	RENTAL OF OFFICE EQUIPMENT	1,650.00	1,450.00	1,545.00	1,600.00	
097-110-534	RENTALS	46,300.00	46,380.00	49,700.00	50,000.00	
097-110-540	MAINTENANCE OF BUILDINGS					
097-110-543	REPAIRS/OFFICE FURN & EQUIP	3,000.00	145.00	3,000.00	2,000.00	
097-110-544	MAINTENANCE AGREEMENT	173,000.00	190,000.00	178,500.00	178,500.00	
097-110-549	EQUIPMENT SERVICING	0.00			0.00	
097-110-550	LEGAL FEES	5,000.00	6,000.00	7,000.00	6,000.00	
097-110-552	MEDICAL FEES	100.00	650.00	1,000.00	500.00	
097-110-556	PROFESSIONAL FEES & OTHER SERV	2,500.00	-	2,500.00	1,000.00	
097-110-570	INSURANCE & FIDELITY	200.00	163.00		163.00	
097-110-571	DUES & SUBSCRIPTIONS	150.00	142.00	300.00	150.00	
097-110-591	GARBAGE PICKUP	485.00	502.00	485.00	520.00	
097-110-593	WATER	200.00	200.00	200.00	200.00	
097-110-599	OTHER CONTRACTUAL SERVICES	11,400.00	950.00	10,000.00	3,000.00	
	Total Contractual Services	317,085.00	302,392.00	315,830.00	306,743.00	
097-110-603	OFFICE SUPPLIES	3,000.00	3,000.00	3,000.00	3,000.00	
097-110-645	JANITORIAL SUPPLIES	1,000.00	650.00	1,000.00	1,000.00	
097-110-684	BATTERIES	500.00	156.00	500.00	250.00	
097-110-691	UNIFORMS					
097-110-699	OTHER CONSUMABLE SUPPLIES	2,000.00	250.00	2,000.00	1,000.00	
	Total Consumable Supplies	6,500.00	4,056.00	6,500.00	5,250.00	
097-110-801	PRINCIPAL RETIREMENT-NON/CAP	36,235.51	36,235.51	36,235.51	37,137.78	
097-110-802	INTEREST	7,879.50	7,879.50	7,879.50	6,977.23	
097-110-919	FURNITURE & EQUIP < $5,000	2,000.00	1,384.00	2,000.00	2,000.00	
097-110-920	FURNITURE & EQUIP > $5,000		20,577.00	35,000.00		
097-110-922	OTHER CAPITAL OUTLAY > $5,000					
	Total Capital Outlay	46,115.01	66,076.01	81,115.01	46,115.01	
097-900-951	TRANSFERS OUT TO GOV'T FUNDS	261,158.93	261,158.93	261,158.93	261,158.93	
TOTAL E-911 RECEIPTS		**1,408,600.00**	**436,400.00**	**-**	**1,436,500.00**	
TOTAL E-911 EXPENSES		**1,447,316.94**	**638,797.94**	**689,528.94**	**1,635,143.94**	
Beginning cash + receipts - expenses= ending cash		**571,283.06**	**(202,397.94)**	**(689,528.94)**	**391,356.06**	
LAW LIBRARY	**FUND**					

Attachment: FY 2020 Budget - Final (9947 : Delete #5708 & 5712 for setting tax levy and budget for FY2019-2020)

Account	Objective	FY 2018-19 BUDGET	ESTIMATE 18-19 ACTUAL	DEPT REQUEST	RECOMMENDED BUDGET			
104-000-002	CASH IN BANK				180,000.00			
104-000-220	LAW LIBRARY FEES	10,000.00	12,800.00		12,000.00			
200-299	Receipts	10,000.00	12,800.00	-	12,000.00			
104-000-300	LOCAL SOURCES							
104-000-330	INTEREST EARNINGS	1,500.00	1,600.00		1,600.00			
300-399	Receipts	1,500.00	1,600.00	-	1,600.00			
104-501-565	COMPUTER SERVICES	-			0.00			
104-501-601	LAW LIBRARY MATERIALS	15,000.00	8,000.00		10,000.00			
	Total Contractual Services	15,000.00	8,000.00	-	10,000.00			
104-501-919	FURNITURE & EQUIP < $5,000							
	Total Capital Outlay	-	-	-	0.00			
TOTAL LAW LIBRARY RECEIPTS		**11,500.00**	**14,400.00**	**-**	**13,600.00**			
TOTAL LAW LIBRARY EXPENSES		**15,000.00**	**8,000.00**	**-**	**10,000.00**			
Beginning cash + receipts - expenses= ending cash		**(3,500.00)**	**6,400.00**	**-**	**183,600.00**			
INTERFACE ALLOWANCE								
108-000-002	CASH IN BANK	9,094.68			24,000.00			
108-000-214	TAX COLLECTOR'S FEES	18,000.00	24,000.00		22,000.00			
	Receipts	18,000.00	24,000.00	-	22,000.00			
108-105-476	MEALS AND LODING	2,000.00		5,000.00	5,000.00			
108-105-477	TRAVEL IN PRIVATE VEHICLE							
108-105-480	TRAINING AND SEMINARS	1,000.00		1,000.00	1,000.00			
108-105-502	TELEPHONE SERVICE							
108-105-544	MAINTENANCE AGREEMENT	11,000.00	11,040.00	9,750.00	11,100.00			
108-105-547	COMPUTER REPAIRS	2,000.00	1,990.00	2,000.00	2,000.00			
108-105-565	COMPUTER SERVICES			1,250.00	1,250.00			
	Total Contractual Services	16,000.00	13,030.00	19,000.00	20,350.00			
108-105-920	FURNITURE & EQUIP > $5,000							
	Total Capital Outlay	-	-	-	0.00			
TOTAL INTERFACE ALLOWANCE RECEIPTS		**18,000.00**	**24,000.00**	**-**	**22,000.00**			
TOTAL INTERFACE ALLOWANCE EXPENSES		**16,000.00**	**13,030.00**	**19,000.00**	**20,350.00**			
Beginning cash + receipts - expenses= ending cash		**11,094.68**	**10,970.00**	**(19,000.00)**	**25,650.00**			
DRUG TASK FORCE FUND								
115-000-002	CASH IN BANK	39,947.98			26,779.00			
115-000-015	PETTY CASH	2,000.00			2,000.00			
115-200-276	STATE GRTS NON/CAP-RES FOR PU ST	8,400.00			8,400.00			
115-000-330	INTEREST EARNINGS	200.00			0.00			
115-000-339	JUDGMENTS RECOVERED	10,000.00			10,000.00			
115-000-387	TRANSFERS IN FROM GOVT FUNDS							
000	Receipts	20,600.00	-	-	20,400.00			
115-200-383	SALE OF PERSONAL PROPERTY							
200	Receipts	-	-	-	0.00			
115-200-476	MEALS AND LODGING	1,550.00			1,500.00			
115-200-480	TRAINING & SEMINARS	-			3,000.00			
	Total Personal Services	1,550.00	-	-	4,500.00			
115-200-550	LEGAL FEES		-					
115-200-599	OTHER CONTRACTUAL SERVICES	2,000.00						
	Total Contractual Services	2,000.00	-	-	0.00			
115-200-607	K-9 DOG FOOD	1,500.00			0.00			
115-200-613	LAW ENFORCEMENT SUPPLIES	8,434.00			11,000.00			
115-200-641	BUILDING REPAIRS & SUPPLIES	-						
115-200-682	EQUIPMENT REPAIR PARTS & SUPPLIES	1,000.00						
115-200-691	UNIFORMS	5,000.00			2,000.00			
115-200-699	OTHER CONSUMABLE SUPPLIES	500.00			500.00			
	Total Consumable Supplies	16,434.00	-	-	13,500.00			
115-200-915	VEHICLES > $5,000							
115-200-917	OTHER MOBILE EQUIP<5,000	5,000.00			5,000.00			
115-200-919	FURNITURE & EQUIP < $5,000							
115-200-922	OTHER CAPITAL OUTLAY>5,000	5,700.00						
	Total Capital Outlay	10,700.00	-	-	5,000.00			
TOTAL DRUG TASK FORCE FUND RECEIPTS		**20,600.00**	-	**-**	**20,400.00**			

Attachment: FY 2020 Budget - Final (9947 : Delete #5708 & 5712 for setting tax levy and budget for FY2019-2020)

Account	Objective	FY 2018-19 BUDGET	ESTIMATE 18-19 ACTUAL	DEPT REQUEST	RECOMMENDED BUDGET
TOTAL DRUG TASK FORCE FUND EXPENSES		**30,684.00**	**-**	**-**	**23,000.00**
Beginning cash + receipts - expenses= ending cash		**29,863.98**	**-**	**-**	**24,179.00**
DEPT OF JUSTICE- FORFEITURES					
116-200-383	SALE OF PERSONAL PROPERTY	89,233.29			25,000.00
200	Receipts	89,233.29	-	-	25,000.00
116-200-476	MEALS AND LODGING	1,436.00			3,000.00
116-200-480	TRAINING & SEMINARS	-			4,000.00
116-200-915	VEHICLES	-			33,000.00
	Total Expenses	1,436.00	-	-	40,000.00
SHERIFF TAX SUPPORT					
118-000-002	CASH IN BANK			-	0.00
118-000-200	REALTY	967,000.00			1,020,000.00
118-000-201	AUTOMOBILE AD VALOREM				
118-000-202	HOUSE TRAILER				
118-000-203	PRIOR YEAR PROPERTY TAX				
118-000-204	LAND REDEMPTION				
200-299	Receipts	967,000.00	-	-	1,020,000.00
118-000-330	INTEREST EARNINGS				
300-399	Receipts	-	-	-	0.00
118-220-610	PROFESSIONAL SUPPLIES				
118-220-644	SMALL TOOLS				
	Total Contractual Services	-	-	-	0.00
118-900-951	TRANSFERS OUT TO GOV'T FUNDS	967,000.00			1,020,000.00
	Total Transfers Out	967,000.00	-	-	1,020,000.00
TOTAL SHERIFF TAX SUPPORT RECEIPTS		**967,000.00**	**-**	**-**	**1,020,000.00**
TOTAL SHERIFF TAX SUPPORT EXPENSES		**967,000.00**	**-**	**-**	**1,020,000.00**
WAVELAND FIRE DEPT-GAMING TAX					
119-000-002	CASH IN BANK	1,991.99		-	
119-000-293	GAMING REVENUES	21,000.00	22,700.00		21,500.00
119-257-793	GAMING REVENUE HB 1633	21,000.00	22,700.00		21,500.00
TOTAL WAVELAND FIRE DEPT-GAMING TAX RECEIPTS		**21,000.00**	**22,700.00**	**-**	**21,500.00**
TOTAL WAVELAND FIRE DEPT-GAMING TAX EXPENSES		**21,000.00**	**22,700.00**	**-**	**21,500.00**
SHERIFF GAMING ACCOUNT					
120-000-002	CASH IN BANK	701,048.00			770,000.00
120-000-293	GAMING REVENUES	360,000.00	410,000.00		400,000.00
200-299	Receipts	360,000.00	410,000.00	-	400,000.00
120-000-330	INTEREST EARNINGS	5,500.00	6,300.00		6,000.00
300-399	Receipts	5,500.00	6,300.00	-	6,000.00
120-200-401	ADMIN/MANGERIAL/FOREMAN	37,514.00			38,649.00
120-200-432	SALARIES/JAILERS	28,687.00			
120-200-433	COUNTY PATROLMEN	3,120.00			
120-200-465	STATE RETIREMENT MATCHING	10,698.00			6,725.00
120-200-466	SOCIAL SECURITY MATCHING	5,065.00			2,957.00
120-200-467	WORKERS' COMPENSATION	1,600.00			1,491.00
120-200-468	GROUP INSURANCE	16,105.00			8,053.00
120-200-476	MEALS AND LODGING				
120-200-480	TRAINING & SEMINARS				
	Total Personal Services	36,588.00	-	-	57,875.00
120-200-542	VEHICLE REPAIRS				
120-200-544	MAINTENANCE AGREEMENT	0.00			
120-200-550	LEGAL FEES	12,850.00			15,000.00
120-200-599	OTHER CONTRACTUAL SERVICES	17,150.00			
	Total Contractual Services	30,000.00	-	-	15,000.00

Attachment: FY 2020 Budget - Final (9947 : Delete #5708 & 5712 for setting tax levy and budget for FY2019-2020)

Account	Objective	FY 2018-19 BUDGET	ESTIMATE 18-19 ACTUAL	DEPT REQUEST	RECOMMENDED BUDGET
120-200-613	LAW ENFORCEMENT SUPPLIES	10,000.00	-		
120-200-643	HARDWARE,PLUMBING & ELECTRICAL	0.00	-		
120-200-644	SMALL TOOLS	0.00	-		
120-200-699	OTHER CONSUMABLE SUPPLIES				
	Total Consumable Supplies	10,000.00	-	-	0.00
120-200-915	VEHICLES > $5,000	305,660.00			77,000.00
120-200-919	FURNITURE & EQUIP < $5,000	1,340.00			
120-200-920	FURNITURE & EQUIP >$5,000				
120-200-921	OTHER CAPITAL OUTLAY < $5,000				
	Total Capital Outlay	307,000.00	-	-	77,000.00
TOTAL SHERIFF GAMING ACCOUNT RECEIPTS		**365,500.00**	**416,300.00**	**-**	**406,000.00**
TOTAL SHERIFF GAMING ACCOUNT EXPENSES		**383,588.00**	**-**	**-**	**149,875.00**
Beginning cash + receipts - expenses= ending cash		**682,960.00**	**416,300.00**	**-**	**1,026,125.00**
SCHOOL GAMING FUND					
130-000-002	CASH IN BANK				0.00
130-000-293	GAMING REVENUES	260,000.00	310,000.00		290,000.00
130-150-793	GAMING REVENUE HB 1633	260,000.00	310,000.00		290,000.00
TOTAL SCHOOL GAMING FUND RECEIPTS		**260,000.00**	**310,000.00**	**-**	**290,000.00**
TOTAL SCHOOL GAMING FUND EXPENSES		**260,000.00**	**310,000.00**	**-**	**290,000.00**
ROAD MAINTENANCE FUND					
150-000-002	CASH IN BANK	2,932,509.39			3,230,087.45
150-000-200	REALTY	272,000.00			287,000.00
150-000-201	AUTOMOBILE AD VALOREM	263,000.00			274,000.00
150-000-202	HOUSE TRAILER	1,500.00			1,000.00
150-000-203	PRIOR YEAR PROPERTY TAX	1,500.00			1,000.00
150-000-204	LAND REDEMPTION	1,000.00			1,000.00
150-000-210	AUTO ROAD & BRIDGE PRIVILEGE	562,000.00			587,000.00
150-000-263	REIMBURSE FOR STATE AID ROADS	50,000.00	90,000.00		50,000.00
150-000-270	STATE GRTS NON/CAP-RES FOR PW				
150-000-282	MOTOR VEHICLE FUEL TAX	520,000.00	451,000.00		500,000.00
150-000-283	MOTOR VEHICLE LICENSES	12,000.00	10,775.00		11,000.00
150-000-293	GAMING REVENUES	520,000.00	620,000.00		600,000.00
150-000-297	OVERWEIGHT FINES	85,000.00	92,000.00		85,000.00
200-299	Receipts	2,288,000.00	1,263,775.00	-	2,397,000.00
150-000-330	INTEREST EARNINGS	25,000.00	35,000.00		32,000.00
150-000-340	REFUNDS		608.00		
150-000-348	PERSONAL PHONE USAGE REIMBURSE				
150-000-353	HARVEST PERMITS	2,500.00	3,018.00		2,500.00
300-399	Receipts	27,500.00	38,626.00	-	34,500.00
150-300-383	SALE OF PERSONAL PROPERTY		-		
150-300-387	TRANSFERS IN FROM GOVT FUNDS		-		
	Receipts	-	-	-	0.00
150-300-401	ADMIN/MANAGERIAL/FOREMAN	145,242.00			145,242.00
150-300-404	SALARIES/OFFICE CLERICAL	56,859.00			56,859.00
150-300-406	SALARIES/ENGINEERS	13,280.00			13,280.00
150-300-421	SALARIES/LABORERS	576,713.00			576,713.00
150-300-422	SALARIES/TRUCK DRIVERS	224,481.00			224,481.00
150-300-423	SALARIES/EQUIPMENT OPERATORS	191,766.00			191,766.00
150-300-428	OVERTIME-STREET/ROAD CONST	10,000.00			10,000.00
150-300-465	STATE RETIREMENT MATCHING	210,251.00			210,251.00
150-300-466	SOCIAL SECURITY MATCHING	92,438.00			92,438.00
150-300-467	WORKERS' COMPENSATION	80,489.00			80,489.00
150-300-468	GROUP INSURANCE	338,208.26			338,208.26
150-300-469	UNEMPLOYMENT COMPENSATION				
150-300-476	MEALS AND LODGING	1,500.00	350.00	1,500.00	1,000.00
150-300-480	TRAINING & SEMINARS	800.00	700.00	935.00	800.00
	Total Personal Services	1,942,027.26	1,050.00	2,435.00	1,941,527.26
150-300-501	POSTAGE AND BOX RENT	0.00	55.00	75.00	55.00
150-300-502	TELEPHONE SERVICE	3,200.00	2,800.00	3,195.00	3,000.00
150-300-504	INTERNET SERVICES	0.00			2,510.00
150-300-510	HEAT LIGHT POWER GAS & WATER	52,000.00	43,000.00	52,000.00	50,000.00

Attachment: FY 2020 Budget - Final (9947 : Delete #5708 & 5712 for setting tax levy and budget for FY2019-2020)

Account	Objective	FY 2018-19 BUDGET	ESTIMATE 18-19 ACTUAL	DEPT REQUEST	RECOMMENDED BUDGET
150-300-511	GARBAGE DISPOSAL	2,500.00	600.00	2,450.00	2,000.00
150-300-521	LEGAL ADVERTISING	1,300.00	950.00	1,300.00	1,300.00
150-300-532	RENTAL OF ROAD EQUIPMENT	1,000.00		900.00	900.00
150-300-533	RENTAL OF OFFICE EQUIPMENT	1,200.00	1,200.00	1,175.00	1,200.00
150-300-534	RENTAL OF OFFICE EQUIPMENT	1,200.00	1,200.00	1,175.00	1,200.00
150-300-540	RENTALS			200.00	200.00
150-300-541	REPAIRS TO ROAD EQUIPMENT	40,000.00	40,500.00	60,000.00	40,000.00
150-300-542	VEHICLE REPAIRS	2,000.00	1,620.00	2,200.00	2,000.00
150-300-543	REPAIRS/OFFICE FURN & EQUIP				
150-300-544	MAINTENANCE AGREEMENT	1,000.00	420.00	1,000.00	800.00
150-300-545	REPAIRS TO R & B-NON/CAP				
150-300-548	REPAIR LAWN MOWERS	300.00		300.00	300.00
150-300-552	MEDICAL FEES	500.00	385.00	520.00	500.00
150-300-555	ENGINEERING FEES	15,000.00	4,000.00	15,000.00	10,000.00
150-300-556	PROFESSIONAL FEES & OTHER SERV	2,000.00	400.00	2,000.00	2,000.00
150-300-570	INSURANCE & FIDELITY	500.00	650.00	650.00	650.00
150-300-571	DUES AND SUBSCRIPTIONS	500.00	200.00	350.00	500.00
150-300-591	GARBAGE PICKUP				
150-300-592	LAUNDRY SERVICE			1,000.00	1,000.00
150-300-593	WATER	675.00	675.00	650.00	675.00
150-300-596	WASTE SERVICE				
150-300-599	OTHER CONTRACTUAL SERVICES	10,000.00	8,000.00	15,000.00	10,000.00
	Total Contractual Services	134,875.00	106,655.00	161,140.00	130,790.00
150-300-603	OFFICE SUPPLIES	1,000.00	500.00	1,000.00	1,000.00
150-300-614	PHOTOGRAPHIC SUPPLIES				
150-300-630	LAND & IMPROVEMENT SUPPLIES				
150-300-631	GRAVEL OR SHELL	63,000.00	48,000.00	63,000.00	63,000.00
150-300-632	ASPHALT	50,000.00	27,000.00	50,000.00	50,000.00
150-300-633	CONCRETE	1,000.00	1,110.00	1,000.00	1,000.00
150-300-634	CULVERTS	15,000.00	14,000.00	15,000.00	15,000.00
150-300-639	SIGNS	30,000.00	15,000.00	30,000.00	30,000.00
150-300-640	FENCING				
150-300-641	BUILDING REPAIRS & SUPPLIES				
150-300-642	PAINTS & PRESERVATIVES	20,000.00	11,000.00	20,000.00	20,000.00
150-300-643	HARDWARE, PLUMBING & ELEC SUPP	4,000.00	4,000.00	4,500.00	4,000.00
150-300-644	SMALL TOOLS	1,000.00	1,600.00	1,000.00	1,000.00
150-300-645	JANITORIAL SUPPLIES	500.00	300.00	500.00	500.00
150-300-646	LUMBER	350.00	1,300.00	475.00	500.00
150-300-647	LIMESTONE	12,500.00	12,500.00	12,500.00	12,500.00
150-300-648	FERTILIZER, SEED & POISON	2,500.00	1,800.00	2,500.00	2,500.00
150-300-649	GRADER BLADES				
150-300-650	#78 LIMESTONE				
150-300-652	HYDRATED ASH				
150-300-669	LICENSE TAGS	50.00	72.00	75.00	50.00
150-300-671	GASOLINE	45,000.00	38,000.00	45,000.00	45,000.00
150-300-672	DIESEL FUEL	95,000.00	93,000.00	95,000.00	95,000.00
150-300-673	LP GAS	1,200.00	1,100.00	1,500.00	1,200.00
150-300-674	LUBRICATING OILS & GREASE	12,000.00	7,200.00	12,000.00	12,000.00
150-300-675	ANTIFREEZE, STARTER FLUID, ETC	1,000.00	900.00	1,000.00	1,000.00
150-300-680	TIRES AND TUBES	25,500.00	26,500.00	28,000.00	28,000.00
150-300-681	REPAIR & REPLACEMENT PARTS	100,000.00	65,000.00	100,000.00	100,000.00
150-300-684	BATTERIES	3,500.00	3,500.00	4,000.00	3,500.00
150-300-691	UNIFORMS	2,500.00	350.00	2,500.00	2,000.00
150-300-696	DRUGS & MEDICINE	200.00	68.00	200.00	200.00
150-300-699	OTHER CONSUMABLE SUPPLIES	5,500.00	2,400.00	5,500.00	5,000.00
	Total Consumable Supplies	492,300.00	376,200.00	496,250.00	493,950.00
150-300-909	ROAD CONSTR-STATE AID	50,000.00	120,000.00		120,000.00
150-300-911	CONSTRUCTION-IN-PROGRESS				
150-300-912	ROAD CONSTRUCTION				
150-300-915	VEHICLES > $5,000	29,000.00	27,242.00	37,000.00	37,000.00
150-300-916	ROAD EQUIP & MACH > $5,000	100,000.00	11,500.00	100,000.00	75,000.00
150-300-917	OTHER MOBILE EQUIP < $5,000				
150-300-919	FURNITURE & EQUIP < $5,000		3,300.00	2,545.00	
150-300-921	OTHER CAPITAL OUTLAY < $5,000	9,900.00		9,500.00	
	Total Capital Outlay	188,900.00	162,042.00	149,045.00	232,000.00
150-900-951	TRANSFERS OUT TO GOV'T FUNDS	150,558.00			156,000.00
	Total Transfers Out	150,558.00	-	-	156,000.00
TOTAL ROAD MAINTENANCE FUND RECEIPTS		**2,315,500.00**	**1,302,401.00**	**-**	**2,431,500.00**

Attachment: FY 2020 Budget - Final (9947 : Delete #5708 & 5712 for setting tax levy and budget for FY2019-2020)

Account	Objective	FY 2018-19 BUDGET	ESTIMATE 18-19 ACTUAL	DEPT REQUEST	RECOMMENDED BUDGET
TOTAL ROAD MAINTENANCE FUND EXPENSES		**2,908,660.26**	**645,947.00**	**808,870.00**	**2,954,267.26**
Beginning cash + receipts - expenses= ending cash		**2,339,349.13**	**656,454.00**	**(808,870.00)**	**2,707,320.19**
ROAD MAINT	**BAY ST LOUIS**				
151-000-002	CASH IN BANK	2,509.09			
151-000-200	REALTY	135,000.00	140,000.00		140,000.00
151-000-201	AUTOMOBILE AD VALOREM				
151-000-202	HOUSE TRAILER				
151-000-203	PRIOR YEAR PROPERTY TAX				
151-000-204	LAND REDEMPTION				
	Receipts	135,000.00	140,000.00	-	140,000.00
151-300-722	ROAD & BRIDGE PASS THRU	135,000.00	140,000.00		140,000.00
	Disbursements	135,000.00	140,000.00	-	140,000.00
TOTAL ROAD MAINT BAY ST LOUIS RECEIPTS		**135,000.00**	**140,000.00**	**-**	**140,000.00**
TOTAL ROAD MAINT BAY ST LOUIS EXPENSES		**135,000.00**	**140,000.00**	**-**	**140,000.00**
ROAD MAINTENANCE WAVELAND					
152-000-002	CASH IN BANK	16,375.34			
152-000-200	REALTY	75,000.00	75,000.00		75,000.00
152-000-201	AUTOMOBILE AD VALOREM				
152-000-202	HOUSE TRAILER				
152-000-203	PRIOR YEAR PROPERTY TAX				
152-000-204	LAND REDEMPTION				
	Receipts	75,000.00	75,000.00	-	75,000.00
152-300-720	MILLAGE PASS THRU	75,000.00	75,000.00		75,000.00
	Disbursements	75,000.00	75,000.00	-	75,000.00
TOTAL ROAD MAINTENANCE WAVELAND RECEIPTS		**75,000.00**	**75,000.00**	**-**	**75,000.00**
TOTAL ROAD MAINTENANCE WAVELAND EXPENSES		**75,000.00**	**75,000.00**	**-**	**75,000.00**
ROAD MAINTENANCE DIAMONDHEAD					
153-000-002	CASH IN BANK	205,323.03			
153-000-200	REALTY	100,000.00	170,000.00		150,000.00
153-000-201	AUTOMOBILE AD VALOREM				
153-000-202	HOUSE TRAILER				
153-000-203	PRIOR YEAR PROPERTY TAX				
153-000-204	LAND REDEMPTION				
	Receipts	100,000.00	170,000.00	-	150,000.00
153-300-720	MILLAGE PASS THRU	100,000.00	170,000.00		150,000.00
	Disbursements	100,000.00	170,000.00	-	150,000.00
TOTAL ROAD MAINTENANCE DIAMONDHEAD RECEIPTS		**100,000.00**	**170,000.00**	**-**	**150,000.00**
TOTAL ROAD MAINTENANCE DIAMONDHEAD EXPENSES		**100,000.00**	**170,000.00**	**-**	**150,000.00**
MULTIPURPOSE ARENA					
154-000-002	CASH IN BANK				0.00
154-000-332	RENT	15,500.00	18,300.00		17,500.00
154-000-340	REFUNDS				
154-000-348	PERSONAL PHONE USAGE REIMBURSE				
154-000-383	SALE OF PERSONAL PROPERTY				
154-000-387	TRANSFERS IN FROM GOVT FUNDS	86,370.00	86,000.00		90,073.00
	Receipts	101,870.00	104,300.00	-	107,573.00
154-523-401	ADMIN/MANAGERIAL/FOREMAN				
154-523-421	SALARIES/LABORERS	29,544.00			29,544.00
154-523-426	OVERTIME	3,500.00			3,500.00
154-523-465	STATE RETIREMENT MATCHING	5,141.00			5,141.00
154-523-466	SOCIAL SECURITY MATCHING	2,260.00			2,260.00
154-523-467	WORKERS' COMPENSATION	826.00			826.00

Attachment: FY 2020 Budget - Final (9947 : Delete #5708 & 5712 for setting tax levy and budget for FY2019-2020)

Account	Objective	FY 2018-19 BUDGET	ESTIMATE 18-19 ACTUAL	DEPT REQUEST	RECOMMENDED BUDGET			
154-523-468	GROUP INSURANCE	8,053.00			8,053.00			
	Total Personal Services	49,324.00	-	-	49,324.00			
154-523-502	TELEPHONE SERVICE							
154-523-510	HEAT LIGHT POWER GAS & WATER	27,000.00	29,400.00	27,000.00	29,000.00			
154-523-543	REPAIRS/FURN & EQUIP		3,665.00	3,665.00	1,000.00			
154-523-548	REPAIR LAWN MOWERS							
154-523-552	MEDICAL FEES							
154-523-591	GARBAGE PICKUP	1,000.00	1,006.00	1,200.00	1,050.00			
154-523-596	WASTE SERVICE							
154-523-599	OTHER CONTRACTUAL SERVICES							
	Total Contractual Services	28,000.00	34,071.00	31,865.00	31,050.00			
154-523-603	OFFICE SUPPLIES		170.00	170.00	200.00			
154-523-631	GRAVEL OR SHELL	1,500.00	1,200.00	1,500.00	1,500.00			
154-523-633	CONCRETE	100.00	-	100.00	100.00			
154-523-635	TOPPING AND FILL DIRT	1,000.00	23.00	1,000.00	1,000.00			
154-523-639	SIGNS	100.00	-	100.00	100.00			
154-523-640	FENCING	400.00	-	230.00	400.00			
154-523-641	BUILDING REPAIRS & SUPPLIES	7,000.00	5,500.00	7,000.00	6,500.00			
154-523-642	PAINTS & PRESERVATIVES							
154-523-643	HARDWARE, PLUMBING & ELEC SUPP	5,000.00	2,500.00	4,200.00	4,000.00			
154-523-644	SMALL TOOLS	250.00	31.00	238.00	250.00			
154-523-645	JANITORIAL SUPPLIES	1,200.00	1,000.00	1,200.00	1,200.00			
154-523-646	LUMBER	200.00		200.00	200.00			
154-523-648	FERTILIZER, SEED & POISON	500.00		500.00	500.00			
154-523-649	GRADER BLADES							
154-523-669	LICENSE TAGS		12.00	12.00				
154-523-671	GASOLINE	700.00	500.00	700.00	700.00			
154-523-672	DIESEL FUEL	2,000.00	1,520.00	2,000.00	2,000.00			
154-523-674	LUBRICATING OILS & GREASE	150.00	66.00	150.00	150.00			
154-523-675	ANTIFREEZE, STARTER FLUID, ETC							
154-523-680	TIRES AND TUBES	500.00	2,028.00	2,040.00	1,000.00			
154-523-681	REPAIR & REPLACEMENT PARTS	2,500.00	2,300.00	2,500.00	2,500.00			
154-523-682	EQUIPMENT REPAIR PARTS & SUPP	2,000.00		1,260.00	1,000.00			
154-523-684	BATTERIES			200.00				
154-523-699	OTHER CONSUMABLE SUPPLIES							
	Total Consumable Supplies	25,100.00	16,850.00	25,300.00	23,300.00			
154-523-917	OTHER MOBILE EQUIP < $5,000							
154-523-919	FURNITURE & EQUIP < $5,000	-						
154-523-921	OTHER CAPITAL OUTLAY<$5,000			5,000.00	5,000.00	Gates/panels		
	Total Capital Outlay	-	-	5,000.00	5,000.00			
TOTAL MULTIPURPOSE ARENA RECEIPTS		**101,870.00**	**104,300.00**	**-**	**107,573.00**			
TOTAL MULTIPURPOSE ARENA EXPENSES		**102,424.00**	**50,921.00**	**62,165.00**	**108,674.00**			
Beginning cash + receipts - expenses= ending cash		**(554.00)**	**53,379.00**	**(62,165.00)**	**-1,101.00**			
SEAWALL CONSTR & MAINT								
156-000-002	CASH IN BANK	2,283,150.59			2,500,000.00			
156-000-279	STATE GRTS CAP-RES FOR C &R	36,000.00						
156-000-330	INTEREST EARNINGS	30,000.00			30,000.00			
156-331-282	MOTOR VEHICLE FUEL TAX	730,000.00			700,000.00			
	Total Receipts	796,000.00	-	-	730,000.00			
156-331-401	ADMIN/MANAGERIAL/FOREMAN	35,242.00			35,242.00			
156-331-405	SALARIES/ATTORNEY							
156-331-406	SALARIES/ENGINEERS	3,635.00			3,635.00			
156-331-421	SALARIES/LABORERS	60,124.00			60,124.00			
156-331-422	SALARIES/TRUCK DRIVERS							
156-331-423	SALARIES/EQUIPMENT OPERATORS							
156-331-424	SALARIES/MECHANICS							
156-331-429	OVERTIME-BEACH	5,000.00			5,000.00			
156-331-465	STATE RETIREMENT MATCHING	17,226.00			17,226.00			
156-331-466	SOCIAL SECURITY MATCHING	7,574.00			7,574.00			
156-331-467	WORKERS' COMPENSATION	5,828.00			5,828.00			
156-331-468	GROUP INSURANCE	24,158.00			24,158.00			
156-331-469	UNEMPLOYMENT COMPENSATION							
156-331-480	TRAINING & SEMINARS							
	Total Personal Services	158,787.00		-	158,787.00			

Attachment: FY 2020 Budget - Final (9947 : Delete #5708 & 5712 for setting tax levy and budget for FY2019-2020)

Account	Objective	FY 2018-19 BUDGET	ESTIMATE 18-19 ACTUAL	DEPT REQUEST	RECOMMENDED BUDGET	
156-331-502	TELEPHONE SERVICE			-		
156-331-510	HEAT LIGHT POWER GAS & WATER	26,000.00	21,000.00	26,000.00	25,000.00	
156-331-511	GARBAGE DISPOSAL					
156-331-521	LEGAL ADVERTISING	400.00		400.00		
156-331-530	RENTAL OF BLDG & LAND					
156-331-534	RENTALS	2,500.00	3,310.00	4,420.00	2,500.00	
156-331-541	REPAIRS TO ROAD EQUIPMENT	20,000.00		20,000.00	20,000.00	
156-331-542	VEHICLE REPAIRS	15,000.00		15,000.00	15,000.00	
156-331-544	MAINTENANCE AGREEMENT	390,482.00	375,000.00	393,575.00	425,000.00	
156-331-545	REPAIRS TO R & B-NON/CAP					
156-331-548	REPAIR LAWN MOWERS	300.00		300.00	300.00	
156-331-550	LEGAL FEES	2,000.00		2,000.00	2,000.00	
156-331-552	MEDICAL FEES	90.00		90.00	90.00	
156-331-555	ENGINEERING FEES	83,750.00		82,300.00	30,000.00	12,500. Parking bays
156-331-570	INSURANCE & FIDELITY					
156-331-580	MOSQUITO AND PEST CONTROL					
156-331-591	GARBAGE PICKUP	2,000.00	400.00	2,000.00	1,000.00	
156-331-596	WASTE SERVICE	2,200.00	-	2,200.00	1,000.00	
156-331-599	OTHER CONTRACTUAL SERVICES					
	Total Contractual Services	544,722.00	399,710.00	548,285.00	521,890.00	
156-331-632	ASPHALT	5,000.00		5,000.00	5,000.00	
156-331-633	CONCRETE	5,000.00	100.00	5,000.00	5,000.00	
156-331-634	CULVERTS					
156-331-636	BRIDGE LUMBER	1,000.00		1,000.00	1,000.00	
156-331-639	SIGNS	5,000.00	100.00	5,000.00	5,000.00	
156-331-640	FENCING	3,000.00		3,000.00	3,000.00	
156-331-642	PAINTS & PRESERVATIVES	500.00	50.00	500.00	500.00	
156-331-643	HARDWARE, PLUMBING & ELEC SUPP	2,500.00	2,500.00	3,000.00	2,500.00	
156-331-644	SMALL TOOLS	500.00	200.00	1,000.00	500.00	
156-331-645	JANITORIAL SUPPLIES	3,200.00	3,200.00	3,300.00	3,200.00	
156-331-646	LUMBER	1,500.00	225.00	1,500.00	1,500.00	
156-331-648	FERTILIZER, SEED & POISON	100.00	80.00	125.00	100.00	
156-331-649	GRADER BLADES	100.00		100.00	100.00	
156-331-650	#78 LIMESTONE	1,500.00		1,500.00	1,500.00	
156-331-669	LICENSE TAGS	25.00	12.00	25.00	25.00	
156-331-671	GASOLINE	5,500.00	5,500.00	5,500.00	5,500.00	
156-331-672	DIESEL FUEL	4,000.00	1,060.00	4,000.00	2,500.00	
156-331-674	LUBRICATING OILS & GREASE	400.00	22.00	400.00	400.00	
156-331-675	ANTIFREEZE, STARTER FLUID, ETC	100.00	33.00	100.00	100.00	
156-331-680	TIRES AND TUBES	3,500.00	2,262.00	3,500.00	3,500.00	
156-331-681	REPAIR & REPLACEMENT PARTS	18,000.00	1,800.00	18,000.00	10,000.00	
156-331-682	EQUIPMENT REPAIR PARTS & SUPP	0.00				
156-331-684	BATTERIES	400.00	3.00	400.00	400.00	
156-331-691	UNIFORMS	500.00		500.00	250.00	
156-331-699	OTHER CONSUMABLE SUPPLIES	300.00	200.00	300.00	300.00	
	Total Consumable Supplies	61,625.00	17,347.00	62,750.00	51,875.00	
156-331-903	PARKING LOTS & SIDEWALKS<25000	24,000.00		24,000.00		
156-331-904	PARKING LOTS & SIDEWALKS>25000					
156-331-911	CONSTRUCTION IN PROGRESS				120,000.00	Hurricane Nate
156-331-915	VEHICLE	27,000.00				
156-331-918	OTHER MOBILE EQUIP > $5,000	150,000.00	6,800.00	150,000.00	150,000.00	
156-331-919	FURNITURE & EQUIP < $5,000	5,000.00		4,984.00		
156-331-922	OTHER CAPITAL OUTLAY > $5,000	600,000.00	335,400.00	600,000.00	424,000.00	Parking bays
156-331-923	NON-CAPITALIZED PROP < $500					
	Total Capital Outlay	806,000.00	342,200.00	778,984.00	694,000.00	
156-900-951	TRANSFERS OUT TO GOV'T FUNDS	13,000.00			14,150.00	
	Total Transfers Out	13,000.00	-	-	14,150.00	
TOTAL SEAWALL FUND RECEIPTS		**796,000.00**	**-**	**-**	**730,000.00**	
TOTAL SEAWALL FUND EXPENSES		**1,584,134.00**	**759,257.00**	**1,390,019.00**	**1,440,702.00**	
Beginning cash + receipts - expenses= ending cash		**1,495,016.59**	**(759,257.00)**	**(1,390,019.00)**	**1,789,298.00**	
TIDELANDS						
157-000-002	CASH IN BANK					
157-334-279	STATE GRTS CAP-RES FOR C & R				14,000.00	
	Total Wash St Pier Receipts	-		-	14,000.00	

Attachment: FY 2020 Budget - Final (9947 : Delete #5708 & 5712 for setting tax levy and budget for FY2019-2020)

Account	Objective	FY 2018-19 BUDGET	ESTIMATE 18-19 ACTUAL	DEPT REQUEST	RECOMMENDED BUDGET	
157-334-555	ENGINEERING FEES					
	Total Wash St Pier Cont Services	-		-	0.00	
157-334-911	CONSTRUCTION-IN-PROGRESS				14,000.00	
	Total Pearlington Boat Launch construction	-		-	14,000.00	
	Total Pearlington Boat Launch expenses	-		-	14,000.00	
157-530-279	STATE GRTS CAP-RES FOR C & R				497,315.79	
	McLeod Park	-		-	497,315.79	
157-530-911	CONSTRUCTION-IN-PROGRESS				497,315.79	
	Total McLeod Park C/O Expenses	-		-	497,315.79	
	Total McLeod Park Expenses	-		-	497,315.79	
157-538-279	STATE GRTS CAP-RES FOR C & R				244,883.00	
	Total Jourdan River Boat Launch Receipts	-		-	244,883.00	
157-538-555	ENGINEERING FEES				37,325.00	
157-538-911	CONSTRUCTION-IN-PROGRESS				207,557.75	
	Total Jourdan River Boat Launch Expenses	-		-	244,882.75	
157-539-270	STATE GRTS non/CAP-RES FOR PW				80,250.00	
	Total Jourdan River Dredging Receipts	-		-	80,250.00	
157-539-911	CONSTRUCTION-IN-PROGRESS				80,250.00	
	Total Jourdan River Boat Dredging Expenses	-		-	80,250.00	
TOTAL TIDELANDS RECEIPTS		**-**		**-**	**836,448.79**	
TOTAL TIDELANDS EXPENSES		**-**		**-**	**836,448.54**	
BRIDGE CONSTRUCTION FUND						
160-000-002	CASH IN BANK	1,253,743.45			1,549,358.00	
160-000-200	REALTY	245,000.00			247,000.00	
160-000-201	AUTOMOBILE AD VALOREM	237,000.00			241,000.00	
160-000-202	HOUSE TRAILER	1,500.00			1,500.00	
160-000-203	PRIOR YEAR PROPERTY TAX	1,500.00			1,500.00	
160-000-204	LAND REDEMPTION	1,000.00			1,000.00	
160-000-263	REIMBURSE FOR STATE AID ROADS					
200-299	Receipts	486,000.00	-	-	492,000.00	
160-000-330	INTEREST EARNINGS	15,000.00	15,700.00		15,000.00	
300-399	Receipts	15,000.00	15,700.00	-	15,000.00	
160-301-521	LEGAL ADVERTISING	200.00		200.00	200.00	
160-301-545	REPAIRS TO R & B-NON/CAP					
160-301-555	ENGINEERING FEES	200,000.00	75,000.00	125,000.00	185,000.00	Crane Creek bridge 33k
160-301-556	PROFESSIONAL FEES & OTHER SERV	10,000.00			10,000.00	
160-301-596	WASTE SERVICE	100.00		100.00	100.00	
	Total Contractual Services	210,300.00	75,000.00	125,300.00	195,300.00	
160-301-643	HARDWARE, PLUMBING & ELEC SUPP	500.00		500.00	500.00	
160-301-646	LUMBER	500.00		500.00	500.00	
160-301-681	REPAIR & REPLACEMENT PARTS					
	Total Consumable Supplies	1,000.00	-	1,000.00	1,000.00	
160-301-910	BRIDGE CONSTR-STATE AID		10,511.00	9,500.00		
160-301-913	BRIDGE CONSTRUCTION	1,000,000.00	900,000.00	850,000.00	1,000,000.00	
	Total Capital Outlay	1,000,000.00	910,511.00	859,500.00	1,000,000.00	
TOTAL BRIDGE CONSTRUCTION FUND RECEIPTS		**501,000.00**	**15,700.00**	**-**	**507,000.00**	
TOTAL BRIDGE CONSTRUCTION FUND EXPENSES		**1,211,300.00**	**985,511.00**	**985,800.00**	**1,196,300.00**	
Beginning cash + receipts - expenses= ending cash		**543,443.45**	**(969,811.00)**	**(985,800.00)**	**860,058.00**	
KLEIN SUBDIVISION REPAIR						
161-000-002	CASH IN BANK	5,318.47			5,318.47	
161-000-330	INTEREST EARNINGS					
161-300-631	GRAVEL OR SHELL					
TOTAL KLEIN SUBDIVISION REPAIR RECEIPTS		**-**	**-**	**-**	**0.00**	
TOTAL KLEIN SUBDIVISION REPAIR EXPENSES		**-**	**-**	**-**	**0.00**	
FLEET MAINTENANCE						

Attachment: FY 2020 Budget - Final (9947 : Delete #5708 & 5712 for setting tax levy and budget for FY2019-2020)

Account	Objective	FY 2018-19 BUDGET	ESTIMATE 18-19 ACTUAL	DEPT REQUEST	RECOMMENDED BUDGET
170-000-002	CASH IN BANK			-	0.00
170-000-387	TRANSFERS IN FROM GOVT FUNDS	228,118.00			245,577.00
	Receipts	228,118.00	-	-	245,577.00
170-302-401	ADMIN/MANAGERIAL/FOREMAN	40,920.00			40,920.00
170-302-424	SALARIES/MECHANICS	102,857.00			102,857.00
170-302-426	OVERTIME	2,000.00			2,000.00
170-302-465	STATE RETIREMENT MATCHING	25,017.00			25,017.00
170-302-466	SOCIAL SECURITY MATCHING	10,999.00			10,999.00
170-302-467	WORKERS' COMPENSATION	6,162.00			6,162.00
170-302-468	GROUP INSURANCE	39,862.00			39,862.00
170-302-469	UNEMPLOYMENT COMPENSATION				
170-302-480	TRAINING & SEMINARS	500.00	-	500.00	500.00
	Total Personal Services	228,317.00	-	500.00	228,317.00
170-302-542	VEHICLE REPAIRS	500.00		500.00	500.00
170-302-546	TIRE REPAIRS	100.00		100.00	100.00
170-302-592	LAUNDRY SERVICE	2,000.00	1,900.00	2,050.00	2,000.00
170-302-599	OTHER CONTRACTUAL SERVICES	500.00		500.00	0.00
	Total Contractual Services	3,100.00	1,900.00	3,150.00	2,600.00
170-302-603	OFFICE SUPPLIES	100.00		100.00	100.00
170-302-641	BUILDING REPAIRS & SUPPLIES	200.00		200.00	
170-302-643	HARDWARE, PLUMBING & ELEC SUPP	50.00	4.00	50.00	0.00
170-302-644	SMALL TOOLS	1,500.00	400.00	1,500.00	1,500.00
170-302-645	JANITORIAL SUPPLIES	150.00	20.00	150.00	150.00
170-302-669	LICENSE TAGS	0.00			
170-302-671	GASOLINE	6,000.00	5,200.00	6,000.00	6,000.00
170-302-673	LP GAS	1,000.00	882.00	1,000.00	1,000.00
170-302-674	LUBRICATING OILS & GREASE	200.00		200.00	200.00
170-302-675	ANTIFREEZE, STARTER FLUID, ETC	100.00	7.00	100.00	100.00
170-302-680	TIRES & TUBES	600.00			500.00
170-302-681	REPAIR & REPLACEMENT PARTS	800.00	800.00	800.00	800.00
170-302-684	BATTERIES	200.00	15.00	200.00	200.00
170-302-699	OTHER CONSUMABLE SUPPLIES	500.00	500.00	1,000.00	500.00
	Total Consumable Supplies	11,400.00	7,828.00	11,300.00	11,050.00
170-302-919	FURNITURE & EQUIP <5,000	500.00			0.00
170-302-922	OTHER CAPITAL OUTLAY				
	TOTAL CAPITAL OUTLAY	500.00	-	-	0.00
TOTAL FLEET MAINTENANCE RECEIPTS		**228,118.00**	**-**	**-**	**245,577.00**
TOTAL FLEET MAINTENANCE EXPENSES		**243,317.00**	**9,728.00**	**14,950.00**	**241,967.00**
DIAMONDHEAD	**FIRE DISTRICT**				
191-000-002	CASH IN BANK	4,015.47			
191-000-200	REALTY	279,000.00			293,000.00
191-000-203	PRIOR YEAR PROPERTY TAX				
191-000-204	LAND REDEMPTION				
191-000-293	GAMING REVENUES	20,000.00			21,000.00
	Receipts	299,000.00	-	-	314,000.00
191-254-521	LEGAL ADVERTISING	200.00	-		
	Disbursements	200.00	-	-	0.00
191-254-720	MILLAGE PASS THRU	276,800.00			293,000.00
191-254-793	GAMING REVENUE HB 1633	20,000.00			21,000.00
	Disbursements	296,800.00	-	-	314,000.00
TOTAL DIAMONDHEAD FIRE DISTRICT RECEIPTS		**299,000.00**	**-**	**-**	**314,000.00**
TOTAL DIAMONDHEAD FIRE DISTRICT EXPENSES		**297,000.00**	**-**	**-**	**314,000.00**
KILN WATER	**& FIRE DISTRICT**				
192-000-002	CASH IN BANK	3,662.08			
192-000-200	REALTY	102,000.00			108,000.00
192-000-203	PRIOR YEAR PROPERTY TAX				
192-000-204	LAND REDEMPTION				
192-000-293	GAMING REVENUES	20,000.00			21,000.00

Attachment: FY 2020 Budget - Final (9947 : Delete #5708 & 5712 for setting tax levy and budget for FY2019-2020)

		FY 2018-19	ESTIMATE 18-19	DEPT	RECOMMENDED			
Account	Objective	BUDGET	ACTUAL	REQUEST	BUDGET			
	Receipts	122,000.00	-	-	129,000.00			
192-251-521	LEGAL ADVERTISING	200.00	-					
	Disbursements	200.00	-	-	0.00			
192-251-701	APPROPRIATIONS							
192-251-720	MILLAGE PASS THRU	99,800.00			108,000.00			
192-251-793	GAMING REVENUE HB 1633	20,000.00			21,000.00			
	Disbursements	119,800.00	-	-	129,000.00			
TOTAL KILN WATER & FIRE DISTRICT RECEIPTS		**122,000.00**	**-**	**-**	**129,000.00**			
TOTAL KILN WATER & FIRE DISTRICT EXPENSES		**120,000.00**	**-**	**-**	**129,000.00**			

BAYSIDE FIRE DISTRICT

193-000-002	CASH IN BANK	3,091.58						
193-000-200	REALTY	80,000.00			88,000.00			
193-000-203	PRIOR YEAR PROPERTY TAX							
193-000-204	LAND REDEMPTION							
193-000-293	GAMING REVENUES	20,000.00			21,000.00			
	Receipts	100,000.00	-	-	109,000.00			
193-253-521	LEGAL ADVERTISING	200.00	-					
	Total Contractual Services	200.00	-	-	0.00			
193-253-701	APPROPRIATIONS							
193-253-720	MILLAGE PASS THRU	79,800.00			88,000.00			
193-253-793	GAMING REVENUE HB 1633	20,000.00			21,000.00			
	Total Grants & Subsidies	99,800.00	-	-	109,000.00			
TOTAL BAYSIDE FIRE DISTRICT RECEIPTS		**100,000.00**	**-**	**-**	**109,000.00**			
TOTAL BAYSIDE FIRE DISTRICT EXPENSES		**100,000.00**	**-**	**-**	**109,000.00**			

CLERMONT HARBOR FIRE DISTRICT

194-000-002	CASH IN BANK	2,722.15						
194-000-200	REALTY	52,000.00			55,000.00			
194-000-203	PRIOR YEAR PROPERTY TAX							
194-000-204	LAND REDEMPTION							
194-000-293	GAMING REVENUES	20,000.00			21,000.00			
	Receipts	72,000.00	-	-	76,000.00			
194-252-521	LEGAL ADVERTISING	200.00						
	Total Contractual Services	200.00	-	-	0.00			
194-252-701	APPROPRIATIONS							
194-252-720	MILLAGE PASS THRU	52,000.00			55,000.00			
194-252-793	GAMING REVENUE HB 1633	20,000.00			21,000.00			
	Total Grants & Subsidies	72,000.00	-	-	76,000.00			
TOTAL CLERMONT HARBOR FIRE DISTRICT RECEIPTS		**72,000.00**	**-**	**-**	**76,000.00**			
TOTAL CLERMONT HARBOR FIRE DISTRICT EXPENSES		**72,200.00**	**-**	**-**	**76,000.00**			

LEETOWN FIRE DISTRICT

		RECOMMENDED	ESTIMATE 14-15	DEPT	RECOMMENDED			
Account	Objective	BUDGET	ACTUAL	REQUEST	BUDGET			
195-000-002	CASH IN BANK	3,248.64						
195-000-200	REALTY	81,000.00			86,000.00			
195-000-203	PRIOR YEAR PROPERTY TAX							
195-000-204	LAND REDEMPTION							
195-000-293	GAMING REVENUES	20,000.00			21,000.00			
	Receipts	101,000.00	-	-	107,000.00			
195-258-521	LEGAL ADVERTISING	200.00	-					
	Total Contractual Services	200.00	-	-	0.00			
195-258-701	APPROPRIATIONS							
195-258-720	MILLAGE PASS THRU	80,800.00			86,000.00			
195-258-793	GAMING REVENUE HB 1633	20,000.00			21,000.00			
	Total Grants & Subsidies	100,800.00	-	-	107,000.00			
TOTAL LEETOWN FIRE DISTRICT RECEIPTS		**101,000.00**		**-**	**107,000.00**			

Attachment: FY 2020 Budget - Final (9947 : Delete #5708 & 5712 for setting tax levy and budget for FY2019-2020)

Account	Objective	FY 2018-19 BUDGET	ESTIMATE 18-19 ACTUAL	DEPT REQUEST	RECOMMENDED BUDGET
TOTAL LEETOWN FIRE DISTRICT EXPENSES		**101,000.00**	**-**	**-**	**107,000.00**
FENTON FIRE	**DISTRICT**				
196-000-002	CASH IN BANK	2,604.28			
196-000-200	REALTY	45,000.00			47,000.00
196-000-203	PRIOR YEAR PROPERTY TAX				
196-000-204	LAND REDEMPTION				
196-000-293	GAMING REVENUES	20,000.00			21,000.00
	Receipts	65,000.00	-	-	68,000.00
196-259-521	LEGAL ADVERTISING	200.00			
	Total Contractual Services	200.00	-	-	0.00
196-259-701	APPROPRIATIONS				
196-259-720	MILLAGE PASS THRU	44,800.00			47,000.00
196-259-793	GAMING REVENUE HB 1633	20,000.00			21,000.00
	Total Grants & Subsidies	64,800.00	-	-	68,000.00
TOTAL FENTON FIRE DISTRICT RECEIPTS		**65,000.00**	**-**	**-**	**68,000.00**
TOTAL FENTON FIRE DISTRICT EXPENSES		**65,000.00**	**-**	**-**	**68,000.00**
POST 58 FIRE DISTRICT					
197-000-002	CASH IN BANK	3,588.94			
197-000-200	REALTY	56,000.00			58,000.00
197-000-203	PRIOR YEAR PROPERTY TAX				
197-000-204	LAND REDEMPTION				
197-000-293	GAMING REVENUES	20,000.00			21,000.00
	Receipts	76,000.00	-	-	79,000.00
197-266-521	LEGAL ADVERTISING	200.00	-		
	Total Contractual Services	200.00	-	-	0.00
197-266-701	APPROPRIATIONS	-		-	0.00
197-266-720	MILLAGE PASS THRU	55,800.00			58,000.00
197-266-793	GAMING REVENUE HB 1633	20,000.00			21,000.00
	Total Grants & Subsidies	75,800.00	-	-	79,000.00
TOTAL POST 58 FIRE DISTRICT RECEIPTS		**76,000.00**	**-**	**-**	**79,000.00**
TOTAL POST 58 FIRE DISTRICT EXPENSES		**76,000.00**	**-**	**-**	**79,000.00**
WEST HANCOCK FIRE DISTRICT					
198-000-002	CASH IN BANK	2,604.38			
198-000-200	REALTY	58,000.00			38,000.00
198-000-203	PRIOR YEAR PROPERTY TAX				
198-000-204	LAND REDEMPTION				
198-000-293	GAMING REVENUES	20,000.00			21,000.00
	Receipts	78,000.00	-	-	59,000.00
198-255-521	LEGAL ADVERTISING	200.00			
	Total Contractual Services	200.00	-	-	0.00
198-255-701	APPROPRIATIONS				
198-255-720	MILLAGE PASS THRU	58,000.00			38,000.00
198-255-793	GAMING REVENUE HB 1633	20,000.00			21,000.00
	Total Grants & Subsidies	78,000.00	-	-	59,000.00
TOTAL WEST HANCOCK FIRE DISTRICT RECEIPTS		**78,000.00**	**-**	**-**	**59,000.00**
TOTAL WEST HANCOCK FIRE DISTRICT EXPENSES		**78,200.00**	**-**	**-**	**59,000.00**
FIRE MARSHALL TRAINING					
199-000-002	CASH IN BANK	595.36			
199-000-289	INSURANCE REBATE ALLOTMENT		15,845.00		15,000.00
199-268-480	TRAINING & SEMINARS	20,515.00	350.00	20,000.00	1,000.00
199-268-544	MAINTENANCE AGREEMENT	1,000.00	900.00	1,000.00	1,000.00

Attachment: FY 2020 Budget - Final (9947 : Delete #5708 & 5712 for setting tax levy and budget for FY2019-2020)

Account	Objective	FY 2018-19 BUDGET	ESTIMATE 18-19 ACTUAL	DEPT REQUEST	RECOMMENDED BUDGET
199-268-555	ENGINEERING FEES				
199-268-603	OFFICE SUPPLIES	1,000.00	105.00	1,000.00	500.00
199-268-616	TRAINING SUPPLIES	14,000.00	2,800.00	10,000.00	5,000.00
TOTAL FIRE MARSHALL TRAINING RECEIPTS		**-**	**15,845.00**	**-**	**15,000.00**
TOTAL FIRE MARSHALL TRAINING EXPENSES		**36,515.00**	**4,155.00**	**32,000.00**	**7,500.00**
E911 INFRASTRUCTURE					
220-000-387	TRANSFERS IN FROM GOVT FUNDS	261,158.93	261,158.93	261,158.93	261,158.93
220-800-800	PRINCIPAL RETIREMENT-CAPITAL	215,637.39	215,637.39	220,862.71	226,118.90
220-800-802	INTEREST EXPENSE	45,521.54	45,521.54	40,296.22	35,040.03
E911 INFRASTRUCTURE RECEIPTS		**261,158.93**	**261,158.93**	**261,158.93**	**261,158.93**
E911 INFRASTRUCTURE EXPENSE		**261,158.93**	**261,158.93**	**261,158.93**	**261,158.93**
Lockheed Marti	**S 7-23-96**				
250-000-002	CASH IN BANK				
250-000-200	REALTY	435,719.00			
250-000-201	AUTOMOBILE AD VALOREM				
250-000-202	HOUSE TRAILER				
250-000-203	PRIOR YEAR PROPERTY TAX				
250-000-204	LAND REDEMPTION				
200-299	Receipts	435,719.00	-	-	0.00
250-800-800	PRINCIPAL RETIREMENT-CAPITAL	197,000.00	197,000.00		197,000.00
250-800-802	INTEREST EXPENSE	22,250.00	22,250.00		11,139.00
TOTAL LOCKHEED BONDS RECEIPTS		**-**	**-**	**-**	**0.00**
TOTAL LOCKHEED BONDS EXPENSES		**219,250.00**	**219,250.00**	**-**	**208,139.00**
Beginning cash + receipts - expenses= ending cash		**(219,250.00)**	**(219,250.00)**	**-**	**-208,139.00**
TAX INCREMENT LIMITED OBLIGATION (DAK)					
265-000-002	CASH IN BANK			-	
265-000-305	LOCAL PAYMENTS IN LIEU OF	1,012,986.00	1,288,069.13		1,300,000.00
	Receipts	1,012,986.00	1,288,069.13	-	1,300,000.00
265-800-801	PRINCIPAL RETIREMENT-NON/CAPITAL	787,986.00	907,822.00		1,050,000.00
265-900-951	TRANSFERS OUT TO GOV'T FUNDS	225,000.00	225,000.00		250,000.00
	Total Transfers Out	1,012,986.00	225,000.00	-	1,300,000.00
	Disbursements	1,012,986.00	1,357,822.00	-	1,300,000.00
TAX INCREMENT LIMITED OBLIGATION (DAK) Receipts		**1,012,986.00**	**1,288,069.13**	**-**	**1,300,000.00**
TAX INCREMENT LIMITED OBLIGATION (DAK) Disbursement		**1,012,986.00**	**1,357,822.00**	**-**	**1,300,000.00**
Beginning cash + receipts - expenses= ending cash		**-**	**(69,752.87)**	**-**	**0.00**
MS GO BONDS, SERIES 2017					
280-000-002	CASH IN BANK	3,000,000.00			
280-000-200	REALTY	813,540.00			850,000.00
280-000-201	AUTOMOBILE AD VALOREM				
280-000-202	HOUSE TRAILER				
280-000-203	PRIOR YEAR PROPERTY TAX				
280-000-204	LAND REDEMPTION				
200-299	Receipts	813,540.00	-	-	850,000.00
280-300-912	ROAD CONSTRUCTION	900,000.00			
280-300-922	OTHER CAPITAL OUTLAY > $5,000	1,000,000.00	639,041.00		
	EXPENSES				0.00
280-800-800	PRINCIPAL RETIREMENT-CAPITAL	85,000.00	285,000.00		295,000.00
280-800-802	INTEREST EXPENSE	102,501.05	69,231.26		62,462.50
280-800-803	FISCAL AGENT FEES		750.00		750.00
	Disbursements				358,212.50
TOTAL BONDS RECEIPTS		**-**	**-**	**-**	**358,212.50**
TOTAL LOCKHEED BONDS EXPENSES		**187,501.05**	**354,981.26**	**-**	**358,212.50**

Attachment: FY 2020 Budget - Final (9947 : Delete #5708 & 5712 for setting tax levy and budget for FY2019-2020)

Account	Objective	FY 2018-19 BUDGET	ESTIMATE 18-19 ACTUAL	DEPT REQUEST	RECOMMENDED BUDGET
Beginning cash + receipts - expenses= ending cash		**600,484.95**	**552,840.74**	**-**	**0.00**
RD & BRIDGE	**/DETENTION CTR BOND**				
292-000-002	CASH IN BANK	573,586.95			
292-000-200	REALTY				
292-000-201	AUTOMOBILE AD VALOREM				
292-000-202	HOUSE TRAILER				
292-000-203	PRIOR YEAR PROPERTY TAX				
292-000-204	LAND REDEMPTION				
	Receipts	-	-	-	0.00
292-000-330	INTEREST EARNINGS				
	Receipts	-	-	-	0.00
292-800-800	PRINCIPAL RETIREMENT-CAPITAL				
292-800-802	INTEREST EXPENSE				
292-800-803	FISCAL AGENT FEES				
	Disbursements	0.00	0.00	0.00	0.00
TOTAL RD & BRIDGE/DETENTION CTR BOND RECEIPTS		**-**	**-**	**-**	**0.00**
TOTAL RD & BRIDGE/DETENTION CTR BOND EXPENSES		**-**	**-**	**-**	**0.00**
Beginning cash + receipts - expenses= ending cash		**573,586.95**	**-**	**-**	**0.00**
NIST-LIDAR POINT CLOUD CITY					
329-000-003	CASH IN BANK FED FUNDS		-		
	Total Cash	-	-	-	0.00
329-000-241	FED GRANTS NON/CAP-RES FOR PU ST	180,000.00			60,000.00
	Receipts	180,000.00	-	-	60,000.00
329-521-555	ENGINEERING FEES	120,000.00			60,000.00
	Total Contractual Services	120,000.00	-	-	60,000.00
TOTAL NIST-LIDAR POINT CLOUD CITY RECEIPTS		**180,000.00**	**-**	**-**	**60,000.00**
TOTAL NIST-LIDAR POINT CLOUD CITY EXPENSES		**120,000.00**			**60,000.00**
Beginning cash + receipts - expenses= ending cash		**60,000.00**			**0.00**
MS POWER FOUNDATION-PARKS/RECR					
331-000-002	CASH IN BANK	108,857.00	108,674.00	108,857.00	6,300.00
331-000-330	INTEREST EARNINGS		200.00		
331-531-919	FURNITURE & EQUIP < $5,000				
TOTAL MS POWER FOUNDATION-PARKS/REC RECEIPTS		**-**	**200.00**	**-**	**0.00**
TOTAL MS POWER FOUNDATION-PARKS/REC EXPENSES		**-**	**-**	**-**	**0.00**
RECREATION	**CAPITAL**				
348-000-002	CASH IN BANK	219.27			219.27
348-000-330	INTEREST EARNINGS				
348-000-387	TRANSFERS IN FROM GOVT FUNDS				
348-000-555	ENGINEERING FEES				
348-525-922	OTHER CAPITAL OUTLAY > $5,000				
TOTAL RECREATION CAPITAL RECEIPTS		**-**	**-**		**0.00**
TOTAL RECREATION CAPITAL EXPENSES		**-**	**-**	**-**	**0.00**
ELECTION CAPITAL					
349-000-002	CASH IN BANK	98,504.25			83,330.00
349-000-268	STATE GRTS NON/CAP-RES FOR GG				
349-000-330	INTEREST EARNINGS	500.00			
349-000-387	TRANSFERS IN FROM GOVT FUNDS				
TOTAL ELECTION CAPITAL RECEIPTS		**98,504.25**	**-**	**-**	**0.00**
TOTAL ELECTION CAPITAL RECEIPTS		**500.00**	**-**	**-**	**0.00**

Attachment: FY 2020 Budget - Final (9947 : Delete #5708 & 5712 for setting tax levy and budget for FY2019-2020)

Account	Objective	FY 2018-19 BUDGET	ESTIMATE 18-19 ACTUAL	DEPT REQUEST	RECOMMENDED BUDGET
MDOT-ERBRF					
364-000-003	CASH IN BANK FED FUNDS		-		
	Total Cash	-	-	-	0.00
364-301-277	FED GRTS CAP-RES FOR PUB WKS				937,800.00
	Receipts-ERBRF	-		-	937,800.00
364-301-555	ENGINEERING FEES				96,800.00
364-301-911	CONSTRUCTION IN PROGRESS				841,000.00
	Expenses-ERBRF	-		-	937,800.00
TOTAL MDOT-ERBRF RECEIPTS		**-**	**-**	**-**	**937,800.00**
TOTAL MDOT-ERBRF EXPENSES		**-**	**-**	**-**	**937,800.00**
LINEA DOCK					
366-000-253	FEDERAL GRANTS CAPITAL				840,000.00
366-330-555	ENGINEERING FEES		-		172,000.00
366-333-911	CONSTRUCTION-IN-PROGRESS				668,000.00
TOTAL LINEA DOCK RECEIPTS		**-**	**-**	**-**	**840,000.00**
TOTAL LINEA DCOK EXPENSES		**-**	**-**	**-**	**840,000.00**
SOLID WASTE	**BILLING & COLLECT**				
400-000-002	CASH IN BANK	501,435.38			437,977.13
400-000-200	REALTY				
400-000-203	PRIOR YEAR PROPERTY TAX				
400-000-204	LAND REDEMPTION				
400-000-320	USER FEES GARBAGE	825,000.00	880,000.00		900,000.00
400-000-330	INTEREST EARNINGS	4,500.00	5,400.00		5,000.00
400-000-340	REFUNDS	-3,000.00	(3,000.00)		-3,000.00
	Receipts	826,500.00	882,400.00	-	902,000.00
400-340-400	SALARIES/OFFICIALS	9,547.00			9,547.00
400-340-404	SALARIES/OFFICE CLERICAL	30,119.00			30,119.00
400-340-421	SALARIES/LABORERS				
400-340-422	SALARIES/TRUCK DRIVERS				
400-340-465	STATE RETIREMENT MATCHING	6,902.00			6,902.00
400-340-466	SOCIAL SECURITY MATCHING	3,034.00			3,034.00
400-340-467	WORKERS' COMPENSATION	209.00			209.00
400-340-468	GROUP INSURANCE	11,182.00			11,182.00
	Total Personal Services	60,993.00	-	-	60,993.00
400-340-501	POSTAGE AND BOX RENT	200.00	145.00	200.00	200.00
400-340-502	TELEPHONE SERVICE				
400-340-505	DIRECT MAIL SERVICES	18,000.00	16,500.00	18,000.00	18,000.00
400-340-511	GARBAGE DISPOSAL				
400-340-512	RECYCLING				
400-340-521	LEGAL ADVERTISING				
400-340-544	MAINTENANCE AGREEMENT	1,500.00	2,185.00	1,500.00	2,000.00
400-340-591	GARBAGE PICKUP	822,100.00	826,608.75		844,765.00
400-340-596	WASTE SERVICE				
400-340-599	OTHER CONTRACTUAL SERVICES				
	Total Contractual Services	841,800.00	845,438.75	19,700.00	864,965.00
400-340-671	GASOLINE				
400-340-680	TIRES AND TUBES		-		
400-340-681	REPAIR & REPLACEMENT PARTS		-		
	Total Consumable Supplies	-	-	-	0.00
	Total HHWG-Expenses				
TOTAL SOLID WASTE BILLING & COLLECT RECEIPTS		**826,500.00**	**882,400.00**	**-**	**902,000.00**
TOTAL SOLID WASTE BILLING & COLLECT EXPENSES		**902,793.00**	**845,438.75**	**19,700.00**	**925,958.00**
Beginning cash + receipts - expenses= ending cash		**425,142.38**	**36,961.25**	**(19,700.00)**	**414,019.13**
SOLID WASTE	**MILLAGE**				

Attachment: FY 2020 Budget - Final (9947 : Delete #5708 & 5712 for setting tax levy and budget for FY2019-2020)

Account	Objective	FY 2018-19 BUDGET	ESTIMATE 18-19 ACTUAL	DEPT REQUEST	RECOMMENDED BUDGET
401-000-002	CASH IN BANK	157,663.94			155,500.00
401-000-200	REALTY	935,000.00			970,000.00
401-000-201	AUTOMOBILE AD VALOREM				
401-000-202	HOUSE TRAILER				
401-000-203	PRIOR YEAR PROPERTY TAX				
401-000-204	LAND REDEMPTION				
401-000-270	STATE GRANTS/NON CAP-PW				41,500.00
200-299	Receipts	935,000.00	-	-	1,011,500.00
401-000-330	INTEREST EARNINGS		1,500.00		1,500.00
401-000-387	TRANSFERS IN FROM GOVT FUNDS				
300-399	Receipts	-	1,500.00	-	1,500.00
401-340-401	ADMIN/MANAGERIAL/FOREMAN	24,960.00	-		32,136.00
401-340-465	STATE RETIREMENT MATCHING	3,935.00			5,592.00
401-340-466	SOCIAL SECURITY MATCHING	1,910.00	-		2,458.00
401-340-467	WORKERS' COMPENSATION	965.00	-		1,880.00
401-340-468	GROUP INSURANCE	15,615.00	-		8,053.00
	Total Contractual Services	47,385.00	-	-	50,119.00
401-340-599	Other Consumable Supplies				3,300.00
	Total Consumable Supplies		-	-	3,300.00
401-340-603	OFFICE SUPPLIES				10,000.00
401-340-645	JANITORIAL SUPPLIES	1,000.00	782.00	1,000.00	1,000.00
401-340-671	GASOLINE				2,500.00
401-340-680	TIRES AND TUBES			800.00	800.00
401-340-681	REPAIR & REPLACEMENT PARTS			1,000.00	1,000.00
401-340-691	UNIFORMS				400.00
	Total Consumable Supplies	1,000.00	782.00	2,800.00	15,700.00
401-341-701	APPROPRIATIONS	934,461.00	946,215.12		907,550.00
	Total Grants & Subsidies	934,461.00	946,215.12	-	907,550.00
TOTAL SOLID WASTE MILLAGE RECEIPTS		**935,000.00**	**1,500.00**	**-**	**1,013,000.00**
TOTAL SOLID WASTE MILLAGE EXPENSES		**982,846.00**	**946,997.12**	**2,800.00**	**976,669.00**
Beginning cash + receipts - expenses= ending cash		**109,817.94**	**(945,497.12)**	**(2,800.00)**	**191,831.00**
INSURANCE CLEARING					
501-000-002	CASH IN BANK				
501-000-323	PREMIUM CHARGES	2,500,000.00			2,500,000.00
501-000-330	INTEREST EARNINGS				
501-000-340	REFUNDS				
	Receipts	2,500,000.00	-	-	2,500,000.00
501-155-468	GROUP INSURANCE	2,454,798.00			2,454,798.00
501-155-552	MEDICAL FEES	60,000.00			60,000.00
TOTAL INSURANCE CLEARING RECEIPTS		**2,500,000.00**	**-**	**-**	**2,500,000.00**
TOTAL INSURANCE CLEARING EXPENSES		**2,514,798.00**	**-**	**-**	**2,514,798.00**
WORKERS COMPENSATION CLEARING					
502-000-002	CASH IN BANK	92,950.03			96,000.00
502-000-323	PREMIUM CHARGES	300,000.00			325,000.00
502-000-330	INTEREST EARNINGS				
502-000-387	TRANSFERS IN FROM GOVT FUNDS				
	Receipts	300,000.00	-	-	325,000.00
502-158-599	OTHER CONTRACTUAL SERVICES	300,000.00			395,000.00
	Disbursements	300,000.00	-	-	395,000.00
TOTAL WORKERS COMP CLEARING RECEIPTS		**300,000.00**	**-**	**-**	**325,000.00**
TOTAL WORKERS COMP CLEARING EXPENSES		**300,000.00**	**-**	**-**	**395,000.00**
INMATE COMMISSARY					
614-000-002	CASH IN BANK	116,281.37			99,000.00
614-000-336	SALES INCOME	50,000.00	55,000.00		50,000.00
614-000-339	JUDGMENTS RECOVERED				

Attachment: FY 2020 Budget - Final (9947 : Delete #5708 & 5712 for setting tax levy and budget for FY2019-2020)

BUDGET WORKPAPERS FY 2019-2020
Hancock County Budget Worksheet FY 2018-2019

		FY 2018-19	ESTIMATE 18-19	DEPT	RECOMMENDED			
Account	Objective	BUDGET	ACTUAL	REQUEST	BUDGET			
614-000-346	TELEPHONE COMMISSIONS	25,000.00	22,000.00		25,000.00			
614-000-387	TRANSFERS IN FROM GOVT FUNDS							
	Receipts	75,000.00	77,000.00	-	75,000.00			
614-000-432	SALARIES/JAILERS	28,687.00			29,544.00			
614-000-465	STATE RETIREMENT MATCHING	4,636.00			5,141.00			
614-000-466	SOCIAL SECURITY MATCHING	2,195.00			2,260.00			
614-000-467	WORKERS' COMPENSATION	152.00			156.00			
614-000-468	GROUP INSURANCE	11,183.00			8,053.00			
	Total Personal Services	46,853.00	-	-	45,154.00			
614-220-599	OTHER CONTRACTUAL SERVICES	14,400.00	14,650.00		14,400.00			
614-220-692	CLOTHES & DRY GOODS FOR PRSNER	45,000.00	40,000.00		45,000.00			
	Disbursements	59,400.00	54,650.00	-	59,400.00			
TOTAL INMATE COMMISSARY RECEIPTS		**75,000.00**	**77,000.00**	**-**	**75,000.00**			
TOTAL INMATE COMMISSARY EXPENSES		**106,253.00**	**54,650.00**	**-**	**104,554.00**			

Attachment: FY 2020 Budget - Final (9947 : Delete #5708 & 5712 for setting tax levy and budget for FY2019-2020)

		FY 2018-19	ESTIMATE 18-19	DEPT	RECOMMENDED			
Account	Objective	BUDGET	ACTUAL	REQUEST	BUDGET			
PEARL RIVER	**COMM COLLEGE MTS**							
690-000-002	CASH IN BANK							
690-000-200	REALTY	1,070,000.00			1,130,000.00			
690-000-201	AUTOMOBILE AD VALOREM							
690-000-202	HOUSE TRAILER							
690-000-203	PRIOR YEAR PROPERTY TAX							
690-000-204	LAND REDEMPTION							
	Receipts	1,070,000.00	-	-	1,130,000.00			
690-550-720	MILLAGE PASS THRU	1,070,000.00			1,130,000.00			
	Disbursements	1,070,000.00	-	-	1,130,000.00			
TOTAL PEARL RIVER COMM COLLEGE MTS RECEIPTS		**1,070,000.00**	**-**	**-**	**1,130,000.00**			
TOTAL PEARL RIVER COMM COLLEGE MTS EXPENSES		**1,070,000.00**	**-**	**-**	**1,130,000.00**			

Attachment: FY 2020 Budget - Final (9947 : Delete #5708 & 5712 for setting tax levy and budget for FY2019-2020)

SEPTEMBER TERM, 2019

STATE OF MISSISSIPPI **BOARD OF SUPERVISORS**
COUNTY OF HANCOCK **SEPTEMBER TERM, 2019**

IN THE MATTER OF LEVYING COUNTY AD VALOREM TAXES FOR THE FISCAL YEAR 2019 - 2020, INCLUDING GENERAL COUNTY FUNDS, ROAD DISTRICTS, SCHOOL DISTRICTS, AND OTHER TAX DISTRICTS

There came on for hearing and determination by the Board of Supervisors of Hancock County on this the 10th day of September, 2019, the matter of levying the ad valorem taxes for the fiscal year 2019—2020, beginning October 1, 2019, for the County, for the Road Districts, for the School Districts and for all other taxing districts, and fixing the tax rate, or levy, for the county and the districts as stated in accordance with the provisions of Section 27-39-101 et seq., as amended, Mississippi Code of 1972, and other laws relative to said matter, and the Board having fully and carefully considered the needs and requirements of the various funds of the county, and of the said districts, and the rates, or levies, which are required to produce the revenue necessary to meet the budget as made, fixed and heretofore approved by the Board, as required by law, and the Board having advertised for and held a public hearing pursuant to Mississippi Code Section 27-39-203, et seq., having considered all evidence and comment, and it having been ascertained that the maintenance levies are supported by proper and necessary petitions as required by law; and it appearing that the tax rates or levies for the county and several county purposes, the road districts, and all other taxing districts, are necessary in order to raise the funds required to meet the expenses of the county, and of the said taxing districts for said fiscal year.

IT IS THEREFORE ORDERED by the Board of Supervisors of Hancock County, that the following ad valorem tax rates, or levies, be and the same are hereby imposed and levied for the fiscal year 2019 — 2020, upon the assessed value of all taxable property in Hancock County, State of Mississippi, and in the respective road districts, school districts and all other taxing districts in Hancock County as the property is now assessed and listed, or as may be hereafter assessed and listed, upon the assessment rolls of said county as of January 1, 2019 (except the exempt assessed value of homes to be exempted by Homestead Exemption Act of 1946 and also except residences of all persons over the age of 65 and disabled veterans), the said rates expressed in mills or a decimal fraction of a mill, being levied and imposed upon each dollar of assessed valuation appearing upon the assessment rolls of said county, as aforesaid, for the following funds or purposes; and when the money is collected, it shall be credited to the respective funds as provided by law.

Section 1. There is hereby levied upon each dollar of assessed valuation in the county for countywide purposes, as follows:

Attachment: Tax Levy Publication for FY 2019-2020 - Final (9947 : Delete #5708 & 5712 for setting tax levy and budget for FY2019-2020)

MILLS

COUNTY TAX TO REPLACE STATE TAX 1.00
Section 27-39-329 2(a), Miss. Code of 1972 Annotated.

MANDATORY TAX, ANY PURPOSE 1.00
Section 27-39-329 (2)(b), Miss. Code of 1972 Annotated.
To be used for any purpose for which ad valorem levy authorized, after approval of assessment records by State Tax Commission.

REAPPRAISAL/COMPUTER FUND 2.00
For mapping and revaluation of all real and Personal property as authorized by Sec. 27-39-325, Code of 1972 as amended. For maintenance and updating reappraisal records and computer records, Section 27-39-325 as amended

TAX FOR SUPPORT OF SHERIFF'S DEPARTMENT 2.00
For maintenance of Sheriff's Dept. Pursuant to House Bill No. 1207, Local and Private Laws of Mississippi, Regular Legislative Session 1984

Section 2. There is hereby levied upon each dollar of assessed valuation of real property in the respective fire districts, as follows:

KILN WATER AND FIRE PROTECTION DISTRICT 4.00
Section 19-5-189 (d) Code of 1972

DIAMONDHEAD FIRE PROTECTION DISTRICT. 4.00
Section 19-5-189 (d) Code of 1972

BAYSIDE FIRE DISTRICT 4.00
Section 19-5-189 (d) Code of 1972

FENTON FIRE PROTECTION DISTRICT 4.00
Section 19-5-189 (d) Code of 1972

LEETOWN FIRE PROTECTION DISTRICT 4.00
Section 19-5-189 (d) Code of 1972

POST 58 FIRE PROTECTION DISTRICT 4.00
Section 19-5-189 (d) Code of 1972

WEST HANCOCK FIRE PROTECTION DISTRICT 4.00
Section 19-5-189 (d) Code of 1972

CLERMONT HARBOR/LAKESHORE FIRE PROTECTION DISTRICT. 4.00
Section 19-5-189 (d) Code of 1972

Attachment: Tax Levy Publication for FY 2019-2020 - Final (9947 : Delete #5708 & 5712 for setting tax levy and budget for FY2019-2020)

UNINCORPORATED FIRE PROTECTION DISTRICT 0.25
Mandatory tax for unincorporated fire Protection districts. Section 83-1-39,Paragraph 2, Subparagraph (d),Mississippi Code of 1972, Annotated, Sec. 19-9-109 Miss. Code of 1972 Annotated

Section 3. There is hereby levied upon each dollar of assessed valuation in the county for general county purposes (current expenses and maintenance) as authorized by Section 27-39-303, Code of 1972, as amended:

GENERAL COUNTY FUND 32.25
The foregoing levy includes office and administration, Buildings and grounds, court costs, law enforcement, tax collection, and sundry as shown by the budget heretofore adopted by the Board in accordance with the regulations of the State Auditing Department, Sec. 27-39-303 as amended.

E-911 . . . . . 1.92
For operating and maintaining an emergency management (E-911) Commission and services in Hancock County as provided by Section 19-5-301 Mississippi Code Ann. Of 1972, as amended

SOLID WASTE 1.93
For establishing, operating and maintaining the System as provided for in Section 19-5-21, Miss. Code of 1972.

Section 4. There is hereby levied and imposed upon each dollar of assessed valuation of taxable property in the county for county road and bridge maintenance and construction as authorized by Sec. 27-39-305, as amended, Code of 1972:

ROAD AND BRIDGE MAINTENANCE 2.26

ROAD AND BRIDGE CONSTRUCTION 1.00

Section 5. There is hereby levied upon each dollar of assessed valuation of taxable property in the county for the maintenance and support of the Junior College at Poplarville:

PEARL RIVER JUNIOR COLLEGE FUND 2.00
For maintenance and support of the Junior College at Poplarville, Miss., as authorized by Section 37-29-141, Code of 1972.

Section 6. There is hereby levied upon each dollar of assessed valuation of taxable property in the Countywide School District for maintenance of schools and all incidental expenses thereof, as authorized by Sec. 37-7-105(107), Code of 1972:

Attachment: Tax Levy Publication for FY 2019-2020 - Final (9947 : Delete #5708 & 5712 for setting tax levy and budget for FY2019-2020)

COUNTYWIDE SCHOOL DISTRICT MAINTENANCE FUND 36.13

Section 7. There is hereby levied upon each dollar of assessed valuation of taxable property in the Countywide School District for the purpose of making repairs, alterations and additions to school buildings of such school district, for the purpose of erecting school buildings and other buildings used for school purposes, as authorized by Section 37-59-101, Code of 1972:

QUALIFIED SCHOOL CONSTRUCTION BONDS 00.64

Section 8. There is hereby levied upon each dollar of Assessed valuation of taxable property in the Countywide School district for purchasing, erecting, repairing, Equipping, remodeling and enlarging school buildings and Related facilities, as authorized by Section 37-59-3,Code of 1972:

NEW CONSTRUCTION NOTE 1.71

Section 9. There is hereby levied upon each dollar of Assessed valuation of taxable property in the Countywide School district for purchasing, erecting, repairing, Equipping, remodeling and enlarging school buildings and Related facilities, as authorized by Section 37-59-3, Code of 1972:

2012 CONSTRUCTION BOND. 3.34

2014 CONSTRUCTION BOND. 1.10

2019 CONSTRUCTION BOND. 2.61

Section 10. There is hereby levied upon each dollar of assessed valuation in the county to repay notes and interest on constructing, reconstructing and repairing roads, highways and bridges as authorized by Section 19-9-1 through 19-9-31, Mississippi code of 1972 as amended; and Industrial Development

DEBT SERVICE 1.65

Section 11. It is further ordered that the above rates, or levies, in mills or a decimal fraction thereof, shall be applied to each dollar of assessed value as is shown upon the 2019 assessment rolls of Hancock County, Mississippi, and in the respective districts upon which said rates or levies are respectively fixed as to such values as may be exempt by law, in whole or in part, from certain tax rates, or levies; it being the intention and purpose of the Board of Supervisors of Hancock County, State of Mississippi, to fully and in detail comply with all the requirements of law relative thereto.

Section 12. It is further ordered that all money received and collected by the Tax Collector and paid by him to the proper fund

Attachment: Tax Levy Publication for FY 2019-2020 - Final (9947 : Delete #5708 & 5712 for setting tax levy and budget for FY2019-2020)

according to the provisions of this order shall be credited to the designated fund by the County Auditor in accord with the budget as heretofore adopted by this Board, and shall be expended in the manner and for the purpose set forth in said budget and for no other purposes.

Section 13. It is further ordered that the Clerk of this Board be and he is hereby expressly directed to comply with all the requirements of law by Section 27-39-319 of the Mississippi Code of 1972 relating to the certification and publication of the ad valorem rates or levies herein made and fixed.

WHEREUPON, Supervisor Yarborough moved adoption of the foregoing order levying County Ad Valorem Taxes for the fiscal year 2019–2020, including General County, Road Districts, School Districts and other taxing districts, and Supervisor Shaw seconded the motion, said order was considered section by section and then as a whole, whereupon the President called for a vote on the adoption of the said order making the tax levy for the County, and a vote was had thereon as follows:

The matter then being put to a roll call vote, the result was as follows:

Those voting Yes: Supervisors David Yarborough, Greg Shaw, Blaine LaFontaine, Scotty Adam and Darrin ‘Bo’ Ladner.

Those voting No: None.

The motion having received the affirmative vote of a majority of the members of the Board, the President declared the motion carried this the 10th day of September, 2019.

****

Published by Order of the Board of Supervisors of Hancock County, Mississippi, this the 10th day of September, 2019.

BLAINE LAFONTAINE
President, Board of Supervisors
Hancock County, Mississippi

Attachment: Tax Levy Publication for FY 2019-2020 - Final (9947 : Delete #5708 & 5712 for setting tax levy and budget for FY2019-2020)

Attachment: Resolution Adopting FY 2019-2020 Budget and Tax Levy (9950 : Delete #5708 & 5712 for setting tax levy and budget for FY2019-

RESOLUTION ADOPTING FISCAL YEAR 2019-2020 BUDGET AND TAX LEVY

COMES NOW, The Hancock County Board of Supervisors, and hereby adopts the following Resolution adopting the Fiscal Year 2019-2020 Budget and Tax Levy as follows:

Whereas, The Hancock County Board of Supervisors, pursuant to Mississippi Code Section 19-11-1, et seq., and Mississippi Code Section 27-39-301, et seq., has duly publicized and conducted a public hearing for consideration of its FY 2019-2020 Budget and Ad Valorem Tax Levy; and

Whereas, The Hancock County Board of Supervisors held a public hearing on September 3, 2019, concerning said Budget and Tax Levy and allowed all public comments from citizens and residents of Hancock County; and

NOW, WHEREFORE PREMISES CONSIDERED, after consideration of the public comments and the statements and recommendations of the County Administrator, The Hancock County Board of Supervisors, on the motion of Supervisor District ____, _____, Seconded by Supervisor District ____, _____, hereby adopt the Fiscal Year 2019-2020 Budget and Tax Levy as follows:

(1) Publication for Public Hearing attached as Exhibit "A" hereto;

(2) The Budget for Fiscal Year 2019-2020 is officially adopted on the **"Fund, Department and Purpose" level of detail;** however, the **"Fund, Department, Purpose and Object" level of detail (Line Item Budget)** applies to all Departments as seen in the attached Exhibit "B" hereto;

(3) The Fiscal Year 2019-2020 Tax Levy is adopted and attached as Exhibit "C" hereto;

It is further resolved that the Supervisors hereby direct County personnel to spread this Resolution on the minutes of the Board of Supervisors' September 10, 2019, minutes and to publicize the Budget and Tax Levy in the Sea Coast Echo before September 30, 2019. The Proof of Publication of the Notice of Public Hearing is attached to this Resolution as Exhibit "A."

Having been moved and seconded to adopt the above and foregoing Resolution, a vote was called with the following results:

District 1 Supervisor:

District 2 Supervisor:

District 3 Supervisor:

District 4 Supervisor:

District 5 Supervisor:

SO RESOLVED on this the 10th day of September, 2019.

_____

Blaine Lafontaine, President

Attest:

_____

Chancery Clerk (D.C.) Date: _____

Attachment: Resolution Adopting FY 2019-2020 Budget and Tax Levy (9950 : Delete #5708 & 5712 for setting tax levy and budget for FY2019-

BUDGET WORKPAPERS FY 2019-2020
Hancock County Budget Worksheet FY 2018-2019

Account	Objective	FY 2018-19 BUDGET	ESTIMATE 18-19 ACTUAL	DEPT REQUEST	RECOMMENDED BUDGET		
GENERAL FUND							
001-000-002	CASH IN BANK				6,600,000.00		
001-000-200	REALTY						
001-000-201	AUTOMOBILE AD VALOREM	15,513,169.00			15,884,000.00		
001-000-202	HOUSE TRAILER						
001-000-203	PRIOR YEAR PROPERTY TAX						
001-000-204	LAND REDEMPTION						
001-000-205	PENALTIES & INT ON DELIQ TAXES	36,000.00	37,000.00		36,000.00		
001-000-206	MINERAL LEASE		3.00				
001-000-211	LOCAL PRIVILEGE LICENCES	10,000.00	10,300.00		10,000.00		
001-000-212	CHANCERY CLERK FEES	37,000.00	37,000.00		37,000.00		
001-000-214	TAX COLLECTOR'S FEES	305,000.00	300,000.00		305,000.00		
001-000-215	SHERIFF'S FEES	65,000.00	76,000.00		70,000.00		
001-000-216	JUSTICE COURT CLERK FEES	68,000.00	75,000.00		70,000.00		
001-000-217	PRINTER'S FEE	1,500.00	1,400.00		1,500.00		
001-000-218	MAILING FEE	12,500.00	15,600.00		13,000.00		
001-000-221	MOBILE HOME REGISTRATION	800.00	1,000.00		800.00		
001-000-222	COURT REPORTER FEES	6,000.00	7,200.00		6,500.00		
001-000-223	MAPPING FEES	300.00	-		0.00		
001-000-224	MARRIGE RECORDING FEES	400.00	300.00		400.00		
001-000-225	HOUSE BILL 1892	11,000.00	17,500.00		15,000.00		
001-000-226	AIRCRAFT & AMUSEMENT REG	60,000.00	58,000.00		60,000.00		
001-000-227	CONSTABLE FEES	80,000.00	80,000.00		80,000.00		
001-000-228	JURY TAX	1,800.00	2,000.00		1,800.00		
001-000-229	MASTER & ANSWER FEES	12,000.00	9,000.00		10,000.00		
001-000-230	JUSTICE COURT FINES	300,000.00	385,000.00		375,000.00		
001-000-232	CIRCUIT CLERK FINES	115,000.00	110,000.00		115,000.00		
001-000-234	YOUTH COURT FINES	8,000.00	10,700.00		9,500.00		
001-000-237	BOND FORFEITURE						
001-000-256	FEDERAL GRANTS CDBG						
001-000-262	HOMESTEAD EXEMPTION REIMB.	875,000.00	879,000.00		875,000.00		
001-000-266	RENTAL CAR TAX	25.00			25.00		
001-000-267	RAIL CAR TAX	40,000.00	45,000.00		42,000.00		
001-000-268	STATE GRTS NON/CAP-RES FOR GG						
001-000-283	MOTOR VEHICLE LICENSES	110,000.00	125,000.00		120,000.00		
001-000-287	STATE SALES TAX	125,000.00	-		0.00		
001-000-288	ABC PERMITS	28,000.00	32,000.00		30,000.00		
200-299	Receipts	17,821,494.00	2,314,003.00	-	18,167,525.00		
001-000-301	COUNTY PROSECUTOR	700.00	700.00		700.00		
001-000-302	COURT ADM FEES	1,200.00	1,500.00		1,200.00		
001-000-321	HOUSING PRISONERS						
001-000-330	INTEREST EARNINGS	315,000.00	235,000.00		235,000.00		
001-000-332	RENT	25,000.00	19,500.00		19,000.00		
001-000-333	ROYALTY INCOME	8,000.00	7,000.00		7,000.00		
001-000-339	JUDGMENTS RECOVERED	2,000.00	700.00		1,000.00		
001-000-340	REFUNDS	0.00					
001-000-341	CANCELLED WARRANTS						
001-000-342	VENDING MACHINE COURTHOUSE						
001-000-345	VENDING MACHINE	300.00	275.00		300.00		
001-000-346	TELEPHONE COMMISSIONS	9,000.00	12,500.00		12,000.00		
001-000-347	APPEAL FEE	250.00	500.00		250.00		
001-000-348	PERSONAL PHONE USAGE REIMBURSEMENT	1,500.00	-		0.00		
001-000-370	CPS PAYMENT SERVICES	3,100.00	3,500.00		3,100.00		
001-000-375	MISCELLANEOUS INCOME	500.00	1,400.00		500.00		
001-000-379	SALE OF REAL PROPERTY	0.00	1,116,737.56		600,000.00		
001-000-383	SALE OF PERSONAL PROPERTY	1,000.00	-		1,000.00		
001-000-385	COMP FOR LOSS OF CAPITAL ASSET	0.00	3,130.00		0.00		
001-000-387	TRANSFERS IN FROM GOVT FUNDS	741,000.00			750,000.00	Mandatory escrow/DAK	
	Receipts	1,108,550.00	1,402,442.56	-	1,631,050.00		
	TOTAL RECEIPTS	18,930,044.00	3,716,445.56	-	19,798,575.00		
GENERAL FUND	BOARD OF SUPERVISORS						
001-100-375	MISCELLANEOUS INCOME						
	Receipts		-				
001-100-400	SALARIES/OFFICIALS	223,500.00	223,500.00	223,500.00	223,500.00		
001-100-401	ADMIN/MANAGERIAL/FOREMAN						

Attachment: FY 2020 Budget - Final (9950 : Delete #5708 & 5712 for setting tax levy and budget for FY2019-2020)

Account	Objective	FY 2018-19 BUDGET	ESTIMATE 18-19 ACTUAL	DEPT REQUEST	RECOMMENDED BUDGET			
001-100-402	DEPUTY CLERKS	28,923.00	59,800.00	57,200.00	64,241.00			
001-100-405	SALARIES/ATTORNEY	44,700.00	44,700.00	44,700.00	44,700.00			
001-100-465	STATE RETIREMENT MATCHING	48,015.00	51,660.00	51,255.00	57,845.00			
001-100-466	SOCIAL SECURITY MATCHING	22,730.00	25,092.00	24,895.00	25,432.00			
001-100-467	WORKERS' COMPENSATION	8,745.00	8,908.00	8,895.00	8,932.00			
001-100-468	GROUP INSURANCE	74,949.00	60,146.00	74,320.00	85,319.00			
001-100-476	MEALS AND LODGING	12,000.00	11,000.00		12,000.00			
001-100-477	TRAVEL IN PRIVATE VEHICLE	1,500.00	2,530.00		1,500.00			
001-100-479	TRAVEL IN PUBLIC CARRIER	3,000.00	900.00		3,000.00			
001-100-480	TRAINING & SEMINARS	11,000.00	4,000.00		8,000.00			
	Total Personal Services	479,062.00	492,236.00	484,765.00	534,469.00			
001-100-501	POSTAGE AND BOX RENT	200.00	55.00		200.00			
001-100-502	TELEPHONE SERVICE	725.00	630.00		725.00			
001-100-521	LEGAL ADVERTISING	12,000.00	5,800.00		12,000.00			
001-100-533	RENTAL OF OFFICE EQUIPMENT	2,850.00	2,809.00		2,850.00			
001-100-540	MAINTENANCE OF BUILDINGS							
001-100-544	MAINTENANCE AGREEMENT	425.00	350.00		425.00			
001-100-550	LEGAL FEES	125,000.00	135,000.00		135,000.00			
001-100-551	AUDITING FEES	49,600.00	47,000.00		49,000.00			
001-100-552	MEDICAL FEES	100.00	8,230.00		19,755.00	Teledoc		
001-100-555	ENGINEERING FEES		6,900.00		0.00			
001-100-556	PROFESSIONAL FEES & OTHER SERV	40,000.00	43,400.00		45,000.00			
001-100-570	INSURANCE & FIDELITY	237.50	-		5,000.00			
001-100-571	DUES AND SUBSCRIPTIONS	3,000.00	2,900.00		3,000.00			
001-100-593	WATER	500.00	450.00		500.00			
001-100-597	DEMOLITION/CLEANUP COSTS	20,000.00	6,600.00		20,000.00			
001-100-599	OTHER CONTRACTUAL SERVICES	15,000.00	13,000.00		15,000.00			
	Total Contractual Services	269,637.50	273,124.00	-	308,455.00			
001-100-601	LAW LIBRARY MATERIALS							
001-100-603	OFFICE SUPPLIES	2,000.00	1,700.00		2,000.00			
001-100-609	SOFTWARE							
001-100-615	PLAQUES/COMMENDATIONS	150.00	90.00		150.00			
001-100-696	DRUGS & MEDICINE	50.00	-		50.00			
001-100-699	OTHER CONSUMABLE SUPPLIES	10,000.00	10,500.00		5,000.00			
	Total Consumable Supplies	12,200.00	12,290.00	-	7,200.00			
001-100-701	APPROPRIATIONS							
001-100-919	FURNITURE & EQUIP> $5,000		1,100.00					
001-100-922	OTHER CAPITAL OUTLAY> $5,000	100,000.00			200,000.00			
001-100-920	EQUIPMENT > $5,000	0.00						
	TOTAL BOS Expenses	860,899.50	777,650.00	484,765.00	1,050,124.00			
GENERAL FUND	CHANCERY CLERK'S DEPARTMENT							
001-101-446	CLERK OF THE BOARD	3,000.00	3,000.00		3,000.00			
001-101-447	ATTENDING BOARD MEETING	1,560.00	1,560.00		1,560.00			
001-101-448	COUNTY AUDITOR	5,300.00	5,300.00		5,300.00			
001-101-449	COUNTY TREASURER	2,500.00	2,500.00		2,500.00			
001-101-450	COPYING TAX ROLLS	5,265.00	5,265.00		5,265.00			
001-101-451	HOMESTEAD EXEMPTION SERVICE	3,202.00	3,202.00		1,400.00			
001-101-465	STATE RETIREMENT MATCHING	3,366.00	3,281.00		3,311.00			
001-101-466	SOCIAL SECURITY MATCHING	1,594.00	1,594.00		1,456.00			
001-101-467	WORKERS' COMPENSATION	110.00	110.00		101.00			
001-101-468	GROUP INSURANCE	101,449.00	98,400.00		109,101.00			
001-101-476	MEALS AND LODGING	1,000.00	250.00	1,000.00	500.00			
001-101-479	TRAVEL IN A PUBLIC CARRIER	500.00	-	500.00	500.00			
001-101-480	TRAINING & SEMINARS	1,000.00	700.00	1,000.00	1,000.00			
	Total Personal Services	129,846.00	125,162.00	2,500.00	134,994.00			
001-101-501	POSTAGE AND BOX RENT	21,000.00	21,000.00	21,000.00	21,000.00			
001-101-502	TELEPHONE SERVICE	200.00	155.00	200.00	200.00			
001-101-521	LEGAL ADVERTISING	3,000.00	2,850.00	3,000.00	3,000.00			
001-101-530	RENTAL OF BLDG & LAND							
001-101-533	RENTAL OF OFFICE EQUIPMENT	21,300.00	20,000.00	23,158.00	21,000.00			
001-101-534	RENTALS							
001-101-540	MAINTENANCE OF BUILDINGS							
001-101-542	VEHICLE REPAIRS	300.00	100.00	138.00	500.00			
001-101-544	MAINTENANCE AGREEMENT	7,000.00	6,000.00	7,000.00	7,000.00			
001-101-550	LEGAL FEES							

Attachment: FY 2020 Budget - Final (9950 : Delete #5708 & 5712 for setting tax levy and budget for FY2019-2020)

		FY 2018-19	ESTIMATE 18-19	DEPT	RECOMMENDED			
Account	Objective	BUDGET	ACTUAL	REQUEST	BUDGET			
001-101-551	AUDITING FEES							
001-101-552	MEDICAL FEES							
001-101-556	PROFESSIONAL FEES & OTHER SERV							
001-101-565	COMPUTER SERVICES	24,000.00	24,000.00	24,000.00	24,000.00			
001-101-570	INSURANCE & FIDELITY	1,463.00	1,625.00	1,625.00	2,875.00			
001-101-571	DUES AND SUBSCRIPTIONS	1,000.00	1,000.00	1,000.00	1,000.00			
001-101-593	WATER	400.00	340.00	400.00	400.00			
001-101-599	OTHER CONTRACTUAL SERVICES	950.00	943.00	950.00	950.00			
	Total Contractual Services	80,613.00	78,013.00	82,471.00	81,925.00			
001-101-600	RECORD BOOKS, BINDERS & DOCKET				2,500.00			
001-101-601	LAW LIBRARY MATERIALS							
001-101-603	OFFICE SUPPLIES	7,500.00	7,000.00	7,500.00	7,500.00			
001-101-615	PLAQUES/COMMENDATIONS			281.00	0.00			
001-101-671	GASOLINE	500.00	480.00	500.00	500.00			
	Total Consumable Supplies	8,000.00	7,480.00	8,281.00	10,500.00			
001-101-920	FURNITURE & EQUIP > $5,000							
	Total Capital Outlay	-	-	-	0.00			
	Total Chancery Clerk Expenses	218,459.00	210,655.00	93,252.00	227,419.00			
GENERAL FUND	CIRCUIT CLERK'S DEPARTMENT							
001-102-291	UCC FILINGS CIRCUIT CT							
001-102-339	JUDGMENTS RECOVERED		-					
	Receipts	-	-	-	0.00			
001-102-402	DEPUTY CLERKS	65,108.00			67,058.00			
001-102-453	PUBLIC SERV NOT OTHERWISE PROV	5,000.00			5,000.00			
001-102-455	COUNTY REGISTRAR	20,700.00			21,735.00			
001-102-462	RECORDING MARRIAGE LICENSE FEE	100.00			400.00			
001-102-465	STATE RETIREMENT MATCHING	13,867.00			15,450.00			
001-102-466	SOCIAL SECURITY MATCHING	6,565.00			6,793.00			
001-102-467	WORKERS' COMPENSATION	454.00			469.00			
001-102-468	GROUP INSURANCE	16,136.00			18,843.00			
001-102-469	UNEMPLOYMENT COMPENSATION							
001-102-480	TRAINING & SEMINARS	1,000.00		1,500.00	1,000.00			
	Total Personal Services	128,930.00	-	1,500.00	136,748.00			
001-102-501	POSTAGE AND BOX RENT	2,500.00	1,300.00	2,337.00	1,500.00			
001-102-502	TELEPHONE SERVICE	200.00	210.00	150.00	210.00			
001-102-504	INTERNET SERVICES	800.00	800.00	800.00	800.00			
001-102-533	RENTAL OF OFFICE EQUIPMENT							
001-102-544	MAINTENANCE AGREEMENT	1,140.00	1,140.00	1,140.00	1,140.00			
001-102-570	INSURANCE & FIDELITY		162.50	200.00	162.50			
001-102-571	DUES AND SUBSCRIPTIONS	1,000.00	1,000.00	1,500.00	1,000.00			
001-102-599	OTHER CONTRACTUAL SERVICES	950.00	945.00	1,000.00	950.00			
	Total Contractual Services	6,590.00	5,557.50	7,127.00	5,762.50			
001-102-600	RECORD BOOKS, BINDERS & DOCKET	400.00		400.00	400.00			
001-102-603	OFFICE SUPPLIES	500.00	46.00	2,500.00	2,500.00			
	Total Consumable Supplies	900.00	46.00	2,900.00	2,900.00			
	Total Circuit Clerk Expenses	136,420.00	5,603.50	11,527.00	145,410.50			
GENERAL FUND	TAX ASSESSOR/COLLECTOR'S DEPARTMENT							
001-105-400	DEPUTY CLERKS	52,500.00		52,500.00	52,500.00			
001-105-402	DEPUTY CLERKS	346,797.00		346,797.00	354,637.00			
001-105-426	OVERTIME-CLERICAL	13,000.00		16,000.00	13,000.00			
001-105-445	STATUTORY FEES	51,000.00		53,500.00	53,500.00			
001-105-465	STATE RETIREMENT MATCHING	74,869.00		76,000.00	82,413.00			
001-105-466	SOCIAL SECURITY MATCHING	35,443.00		36,000.00	36,234.00			
001-105-467	WORKERS' COMPENSATION	2,447.00		2,500.00	2,501.00			
001-105-468	GROUP INSURANCE	88,006.00		88,006.00	82,361.00			
001-105-469	UNEMPLOYMENT COMPENSATION							
001-105-476	MEALS AND LODGING	1,800.00	250.00	1,800.00	1,800.00			
001-105-477	TRAVEL IN PRIVATE VEHICLE	200.00		200.00	200.00			
001-105-480	TRAINING & SEMINARS	1,900.00	1,600.00	1,900.00	1,900.00			
	Total Personal Services	667,962.00	1,850.00	675,203.00	681,046.00			
001-105-501	POSTAGE AND BOX RENT	50,800.00	25,000.00	50,800.00	35,000.00			
001-105-502	TELEPHONE SERVICE	2,500.00	1,850.00	2,500.00	2,000.00			

Attachment: FY 2020 Budget - Final (9950 : Delete #5708 & 5712 for setting tax levy and budget for FY2019-2020)

Account	Objective	FY 2018-19 BUDGET	ESTIMATE 18-19 ACTUAL	DEPT REQUEST	RECOMMENDED BUDGET	
001-105-521	LEGAL ADVERTISING	32,000.00	25,000.00	32,000.00	32,000.00	
001-105-522	ADVERTISING COUNTY RESOURCES					
001-105-533	RENTAL OF OFFICE EQUIPMENT	7,500.00	9,300.00	7,500.00	9,500.00	
001-105-540	MAINTENANCE OF BUILDINGS					
001-105-544	MAINTENANCE AGREEMENT	2,000.00	1,530.00	2,000.00	2,000.00	
001-105-550	LEGAL FEES	2,000.00	-	2,000.00	1,000.00	
001-105-552	MEDICAL FEES	200.00	50.00	200.00	200.00	
001-105-570	INSURANCE & FIDELITY	3,000.00	2,512.50	3,000.00	3,000.00	
001-105-571	DUES AND SUBSCRIPTIONS	1,600.00	1,400.00	1,600.00	1,600.00	
001-105-593	WATER	650.00	605.00	650.00	650.00	
001-105-599	OTHER CONTRACTUAL SERVICES	300.00	-	300.00	300.00	
	Total Contractual Services	102,550.00	67,247.50	102,550.00	87,250.00	
001-105-600	RECORD BOOKS, BINDERS & DOCKET	500.00	-	500.00	500.00	
001-105-602	COPIER SUPPLIES					
001-105-603	OFFICE SUPPLIES	12,600.00	12,500.00	12,600.00	12,600.00	
001-105-641	BUILDING REPAIRS & SUPPLIES					
001-105-645	JANITORIAL SUPPLIES	400.00	350.00	400.00	400.00	
001-105-671	GASOLINE					
	Total Consumable Supplies	13,500.00	12,850.00	13,500.00	13,500.00	
001-105-919	FURNITURE & EQUIP < $5,000					
	Total Tax Assessor/Collector Expenses	784,012.00	81,947.50	791,253.00	781,796.00	
GENERAL FUND	COUNTY ADMINISTRATOR					
001-120-401	ADMIN/MANAGERIAL/FOREMAN	100,786.00			103,810.00	
001-120-402	INTERN					
001-120-465	STATE RETIREMENT MATCHING	16,287.00			18,063.00	
001-120-466	SOCIAL SECURITY MATCHING	7,711.00			7,942.00	
001-120-467	WORKERS' COMPENSATION	533.00			549.00	
001-120-468	GROUP INSURANCE	15,705.00			15,705.00	
001-120-469	UNEMPLOYMENT COMPENSATION					
001-120-476	MEALS AND LODGING	2,000.00	158.00	5,000.00	5,000.00	
001-120-477	MILEAGE PERSONAL VEHICLE	300.00	350.00	350.00	350.00	
001-120-480	TRAINING & SEMINARS	2,000.00	1,400.00	1,500.00	1,500.00	
	Total Personal Services	145,322.00	1,908.00	6,850.00	152,919.00	
001-120-501	POSTAGE AND BOX RENT	50.00	-		50.00	
001-120-502	TELEPHONE SERVICE					
001-120-533	RENTAL OF OFFICE EQUIPMENT					
001-120-540	MAINTENANCE OF BUILDINGS					
001-120-544	MAINTENANCE AGREEMENT	1,440.00	1,440.00		1,440.00	
001-120-552	MEDICAL FEES	50.00	-		0.00	
001-120-570	INSURANCE & FIDELITY	500.00	488.00		325.00	
001-120-571	DUES AND SUBSCRIPTIONS	75.00	75.00		75.00	
001-120-593	WATER	400.00	255.00		400.00	
001-120-599	OTHER CONTRACTUAL SERVICES	975.00	943.00		975.00	
	Total Contractual Services	3,490.00	3,201.00	-	3,265.00	
001-120-603	OFFICE SUPPLIES	500.00	500.00	1,000.00	1,000.00	
001-120-671	GASOLINE					
	Total Consumable Supplies	500.00	500.00	1,000.00	1,000.00	
	Total Co Admin Expenses	149,312.00	5,609.00	7,850.00	157,184.00	
GENERAL FUND	FINANCE DEPARTMENT					
001-121-401	ADMIN/MANAGERIAL/FOREMAN	63,629.00			68,532.00	
001-121-402	DEPUTY CLERKS	118,421.00			132,214.00	Possible summer help
001-121-465	STATE RETIREMENT MATCHING	29,419.00			30,084.00	
001-121-466	SOCIAL SECURITY MATCHING	13,927.00			15,357.00	
001-121-467	WORKERS' COMPENSATION	961.00			1,060.00	
001-121-468	GROUP INSURANCE	34,618.00			26,566.00	
001-121-469	UNEMPLOYMENT COMPENSATION					
001-121-476	MEALS AND LODGING	250.00	360.00		1,500.00	
001-121-480	TRAINING & SEMINARS	1,000.00	700.00		1,000.00	
	Total Personal Services	262,225.00	1,060.00	-	276,313.00	
001-121-501	POSTAGE AND BOX RENT	4,000.00	3,200.00		4,000.00	
001-121-502	TELEPHONE SERVICE	0.00			0.00	
001-121-533	RENTAL OF OFFICE EQUIPMENT	7,000.00	5,825.00		6,000.00	

Attachment: FY 2020 Budget - Final (9950 : Delete #5708 & 5712 for setting tax levy and budget for FY2019-2020)

		FY 2018-19	ESTIMATE 18-19	DEPT	RECOMMENDED			
Account	Objective	BUDGET	ACTUAL	REQUEST	BUDGET			
001-121-540	MAINTENANCE OF BUILDINGS							
001-121-542	VEHICLE REPAIRS							
001-121-544	MAINTENANCE AGREEMENT	17,800.00	20,000.00		20,000.00			
001-121-552	MEDICAL FEES							
001-121-570	INSURANCE & FIDELITY	650.00	650.00		815.00	Added inventory from county admin		
001-121-571	DUES AND SUBSCRIPTIONS	300.00	75.00		75.00			
001-121-593	WATER							
001-121-599	OTHER CONTRACTUAL SERVICES	1,200.00	1,050.00		1,200.00			
	Total Contractual Services	30,950.00	30,800.00	-	32,090.00			
001-121-603	OFFICE SUPPLIES	4,500.00	3,000.00		4,500.00			
001-121-671	GASOLINE	-						
	Total Consumable Supplies	4,500.00	3,000.00	-	4,500.00			
001-121-919	FURNITURE & EQUIP < $5,000		-					
	Total Capital Outlay	-	-	-	0.00			
	Total Finance Expenses	297,675.00	34,860.00	-	312,903.00			
GENERAL FUND	PURCHASING DEPARTMENT							
001-122-402	DEPUTY CLERKS	33,079.00	31,075.00	31,075.00	36,145.00			
001-122-465	STATE RETIREMENT MATCHING	5,346.00	4,895.00	4,895.00	6,290.00			
001-122-466	SOCIAL SECURITY MATCHING	2,531.00	2,380.00	2,380.00	2,766.00			
001-122-467	WORKERS' COMPENSATION	175.00	165.00	165.00	191.00			
001-122-468	GROUP INSURANCE	10,370.00	10,055.00	10,350.00	10,371.00			
001-122-469	UNEMPLOYMENT COMPENSATION							
001-122-476	MEALS AND LODGING				500.00			
001-122-480	TRAINING & SEMINARS				1,000.00			
	Total Personal Services	51,501.00	48,570.00	48,865.00	57,263.00			
001-122-501	POSTAGE AND BOX RENT		-					
001-122-502	TELEPHONE SERVICE							
001-122-533	RENTAL OF OFFICE EQUIPMENT	2,200.00	1,750.00		1,600.00			
001-122-543	REPAIRS/OFFICE FURN & EQUIP							
001-122-544	MAINTENANCE AGREEMENT	2,300.00	1,915.00		2,300.00			
001-122-570	INSURANCE & FIDELITY	407.00	407.00		407.00			
001-122-571	DUES AND SUBSCRIPTIONS							
001-122-599	OTHER CONTRACTUAL SERVICES	990.00	988.00		990.00			
	Total Contractual Services	5,897.00	5,060.00	-	5,297.00			
001-122-603	OFFICE SUPPLIES	300.00	272.66		300.00			
001-122-645	JANITORIAL SUPPLIES							
001-122-696	DRUGS & MEDICINE	-			0.00			
	Total Consumable Supplies	300.00	272.66	-	300.00			
	Total Purchasing Expenses	57,698.00	53,902.66	48,865.00	62,860.00			
GENERAL FUND	GRANT MANAGEMENT							
001-124-401	ADMIN/MANAGERIAL/FOREMAN	56,067.00			60,755.00			
001-124-465	STATE RETIREMENT MATCHING	9,060.00			10,572.00			
001-124-466	SOCIAL SECURITY MATCHING	4,289.00			4,648.00			
001-124-467	WORKERS' COMPENSATION	296.00			321.00			
001-124-468	GROUP INSURANCE	10,370.00			10,371.00			
001-124-469	UNEMPLOYMENT COMPENSATION							
001-124-476	MEALS AND LODGING	200.00			1,500.00			
001-124-480	TRAINING & SEMINARS				1,000.00			
	Total Personal Services	80,282.00	-	-	89,167.00			
001-124-501	POSTAGE AND BOX RENT	0.00		-	0.00			
001-124-502	TELEPHONE SERVICE							
001-124-543	REPAIRS/OFFICE FURN & EQUIP							
001-124-544	MAINTENANCE AGREEMENT							
001-124-547	COMPUTER REPAIRS							
001-124-551	AUDITING FEES							
001-124-554	CONSULTANT FEES							
001-124-556	PROFESSIONAL FEES & OTHER SERV							
001-124-570	INSURANCE & FIDELITY	325.00			325.00			
001-124-571	DUES AND SUBSCRIPTIONS							
001-124-599	OTHER CONTRACTUAL SERVICES							
	Total Contractual Services	325.00	-	-	325.00			
001-124-603	OFFICE SUPPLIES	100.00	40.00		100.00			

Attachment: FY 2020 Budget - Final (9950 : Delete #5708 & 5712 for setting tax levy and budget for FY2019-2020)

Account	Objective	FY 2018-19 BUDGET	ESTIMATE 18-19 ACTUAL	DEPT REQUEST	RECOMMENDED BUDGET			
001-124-671	GASOLINE							
	Total Consumable Supplies	100.00	-	-	100.00			
	Total Grant Mgt Expenses	80,707.00	-	-	89,592.00			
GENERAL FUND	IT DEPARTMENT							
001-125-401	ADMIN/MANAGERIAL/FOREMAN	76,915.00		76,916.00	79,223.00			
001-125-408	SALARIES/DATA PROCESSING	110,334.00		158,609.00	157,803.00			
001-125-465	STATE RETIREMENT MATCHING	30,259.00		38,060.00	41,243.00			
001-125-466	SOCIAL SECURITY MATCHING	14,325.00		18,018.00	18,133.00			
001-125-467	WORKERS' COMPENSATION	989.00		1,245.00	1,252.00			
001-125-468	GROUP INSURANCE	37,429.00		47,079.00	45,482.00			
001-125-469	UNEMPLOYMENT COMPENSATION							
001-125-476	MEALS AND LODGING							
001-125-477	TRAVEL IN PRIVATE VEHICLE	0.00						
001-125-480	TRAINING & SEMINARS	2,500.00	-	7,500.00	2,500.00			
	Total Personal Services	272,751.00	-	347,427.00	345,636.00			
001-125-501	POSTAGE AND BOX RENT	50.00	-	100.00	50.00			
001-125-502	TELEPHONE SERVICE							
001-125-504	INTERNET SERVICE	58,450.00	64,400.00	76,450.00	60,000.00			
001-125-542	VEHICLE MAINTENANCE	500.00	400.00	2,000.00	500.00			
001-125-544	MAINTENANCE AGREEMENT	41,800.00	21,000.00	97,920.00	74,000.00			
001-125-552	MEDICAL FEES	0.00		90.00				
001-125-556	PROFESSIONAL FEES & OTHER SERV	15,000.00	13,500.00	15,000.00	15,000.00			
001-125-571	DUES AND SUBSCRIPTIONS							
001-125-599	OTHER CONTRACTUAL SERVICES							
	Total Contractual Services	115,800.00	99,300.00	191,560.00	149,550.00			
001-125-603	OFFICE SUPPLIES	1,000.00	500.00	2,000.00	750.00			
001-125-609	SOFTWARE			7,385.00	7,000.00			
001-125-671	GASOLINE	2,500.00	1,600.00	3,500.00	2,500.00			
001-125-690	COMPUTER SUPPLIES	5,000.00	4,000.00	10,000.00	5,000.00			
	Total Consumable Supplies	8,500.00	-	22,885.00	15,250.00			
001-125-915	VEHICLES			24,000.00				
001-125-919	FURNITURE & EQUIPMENT < $5,000	2,500.00	1,600.00					
001-125-922	OTHER CAPITAL OUTLAY > $5,000			223,265.04				
	TOTAL CAPITAL OUTLAY	2,500.00	1,600.00	247,265.04	0.00			
	Total IT Expenses	399,551.00	100,900.00	809,137.04	510,436.00			
GENERAL FUND	SUPT OF EDUCATION DEPT							
001-150-240	FED GRTS NON/CAP-RES FOR GEN G		-					
	Receipts	-	-	-	0.00			
001-150-502	TELEPHONE SERVICE	600.00	410.00		600.00			
001-150-510	HEAT LIGHT POWER GAS & WATER							
	Total Contractual Services	600.00	410.00	-	600.00			
001-150-641	BUILDING REPAIRS & SUPPLIES		-					
001-150-643	HARDWARE, PLUMBING & ELEC SUPP							
	Total Consumable Supplies	-	-	-	0.00			
001-150-701	APPROPRIATIONS	370,000.00	360,000.00		365,000.00			
001-150-703	HCHRA SENIOR PROGRAMS							
001-150-709	SCHOOL GRANT PASS-THROUGH							
001-150-721	PRIVILEGE PASS THRU	70,000.00	59,000.00		65,000.00			
	Total Grants & Subsidies	440,000.00	419,000.00	-	430,000.00			
	Total Supt of Ed Dept Expenses	440,600.00	419,410.00	-	430,600.00			
GENERAL FUND	MAINT OF BUILDING & GROUNDS							
001-151-340	REFUNDS							
001-151-385	COMP FOR LOSS OF CAPITAL ASSET		-					
	Receipts	-	-	-	0.00			
001-151-401	ADMIN/MANAGERIAL/FOREMAN	37,513.00			38,564.00			
001-151-428	OVERTIME	5,000.00			5,000.00			
001-151-430	SALARIES/MAINTENANCE	215,503.00			206,099.00			
001-151-440	JANITORIAL WAGES	68,772.00			70,828.00			
001-151-465	STATE RETIREMENT MATCHING	42,733.00			47,217.00			

Attachment: FY 2020 Budget - Final (9950 : Delete #5708 & 5712 for setting tax levy and budget for FY2019-2020)

Account	Objective	FY 2018-19 BUDGET	ESTIMATE 18-19 ACTUAL	DEPT REQUEST	RECOMMENDED BUDGET		
001-151-466	SOCIAL SECURITY MATCHING	24,617.00			24,135.00		
001-151-467	WORKERS' COMPENSATION	17,490.00			17,147.00		
001-151-468	GROUP INSURANCE	77,471.00			69,820.00		
	Total Personal Services	489,099.00	-	-	478,810.00		
001-151-502	TELEPHONE SERVICE	73,000.00	60,000.00		70,000.00		
001-151-504	INTERNET SERVICES	13,000.00	10,800.00		12,000.00		
001-151-510	HEAT LIGHT POWER GAS & WATER	300,000.00	285,000.00		300,000.00		
001-151-512	RECYCLING						
001-151-521	LEGAL ADVERTISING						
001-151-530	RENTAL OF BLDG & LAND						
001-151-534	RENTALS	1,700.00	323.00	1,700.00	1,500.00		
001-151-539	JANITORIAL CONTRACTURAL	11,000.00	9,870.00	11,000.00	11,000.00		
001-151-540	MAINTENANCE OF BUILDINGS	30,000.00	10,000.00	29,500.00	30,000.00		
001-151-542	VEHICLE REPAIRS	2,000.00	750.00	2,000.00	2,000.00		
001-151-543	REPAIRS/OFFICE FURN & EQUIP	5,000.00	-	5,000.00	0.00		
001-151-544	MAINTENANCE AGREEMENT	26,500.00	23,500.00	26,500.00	31,600.00		
001-151-547	COMPUTER REPAIRS						
001-151-548	REPAIR LAWN MOWERS	1,000.00		1,000.00	1,000.00		
001-151-552	MEDICAL FEES	300.00	-	300.00	200.00		
001-151-555	ENGINEERING FEES						
001-151-556	PROFESSIONAL FEES & OTHER SERV	500.00		500.00	500.00		
001-151-565	COMPUTER SERVICES						
001-151-570	INSURANCE & FIDELITY	850,000.00	880,000.00		925,000.00		
001-151-580	MOSQUITO AND PEST CONTROL	10,500.00	10,300.00	10,500.00	10,500.00		
001-151-591	GARBAGE PICKUP	23,000.00	22,000.00	23,000.00	23,000.00		
001-151-592	LAUNDRY SERVICE	3,500.00	2,500.00	4,000.00	3,500.00		
001-151-596	WASTE SERVICE	2,500.00	1,000.00	2,500.00	2,500.00		
001-151-599	OTHER CONTRACTUAL SERVICES	3,000.00	14,000.00	19,000.00	3,000.00		
	Total Contractual Services	1,356,500.00	1,330,043.00	136,500.00	1,427,300.00		
001-151-603	OFFICE SUPPLIES	100.00	-	100.00	100.00		
001-151-618	OTHER SUPPLIES						
001-151-630	LAND & IMPROVEMENT SUPPLIES						
001-151-631	GRAVEL OR SHELL	500.00		500.00	500.00		
001-151-633	CONCRETE	2,000.00	250.00	2,000.00	2,000.00		
001-151-635	TOPPING AND FILL DIRT	500.00	500.00	750.00	500.00		
001-151-639	SIGNS	500.00	-	500.00	500.00		
001-151-640	FENCING	1,000.00	-	1,000.00	1,000.00		
001-151-641	BUILDING REPAIRS & SUPPLIES	25,000.00	20,000.00	25,000.00	25,000.00		
001-151-642	PAINTS & PRESERVATIVES	1,500.00	1,500.00	1,500.00	1,500.00		
001-151-643	HARDWARE, PLUMBING & ELEC SUPP	15,000.00	18,000.00	20,000.00	18,000.00		
001-151-644	SMALL TOOLS	1,500.00	500.00	1,500.00	1,500.00		
001-151-645	JANITORIAL SUPPLIES	16,000.00	16,000.00	16,000.00	16,000.00		
001-151-646	LUMBER	1,500.00	1,500.00	1,750.00	1,500.00		
001-151-647	LIMESTONE	1,000.00	-	1,000.00	1,000.00		
001-151-648	FERTILIZER, SEED & POISON	750.00	500.00	750.00	750.00		
001-151-669	LICENSE TAGS	50.00	-	50.00	0.00		
001-151-671	GASOLINE	17,000.00	17,000.00	17,000.00	17,000.00		
001-151-672	DIESEL FUEL	1,000.00	800.00	1,000.00	1,000.00		
001-151-673	LP GAS						
001-151-674	LUBRICATING OILS & GREASE	400.00	100.00	300.00	300.00		
001-151-675	ANTIFREEZE,STARTER FLUID		90.00	150.00	100.00		
001-151-680	TIRES AND TUBES	1,300.00	800.00	1,300.00	1,000.00		
001-151-681	REPAIR & REPLACEMENT PARTS	8,000.00	7,600.00	8,000.00	8,000.00		
001-151-684	BATTERIES	500.00	350.00	500.00	500.00		
001-151-691	UNIFORMS	500.00	300.00	500.00	500.00		
001-151-696	DRUGS & MEDICINE						
001-151-699	OTHER CONSUMABLE SUPPLIES	500.00	9.00	500.00	500.00		
	Total Consumable Supplies	96,100.00	85,799.00	101,650.00	98,750.00		
001-151-915	VEHICLES > $5,000			35,000.00			
001-151-919	FURNITURE & EQUIP < $5,000	500.00	3,748.00	5,000.00	10,000.00	Possible A/C's purchase	
001-151-922	CAPITAL OUTLAY> $5,000	0.00			1,059,503.00	PATH project	
001-151-921	OTHER CAPITAL OUTLAY < $5,000						
001-151-923	NON-CAPITALIZED PROP < $500						
	Total Capital Outlay	500.00	3,748.00	5,000.00	1,069,503.00		
	Total B & G Maintenance Expenses	1,942,199.00	1,419,590.00	243,150.00	3,074,363.00		

Attachment: FY 2020 Budget - Final (9950 : Delete #5708 & 5712 for setting tax levy and budget for FY2019-2020)

		FY 2018-19	ESTIMATE 18-19	DEPT	RECOMMENDED			
Account	Objective	BUDGET	ACTUAL	REQUEST	BUDGET			
001-154-401	ADMIN/MANAGERIAL/FOREMAN	33,079.00			33,176.00			
001-154-465	STATE RETIREMENT MATCHING	5,346.00			5,773.00			
001-154-466	SOCIAL SECURITY MATCHING	2,531.00			2,538.00			
001-154-467	WORKERS' COMPENSATION	175.00			176.00			
001-154-468	GROUP INSURANCE	90.00			21,325.00			
001-154-469	UNEMPLOYMENT COMPENSATION							
001-154-476	MEALS AND LODGING	300.00			500.00			
001-154-480	TRAINING & SEMINARS	300.00			500.00			
	Total Personal Services	41,821.00	-	-	63,988.00			
001-154-501	POSTAGE AND BOX RENT	50.00	-		0.00			
001-154-502	TELEPHONE SERVICE							
001-154-533	RENTAL OF OFFICE EQUIPMENT							
001-154-540	MAINTENANCE OF BUILDINGS							
001-154-544	MAINTENANCE AGREEMENT							
001-154-565	COMPUTER SERVICES							
	Total Contractual Services	50.00	-	-	0.00			
001-154-603	OFFICE SUPPLIES	200.00			100.00			
	Total Consumable Supplies	200.00	-	-	100.00			
	Total Veterans Service Expenses	42,071.00	-	-	64,088.00			
GENERAL FUND	CHANCERY COURT							
001-160-212	CHANCERY CLERK FEES	-	84,844.29		0.00			
	Receipts	-	84,844.29	-	0.00			
001-160-411	CHANCERY COURT REPORTERS	100,000.00	120,000.00	115,000.00	120,000.00			
001-160-412	BAILIFF	5,000.00		5,000.00	5,000.00			
001-160-413	CRT APPT CUSTODIAL FEE							
001-160-414	CT ADM FEES/CHANCERY	32,000.00		32,000.00	32,000.00			
001-160-442	CHAN CT COMMITMENT FEES							
001-160-453	PUBLIC SERV NOT OTHERWISE PROV	5,000.00		5,000.00	5,000.00			
001-160-454	ATTENDING COURT	30,000.00			44,700.00			
001-160-465	STATE RETIREMENT MATCHING	6,100.00			7,780.00			
001-160-466	SOCIAL SECURITY MATCHING	2,907.00			3,420.00			
001-160-467	WORKERS' COMPENSATION	600.00			400.00			
001-160-468	GROUP INSURANCE	5,000.00			4,224.45			
001-160-469	UNEMPLOYMENT COMPENSATION	305.00			300.00			
001-160-477	TRAVEL IN PRIVATE VEHICLE	4,495.00	4,000.00	4,495.00	4,495.00			
	Total Personal Services	191,407.00	124,000.00	161,495.00	227,319.45			
001-160-544	MAINTENANCE AGREEMENT		-	900.00	900.00			
001-160-550	LEGAL FEES	12,000.00	15,000.00	16,000.00	15,000.00			
001-160-552	MEDICAL FEES							
001-160-556	PROFESSIONAL FEES & OTHER SERV	1,000.00	-	1,000.00	0.00			
	Total Contractual Services	13,000.00	15,000.00	17,900.00	15,900.00			
001-160-600	RECORD BOOKS, BINDERS & DOCKET							
001-160-603	OFFICE SUPPLIES	12,500.00	4,000.00	12,500.00	8,700.00	Chairs/File cabinets		
	Total Consumable Supplies	12,500.00	4,000.00	12,500.00	8,700.00			
	Total Chancery Court Expenses	216,907.00	143,000.00	191,895.00	251,919.45			
GENERAL FUND	CIRCUIT COURT							
001-161-213	CIRCUIT CLERK FEES	-	46,487.00		0.00			
001-161-237	BOND FORFEITURE							
	Receipts	-	46,487.00	-	0.00			
001-161-340	REFUNDS		550.00					
	Receipts	-	550.00	-	0.00			
	Total Circuit Court Receipts	-	47,037.00	-	0.00			
001-161-402	DEPUTY CLERKS	40,192.00			41,392.00			
001-161-412	BAILIFF	2,000.00			2,000.00			
001-161-414	CT ADM FEES/CIRCUIT	27,590.00			27,590.00			
001-161-415	CRIMINAL RECORD CUSTODIAN	20,000.00			20,000.00			
001-161-418	CIRCUIT COURT REPORTERS	82,000.00			82,000.00			
001-161-419	VICTIMS WITNESS COORDINATOR	19,250.00			19,250.00			
001-161-454	ATTENDING COURT	32,000.00			41,500.00			
001-161-457	STATE FAIL CASES	400.00			400.00			
001-161-460	GRAND JURY FEE	1,500.00			1,400.00			

Attachment: FY 2020 Budget - Final (9950 : Delete #5708 & 5712 for setting tax levy and budget for FY2019-2020)

		FY 2018-19	ESTIMATE 18-19	DEPT	RECOMMENDED		
Account	Objective	BUDGET	ACTUAL	REQUEST	BUDGET		
001-161-461	RECORDING MINUTE BOOK PAGES	10,980.00			10,980.00		
001-161-465	STATE RETIREMENT MATCHING	13,748.00			16,647.00		
001-161-466	SOCIAL SECURITY MATCHING	6,508.00			7,319.00		
001-161-467	WORKERS' COMPENSATION	450.00			506.00		
001-161-468	GROUP INSURANCE	16,152.00			8,190.00		
001-161-469	UNEMPLOYMENT COMPENSATION						
001-161-476	MEALS AND LODGING						
001-161-477	TRAVEL IN PRIVATE VEHICLE	2,000.00	1,500.00	2,000.00	2,000.00		
001-161-480	TRAINING & SEMINARS	500.00		500.00	500.00		
	Total Personal Services	275,270.00	1,500.00	2,500.00	281,674.00		
001-161-501	POSTAGE AND BOX RENT	3,525.00	600.00	3,525.00	1,500.00		
001-161-502	TELEPHONE SERVICE	300.00	178.00	300.00	200.00		
001-161-533	RENTAL OF OFFICE EQUIPMENT	3,500.00	3,180.00	3,500.00	3,300.00		
001-161-534	RENTAL						
001-161-540	MAINTENANCE OF BUILDINGS						
001-161-544	MAINTENANCE AGREEMENT	19,550.00	18,100.00	19,500.00	19,000.00		
001-161-550	LEGAL FEES	8,000.00	1,200.00	8,000.00	5,000.00		
001-161-552	MEDICAL FEES	3,000.00	3,350.00	5,000.00	3,500.00		
001-161-556	PROFESSIONAL FEES & OTHER SERV						
001-161-558	COURT COST RECORDING & NOTARY						
001-161-570	INSURANCE & FIDELITY	975.00	1,136.00	1,136.00	2,700.00		
001-161-574	JURY COMMISSIONERS' FEES	400.00	200.00		400.00		
001-161-575	JURORS AND WITNESS FEES	60,000.00	17,000.00	59,650.00	60,000.00		
001-161-576	ROOM AND BOARD FOR JURORS	5,000.00		4,839.00	10,000.00	Capital murder case	
001-161-599	OTHER CONTRACTUAL SERVICES	750.00	502.00	750.00	502.00		
	Total Contractual Services	105,000.00	45,446.00	106,200.00	106,102.00		
001-161-600	RECORD BOOKS, BINDERS & DOCKET	400.00		400.00	400.00		
001-161-601	LAW LIBRARY MATERIALS						
001-161-603	OFFICE SUPPLIES	7,500.00	4,000.00	9,000.00	7,500.00		
001-161-693	FOOD FOR JURORS	2,500.00			5,000.00		
	Total Consumable Supplies	10,400.00	4,000.00	9,400.00	12,900.00		
	Total Circuit Court Expenses	390,670.00	50,946.00	118,100.00	400,676.00		
GENERAL FUND	COUNTY COURT						
001-162-241	FED GRTS NON/CAP-RES FOR PU ST	35,750.00	35,750.00		35,750.00		
	Receipts	35,750.00	35,750.00	-	35,750.00		
001-162-340	REFUNDS						
001-162-400	SALARIES/OFFICIALS	135,000.00			135,001.00		
001-162-402	DEPUTY CLERKS/COURT ADMIN	69,628.00			66,351.00		
001-162-409	OTHER PROFESSIONAL SALARIES						
001-162-411	COURT REPORTERS	64,001.00			64,001.00		
001-162-454	ATTENDING COURT	14,400.00			18,000.00		
001-162-465	STATE RETIREMENT MATCHING	43,411.00			49,303.00		
001-162-466	SOCIAL SECURITY MATCHING	20,551.00			21,677.00		
001-162-467	WORKERS' COMPENSATION	1,419.00			1,497.00		
001-162-468	GROUP INSURANCE	29,557.00			37,520.00		
001-162-469	UNEMPLOYMENT COMPENSATION						
001-162-476	MEALS AND LODGING	500.00			500.00		
001-162-477	TRAVEL IN PRIVATE VEHICLE	500.00	800.00		1,000.00		
001-162-480	TRAINING & SEMINARS	1,000.00			1,000.00		
	Total Personal Services	379,967.00	800.00	-	395,850.00		
001-162-501	POSTAGE AND BOX RENT	1,800.00			100.00		
001-162-502	TELEPHONE SERVICE						
001-162-504	INTERNET SERVICES						
001-162-510	HEAT LIGHT POWER GAS & WATER						
001-162-521	LEGAL ADVERTISING						
001-162-533	RENTAL OF OFFICE EQUIPMENT						
001-162-540	MAINTENANCE OF BUILDINGS						
001-162-542	VEHICLE REPAIRS						
001-162-543	REPAIRS/OFFICE FURN & EQUIP						
001-162-544	MAINTENANCE AGREEMENT						
001-162-550	LEGAL FEES						
001-162-552	MEDICAL FEES	50.00			90.00		
001-162-556	PROFESSIONAL FEES & OTHER SERV	1,500.00			1,500.00		
001-162-570	INSURANCE & FIDELITY						

Attachment: FY 2020 Budget - Final (9950 : Delete #5708 & 5712 for setting tax levy and budget for FY2019-2020)

Account	Objective	FY 2018-19 BUDGET	ESTIMATE 18-19 ACTUAL	DEPT REQUEST	RECOMMENDED BUDGET	
001-162-571	DUES AND SUBSCRIPTIONS	25.00				
001-162-593	WATER					
001-162-	HOUSING JUVENILES/HOUSE ARREST					
001-162-594	DRUG TESTING					
001-162-599	OTHER CONTRACTUAL SERVICES					
	Total Contractual Services	3,375.00	-	-	1,690.00	
001-162-600	RECORD BOOKS, BINDERS & DOCKET					
001-162-601	LAW LIBRARY MATERIALS					
001-162-603	OFFICE SUPPLIES	2,500.00	1,000.00		2,500.00	
001-162-610	PROFESSIONAL SUPPLIES					
001-162-641	BUILDING REPAIRS & SUPPLIES					
001-162-671	GASOLINE					
001-162-694	FOOD FOR PRISONERS					
	Total Consumable Supplies	2,500.00	1,000.00	-	2,500.00	
001-162-919	FURNITURE & EQUIP <$5,000					
001-162-920	FURNITURE & EQUIP <$5,000					
	Total County Court Revenues	35,750.00			35,750.00	
	Total County Court Expenses	385,842.00	1,800.00	-	400,040.00	
GENERAL FUND	YOUTH COURT					
001-163-241	FED GRTS NON/CAP-RES FOR PU ST	93,860.00			93,860.00	
	Receipts	93,860.00	-	-	93,860.00	
001-163-340	REFUNDS					
001-163-401	ADMIN/MANAGERIAL/FOREMAN				0.00	
001-163-404	SALARIES/OFFICE CLERICAL	97,694.00			123,967.00	Payroll adjustments
001-163-405	SALARIES/ATTORNEY	62,501.00			62,501.00	
001-163-409	OTHER PROFESSIONAL SALARIES	46,350.00			47,741.00	
001-163-412	BAILIFF					
001-163-416	COUNTY PROSECUTOR	64,000.00			64,001.00	
001-163-417	PUBLIC DEFENDER	125,000.00			125,000.00	
001-163-427	OVERTIME-POLICE					
001-163-433	COUNTY PATROLMEN	0.00				
001-163-445	STATUTORY FEES	18,300.00			18,300.00	
001-163-465	STATE RETIREMENT MATCHING	66,877.00			76,823.00	
001-163-466	SOCIAL SECURITY MATCHING	31,659.00			33,776.00	
001-163-467	WORKERS' COMPENSATION	2,017.00			2,163.00	
001-163-468	GROUP INSURANCE	72,047.00			76,074.00	
001-163-469	UNEMPLOYMENT COMPENSATION					
001-163-476	MEALS AND LODGING	200.00			1,500.00	
001-163-477	TRAVEL IN PRIVATE VEHICLE	500.00	200.00		500.00	
001-163-480	TRAINING & SEMINARS	1,000.00	275.00		3,000.00	
	Total Personal Services	588,145.00	475.00	-	635,346.00	
001-163-501	POSTAGE AND BOX RENT	2,500.00	875.00		1,500.00	
001-163-502	TELEPHONE SERVICE	1,100.00	1,050.00		2,000.00	
001-163-504	INTERNET SERVICES	900.00	1,550.00		1,560.00	
001-163-510	HEAT LIGHT POWER GAS & WATER					
001-163-521	LEGAL ADVERTISING	0.00				
001-163-533	RENTAL OF OFFICE EQUIPMENT	2,800.00	2,650.00		3,400.00	
001-163-540	MAINTENANCE OF BUILDINGS					
001-163-542	VEHICLE REPAIRS					
001-163-543	REPAIRS/OFFICE FURN & EQUIP					
001-163-544	MAINTENANCE AGREEMENT	3,500.00	1,930.00		2,500.00	
001-163-550	LEGAL FEES	10,000.00	5,700.00		8,000.00	
001-163-552	MEDICAL FEES	2,000.00	280.00		2,000.00	
001-163-556	PROFESSIONAL FEES & OTHER SERV	500.00	245.00		500.00	
001-163-570	INSURANCE & FIDELITY	163.00	325.00		325.00	
001-163-571	DUES AND SUBSCRIPTIONS		100.00		100.00	
001-163-593	WATER	250.00	210.00		250.00	
001-163-	HOUSING JUVENILES/HOUSE ARREST	100,000.00	15,000.00		50,000.00	
001-163-594	DRUG TESTING	5,000.00	650.00		2,500.00	
001-163-599	OTHER CONTRACTUAL SERVICES	500.00	2,000.00		2,000.00	
	Total Contractual Services	129,213.00	32,565.00	-	76,635.00	
001-163-600	RECORD BOOKS, BINDERS & DOCKET					
001-163-601	LAW LIBRARY MATERIALS					
001-163-603	OFFICE SUPPLIES	9,000.00	3,000.00		5,000.00	

Attachment: FY 2020 Budget - Final (9950 : Delete #5708 & 5712 for setting tax levy and budget for FY2019-2020)

BUDGET WORKPAPERS FY 2019-2020
Hancock County Budget Worksheet FY 2018-2019

		FY 2018-19	ESTIMATE 18-19	DEPT	RECOMMENDED			
Account	Objective	BUDGET	ACTUAL	REQUEST	BUDGET			
001-163-610	PROFESSIONAL SUPPLIES	0.00						
001-163-641	BUILDING REPAIRS & SUPPLIES							
001-163-671	GASOLINE	700.00	780.00		800.00			
001-163-694	FOOD FOR PRISONERS							
	Total Consumable Supplies	9,700.00	3,780.00	-	5,800.00			
001-163-919	FURNITURE & EQUIP <$5,000	5,000.00	850.00		5,000.00			
	Total Youth Court Revenues				93,860.00			
	Total Youth Court Expenses	732,058.00	37,670.00	-	722,781.00			
GENERAL FUND	LUNACY DEPT							
001-165-413	CRT APPT CUSTODIAL FEE	6,000.00			6,000.00			
001-165-442	CHAN CT COMMITMENT FEES	25,000.00			24,800.00			
001-165-445	STATUTORY FEES							
001-165-465	STATE RETIREMENT MATCHING	7,375.00			8,230.00	Kellar/Thriffiley		
001-165-466	SOCIAL SECURITY MATCHING	3,520.00			3,620.00	Kellar/Thriffiley		
001-165-467	WORKERS' COMPENSATION	250.00			250.00			
001-165-468	GROUP INSURANCE				4,318.00			
001-165-477	TRAVEL IN PRIVATE VEHICLE	600.00	880.00	825.00	825.00			
	Total Personal Services	42,745.00	880.00	825.00	48,043.00			
001-165-550	LEGAL FEES	12,000.00	12,000.00	12,000.00	24,000.00	PJ Mauffray alcohol 50@ $150 per cas		
001-165-552	MEDICAL FEES							
	Total Contractual Services	12,000.00	12,000.00	12,000.00	24,000.00			
001-165-701	APPROPRIATIONS	131,940.00	131,940.00		65,970.00			
	Total Grants & Subsidies	131,940.00	131,940.00	-	65,970.00			
	Total Lunacy Dept Expenses	186,685.00	144,820.00	12,825.00	138,013.00			
GENERAL FUND	JUSTICE COURT							
001-166-400	SALARIES/OFFICIALS	134,100.00			138,124.00	Senate Bill raise		
001-166-401	ADMIN/MANAGERIAL/FOREMAN	32,136.00			80,691.00	Possible new hire		
001-166-402	DEPUTY CLERKS	103,928.00			154,314.00	Payroll adjustments		
001-166-412	BAILIFF	5,720.00			5,720.00			
001-166-433	COUNTY PATROLMEN							
001-166-465	STATE RETIREMENT MATCHING	43,658.00			57,096.00			
001-166-466	SOCIAL SECURITY MATCHING	21,105.00			25,541.00			
001-166-467	WORKERS' COMPENSATION	1,457.00			1,763.00			
001-166-468	GROUP INSURANCE	61,767.00			85,434.00			
001-166-469	UNEMPLOYMENT COMPENSATION							
001-166-476	MEALS AND LODGING	500.00	-		2,000.00			
001-166-480	TRAINING & SEMINARS	1,000.00	100.00		2,000.00			
	Total Personal Services	405,371.00	100.00	-	552,683.00			
001-166-501	POSTAGE AND BOX RENT	6,000.00	6,250.00		6,200.00			
001-166-502	TELEPHONE SERVICE	450.00	300.00		1,050.00			
001-166-510	HEAT LIGHT POWER GAS & WATER							
001-166-530	RENTAL OF BLDG & LAND							
001-166-533	RENTAL OF OFFICE EQUIPMENT	1,500.00	1,560.00		1,500.00			
001-166-539	JANITORIAL CONTRACT	1,500.00	1,787.00		1,800.00			
001-166-544	MAINTENANCE AGREEMENT	3,750.00	3,840.00		3,800.00			
001-166-550	LEGAL FEES							
001-166-552	MEDICAL FEES	90.00	100.00		100.00			
001-166-556	PROFESSIONAL FEES & OTHER SERV	500.00	52.00		1,000.00			
001-166-570	INSURANCE & FIDELITY	1,175.00	989.00		2,700.00			
001-166-571	DUES AND SUBSCRIPTIONS	1,000.00	1,050.00		1,050.00			
001-166-591	GARBAGE PICKUP							
001-166-592	LAUNDRY SERVICE							
001-166-593	WATER	100.00	50.00		100.00			
001-166-596	WASTE SERVICE							
001-166-599	OTHER CONTRACTUAL SERVICES	1,500.00	25.00		500.00			
	Total Contractual Services	17,565.00	16,003.00	-	19,800.00			
001-166-603	OFFICE SUPPLIES	4,500.00	4,000.00		6,000.00			
001-166-610	PROFESSIONAL SUPPLIES				1,500.00			
001-166-645	JANITORIAL SUPPLIES	100.00	18.00		500.00			
	Total Consumable Supplies	4,600.00	4,018.00	-	8,000.00			
	Total Justice Court Expenses	427,536.00	20,121.00	-	580,483.00			

Attachment: FY 2020 Budget - Final (9950 : Delete #5708 & 5712 for setting tax levy and budget for FY2019-2020)

Account	Objective	FY 2018-19 BUDGET	ESTIMATE 18-19 ACTUAL	DEPT REQUEST	RECOMMENDED BUDGET
GENERAL FUND	CORONER				
001-167-443	CORONERS INQUEST FEES	45,000.00			58,500.00
001-167-445	STATUTORY FEES	10,800.00			12,501.00
001-167-465	STATE RETIREMENT MATCHING	9,017.00			12,355.00
001-167-466	SOCIAL SECURITY MATCHING	4,270.00			5,432.00
001-167-467	WORKERS' COMPENSATION	261.00			331.00
001-167-468	GROUP INSURANCE	90.00			90.00
001-167-476	MEALS AND LODGING				
001-167-477	TRAVEL IN PRIVATE VEHICLE				
001-167-480	TRAINING & SEMINARS				
	Total Personal Services	69,438.00	-	-	89,209.00
001-167-501	POSTAGE AND BOX RENT	50.00	-		50.00
001-167-502	TELEPHONE SERVICE	1,050.00	1,020.00		1,050.00
001-167-510	HEAT LIGHT POWER GAS & WATER				
001-167-542	VEHICLE REPAIRS	500.00	-		500.00
001-167-561	INQUEST & AUTOPSIES	45,000.00	35,000.00		42,000.00
001-167-570	INSURANCE & FIDELITY	175.00	175.00		700.00
	Total Contractual Services	46,775.00	36,195.00	-	44,300.00
001-167-603	OFFICE SUPPLIES	600.00	360.00		600.00
001-167-610	PROFESSIONAL SUPPLIES	1,000.00	850.00		1,000.00
001-167-671	GASOLINE	1,200.00	500.00		1,000.00
	Total Consumable Supplies	2,800.00	1,710.00	-	2,600.00
001-167-919	FURNITURE & EQUIP < $5,000		-		
	Total Capital Outlay	-	-	-	0.00
	Total Coroner Expenses	119,013.00	37,905.00	-	136,109.00
GENERAL FUND	DISTRICT ATTORNEY'S OFFICE				
001-168-404	SALARIES/OFFICE CLERICAL	34,643.00			35,693.00
001-168-465	STATE RETIREMENT MATCHING	5,598.00			6,211.00
001-168-466	SOCIAL SECURITY MATCHING	2,650.00			2,731.00
001-168-467	WORKERS' COMPENSATION	183.00			189.00
001-168-468	GROUP INSURANCE	90.00			10,371.00
001-168-469	UNEMPLOYMENT COMPENSATION				
	Total Personal Services	43,164.00	-	-	55,195.00
001-168-501	POSTAGE AND BOX RENT	300.00	150.00	300.00	300.00
001-168-502	TELEPHONE SERVICE	200.00	152.00	200.00	200.00
001-168-504	INTERNET SERVICES	850.00	952.92	850.00	1,000.00
001-168-533	RENTAL OF OFFICE EQUIPMENT	2,400.00	2,528.00	3,050.00	3,313.00
001-168-544	MAINTENANCE AGREEMENT	800.00	1,100.00	1,350.00	1,300.00
001-168-599	OTHER CONTRACTUAL SERVICES	50.00	25.00	60.00	50.00
	Total Contractual Services	4,600.00	4,907.92	5,810.00	6,163.00
001-168-603	OFFICE SUPPLIES		-	500.00	
		-	-	500.00	0.00
	Total District Atty's Office Expenses	47,764.00	4,907.92	6,310.00	61,358.00
GENERAL FUND	COUNTY PROSECUTOR				
001-169-402	DEPUTY CLERKS	26,780.00			27,594.00
001-169-416	COUNTY PROSECUTOR	55,000.00			68,077.00
001-169-439	SECRETARIAL ALLOWANCE	0.00			
001-169-465	STATE RETIREMENT MATCHING	13,216.00			16,647.00
001-169-466	SOCIAL SECURITY MATCHING	6,256.00			7,319.00
001-169-467	WORKERS' COMPENSATION	338.00			389.00
001-169-468	GROUP INSURANCE	18,423.00			18,423.00
001-169-469	UNEMPLOYMENT COMPENSATION				
001-169-550	LEGAL FEES			1,500.00	1,500.00
001-169-571	DUES/SUBSCRIPTIONS				50.00
001-169-603	OFFICE SUPPLIES	400.00	500.00	1,500.00	1,000.00
	Total County Prosecutor Expenses	120,413.00	500.00	3,000.00	140,999.00

Attachment: FY 2020 Budget - Final (9950 : Delete #5708 & 5712 for setting tax levy and budget for FY2019-2020)

		FY 2018-19	ESTIMATE 18-19	DEPT	RECOMMENDED	
Account	Objective	BUDGET	ACTUAL	REQUEST	BUDGET	
GENERAL FUND	PUBLIC DEFENDER					
001-170-417	PUBLIC DEFENDER	105,000.00		117,750.00	110,990.00	Holcomb Add $6,000. for revocations
001-170-465	STATE RETIREMENT MATCHING	16,968.00		20,488.50	19,312.00	
001-170-466	SOCIAL SECURITY MATCHING	8,033.00		9,007.88	8,491.00	
001-170-467	WORKERS' COMPENSATION	375.00		425.00	396.00	
001-170-468	GROUP INSURANCE				4,026.00	
001-170-501	POSTAGE AND BOX RENT			1,440.00		
001-170-502	TELEPHONE SERVICE			1,800.00		
001-170-504	INTERNET SERVICE			720.00		
001-170-603	OFFICE SUPPLIES			6,300.00		
001-170-671	GASOLINE			1,540.80		
	Total Public Defender Expenses	130,376.00	-	159,472.18	143,215.00	
GENERAL FUND	ELECTIONS					
001-180-299	OTHER STATE SOURCES	-	-	-	0.00	
	Receipts	-	-	-	0.00	
001-180-426	OVERTIME-CLERKS	1,800.00	-	1,800.00		
001-180-439	SECRETARIAL ALLOWANCE					
001-180-447	ATTENDING BOARD MEETING					
001-180-459	ELECTION FEES	89,700.00			89,700.00	
001-180-465	STATE RETIREMENT MATCHING	2,712.00			2,920.00	
001-180-466	SOCIAL SECURITY MATCHING	6,862.00			6,862.00	
001-180-467	WORKERS' COMPENSATION	474.00			474.00	
001-180-468	GROUP INSURANCE	37,619.00			24,037.00	
001-180-476	MEALS AND LODGING	1,000.00	-		500.00	
001-180-477	TRAVEL IN PRIVATE VEHICLE	1,500.00	1,000.00	1,500.00	1,200.00	
001-180-480	TRAINING & SEMINARS	2,000.00	1,600.00	2,500.00	2,000.00	
	Total Personal Services	143,667.00	2,600.00	4,000.00	127,693.00	
001-180-501	POSTAGE AND BOX RENT	3,000.00	2,000.00	3,000.00	2,400.00	
001-180-510	HEAT LIGHT POWER GAS & WATER					
001-180-521	LEGAL ADVERTISING	3,000.00	1,500.00	3,000.00	3,000.00	
001-180-523	OTHER ADVERTISING & CONT PRINT					
001-180-530	RENTAL OF BLDG & LAND	2,000.00	2,000.00	2,000.00	2,000.00	
001-180-533	RENTAL OF OFFICE EQUIPMENT	1,200.00	1,104.00	1,200.00	1,150.00	
001-180-540	MAINTENANCE OF BUILDINGS					
001-180-543	REPAIRS/OFFICE FURN & EQUIP					
001-180-544	MAINTENANCE CONTRACT	13,000.00	11,500.00	17,000.00	17,000.00	
001-180-550	LEGAL FEES					
001-180-573	ELECTION WORKERS' FEES	60,000.00	65,000.00		65,000.00	
	Total Contractual Services	82,200.00	83,104.00	26,200.00	90,550.00	
001-180-603	OFFICE SUPPLIES	12,000.00	12,000.00	20,000.00	12,000.00	
001-180-639	SIGNS	-				
	Total Consumable Supplies	12,000.00	12,000.00	20,000.00	12,000.00	
001-180-920	FURNITURE & EQUIP > $5,000	-			0.00	
	Total Capital Outlay	-	-	-	0.00	
	Total Election Expenses	237,867.00	97,704.00	50,200.00	230,243.00	
GENERAL FUND	SHERIFF'S DEPARTMENT					
001-200-241	FED GRTS NON/CAP-RES FOR PU ST	15,000.00	18,000.00		16,000.00	
001-200-269	STATE GRTS NON/CAP-RES FOR PS					
200-299	Receipts	15,000.00	18,000.00	-	16,000.00	
001-200-340	REFUNDS	70,000.00			125,000.00	2 School resource officers
001-200-383	SALE OF PERSONAL PROPERTY		12,854.00			
001-200-385	COMP FOR LOSS OF CAPITAL ASSET		6,819.00			
001-200-387	TRANSFERS IN FROM GOVT FUNDS	980,000.00			1,020,000.00	
300-3999	Receipts	1,050,000.00	19,673.00	-	1,145,000.00	
	Total Sheriff's Dept Receipt	1,065,000.00	37,673.00	-	1,161,000.00	
001-200-400	SALARIES/OFFICIALS	100,000.00			115,600.00	
001-200-401	ADMIN/MANAGERIAL/FOREMAN	171,462.00			235,342.00	
001-200-404	SALARIES/OFFICE CLERICAL	187,353.00			191,942.00	
001-200-408	SALARIES/DATA PROCESSING					

Attachment: FY 2020 Budget - Final (9950 : Delete #5708 & 5712 for setting tax levy and budget for FY2019-2020)

Account	Objective	FY 2018-19 BUDGET	ESTIMATE 18-19 ACTUAL	DEPT REQUEST	RECOMMENDED BUDGET			
001-200-426	OVERTIME-CLERICAL	1,000.00			1,000.00			
001-200-427	OVERTIME-POLICE	60,000.00			100,000.00			
001-200-433	COUNTY PATROLMEN	1,784,800.00			1,815,937.00			
001-200-465	STATE RETIREMENT MATCHING	362,568.00			417,395.00			
001-200-466	SOCIAL SECURITY MATCHING	176,227.00			188,100.00			
001-200-467	WORKERS' COMPENSATION	82,656.00			88,493.00			
001-200-468	GROUP INSURANCE	429,439.00			514,478.00			
001-200-469	UNEMPLOYMENT COMPENSATION							
001-200-476	MEALS AND LODGING	9,000.00	4,500.00		6,000.00			
001-200-480	TRAINING & SEMINARS	22,000.00	15,000.00		22,000.00			
001-200-499	OTHER PERSONAL SERVICES					-		
	Total Personal Services	3,386,505.00	19,500.00	-	3,696,287.00			
001-200-501	POSTAGE AND BOX RENT	1,000.00	1,300.00		1,500.00			
001-200-502	TELEPHONE SERVICE	95,000.00	90,000.00		110,000.00			
001-200-504	INTERNET SERVICES	13,000.00	6,000.00		0.00			
001-200-510	HEAT LIGHT POWER GAS & WATER	160,000.00	106,000.00					
001-200-521	LEGAL ADVERTISING							
001-200-530	RENTAL OF BLDG & LAND							
001-200-533	RENTAL OF OFFICE EQUIPMENT	10,000.00	10,000.00		10,000.00			
001-200-539	JANITORIAL CONTRACTUAL	1,100.00	900.00		0.00			
001-200-540	MAINTENANCE OF BUILDINGS	2,000.00	38.00		0.00			
001-200-542	VEHICLE REPAIRS	50,000.00	30,000.00		46,000.00			
001-200-544	MAINTENANCE AGREEMENT	8,500.00	7,200.00		8,500.00			
001-200-547	COMPUTER REPAIRS	0.00			0.00			
001-200-550	LEGAL FEES	15,000.00	28,000.00		30,000.00			
001-200-552	MEDICAL FEES	2,000.00	620.00		1,000.00			
001-200-556	PROFESSIONAL FEES & OTHER SERV	5,000.00	5,000.00		5,000.00			
001-200-562	EVIDENCE TESTING	15,000.00	13,380.00		14,000.00			
001-200-570	INSURANCE & FIDELITY	24,500.00	24,500.00		26,275.00			
001-200-571	DUES AND SUBSCRIPTIONS	1,300.00	1,279.00		1,300.00			
001-200-593	WATER	1,500.00	1,000.00		1,500.00			
001-200-596	WASTE SERVICES	800.00	800.00		1,000.00			
001-200-599	OTHER CONTRACTUAL SERVICES	12,000.00	12,000.00		12,000.00			
	Total Contractual Services	417,700.00	338,017.00	-	268,075.00			
001-200-603	OFFICE SUPPLIES	11,000.00	10,500.00		11,000.00			
001-200-607	DOG FOOD				2,500.00			
001-200-613	LAW ENFORCEMENT SUPPLIES	18,000.00	28,000.00		28,000.00			
001-200-616	TRAINING SUPPLIES							
001-200-619	AMMUNITION	22,000.00	12,000.00		12,000.00			
001-200-641	BUILDING REPAIRS & SUPPLIES				0.00			
001-200-642	PAINTS & PRESERVATIVES	500.00			0.00			
001-200-645	JANITORIAL SUPPLIES	500.00			0.00			
001-200-669	LICENSE TAGS	800.00	800.00		800.00			
001-200-671	GASOLINE	200,000.00	200,000.00		225,000.00			
001-200-680	TIRES AND TUBES	24,000.00	20,000.00		26,000.00			
001-200-681	REPAIR & REPLACEMENT PARTS	60,000.00	41,000.00		45,000.00			
001-200-691	UNIFORMS	30,000.00	25,000.00		30,000.00			
001-200-695	EXPENSES FOR K-9	3,000.00	3,000.00		3,000.00			
001-200-699	OTHER CONSUMABLE SUPPLIES	6,000.00	5,000.00		6,000.00			
	Total Consumable Supplies	375,800.00	345,300.00	-	389,300.00			
001-200-915	VEHICLES							
001-200-919	FURNITURE & EQUIP < $5,000				9,400.00			
		-	-	-	9,400.00			
	Total Sheriff's Dept Expenses	4,180,005.00	702,817.00	-	4,363,062.00			
GENERAL FUND	RESERVE ACADEMY							
001-201-356	ACADEMY RECEIPTS	4,000.00	2,670.00		4,000.00			
	Receipts	4,000.00	2,670.00	-	4,000.00			
001-201-593	WATER	200.00			200.00			
001-201-596	WASTE SERVICE	70.00			70.00			
	Total Contractual Services	270.00	-	-	270.00			
001-201-613	LAW ENFORCEMENT SUPPLIES	4,100.00			4,100.00			
001-201-616	TRAINING SUPPLIES	2,100.00			2,100.00			
001-201-691	UNIFORMS	1,800.00			1,800.00			
001-201-699	OTHER CONSUMABLE SUPPLIES	100.00			100.00			
	Total Consumable Supplies	8,000.00	-	-	8,100.00			

Attachment: FY 2020 Budget - Final (9950 : Delete #5708 & 5712 for setting tax levy and budget for FY2019-2020)

Account	Objective	FY 2018-19 BUDGET	ESTIMATE 18-19 ACTUAL	DEPT REQUEST	RECOMMENDED BUDGET
	Total Reserve Academy Expenses	8,270.00	-	-	8,370.00
GENERAL FUND	PATROLLING NASA				
001-205-241	FED GRTS NON/CAP-RES FOR PU ST	285,582.00			291,051.24
	Receipts	285,582.00	-	-	291,051.24
001-205-433	COUNTY PATROLMEN	136,619.00			145,071.00
001-205-465	STATE RETIREMENT MATCHING	22,078.00			25,242.00
001-205-466	SOCIAL SECURITY MATCHING	10,451.00			11,098.00
001-205-467	WORKERS' COMPENSATION	5,272.00			5,598.00
001-205-468	GROUP INSURANCE	28,883.00			26,565.00
	Total Personal Services	203,303.00	-	-	213,574.00
001-205-542	VEHICLE REPAIRS	12,000.00			12,000.00
001-205-570	INSURANCE & FIDELITY				
	Total Contractual Services	12,000.00	-	-	12,000.00
001-205-671	GASOLINE	32,000.00			32,000.00
	Total Consumable Supplies	32,000.00	-	-	32,000.00
001-205-915	VEHICLE	84,000.00	-		28,000.00
	Total Patrolling NASA Expenses	331,303.00	-	-	285,574.00
GENERAL FUND	PATROLLING DIAMONDHEAD				
001-206-241	FED GRTS NON/CAP-RES FOR PU ST				
001-206-300	LOCAL SOURCES	695,294.00			704,533.00
	Receipts	695,294.00	-	-	704,533.00
001-206-427	OVERTIME-POLICE	38,000.00			38,000.00
001-206-433	COUNTY PATROLMEN	426,024.00			439,059.00
001-206-465	STATE RETIREMENT MATCHING	74,986.00			83,008.00
001-206-466	SOCIAL SECURITY MATCHING	35,498.00			36,495.00
001-206-467	WORKERS' COMPENSATION	17,907.00			18,410.00
001-206-468	GROUP INSURANCE	116,621.00			103,946.00
	Total Personal Services	709,036.00	-	-	718,918.00
001-206-570	INSURANCE & FIDELITY	2,100.00	-		2,100.00
	Total Contractual Services	2,100.00	-	-	2,100.00
	Total Patrolling Diamondhead Expense	711,136.00	-	-	721,018.00
GENERAL FUND	DUI GRANT				
001-209-241	FED GRTS NON/CAP-RES FOR PU ST	79,820.00	80,000.00		84,350.96
	Receipts	79,820.00	80,000.00	-	84,350.96
001-209-427	OVERTIME-POLICE	5,500.00			5,500.00
001-209-433	COUNTY PATROLMEN	68,319.00			70,336.00
001-209-465	STATE RETIREMENT MATCHING	11,929.00			13,195.00
001-209-466	SOCIAL SECURITY MATCHING	5,647.00			5,801.00
001-209-467	WORKERS' COMPENSATION	2,849.00			2,927.00
001-209-468	GROUP INSURANCE	8,143.00			16,105.00
001-209-480	TRAINING & SEMINARS				
	Total Personal Services	102,387.00	-	-	113,864.00
001-209-570	INSURANCE & FIDELITY				
001-209-599	OTHER CONTRACTUAL SERVICES				0.00
	Total Contractual Services	-	-	-	0.00
001-209-699	OTHER CONSUMABLE SUPPLIES	-		-	0.00
	Total Consumable Supplies	-	-	-	0.00
001-209-919	FURNITURE & EQUIP < $5,000		-		
	Total Capital Outlay	-	-	-	0.00
	Total DUI Grant Expenses	102,387.00	-	-	113,864.00
GENERAL FUND	DOMESTIC VIOLENCE GRANT				
001-211-241	FED GRTS NON/CAP-RES FOR PU ST	44,314.00	38,000.00		45,815.00
	Receipts	44,314.00	38,000.00	-	45,815.00
001-211-427	OVERTIME-POLICE				
001-211-433	COUNTY PATROLMEN	40,327.00			41,548.00
001-211-465	STATE RETIREMENT MATCHING	6,517.00			7,229.00

Attachment: FY 2020 Budget - Final (9950 : Delete #5708 & 5712 for setting tax levy and budget for FY2019-2020)

		FY 2018-19	ESTIMATE 18-19	DEPT	RECOMMENDED			
Account	Objective	BUDGET	ACTUAL	REQUEST	BUDGET			
001-211-466	SOCIAL SECURITY MATCHING	3,085.00			3,178.00			
001-211-467	WORKERS' COMPENSATION	1,556.00			1,603.00			
001-211-468	GROUP INSURANCE	8,053.00			8,053.00			
001-211-477	MILES PERSONAL VEHICLES							
	Total Personal Services	59,538.00	-	-	61,611.00			
001-211-599	OTHER CONTRACTUAL SERVICES							
001-211-603	OFFICE SUPPLIES		-					
001-211-699	OTHER CONSUMABLE SUPPLIES		-					
	Total Consumable Supplies	-	-	-	0.00			
001-211-919	FURNITURE & EQUIP < $5,000		-					
	Total Capital Outlay	-	-	-	0.00			
	Total Dom Vio Grant Expenses	59,538.00	-	-	61,611.00			
GENERAL FUND	OCCUPANT PROTECTION GRANT							
001-212-241	FED GRTS NON/CAP-RES FOR PU ST	5,000.00	5,000.00		1,483.00			
	Receipts	5,000.00	5,000.00	-	1,483.00			
001-212-427	OVERTIME-POLICE	5,000.00			1,483.00			
001-212-465	STATE RETIREMENT MATCHING	800.00			258.00			
001-212-466	SOCIAL SECURITY MATCHING	383.00			113.50			
001-212-467	WORKERS' COMPENSATION	183.00			58.00			
001-212-468	GROUP INSURANCE							
001-212-480	TRAINING & SEMINARS		-					
	Total Personal Services	6,366.00	-	-	1,912.50			
001-212-699	OTHER CONSUMABLE SUPPLIES	-	-	-	0.00			
	Total Consumable Supplies	-	-	-	0.00			
	Total Occ Prot Grant Expenses	6,366.00	-	-	1,912.50			
GENERAL FUND	RECORDS MGT/INTERACT							
001-214-276	STATE GRTS NON/CAP-RES FOR PU ST							
	Receipts	-	-	-	0.00			
001-214-502	TELEPHONE SERVICE	32,916.00	32,916.00		32,916.00			
	Disbursements	32,916.00	32,916.00	-	32,916.00			
	Total Bulletproof Vest Fund Expenses	32,916.00	32,916.00	-	32,916.00			
GENERAL FUND	BULLETPROOF VEST GRANT							
001-215-241	FED GRTS NON/CAP-RES FOR PU ST	11,970.00	6,012.00		11,970.00			
	Receipts	11,970.00	6,012.00	-	11,970.00			
001-215-920	FURNITURE & EQUIP >$5,000	11,970.00	12,240.00		24,480.00			
	Disbursements	11,970.00	12,240.00	-	24,480.00			
	Total Bulletproof Vest Fund Expenses	11,970.00	12,240.00	-	24,480.00			
GENERAL FUND	HOMELAND SECURITY							
001-219-269	STATE GRTS NON/CAP-RES FOR PS	64,000.00	5,700.00	-	0.00			
	Receipts	64,000.00	5,700.00	-	0.00			
001-219-427	OVERTIME-POLICE	64,000.00		-				
001-219-465	STATE RETIREMENT MATCHING	10,250.00		-				
001-219-466	SOCIAL SECURITY MATCHING	4,900.00		-				
001-219-467	WORKERS' COMPENSATION	2,176.00						
001-219-468	GROUP INSURANCE	2,000.00						
	Total Personal Services	83,326.00	-	-	0.00			
001-219-919	FURNITURE & EQUIP < $5,000	-		-	0.00			
001-219-951	TRANSFERS OUT TO GOV'T FUNDS		-					
	Total Capital Outlay	-	-	-	0.00			
	Total Project Safe N'hoods Expenses	83,326.00	-	-	0.00			
GENERAL FUND	IMPRISONMENT EXPENSE							
001-220-321	HOUSING PRISONERS	625,000.00	725,000.00		700,000.00			

Attachment: FY 2020 Budget - Final (9950 : Delete #5708 & 5712 for setting tax levy and budget for FY2019-2020)

		FY 2018-19	ESTIMATE 18-19	DEPT	RECOMMENDED			
Account	Objective	BUDGET	ACTUAL	REQUEST	BUDGET			
001-220-340	REFUNDS							
001-220-387	TRANSFERS IN FROM GOVT FUNDS							
	Receipts	625,000.00	725,000.00	-	700,000.00			
001-220-401	ADMIN/MANAGERIAL/FOREMAN	215,890.00			222,335.00			
001-220-404	SALARIES/OFFICE CLERICAL	107,288.00			146,314.00			
001-220-408	SALARIES/DATA PROCESSING							
001-220-409	OTHER PROFESSIONAL SALARIES							
001-220-427	OVERTIME-POLICE	25,000.00			25,000.00			
001-220-432	SALARIES/JAILERS	1,303,139.00			1,348,149.00			
001-220-465	STATE RETIREMENT MATCHING	254,545.00			287,416.00			
001-220-466	SOCIAL SECURITY MATCHING	126,326.00			133,247.00			
001-220-467	WORKERS' COMPENSATION	60,151.00			62,342.00			
001-220-468	GROUP INSURANCE	329,204.00			390,431.00			
001-220-469	UNEMPLOYMENT COMPENSATION							
001-220-476	MEALS AND LODGING	2,500.00	1,200.00		2,500.00			
001-220-480	TRAINING & SEMINARS	3,500.00	2,500.00		3,500.00			
	Total Personal Services	2,427,543.00	3,700.00	-	2,621,234.00			
001-220-501	POSTAGE AND BOX RENT	600.00	930.00		950.00			
001-220-502	TELEPHONE SERVICE	20,000.00	8,500.00		0.00			
001-220-510	HEAT LIGHT POWER GAS & WATER	160,000.00			320,000.00			
001-220-511	GARBAGE DISPOSAL							
001-220-521	LEGAL ADVERTISING							
001-220-533	RENTAL OF OFFICE EQUIPMENT	3,500.00	3,500.00		3,500.00			
001-220-539	JANITORIAL CONTRACT	1,000.00	500.00		2,200.00			
001-220-540	MAINTENANCE OF BUILDINGS	27,500.00			28,000.00			
001-220-542	VEHICLE REPAIRS	1,000.00			0.00			
001-220-544	MAINTENANCE AGREEMENT	50,000.00	50,000.00		66,000.00			
001-220-552	MEDICAL FEES	100,000.00	30,000.00		75,000.00			
001-220-556	PROFESSIONAL FEES & OTHER SERV	1,500.00	-		0.00			
001-220-570	INSURANCE & FIDELITY	8,900.00	8,775.00		8,900.00			
001-220-571	DUES AND SUBSCRIPTIONS	250.00	30.00		250.00			
001-220-591	GARBAGE PICKUP	3,900.00	3,900.00		4,000.00			
001-220-593	WATER	500.00	500.00		1,000.00			
001-220-599	OTHER CONTRACTUAL SERVICES	75,000.00	75,000.00		75,000.00			
	Total Contractual Services	453,650.00	181,635.00	-	584,800.00			
001-220-603	OFFICE SUPPLIES	8,000.00	7,000.00		7,000.00			
001-220-610	PROFESSIONAL SUPPLIES							
001-220-613	LAW ENFORCEMENT SUPPLIES	4,000.00	4,000.00		7,000.00			
001-220-641	BUILDING REPAIRS & SUPPLIES	20,000.00	18,000.00		20,000.00			
001-220-642	PAINTS& PRESERVATIVES	0.00			500.00			
001-220-643	HARDWARE, PLUMBING, & ELEC SUPP	250.00	300.00		500.00			
001-220-644	SMALL TOOLS	500.00	400.00		500.00			
001-220-645	JANITORIAL SUPPLIES	25,000.00	25,000.00		25,000.00			
001-220-671	GASOLINE	25,000.00	30,000.00		0.00			
001-220-680	TIRES AND TUBES	4,000.00	1,000.00		0.00			
001-220-681	REPAIR & REPLACEMENT PARTS	3,500.00	3,500.00		3,500.00			
001-220-690	COMPUTER SUPPLIES	4,000.00	4,000.00		5,000.00			
001-220-691	UNIFORMS	5,000.00	5,500.00		8,000.00			
001-220-692	CLOTHES & DRY GOODS FOR PRSNER	10,000.00	8,000.00		10,000.00			
001-220-694	FOOD FOR PRISONERS	230,000.00			230,000.00			
001-220-696	DRUGS & MEDICINE	60,000.00	40,000.00		60,000.00			
001-220-697	SUPPLIES FOR KITCHEN	2,000.00	1,000.00		2,000.00			
001-220-699	OTHER CONSUMABLE SUPPLIES	1,000.00	10.00		1,000.00			
	Total Consumable Supplies	402,250.00	147,710.00	-	380,000.00			
	Total Imprisonment Expenses	3,283,443.00	333,045.00	-	3,586,034.00			
GENERAL FUND	INMATE MEDICAL							
001-222-404	SALARIES/OFFICE CLERICAL	35,360.00			37,513.00			
001-222-409	OTHER PROFESSIONAL SALARIES	196,016.00			210,580.00			
001-222-426	OVERTIME	9,000.00			7,000.00			
001-222-465	STATE RETIREMENT MATCHING	38,845.00			43,342.00			
001-222-466	SOCIAL SECURITY MATCHING	18,618.00			19,515.00			
001-222-467	WORKERS' COMPENSATION	7,489.00			7,836.00			
001-222-468	GROUP INSURANCE	16,285.00			16,285.00			
001-222-469	UNEMPLOYMENT COMPENSATION							
001-222-476	MEALS AND LODGING	1,000.00		1,000.00	1,000.00			

Attachment: FY 2020 Budget - Final (9950 : Delete #5708 & 5712 for setting tax levy and budget for FY2019-2020)

BUDGET WORKPAPERS FY 2019-2020
Hancock County Budget Worksheet FY 2018-2019

Account	Objective	FY 2018-19 BUDGET	ESTIMATE 18-19 ACTUAL	DEPT REQUEST	RECOMMENDED BUDGET
001-222-480	TRAINING & SEMINARS	2,000.00		2,000.00	2,000.00
	Total Personal Services	324,613.00	-	3,000.00	345,071.00
001-222-501	POSTAGE AND BOX RENT				
001-222-502	TELEPHONE SERVICE				
001-222-533	RENTAL OF OFFICE EQUIPMENT	1,200.00		1,200.00	1,200.00
001-222-540	MAINTENANCE OF BUILDINGS				
001-222-542	VEHICLE REPAIRS				
001-222-544	MAINTENANCE AGREEMENT	600.00		600.00	600.00
001-222-552	MEDICAL FEES				
001-222-556	PROFESSIONAL FEES & OTHER SVCS	18,000.00		18,500.00	18,500.00
001-222-570	INSURANCE & FIDELITY	1,850.00		1,850.00	1,850.00
001-222-571	DUES AND SUBSCRIPTIONS				
001-222-593	WATER				
001-222-596	WASTE SERVICE	1,250.00		1,250.00	750.00
001-222-599	OTHER CONTRACTUAL SERVICES				
	Total Contractual Services	22,900.00	-	23,400.00	22,900.00
001-222-603	OFFICE SUPPLIES	3,000.00		3,000.00	3,000.00
001-222-609	SOFTWARE	4,200.00		4,200.00	4,200.00
001-222-610	PROFESSIONAL SUPPLIES	11,000.00		11,000.00	11,000.00
001-222-691	UNIFORMS	2,000.00		2,000.00	2,000.00
001-222-699	OTHER CONSUMABLE SUPPLIES	0.00		5.00	
	Total Consumable Supplies	20,200.00	-	20,205.00	20,200.00
001-222-919	FURNITURE & EQUIP < $5,000	3,500.00	-	3,500.00	3,500.00
	Total Capital Outlay	3,500.00	-	3,500.00	3,500.00
	Total Inmate Medical Expenses	371,213.00	-	50,105.00	391,671.00
GENERAL FUND	AMBULANCE SERVICES(EMSOF)				
001-240-276	STATE GRTS CAP-RES FOR PUB SFT	-	26,709.00		26,709.00
	Receipts	-	26,709.00	-	26,709.00
001-240-599	OTHER CONTRACTUAL SERVICES	6,920.00	6,920.00		6,920.00
	Total Contractual Services	6,920.00	6,920.00	-	6,920.00
001-240-616	TRAINING SUPPLIES				
	Total Consumable Supplies	-	-	-	0.00
001-240-701	APPROPRIATIONS				
	Total Grants & Subsidies	-	-	-	0.00
001-240-920	FURNITURE & EQUIP>$5,000	44,038.00			44,038.00
	Total Capital Outlay	44,038.00	-	-	44,038.00
	Total Ambulance Services Expenses	50,958.00	6,920.00	-	50,958.00
GENERAL FUND	EMERGENCY MANAGEMENT AGENCY				
001-260-248	FED GRTS CAP-RES FOR PUB SAFTY				
001-260-276	STATE GRTS CAP-RES FOR PUB SFT	39,418.00	48,082.00		51,705.00
200-299	Receipts	39,418.00	48,082.00	-	51,705.00
001-260-325	RECEIPTS FROM EMPLOYEE MEALS				
001-260-355	DONATIONS				
001-260-385	COMP FOR LOSS OF CAPITAL ASSET		-		
300-399	Receipts	-	-	-	0.00
	Total EMA Receipts	39,418.00	48,082.00	-	51,705.00
001-260-401	ADMIN/MANAGERIAL/FOREMAN	56,281.00			60,954.00
001-260-403	INVESTIGATORS/DETECTIVES	50,378.00			51,878.00
001-260-404	SALARIES/OFFICE CLERICAL	52,960.00			54,546.00
001-260-426	OVERTIME-CLERICAL	5,000.00			5,000.00
001-260-465	STATE RETIREMENT MATCHING	26,602.00			29,994.00
001-260-466	SOCIAL SECURITY MATCHING	12,593.00			13,187.00
001-260-467	WORKERS' COMPENSATION	4,057.00			4,283.00
001-260-468	GROUP INSURANCE	36,846.00			36,846.00
001-260-469	UNEMPLOYMENT COMPENSATION				
001-260-476	MEALS AND LODGING	1,500.00	775.00	1,500.00	1,000.00
001-260-480	TRAINING & SEMINARS	1,000.00	550.00	5,000.00	5,000.00
	Total Personal Services	247,217.00	1,325.00	6,500.00	262,688.00
001-260-501	POSTAGE AND BOX RENT	100.00	110.00	100.00	100.00
001-260-502	TELEPHONE SERVICE	5,500.00	2,510.00	3,900.00	3,900.00
001-260-503	NAWAS AT&T				

Attachment: FY 2020 Budget - Final (9950 : Delete #5708 & 5712 for setting tax levy and budget for FY2019-2020)

		FY 2018-19	ESTIMATE 18-19	DEPT	RECOMMENDED			
Account	Objective	BUDGET	ACTUAL	REQUEST	BUDGET			
001-260-510	HEAT LIGHT POWER GAS & WATER							
001-260-513	CABLE TELEVISION	1,800.00	1,850.00	1,887.00	1,850.00			
001-260-521	LEGAL ADVERTISING							
001-260-530	RENTAL OF BLDG & LAND							
001-260-533	RENTAL OF OFFICE EQUIPMENT	6,900.00	4,900.00	6,550.00	4,855.00			
001-260-534	RENTALS				100.00			
001-260-542	VEHICLE REPAIRS	500.00	300.00	800.00	800.00			
001-260-543	REPAIRS/OFFICE FURN & EQUIP							
001-260-544	MAINTENANCE AGREEMENT	3,500.00	3,500.00	3,500.00	8,395.00			
001-260-549	EQUIPMENT SERVICING	800.00	600.00	2,100.00	500.00			
001-260-552	MEDICAL FEES							
001-260-570	INSURANCE & FIDELITY	500.00	488.00	488.00	500.00			
001-260-571	DUES AND SUBSCRIPTIONS	2,300.00	1,700.00	1,680.00	1,680.00			
001-260-591	GARBAGE PICKUP							
001-260-593	WATER	200.00	150.00	171.00	175.00			
001-260-599	OTHER CONTRACTUAL SERVICES	7,500.00	7,440.00	7,955.00	7,500.00			
	Total Contractual Services	29,600.00	23,548.00	29,131.00	30,355.00			
001-260-603	OFFICE SUPPLIES	4,000.00	1,800.00	3,500.00	3,000.00			
001-260-613	LAW ENFORCEMENT SUPPLIES							
001-260-614	PHOTOGRAPHIC SUPPLIES							
001-260-617	EMERGENCY SHELTER SUPPLIES	0.00						
001-260-642	PAINTS& PRESERVATIVES	162.00	130.00	2,365.00	100.00			
001-260-643	HARDWARE, PLUMBING & ELEC SUPP	0.00		300.00	300.00			
001-260-645	JANITORIAL SUPPLIES							
001-260-669	LICENSE TAGS	50.00	12.00	76.00	76.00			
001-260-671	GASOLINE	11,000.00	10,000.00	11,000.00	11,000.00			
001-260-672	DIESEL FUEL	500.00	164.00	1,000.00	1,000.00			
001-260-673	LP GAS	3,000.00	3,000.00	3,000.00	3,000.00			
001-260-680	TIRES AND TUBES	1,000.00		1,000.00	1,000.00			
001-260-681	REPAIR & REPLACEMENT PARTS	2,000.00	1,800.00	2,000.00	2,000.00			
001-260-684	BATTERIES	500.00	350.00	500.00	500.00			
001-260-691	UNIFORMS	800.00	465.00	800.00	800.00			
001-260-699	OTHER CONSUMABLE SUPPLIES	500.00	500.00	500.00	500.00			
	Total Consumable Supplies	23,512.00	18,221.00	26,041.00	23,276.00			
001-260-919	FURNITURE & EQUIP < $5,000	5,956.00		7,543.00	7,543.00			
001-260-920	FURNITURE & EQUIP > $5,000	33,462.00		22,058.00	22,058.00			
001-260-922	OTHER CAPITAL OUTLAY >$ 5,000			12,040.00	12,040.00			
	Total Capital Outlay	39,418.00	-	41,641.00	41,641.00			
	Total EMA Expenses	339,747.00	43,094.00	103,313.00	357,960.00			
GENERAL FUND	CONSTABLES							
001-262-463	CONSTABLE FEES	85,000.00	85,000.00	85,000.00	105,000.00			
001-262-465	STATE RETIREMENT MATCHING	868.00	851.00	851.00	979.00			
001-262-466	SOCIAL SECURITY MATCHING	6,505.00	6,505.00	6,505.00	8,033.00			
001-262-467	WORKERS' COMPENSATION	3,280.00	3,280.00	3,280.00	4,053.00			
001-262-468	GROUP INSURANCE	270.00	216.00	216.00	270.00			
001-262-476	MEALS AND LODGING	1,000.00	500.00		1,000.00			
001-262-477	TRAVEL IN PRIVATE VEHICLE	500.00	215.00	800.00	500.00			
001-262-480	TRAINING & SEMINARS	1,000.00	400.00	3,000.00	1,200.00			
	Total Personal Services	98,423.00	96,967.00	99,652.00	121,035.00			
001-262-502	TELEPHONE SERVICE	1,000.00	1,000.00		1,000.00			
001-262-570	INSURANCE & FIDELITY				3,525.00			
001-262-571	DUES & SUBSCRIPTIONS	450.00						
001-262-599	OTHER CONTRACTUAL SERVICES							
	Total Contractual Services	1,450.00	1,000.00	-	4,525.00			
001-262-603	OFFICE SUPPLIES	100.00	-		100.00			
001-262-613	LAW ENFORCEMENT SUPPLIES	500.00	1,200.00	2,000.00	2,000.00			
001-262-691	UNIFORMS	500.00	570.00	1,000.00	1,500.00			
	Total Consumable Supplies	1,100.00	1,770.00	3,000.00	3,600.00			
	Total Constables Expenses	100,973.00	99,737.00	102,652.00	129,160.00			
GENERAL FUND	BSL ADD'L PRIVILEGE							
001-306-721	PRIVILEGE PASS THRU	2,300.00	2,500.00		2,500.00			

Attachment: FY 2020 Budget - Final (9950 : Delete #5708 & 5712 for setting tax levy and budget for FY2019-2020)

Account	Objective	FY 2018-19 BUDGET	ESTIMATE 18-19 ACTUAL	DEPT REQUEST	RECOMMENDED BUDGET			
	Disbursements	2,300.00	2,500.00	-	2,500.00			
GENERAL FUND	WAVELAND ADD'L PRIVILEGE							
001-308-721	PRIVILEGE PASS THRU	3,000.00	3,300.00		3,000.00			
	Disbursements	3,000.00	3,300.00	-	3,000.00			
GENERAL FUND	MARINA							
001-333-332	RENT	28,000.00	18,200.00		20,000.00			
	Receipts	28,000.00	18,200.00	-	20,000.00			
001-333-401	ADMIN/MANAGERIAL/FOREMAN	10,482.00			10,482.00			
001-333-466	SOCIAL SECURITY MATCHING	802.00			802.00			
001-333-467	WORKERS' COMPENSATION	343.00			343.00			
	Total Personal Services	11,627.00	-	-	11,627.00			
001-333-502	TELEPHONES							
001-333-510	HEAT LIGHT POWER GAS & WATER	25,000.00	24,000.00		25,000.00			
001-333-540	MAINTENANCE OF BUILDINGS	1,000.00	-		1,000.00			
001-333-544	MAINTENANCE AGREEMENT	1,200.00	1,200.00		1,200.00			
001-333-570	INSURANCE & FIDELITY	165.00	163.00		165.00			
001-333-591	GARBAGE PICKUP	2,000.00	2,008.00		2,050.00			
001-333-599	OTHER CONTRACTUAL	2,000.00			1,000.00			
	Total Contractual Services	31,365.00	27,371.00	-	30,415.00			
001-333-603	OFFICE SUPPLIES	100.00			100.00			
001-333-639	SIGNS	200.00			200.00			
001-333-643	HARDWARE, PLUMBING, & ELEC SUPP	300.00			300.00			
001-333-646	LUMBER	500.00			500.00			
001-333-647	LIMESTONE	1,000.00			1,000.00			
001-333-699	OTHER CONSUMABLE SUPPLIES							
	Total Consumable Supplies	2,100.00	-	-	2,100.00			
001-333-919	FURNITURE & EQUIP < $5,000							
	Total Capital Outlay		-	-	0.00			
	Total Marina Expenses	45,092.00	27,371.00	-	44,142.00			
GENERAL FUND	HEALTH DEPARTMENT							
001-400-458	VITAL STATISTICS	1,000.00			1,000.00			
	Total Personal Services	1,000.00	-	-	1,000.00			
001-400-502	TELEPHONE SERVICE	1,000.00	900.00		1,000.00			
001-400-510	HEAT LIGHT POWER GAS & WATER		-					
001-400-540	MAINTENANCE OF BUILDINGS	-	-	-	0.00			
	Total Contractual Services	1,000.00	900.00	-	1,000.00			
001-400-645	JANITORIAL SUPPLIES							
	Total Consumable Supplies	-	-	-	0.00			
001-400-701	APPROPRIATIONS	75,000.00			75,000.00			
	Total Grants & Subsidies	75,000.00	-	-	75,000.00			
	Total Health Dept Expenses	77,000.00	900.00	-	77,000.00			
GENERAL FUND	GULF COAST MENTAL HEALTH							
001-401-756	GULF COAST MENTAL HEALTH	90,000.00			45,000.00			
	Disbursements	90,000.00	-	-	45,000.00			
GENERAL FUND	ANIMAL SHELTER							
001-411-309	LOCAL RES FOR OPER-HLTH & WEL							
001-411-340	REFUNDS							
001-411-345	VENDING MACHINES							
001-411-351	ADOPTION FEES	60,000.00	55,000.00		60,000.00			
001-411-355	DONATIONS	10,000.00	7,100.00		10,000.00			
	Receipts	70,000.00	62,100.00	-	70,000.00			
001-411-401	ADMIN/MANAGERIAL/FOREMAN	32,136.00			37,447.00	Payroll adj add		

Attachment: FY 2020 Budget - Final (9950 : Delete #5708 & 5712 for setting tax levy and budget for FY2019-2020)

BUDGET WORKPAPERS FY 2019-2020
Hancock County Budget Worksheet FY 2018-2019

Account	Objective	FY 2018-19 BUDGET	ESTIMATE 18-19 ACTUAL	DEPT REQUEST	RECOMMENDED BUDGET	
001-411-404	SALARIES/OFFICE CLERICAL	9,105.00			9,384.00	
001-411-421	SALARIES/LABORERS	81,111.00			76,848.00	Add 1 FT/Deduct 2 PT
001-411-426	OVERTIME	2,000.00			2,000.00	
001-411-465	STATE RETIREMENT MATCHING	9,796.00			15,337.00	
001-411-466	SOCIAL SECURITY MATCHING	9,513.00			9,614.00	
001-411-467	WORKERS' COMPENSATION	4,066.00			4,110.00	
001-411-468	GROUP INSURANCE	16,105.00			31,809.00	
001-411-469	UNEMPLOYMENT COMPENSATION					
	Total Personal Services	163,832.00	-	-	186,549.00	
001-411-501	POSTAGE AND BOX RENT	0.00			0.00	
001-411-502	TELEPHONE SERVICE	500.00	309.00	900.00	880.00	
001-411-504	INTERNET SERVICES	800.00	800.00	2,750.00	2,400.00	
001-411-510	HEAT LIGHT POWER GAS & WATER	13,000.00	10,300.00		13,000.00	
001-411-533	RENTAL OF OFFICE EQUIPMENT	1,200.00	1,171.00		1,200.00	
001-411-540	MAINTENANCE OF BUILDING	500.00	1,320.00		500.00	
001-411-542	VEHICLE REPAIRS	1,000.00	700.00		1,000.00	
001-411-543	REPAIRS/OFFICE FURN & EQUIP					
001-411-544	MAINTENANCE AGREEMENT	1,500.00	1,200.00		1,500.00	
001-411-552	MEDICAL FEES	45,000.00	42,000.00		45,000.00	
001-411-556	PROFESSIONAL FEES & OTHER SERV					
001-411-566	SPAY/NEUTER PROGRAM					
001-411-570	INSURANCE & FIDELITY	500.00	488.00		500.00	
001-411-593	WATER					
001-411-591	GARBAGE PICKUP	1,960.00	2,008.00		2,050.00	
001-411-599	OTHER CONTRACTUAL SERVICES					
	Total Contractual Services	65,960.00	60,296.00	3,650.00	68,030.00	
001-411-603	OFFICE SUPPLIES	2,000.00	1,900.00		2,000.00	
001-411-607	DOG FOOD	1,000.00	540.00	1,500.00	1,000.00	
001-411-608	CAT FOOD	500.00	500.00		500.00	
001-411-645	JANITORIAL SUPPLIES	1,000.00	1,000.00		1,000.00	
001-411-641	BUILDING REPAIRS & SUPPLIES			500.00	500.00	
001-411-669	LICENSE TAGS					
001-411-671	GASOLINE	3,000.00	1,700.00		2,500.00	
001-411-674	LUBRICATING OILS & GREASE	50.00	46.00		50.00	
001-411-680	TIRES AND TUBES	500.00	445.00		500.00	
001-411-681	REPAIR & REPLACEMENT PARTS	500.00	311.00		500.00	
001-411-684	BATTERIES	100.00			100.00	
001-411-690	COMPUTER SUPPLIES					
001-411-691	UNIFORMS					
001-411-696	DRUGS & MEDICINE	16,000.00	12,000.00		15,000.00	
001-411-699	OTHER CONSUMABLE SUPPLIES	10,000.00	7,000.00		10,000.00	
	Total Consumable Supplies	34,650.00	25,442.00	2,000.00	33,650.00	
001-411-708	APPROPRIATION ANIMAL CONTROL		-	-		
	Total Grants & Subsidies	-	-	-	0.00	
001-411-915	VEHICLE		-	19,214.00		
	Total Capital Outlay	-	-	19,214.00	0.00	
	Total Animal Shelter Expenses	264,442.00	85,738.00	24,864.00	288,229.00	
GENERAL FUND	MOSQUITO CONTROL					
001-412-243	FED GRTS NON/CAP-RES FOR H & W					
001-412-757	MOSQUITO CONTROL	180,000.00	180,000.00		180,000.00	
	Disbursements	180,000.00	180,000.00	-	180,000.00	
GENERAL FUND	WELFARE DEPARTMENT					
001-450-261	PRO-RATA SHARE WELFARE DEPT	25,000.00	13,000.00		20,000.00	
	Receipts	25,000.00	13,000.00	-	20,000.00	
001-450-501	POSTAGE AND BOX RENT		-			
001-450-502	TELEPHONE SERVICE		-		0.00	
001-450-510	HEAT LIGHT POWER GAS & WATER	35,000.00	27,500.00		32,000.00	
001-450-540	MAINTENANCE OF BUILDINGS					
	Total Contractual Services	35,000.00	27,500.00	-	32,000.00	
001-450-641	BUILDING REPAIRS & SUPPLIES					
001-450-645	JANITORIAL SUPPLIES					
	Total Consumable Supplies	-	-	-	0.00	

Attachment: FY 2020 Budget - Final (9950 : Delete #5708 & 5712 for setting tax levy and budget for FY2019-2020)

BUDGET WORKPAPERS FY 2019-2020
Hancock County Budget Worksheet FY 2018-2019

		FY 2018-19	ESTIMATE 18-19	DEPT	RECOMMENDED	
Account	Objective	BUDGET	ACTUAL	REQUEST	BUDGET	
001-450-701	APPROPRIATIONS	5,000.00	5,000.00		3,500.00	
	Total Grants & Subsidies	5,000.00	5,000.00	-	3,500.00	
	Total Welfare Dept Expenses	40,000.00	32,500.00	-	35,500.00	
GENERAL FUND	INDIGENT CASES					
001-451-413	COURT APP CUSTODIAL FEES	30,000.00	30,000.00	30,000.00	30,000.00	
001-451-445	STATUTORY FEES	2,000.00	2,000.00	2,000.00		
001-451-465	STATE RETIREMENT MATCHING	320.00				
001-451-466	SOCIAL SECURITY MATCHING	153.00				
001-451-467	WORKERS' COMPENSATION	10.00				
001-451-468	GROUP INSURANCE				4,224.45	
	Total Personal Services	32,483.00	32,000.00	32,000.00	34,224.45	
001-451-550	LEGAL FEES	6,000.00	8,000.00	6,000.00	8,000.00	
001-451-564	CHANCERY CLERK FILING FEES					
	Total Contractual Services	6,000.00	8,000.00	6,000.00	8,000.00	
	Total Indigent Cases Expenses	38,483.00	40,000.00	38,000.00	42,224.45	
GENERAL FUND	RSVP					
001-452-751	R.S.V.P.	4,850.00	4,850.00		4,850.00	
	Disbursements	4,850.00	4,850.00	-	4,850.00	
GENERAL FUND	HANCOCK COUNTY HUMAN RESOURCES AGENCY					
001-453-701	APPROPRIATIONS					
001-453-703	HCHRA SENIOR PROGRAMS	199,593.00	199,593.00		215,458.00	15,865 add is Handy Ride svc
001-453-704	HCHRA - YOUTH PROGRAMS	114,856.00	114,856.00		133,088.00	
001-453-720	MILLAGE PASS THRU					
001-453-759	HCHRA - ADMINISTRATIVE	118,232.00	118,232.00		100,000.00	
	Disbursements	432,681.00	432,681.00	-	448,546.00	
GENERAL FUND	HOPE HAVEN					
001-455-701	APPROPRIATIONS	3,900.00			3,900.00	
	Disbursements	3,900.00	-	-	3,900.00	
GENERAL FUND	CASA					
001-459-701	APPROPRIATIONS	10,000.00			10,000.00	
	Disbursements	10,000.00	-	-	10,000.00	
GENERAL FUND	HUMAN RES AGENCY- BRENDA'S HOUSE					
001-465-260	PRO-RATA SHARE HUMAN RES AGENCY	372,964.00				
	Receipts	372,964.00	-	-	0.00	
001-465-599	OTHER CONTRACTUAL SERVICES	516,964.00	516,960.00		111,636.00	
	Total Contractual Services	516,964.00	516,960.00	-	111,636.00	
	Revenue	372,964.00	-	-	0.00	
	Disbursements	516,964.00	516,960.00	-	111,636.00	
GENERAL FUND	RED CROSS					
001-461-701	RED CROSS	10,000.00			10,000.00	
	Disbursements	10,000.00	-	-	10,000.00	
GENERAL FUND	FEEDING THE GULF COAST					
001-463-701	FEEDING THE GULF COAST	1,000.00			1,000.00	
	Disbursements	1,000.00	-	-	1,000.00	

Attachment: FY 2020 Budget - Final (9950 : Delete #5708 & 5712 for setting tax levy and budget for FY2019-2020)

BUDGET WORKPAPERS FY 2019-2020
Hancock County Budget Worksheet FY 2018-2019

Account	Objective	FY 2018-19 BUDGET	ESTIMATE 18-19 ACTUAL	DEPT REQUEST	RECOMMENDED BUDGET		
GENERAL FUND	CENTER FOR NONVIOLENCE						
001-464-502	TELEPHONE SERVICE	540.00	-		540.00		
001-464-701	APPROPRIATIONS		5,000.00		5,000.00		
	Disbursements	540.00	5,000.00	-	5,540.00		
HANCOCK COUNTY LIBRARY SYSTEM							
001-500-570	INSURANCE & FIDELITY	35,000.00	35,000.00				
001-500-701	APPROPRIATIONS						
001-500-720	MILLAGE PASS THRU	1,204,000.00	1,204,000.00		1,204,000.00		
	Disbursements	1,204,000.00	1,204,000.00	-	1,204,000.00		
GENERAL FUND	SOCCERPLEX						
001-524-510	HEAT LIGHT POWER GAS & WATER	6,000.00			6,000.00		
	Total Contractual Services	6,000.00	-	-	6,000.00		
001-524-701	APPROPRIATIONS	4,000.00			4,000.00		
	Total Grants & Subsidies	4,000.00	-	-	4,000.00		
	Total Soccerplex	10,000.00	-	-	10,000.00		
GENERAL FUND	MCLEOD PARK						
001-530-300	LOCAL SOURCES						
001-530-310	LOCAL RES FOR OPER-CULT & REC						
001-530-325	CANOE RENTAL						
001-530-327	OTHER CHRGS FOR SERV-CUL & REC	250,000.00	380,000.00		380,000.00		
001-530-336	SALES INCOME	25,000.00	35,000.00		35,000.00		
001-530-349	CASH OVER / SHORT						
001-530-383	SALE OF PERSONAL PROPERTY		-				
001-530-387	TRANSFERS IN FROM GOVT FUNDS						
	Receipts	275,000.00	415,000.00	-	415,000.00		
001-530-401	ADMIN/MANAGERIAL/FOREMAN	56,281.00			57,958.00		
001-530-404	SALARIES/OFFICE CLERICAL	63,694.00			75,477.00	New clerical PT position/FT security	
001-530-421	SALARIES/LABORERS	124,892.00			142,050.00	New clerical PT position/FT security	
001-530-426	OVERTIME	5,000.00			5,000.00		
001-530-441	GUARDS	8,500.00					
001-530-465	STATE RETIREMENT MATCHING	30,915.00			38,707.00		
001-530-466	SOCIAL SECURITY MATCHING	18,733.00			21,075.00		
001-530-467	WORKERS' COMPENSATION	7,126.00			8,033.00		
001-530-468	GROUP INSURANCE	32,390.00			48,495.00		
001-530-477	TRAVEL IN PRIVATE VEHICLE						
	Total Personal Services	347,531.00	-	-	396,795.00		
001-530-502	TELEPHONE SERVICE	150.00	150.00	150.00	1,000.00		
001-530-504	INTERNET SERVICES	12,000.00	7,000.00	11,737.00	6,000.00		
001-530-510	HEAT LIGHT POWER GAS & WATER	75,000.00	65,000.00	75,000.00	75,000.00		
001-530-533	RENTAL OF OFFICE EQUIPMENT	800.00	792.00	800.00	800.00		
001-530-534	RENTALS	100.00			100.00		
001-530-541	REPAIRS TO ROAD EQUIPMENT						
001-530-542	VEHICLE REPAIRS	1,000.00	300.00	1,500.00	1,000.00		
001-530-544	MAINTENANCE AGREEMENT	350.00	315.00	350.00	350.00		
001-530-552	MEDICAL FEES	400.00	100.00	400.00	300.00		
001-530-556	PROFESSIONAL FEES & OTHER SERV						
001-530-570	INSURANCE & FIDELITY	650.00	812.50	813.00	812.50		
001-530-591	GARBAGE PICKUP	6,400.00	7,500.00	8,500.00	7,800.00		
001-530-596	WASTE SERVICE						
001-530-599	OTHER CONTRACTUAL SERVICES	15.00	15.00	15.00	15.00		
	Total Contractual Services	96,865.00	81,984.50	99,265.00	93,177.50		
001-530-603	OFFICE SUPPLIES	500.00	1,600.00	1,600.00	500.00		
001-530-631	GRAVEL AND SHELL	500.00		300.00	500.00		
001-530-633	CONCRETE	3,000.00	1,800.00	2,500.00	2,500.00		
001-530-641	BUILDING REPAIRS & SUPPLIES	2,800.00	3,800.00	4,500.00	2,800.00		
001-530-643	HARDWARE, PLUMBING & ELEC SUPP	12,500.00	6,500.00	11,000.00	10,000.00		
001-530-644	SMALL TOOLS	900.00	510.00	900.00	900.00		

Attachment: FY 2020 Budget - Final (9950 : Delete #5708 & 5712 for setting tax levy and budget for FY2019-2020)

		FY 2018-19	ESTIMATE 18-19	DEPT	RECOMMENDED			
Account	Objective	BUDGET	ACTUAL	REQUEST	BUDGET			
001-530-645	JANITORIAL SUPPLIES	4,000.00	5,700.00	7,500.00	6,000.00			
001-530-646	LUMBER	1,000.00		400.00	1,000.00			
001-530-648	FERTILIZER, SEED, & POISON	250.00	225.00	500.00	250.00			
001-530-671	GASOLINE	6,000.00	5,200.00	6,000.00	6,000.00			
001-530-672	DIESEL FUEL	500.00	200.00	500.00	500.00			
001-530-680	TIRES AND TUBES	1,000.00	430.00	800.00	1,000.00			
001-530-681	REPAIR & REPLACEMENT PARTS	2,000.00	3,000.00	2,400.00	3,000.00			
001-530-684	BATTERIES	200.00		200.00	100.00			
001-530-698	VENDING MACHINES	23,000.00	26,600.00	26,000.00	27,000.00			
001-530-	SEWER SYSTEM REPAIRS		-					
	Total Consumable Supplies	58,150.00	55,565.00	65,100.00	62,050.00			
001-530-902	BUILDINGS-$50,000 AND MORE							
001-530-915	VEHICLES							
001-530-918	OTHER MOBILE EQUIP > $5,000							
001-530-919	FURNITURE & EQUIP < $5,000			3,400.00	3,400.00	Washers/Dryers		
001-530-921	OTHER CAPITAL OUTLAY< $5,000							
	Total Capital Outlay	-	-	3,400.00	3,400.00			
	Total McLeod Park Expenses	502,546.00	137,549.50	167,765.00	555,422.50			
GENERAL FUND	RECREATION DEPARTMENT							
001-531-401	ADMIN/MANAGERIAL/FOREMAN							
001-531-421	SALARIES/LABORERS	58,488.00			68,214.00			
001-531-447	ATTENDING BOARD MEETING	2,400.00			0.00			
001-531-465	STATE RETIREMENT MATCHING	9,452.00			11,869.00			
001-531-466	SOCIAL SECURITY MATCHING	4,658.00			5,218.00			
001-531-467	WORKERS' COMPENSATION	1,648.00			1,907.00			
001-531-468	GROUP INSURANCE	16,105.00			16,105.00			
001-531-469	UNEMPLOYMENT COMPENSATION							
001-531-477	TRAVEL IN PRIVATE VEHICLE	350.00	18.00		0.00			
	Total Personal Services	93,101.00	18.00	-	103,313.00			
001-531-510	HEAT LIGHT POWER GAS & WATER	65,000.00	78,000.00	75,000.00	85,000.00			
001-531-530	RENTAL OF BLDG & LAND	26,223.00	26,223.00	26,223.00	26,223.00			
001-531-534	RENTALS	0.00	-		0.00			
001-531-544	MAINTENANCE AGREEMENT	200,000.00	180,705.00	200,000.00	200,000.00			
001-531-555	ENGINEERING FEES							
001-531-591	GARBAGE PICKUP	7,750.00	6,800.00	7,750.00	7,200.00			
001-531-596	WASTE SERVICE	5,000.00	5,500.00	5,000.00	5,500.00			
001-531-599	OTHER CONTRACTUAL SERVICES		3,290.00	4,000.00	18,000.00			
	Total Contractual Services	303,973.00	300,518.00	317,973.00	341,923.00			
001-531-603	OFFICE SUPPLIES	150.00	84.00	150.00	100.00			
001-531-631	GRAVEL OR SHELL	500.00	265.00	500.00	500.00			
001-531-635	FILL DIRT	2,500.00	740.00	2,000.00	2,500.00			
001-531-641	BUILDING REPAIRS & SUPPLIES	15,000.00	10,500.00	12,710.00	12,000.00			
001-531-642	PAINTS & PRESERVATIVES	500.00	400.00	500.00	500.00			
001-531-643	HARDWARE, PLUMBING & ELEC SUPP	5,000.00	5,700.00	7,000.00	5,500.00			
001-531-644	SMALL TOOLS	500.00	-	500.00	500.00			
001-531-645	JANITORIAL SUPPLIES	3,000.00	400.00	2,995.00	2,000.00			
001-531-646	LUMBER	500.00		500.00	500.00			
001-531-647	LIMESTONE	500.00		500.00	500.00			
001-531-648	FERTILIZER, SEED & POISON	2,500.00	2,300.00	3,500.00	2,500.00			
001-531-669	LICENSE TAGS							
001-531-671	GASOLINE	4,500.00	4,550.00	4,500.00	4,500.00			
001-531-672	DIESEL FUEL	500.00	200.00	500.00	500.00			
001-531-673	LP GAS		250.00	500.00	500.00			
001-531-674	LUBRICATING OILS & GREASE	500.00	-	500.00	250.00			
001-531-680	TIRES AND TUBES	1,000.00		1,000.00	1,000.00			
001-531-681	REPAIR & REPLACEMENT PARTS	4,000.00	2,000.00	4,000.00	3,000.00			
001-531-699	OTHER CONSUMABLE SUPPLIES	300.00	218.00	300.00	300.00			
	Total Consumable Supplies	41,450.00	27,607.00	42,155.00	37,150.00			
001-531-915	VEHICLES > $5,000			24,000.00				
001-531-919	FURNITURE & EQUIP < $5,000							
001-531-920	OTHER CAPITAL OUTLAY >$5,000							
	Total Capital Outlay	-	-	24,000.00	0.00			
		438,524.00	328,143.00	384,128.00	482,386.00			
GENERAL FUND	P & Z GRANT							

Attachment: FY 2020 Budget - Final (9950 : Delete #5708 & 5712 for setting tax levy and budget for FY2019-2020)

		FY 2018-19	ESTIMATE 18-19	DEPT	RECOMMENDED			
Account	Objective	BUDGET	ACTUAL	REQUEST	BUDGET			
001-605-289	INSURANCE REBATE ALLOTMENT	4,800.00			4,800.00			
	Receipts	4,800.00	-	-	4,800.00			
001-605-480	TRAINING & SEMINARS	2,000.00	575.00	2,000.00	2,000.00			
001-605-599	OTHER CONTRACTUAL SERVICES							
001-605-616	TRAINING SUPPLIES	2,800.00		2,800.00	2,800.00			
	Total P & Z Grant Expenses	4,800.00	575.00	4,800.00	4,800.00			
GENERAL FUND	SOIL CONSERVATION							
001-630-502	TELEPHONE SERVICE	2,010.00	1,875.00		2,000.00			
001-630-504	INTERNET SERVICES							
001-630-510	HEAT LIGHT POWER GAS & WATER							
001-630-530	RENTAL OF BLDG & LAND		-					
	Total Contractual Services	2,010.00	1,875.00	-	2,000.00			
001-630-603	OFFICE SUPPLIES		-					
001-630-645	JANITORIAL SUPPLIES		-					
	Total Consumable Supplies	-	-	-	0.00			
001-630-701	APPROPRIATIONS	114,500.00			114,500.00			
	Total Grants & Subsidies	114,500.00	-	-	114,500.00			
	Total Soil Conservation Expenses	116,510.00	1,875.00	-	116,500.00			
GENERAL FUND	COUNTY AGENT							
001-631-401	ADMIN/MANAGERIAL/FOREMAN	13,387.00			13,387.00			
001-631-404	SALARIES/OFFICE CLERICAL	11,536.00			11,536.00			
001-631-409	OTHER PROFESSIONAL SALARIES	14,108.00			14,108.00			
001-631-465	STATE RETIREMENT MATCHING	6,308.00			6,791.00			
001-631-466	SOCIAL SECURITY MATCHING	2,986.00			2,986.00			
001-631-467	WORKERS' COMPENSATION	206.00			206.00			
	Total Personal Services	48,531.00	-	-	49,014.00			
001-631-501	POSTAGE AND BOX RENT	0.00						
001-631-502	TELEPHONE SERVICE	500.00	455.00		500.00			
001-631-504	INTERNET SERVICES	1,500.00	1,500.00		1,500.00			
001-631-510	HEAT LIGHT POWER GAS & WATER							
001-631-521	LEGAL ADVERTISING							
001-631-533	RENTAL OF OFFICE EQUIPMENT	2,700.00	2,540.00		2,600.00			
001-631-540	MAINTENANCE OF BUILDINGS							
001-631-544	MAINTENANCE AGREEMENT	3,000.00	2,700.00		3,000.00			
001-631-552	MEDICAL FEES							
001-631-570	INSURANCE & FIDELITY	163.00	163.00		163.00			
001-631-571	DUES AND SUBSCRIPTIONS	400.00	515.00		400.00			
001-631-593	WATER	100.00	24.00		100.00			
001-631-599	OTHER CONTRACTUAL SERVICES							
	Total Contractual Services	8,363.00	7,897.00	-	8,263.00			
001-631-603	OFFICE SUPPLIES	1,000.00	500.00		750.00			
001-631-645	JANITORIAL SUPPLIES	-	-					
001-631-669	LICENSE TAGS							
	Total Consumable Supplies	1,000.00	500.00	-	750.00			
001-631-701	APPROPRIATIONS	4,000.00			4,000.00			
	Total Grants & Subsidies	4,000.00	-	-	4,000.00			
	Total County Agent	61,894.00	8,397.00	-	62,027.00			
GENERAL FUND	ECONOMIC DEVELOPMENT							
001-650-401	ADMIN/MANAGERIAL/FOREMAN	36,051.00			0.00			
001-650-465	STATE RETIREMENT MATCHING	5,826.00			0.00			
001-650-466	SOCIAL SECURITY MATCHING	2,758.00			0.00			
001-650-467	WORKERS' COMPENSATION	191.00			0.00			
001-650-468	GROUP INSURANCE	8,053.00			0.00			
001-650-469	UNEMPLOYMENT COMPENSATION							
001-650-476	MEALS AND LODGING	1,055.00			0.00			
001-650-477	TRAVEL IN PRIVATE VEHICLE	50.00			0.00			
001-650-479	TRAVEL IN PUBLIC CARRIER	350.00						
001-650-480	TRAINING & SEMINARS				0.00			

Attachment: FY 2020 Budget - Final (9950 : Delete #5708 & 5712 for setting tax levy and budget for FY2019-2020)

		FY 2018-19	ESTIMATE 18-19	DEPT	RECOMMENDED			
Account	Objective	BUDGET	ACTUAL	REQUEST	BUDGET			
	Total Personal Services	54,334.00	-	-	0.00			
001-650-603	OFFICE SUPPLIES	100.00	25.00		0.00			
001-650-671	GASOLINE							
	Total Consumable Supplies	100.00	-	-	0.00			
	Total Grant Mgt Expenses	54,434.00	-	-	0.00			
GENERAL FUND	BUILDING DEPARTMENT							
001-675-219	BUILDING PERMITS	90,000.00	84,000.00		85,000.00			
001-675-268	STATE GRTS NON/CAP-RES FOR GG							
	Receipts	90,000.00	84,000.00	-	85,000.00			
001-675-401	ADMIN/MANAGERIAL/FOREMAN	56,281.00			60,954.00			
001-675-404	SALARIES/OFFICE CLERICAL	56,271.00			57,973.00			
001-675-406	SALARIES/ENGINEERS	10,900.00			10,900.00			
001-675-409	OTHER PROFESSIONAL SALARIES	83,040.00			85,525.00			
001-675-465	STATE RETIREMENT MATCHING	33,369.00			37,471.00			
001-675-466	SOCIAL SECURITY MATCHING	15,797.00			16,474.00			
001-675-467	WORKERS' COMPENSATION	9,201.00			9,628.00			
001-675-468	GROUP INSURANCE	58,844.00			50,881.00			
001-675-469	UNEMPLOYMENT COMPENSATION							
001-675-476	MEALS AND LODGING	750.00	837.00	1,000.00	1,000.00			
001-675-480	TRAINING & SEMINARS	750.00	200.00	660.00	500.00			
	Total Personal Services	325,203.00	1,037.00	1,660.00	331,306.00			
001-675-501	POSTAGE AND BOX RENT	50.00			50.00			
001-675-502	TELEPHONE SERVICE	1,500.00	1,375.00	1,500.00	1,500.00			
001-675-510	HEAT LIGHT POWER GAS & WATER							
001-675-521	LEGAL ADVERTISING		32.00					
001-675-533	RENTAL OF OFFICE EQUIPMENT	2,400.00	2,360.00	2,400.00	2,400.00			
001-675-534	RENTALS							
001-675-542	VEHICLE REPAIRS	500.00	100.00	500.00	500.00			
001-675-544	MAINTENANCE AGREEMENT	9,300.00	9,200.00	9,300.00	9,300.00			
001-675-555	ENGINEERING FEES	4,725.00	3,940.00					
001-675-570	INSURANCE & FIDELITY	735.00	731.25		735.00			
001-675-571	DUES AND SUBSCRIPTIONS	800.00	570.00	800.00	800.00			
001-675-593	WATER							
001-675-599	OTHER CONTRACTUAL SERVICES	945.00	943.00		945.00			
	Total Contractual Services	20,955.00	19,251.25	14,500.00	16,230.00			
001-675-603	OFFICE SUPPLIES	1,200.00	750.00	1,200.00	1,000.00			
001-675-671	GASOLINE	4,500.00	5,000.00	6,000.00	4,500.00			
001-675-680	TIRES AND TUBES	1,000.00	576.00	1,500.00	1,000.00			
001-675-681	REPAIR AND REPLACEMENT PARTS	1,000.00	156.00	1,000.00	750.00			
001-675-691	UNIFORMS				500.00			
	Total Consumable Supplies	7,700.00	6,482.00	9,700.00	7,750.00			
	Total Building Dept Expenses	353,858.00	26,770.25	25,860.00	355,286.00			
GENERAL FUND	PLANNING COMMISSION							
001-676-447	SALARIES/ATTORNEY							
001-676-447	ATTENDING BOARD MEETING	4,400.00	4,400.00		4,400.00			
001-676-466	SOCIAL SECURITY MATCHING	337.00	230.00		337.00			
001-676-467	WORKERS' COMPENSATION	23.00	16.00		23.00			
001-676-477	TRAVEL IN PRIVATE VEHICLE	100.00						
	Total Personal Services	4,860.00	4,646.00	-	4,760.00			
001-676-521	LEGAL ADVERTISING	400.00	100.00	400.00	250.00			
001-676-550	LEGAL FEES	14,400.00	14,400.00	14,400.00	14,400.00			
001-676-556	PROFESSIONAL FEES & OTHER SERV	1,000.00		1,000.00	500.00			
	Total Contractual Services	15,800.00	14,500.00	15,800.00	15,150.00			
	Total Planning Commission Expenses	20,660.00	19,146.00	15,800.00	19,910.00			
GENERAL FUND	TOURISM COMMISSION							
001-677-522	ADVERTISING COUNTY RESOURCES	-	-	-	0.00			
001-677-702	2% TOURISM TAX	125,000.00	18,350.00					
	Total Tourism Commission	125,000.00	18,350.00	-	0.00			

Attachment: FY 2020 Budget - Final (9950 : Delete #5708 & 5712 for setting tax levy and budget for FY2019-2020)

BUDGET WORKPAPERS FY 2019-2020
Hancock County Budget Worksheet FY 2018-2019

Account	Objective	FY 2018-19 BUDGET	ESTIMATE 18-19 ACTUAL	DEPT REQUEST	RECOMMENDED BUDGET	
GENERAL FUND	CHAMBER OF COMMERCE					
001-679-776	APPROPRIATION CHAMBER OF COMM	20,000.00			16,000.00	
	Disbursements	20,000.00	-	-	16,000.00	
GENERAL FUND	PLANNING & DEVELOPMENT					
001-680-761	SMPDD	10,982.00			10,982.00	
001-680-762	GRPC	9,077.00			9,077.00	
	Disbursements	20,059.00	-	-	20,059.00	
GENERAL FUND	SOUTH MS PROCUREMENT					
001-681-701	SOUTH MS PROCUREMENT	1,000.00			1,000.00	
	Disbursements	1,000.00	-	-	1,000.00	
GENERAL FUND	DEBT SERVICE					
001-800-800	PRINCIPAL RETIREMENT-CAPITAL					
001-800-801	PRINCIPAL RETIREMENT-NON/CAP					
001-800-802	INTEREST EXPENSE					
	Disbursements	-	-	-	0.00	
GENERAL FUND	INTERFUND TRANSFERS					
001-900-951	TRANSFERS OUT TO GOV'T FUNDS	157,116.00			173,000.00	Arena, Fleet maint
	Disbursements	157,116.00	-	-	173,000.00	
TOTAL GENERAL FUND RECEIPTS		**22,827,846.00**	**5,440,210.85**	**-**	**23,625,602.20**	
TOTAL GENERAL FUND EXPENSES		**22,829,604.50**	**7,956,876.33**	**3,948,888.22**	**24,574,660.40**	
Beginning cash + receipts - expenses= ending cash					**5,650,941.80**	
SEVERANCE TAX						
007-000-002	CASH IN BANK	10,265.81			14,500.00	
007-000-284	OIL SEVERANCE					
007-000-285	GAS SEVERANCE					
007-000-286	TIMBER SEVERANCE	5,000.00	1,200.00		1,500.00	
	Receipts	5,000.00	1,200.00	-	1,500.00	
007-000-330	INTEREST EARNINGS					
	Receipts	-	-	-	0.00	
007-341-701	APPROPRIATIONS	-		-	0.00	
	Disbursements	-	-	-	0.00	
TOTAL SEVERANCE TAX FUND RECEIPTS		**5,000.00**	**1,200.00**	**-**	**1,500.00**	
TOTAL SEVERANCE TAX FUND EXPENSES		**-**	**-**	**-**	**0.00**	
Beginning cash + receipts - expenses= ending cash		**15,265.81**	**1,200.00**	**-**	**16,000.00**	
SPECIAL GAMING ACCOUNT						
012-000-002	CASH IN BANK	3,202,500.00			2,000,000.00	
012-000-008	INVESTMENTS	2,000,000.00			2,000,000.00	
012-000-283	MOTOR VEHICLE LICENSES					
012-000-293	GAMING REVENUES	1,200,000.00	1,320,000.00		1,300,000.00	
	Receipts	1,200,000.00	1,320,000.00	-	1,300,000.00	
012-000-330	INTEREST EARNINGS	33,000.00	32,000.00		32,000.00	
012-000-340	REFUNDS					
012-000-383	SALE OF PERSONAL PROPERTY					
	Receipts	33,000.00	32,000.00	-	32,000.00	
	Total Special Gaming Fund Receipts	1,233,000.00	1,352,000.00	-	1,332,000.00	
012-100-550	LEGAL	12,972.50				
012-100-555	ENGINEERING FEES	4,500.00				

Attachment: FY 2020 Budget - Final (9950 : Delete #5708 & 5712 for setting tax levy and budget for FY2019-2020)

BUDGET WORKPAPERS FY 2019-2020
Hancock County Budget Worksheet FY 2018-2019

Account	Objective	FY 2018-19 BUDGET	ESTIMATE 18-19 ACTUAL	DEPT REQUEST	RECOMMENDED BUDGET	
012-100-701	APPROPRIATIONS	25,000.00			25,000.00	
012-100-900	LAND PURCHASE				105,000.00	Property at North Barn
012-100-922	OTHER CAPITAL OUTLAY > $5,000	150,000.00			205,627.00	Tyler Technologies
	Total Gaming- BOS	192,472.50	-	-	335,627.00	
012-101-920	FURNITURE & EQUIP > $5,000	10,600.00				
	Total Gaming- Chancery	10,600.00	-	-		
012-125-609	SOFTWARE	34,000.00				
012-125-915	VEHICLES > $5,000				24,000.00	
012-125-922	FURNITURE & EQUIP > $5,000	32,500.00			125,000.00	Computers/laptops
	Total Gaming-IT	32,500.00	-	-	149,000.00	
012-150-701	APPROPRIATIONS					
	Total Gaming-School District	-	-	-	0.00	
012-151-540	MAINT OF BUILDINGS					
012-151-555	ENGINEERING FEES					
012-151-599	OTHER CONTRACTUAL SERVICES					
	Total Contractual Services	-	-	-	0.00	
012-151-630	LAND & IMPROVEMENT SUPPLIES			-		
012-151-640	FENCING					
	Total Consumable Supplies	-	-	-	0.00	
012-151-904	PARKING LOTS & SIDEWALKS> $25,000					
012-151-915	VEHICLES > $5,000	20,000.00			35,000.00	Truck
012-151-919	FURNITURE & EQUIP<$5,000					
012-151-920	FURNITURE & EQUIP > $5,000					
	Total Capital Outlay	20,000.00	-	-	35,000.00	
	Total Gaming-B & G	20,000.00	-	-	35,000.00	
012-200-915	VEHICLES > $5,000	76,000.00			76,000.00	
012-200-919	FURNITURE & EQUIP<$5,000					
	Total Gaming- Sheriff	76,000.00	-	-	76,000.00	
012-300-555	ENGINEERING FEES					
012-300-556	PROFESSIONAL FEES & OTHER SERV		-			
012-300-599	OTHER CONTRACTUAL SERVICES					
	Total Contractual Services	-	-	-	0.00	
012-300-631	GRAVEL OR SHELL					
012-300-639	SIGNS					
012-300-647	LIMESTONE					
	Total Consumable Supplies	-	-	-	0.00	
012-300-912	ROAD CONSTRUCTION	990,000.00			967,000.00	Paving
012-300-915	VEHICLES > $5,000					
012-300-916	ROAD EQUIP & MACH > $5,000	468,500.00			125,000.00	Crack sealer/bobcat
012-300-917	OTHER MOBILE EQUIP < $5,000					
012-300-922	OTHER CAPITAL OUTLAY > $5,000	60,000.00				
	Total Capital Outlay	1,458,500.00	-	-	1,092,000.00	
	Total Gaming-Road Fund	1,458,500.00	-	-	1,092,000.00	
012-302-919	FURNITURE & EQUIP < $5,000	25,000.00			7,000.00	Welder/trailer
	FLEET MAINTENANCE	25,000.00	-	-	7,000.00	
012-530-901	BUILDINGS-LESS THAN $50,000	10,000.00	-			
012-530-915	VEHICLES > $5,000		-			
012-530-918	OTHER MOBILE EQUIPMENT> $5,000					
012-530-921	OTHER CAPITAL OUTLAY< $5,000	11,000.00		-		
	McLeod Park	11,000.00	-	-	0.00	
012-500-919	FURNITURE & EQUIP < $5,000		-			
	Total Gaming-Library	-	-	-	0.00	
012-531-915	VEHICLES > $5,000				24,000.00	
012-531-920	FURNITURE & EQUIP > $5,000	63,100.00			60,000.00	Bleacher canopies/batting cages
	Total Gaming-Recreation	63,100.00	-	-	84,000.00	
012-411-922	OTHER CAPITAL OUTLAY > $5,000	30,000.00				
012-523-900	PURCHASE OF LAND	4,200.00			100,000.00	Land purchase for arena
012-675-915	VEHICLES > $5,000				24,000.00	
012-900-951	TRANSFERS TO GOV'T FUND					
	Total Gaming- Misc Departments	4,200.00	-	-	124,000.00	
TOTAL SPECIAL GAMING FUND RECEIPTS		**1,233,000.00**	**1,352,000.00**	**-**	**1,332,000.00**	
TOTAL SPECIAL GAMING FUND EXPENSES		**1,882,772.50**	**-**	**-**	**1,902,627.00**	
Beginning cash + receipts - expenses= ending cash		**2,552,727.50**	**1,352,000.00**	**-**	**1,429,373.00**	
MDA COURTHOUSE						

Attachment: FY 2020 Budget - Final (9950 : Delete #5708 & 5712 for setting tax levy and budget for FY2019-2020)

Account	Objective	FY 2018-19 BUDGET	ESTIMATE 18-19 ACTUAL	DEPT REQUEST	RECOMMENDED BUDGET		
014-000-002	CASH IN BANK	99,000.00			99,500.00		
014-000-275	STATE GRTS CAP-RES FOR GEN GVT						
014-000-330	INTEREST EARNINGS	500.00	300.00				
014-100-599	OTHER CONTRACTUAL SERVICES						
	Disbursements		-				
TOTAL MDA COURTHOUSE RECEIPTS		**500.00**	**300.00**	**-**	**0.00**		
TOTAL MDA COURTHOUSE EXPENSES		**-**	**-**	**-**	**0.00**		
Beginning cash + receipts - expenses= ending cash		**99,500.00**	**300.00**	**-**	**99,500.00**		
CURRENT YEAR MAND ESCROW							
019-000-002	CASH IN BANK		-				
019-000-200	REALTY	337,000.00			530,000.00		
019-000-201	AUTOMOBILE AD VALOREM	171,800.00					
019-000-202	HOUSE TRAILER	1,050.00					
019-000-203	PRIOR YEAR PROPERTY TAX	3,000.00					
019-000-204	LAND REDEMPTION	3,150.00					
	Receipts	516,000.00	-	-	530,000.00		
019-000-330	INTEREST EARNINGS	2,000.00	1,900.00		2,000.00		
	Receipts	2,000.00	1,900.00		2,000.00		
019-900-951	TRANSFERS OUT TO GOV'T FUNDS	518,000.00			530,000.00		
	Disbursements	518,000.00	-	-	530,000.00		
TOTAL CURRENT YEAR MAND ESCROW RECEIPTS		**518,000.00**	**1,900.00**	**-**	**532,000.00**		
TOTAL CURRENT YEAR MAND ESCROW EXPENSES		**518,000.00**	**-**	**-**	**530,000.00**		
TRIAD GRANT							
032-000-002	CASH IN BANK						
032-000-241	FED GRTS NON/CAP-RES FOR PU ST	1,600.00			1,600.00		
032-200-480	TRAINING & SEMINARS						
032-200-599	OTHER CONTRACTUAL SERVICES						
032-200-699	OTHER CONSUMABLE SUPPLIES	1,600.00			1,600.00		
TOTAL TRIAD GRANT RECEIPTS		**1,600.00**	**-**	**-**	**1,600.00**		
TOTAL TRIAD GRANT EXPENSES		**1,600.00**	**-**	**-**	**1,600.00**		
GOMESA							
037-000-002	CASH IN BANK	1,080,000.00			2,150,000.00		
037-000-240	FED GRANTS NON/CAP RES FOR GEN G		1,188,860.00				
037-000-330	INTEREST EARNINGS	4,500.00	11,200.00		11,000.00		
037-000-380	PROCEEDS FROM LT DEBT-CAPITAL				11,000,000.00		
037-100-555	ENGINEERING FEES				247,991.00	Waggoner Engineering	
037-100-599	OTHER CONTRACTUAL SERVICES						
037-100-701	APPROPRIATIONS				11,000,000.00	Pier5 1M, Buccanneer 1M,McLeod 1.7	
TOTAL GOMESA RECEIPTS		**4,500.00**	**1,200,060.00**	**-**	**11,000.00**		
TOTAL GOMESA EXPENSES		**-**	**-**	**-**	**11,247,991.00**		
SOLID WASTE	**ASSISTANCE GRANT**						
040-000-002	CASH IN BANK	-	89,865.00	81,350.00	0.00		
040-000-271	STATE GRTS NON/CAP-HLTH & WELF		84,693.26		110,310.00		
	Receipts	-	84,693.26	-	110,310.00		
040-000-330	INTEREST EARNINGS		87.90				
	Receipts	-	87.90	-	0.00		
040-321-428	OVERTIME-STREET/ROAD MAINT				5,500.00		
040-321-512	RECYCLING		3,331.80				
040-321-599	OTHER CONTRACTUAL SERVICES	-	41,698.91	70,000.00	54,810.00		
	Disbursements	-	45,030.71	70,000.00	60,310.00		
040-340-512	RECYCLING	-	16,500.00	11,350.00	50,000.00		
040-340-596	WASTE SERVICE		16,500.00				
	Disbursements	-	33,000.00	11,350.00	50,000.00		

Attachment: FY 2020 Budget - Final (9950 : Delete #5708 & 5712 for setting tax levy and budget for FY2019-2020)

Account	Objective	FY 2018-19 BUDGET	ESTIMATE 18-19 ACTUAL	DEPT REQUEST	RECOMMENDED BUDGET
TOTAL SOLID WASTE ASST GRANT RECEIPTS		**-**	**84,781.16**	**-**	**110,310.00**
TOTAL SOLID WASTE ASST GRANT EXPENSES		**-**	**78,030.71**	**81,350.00**	**110,310.00**
HANCOCK COUNTY LIBRARY SYSTEM					
095-000-002	CASH IN BANK				
095-000-293	GAMING REVENUES	85,000.00	100,000.00		95,000.00
	Receipts	85,000.00	100,000.00	-	95,000.00
095-500-793	GAMING REVENUE HB 1633	85,000.00	100,000.00		95,000.00
	Disbursements	85,000.00	100,000.00	-	95,000.00
TOTAL HC LIBRARY SYSTEM RECEIPTS		**85,000.00**	**100,000.00**		**95,000.00**
TOTAL HC LIBRARY SYSTEM EXPENSES		**85,000.00**	**100,000.00**	**-**	**95,000.00**
REAPPRAISAL	**COMPUTER RECORDS**				
096-000-002	CASH IN BANK	125,000.00			150,000.00
096-000-200	REALTY	683,000.00			706,000.00
096-000-201	AUTOMOBILE AD VALOREM	346,000.00			355,000.00
096-000-202	HOUSE TRAILER	2,060.00			2,500.00
096-000-203	PRIOR YEAR PROPERTY TAX	500.00			3,500.00
096-000-204	LAND REDEMPTION	440.00			3,500.00
200-299	Receipts	1,032,000.00	-	-	1,070,500.00
096-000-330	INTEREST EARNINGS	1,500.00	2,300.00		2,000.00
096-000-348	PERSONAL PHONE USAGE REIMBURSE				
096-000-387	TRANSFERS IN FROM GOVT FUNDS				
300-399	Receipts	1,500.00	2,300.00	-	2,000.00
096-153-400	SALARIES/OFFICIALS	69,925.00		69,925.00	69,925.00
096-153-402	DEPUTY CLERKS	412,538.00		431,960.00	412,538.00
096-153-408	SALARIES/DATA PROCESSING				
096-153-409	OTHER PROFESSIONAL SALARIES	64,055.00		65,422.00	64,055.00
096-153-426	OVERTIME-CLERICAL	10,000.00		10,000.00	10,000.00
096-153-445	STATUTORY FEES	70,500.00		62,500.00	70,500.00
096-153-465	STATE RETIREMENT MATCHING	109,101.00		104,000.00	109,101.00
096-153-466	SOCIAL SECURITY MATCHING	47,967.00		49,000.00	47,967.00
096-153-467	WORKERS' COMPENSATION	11,742.00		13,000.00	11,742.00
096-153-468	GROUP INSURANCE	127,089.00		111,475.00	127,089.00
096-153-469	UNEMPLOYMENT COMPENSATION				
096-153-476	MEALS AND LODGING	7,000.00	5,000.00	6,800.00	6,800.00
096-153-477	TRAVEL IN PRIVATE VEHICLE	1,000.00	275.00	275.00	275.00
096-153-480	TRAINING & SEMINARS	5,000.00	3,100.00	5,000.00	5,000.00
	Total Personal Services	935,917.00	8,375.00	929,357.00	934,992.00
096-153-501	POSTAGE AND BOX RENT	19,000.00	24,000.00	18,950.00	25,000.00
096-153-502	TELEPHONE SERVICE	3,000.00	2,700.00	3,000.00	3,000.00
096-153-510	HEAT LIGHT POWER GAS & WATER				
096-153-533	RENTAL OF OFFICE EQUIPMENT	4,000.00	3,590.00	4,000.00	4,000.00
096-153-540	MAINTENANCE OF BUILDINGS				
096-153-542	VEHICLE REPAIRS	5,000.00	4,500.00	5,000.00	5,000.00
096-153-543	REPAIRS/OFFICE FURN & EQUIP				
096-153-544	MAINTENANCE AGREEMENT	3,000.00	980.00	2,900.00	1,200.00
096-153-552	MEDICAL FEES			200.00	
096-153-556	PROFESSIONAL FEES & OTHER SERV	100,000.00	75,000.00	100,000.00	100,000.00
096-153-570	INSURANCE & FIDELITY	300.00	570.00	575.00	2,247.00
096-153-571	DUES AND SUBSCRIPTIONS	3,700.00	3,639.00	3,700.00	3,700.00
096-153-593	WATER	200.00	14.25	200.00	200.00
096-153-599	OTHER CONTRACTUAL SERVICES	7,000.00	2,850.00	6,852.00	6,800.00
	Total Contractual Services	145,200.00	117,843.25	145,377.00	151,147.00
096-153-603	OFFICE SUPPLIES	19,000.00	15,000.00	19,000.00	16,000.00
096-153-615	PLAQUES/COMMENDATIONS	1,000.00	350.00	1,000.00	1,000.00
096-153-671	GASOLINE	10,000.00	8,900.00	10,000.00	10,000.00
096-153-680	TIRES AND TUBES	5,000.00	176.00	5,000.00	5,000.00
096-153-691	UNIFORMS	2,000.00	1,995.00	2,000.00	2,000.00
	Total Consumable Supplies	37,000.00	26,421.00	37,000.00	34,000.00
096-153-919	FURNITURE & EQUIP < $5,000	8,000.00	5,000.00	8,000.00	8,000.00
096-153-915	VEHICLES				
	Total Capital Outlay	8,000.00	5,000.00	8,000.00	8,000.00

Attachment: FY 2020 Budget - Final (9950 : Delete #5708 & 5712 for setting tax levy and budget for FY2019-2020)

Account	Objective	FY 2018-19 BUDGET	ESTIMATE 18-19 ACTUAL	DEPT REQUEST	RECOMMENDED BUDGET	
TOTAL REAPPRAISAL COMPUTER RECORDS RECEIPTS		**1,033,500.00**	**2,300.00**	**-**	**1,072,500.00**	
TOTAL REAPPRAISAL COMPUTER RECORDS EXPENSES		**1,126,117.00**	**157,639.25**	**1,119,734.00**	**1,128,139.00**	
Beginning cash + receipts - expenses= ending cash		**32,383.00**	**(155,339.25)**	**(1,119,734.00)**	**94,361.00**	
EMERGENCY E-911						
097-000-002	CASH IN BANK	610,000.00			590,000.00	
097-000-200	REALTY	960,000.00			990,000.00	
097-000-201	AUTOMOBILE AD VALOREM					
097-000-202	HOUSE TRAILER					
097-000-204	LAND REDEMPTION					
097-000-248	FED GRTS CAP-RES FOR PUB SAFTY					
200-299	Receipts	960,000.00	-	-	990,000.00	
097-000-300	LOCAL SOURCES		-			
097-000-322	E911 FEES	440,000.00	430,000.00		440,000.00	
097-000-330	INTEREST EARNINGS	8,600.00	6,400.00		6,500.00	
097-000-340	REFUNDS					
097-000-387	TRANSFERS IN FROM GOVT FUNDS		-			
300-399	Receipts	448,600.00	436,400.00	-	446,500.00	
097-110-401	ADMIN/MANAGERIAL/FOREMAN	51,879.00			51,879.00	
097-110-404	SALARIES/OFFICE CLERICAL	33,207.00			33,207.00	
097-110-426	OVERTIME-CLERICAL	75,000.00			75,000.00	
097-110-431	SALARIES/RADIO OPERATORS	406,446.00			532,834.00	Raise $1.00/dispatcher
097-110-465	STATE RETIREMENT MATCHING	81,665.00			113,485.00	
097-110-466	SOCIAL SECURITY MATCHING	41,774.00			53,008.00	
097-110-467	WORKERS' COMPENSATION	2,884.00			3,659.00	
097-110-468	GROUP INSURANCE	115,103.00			145,305.00	
097-110-476	MEALS AND LODGING	3,500.00	1,700.00	6,680.00	2,500.00	
097-110-477	TRAVEL IN PRIVATE VEHICLE	1,000.00	1,315.00	4,000.00	1,500.00	
097-110-480	TRAINING & SEMINARS	4,000.00	2,100.00	14,245.00	3,500.00	
	Total Personal Services	816,458.00	5,115.00	24,925.00	1,015,877.00	
097-110-501	POSTAGE AND BOX RENT	100.00	110.00	100.00	110.00	
097-110-502	TELEPHONE SERVICE	55,000.00	41,600.00	43,500.00	45,000.00	
097-110-510	HEAT LIGHT POWER GAS & WATER	18,000.00	14,100.00	18,000.00	18,000.00	15% OF EOC
097-110-533	RENTAL OF OFFICE EQUIPMENT	1,650.00	1,450.00	1,545.00	1,600.00	
097-110-534	RENTALS	46,300.00	46,380.00	49,700.00	50,000.00	
097-110-540	MAINTENANCE OF BUILDINGS					
097-110-543	REPAIRS/OFFICE FURN & EQUIP	3,000.00	145.00	3,000.00	2,000.00	
097-110-544	MAINTENANCE AGREEMENT	173,000.00	190,000.00	178,500.00	178,500.00	
097-110-549	EQUIPMENT SERVICING	0.00			0.00	
097-110-550	LEGAL FEES	5,000.00	6,000.00	7,000.00	6,000.00	
097-110-552	MEDICAL FEES	100.00	650.00	1,000.00	500.00	
097-110-556	PROFESSIONAL FEES & OTHER SERV	2,500.00	-	2,500.00	1,000.00	
097-110-570	INSURANCE & FIDELITY	200.00	163.00		163.00	
097-110-571	DUES & SUBSCRIPTIONS	150.00	142.00	300.00	150.00	
097-110-591	GARBAGE PICKUP	485.00	502.00	485.00	520.00	
097-110-593	WATER	200.00	200.00	200.00	200.00	
097-110-599	OTHER CONTRACTUAL SERVICES	11,400.00	950.00	10,000.00	3,000.00	
	Total Contractual Services	317,085.00	302,392.00	315,830.00	306,743.00	
097-110-603	OFFICE SUPPLIES	3,000.00	3,000.00	3,000.00	3,000.00	
097-110-645	JANITORIAL SUPPLIES	1,000.00	650.00	1,000.00	1,000.00	
097-110-684	BATTERIES	500.00	156.00	500.00	250.00	
097-110-691	UNIFORMS					
097-110-699	OTHER CONSUMABLE SUPPLIES	2,000.00	250.00	2,000.00	1,000.00	
	Total Consumable Supplies	6,500.00	4,056.00	6,500.00	5,250.00	
097-110-801	PRINCIPAL RETIREMENT-NON/CAP	36,235.51	36,235.51	36,235.51	37,137.78	
097-110-802	INTEREST	7,879.50	7,879.50	7,879.50	6,977.23	
097-110-919	FURNITURE & EQUIP < $5,000	2,000.00	1,384.00	2,000.00	2,000.00	
097-110-920	FURNITURE & EQUIP > $5,000		20,577.00	35,000.00		
097-110-922	OTHER CAPITAL OUTLAY > $5,000					
	Total Capital Outlay	46,115.01	66,076.01	81,115.01	46,115.01	
097-900-951	TRANSFERS OUT TO GOV'T FUNDS	261,158.93	261,158.93	261,158.93	261,158.93	
TOTAL E-911 RECEIPTS		**1,408,600.00**	**436,400.00**	**-**	**1,436,500.00**	
TOTAL E-911 EXPENSES		**1,447,316.94**	**638,797.94**	**689,528.94**	**1,635,143.94**	
Beginning cash + receipts - expenses= ending cash		**571,283.06**	**(202,397.94)**	**(689,528.94)**	**391,356.06**	
LAW LIBRARY	**FUND**					

Attachment: FY 2020 Budget - Final (9950 : Delete #5708 & 5712 for setting tax levy and budget for FY2019-2020)

Account	Objective	FY 2018-19 BUDGET	ESTIMATE 18-19 ACTUAL	DEPT REQUEST	RECOMMENDED BUDGET
104-000-002	CASH IN BANK				180,000.00
104-000-220	LAW LIBRARY FEES	10,000.00	12,800.00		12,000.00
200-299	Receipts	10,000.00	12,800.00	-	12,000.00
104-000-300	LOCAL SOURCES				
104-000-330	INTEREST EARNINGS	1,500.00	1,600.00		1,600.00
300-399	Receipts	1,500.00	1,600.00	-	1,600.00
104-501-565	COMPUTER SERVICES	-			0.00
104-501-601	LAW LIBRARY MATERIALS	15,000.00	8,000.00		10,000.00
	Total Contractual Services	15,000.00	8,000.00	-	10,000.00
104-501-919	FURNITURE & EQUIP < $5,000				
	Total Capital Outlay	-	-	-	0.00
TOTAL LAW LIBRARY RECEIPTS		**11,500.00**	**14,400.00**	**-**	**13,600.00**
TOTAL LAW LIBRARY EXPENSES		**15,000.00**	**8,000.00**	**-**	**10,000.00**
Beginning cash + receipts - expenses= ending cash		**(3,500.00)**	**6,400.00**	**-**	**183,600.00**
INTERFACE ALLOWANCE					
108-000-002	CASH IN BANK	9,094.68			24,000.00
108-000-214	TAX COLLECTOR'S FEES	18,000.00	24,000.00		22,000.00
	Receipts	18,000.00	24,000.00	-	22,000.00
108-105-476	MEALS AND LODING	2,000.00		5,000.00	5,000.00
108-105-477	TRAVEL IN PRIVATE VEHICLE				
108-105-480	TRAINING AND SEMINARS	1,000.00		1,000.00	1,000.00
108-105-502	TELEPHONE SERVICE				
108-105-544	MAINTENANCE AGREEMENT	11,000.00	11,040.00	9,750.00	11,100.00
108-105-547	COMPUTER REPAIRS	2,000.00	1,990.00	2,000.00	2,000.00
108-105-565	COMPUTER SERVICES			1,250.00	1,250.00
	Total Contractual Services	16,000.00	13,030.00	19,000.00	20,350.00
108-105-920	FURNITURE & EQUIP > $5,000				
	Total Capital Outlay	-	-	-	0.00
TOTAL INTERFACE ALLOWANCE RECEIPTS		**18,000.00**	**24,000.00**	**-**	**22,000.00**
TOTAL INTERFACE ALLOWANCE EXPENSES		**16,000.00**	**13,030.00**	**19,000.00**	**20,350.00**
Beginning cash + receipts - expenses= ending cash		**11,094.68**	**10,970.00**	**(19,000.00)**	**25,650.00**
DRUG TASK FORCE FUND					
115-000-002	CASH IN BANK	39,947.98			26,779.00
115-000-015	PETTY CASH	2,000.00			2,000.00
115-200-276	STATE GRTS NON/CAP-RES FOR PU ST	8,400.00			8,400.00
115-000-330	INTEREST EARNINGS	200.00			0.00
115-000-339	JUDGMENTS RECOVERED	10,000.00			10,000.00
115-000-387	TRANSFERS IN FROM GOVT FUNDS				
000	Receipts	20,600.00	-	-	20,400.00
115-200-383	SALE OF PERSONAL PROPERTY				
200	Receipts	-	-	-	0.00
115-200-476	MEALS AND LODGING	1,550.00			1,500.00
115-200-480	TRAINING & SEMINARS	-			3,000.00
	Total Personal Services	1,550.00	-	-	4,500.00
115-200-550	LEGAL FEES		-		
115-200-599	OTHER CONTRACTUAL SERVICES	2,000.00			
	Total Contractual Services	2,000.00	-	-	0.00
115-200-607	K-9 DOG FOOD	1,500.00			0.00
115-200-613	LAW ENFORCEMENT SUPPLIES	8,434.00			11,000.00
115-200-641	BUILDING REPAIRS & SUPPLIES	-			
115-200-682	EQUIPMENT REPAIR PARTS & SUPPLIES	1,000.00			
115-200-691	UNIFORMS	5,000.00			2,000.00
115-200-699	OTHER CONSUMABLE SUPPLIES	500.00			500.00
	Total Consumable Supplies	16,434.00	-	-	13,500.00
115-200-915	VEHICLES > $5,000				
115-200-917	OTHER MOBILE EQUIP<5,000	5,000.00			5,000.00
115-200-919	FURNITURE & EQUIP < $5,000				
115-200-922	OTHER CAPITAL OUTLAY>5,000	5,700.00			
	Total Capital Outlay	10,700.00	-	-	5,000.00
TOTAL DRUG TASK FORCE FUND RECEIPTS		**20,600.00**	**-**	**-**	**20,400.00**

Attachment: FY 2020 Budget - Final (9950 : Delete #5708 & 5712 for setting tax levy and budget for FY2019-2020)

Account	Objective	FY 2018-19 BUDGET	ESTIMATE 18-19 ACTUAL	DEPT REQUEST	RECOMMENDED BUDGET
TOTAL DRUG TASK FORCE FUND EXPENSES		**30,684.00**	**-**	**-**	**23,000.00**
Beginning cash + receipts - expenses= ending cash		**29,863.98**	**-**	**-**	**24,179.00**
DEPT OF JUSTICE- FORFEITURES					
116-200-383	SALE OF PERSONAL PROPERTY	89,233.29			25,000.00
200	Receipts	89,233.29	-	-	25,000.00
116-200-476	MEALS AND LODGING	1,436.00			3,000.00
116-200-480	TRAINING & SEMINARS	-			4,000.00
116-200-915	VEHICLES	-			33,000.00
	Total Expenses	1,436.00	-	-	40,000.00
SHERIFF TAX SUPPORT					
118-000-002	CASH IN BANK			-	0.00
118-000-200	REALTY	967,000.00			1,020,000.00
118-000-201	AUTOMOBILE AD VALOREM				
118-000-202	HOUSE TRAILER				
118-000-203	PRIOR YEAR PROPERTY TAX				
118-000-204	LAND REDEMPTION				
200-299	Receipts	967,000.00	-	-	1,020,000.00
118-000-330	INTEREST EARNINGS				
300-399	Receipts	-	-	-	0.00
118-220-610	PROFESSIONAL SUPPLIES				
118-220-644	SMALL TOOLS				
	Total Contractual Services	-	-	-	0.00
118-900-951	TRANSFERS OUT TO GOV'T FUNDS	967,000.00			1,020,000.00
	Total Transfers Out	967,000.00	-	-	1,020,000.00
TOTAL SHERIFF TAX SUPPORT RECEIPTS		**967,000.00**	**-**	**-**	**1,020,000.00**
TOTAL SHERIFF TAX SUPPORT EXPENSES		**967,000.00**	**-**	**-**	**1,020,000.00**
WAVELAND FIRE DEPT-GAMING TAX					
119-000-002	CASH IN BANK	1,991.99		-	
119-000-293	GAMING REVENUES	21,000.00	22,700.00		21,500.00
119-257-793	GAMING REVENUE HB 1633	21,000.00	22,700.00		21,500.00
TOTAL WAVELAND FIRE DEPT-GAMING TAX RECEIPTS		**21,000.00**	**22,700.00**	**-**	**21,500.00**
TOTAL WAVELAND FIRE DEPT-GAMING TAX EXPENSES		**21,000.00**	**22,700.00**	**-**	**21,500.00**
SHERIFF GAMING ACCOUNT					
120-000-002	CASH IN BANK	701,048.00			770,000.00
120-000-293	GAMING REVENUES	360,000.00	410,000.00		400,000.00
200-299	Receipts	360,000.00	410,000.00	-	400,000.00
120-000-330	INTEREST EARNINGS	5,500.00	6,300.00		6,000.00
300-399	Receipts	5,500.00	6,300.00	-	6,000.00
120-200-401	ADMIN/MANGERIAL/FOREMAN	37,514.00			38,649.00
120-200-432	SALARIES/JAILERS	28,687.00			
120-200-433	COUNTY PATROLMEN	3,120.00			
120-200-465	STATE RETIREMENT MATCHING	10,698.00			6,725.00
120-200-466	SOCIAL SECURITY MATCHING	5,065.00			2,957.00
120-200-467	WORKERS' COMPENSATION	1,600.00			1,491.00
120-200-468	GROUP INSURANCE	16,105.00			8,053.00
120-200-476	MEALS AND LODGING				
120-200-480	TRAINING & SEMINARS				
	Total Personal Services	36,588.00	-	-	57,875.00
120-200-542	VEHICLE REPAIRS				
120-200-544	MAINTENANCE AGREEMENT	0.00			
120-200-550	LEGAL FEES	12,850.00			15,000.00
120-200-599	OTHER CONTRACTUAL SERVICES	17,150.00			
	Total Contractual Services	30,000.00		-	15,000.00

Attachment: FY 2020 Budget - Final (9950 : Delete #5708 & 5712 for setting tax levy and budget for FY2019-2020)

Account	Objective	FY 2018-19 BUDGET	ESTIMATE 18-19 ACTUAL	DEPT REQUEST	RECOMMENDED BUDGET
120-200-613	LAW ENFORCEMENT SUPPLIES	10,000.00	-		
120-200-643	HARDWARE,PLUMBING & ELECTRICAL	0.00	-		
120-200-644	SMALL TOOLS	0.00	-		
120-200-699	OTHER CONSUMABLE SUPPLIES				
	Total Consumable Supplies	10,000.00	-	-	0.00
120-200-915	VEHICLES > $5,000	305,660.00			77,000.00
120-200-919	FURNITURE & EQUIP < $5,000	1,340.00			
120-200-920	FURNITURE & EQUIP >$5,000				
120-200-921	OTHER CAPITAL OUTLAY < $5,000				
	Total Capital Outlay	307,000.00	-	-	77,000.00
TOTAL SHERIFF GAMING ACCOUNT RECEIPTS		**365,500.00**	**416,300.00**	**-**	**406,000.00**
TOTAL SHERIFF GAMING ACCOUNT EXPENSES		**383,588.00**	**-**	**-**	**149,875.00**
Beginning cash + receipts - expenses= ending cash		**682,960.00**	**416,300.00**	**-**	**1,026,125.00**
SCHOOL GAMING FUND					
130-000-002	CASH IN BANK				0.00
130-000-293	GAMING REVENUES	260,000.00	310,000.00		290,000.00
130-150-793	GAMING REVENUE HB 1633	260,000.00	310,000.00		290,000.00
TOTAL SCHOOL GAMING FUND RECEIPTS		**260,000.00**	**310,000.00**	**-**	**290,000.00**
TOTAL SCHOOL GAMING FUND EXPENSES		**260,000.00**	**310,000.00**	**-**	**290,000.00**
ROAD MAINTENANCE FUND					
150-000-002	CASH IN BANK	2,932,509.39			3,230,087.45
150-000-200	REALTY	272,000.00			287,000.00
150-000-201	AUTOMOBILE AD VALOREM	263,000.00			274,000.00
150-000-202	HOUSE TRAILER	1,500.00			1,000.00
150-000-203	PRIOR YEAR PROPERTY TAX	1,500.00			1,000.00
150-000-204	LAND REDEMPTION	1,000.00			1,000.00
150-000-210	AUTO ROAD & BRIDGE PRIVILEGE	562,000.00			587,000.00
150-000-263	REIMBURSE FOR STATE AID ROADS	50,000.00	90,000.00		50,000.00
150-000-270	STATE GRTS NON/CAP-RES FOR PW				
150-000-282	MOTOR VEHICLE FUEL TAX	520,000.00	451,000.00		500,000.00
150-000-283	MOTOR VEHICLE LICENSES	12,000.00	10,775.00		11,000.00
150-000-293	GAMING REVENUES	520,000.00	620,000.00		600,000.00
150-000-297	OVERWEIGHT FINES	85,000.00	92,000.00		85,000.00
200-299	Receipts	2,288,000.00	1,263,775.00	-	2,397,000.00
150-000-330	INTEREST EARNINGS	25,000.00	35,000.00		32,000.00
150-000-340	REFUNDS		608.00		
150-000-348	PERSONAL PHONE USAGE REIMBURSE				
150-000-353	HARVEST PERMITS	2,500.00	3,018.00		2,500.00
300-399	Receipts	27,500.00	38,626.00	-	34,500.00
150-300-383	SALE OF PERSONAL PROPERTY		-		
150-300-387	TRANSFERS IN FROM GOVT FUNDS		-		
	Receipts	-	-	-	0.00
150-300-401	ADMIN/MANAGERIAL/FOREMAN	145,242.00			145,242.00
150-300-404	SALARIES/OFFICE CLERICAL	56,859.00			56,859.00
150-300-406	SALARIES/ENGINEERS	13,280.00			13,280.00
150-300-421	SALARIES/LABORERS	576,713.00			576,713.00
150-300-422	SALARIES/TRUCK DRIVERS	224,481.00			224,481.00
150-300-423	SALARIES/EQUIPMENT OPERATORS	191,766.00			191,766.00
150-300-428	OVERTIME-STREET/ROAD CONST	10,000.00			10,000.00
150-300-465	STATE RETIREMENT MATCHING	210,251.00			210,251.00
150-300-466	SOCIAL SECURITY MATCHING	92,438.00			92,438.00
150-300-467	WORKERS' COMPENSATION	80,489.00			80,489.00
150-300-468	GROUP INSURANCE	338,208.26			338,208.26
150-300-469	UNEMPLOYMENT COMPENSATION				
150-300-476	MEALS AND LODGING	1,500.00	350.00	1,500.00	1,000.00
150-300-480	TRAINING & SEMINARS	800.00	700.00	935.00	800.00
	Total Personal Services	1,942,027.26	1,050.00	2,435.00	1,941,527.26
150-300-501	POSTAGE AND BOX RENT	0.00	55.00	75.00	55.00
150-300-502	TELEPHONE SERVICE	3,200.00	2,800.00	3,195.00	3,000.00
150-300-504	INTERNET SERVICES	0.00			2,510.00
150-300-510	HEAT LIGHT POWER GAS & WATER	52,000.00	43,000.00	52,000.00	50,000.00

Attachment: FY 2020 Budget - Final (9950 : Delete #5708 & 5712 for setting tax levy and budget for FY2019-2020)

Account	Objective	FY 2018-19 BUDGET	ESTIMATE 18-19 ACTUAL	DEPT REQUEST	RECOMMENDED BUDGET
150-300-511	GARBAGE DISPOSAL	2,500.00	600.00	2,450.00	2,000.00
150-300-521	LEGAL ADVERTISING	1,300.00	950.00	1,300.00	1,300.00
150-300-532	RENTAL OF ROAD EQUIPMENT	1,000.00		900.00	900.00
150-300-533	RENTAL OF OFFICE EQUIPMENT	1,200.00	1,200.00	1,175.00	1,200.00
150-300-534	RENTAL OF OFFICE EQUIPMENT	1,200.00	1,200.00	1,175.00	1,200.00
150-300-540	RENTALS			200.00	200.00
150-300-541	REPAIRS TO ROAD EQUIPMENT	40,000.00	40,500.00	60,000.00	40,000.00
150-300-542	VEHICLE REPAIRS	2,000.00	1,620.00	2,200.00	2,000.00
150-300-543	REPAIRS/OFFICE FURN & EQUIP				
150-300-544	MAINTENANCE AGREEMENT	1,000.00	420.00	1,000.00	800.00
150-300-545	REPAIRS TO R & B-NON/CAP				
150-300-548	REPAIR LAWN MOWERS	300.00		300.00	300.00
150-300-552	MEDICAL FEES	500.00	385.00	520.00	500.00
150-300-555	ENGINEERING FEES	15,000.00	4,000.00	15,000.00	10,000.00
150-300-556	PROFESSIONAL FEES & OTHER SERV	2,000.00	400.00	2,000.00	2,000.00
150-300-570	INSURANCE & FIDELITY	500.00	650.00	650.00	650.00
150-300-571	DUES AND SUBSCRIPTIONS	500.00	200.00	350.00	500.00
150-300-591	GARBAGE PICKUP				
150-300-592	LAUNDRY SERVICE			1,000.00	1,000.00
150-300-593	WATER	675.00	675.00	650.00	675.00
150-300-596	WASTE SERVICE				
150-300-599	OTHER CONTRACTUAL SERVICES	10,000.00	8,000.00	15,000.00	10,000.00
	Total Contractual Services	134,875.00	106,655.00	161,140.00	130,790.00
150-300-603	OFFICE SUPPLIES	1,000.00	500.00	1,000.00	1,000.00
150-300-614	PHOTOGRAPHIC SUPPLIES				
150-300-630	LAND & IMPROVEMENT SUPPLIES				
150-300-631	GRAVEL OR SHELL	63,000.00	48,000.00	63,000.00	63,000.00
150-300-632	ASPHALT	50,000.00	27,000.00	50,000.00	50,000.00
150-300-633	CONCRETE	1,000.00	1,110.00	1,000.00	1,000.00
150-300-634	CULVERTS	15,000.00	14,000.00	15,000.00	15,000.00
150-300-639	SIGNS	30,000.00	15,000.00	30,000.00	30,000.00
150-300-640	FENCING				
150-300-641	BUILDING REPAIRS & SUPPLIES				
150-300-642	PAINTS & PRESERVATIVES	20,000.00	11,000.00	20,000.00	20,000.00
150-300-643	HARDWARE, PLUMBING & ELEC SUPP	4,000.00	4,000.00	4,500.00	4,000.00
150-300-644	SMALL TOOLS	1,000.00	1,600.00	1,000.00	1,000.00
150-300-645	JANITORIAL SUPPLIES	500.00	300.00	500.00	500.00
150-300-646	LUMBER	350.00	1,300.00	475.00	500.00
150-300-647	LIMESTONE	12,500.00	12,500.00	12,500.00	12,500.00
150-300-648	FERTILIZER, SEED & POISON	2,500.00	1,800.00	2,500.00	2,500.00
150-300-649	GRADER BLADES				
150-300-650	#78 LIMESTONE				
150-300-652	HYDRATED ASH				
150-300-669	LICENSE TAGS	50.00	72.00	75.00	50.00
150-300-671	GASOLINE	45,000.00	38,000.00	45,000.00	45,000.00
150-300-672	DIESEL FUEL	95,000.00	93,000.00	95,000.00	95,000.00
150-300-673	LP GAS	1,200.00	1,100.00	1,500.00	1,200.00
150-300-674	LUBRICATING OILS & GREASE	12,000.00	7,200.00	12,000.00	12,000.00
150-300-675	ANTIFREEZE, STARTER FLUID, ETC	1,000.00	900.00	1,000.00	1,000.00
150-300-680	TIRES AND TUBES	25,500.00	26,500.00	28,000.00	28,000.00
150-300-681	REPAIR & REPLACEMENT PARTS	100,000.00	65,000.00	100,000.00	100,000.00
150-300-684	BATTERIES	3,500.00	3,500.00	4,000.00	3,500.00
150-300-691	UNIFORMS	2,500.00	350.00	2,500.00	2,000.00
150-300-696	DRUGS & MEDICINE	200.00	68.00	200.00	200.00
150-300-699	OTHER CONSUMABLE SUPPLIES	5,500.00	2,400.00	5,500.00	5,000.00
	Total Consumable Supplies	492,300.00	376,200.00	496,250.00	493,950.00
150-300-909	ROAD CONSTR-STATE AID	50,000.00	120,000.00		120,000.00
150-300-911	CONSTRUCTION-IN-PROGRESS				
150-300-912	ROAD CONSTRUCTION				
150-300-915	VEHICLES > $5,000	29,000.00	27,242.00	37,000.00	37,000.00
150-300-916	ROAD EQUIP & MACH > $5,000	100,000.00	11,500.00	100,000.00	75,000.00
150-300-917	OTHER MOBILE EQUIP < $5,000				
150-300-919	FURNITURE & EQUIP < $5,000		3,300.00	2,545.00	
150-300-921	OTHER CAPITAL OUTLAY < $5,000	9,900.00		9,500.00	
	Total Capital Outlay	188,900.00	162,042.00	149,045.00	232,000.00
150-900-951	TRANSFERS OUT TO GOV'T FUNDS	150,558.00			156,000.00
	Total Transfers Out	150,558.00	-	-	156,000.00
TOTAL ROAD MAINTENANCE FUND RECEIPTS		**2,315,500.00**	**1,302,401.00**	**-**	**2,431,500.00**

Attachment: FY 2020 Budget - Final (9950 : Delete #5708 & 5712 for setting tax levy and budget for FY2019-2020)

Account	Objective	FY 2018-19 BUDGET	ESTIMATE 18-19 ACTUAL	DEPT REQUEST	RECOMMENDED BUDGET
TOTAL ROAD MAINTENANCE FUND EXPENSES		**2,908,660.26**	**645,947.00**	**808,870.00**	**2,954,267.26**
Beginning cash + receipts - expenses= ending cash		**2,339,349.13**	**656,454.00**	**(808,870.00)**	**2,707,320.19**
ROAD MAINT	**BAY ST LOUIS**				
151-000-002	CASH IN BANK	2,509.09			
151-000-200	REALTY	135,000.00	140,000.00		140,000.00
151-000-201	AUTOMOBILE AD VALOREM				
151-000-202	HOUSE TRAILER				
151-000-203	PRIOR YEAR PROPERTY TAX				
151-000-204	LAND REDEMPTION				
	Receipts	135,000.00	140,000.00	-	140,000.00
151-300-722	ROAD & BRIDGE PASS THRU	135,000.00	140,000.00		140,000.00
	Disbursements	135,000.00	140,000.00	-	140,000.00
TOTAL ROAD MAINT BAY ST LOUIS RECEIPTS		**135,000.00**	**140,000.00**	**-**	**140,000.00**
TOTAL ROAD MAINT BAY ST LOUIS EXPENSES		**135,000.00**	**140,000.00**	**-**	**140,000.00**
ROAD MAINTENANCE WAVELAND					
152-000-002	CASH IN BANK	16,375.34			
152-000-200	REALTY	75,000.00	75,000.00		75,000.00
152-000-201	AUTOMOBILE AD VALOREM				
152-000-202	HOUSE TRAILER				
152-000-203	PRIOR YEAR PROPERTY TAX				
152-000-204	LAND REDEMPTION				
	Receipts	75,000.00	75,000.00	-	75,000.00
152-300-720	MILLAGE PASS THRU	75,000.00	75,000.00		75,000.00
	Disbursements	75,000.00	75,000.00	-	75,000.00
TOTAL ROAD MAINTENANCE WAVELAND RECEIPTS		**75,000.00**	**75,000.00**	**-**	**75,000.00**
TOTAL ROAD MAINTENANCE WAVELAND EXPENSES		**75,000.00**	**75,000.00**	**-**	**75,000.00**
ROAD MAINTENANCE DIAMONDHEAD					
153-000-002	CASH IN BANK	205,323.03			
153-000-200	REALTY	100,000.00	170,000.00		150,000.00
153-000-201	AUTOMOBILE AD VALOREM				
153-000-202	HOUSE TRAILER				
153-000-203	PRIOR YEAR PROPERTY TAX				
153-000-204	LAND REDEMPTION				
	Receipts	100,000.00	170,000.00	-	150,000.00
153-300-720	MILLAGE PASS THRU	100,000.00	170,000.00		150,000.00
	Disbursements	100,000.00	170,000.00	-	150,000.00
TOTAL ROAD MAINTENANCE DIAMONDHEAD RECEIPTS		**100,000.00**	**170,000.00**	**-**	**150,000.00**
TOTAL ROAD MAINTENANCE DIAMONDHEAD EXPENSES		**100,000.00**	**170,000.00**	**-**	**150,000.00**
MULTIPURPOSE ARENA					
154-000-002	CASH IN BANK				0.00
154-000-332	RENT	15,500.00	18,300.00		17,500.00
154-000-340	REFUNDS				
154-000-348	PERSONAL PHONE USAGE REIMBURSE				
154-000-383	SALE OF PERSONAL PROPERTY				
154-000-387	TRANSFERS IN FROM GOVT FUNDS	86,370.00	86,000.00		90,073.00
	Receipts	101,870.00	104,300.00	-	107,573.00
154-523-401	ADMIN/MANAGERIAL/FOREMAN				
154-523-421	SALARIES/LABORERS	29,544.00			29,544.00
154-523-426	OVERTIME	3,500.00			3,500.00
154-523-465	STATE RETIREMENT MATCHING	5,141.00			5,141.00
154-523-466	SOCIAL SECURITY MATCHING	2,260.00			2,260.00
154-523-467	WORKERS' COMPENSATION	826.00			826.00

Attachment: FY 2020 Budget - Final (9950 : Delete #5708 & 5712 for setting tax levy and budget for FY2019-2020)

Account	Objective	FY 2018-19 BUDGET	ESTIMATE 18-19 ACTUAL	DEPT REQUEST	RECOMMENDED BUDGET			
154-523-468	GROUP INSURANCE	8,053.00			8,053.00			
	Total Personal Services	49,324.00	-	-	49,324.00			
154-523-502	TELEPHONE SERVICE							
154-523-510	HEAT LIGHT POWER GAS & WATER	27,000.00	29,400.00	27,000.00	29,000.00			
154-523-543	REPAIRS/FURN & EQUIP		3,665.00	3,665.00	1,000.00			
154-523-548	REPAIR LAWN MOWERS							
154-523-552	MEDICAL FEES							
154-523-591	GARBAGE PICKUP	1,000.00	1,006.00	1,200.00	1,050.00			
154-523-596	WASTE SERVICE							
154-523-599	OTHER CONTRACTUAL SERVICES							
	Total Contractual Services	28,000.00	34,071.00	31,865.00	31,050.00			
154-523-603	OFFICE SUPPLIES		170.00	170.00	200.00			
154-523-631	GRAVEL OR SHELL	1,500.00	1,200.00	1,500.00	1,500.00			
154-523-633	CONCRETE	100.00	-	100.00	100.00			
154-523-635	TOPPING AND FILL DIRT	1,000.00	23.00	1,000.00	1,000.00			
154-523-639	SIGNS	100.00	-	100.00	100.00			
154-523-640	FENCING	400.00	-	230.00	400.00			
154-523-641	BUILDING REPAIRS & SUPPLIES	7,000.00	5,500.00	7,000.00	6,500.00			
154-523-642	PAINTS & PRESERVATIVES							
154-523-643	HARDWARE, PLUMBING & ELEC SUPP	5,000.00	2,500.00	4,200.00	4,000.00			
154-523-644	SMALL TOOLS	250.00	31.00	238.00	250.00			
154-523-645	JANITORIAL SUPPLIES	1,200.00	1,000.00	1,200.00	1,200.00			
154-523-646	LUMBER	200.00		200.00	200.00			
154-523-648	FERTILIZER, SEED & POISON	500.00		500.00	500.00			
154-523-649	GRADER BLADES							
154-523-669	LICENSE TAGS		12.00	12.00				
154-523-671	GASOLINE	700.00	500.00	700.00	700.00			
154-523-672	DIESEL FUEL	2,000.00	1,520.00	2,000.00	2,000.00			
154-523-674	LUBRICATING OILS & GREASE	150.00	66.00	150.00	150.00			
154-523-675	ANTIFREEZE, STARTER FLUID, ETC							
154-523-680	TIRES AND TUBES	500.00	2,028.00	2,040.00	1,000.00			
154-523-681	REPAIR & REPLACEMENT PARTS	2,500.00	2,300.00	2,500.00	2,500.00			
154-523-682	EQUIPMENT REPAIR PARTS & SUPP	2,000.00		1,260.00	1,000.00			
154-523-684	BATTERIES			200.00				
154-523-699	OTHER CONSUMABLE SUPPLIES							
	Total Consumable Supplies	25,100.00	16,850.00	25,300.00	23,300.00			
154-523-917	OTHER MOBILE EQUIP < $5,000							
154-523-919	FURNITURE & EQUIP < $5,000	-						
154-523-921	OTHER CAPITAL OUTLAY<$5,000			5,000.00	5,000.00	Gates/panels		
	Total Capital Outlay	-	-	5,000.00	5,000.00			
TOTAL MULTIPURPOSE ARENA RECEIPTS		**101,870.00**	**104,300.00**	**-**	**107,573.00**			
TOTAL MULTIPURPOSE ARENA EXPENSES		**102,424.00**	**50,921.00**	**62,165.00**	**108,674.00**			
Beginning cash + receipts - expenses= ending cash		**(554.00)**	**53,379.00**	**(62,165.00)**	**-1,101.00**			
SEAWALL CONSTR & MAINT								
156-000-002	CASH IN BANK	2,283,150.59			2,500,000.00			
156-000-279	STATE GRTS CAP-RES FOR C &R	36,000.00						
156-000-330	INTEREST EARNINGS	30,000.00			30,000.00			
156-331-282	MOTOR VEHICLE FUEL TAX	730,000.00			700,000.00			
	Total Receipts	796,000.00	-	-	730,000.00			
156-331-401	ADMIN/MANAGERIAL/FOREMAN	35,242.00			35,242.00			
156-331-405	SALARIES/ATTORNEY							
156-331-406	SALARIES/ENGINEERS	3,635.00			3,635.00			
156-331-421	SALARIES/LABORERS	60,124.00			60,124.00			
156-331-422	SALARIES/TRUCK DRIVERS							
156-331-423	SALARIES/EQUIPMENT OPERATORS							
156-331-424	SALARIES/MECHANICS							
156-331-429	OVERTIME-BEACH	5,000.00			5,000.00			
156-331-465	STATE RETIREMENT MATCHING	17,226.00			17,226.00			
156-331-466	SOCIAL SECURITY MATCHING	7,574.00			7,574.00			
156-331-467	WORKERS' COMPENSATION	5,828.00			5,828.00			
156-331-468	GROUP INSURANCE	24,158.00			24,158.00			
156-331-469	UNEMPLOYMENT COMPENSATION							
156-331-480	TRAINING & SEMINARS							
	Total Personal Services	158,787.00		-	158,787.00			

Attachment: FY 2020 Budget - Final (9950 : Delete #5708 & 5712 for setting tax levy and budget for FY2019-2020)

		FY 2018-19	ESTIMATE 18-19	DEPT	RECOMMENDED		
Account	Objective	BUDGET	ACTUAL	REQUEST	BUDGET		
156-331-502	TELEPHONE SERVICE			-			
156-331-510	HEAT LIGHT POWER GAS & WATER	26,000.00	21,000.00	26,000.00	25,000.00		
156-331-511	GARBAGE DISPOSAL						
156-331-521	LEGAL ADVERTISING	400.00		400.00			
156-331-530	RENTAL OF BLDG & LAND						
156-331-534	RENTALS	2,500.00	3,310.00	4,420.00	2,500.00		
156-331-541	REPAIRS TO ROAD EQUIPMENT	20,000.00		20,000.00	20,000.00		
156-331-542	VEHICLE REPAIRS	15,000.00		15,000.00	15,000.00		
156-331-544	MAINTENANCE AGREEMENT	390,482.00	375,000.00	393,575.00	425,000.00		
156-331-545	REPAIRS TO R & B-NON/CAP						
156-331-548	REPAIR LAWN MOWERS	300.00		300.00	300.00		
156-331-550	LEGAL FEES	2,000.00		2,000.00	2,000.00		
156-331-552	MEDICAL FEES	90.00		90.00	90.00		
156-331-555	ENGINEERING FEES	83,750.00		82,300.00	30,000.00	12,500. Parking bays	
156-331-570	INSURANCE & FIDELITY						
156-331-580	MOSQUITO AND PEST CONTROL						
156-331-591	GARBAGE PICKUP	2,000.00	400.00	2,000.00	1,000.00		
156-331-596	WASTE SERVICE	2,200.00	-	2,200.00	1,000.00		
156-331-599	OTHER CONTRACTUAL SERVICES						
	Total Contractual Services	544,722.00	399,710.00	548,285.00	521,890.00		
156-331-632	ASPHALT	5,000.00		5,000.00	5,000.00		
156-331-633	CONCRETE	5,000.00	100.00	5,000.00	5,000.00		
156-331-634	CULVERTS						
156-331-636	BRIDGE LUMBER	1,000.00		1,000.00	1,000.00		
156-331-639	SIGNS	5,000.00	100.00	5,000.00	5,000.00		
156-331-640	FENCING	3,000.00		3,000.00	3,000.00		
156-331-642	PAINTS & PRESERVATIVES	500.00	50.00	500.00	500.00		
156-331-643	HARDWARE, PLUMBING & ELEC SUPP	2,500.00	2,500.00	3,000.00	2,500.00		
156-331-644	SMALL TOOLS	500.00	200.00	1,000.00	500.00		
156-331-645	JANITORIAL SUPPLIES	3,200.00	3,200.00	3,300.00	3,200.00		
156-331-646	LUMBER	1,500.00	225.00	1,500.00	1,500.00		
156-331-648	FERTILIZER, SEED & POISON	100.00	80.00	125.00	100.00		
156-331-649	GRADER BLADES	100.00		100.00	100.00		
156-331-650	#78 LIMESTONE	1,500.00		1,500.00	1,500.00		
156-331-669	LICENSE TAGS	25.00	12.00	25.00	25.00		
156-331-671	GASOLINE	5,500.00	5,500.00	5,500.00	5,500.00		
156-331-672	DIESEL FUEL	4,000.00	1,060.00	4,000.00	2,500.00		
156-331-674	LUBRICATING OILS & GREASE	400.00	22.00	400.00	400.00		
156-331-675	ANTIFREEZE, STARTER FLUID, ETC	100.00	33.00	100.00	100.00		
156-331-680	TIRES AND TUBES	3,500.00	2,262.00	3,500.00	3,500.00		
156-331-681	REPAIR & REPLACEMENT PARTS	18,000.00	1,800.00	18,000.00	10,000.00		
156-331-682	EQUIPMENT REPAIR PARTS & SUPP	0.00					
156-331-684	BATTERIES	400.00	3.00	400.00	400.00		
156-331-691	UNIFORMS	500.00		500.00	250.00		
156-331-699	OTHER CONSUMABLE SUPPLIES	300.00	200.00	300.00	300.00		
	Total Consumable Supplies	61,625.00	17,347.00	62,750.00	51,875.00		
156-331-903	PARKING LOTS & SIDEWALKS<25000	24,000.00		24,000.00			
156-331-904	PARKING LOTS & SIDEWALKS>25000						
156-331-911	CONSTRUCTION IN PROGRESS				120,000.00	Hurricane Nate	
156-331-915	VEHICLE	27,000.00					
156-331-918	OTHER MOBILE EQUIP > $5,000	150,000.00	6,800.00	150,000.00	150,000.00		
156-331-919	FURNITURE & EQUIP < $5,000	5,000.00		4,984.00			
156-331-922	OTHER CAPITAL OUTLAY > $5,000	600,000.00	335,400.00	600,000.00	424,000.00	Parking bays	
156-331-923	NON-CAPITALIZED PROP < $500						
	Total Capital Outlay	806,000.00	342,200.00	778,984.00	694,000.00		
156-900-951	TRANSFERS OUT TO GOV'T FUNDS	13,000.00			14,150.00		
	Total Transfers Out	13,000.00	-	-	14,150.00		
TOTAL SEAWALL FUND RECEIPTS		**796,000.00**	**-**	**-**	**730,000.00**		
TOTAL SEAWALL FUND EXPENSES		**1,584,134.00**	**759,257.00**	**1,390,019.00**	**1,440,702.00**		
Beginning cash + receipts - expenses= ending cash		**1,495,016.59**	**(759,257.00)**	**(1,390,019.00)**	**1,789,298.00**		
TIDELANDS							
157-000-002	CASH IN BANK						
157-334-279	STATE GRTS CAP-RES FOR C & R				14,000.00		
	Total Wash St Pier Receipts	-		-	14,000.00		

Attachment: FY 2020 Budget - Final (9950 : Delete #5708 & 5712 for setting tax levy and budget for FY2019-2020)

Account	Objective	FY 2018-19 BUDGET	ESTIMATE 18-19 ACTUAL	DEPT REQUEST	RECOMMENDED BUDGET	
157-334-555	ENGINEERING FEES					
	Total Wash St Pier Cont Services	-		-	0.00	
157-334-911	CONSTRUCTION-IN-PROGRESS				14,000.00	
	Total Pearlington Boat Launch construction	-		-	14,000.00	
	Total Pearlington Boat Launch expenses	-		-	14,000.00	
157-530-279	STATE GRTS CAP-RES FOR C & R				497,315.79	
	McLeod Park	-		-	497,315.79	
157-530-911	CONSTRUCTION-IN-PROGRESS				497,315.79	
	Total McLeod Park C/O Expenses	-		-	497,315.79	
	Total McLeod Park Expenses	-		-	497,315.79	
157-538-279	STATE GRTS CAP-RES FOR C & R				244,883.00	
	Total Jourdan River Boat Launch Receipts	-		-	244,883.00	
157-538-555	ENGINEERING FEES				37,325.00	
157-538-911	CONSTRUCTION-IN-PROGRESS				207,557.75	
	Total Jourdan River Boat Launch Expenses	-		-	244,882.75	
157-539-270	STATE GRTS non/CAP-RES FOR PW				80,250.00	
	Total Jourdan River Dredging Receipts	-		-	80,250.00	
157-539-911	CONSTRUCTION-IN-PROGRESS				80,250.00	
	Total Jourdan River Boat Dredging Expenses	-		-	80,250.00	
TOTAL TIDELANDS RECEIPTS		**-**		**-**	**836,448.79**	
TOTAL TIDELANDS EXPENSES		**-**		**-**	**836,448.54**	
BRIDGE CONSTRUCTION FUND						
160-000-002	CASH IN BANK	1,253,743.45			1,549,358.00	
160-000-200	REALTY	245,000.00			247,000.00	
160-000-201	AUTOMOBILE AD VALOREM	237,000.00			241,000.00	
160-000-202	HOUSE TRAILER	1,500.00			1,500.00	
160-000-203	PRIOR YEAR PROPERTY TAX	1,500.00			1,500.00	
160-000-204	LAND REDEMPTION	1,000.00			1,000.00	
160-000-263	REIMBURSE FOR STATE AID ROADS					
200-299	Receipts	486,000.00	-	-	492,000.00	
160-000-330	INTEREST EARNINGS	15,000.00	15,700.00		15,000.00	
300-399	Receipts	15,000.00	15,700.00	-	15,000.00	
160-301-521	LEGAL ADVERTISING	200.00		200.00	200.00	
160-301-545	REPAIRS TO R & B-NON/CAP					
160-301-555	ENGINEERING FEES	200,000.00	75,000.00	125,000.00	185,000.00	Crane Creek bridge 33k
160-301-556	PROFESSIONAL FEES & OTHER SERV	10,000.00			10,000.00	
160-301-596	WASTE SERVICE	100.00		100.00	100.00	
	Total Contractual Services	210,300.00	75,000.00	125,300.00	195,300.00	
160-301-643	HARDWARE, PLUMBING & ELEC SUPP	500.00		500.00	500.00	
160-301-646	LUMBER	500.00		500.00	500.00	
160-301-681	REPAIR & REPLACEMENT PARTS					
	Total Consumable Supplies	1,000.00	-	1,000.00	1,000.00	
160-301-910	BRIDGE CONSTR-STATE AID		10,511.00	9,500.00		
160-301-913	BRIDGE CONSTRUCTION	1,000,000.00	900,000.00	850,000.00	1,000,000.00	
	Total Capital Outlay	1,000,000.00	910,511.00	859,500.00	1,000,000.00	
TOTAL BRIDGE CONSTRUCTION FUND RECEIPTS		**501,000.00**	**15,700.00**	**-**	**507,000.00**	
TOTAL BRIDGE CONSTRUCTION FUND EXPENSES		**1,211,300.00**	**985,511.00**	**985,800.00**	**1,196,300.00**	
Beginning cash + receipts - expenses= ending cash		**543,443.45**	**(969,811.00)**	**(985,800.00)**	**860,058.00**	
KLEIN SUBDIVISION REPAIR						
161-000-002	CASH IN BANK	5,318.47			5,318.47	
161-000-330	INTEREST EARNINGS					
161-300-631	GRAVEL OR SHELL					
TOTAL KLEIN SUBDIVISION REPAIR RECEIPTS		**-**	**-**	**-**	**0.00**	
TOTAL KLEIN SUBDIVISION REPAIR EXPENSES		**-**	**-**	**-**	**0.00**	
FLEET MAINTENANCE						

Attachment: FY 2020 Budget - Final (9950 : Delete #5708 & 5712 for setting tax levy and budget for FY2019-2020)

Account	Objective	FY 2018-19 BUDGET	ESTIMATE 18-19 ACTUAL	DEPT REQUEST	RECOMMENDED BUDGET
170-000-002	CASH IN BANK			-	0.00
170-000-387	TRANSFERS IN FROM GOVT FUNDS	228,118.00			245,577.00
	Receipts	228,118.00	-	-	245,577.00
170-302-401	ADMIN/MANAGERIAL/FOREMAN	40,920.00			40,920.00
170-302-424	SALARIES/MECHANICS	102,857.00			102,857.00
170-302-426	OVERTIME	2,000.00			2,000.00
170-302-465	STATE RETIREMENT MATCHING	25,017.00			25,017.00
170-302-466	SOCIAL SECURITY MATCHING	10,999.00			10,999.00
170-302-467	WORKERS' COMPENSATION	6,162.00			6,162.00
170-302-468	GROUP INSURANCE	39,862.00			39,862.00
170-302-469	UNEMPLOYMENT COMPENSATION				
170-302-480	TRAINING & SEMINARS	500.00	-	500.00	500.00
	Total Personal Services	228,317.00	-	500.00	228,317.00
170-302-542	VEHICLE REPAIRS	500.00		500.00	500.00
170-302-546	TIRE REPAIRS	100.00		100.00	100.00
170-302-592	LAUNDRY SERVICE	2,000.00	1,900.00	2,050.00	2,000.00
170-302-599	OTHER CONTRACTUAL SERVICES	500.00		500.00	0.00
	Total Contractual Services	3,100.00	1,900.00	3,150.00	2,600.00
170-302-603	OFFICE SUPPLIES	100.00		100.00	100.00
170-302-641	BUILDING REPAIRS & SUPPLIES	200.00		200.00	
170-302-643	HARDWARE, PLUMBING & ELEC SUPP	50.00	4.00	50.00	0.00
170-302-644	SMALL TOOLS	1,500.00	400.00	1,500.00	1,500.00
170-302-645	JANITORIAL SUPPLIES	150.00	20.00	150.00	150.00
170-302-669	LICENSE TAGS	0.00			
170-302-671	GASOLINE	6,000.00	5,200.00	6,000.00	6,000.00
170-302-673	LP GAS	1,000.00	882.00	1,000.00	1,000.00
170-302-674	LUBRICATING OILS & GREASE	200.00		200.00	200.00
170-302-675	ANTIFREEZE, STARTER FLUID, ETC	100.00	7.00	100.00	100.00
170-302-680	TIRES & TUBES	600.00			500.00
170-302-681	REPAIR & REPLACEMENT PARTS	800.00	800.00	800.00	800.00
170-302-684	BATTERIES	200.00	15.00	200.00	200.00
170-302-699	OTHER CONSUMABLE SUPPLIES	500.00	500.00	1,000.00	500.00
	Total Consumable Supplies	11,400.00	7,828.00	11,300.00	11,050.00
170-302-919	FURNITURE & EQUIP <5,000	500.00			0.00
170-302-922	OTHER CAPITAL OUTLAY				
	TOTAL CAPITAL OUTLAY	500.00	-	-	0.00
TOTAL FLEET MAINTENANCE RECEIPTS		**228,118.00**	**-**	**-**	**245,577.00**
TOTAL FLEET MAINTENANCE EXPENSES		**243,317.00**	**9,728.00**	**14,950.00**	**241,967.00**
DIAMONDHEAD	**FIRE DISTRICT**				
191-000-002	CASH IN BANK	4,015.47			
191-000-200	REALTY	279,000.00			293,000.00
191-000-203	PRIOR YEAR PROPERTY TAX				
191-000-204	LAND REDEMPTION				
191-000-293	GAMING REVENUES	20,000.00			21,000.00
	Receipts	299,000.00	-	-	314,000.00
191-254-521	LEGAL ADVERTISING	200.00	-		
	Disbursements	200.00	-	-	0.00
191-254-720	MILLAGE PASS THRU	276,800.00			293,000.00
191-254-793	GAMING REVENUE HB 1633	20,000.00			21,000.00
	Disbursements	296,800.00	-	-	314,000.00
TOTAL DIAMONDHEAD FIRE DISTRICT RECEIPTS		**299,000.00**	**-**	**-**	**314,000.00**
TOTAL DIAMONDHEAD FIRE DISTRICT EXPENSES		**297,000.00**	**-**	**-**	**314,000.00**
KILN WATER	**& FIRE DISTRICT**				
192-000-002	CASH IN BANK	3,662.08			
192-000-200	REALTY	102,000.00			108,000.00
192-000-203	PRIOR YEAR PROPERTY TAX				
192-000-204	LAND REDEMPTION				
192-000-293	GAMING REVENUES	20,000.00			21,000.00

Attachment: FY 2020 Budget - Final (9950 : Delete #5708 & 5712 for setting tax levy and budget for FY2019-2020)

		FY 2018-19	ESTIMATE 18-19	DEPT	RECOMMENDED			
Account	Objective	BUDGET	ACTUAL	REQUEST	BUDGET			
	Receipts	122,000.00	-	-	129,000.00			
192-251-521	LEGAL ADVERTISING	200.00	-					
	Disbursements	200.00	-	-	0.00			
192-251-701	APPROPRIATIONS							
192-251-720	MILLAGE PASS THRU	99,800.00			108,000.00			
192-251-793	GAMING REVENUE HB 1633	20,000.00			21,000.00			
	Disbursements	119,800.00	-	-	129,000.00			
TOTAL KILN WATER & FIRE DISTRICT RECEIPTS		**122,000.00**	**-**	**-**	**129,000.00**			
TOTAL KILN WATER & FIRE DISTRICT EXPENSES		**120,000.00**	**-**	**-**	**129,000.00**			
BAYSIDE FIRE DISTRICT								
193-000-002	CASH IN BANK	3,091.58						
193-000-200	REALTY	80,000.00			88,000.00			
193-000-203	PRIOR YEAR PROPERTY TAX							
193-000-204	LAND REDEMPTION							
193-000-293	GAMING REVENUES	20,000.00			21,000.00			
	Receipts	100,000.00	-	-	109,000.00			
193-253-521	LEGAL ADVERTISING	200.00	-					
	Total Contractual Services	200.00	-	-	0.00			
193-253-701	APPROPRIATIONS							
193-253-720	MILLAGE PASS THRU	79,800.00			88,000.00			
193-253-793	GAMING REVENUE HB 1633	20,000.00			21,000.00			
	Total Grants & Subsidies	99,800.00	-	-	109,000.00			
TOTAL BAYSIDE FIRE DISTRICT RECEIPTS		**100,000.00**	**-**	**-**	**109,000.00**			
TOTAL BAYSIDE FIRE DISTRICT EXPENSES		**100,000.00**	**-**	**-**	**109,000.00**			
CLERMONT HARBOR FIRE DISTRICT								
194-000-002	CASH IN BANK	2,722.15						
194-000-200	REALTY	52,000.00			55,000.00			
194-000-203	PRIOR YEAR PROPERTY TAX							
194-000-204	LAND REDEMPTION							
194-000-293	GAMING REVENUES	20,000.00			21,000.00			
	Receipts	72,000.00	-	-	76,000.00			
194-252-521	LEGAL ADVERTISING	200.00						
	Total Contractual Services	200.00	-	-	0.00			
194-252-701	APPROPRIATIONS							
194-252-720	MILLAGE PASS THRU	52,000.00			55,000.00			
194-252-793	GAMING REVENUE HB 1633	20,000.00			21,000.00			
	Total Grants & Subsidies	72,000.00	-	-	76,000.00			
TOTAL CLERMONT HARBOR FIRE DISTRICT RECEIPTS		**72,000.00**	**-**	**-**	**76,000.00**			
TOTAL CLERMONT HARBOR FIRE DISTRICT EXPENSES		**72,200.00**	**-**	**-**	**76,000.00**			
LEETOWN FIRE DISTRICT								
		RECOMMENDED	ESTIMATE 14-15	DEPT	RECOMMENDED			
Account	Objective	BUDGET	ACTUAL	REQUEST	BUDGET			
195-000-002	CASH IN BANK	3,248.64						
195-000-200	REALTY	81,000.00			86,000.00			
195-000-203	PRIOR YEAR PROPERTY TAX							
195-000-204	LAND REDEMPTION							
195-000-293	GAMING REVENUES	20,000.00			21,000.00			
	Receipts	101,000.00	-	-	107,000.00			
195-258-521	LEGAL ADVERTISING	200.00	-					
	Total Contractual Services	200.00	-	-	0.00			
195-258-701	APPROPRIATIONS							
195-258-720	MILLAGE PASS THRU	80,800.00			86,000.00			
195-258-793	GAMING REVENUE HB 1633	20,000.00			21,000.00			
	Total Grants & Subsidies	100,800.00	-	-	107,000.00			
TOTAL LEETOWN FIRE DISTRICT RECEIPTS		**101,000.00**		**-**	**107,000.00**			

Attachment: FY 2020 Budget - Final (9950 : Delete #5708 & 5712 for setting tax levy and budget for FY2019-2020)

Account	Objective	FY 2018-19 BUDGET	ESTIMATE 18-19 ACTUAL	DEPT REQUEST	RECOMMENDED BUDGET
TOTAL LEETOWN FIRE DISTRICT EXPENSES		**101,000.00**	**-**	**-**	**107,000.00**
FENTON FIRE	**DISTRICT**				
196-000-002	CASH IN BANK	2,604.28			
196-000-200	REALTY	45,000.00			47,000.00
196-000-203	PRIOR YEAR PROPERTY TAX				
196-000-204	LAND REDEMPTION				
196-000-293	GAMING REVENUES	20,000.00			21,000.00
	Receipts	65,000.00	-	-	68,000.00
196-259-521	LEGAL ADVERTISING	200.00			
	Total Contractual Services	200.00	-	-	0.00
196-259-701	APPROPRIATIONS				
196-259-720	MILLAGE PASS THRU	44,800.00			47,000.00
196-259-793	GAMING REVENUE HB 1633	20,000.00			21,000.00
	Total Grants & Subsidies	64,800.00	-	-	68,000.00
TOTAL FENTON FIRE DISTRICT RECEIPTS		**65,000.00**	**-**	**-**	**68,000.00**
TOTAL FENTON FIRE DISTRICT EXPENSES		**65,000.00**	**-**	**-**	**68,000.00**
POST 58 FIRE DISTRICT					
197-000-002	CASH IN BANK	3,588.94			
197-000-200	REALTY	56,000.00			58,000.00
197-000-203	PRIOR YEAR PROPERTY TAX				
197-000-204	LAND REDEMPTION				
197-000-293	GAMING REVENUES	20,000.00			21,000.00
	Receipts	76,000.00	-	-	79,000.00
197-266-521	LEGAL ADVERTISING	200.00	-		
	Total Contractual Services	200.00	-	-	0.00
197-266-701	APPROPRIATIONS	-		-	0.00
197-266-720	MILLAGE PASS THRU	55,800.00			58,000.00
197-266-793	GAMING REVENUE HB 1633	20,000.00			21,000.00
	Total Grants & Subsidies	75,800.00	-	-	79,000.00
TOTAL POST 58 FIRE DISTRICT RECEIPTS		**76,000.00**	**-**	**-**	**79,000.00**
TOTAL POST 58 FIRE DISTRICT EXPENSES		**76,000.00**	**-**	**-**	**79,000.00**
WEST HANCOCK FIRE DISTRICT					
198-000-002	CASH IN BANK	2,604.38			
198-000-200	REALTY	58,000.00			38,000.00
198-000-203	PRIOR YEAR PROPERTY TAX				
198-000-204	LAND REDEMPTION				
198-000-293	GAMING REVENUES	20,000.00			21,000.00
	Receipts	78,000.00	-	-	59,000.00
198-255-521	LEGAL ADVERTISING	200.00			
	Total Contractual Services	200.00	-	-	0.00
198-255-701	APPROPRIATIONS				
198-255-720	MILLAGE PASS THRU	58,000.00			38,000.00
198-255-793	GAMING REVENUE HB 1633	20,000.00			21,000.00
	Total Grants & Subsidies	78,000.00	-	-	59,000.00
TOTAL WEST HANCOCK FIRE DISTRICT RECEIPTS		**78,000.00**	**-**	**-**	**59,000.00**
TOTAL WEST HANCOCK FIRE DISTRICT EXPENSES		**78,200.00**	**-**	**-**	**59,000.00**
FIRE MARSHALL TRAINING					
199-000-002	CASH IN BANK	595.36			
199-000-289	INSURANCE REBATE ALLOTMENT		15,845.00		15,000.00
199-268-480	TRAINING & SEMINARS	20,515.00	350.00	20,000.00	1,000.00
199-268-544	MAINTENANCE AGREEMENT	1,000.00	900.00	1,000.00	1,000.00

Attachment: FY 2020 Budget - Final (9950 : Delete #5708 & 5712 for setting tax levy and budget for FY2019-2020)

BUDGET WORKPAPERS FY 2019-2020
Hancock County Budget Worksheet FY 2018-2019

Account	Objective	FY 2018-19 BUDGET	ESTIMATE 18-19 ACTUAL	DEPT REQUEST	RECOMMENDED BUDGET
199-268-555	ENGINEERING FEES				
199-268-603	OFFICE SUPPLIES	1,000.00	105.00	1,000.00	500.00
199-268-616	TRAINING SUPPLIES	14,000.00	2,800.00	10,000.00	5,000.00
TOTAL FIRE MARSHALL TRAINING RECEIPTS		**-**	**15,845.00**	**-**	**15,000.00**
TOTAL FIRE MARSHALL TRAINING EXPENSES		**36,515.00**	**4,155.00**	**32,000.00**	**7,500.00**
E911 INFRASTRUCTURE					
220-000-387	TRANSFERS IN FROM GOVT FUNDS	261,158.93	261,158.93	261,158.93	261,158.93
220-800-800	PRINCIPAL RETIREMENT-CAPITAL	215,637.39	215,637.39	220,862.71	226,118.90
220-800-802	INTEREST EXPENSE	45,521.54	45,521.54	40,296.22	35,040.03
E911 INFRASTRUCTURE RECEIPTS		**261,158.93**	**261,158.93**	**261,158.93**	**261,158.93**
E911 INFRASTRUCTURE EXPENSE		**261,158.93**	**261,158.93**	**261,158.93**	**261,158.93**
Lockheed Marti	**S 7-23-96**				
250-000-002	CASH IN BANK				
250-000-200	REALTY	435,719.00			
250-000-201	AUTOMOBILE AD VALOREM				
250-000-202	HOUSE TRAILER				
250-000-203	PRIOR YEAR PROPERTY TAX				
250-000-204	LAND REDEMPTION				
200-299	Receipts	435,719.00	-	-	0.00
250-800-800	PRINCIPAL RETIREMENT-CAPITAL	197,000.00	197,000.00		197,000.00
250-800-802	INTEREST EXPENSE	22,250.00	22,250.00		11,139.00
TOTAL LOCKHEED BONDS RECEIPTS		**-**	**-**	**-**	**0.00**
TOTAL LOCKHEED BONDS EXPENSES		**219,250.00**	**219,250.00**	**-**	**208,139.00**
Beginning cash + receipts - expenses= ending cash		**(219,250.00)**	**(219,250.00)**	**-**	**-208,139.00**
TAX INCREMENT LIMITED OBLIGATION (DAK)					
265-000-002	CASH IN BANK			-	
265-000-305	LOCAL PAYMENTS IN LIEU OF	1,012,986.00	1,288,069.13		1,300,000.00
	Receipts	1,012,986.00	1,288,069.13	-	1,300,000.00
265-800-801	PRINCIPAL RETIREMENT-NON/CAPITAL	787,986.00	907,822.00		1,050,000.00
265-900-951	TRANSFERS OUT TO GOV'T FUNDS	225,000.00	225,000.00		250,000.00
	Total Transfers Out	1,012,986.00	225,000.00	-	1,300,000.00
	Disbursements	1,012,986.00	1,357,822.00	-	1,300,000.00
TAX INCREMENT LIMITED OBLIGATION (DAK) Receipts		**1,012,986.00**	**1,288,069.13**	**-**	**1,300,000.00**
TAX INCREMENT LIMITED OBLIGATION (DAK) Disbursement		**1,012,986.00**	**1,357,822.00**	**-**	**1,300,000.00**
Beginning cash + receipts - expenses= ending cash		**-**	**(69,752.87)**	**-**	**0.00**
MS GO BONDS, SERIES 2017					
280-000-002	CASH IN BANK	3,000,000.00			
280-000-200	REALTY	813,540.00			850,000.00
280-000-201	AUTOMOBILE AD VALOREM				
280-000-202	HOUSE TRAILER				
280-000-203	PRIOR YEAR PROPERTY TAX				
280-000-204	LAND REDEMPTION				
200-299	Receipts	813,540.00	-	-	850,000.00
280-300-912	ROAD CONSTRUCTION	900,000.00			
280-300-922	OTHER CAPITAL OUTLAY > $5,000	1,000,000.00	639,041.00		
	EXPENSES				0.00
280-800-800	PRINCIPAL RETIREMENT-CAPITAL	85,000.00	285,000.00		295,000.00
280-800-802	INTEREST EXPENSE	102,501.05	69,231.26		62,462.50
280-800-803	FISCAL AGENT FEES		750.00		750.00
	Disbursements				358,212.50
TOTAL BONDS RECEIPTS		**-**	**-**	**-**	**358,212.50**
TOTAL LOCKHEED BONDS EXPENSES		**187,501.05**	**354,981.26**	**-**	**358,212.50**

Attachment: FY 2020 Budget - Final (9950 : Delete #5708 & 5712 for setting tax levy and budget for FY2019-2020)

Account	Objective	FY 2018-19 BUDGET	ESTIMATE 18-19 ACTUAL	DEPT REQUEST	RECOMMENDED BUDGET
Beginning cash + receipts - expenses= ending cash		**600,484.95**	**552,840.74**	**-**	**0.00**
RD & BRIDGE	**/DETENTION CTR BOND**				
292-000-002	CASH IN BANK	573,586.95			
292-000-200	REALTY				
292-000-201	AUTOMOBILE AD VALOREM				
292-000-202	HOUSE TRAILER				
292-000-203	PRIOR YEAR PROPERTY TAX				
292-000-204	LAND REDEMPTION				
	Receipts	-	-	-	0.00
292-000-330	INTEREST EARNINGS				
	Receipts	-	-	-	0.00
292-800-800	PRINCIPAL RETIREMENT-CAPITAL				
292-800-802	INTEREST EXPENSE				
292-800-803	FISCAL AGENT FEES				
	Disbursements	0.00	0.00	0.00	0.00
TOTAL RD & BRIDGE/DETENTION CTR BOND RECEIPTS		**-**	**-**	**-**	**0.00**
TOTAL RD & BRIDGE/DETENTION CTR BOND EXPENSES		**-**	**-**	**-**	**0.00**
Beginning cash + receipts - expenses= ending cash		**573,586.95**	**-**	**-**	**0.00**
NIST-LIDAR POINT CLOUD CITY					
329-000-003	CASH IN BANK FED FUNDS		-		
	Total Cash	-	-	-	0.00
329-000-241	FED GRANTS NON/CAP-RES FOR PU ST	180,000.00			60,000.00
	Receipts	180,000.00	-	-	60,000.00
329-521-555	ENGINEERING FEES	120,000.00			60,000.00
	Total Contractual Services	120,000.00	-	-	60,000.00
TOTAL NIST-LIDAR POINT CLOUD CITY RECEIPTS		**180,000.00**	**-**	**-**	**60,000.00**
TOTAL NIST-LIDAR POINT CLOUD CITY EXPENSES		**120,000.00**			**60,000.00**
Beginning cash + receipts - expenses= ending cash		**60,000.00**			**0.00**
MS POWER FOUNDATION-PARKS/RECR					
331-000-002	CASH IN BANK	108,857.00	108,674.00	108,857.00	6,300.00
331-000-330	INTEREST EARNINGS		200.00		
331-531-919	FURNITURE & EQUIP < $5,000				
TOTAL MS POWER FOUNDATION-PARKS/REC RECEIPTS		**-**	**200.00**	**-**	**0.00**
TOTAL MS POWER FOUNDATION-PARKS/REC EXPENSES		**-**	**-**	**-**	**0.00**
RECREATION	**CAPITAL**				
348-000-002	CASH IN BANK	219.27			219.27
348-000-330	INTEREST EARNINGS				
348-000-387	TRANSFERS IN FROM GOVT FUNDS				
348-000-555	ENGINEERING FEES				
348-525-922	OTHER CAPITAL OUTLAY > $5,000				
TOTAL RECREATION CAPITAL RECEIPTS		**-**	**-**		**0.00**
TOTAL RECREATION CAPITAL EXPENSES		**-**	**-**	**-**	**0.00**
ELECTION CAPITAL					
349-000-002	CASH IN BANK	98,504.25			83,330.00
349-000-268	STATE GRTS NON/CAP-RES FOR GG				
349-000-330	INTEREST EARNINGS	500.00			
349-000-387	TRANSFERS IN FROM GOVT FUNDS				
TOTAL ELECTION CAPITAL RECEIPTS		**98,504.25**	**-**	**-**	**0.00**
TOTAL ELECTION CAPITAL RECEIPTS		**500.00**	**-**	**-**	**0.00**

Attachment: FY 2020 Budget - Final (9950 : Delete #5708 & 5712 for setting tax levy and budget for FY2019-2020)

BUDGET WORKPAPERS FY 2019-2020
Hancock County Budget Worksheet FY 2018-2019

Account	Objective	FY 2018-19 BUDGET	ESTIMATE 18-19 ACTUAL	DEPT REQUEST	RECOMMENDED BUDGET
MDOT-ERBRF					
364-000-003	CASH IN BANK FED FUNDS		-		
	Total Cash	-	-	-	0.00
364-301-277	FED GRTS CAP-RES FOR PUB WKS				937,800.00
	Receipts-ERBRF	-		-	937,800.00
364-301-555	ENGINEERING FEES				96,800.00
364-301-911	CONSTRUCTION IN PROGRESS				841,000.00
	Expenses-ERBRF	-		-	937,800.00
TOTAL MDOT-ERBRF RECEIPTS		**-**	**-**	**-**	**937,800.00**
TOTAL MDOT-ERBRF EXPENSES		**-**	**-**	**-**	**937,800.00**
LINEA DOCK					
366-000-253	FEDERAL GRANTS CAPITAL				840,000.00
366-330-555	ENGINEERING FEES		-		172,000.00
366-333-911	CONSTRUCTION-IN-PROGRESS				668,000.00
TOTAL LINEA DOCK RECEIPTS		**-**	**-**	**-**	**840,000.00**
TOTAL LINEA DCOK EXPENSES		**-**	**-**	**-**	**840,000.00**
SOLID WASTE	**BILLING & COLLECT**				
400-000-002	CASH IN BANK	501,435.38			437,977.13
400-000-200	REALTY				
400-000-203	PRIOR YEAR PROPERTY TAX				
400-000-204	LAND REDEMPTION				
400-000-320	USER FEES GARBAGE	825,000.00	880,000.00		900,000.00
400-000-330	INTEREST EARNINGS	4,500.00	5,400.00		5,000.00
400-000-340	REFUNDS	-3,000.00	(3,000.00)		-3,000.00
	Receipts	826,500.00	882,400.00	-	902,000.00
400-340-400	SALARIES/OFFICIALS	9,547.00			9,547.00
400-340-404	SALARIES/OFFICE CLERICAL	30,119.00			30,119.00
400-340-421	SALARIES/LABORERS				
400-340-422	SALARIES/TRUCK DRIVERS				
400-340-465	STATE RETIREMENT MATCHING	6,902.00			6,902.00
400-340-466	SOCIAL SECURITY MATCHING	3,034.00			3,034.00
400-340-467	WORKERS' COMPENSATION	209.00			209.00
400-340-468	GROUP INSURANCE	11,182.00			11,182.00
	Total Personal Services	60,993.00	-	-	60,993.00
400-340-501	POSTAGE AND BOX RENT	200.00	145.00	200.00	200.00
400-340-502	TELEPHONE SERVICE				
400-340-505	DIRECT MAIL SERVICES	18,000.00	16,500.00	18,000.00	18,000.00
400-340-511	GARBAGE DISPOSAL				
400-340-512	RECYCLING				
400-340-521	LEGAL ADVERTISING				
400-340-544	MAINTENANCE AGREEMENT	1,500.00	2,185.00	1,500.00	2,000.00
400-340-591	GARBAGE PICKUP	822,100.00	826,608.75		844,765.00
400-340-596	WASTE SERVICE				
400-340-599	OTHER CONTRACTUAL SERVICES				
	Total Contractual Services	841,800.00	845,438.75	19,700.00	864,965.00
400-340-671	GASOLINE				
400-340-680	TIRES AND TUBES		-		
400-340-681	REPAIR & REPLACEMENT PARTS		-		
	Total Consumable Supplies	-	-	-	0.00
	Total HHWG-Expenses				
TOTAL SOLID WASTE BILLING & COLLECT RECEIPTS		**826,500.00**	**882,400.00**	**-**	**902,000.00**
TOTAL SOLID WASTE BILLING & COLLECT EXPENSES		**902,793.00**	**845,438.75**	**19,700.00**	**925,958.00**
Beginning cash + receipts - expenses= ending cash		**425,142.38**	**36,961.25**	**(19,700.00)**	**414,019.13**
SOLID WASTE	**MILLAGE**				

Attachment: FY 2020 Budget - Final (9950 : Delete #5708 & 5712 for setting tax levy and budget for FY2019-2020)

BUDGET WORKPAPERS FY 2019-2020
Hancock County Budget Worksheet FY 2018-2019

Account	Objective	FY 2018-19 BUDGET	ESTIMATE 18-19 ACTUAL	DEPT REQUEST	RECOMMENDED BUDGET
401-000-002	CASH IN BANK	157,663.94			155,500.00
401-000-200	REALTY	935,000.00			970,000.00
401-000-201	AUTOMOBILE AD VALOREM				
401-000-202	HOUSE TRAILER				
401-000-203	PRIOR YEAR PROPERTY TAX				
401-000-204	LAND REDEMPTION				
401-000-270	STATE GRANTS/NON CAP-PW				41,500.00
200-299	Receipts	935,000.00	-	-	1,011,500.00
401-000-330	INTEREST EARNINGS		1,500.00		1,500.00
401-000-387	TRANSFERS IN FROM GOVT FUNDS				
300-399	Receipts	-	1,500.00	-	1,500.00
401-340-401	ADMIN/MANAGERIAL/FOREMAN	24,960.00	-		32,136.00
401-340-465	STATE RETIREMENT MATCHING	3,935.00			5,592.00
401-340-466	SOCIAL SECURITY MATCHING	1,910.00	-		2,458.00
401-340-467	WORKERS' COMPENSATION	965.00	-		1,880.00
401-340-468	GROUP INSURANCE	15,615.00	-		8,053.00
	Total Contractual Services	47,385.00	-	-	50,119.00
401-340-599	Other Consumable Supplies				3,300.00
	Total Consumable Supplies		-	-	3,300.00
401-340-603	OFFICE SUPPLIES				10,000.00
401-340-645	JANITORIAL SUPPLIES	1,000.00	782.00	1,000.00	1,000.00
401-340-671	GASOLINE				2,500.00
401-340-680	TIRES AND TUBES			800.00	800.00
401-340-681	REPAIR & REPLACEMENT PARTS			1,000.00	1,000.00
401-340-691	UNIFORMS				400.00
	Total Consumable Supplies	1,000.00	782.00	2,800.00	15,700.00
401-341-701	APPROPRIATIONS	934,461.00	946,215.12		907,550.00
	Total Grants & Subsidies	934,461.00	946,215.12	-	907,550.00
TOTAL SOLID WASTE MILLAGE RECEIPTS		**935,000.00**	**1,500.00**	**-**	**1,013,000.00**
TOTAL SOLID WASTE MILLAGE EXPENSES		**982,846.00**	**946,997.12**	**2,800.00**	**976,669.00**
Beginning cash + receipts - expenses= ending cash		**109,817.94**	**(945,497.12)**	**(2,800.00)**	**191,831.00**
INSURANCE CLEARING					
501-000-002	CASH IN BANK				
501-000-323	PREMIUM CHARGES	2,500,000.00			2,500,000.00
501-000-330	INTEREST EARNINGS				
501-000-340	REFUNDS				
	Receipts	2,500,000.00	-	-	2,500,000.00
501-155-468	GROUP INSURANCE	2,454,798.00			2,454,798.00
501-155-552	MEDICAL FEES	60,000.00			60,000.00
TOTAL INSURANCE CLEARING RECEIPTS		**2,500,000.00**	**-**	**-**	**2,500,000.00**
TOTAL INSURANCE CLEARING EXPENSES		**2,514,798.00**	**-**	**-**	**2,514,798.00**
WORKERS COMPENSATION CLEARING					
502-000-002	CASH IN BANK	92,950.03			96,000.00
502-000-323	PREMIUM CHARGES	300,000.00			325,000.00
502-000-330	INTEREST EARNINGS				
502-000-387	TRANSFERS IN FROM GOVT FUNDS				
	Receipts	300,000.00	-	-	325,000.00
502-158-599	OTHER CONTRACTUAL SERVICES	300,000.00			395,000.00
	Disbursements	300,000.00	-	-	395,000.00
TOTAL WORKERS COMP CLEARING RECEIPTS		**300,000.00**	**-**	**-**	**325,000.00**
TOTAL WORKERS COMP CLEARING EXPENSES		**300,000.00**	**-**	**-**	**395,000.00**
INMATE COMMISSARY					
614-000-002	CASH IN BANK	116,281.37			99,000.00
614-000-336	SALES INCOME	50,000.00	55,000.00		50,000.00
614-000-339	JUDGMENTS RECOVERED				

Attachment: FY 2020 Budget - Final (9950 : Delete #5708 & 5712 for setting tax levy and budget for FY2019-2020)

		FY 2018-19	ESTIMATE 18-19	DEPT	RECOMMENDED			
Account	Objective	BUDGET	ACTUAL	REQUEST	BUDGET			
614-000-346	TELEPHONE COMMISSIONS	25,000.00	22,000.00		25,000.00			
614-000-387	TRANSFERS IN FROM GOVT FUNDS							
	Receipts	75,000.00	77,000.00	-	75,000.00			
614-000-432	SALARIES/JAILERS	28,687.00			29,544.00			
614-000-465	STATE RETIREMENT MATCHING	4,636.00			5,141.00			
614-000-466	SOCIAL SECURITY MATCHING	2,195.00			2,260.00			
614-000-467	WORKERS' COMPENSATION	152.00			156.00			
614-000-468	GROUP INSURANCE	11,183.00			8,053.00			
	Total Personal Services	46,853.00	-	-	45,154.00			
614-220-599	OTHER CONTRACTUAL SERVICES	14,400.00	14,650.00		14,400.00			
614-220-692	CLOTHES & DRY GOODS FOR PRSNER	45,000.00	40,000.00		45,000.00			
	Disbursements	59,400.00	54,650.00	-	59,400.00			
TOTAL INMATE COMMISSARY RECEIPTS		**75,000.00**	**77,000.00**	**-**	**75,000.00**			
TOTAL INMATE COMMISSARY EXPENSES		**106,253.00**	**54,650.00**	**-**	**104,554.00**			

Attachment: FY 2020 Budget - Final (9950 : Delete #5708 & 5712 for setting tax levy and budget for FY2019-2020)

		FY 2018-19	ESTIMATE 18-19	DEPT	RECOMMENDED			
Account	Objective	BUDGET	ACTUAL	REQUEST	BUDGET			
PEARL RIVER	**COMM COLLEGE MTS**							
690-000-002	CASH IN BANK							
690-000-200	REALTY	1,070,000.00			1,130,000.00			
690-000-201	AUTOMOBILE AD VALOREM							
690-000-202	HOUSE TRAILER							
690-000-203	PRIOR YEAR PROPERTY TAX							
690-000-204	LAND REDEMPTION							
	Receipts	1,070,000.00	-	-	1,130,000.00			
690-550-720	MILLAGE PASS THRU	1,070,000.00			1,130,000.00			
	Disbursements	1,070,000.00	-	-	1,130,000.00			
TOTAL PEARL RIVER COMM COLLEGE MTS RECEIPTS		**1,070,000.00**	**-**	**-**	**1,130,000.00**			
TOTAL PEARL RIVER COMM COLLEGE MTS EXPENSES		**1,070,000.00**	**-**	**-**	**1,130,000.00**			

Attachment: FY 2020 Budget - Final (9950 : Delete #5708 & 5712 for setting tax levy and budget for FY2019-2020)

SEPTEMBER TERM, 2019

STATE OF MISSISSIPPI
COUNTY OF HANCOCK

BOARD OF SUPERVISORS
SEPTEMBER TERM, 2019

IN THE MATTER OF LEVYING COUNTY AD VALOREM TAXES FOR THE FISCAL YEAR 2019 - 2020, INCLUDING GENERAL COUNTY FUNDS, ROAD DISTRICTS, SCHOOL DISTRICTS, AND OTHER TAX DISTRICTS

There came on for hearing and determination by the Board of Supervisors of Hancock County on this the 10th day of September, 2019, the matter of levying the ad valorem taxes for the fiscal year 2019—2020, beginning October 1, 2019, for the County, for the Road Districts, for the School Districts and for all other taxing districts, and fixing the tax rate, or levy, for the county and the districts as stated in accordance with the provisions of Section 27-39-101 et seq., as amended, Mississippi Code of 1972, and other laws relative to said matter, and the Board having fully and carefully considered the needs and requirements of the various funds of the county, and of the said districts, and the rates, or levies, which are required to produce the revenue necessary to meet the budget as made, fixed and heretofore approved by the Board, as required by law, and the Board having advertised for and held a public hearing pursuant to Mississippi Code Section 27-39-203, et seq., having considered all evidence and comment, and it having been ascertained that the maintenance levies are supported by proper and necessary petitions as required by law; and it appearing that the tax rates or levies for the county and several county purposes, the road districts, and all other taxing districts, are necessary in order to raise the funds required to meet the expenses of the county, and of the said taxing districts for said fiscal year.

IT IS THEREFORE ORDERED by the Board of Supervisors of Hancock County, that the following ad valorem tax rates, or levies, be and the same are hereby imposed and levied for the fiscal year 2019 — 2020, upon the assessed value of all taxable property in Hancock County, State of Mississippi, and in the respective road districts, school districts and all other taxing districts in Hancock County as the property is now assessed and listed, or as may be hereafter assessed and listed, upon the assessment rolls of said county as of January 1, 2019 (except the exempt assessed value of homes to be exempted by Homestead Exemption Act of 1946 and also except residences of all persons over the age of 65 and disabled veterans), the said rates expressed in mills or a decimal fraction of a mill, being levied and imposed upon each dollar of assessed valuation appearing upon the assessment rolls of said county, as aforesaid, for the following funds or purposes; and when the money is collected, it shall be credited to the respective funds as provided by law.

Section 1. There is hereby levied upon each dollar of assessed valuation in the county for countywide purposes, as follows:

Attachment: Tax Levy Publication for FY 2019-2020 - Final (9950 : Delete #5708 & 5712 for setting tax levy and budget for FY2019-2020)

MILLS

COUNTY TAX TO REPLACE STATE TAX 1.00
Section 27-39-329 2(a), Miss. Code of 1972 Annotated.

MANDATORY TAX, ANY PURPOSE 1.00
Section 27-39-329 (2)(b), Miss. Code of 1972 Annotated.
To be used for any purpose for which ad valorem levy authorized, after approval of assessment records by State Tax Commission.

REAPPRAISAL/COMPUTER FUND 2.00
For mapping and revaluation of all real and Personal property as authorized by Sec. 27-39-325, Code of 1972 as amended. For maintenance and updating reappraisal records and computer records, Section 27-39-325 as amended

TAX FOR SUPPORT OF SHERIFF'S DEPARTMENT 2.00
For maintenance of Sheriff's Dept. Pursuant to House Bill No. 1207, Local and Private Laws of Mississippi, Regular Legislative Session 1984

Section 2. There is hereby levied upon each dollar of assessed valuation of real property in the respective fire districts, as follows:

KILN WATER AND FIRE PROTECTION DISTRICT 4.00
Section 19-5-189 (d) Code of 1972

DIAMONDHEAD FIRE PROTECTION DISTRICT. 4.00
Section 19-5-189 (d) Code of 1972

BAYSIDE FIRE DISTRICT 4.00
Section 19-5-189 (d) Code of 1972

FENTON FIRE PROTECTION DISTRICT 4.00
Section 19-5-189 (d) Code of 1972

LEETOWN FIRE PROTECTION DISTRICT 4.00
Section 19-5-189 (d) Code of 1972

POST 58 FIRE PROTECTION DISTRICT 4.00
Section 19-5-189 (d) Code of 1972

WEST HANCOCK FIRE PROTECTION DISTRICT 4.00
Section 19-5-189 (d) Code of 1972

CLERMONT HARBOR/LAKESHORE FIRE PROTECTION DISTRICT. 4.00
Section 19-5-189 (d) Code of 1972

Attachment: Tax Levy Publication for FY 2019-2020 - Final (9950 : Delete #5708 & 5712 for setting tax levy and budget for FY2019-2020)

UNINCORPORATED FIRE PROTECTION DISTRICT 0.25
Mandatory tax for unincorporated fire Protection districts. Section 83-1-39,Paragraph 2, Subparagraph (d),Mississippi Code of 1972, Annotated, Sec. 19-9-109 Miss. Code of 1972 Annotated

Section 3. There is hereby levied upon each dollar of assessed valuation in the county for general county purposes (current expenses and maintenance) as authorized by Section 27-39-303, Code of 1972, as amended:

GENERAL COUNTY FUND 32.25
The foregoing levy includes office and administration, Buildings and grounds, court costs, law enforcement, tax collection, and sundry as shown by the budget heretofore adopted by the Board in accordance with the regulations of the State Auditing Department, Sec. 27-39-303 as amended.

E-911 . . . . . 1.92
For operating and maintaining an emergency management (E-911) Commission and services in Hancock County as provided by Section 19-5-301 Mississippi Code Ann. Of 1972, as amended

SOLID WASTE 1.93
For establishing, operating and maintaining the System as provided for in Section 19-5-21, Miss. Code of 1972.

Section 4. There is hereby levied and imposed upon each dollar of assessed valuation of taxable property in the county for county road and bridge maintenance and construction as authorized by Sec. 27-39-305, as amended, Code of 1972:

ROAD AND BRIDGE MAINTENANCE 2.26

ROAD AND BRIDGE CONSTRUCTION 1.00

Section 5. There is hereby levied upon each dollar of assessed valuation of taxable property in the county for the maintenance and support of the Junior College at Poplarville:

PEARL RIVER JUNIOR COLLEGE FUND 2.00
For maintenance and support of the Junior College at Poplarville, Miss., as authorized by Section 37-29-141, Code of 1972.

Section 6. There is hereby levied upon each dollar of assessed valuation of taxable property in the Countywide School District for maintenance of schools and all incidental expenses thereof, as authorized by Sec. 37-7-105(107), Code of 1972:

Attachment: Tax Levy Publication for FY 2019-2020 - Final (9950 : Delete #5708 & 5712 for setting tax levy and budget for FY2019-2020)

COUNTYWIDE SCHOOL DISTRICT MAINTENANCE FUND 36.13

Section 7. There is hereby levied upon each dollar of assessed valuation of taxable property in the Countywide School District for the purpose of making repairs, alterations and additions to school buildings of such school district, for the purpose of erecting school buildings and other buildings used for school purposes, as authorized by Section 37-59-101, Code of 1972:

QUALIFIED SCHOOL CONSTRUCTION BONDS 00.64

Section 8. There is hereby levied upon each dollar of Assessed valuation of taxable property in the Countywide School district for purchasing, erecting, repairing, Equipping, remodeling and enlarging school buildings and Related facilities, as authorized by Section 37-59-3,Code of 1972:

NEW CONSTRUCTION NOTE 1.71

Section 9. There is hereby levied upon each dollar of Assessed valuation of taxable property in the Countywide School district for purchasing, erecting, repairing, Equipping, remodeling and enlarging school buildings and Related facilities, as authorized by Section 37-59-3, Code of 1972:

2012 CONSTRUCTION BOND. 3.34

2014 CONSTRUCTION BOND. 1.10

2019 CONSTRUCTION BOND. 2.61

Section 10. There is hereby levied upon each dollar of assessed valuation in the county to repay notes and interest on constructing, reconstructing and repairing roads, highways and bridges as authorized by Section 19-9-1 through 19-9-31, Mississippi code of 1972 as amended; and Industrial Development

DEBT SERVICE 1.65

Section 11. It is further ordered that the above rates, or levies, in mills or a decimal fraction thereof, shall be applied to each dollar of assessed value as is shown upon the 2019 assessment rolls of Hancock County, Mississippi, and in the respective districts upon which said rates or levies are respectively fixed as to such values as may be exempt by law, in whole or in part, from certain tax rates, or levies; it being the intention and purpose of the Board of Supervisors of Hancock County, State of Mississippi, to fully and in detail comply with all the requirements of law relative thereto.

Section 12. It is further ordered that all money received and collected by the Tax Collector and paid by him to the proper fund

Attachment: Tax Levy Publication for FY 2019-2020 - Final (9950 : Delete #5708 & 5712 for setting tax levy and budget for FY2019-2020)

according to the provisions of this order shall be credited to the designated fund by the County Auditor in accord with the budget as heretofore adopted by this Board, and shall be expended in the manner and for the purpose set forth in said budget and for no other purposes.

Section 13. It is further ordered that the Clerk of this Board be and he is hereby expressly directed to comply with all the requirements of law by Section 27-39-319 of the Mississippi Code of 1972 relating to the certification and publication of the ad valorem rates or levies herein made and fixed.

WHEREUPON, Supervisor Yarborough moved adoption of the foregoing order levying County Ad Valorem Taxes for the fiscal year 2019–2020, including General County, Road Districts, School Districts and other taxing districts, and Supervisor Shaw seconded the motion, said order was considered section by section and then as a whole, whereupon the President called for a vote on the adoption of the said order making the tax levy for the County, and a vote was had thereon as follows:

The matter then being put to a roll call vote, the result was as follows:

Those voting Yes: Supervisors David Yarborough, Greg Shaw, Blaine LaFontaine, Scotty Adam and Darrin ‘Bo’ Ladner.

Those voting No: None.

The motion having received the affirmative vote of a majority of the members of the Board, the President declared the motion carried this the 10th day of September, 2019.

****

Published by Order of the Board of Supervisors of Hancock County, Mississippi, this the 10th day of September, 2019.

BLAINE LAFONTAINE
President, Board of Supervisors
Hancock County, Mississippi

Attachment: Tax Levy Publication for FY 2019-2020 - Final (9950 : Delete #5708 & 5712 for setting tax levy and budget for FY2019-2020)

VIKEN
DETECTION
One Sense Ahead

Quote #: Q-02829-1
Prepared For: Darryl Russell
Date: 9/22/2021 7:00 PM
Expires On: 10/29/2021

21 North Avenue
Burlington, Massachusetts 01803
United States

Phone: 617-467-5526
Fax: 617-467-5024
Email: sales@vikendetection.com

Ship To
HANCOCK COUNTY SHERIFF'S OFFICE
8450 US HWY 90
BAY ST, LOUIS, Mississippi 39520
United States

Bill To
HANCOCK COUNTY SHERIFF'S OFFICE
8450 US HWY 90
BAY ST, LOUIS, Mississippi 39520
United States

SALESPERSON	PHONE	EMAIL	LEAD TIME	PAYMENT TERMS
Rebecca Tamez		rtamez@vikendetection.com	2-4 Weeks After Order Acceptance	Prepaid, Net 30 subject to credit approval

PRODUCT CODE	FAMILY	DESCRIPTION	QTY	UNIT PRICE	EXTENDED
3-100193	Handheld Backscatter Devices	Nighthawk-HBI XP	1	$39,500.00	$39,500.00
				Discount:	$1,000.00
				Total:	$38,500.00

PRODUCT CODE	FAMILY	DESCRIPTION	QTY	UNIT PRICE	EXTENDED
3-100192	Configurations	140 KeV Source	1	$4,000.00	$4,000.00
3-100220	Configurations	Wide Area Detectors with Lead Identification	1	$7,500.00	$7,500.00
				Discount:	$11,500.00
				Total:	$0.00

DESCRIPTION	PRODUCT CODE	FAMILY	QTY	UNIT PRICE	EXTENDED
Nighthawk 140 Extended Warranty			**1.00**	**$3,000.00**	**$3,000.00**
Year 1	7-000004	Extended Warranty	1	$3,000.00	$3,000.00
				Discount:	$3,000.00
				Total:	$0.00

Attachment: 20211004 - Viken Detection quote - Nighthawk HBI XP [Revision 1] (9870 : Handheld x-ray

PRODUCT CODE	FAMILY	DESCRIPTION	QTY	UNIT PRICE	EXTENDED
10-000002	Shipping and Handling	Domestic 3 Day Shipping	1	$200.00	$200.00
				Subtotal:	$200.00
				Total:	$200.00

Subtotal:	$54,200.00
Discount:	$15,500.00
Total:	$38,700.00

Please note that applicable sales taxes have not been included in the total price. This will be the buyer's responsibility unless a copy of a tax exempt certificate has been provided.

END OF QUARTER PROMO. INCLUDES 1 YEAR OF FREE WARRANTY. THE QUOTE WAS ORIGINALLY REQUESTED BY GC HIDTA.. AGENCY SIGNED THAT QUOTE BUT I HAD TO CREATE A NEW QUOTE UNDER THEIR ACCOUNT (SIGNED QUOTE NUMBER IS 02795-1 BUT QUOTE NUMBER PROCESSED IS 02829). I have discussed with Sue and she said it is ok to process even though quote numbers are different.

Signature: _____ Effective Date: _____/_____/_____

Name (Print): _____ Title: _____

Purchase Order Number: _____ Sales Tax Exempt? Yes / No (If Yes, attach copy of sales tax exempt certificate)

Attachment: 20211004 - Viken Detection quote - Nighthawk HBI XP [Revision 1] (9870 : Handheld x-ray

THE FOLLOWING TERMS/CONDITIONS, TOGETHER WITH ANY OTHER TERMS/CONDITIONS SPECIFICALLY AGREED TO IN WRITING BY SELLER, SHALL APPLY TO ALL ORDERS ("Order(s)") FROM, AND SALES OF PRODUCTS ("Products") OR SERVICES ("Services") TO BUYER. ANY ACCEPTANCE OF ANY ORDER OF BUYER IS CONDITIONED UPON THESE TERMS/CONDITIONS. ANY ADDITIONAL OR DIFFERENT TERMS/CONDITIONS PROPOSED BY BUYER IN ANY DOCUMENT ARE OBJECTED TO AND SHALL NOT BE BINDING UPON SELLER. No Sales person is authorized to bind Seller to any promise or understanding not expressed herein.

TAXES

In sales transaction instances where Sales Prices do not include applicable taxes or duties, the Buyer is solely responsible for paying all applicable taxes and duties. Under these circumstances, where the VIKEN DETECTION Sales invoice excludes State, County, and/or Local Sales Tax, it should be inferred that either (1) VIKEN DETECTION has not attained NEXUS status in the State where the Buyer resides, and the Buyer is solely responsible for calculating, remitting and filing the appropriate tax and duties incurred, or (2) The Buyer has declared tax exemption status, and has forwarded the applicable Exempt certificates to VIKEN DETECTION, prior to the Sales invoicing transaction. VIKEN DETECTION will add sales taxes to the sales price where required by applicable law and Buyer will pay such taxes unless Buyer provides VIKEN DETECTION with a duly executed sales tax exemption certificate. If Buyer is required by law to withhold any amount of tax from its Payment to VIKEN DETECTION, Buyer will take all reasonable steps to minimize such withholding tax, provide VIKEN DETECTION with a receipt or certificate as evidence the tax has been paid, and reimburse VIKEN DETECTION for the amount of withholding so that VIKEN DETECTION receives Payment for the full value of the invoice.

PRICES

All prices are subject to change without notice in the event of any changes in cost of materials or labor, specifications, quantities, delivery schedules, customs duties, other factors beyond Seller's control, or in the event of delays caused by instructions of the Buyer, or failure of the Buyer to give Seller adequate information. Prices do not include taxes, including but not limited to Value Added Tax (VAT), or governmental charges.

DELIVERY

Delivery dates are approximate and are dependent on prompt receipt by Seller of all necessary information. Seller may deliver all or any part of Products/ Services as early as 30 days in advance of agreed schedule. The point of delivery shall be "Ex‑works" Seller's premises, unless otherwise specified by Seller. Upon delivery, title to Products and all risk of loss or damage thereto shall pass to Buyer. Where Buyer notifies Seller that it cannot take timely delivery of the Products, Seller may place such Products in storage, at the risk of Buyer, and Buyer shall reimburse Seller for all expenses incurred in connection with such storage. Buyer shall dispose of the packing materials for Products at its own expense, and shall defend, indemnify and hold harmless Seller from any legal obligations in connection with such packing waste.

PAYMENT

1. The term of payment shall be net 30 days from date of Seller's invoice, unless otherwise specified. Payments shall be made by Buyer without any deduction or set‑off. Unless otherwise agreed, payment shall be made in U.S. dollars. Seller may charge late payment fees at the rate of 1.5% per month, or the highest rate permitted by law, whichever is less, accruing daily.
2. If the financial condition of Buyer is unsatisfactory to Seller, Seller may require full or partial payment in advance, or satisfactory security, in the form of a letter of credit or otherwise. In the event of bankruptcy or insolvency of Buyer, Seller may immediately cancel any Order then outstanding.
3. Buyer grants Seller a purchase money security interest in Products located in the United States, or Services, as well as any proceeds, for the purpose of securing the obligations of Buyer hereunder. Buyer authorizes Seller to execute on Buyer's behalf and file such financing statements as Seller deems appropriate to perfect and notify Buyer's creditors of Seller's security interest.

VARIATIONS IN QUANTITY; CHANGES

Buyer shall accept delivery of quantities greater or smaller than the quantity specified in Order(s), provided that any such variation shall not exceed 5% of the quantity originally specified. Seller shall not be required to give notice of any such variations other than in the applicable shipping notice and invoice. Seller reserves the option to make changes to Products or Services which do not affect form, fit, or function, and shall deliver Products to the latest configuration part number at the time of delivery.

EXPORT CONTROLS; FCPA; ANTI-BOYCOTT

1. Buyer shall not make any disposition of the Products, by way of transshipment, re‑export, diversion or otherwise, except as applicable U.S. export laws and regulations may expressly permit, and other than in and to the ultimate country of destination specified on Order(s) or declared as the country of ultimate destination on Seller's invoices or in the End Use Statement that Buyer supplies Seller. Seller shall not be named as shipper or exporter of record or U.S. principal party‑in‑interest (USPPI) unless specifically agreed to in writing by Seller in which case, Buyer shall provide Seller with a copy of the documents filed by Buyer for Export clearance purposes. At Seller's request, Buyer shall supply end‑use and end‑user information to determine export license applicability. Failure of Buyer to comply with this section shall constitute a material default allowing Seller to cancel related Order(s) without liability.
2. Buyer warrants that it shall not violate or cause the Seller to violate the U.S. Foreign Corrupt Practices Act of 1977 (FCPA), as amended, the United Kingdom Bribery Act (UKBA) of 2010, as amended, or their respective implementing regulations in connection with Buyer's sale or distribution of

Attachment: 20211004 - Viken Detection quote - Nighthawk HBI XP [Revision 1] (9870 : Handheld x-ray

the Products and/or Services, and that Buyer does not know or have reason to believe that any consultant, agent, representative or other person retained by Buyer in connection with the sale and/or distribution of Products/Services has violated, nor caused Seller to violate the FCPA and/or the UKBA. Where Buyer learns of or has reason to know of any violation of FCPA and/or or UKBA in connection with the sale or distribution of Products/Services, Buyer shall immediately advise Seller.

3. Buyer further warrants that Buyer shall not violate or cause Seller to violate the U.S. Anti# boycott Provisions of the U.S. Export Administration Regulations issued pursuant to the U.S. Export Administration Act of 1979, as amended, in connection with Buyer's purchase of Products/Services and that Buyer shall not request or require Seller to make statements or certifications against countries that are not subject to boycott by the U.S.

WARRANTIES

1. Seller warrants that Products manufactured by Seller, when delivered, shall be free from defects in material/workmanship. Seller's obligations under this warranty shall be limited exclusively to repairing or replacing, at Seller's option, any part of Products which, if properly installed, used and maintained, proved to have been defective in material or workmanship within 1 year from the date of shipment. Seller warrants that Services shall be performed in accordance with generally accepted industry practice. Seller warrants for a period of 1 year from the date of shipment that software or firmware, when used with Products, shall perform in accordance with Seller's published specifications. Seller makes no warranty, express or implied, that the operations of the software or firmware shall be uninterrupted or error#free, or that functions contained therein shall meet or satisfy the Buyer's intended use/requirements. Buyer shall notify Seller of any defect in the quality or condition of Products (including software/firmware) or Services within 7 days of the date of delivery or performance, unless the defect was not apparent on reasonable inspection, in which case, within 7 days after discovery of the defect. If Buyer does not provide such timely notification, it shall not be entitled to reject Products (including software/firmware) or Services, and Seller shall have no liability for such defect.
2. Seller's warranty obligations shall not apply to Products which (1) have been altered or repaired by someone other than Seller, or (2) have been subjected to misuse, neglect, or improper use or application, or (3) are normally consumed in operation, or (4) have a normal life inherently shorter than the warranty period stated therein.
3. No Products may be returned unless authorized in advance by Seller, and then only upon such conditions to which Seller may agree. Buyer must obtain a Return Material Authorization (RMA) number from Seller prior to any return shipment, and such RMA number must appear on the shipping label and packing slip. Buyer shall be responsible for returned Products until such time as Seller receives the same at its facility, and for all charges for packing, inspection, shipping, transportation or insurance associated with returned Products.
4. This section VI sets forth the exclusive remedies and obligations for claims based upon defects in or nonconformity of Products/Services, whether the claim is in contract, warranty, tort (including negligence of any degree or strict liability) or otherwise. **THE FOREGOING WARRANTIES ARE IN LIEU OF ALL OTHER WARRANTIES, WHETHER ORAL, WRITTEN, EXPRESS, IMPLIED OR STATUTORY. NO IMPLIED OR STATUTORY WARRANTIES OF MERCHANTABILITY OR FITNESS FOR PARTICULAR PURPOSE SHALL APPLY.**

PATENTS/INDEMNITY

If Buyer receives a claim that Products, or part thereof manufactured by Seller infringes a patent, Buyer shall notify Seller promptly in writing and give Seller information, assistance and exclusive authority to evaluate, defend and settle such claim. Where Buyer has furnished specifications/designs for the manufacture of the allegedly# infringing Products, Buyer shall defend, indemnify and hold harmless Seller against third#party claims for infringement arising out of Seller's use of such specifications/designs.

LIMITATION OF LIABILITY

The total liability of Seller on any claim, whether in contract, tort (including negligence of any degree and strict liability) or otherwise arising out of, connected with, or resulting from the manufacture, sale, delivery, resale, repair, replacement or use of any Products/Services, shall not exceed the price allocable to the Products/Services or part thereof which gives rise to the claim. **IN NO EVENT, WHETHER AS A RESULT OF BREACH OF CONTRACT, WARRANTY, TORT, (INCLUDING NEGLIGENCE OF ANY DEGREE, STRICT LIABILITY OR PATENT INFRINGEMENT) OR OTHERWISE, SHALL SELLER, ITS AFFILIATES, SUBCONTRACTORS, OR SUPPLIERS BE LIABLE FOR ANY LOSS OF PROFIT OR REVENUES, LOSS OF USE OF THE PRODUCTS OR SERVICES, OR ANY ASSOCIATED EQUIPMENT, COST OF CAPITAL, COST OF SUBSTITUTE GOODS, FACILITIES, SERVICES OR REPLACEMENT POWER, DOWNTIME COSTS OR CLAIMS OF BUYER'S CUSTOMERS FOR DAMAGES OR FOR ANY SPECIAL, PROXIMATE, CONSEQUENTIAL, INCIDENTAL, INDIRECT OR EXEMPLARY DAMAGES.** If Buyer transfers title to, or leases Products sold hereunder to, or otherwise permits or suffers use by, any third party, Buyer shall obtain from such third party a provision affording Seller and its subcontractors/suppliers the protection of the preceding sentence. Any action against Seller must be brought within 18 months after cause of action accrues.

EXCUSABLE DELAYS

1. Seller shall not be liable for delays in delivery or failure to perform due directly or indirectly to causes beyond Seller's reasonable control including but not limited to: acts of God; war; terrorism; civil commotion; riots; embargoes; government regulations, orders, instructions or priorities; port congestion; acts of or failure to act on the part of Buyer or its agents/employees; fires; floods; sabotage; nuclear incidents; earthquakes; storms; epidemics; strikes; lockouts or other labor difficulties; shortages of or inability to timely obtain proper labor, materials,

Attachment: 20211004 - Viken Detection quote - Nighthawk HBI XP [Revision 1] (9870 : Handheld x-ray

components, shipping space or transportation, fuel, supplies or power at current prices; or due to limitations imposed by the extent of availability of Seller's normal manufacturing facilities.

2. If a delay excused per the above extends for more than 30 days and the parties have not agreed upon a revised basis for continuing providing Products/Services at the end of the delay, including adjustment of the price, then either party (except where delay is caused by Buyer, in which event only Seller) upon thirty (30) days' notice may terminate the Order with respect to the unexecuted portion of the Products/Services, whereupon Buyer shall promptly pay Seller its reasonable termination charges upon submission of Seller's invoices thereof.

SOFTWARE/TECHNICAL/PROPRIETARY INFORMATION

1. Buyer shall not acquire any rights to any software which may be delivered with Products, except as granted in Seller's standard software license. Any software license granted in connection with Products shall be an interim license, which may be withdrawn, pending payment for Products in full.
2. The purchase of Products shall not include any right to supply of technical information such as drawings or specifications.
3. Proprietary information, including drawings, documents, technical data, reports, software, designs, inventions and other technical information supplied by Seller in connection herewith (hereinafter called "Data"), shall remain Seller's sole property and shall be held in confidence by Buyer. Data shall not be reproduced, used or disclosed to others by Buyer without Seller's prior written consent. Upon completion of Order, Buyer shall promptly return all Data to Seller together with all copies or reprints thereof then in Buyer's possession or control, and Buyer shall thereafter make no future use, either directly or indirectly, of any Data or any information derived therefrom without Seller's prior written consent. The foregoing shall in no way obligate Seller to provide or supply Data.

DIES, TOOLS, PATTERNS

Seller's charges for dies, molds, patterns and the like represent the Buyer's proportionate cost thereof, it being expressly understood that they remain the property of Seller. Modifications made to dies, molds, patterns and the like in order to manufacture Products shall be at the discretion of Seller.

GENERAL

1. The rights and obligations of the Buyer and Seller hereunder shall be governed in all respects by the law of the Commonwealth of Massachusetts, U.S.A. The exclusive forum for adjudication of any disputes shall be the federal or state courts of the Commonwealth of Massachusetts, and Buyer/Seller hereby consent to personal jurisdiction and venue in such courts in any proceeding. The United Nations Convention on the International Sale of Goods shall not apply.
2. These Terms and Conditions of Sale together with any other terms specifically agreed to in writing by Seller constitute the entire agreement between Buyer and Seller and supersede any prior or contemporaneous representations, agreements, proposals, warranties, or understandings, oral or written, express or implied. No waiver, modification, amendment, rescission or other change to these Terms and Conditions of Sale shall be binding unless specifically agreed to in writing by an authorized representative of Seller.
3. The invalidity, of any part hereof shall not affect the validity of the remainder. The failure of Seller to assert any right at any time hereunder shall not prevent Seller's subsequent assertion of the same or different rights.
4. Buyer may not assign this contract without the prior written approval of the Seller.

PROHIBITION FOR HAZARDOUS USE

Products sold hereunder are not intended for application in, and shall not be used by Buyer in construction or application of a nuclear installation or in connection with use or handling of nuclear material or for any hazardous activity or critical application, where failure of a single component could cause substantial harm to persons or property, unless Products have been specifically approved for such activity or application. Seller disclaims all liability for loss or damage resulting from such unauthorized use and Buyer shall defend, hold harmless and indemnify Seller against any such liability, whether arising under breach of contract, warranty, tort (regardless of the degree of fault or negligence), strict liability or otherwise.

Where Seller approves the application of the Products in a nuclear facility, the Buyer shall, before such use or provision, arrange for insurance or governmental indemnity protecting the Seller against liability and hereby releases and agrees to indemnify the Seller and its suppliers for any nuclear damage, including loss of use, in any manner arising out of a nuclear incident, whether alleged to be due, in whole or in part to the negligence or otherwise of the Seller or its suppliers.

STATUTORY REQUIREMENTS

Seller reserves the right to make any changes in the general specifications of the Products which are required for the Products to conform to any statutory requirement.

GOVERNMENT CONTRACTS

Only Federal Acquisition Regulation ("FAR") supplement clauses expressly accepted in writing by Seller shall be included or incorporated by reference herein. Seller shall not be bound by and makes no representation of compliance with any FAR or FAR supplement clauses that Seller shall not have expressly accepted in writing.

Attachment: 20211004 - Viken Detection quote - Nighthawk HBI XP [Revision 1] (9870 : Handheld x-ray

VIKEN
DETECTION
formerly HEURESIS

Darryl Russell
Hancock County SO
228-216-9504

Subject: Sole Source Procurement

Date: September 22, 2021

Dear Captain Russell,

Viken Detection is currently the leading supplier in the world of Handheld X-ray instruments and the only manufacturer able to provide lead detection on our units. To date we have shipped more than 1300 instruments and we are larger than all other suppliers combined. We are also very proud to have been selected by US Customs and Border Protection to receive a, sole source, contract valued at more than $28.8M. To date we have delivered 300 instruments to both the Office of Field Operations and the Border Patrol. We also have a very rich history of providing systems to HSI offices around the country and we are very anxious to continue to provide you with the industry's best detection equipment. There are several things that make the Viken detection equipment sole source and for your convenience I have listed them below:

1. **Lead Detection** - The Nighthawk includes a 120 or 140 KeV X-ray source designed to deliver high quality Backscatter Images. These X-rays are purely for imaging purposes and are not capable of locating concealed lead compartments in a particular conveyance. Shortly after signing our five (5) Year contract with CBP, they asked us if anything could be done to assist their officers in locating concealed lead compartments. For this we incorporated an X-Ray Fluorescence Source that simultaneously looks for lead during the scan. This is vitally important because of the limited training that officers receive and their relative inexperience looking at X- ray images. If an officer were to scan a conveyance that contained a lead compartment, they would see a completely black image on their operating screen. This is because X-rays are absorbed by the lead and they are unable to penetrate this medium. An inexperienced officer may logically conclude that no threat exists. However, with the Viken Detection Nighthawk imager if lead is detected, during scanning, the user receives an immediate signal indicating that lead is present. The vehicle can then be moved to secondary inspection for further screening. Viken Detection is the only vendor that offers this unique feature.
2. **Large Area Detector-Viken** is also the only vendor that offers a Large Area Detector as an option. The Detector, called Broadwing, has dimensions approximating 20X14X6 providing

Attachment: 20211004 - Viken Detection quote - Nighthawk HBI XP [Revision 1] (9870 : Handheld x-ray machine for Sheriff's Department)

VIKEN
DETECTION
formerly HEURESIS

a very large surface area where X-rays can be captured and read. There are two primary advantages of the Broadwing Detector. The first is Standoff Distance. By being able to move further away from the conveyance being scanned you significantly increase the width of the scan area. When Backscatter X-rays strike a surface, they scatter back in all directions. Therefore, the smaller your detector array is the closer you must be to the surface being scanned and the smaller your resultant scan width. The Broadwing permits scanning up to 1.25meters from the conveyance meaning that the entire side of a vehicle can be captured in a single pass. Therefore, the efficiency goes up exponentially. The second major advantage is depth of scanning. This does not refer to greater penetration of something such as steel but rather depth of scanning through air. Typical Backscatter X-rays will penetrate about 7-8 inches in depth. For locating explosives on the floor of a car trunk or for seeing through an entire refer unit this is insufficient. The Broadwing increases your depth of scanning to 24 inches enabling you to perform either of the previously described tasks.

3. **Size & Weight** - For any type of Handheld Instrument this is a critical factor. The Nighthawk 120 weighs only 8.1 pounds making it 3 pounds lighter than any other model available. As a result of our patented chopper wheel design even moving up to a Nighthawk 140 only increases the weigh by .5 pounds. Last, it is 30% dimensionally smaller than any other instrument in the industry today making it ideal for scanning the interior surfaces of cars, marine vessels, and aircraft.
4. **Radiation dose** - The Nighthawk 120 is the only handheld imager that operates at a power level of 5 Watts. All other units operate at 10 Watts meaning that we are 50% lower in generated radiation than any other supplier.

Should you have any further questions please do not hesitate to contact me.

Best Regards,

Robert G Postle
Vice President of Sales & Marketing
Viken Detection Corporation

Attachment: 20211004 - Viken Detection quote - Nighthawk HBI XP [Revision 1] (9870 : Handheld x-ray machine for Sheriff's Department)